



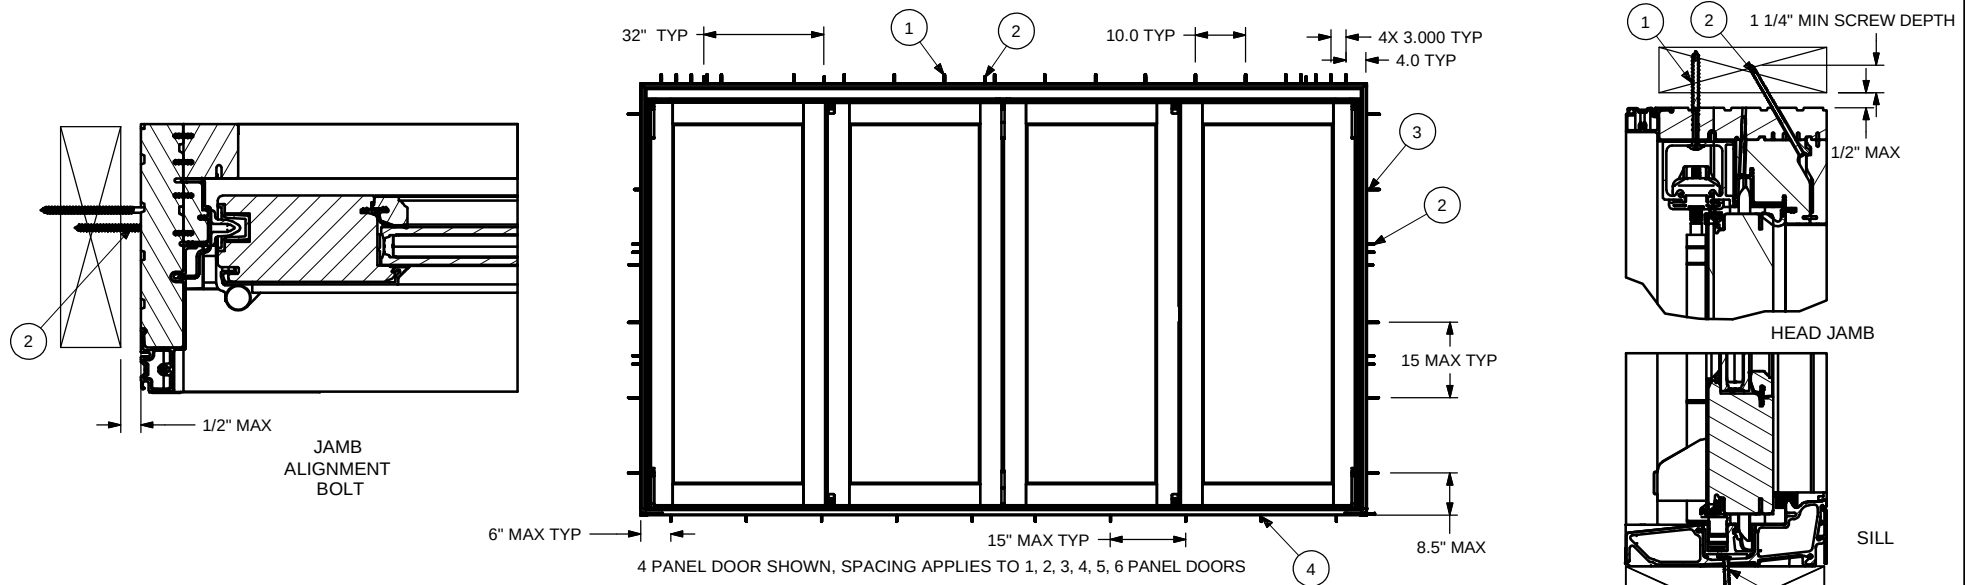

UNIT	MAX PANEL WIDTH	MAX FRAME SIZE	DP RATING
UL BIFLD	41 1/16	251 1/4 X 95 1/2	+50/-50
UL BIFLD	41 1/16	251 1/4 X 119 1/2	+40/-40

JAMB SCREW INSTALLATION METHOD:

- UNIT MUST NOT BE IN DIRECT CONTACT WITH EITHER CONCRETE OR TREATED BUCK MATERIAL. IF SHIM SPACE IS LESS THAN 1/8" WRAPPING THE JAMBS AND HEADJAMB WITH WINDOW FLASHING TAPE IS REQUIRED AS A BARRIER BETWEEN THE UNIT AND CONCRETE OR TREATED LUMBER.
- SECURE THE JAMBS WITH #8 X 3" SCREWS, HEAD JAMB WITH 1/4" X 3 1/8" RUGGED STRUCTURAL SCREWS AND #8 X 3.5" SCREWS, AND SILL WITH #8 X 1 1/4" SCREWS (SUPPLIED BY OTHERS).
- SHIM AT EACH SCREW LOCATION.
- SECURE THE JAMB STRIKE WITH 2 #8 X 3.5" SCREWS

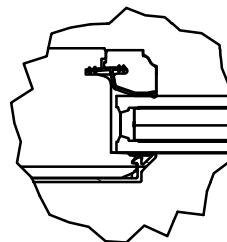

"GLASS COMPLIES WITH
ASTM E1300"
GLAZING DETAIL

CATEGORY:
BIFOLD DOOR

UNIT TYPE:
UBFLD

NOTES:

1. THIS PRINT IS FOR STRUCTURAL PERFORMANCE ONLY, FOR FLASHING & SEALING REQUIREMENTS, REFER TO THE INSTALLATION INSTRUCTIONS.
2. SHIMS:
 - A SHIM MUST BE PLACED 4-6" FROM EACH CORNER
 - ALL OTHERS MUST BE PLACED A MAX OF 15 INCHES APART.
3. IF CHEMICALLY TREATED LUMBER IS USED FOR BUCK MATERIAL, FASTENERS INTO THE BUCK MUST BE A MINIMUM OF 0.90 OZ/FT² ZINC HOT DIPPED GALVANIZED OR STAINLESS STEEL TYPE 304 OR 316

ITEM	DWG NO	DESCRIPTION
4	NA	#8 X 1 1/2" MINIMUM PH , (SUPPLIED BY OTHERS)
3	NA	#8 X 3.00" TYPE A/TF, 2/3 THREAD
2	NA	#8 X 3.500" A/TF, 2/3 THREAD
1	NA	1/4 X 3 1/8 WASHER HEAD SCREW
ITEM	DWG NO	DESCRIPTION
PARTS LIST		

MARVIN RESEARCH & DEVELOPMENT

COLLECTION: ULTIMATE

DWG TYPE: INSTALLATION
DESCRIPTION: INSTALLATION UBFLD

CHK:	SIZE: B	CLASS: ASSY	DWG NO: 00127465
APP:	SCALE: NA	DATE: 01/28/21	DWG BY: KOMPENLIEN, SARA
			SHEET: 1 OF 1

NOTICE - CONFIDENTIAL INFORMATION

The information in this document is privileged and strictly confidential. The information contained herein shall be used only by Marvin employees and by those agents or suppliers granted official written permission. If the reader of this document is not the intended recipient, or the employee or agent of the intended recipient, please delete this document from all data storage devices, and destroy all hard copies. Any unauthorized dissemination, distribution, copying or other use of the information contained in this document is strictly prohibited.

Template Version 12.0