


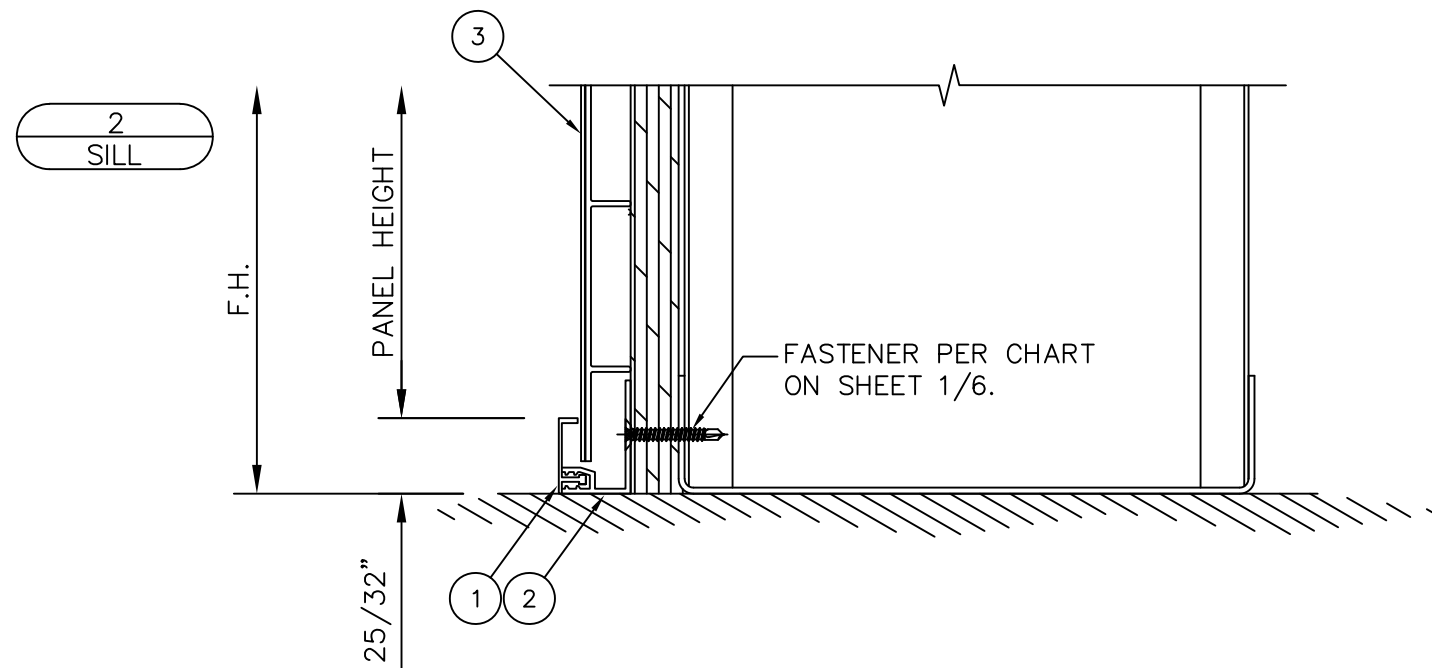


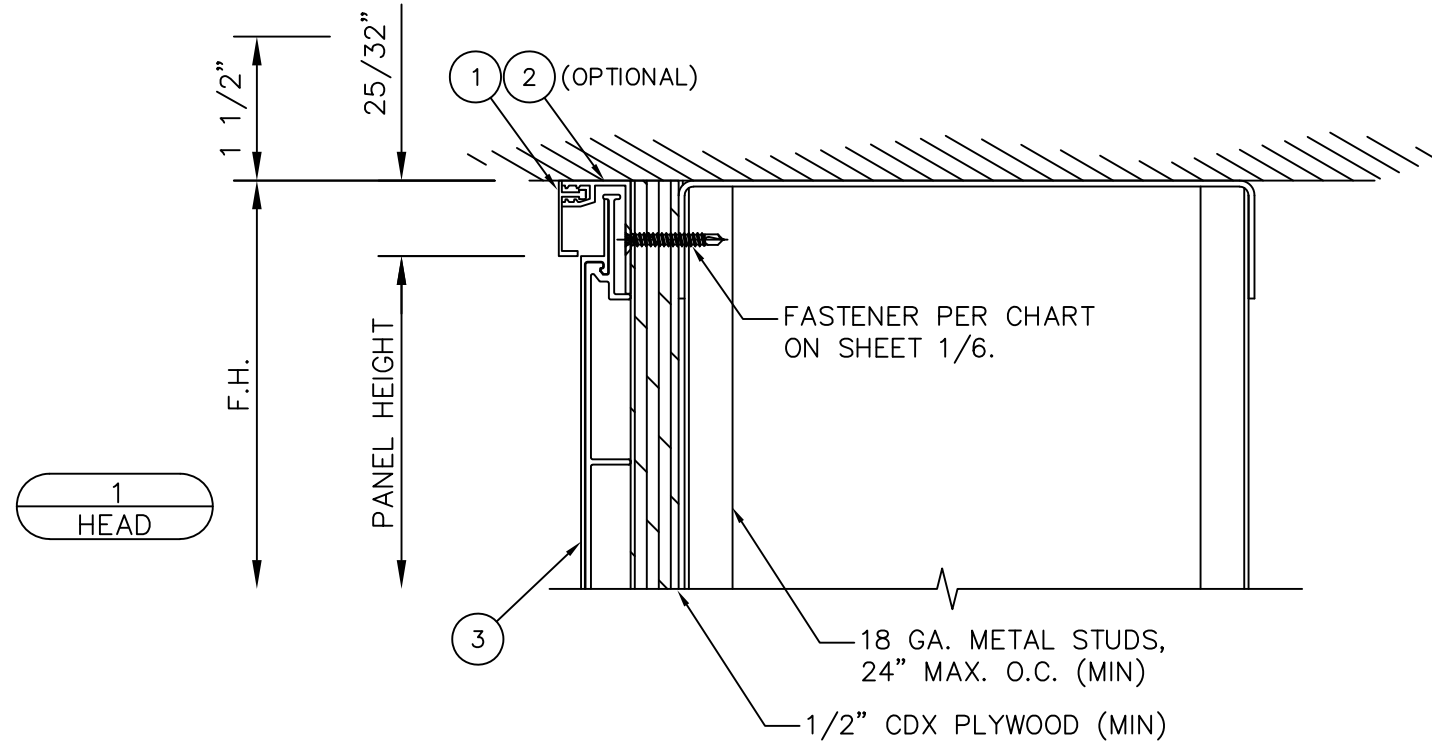

# VERTIGO 5010 SERIES CLADDING SYSTEM

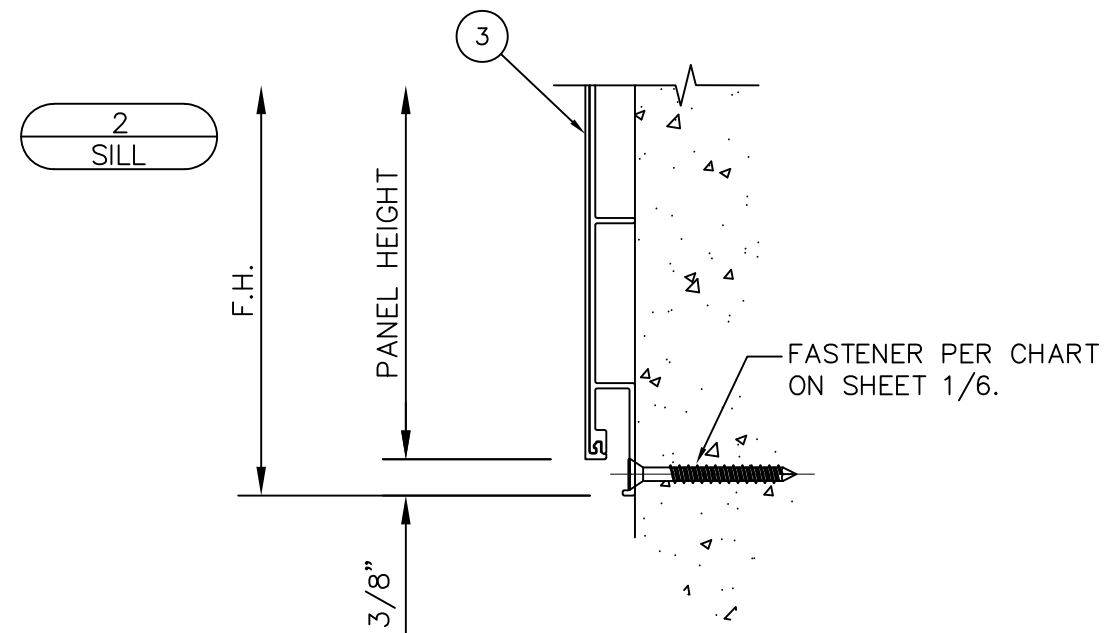

### ALTERNATE DETAILS (CONCRETE/CMU)

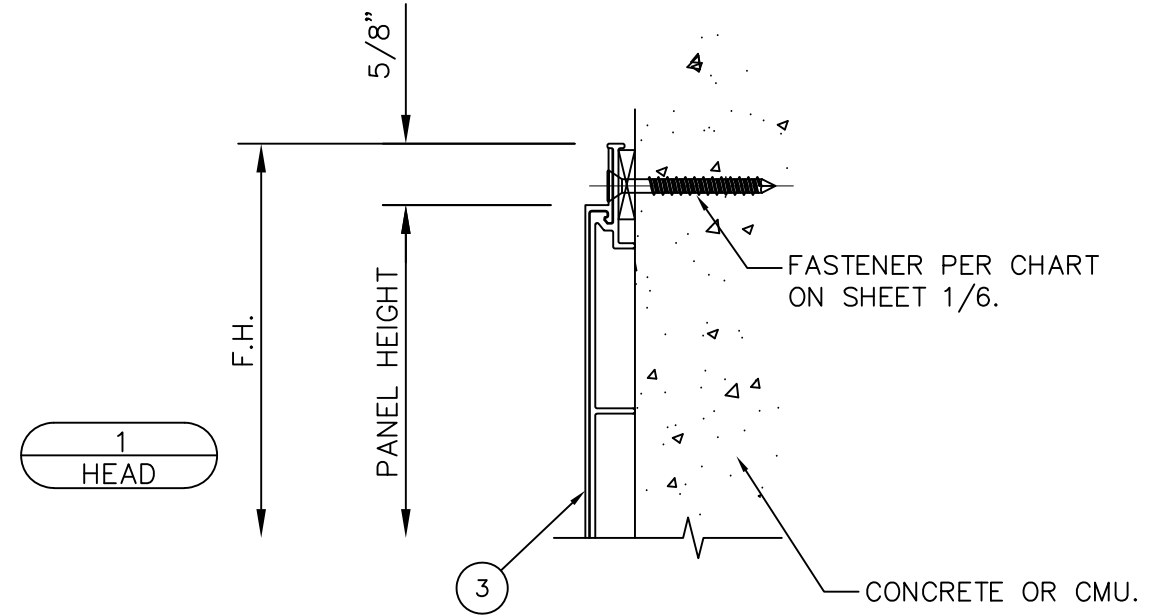

SEAL:


SCOTT WOLTERS  
FL PE# 62354

WOLTERS ENGINEERING  
(COA# 27194)  
15211 97TH ROAD N  
WEST PALM BEACH, FL 33412  
PH/FAX: (561) 225-1982

|                                                                  |
|------------------------------------------------------------------|
| <b>PRODUCT:</b><br><b>VERTIGO 5010</b><br><b>CLADDING SYSTEM</b> |
|------------------------------------------------------------------|

DWG: V5010-NHZ

**SHEET:** 2/6

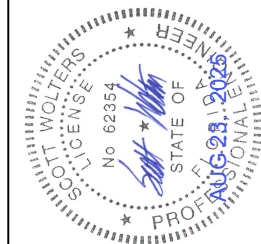

**Geolam®**  
Architectural Eco-Technology


9 SHORNCIFFE AVE  
TORONTO, ON M4V 1S9

PH: (877) 627-3530  
www.geolamb.com


1ST SUBMITTAL  
PRINTS ISSUED FOR

|  |       |        |
|--|-------|--------|
|  |       | 2/5/21 |
|  | REV.# | DATE   |

## VERTIGO 5010 SERIES CLADDING SYSTEM

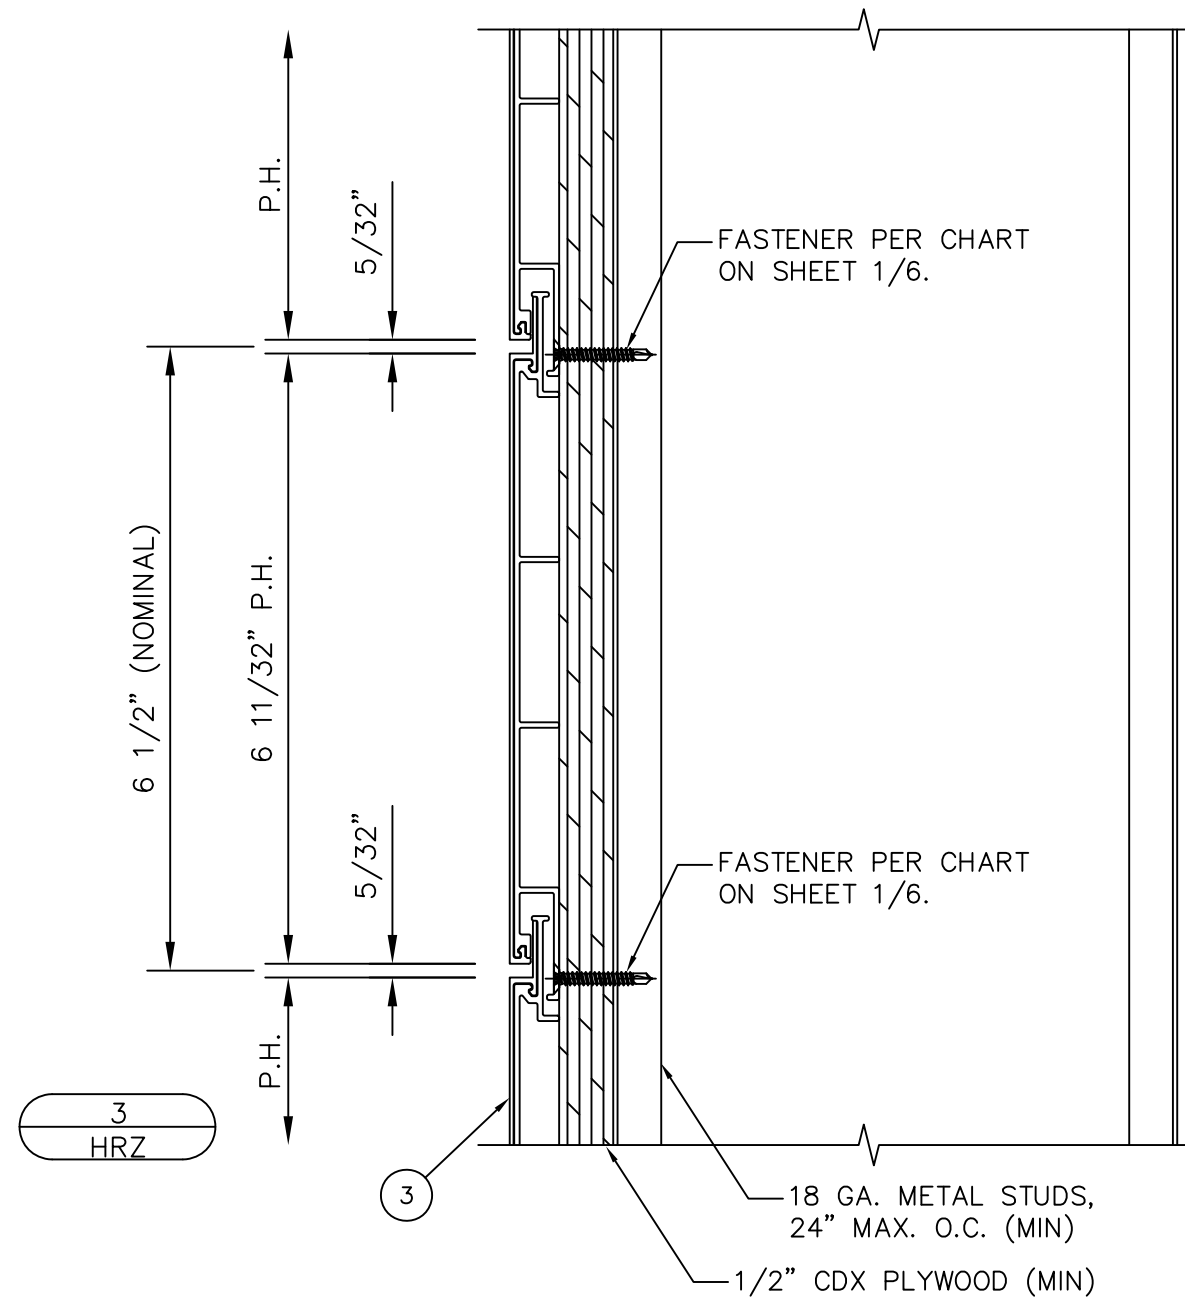

**ALTERNATE DETAILS**  
**(CONCRETE/CMU)**

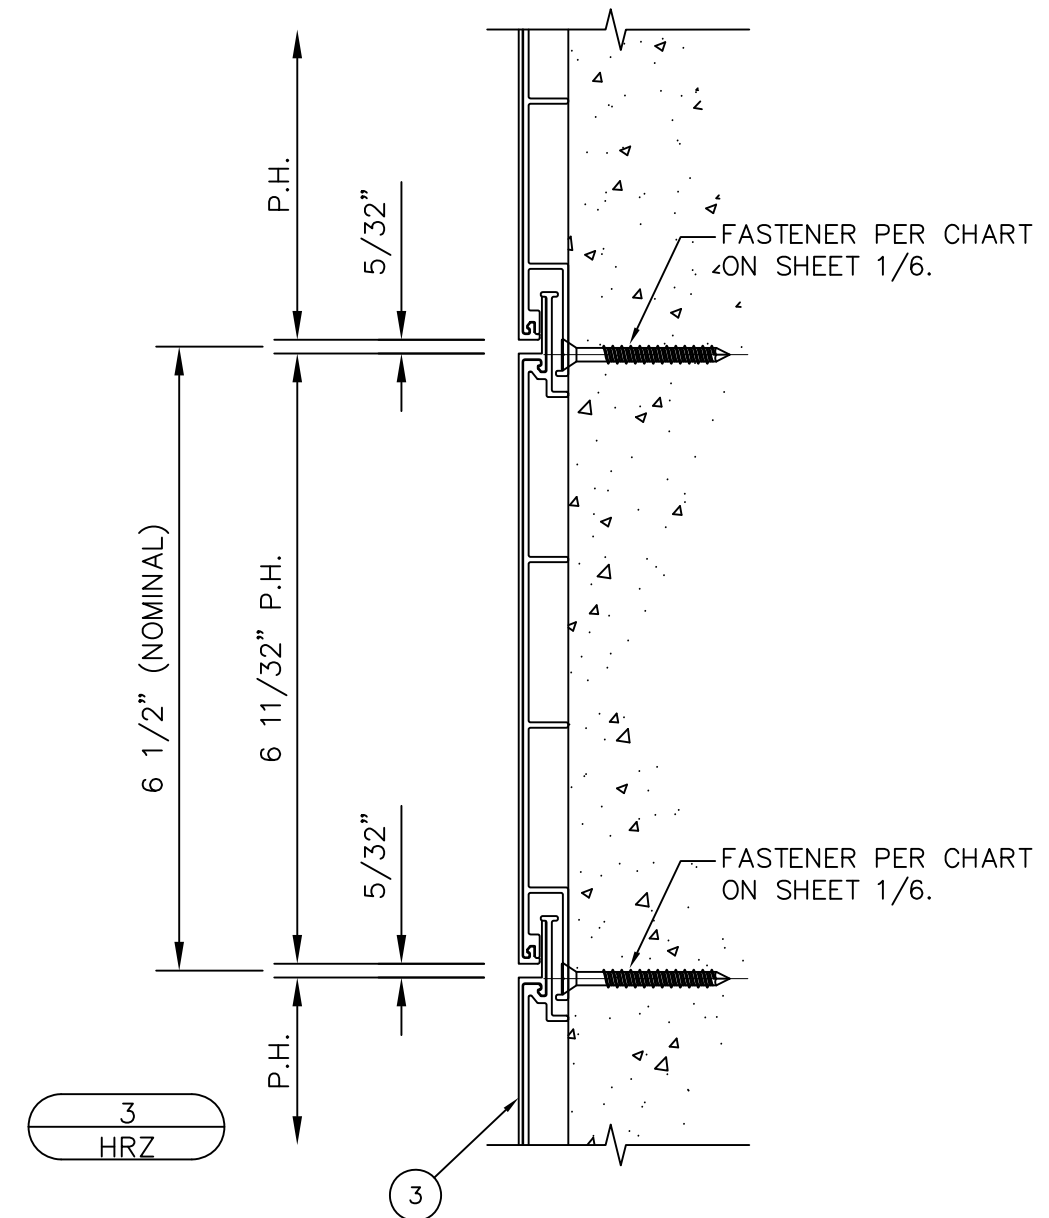

SEAL:


SCOTT WOLTERS  
FL PE# 62354

WOLTERS ENGINEERING  
(COA# 27194)  
15211 97TH ROAD N  
WEST PALM BEACH, FL 33412  
PH/FAX:(561) 225-1982

|                                                                  |
|------------------------------------------------------------------|
| <b>PRODUCT:</b><br><b>VERTIGO 5010</b><br><b>CLADDING SYSTEM</b> |
|------------------------------------------------------------------|

DWG: V5010-NHZ

**SHEET:** 3/6

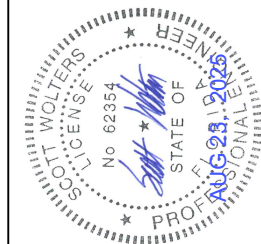



**Geolam<sup>®</sup>**  
Architectural Eco-Technology

9 SHORNCIFFE AVE  
TORONTO, ON M4V 1S9



PH: (877) 627-3530  
www.geolamb.com

|                   |       |         |   |
|-------------------|-------|---------|---|
| -                 |       | -       | - |
| -                 |       | -       | - |
| CODE UPDATE       | 1     | 8/23/25 |   |
| 1ST SUBMITTAL     | -     | 2/5/21  |   |
| PRINTS ISSUED FOR | REV.# | DATE    |   |

## VERTIGO 5010 SERIES CLADDING SYSTEM

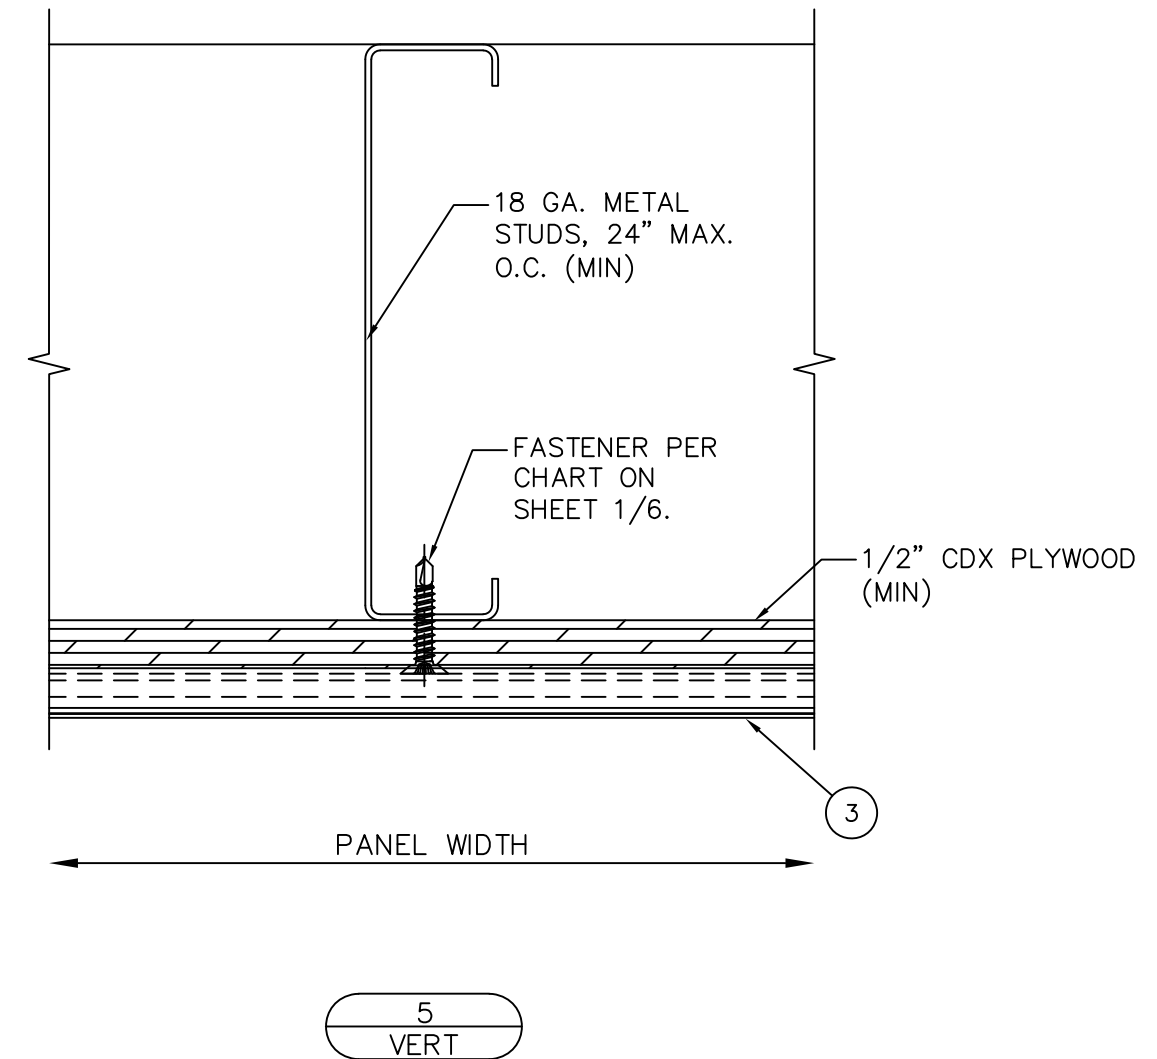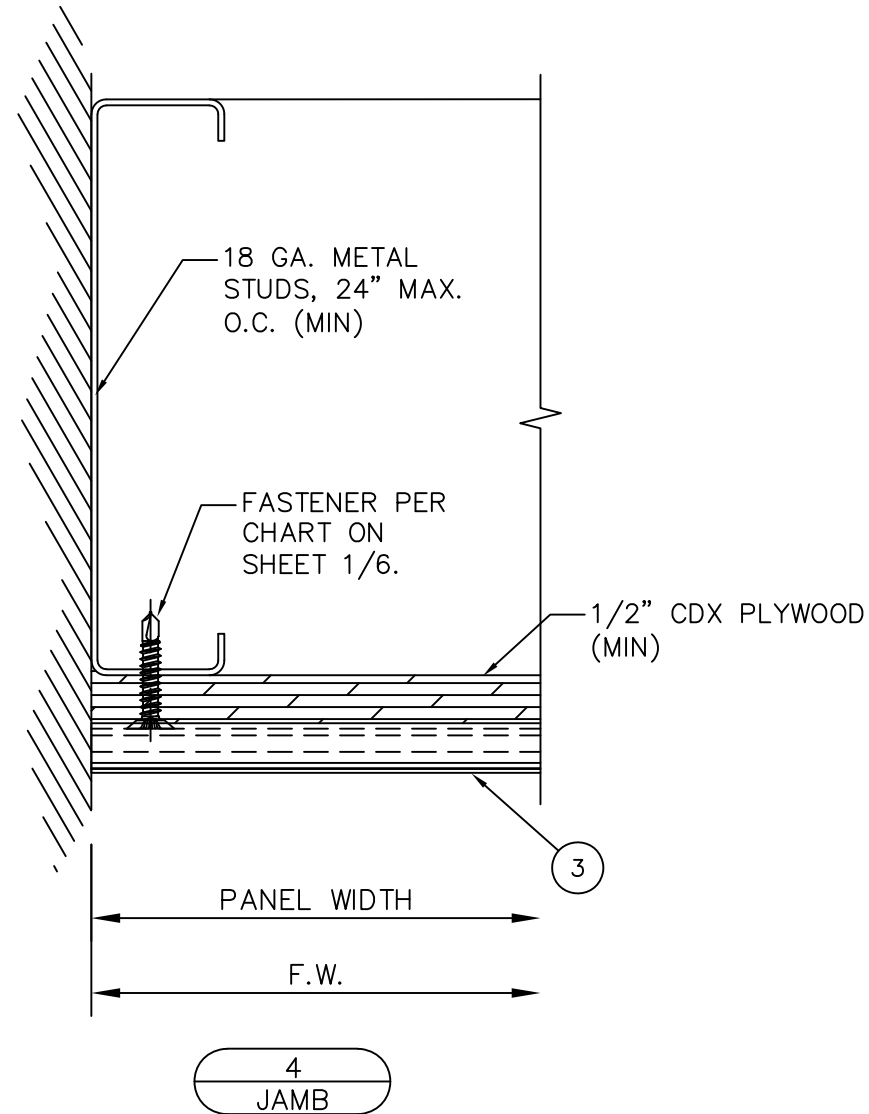


### ALTERNATE DETAILS (CONCRETE/CMU)

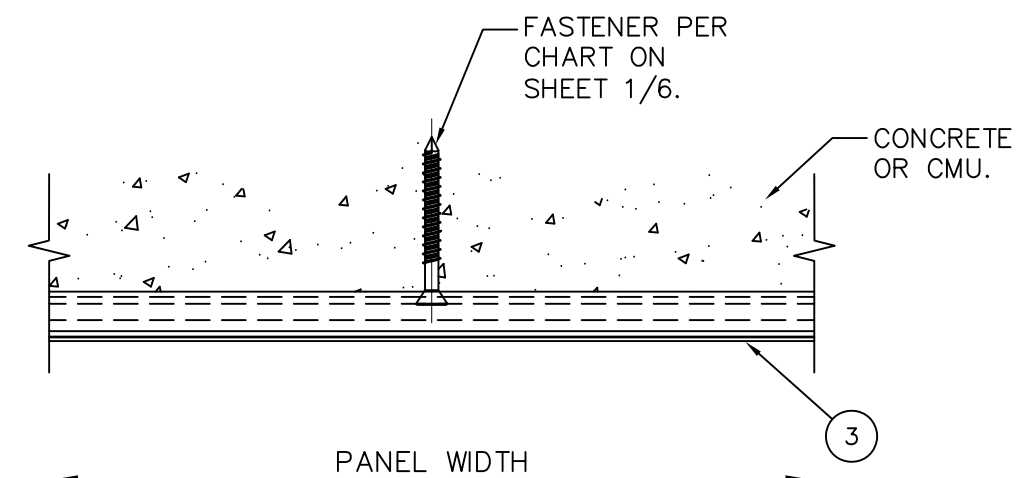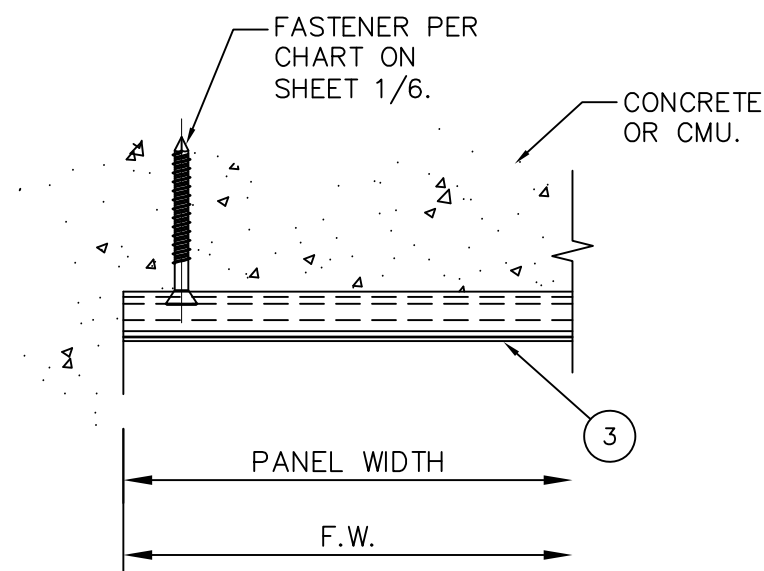


|   |   |
|---|---|
| <p><b>SEAL:</b></p> <div style="text-align: center; margin-top: 20px;"> </div> <p style="margin-left: 40px;"><b>SCOTT WOLTERS</b><br/><b>FL PE# 62354</b></p><br><p style="margin-left: 40px;"><b>WOLTERS ENGINEERING</b><br/>(COA# 27194)<br/>15211 97TH ROAD N<br/>WEST PALM BEACH, FL 33412<br/>PH/FAX: (561) 225-1982</p> | <p><b>PRODUCT:</b><br/><b>VERTIGO 5010</b><br/><b>CANDING SYSTEM</b></p> <hr/> <p><b>DWG:</b><br/><b>V5010-NHZ</b></p> <hr/> <p><b>SHEET:</b><br/><b>4 / 6</b></p> |
|---|---|


# VERTIGO 5010 SERIES CLADDING SYSTEM

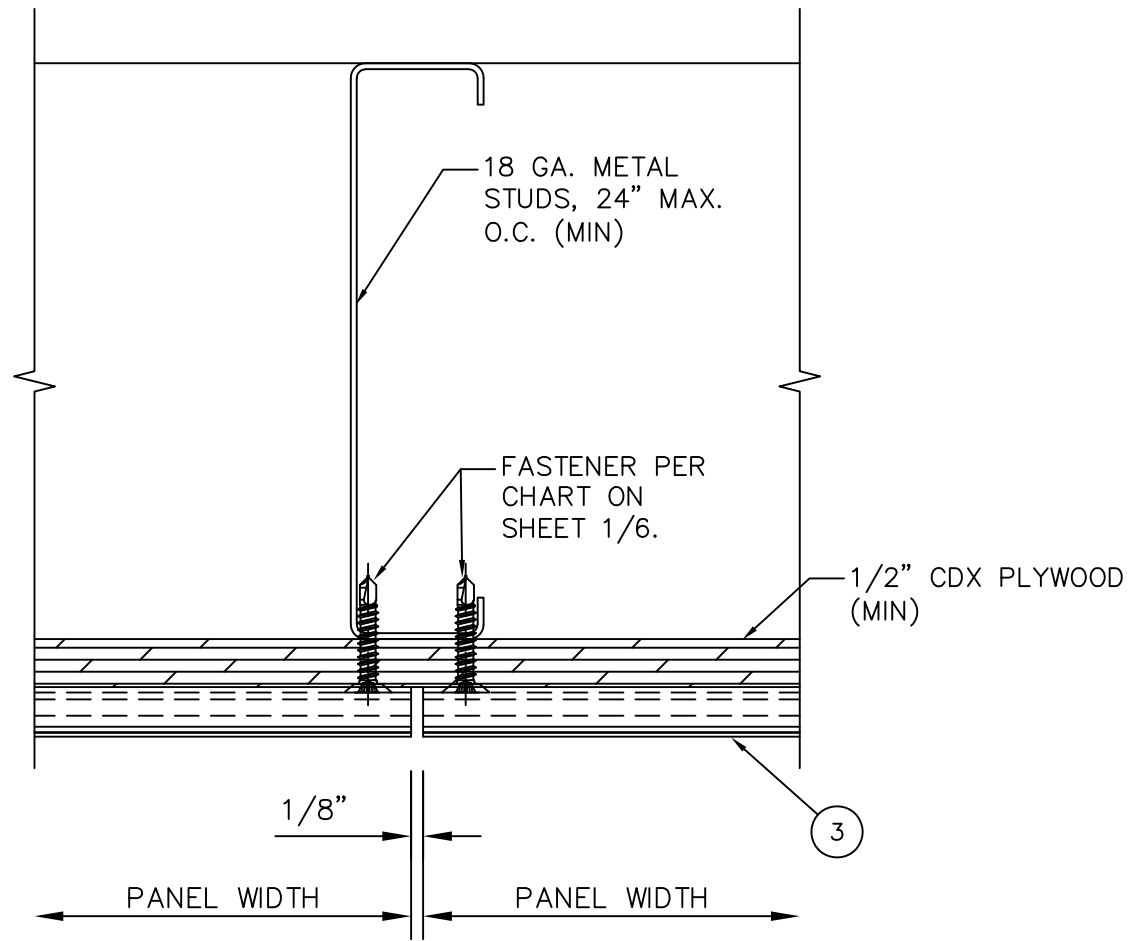


6  
VERT

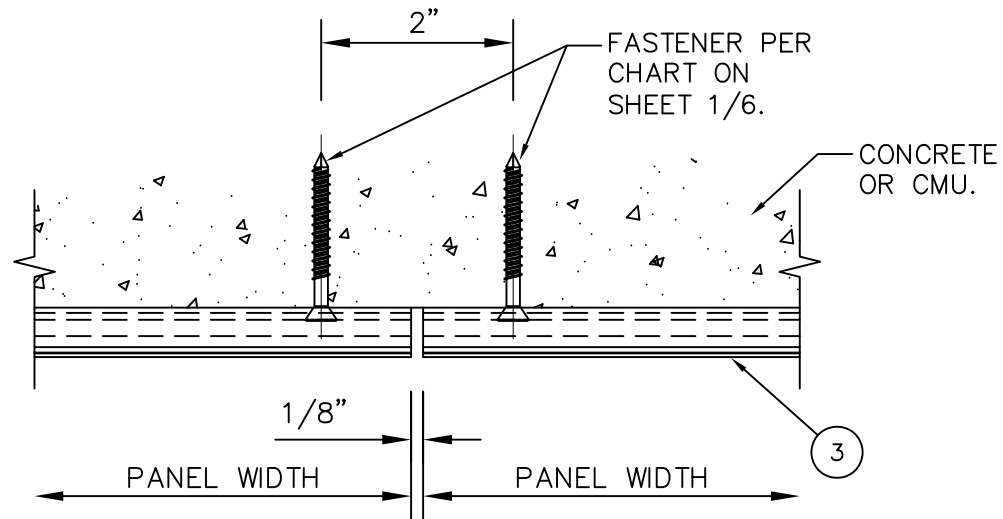

### ALTERNATE DETAILS (CONCRETE/CMU)

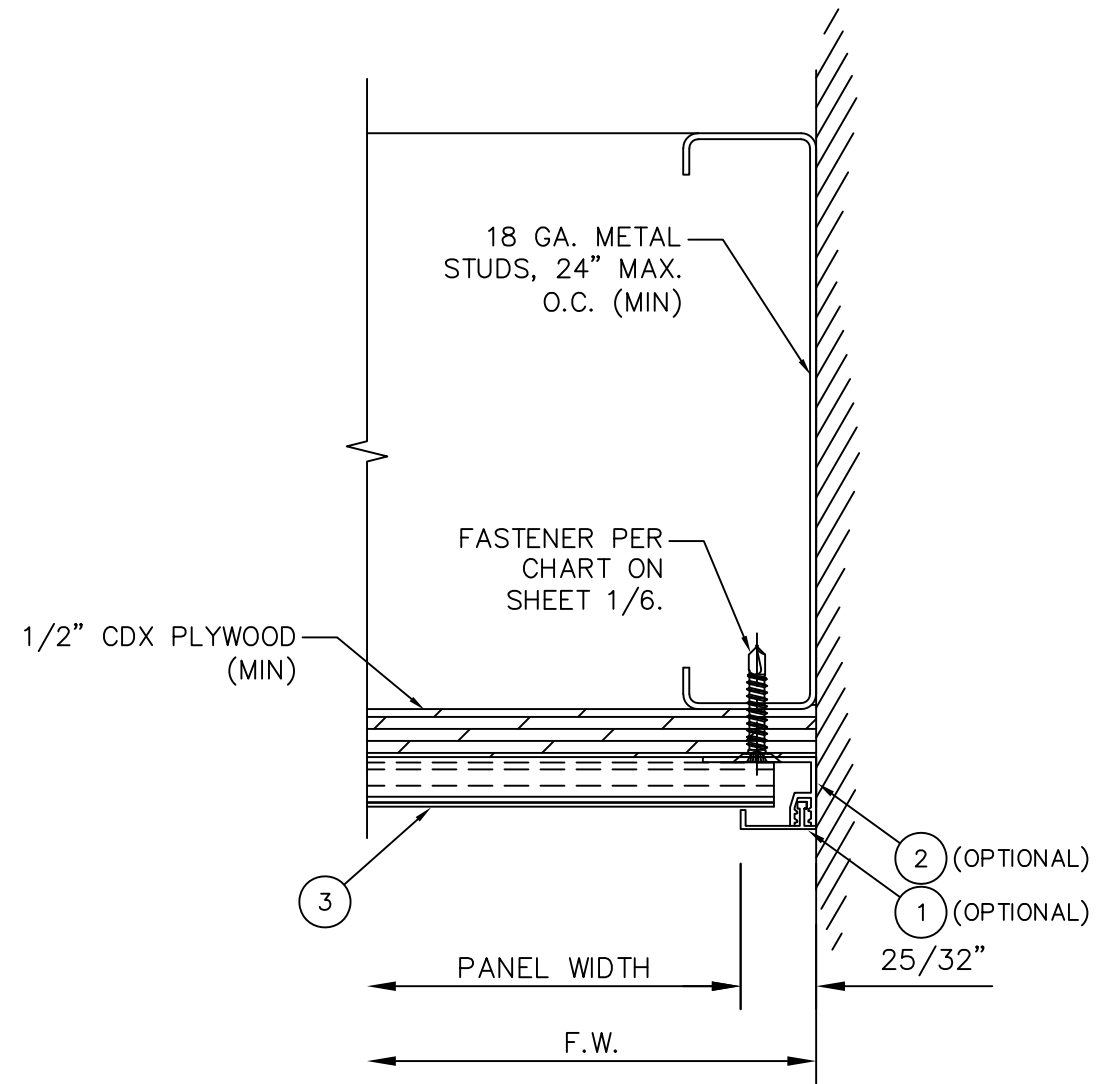

5  
JAMB

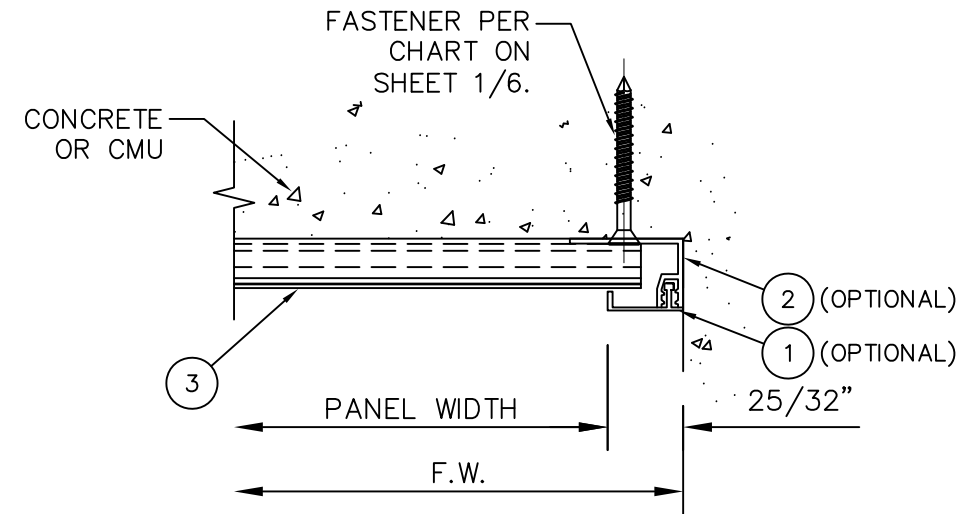

SEAL:

SCOTT WOLTERS  
FL PE# 62354

WOLTERS ENGINEERING  
(COA# 27194)  
15211 97TH ROAD N  
WEST PALM BEACH, FL 33412  
PH/FAX: (561) 225-1982


**PRODUCT:**  
**VERTIGO 5010**  
**CLADDING SYSTEM**

|        |           |
|--------|-----------|
| DWG:   | V5010-NHZ |
| SHEET: | 5/6       |

|                   |       |         |
|-------------------|-------|---------|
| -                 | -     | -       |
| -                 | -     | -       |
| CODE UPDATE       | 1     | 8/23/25 |
| 1ST SUBMITTAL     | -     | 2/5/21  |
| PRINTS ISSUED FOR | REV.# | DATE    |

## VERTIGO 5010 SERIES CLADDING SYSTEM

| BILL OF MATERIALS |             |                                                                   |
|-------------------|-------------|-------------------------------------------------------------------|
| #                 | DESCRIPTION | MATERIAL                                                          |
| 01                | TRIM COVER  | 6063-T5 ALUMINUM                                                  |
| 02                | TRIM BASE   | 6063-T5 ALUMINUM                                                  |
| 03                | 5010 PANEL  | 6063-T5 ALUMINUM WITH BONDED WOOD FIBER/CO-POLYMER RESIN EXTERIOR |
|                   |             |                                                                   |
|                   |             |                                                                   |
|                   |             |                                                                   |

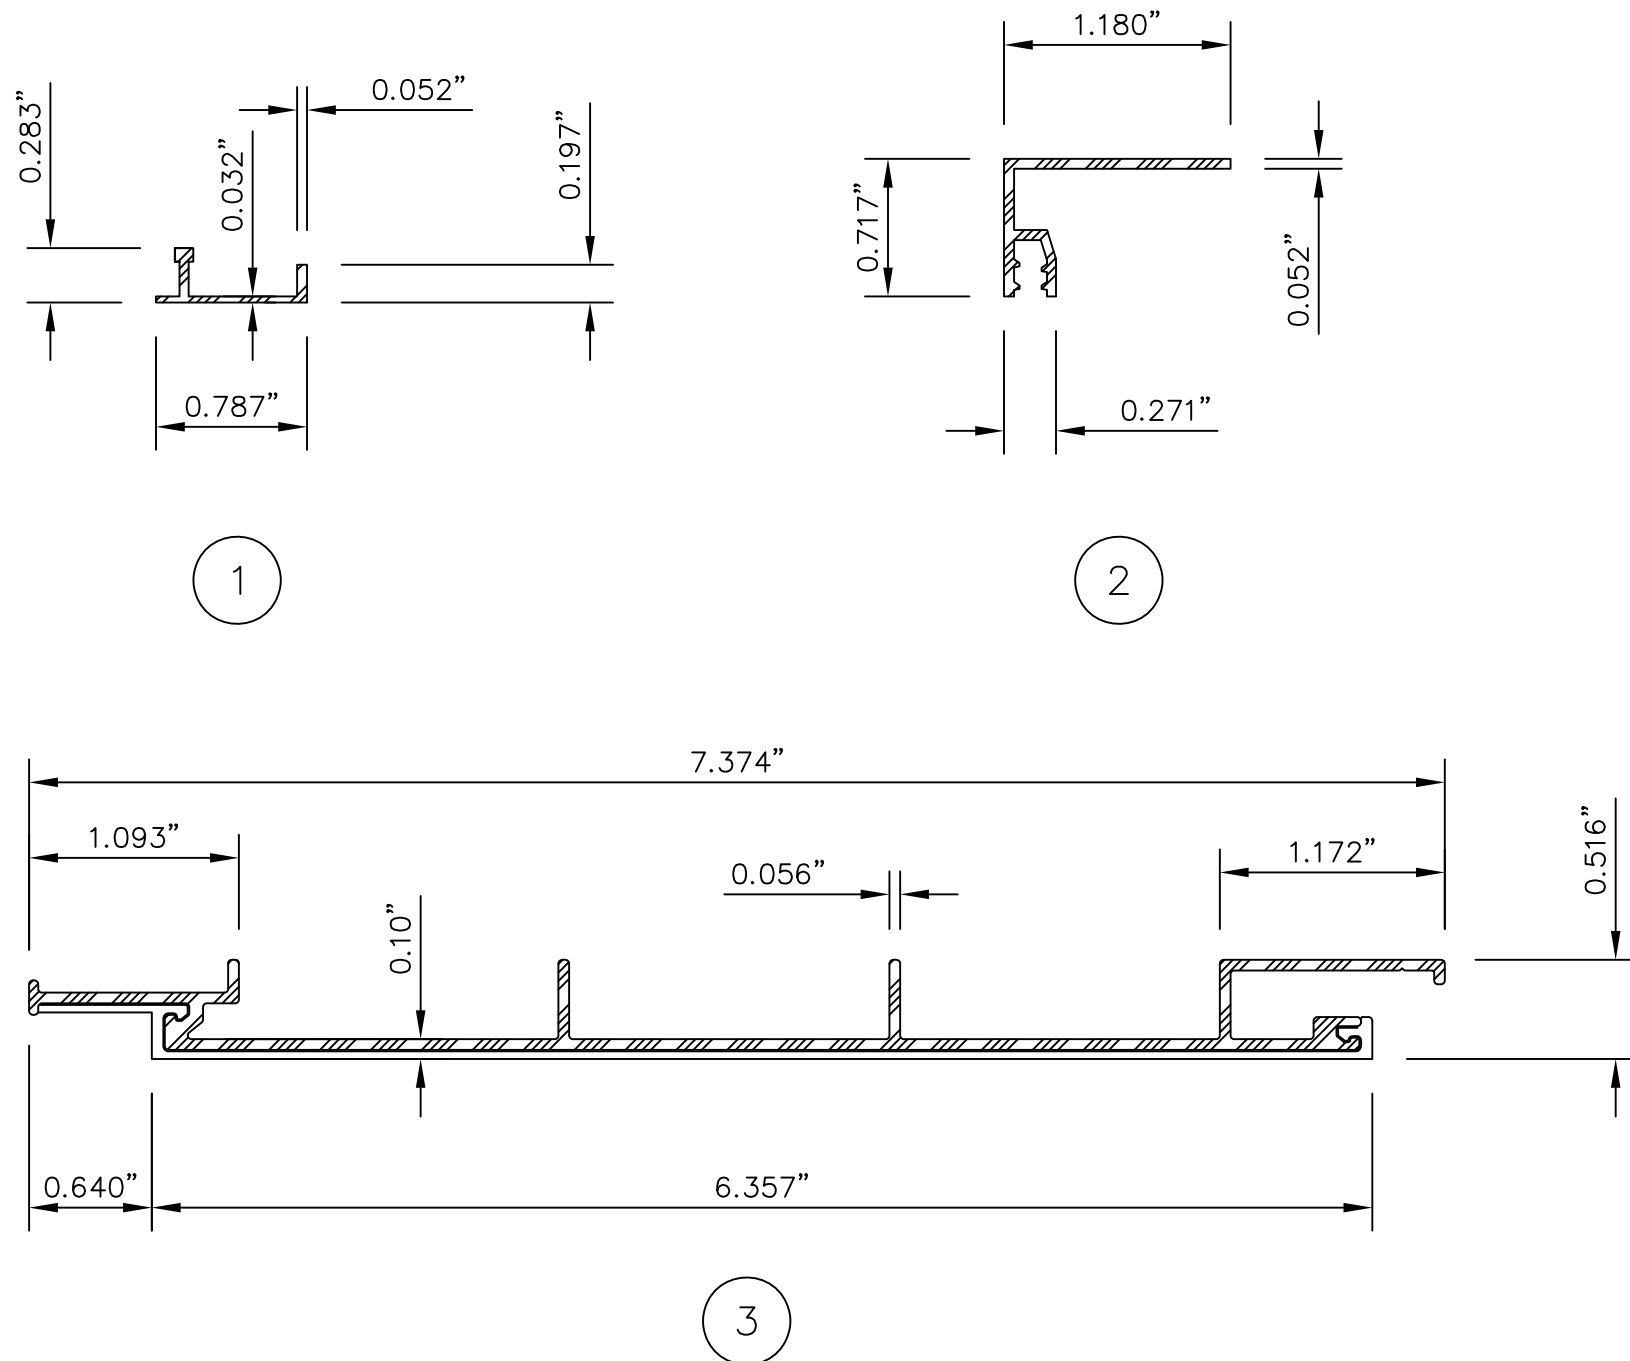


SEAL:

SCOTT WOLTERS  
FL PE# 62354

WOLTERS ENGINEERING  
(COA# 27194)  
15211 97TH ROAD N  
WEST PALM BEACH, FL 33412  
PH/FAX: (561) 225-1982

|          |                                 |
|----------|---------------------------------|
| PRODUCT: | VERTIGO 5010<br>CLADDING SYSTEM |
| DWG:     | V5010-NHZ                       |
| SHEET:   | 6/6                             |

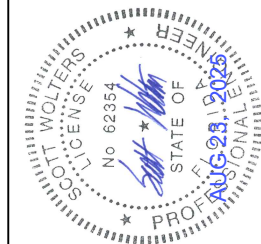

**Geolam®**  
Architectural Eco-Technology

9 SHORNCLIFFE AVE  
TORONTO, ON M4V 1S9

PH: (877) 627-3530  
[www.geolamb.com](http://www.geolamb.com)

|                   |             |      |         |
|-------------------|-------------|------|---------|
| -                 |             | -    | -       |
| -                 |             | -    | -       |
| -                 | CODE UPDATE | 1    | 8/23/25 |
| 1ST SUBMITTAL     |             | -    | 2/5/21  |
| PRINTS ISSUED FOR | REV.#       | DATE |         |