


1/2" MINIMUM EDGE DIST. TYP.

10" O.C.

6" FROM ALL CORNERS

1

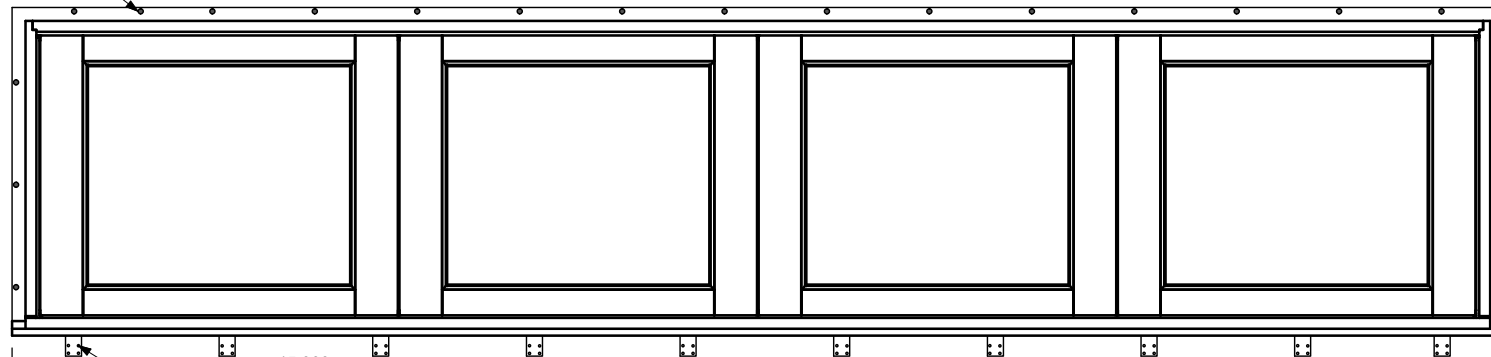

6.000 FROM EACH CORNER




15.000 O. C.

4 PANEL SHOWN - COVERS ALL CONFIGURATIONS WITH 4 PANELS OR LESS

UNIT	MAX FRAME SIZE	MAX SASH SIZE	DP RATING
UWOFDTR	167 X 30	41 1/16 X 27 5/16	LC-PG45
UWIFDTR	167 X 30	41 1/16 X 27 5/16	LC-PG40

THRU CASING INSTALLATION METHOD:

- UNIT MUST NOT BE IN DIRECT CONTACT WITH EITHER CONCRETE OR TREATED BUCK MATERIAL. IF SHIM SPACE IS LESS THAN 1/8" WRAPPING THE UNIT ON ALL 4 SIDES WITH WINDOW FLASHING TAPE IS REQUIRED AS A BARRIER BETWEEN THE UNIT AND CONCRETE OR TREATED LUMBER.
- MINIMUM OF 2 PER SIDE
- SECURE HEAD AND JAMBS THRU BMC WITH 3-1/2" CASING NAIL 6" FROM EACH CORNER AND 10" ON CENTER.
- SECURE THE SILL WITH STRUCTURAL BRACKETS USING TWO #7X5/8 SCREWS TO ATTACH THE BRACKET TO THE SILL AND SECURE THE BRACKET TO THE BUCK WITH TWO #8 X 1-1/2" SCREWS SPACED 6" FROM EACH CORNER AND SPACED 15" ON CENTER.

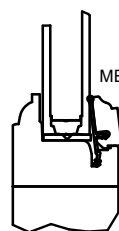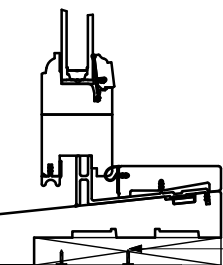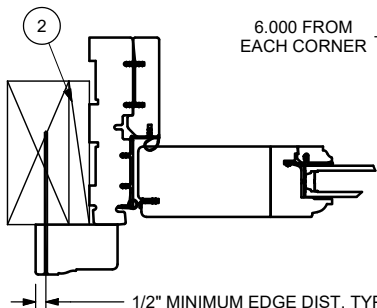

MEETS ASTM E1300 STANDARDS

CATEGORY:
WOOD SWINGING DOOR

UNIT TYPE:
UWOFDTR, UWIFDTR

UNSPECIFIED TOLERANCES

DECIMALS: XX ±.03 XXX±.016	ANGLE DEG: ±.5
LINEAL: +NA -NA	FAB LINEAL: ±NA
MATERIAL: NA	

5	-----	7/8" SCREW
4	-----	#8- 2" WOOD SCREWS
3	-----	MASONRY BRACKET
2	-----	SHIM
1	-----	3-1/2" CASING NAILS

ITEM	DWG NO	DESCRIPTION
PARTS LIST		

MARVIN  **RESEARCH & DEVELOPMENT**

COLLECTION:
DWG TYPE: INSTALLATION
DESCRIPTION: USWOFDTR AND UWIFDTR

CHK:	SIZE: B	CLASS:	DWG NO: 00117435
APP:	SCALE: 1 : 14	DATE: 04/08/19	DWG BY: BALDWIN, JACOB
			SHEET: 1 OF 1

NOTICE - CONFIDENTIAL INFORMATION

The information in this document is privileged and strictly confidential. The information contained herein shall be used only by Marvin employees and by those agents or suppliers granted official written permission. If the reader of this document is not the intended recipient, or the employee or agent of the intended recipient, please delete this document from all data storage devices, and destroy all hard copies. Any unauthorized dissemination, distribution, copying or other use of the information contained in this document is strictly prohibited.

Template Version 12.0