


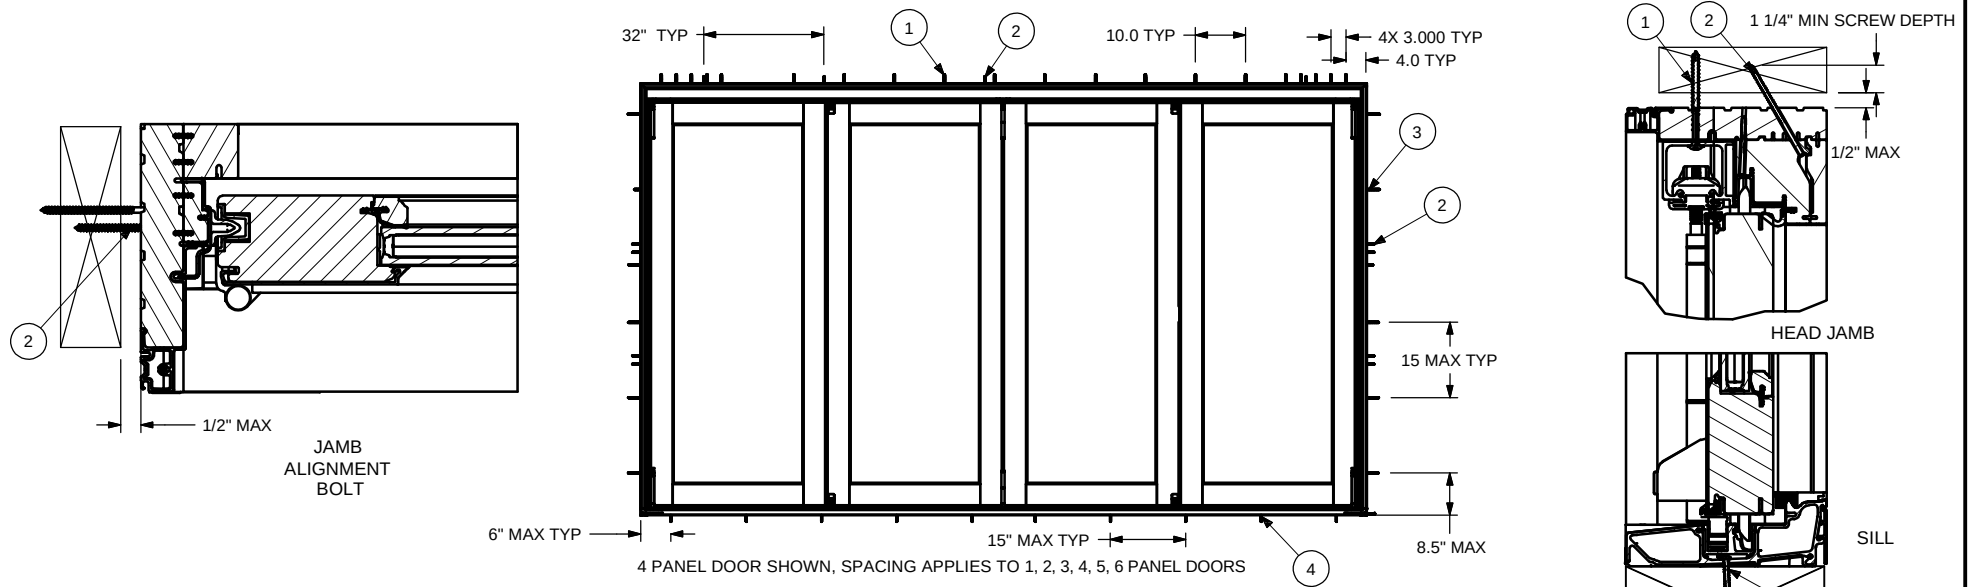

UNIT	MAX PANEL WIDTH	MAX FRAME SIZE	DP RATING	GLASS OPTION
UL BIFLD IZ3	41 1/16	251 1/4 X 95 1/2	+50/-50	TYPE A
UL BIFLD IZ3	35 1/16	215 1/4 X 119 1/2	+50/-50	TYPE A,B

TYPE	LAMINATED GLASS MAKE UP
A	3.1mm (.122\") ANN + .095 KURARAY SGP + 3.1mm (.122\") ANN
B	4.7mm (.187\") ANN + .095 KURARAY SGP + 4.7mm (.187\") ANN

JAMB SCREW INSTALLATION METHOD:


- UNIT MUST NOT BE IN DIRECT CONTACT WITH EITHER CONCRETE OR TREATED BUCK MATERIAL. IF SHIM SPACE IS LESS THAN 1/8\"
- SECURE THE JAMBS WITH #8 X 3\"
- SHIM AT EACH SCREW LOCATION.
- SECURE THE JAMB STRIKE WITH 2 #8 X 3.5\"

NOTES:

- THIS PRINT IS FOR STRUCTURAL PERFORMANCE ONLY, FOR FLASHING & SEALING REQUIREMENTS, REFER TO THE INSTALLATION INSTRUCTIONS.
- SHIMS:
 - A SHIM MUST BE PLACED 4-6\"
 - ALL OTHERS MUST BE PLACED A MAX OF 15 INCHES APART.
- IF CHEMICALLY TREATED LUMBER IS USED FOR BUCK MATERIAL, FASTENERS INTO THE BUCK MUST BE A MINIMUM OF 0.90 OZ/FT² ZINC HOT DIPPED GALVANIZED OR STAINLESS STEEL TYPE 304 OR 316

CATEGORY:
BIFOLD DOOR


UNIT TYPE:
UBFLD

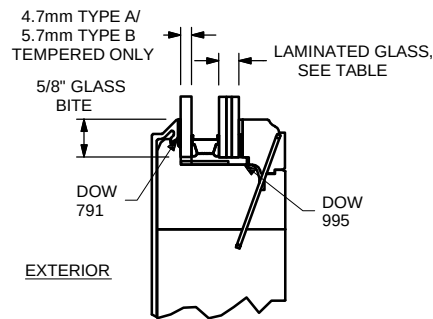


GLASS DETAIL

ITEM	DWG NO	DESCRIPTION
4	NA	#8 X 1 1/2\"
3	NA	#8 X 3.00\"
2	NA	#8 X 3.500\"
1	NA	1/4 X 3 1/8 WASHER HEAD SCREW


PARTS LIST

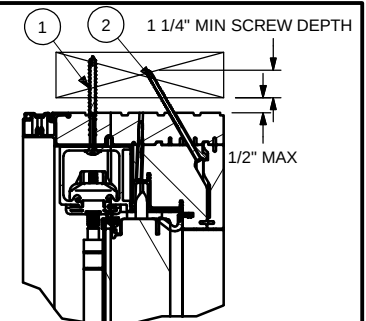

HEAD JAMB

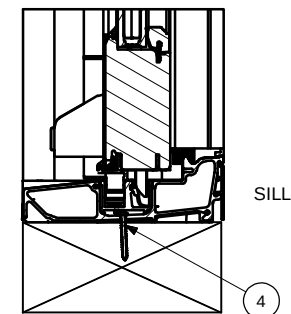

SILL

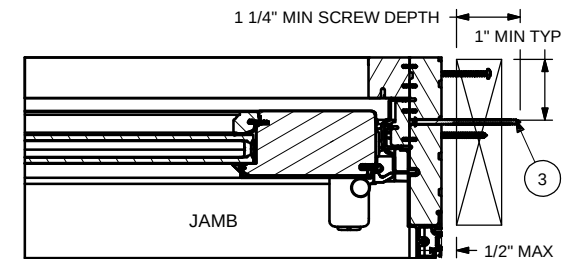

JAMB

MARVIN			RESEARCH & DEVELOPMENT	
COLLECTION: ULTIMATE				
DWG TYPE: INSTALLATION				
DESCRIPTION: INSTALLATION UBFLD IZ3				
CHK:	SIZE: B	CLASS: ASSY	DWG NO: 00105929	
APP:	SCALE: NA	DATE: 05/02/17	DWG BY: HASBROOK, RICHARD	SHEET: 1 OF 1

Template Version 12.0

NOTICE - CONFIDENTIAL INFORMATION

The information in this document is privileged and strictly confidential. The information contained herein shall be used only by Marvin employees and by those agents or suppliers granted official written permission. If the reader of this document is not the intended recipient, or the employee or agent of the intended recipient, please delete this document from all data storage devices, and destroy all hard copies. Any unauthorized dissemination, distribution, copying or other use of the information contained in this document is strictly prohibited.