


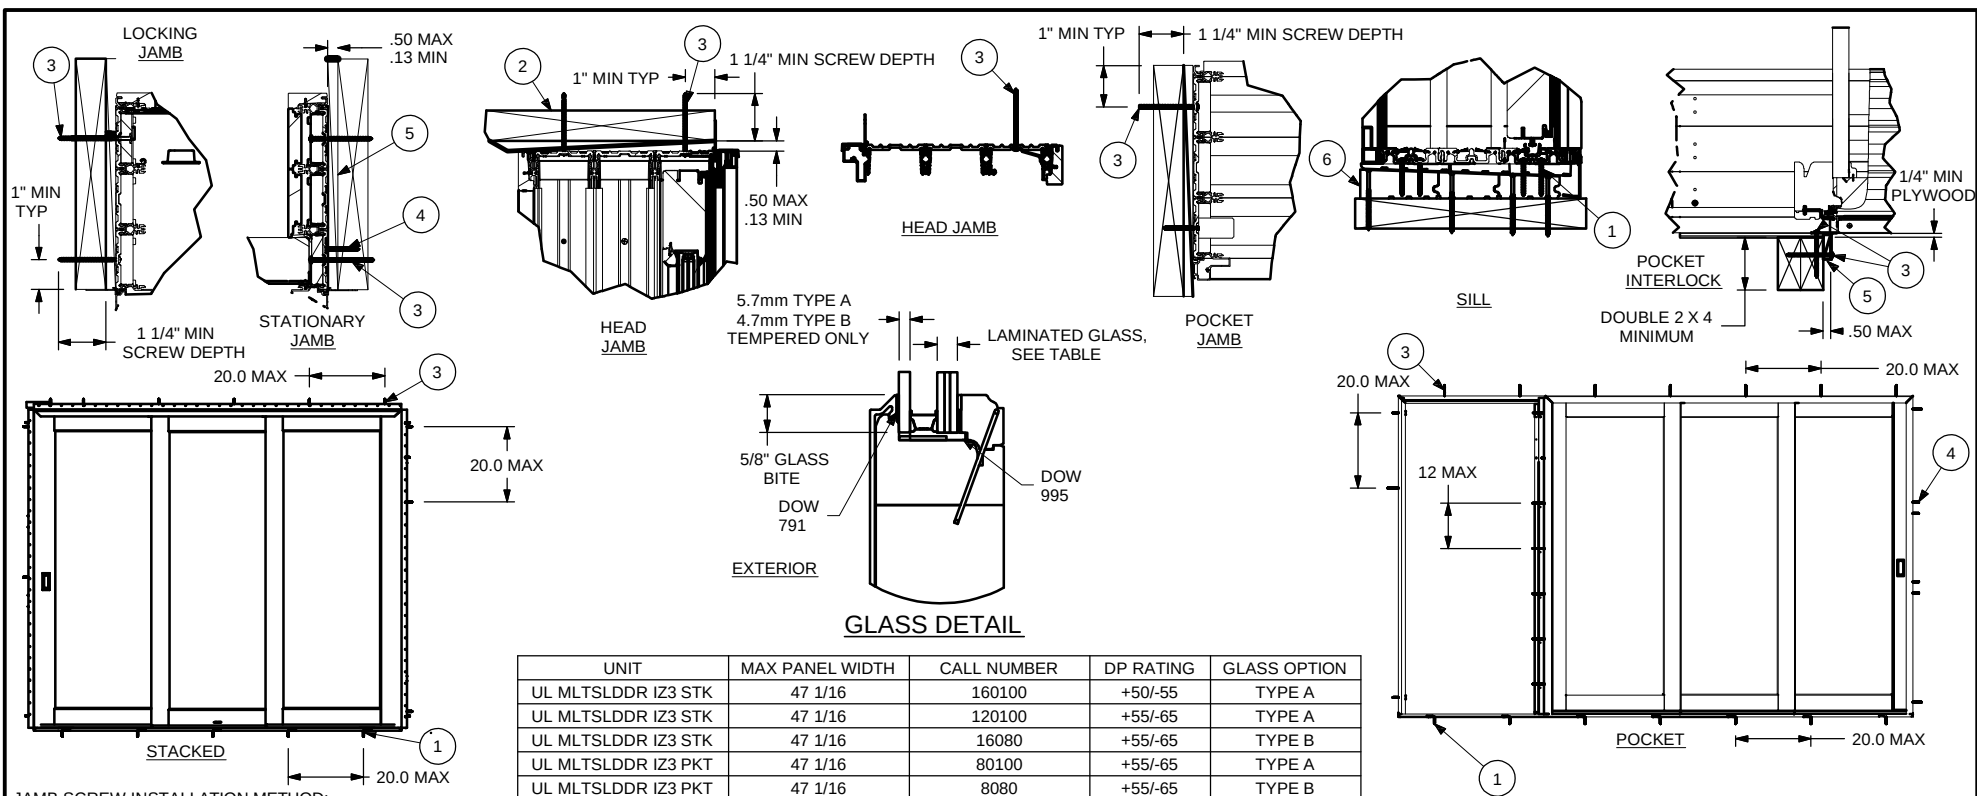

#### JAMB SCREW INSTALLATION METHOD:

- UNIT OR WOOD SLOPE MUST NOT BE IN DIRECT CONTACT WITH EITHER CONCRETE OR TREATED BUCK MATERIAL. IF SHIM SPACE IS LESS THAN 1/8", WINDOW FLASHING TAPE IS REQUIRED AS A BARRIER BETWEEN THE UNIT AND CONCRETE OR TREATED LUMBER
- SECURE THE HEAD AND SIDE JAMBS WITH #8 X 3" SCREWS
- SECURE THE SILL WITH #8 WOOD SCREWS
- SECURE THE JAMB STRIKE WITH 4 - #8 X 2 1/2 SCREWS
- SECURE THE WOOD SLOPE TO SUB FLOOR WITH # 8 WOOD SCREWS OR 3/16" CONCRETE SCREWS

#### NOTES:

1. FOR GENERAL SPECIFICATIONS, REFER TO DOC 00003952
2. THIS PRINT IS FOR STRUCTURAL PERFORMANCE ONLY. FOR FLASHING & SEALING REQUIREMENTS, REFER TO THE INSTALLATION INSTRUCTIONS
3. IF CHEMICALLY TREATED LUMBER IS USED FOR BUCK MATERIAL, FASTENERS INTO THE BUCK MUST BE A MINIMUM OF 0.90 OZ/FT<sup>2</sup> ZINC HOT DIPPED GALVANIZED OR STAINLESS STEEL TYPE 304 OR 316

#### NOTICE - CONFIDENTIAL INFORMATION

The information in this document is privileged and strictly confidential. The information contained herein shall be used only by Marvin employees and by those agents or suppliers granted official written permission. If the reader of this document is not the intended recipient, or the employee or agent of the intended recipient, please delete this document from all data storage devices, and destroy all hard copies. Any unauthorized dissemination, distribution, copying or other use of the information contained in this document is strictly prohibited.

| TYPE | LAMINATED GLASS MAKE UP                               |
|------|-------------------------------------------------------|
| A    | 4.7mm(.185") ANN + .095KURARAY SGP + 4.7mm(.185") ANN |
| B    | 3.1mm(.122") ANN + .095KURARAY SGP + 3.1mm(.122") ANN |

3 PANEL DOORS SHOWN, APPLIES TO ALL DOOR CONFIGURATIONS AS LONG AS INDIVIDUAL PANEL SIZE DOES NOT EXCEED MAXIMUM PANEL SIZE AND TOTAL WIDTH DOES NOT EXCEED MAXIMUM DIMENSION FOR PRODUCT.  
FOR BI-PARTING STACKED AND POCKET UNITS, REFER TO SHEET 2 OF 3 AND 3 OF 3

| 6          | -----  | WOOD SLOPE                       |
|------------|--------|----------------------------------|
| 5          | -----  | SHIM                             |
| 4          | -----  | #8 X 2 1/2" FLAT HEAD WOOD SCREW |
| 3          | -----  | #8 X 3" PAN HEAD WOOD SCREW      |
| 2          | -----  | 2X WOOD BUCK BY OTHERS           |
| 1          | -----  | #8 X 1 3/4" PAN HEAD WOOD SCREW  |
| ITEM       | DWG NO | DESCRIPTION                      |
| PARTS LIST |        |                                  |

**CATEGORY:**  
MULTI-SLIDE DOOR

**UNIT TYPE:**  
UMSDPKTIZ3, UMDSSTKIZ3

| MARVIN <sup>®</sup> RESEARCH & DEVELOPMENT             |           |                |                          |               |
|--------------------------------------------------------|-----------|----------------|--------------------------|---------------|
| COLLECTION: ULTIMATE                                   |           |                |                          |               |
| DWG TYPE: INSTALLATION<br>DESCRIPTION: MULTI PANEL IZ3 |           |                |                          |               |
| CHK:                                                   | SIZE: B   | CLASS: MISC    | DWG NO: 00127531         |               |
| APP:                                                   | SCALE: NA | DATE: 02/02/21 | DWG BY: KOMPENLIEN, SARA | SHEET: 1 OF 3 |

Template Version 12.0