


HEAD & SIDE ANCHORAGE TYPICAL

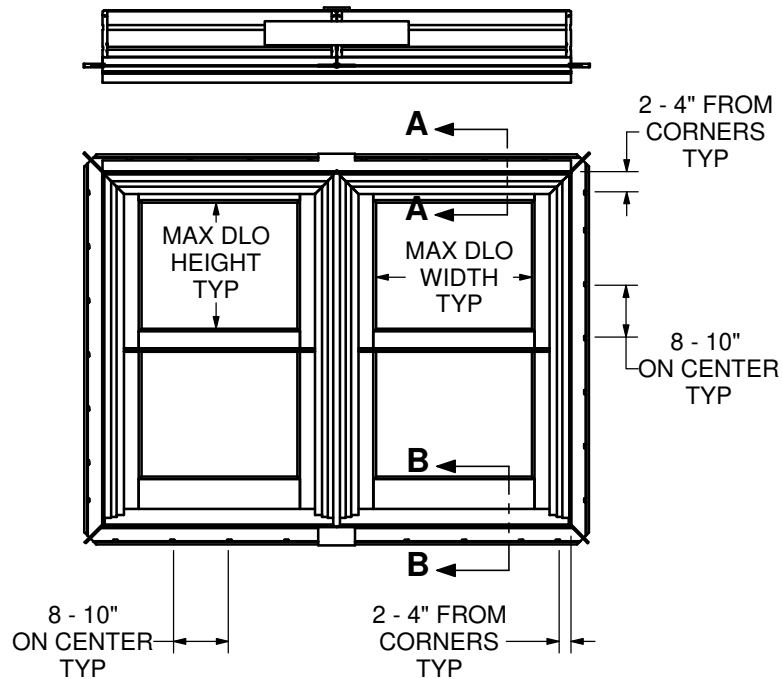

#6 X (1-5/8") NON-CORROSIVE SCREW(S)

USE SILICONE SEALANT AROUND ENTIRE PERIMETER BETWEEN NAILING FIN & WOOD BUCK BY OTHERS TYP

.75" MIN EDGE DISTANCE TYP

1.50" MINIMUM EMBEDMENT INTO SUBSTRATE TYP

WOOD BUCK BY OTHERS TYP

.25 (6mm) MAX SHIM SPACE TYP

WEATHER SHIELD WINDOWS & DOORS

8122 DOUBLE HUNG
NAILING FIN INSTALLATION

Description		Frame Size		Daylight Opening		Design Pressure (psf)	Frame Material	Installation Method
		Width (IN)	Height (IN)	Width (IN)	Height (IN)			
8122 Double Hung 2-wide	DH	47.5	83.5	41.0	37.5	+/- 50	Alum/Wood	Nail Fin

NOTE(S):

1. INSTALLATION QUALIFIES SINGLE AND MULLED CONFIGURATIONS.
2. THESE UNITS HAVE BEEN TESTED, ANALYZED, HALLMARK CERTIFIED AND FBC APPROVED.
3. THE PRODUCT SHOWN HEREIN IS DESIGNED AND MANUFACTURED TO COMPLY WITH THE CURRENT EDITION FLORIDA BUILDING CODE (FBC), EXCLUDING HVHZ. THE PRODUCT HAS BEEN EVALUATED TO THE FOLLOWING.

• AAMA/WDMA/CSA 101/I.S.2/A440-11

4. THIS SCHEDULE ADDRESSES ONLY THE FASTENERS REQUIRED TO ANCHOR THE WINDOW(S) TO ACHIEVE THE RATED DESIGN PRESSURE. THOROUGHLY READ AND FOLLOW MANUFACTURERS INSTALLATION INSTRUCTIONS RECEIVED WITH UNIT. THIS GUIDE DOES NOT ADDRESS THE SEALING CONSIDERATIONS THAT MAY ARISE IN DIFFERENT WALL CONDITIONS.

.75" MIN EDGE DISTANCE TYP

USE SILICONE SEALANT AROUND ENTIRE PERIMETER BETWEEN NAILING FIN & WOOD BUCK BY OTHERS TYP

.250 (6mm) MAX SHIM SPACE TYP

WOOD BUCK BY OTHERS TYP

1.50" MINIMUM EMBEDMENT INTO SUBSTRATE TYP

SILL ANCHORAGE

TOLERANCES UNLESS SPECIFIED:	
INCHES	ANGLE
.X ± .1"	XX ± 1°
.XX ± .03"	XX.X ± .5° (1/2°)
.XXX ± .015"	XX.XX ± .25° (1/4°)

WEATHER SHIELD. WINDOWS & DOORS

		TYP. WALL THICKNESS:		PRODUCTS: 8122 DOUBLE HUNG	
		WT/FT:	AREA:	DRAWN BY:	DATE:
		MAT:	FINISH:	TITLE: INSTALLATION INSTRUCTIONS	
		DIE TOOL:	CUT STOCK:	DWG NO.: 45-30851	
REV	DATE	DESCRIPTION	PCR NO.	ENG	PDR #: TBD
		PROFILE #45-16630		SCALE: 1:12 SHEET NAME: Sheet1 SHEET 1 OF 1	

DO NOT SCALE DRAWING