


Technical drawing of a window assembly cross-section. The drawing shows a wood buck (labeled "WOOD BUCK BY OTHERS TYP") and a wood shim (labeled ".25 (6mm) MAX SHIM SPACE TYP"). The shim is positioned between the buck and the window frame. The drawing also shows a wood sill (labeled "WOOD SILL") and a wood jamb (labeled "WOOD JAMB"). The drawing includes dimension lines and labels for various components and dimensions.


Labels and dimensions in the drawing include:

- WOOD SILL
- WOOD JAMB
- WOOD BUCK BY OTHERS TYP
- .25 (6mm) MAX SHIM SPACE TYP
- 1.50" MINIMUM EMBEDMENT INTO SUBSTRATE TYP

8122 DH / 8123 PIC
NAILING FIN INSTALLATION

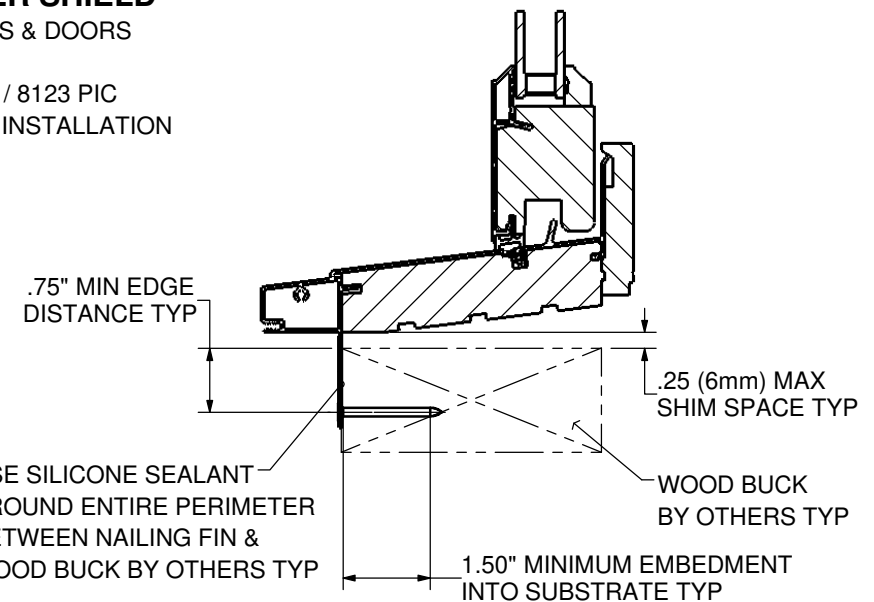

TOLERANCES UNLESS SPECIFIED:		WEATHER SHIELD. WINDOWS & DOORS	
<u>INCHES</u> .X ± .1" .XX ± .03" .XXX ± .015"	<u>ANGLE</u> XX ± 1° XX.X ± .5° (1/2°) XX.XX ± .25° (1/4°)		
PRODUCTS: 8122 DH/8123 PIC			
DRAWN BY: JLK/CJA	DATE: 4/6/2021	TITLE: INSTALLATION INSTRUCTIONS	
		DWG NO.: 45-30853	REV
		SCALE: 1:12	SHEET NAME: Sheet1
		SHEET 1	OF 1

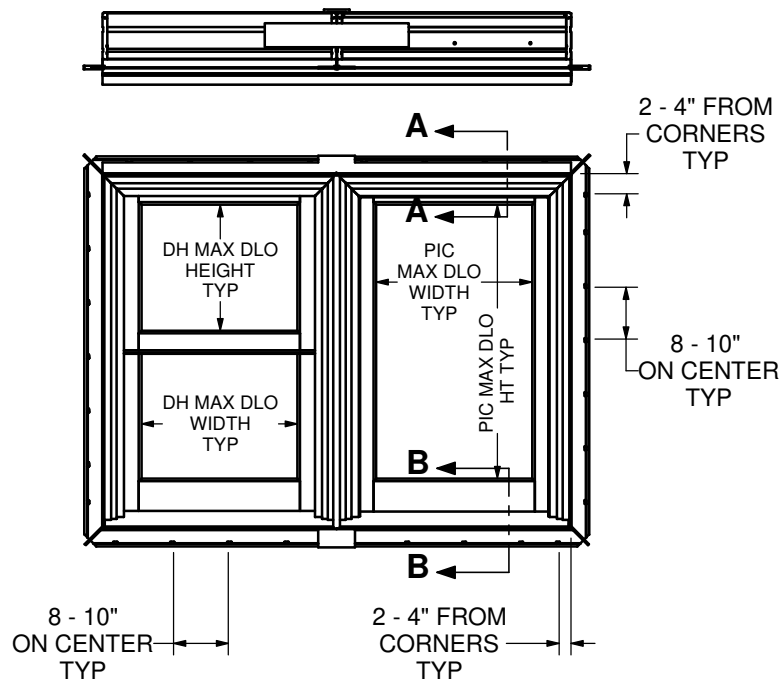

Description		Frame Size		Daylight Opening		Design Pressure (psf)	Frame Material	Installation Method
		Width (IN)	Height (IN)	Width (IN)	Height (IN)			
8122 Double Hung Mulled	DH	47.5	83.5	41	37.5	+/- 50	Alum / Wood	Nail Fin
8123 Picture	Pic	71.5	83.5	65	76.8			

1. INSTALLATION QUALIFIES SINGLE AND MULLED CONFIGURATIONS.
2. THESE UNITS HAVE BEEN TESTED, ANALYZED, HALLMARK CERTIFIED AND FBC APPROVED.
3. THE PRODUCT SHOWN HEREIN IS DESIGNED AND MANUFACTURED TO COMPLY WITH THE CURRENT EDITION FLORIDA BUILDING CODE (FBC), EXCLUDING HVHZ. THE PRODUCT HAS BEEN EVALUATED TO THE FOLLOWING.

4. THIS SCHEDULE ADDRESSES ONLY THE FASTENERS REQUIRED TO ANCHOR THE WINDOW(S) TO ACHIEVE THE RATED DESIGN PRESSURE. THOROUGHLY READ AND FOLLOW MANUFACTURERS INSTALLATION INSTRUCTIONS RECEIVED WITH UNIT. THIS GUIDE DOES NOT ADDRESS THE SEALING CONSIDERATIONS THAT MAY ARISE IN DIFFERENT WALL CONDITIONS.

MAY ARISE IN DIFFERENT WALL CONDITIONS.				TYP. WALL THICKNESS:		PRODUCTS: 8122 DH/8123 PIC			
					WT/FT:	AREA:	DRAWN BY: JLK/CJA	DATE: 4/6/2021	TITLE: INSTALLATION INSTRUCTIONS
					MAT:	FINISH:	DWG NO.: 45-30853		
					DIE TOOL:	CUT STOCK:			
REV	DATE	DESCRIPTION	PCR NO.	ENG	PDR #: TBD	PROFILE #45-16630	SCALE : 1:12 SHEET NAME: Sheet1 SHEET 1 OF 1		

DO NOT SCALE DRAWING