



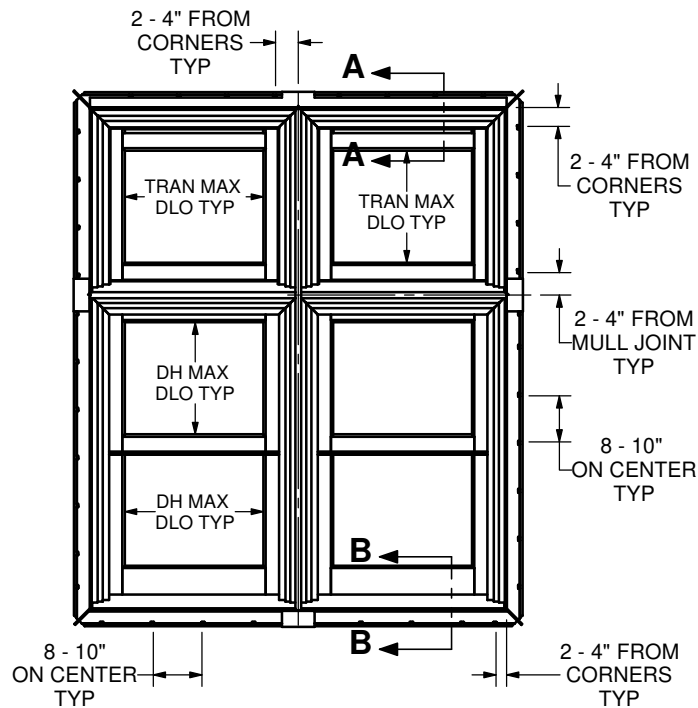

HEAD & SIDE ANCHORAGE TYPICAL

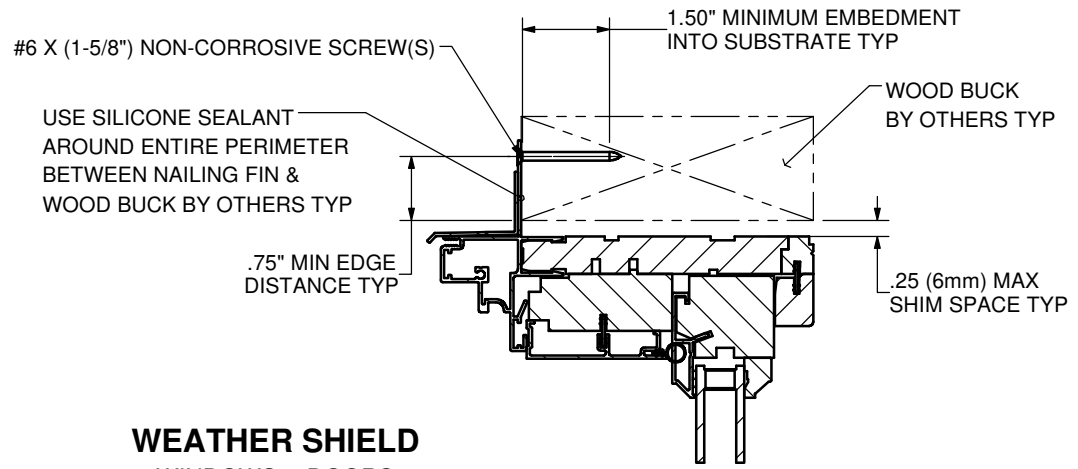

WEATHER SHIELD WINDOWS & DOORS

8122 DH / 8117 TRAN
NAILING FIN INSTALLATION


Description		Frame Size		Daylight Opening		Design Pressure (psf)	Frame Material	Installation Method
		Width (IN)	Height (IN)	Width (IN)	Height (IN)			
8122 Double Hung 2-wide stack with 8117 Transom 2-wide	DH	47.5	83.5	41	37.5	+20/-20	Alum / Wood	Nail Fin
	TRAN	47.5	35.5	41	29.1			
8122 Double Hung 2-wide stack with 8117 Transom 2-wide Horiz Alum (1/2x4") Stiffener	DH	47.5	83.5	41	37.5	+/-50	Alum / Wood	Nail Fin
	TRAN	47.5	35.5	41	29.1			

NOTE(S):

1. INSTALLATION QUALIFIES SINGLE AND MULLED CONFIGURATIONS.
2. THESE UNITS HAVE BEEN TESTED, ANALYZED, HALLMARK CERTIFIED AND FBC APPROVED.
3. THE PRODUCT SHOWN HEREIN IS DESIGNED AND MANUFACTURED TO COMPLY WITH THE CURRENT EDITION FLORIDA BUILDING CODE (FBC), EXCLUDING HVHZ. THE PRODUCT HAS BEEN EVALUATED TO THE FOLLOWING.

• AAMA/WDMA/CSA 101/I.S.2/A440-11

4. THIS SCHEDULE ADDRESSES ONLY THE FASTENERS REQUIRED TO ANCHOR THE WINDOW(S) TO ACHIEVE THE RATED DESIGN PRESSURE. THOROUGHLY READ AND FOLLOW MANUFACTURERS INSTALLATION INSTRUCTIONS RECEIVED WITH UNIT. THIS GUIDE DOES NOT ADDRESS THE SEALING CONSIDERATIONS THAT MAY ARISE IN DIFFERENT WALL CONDITIONS.

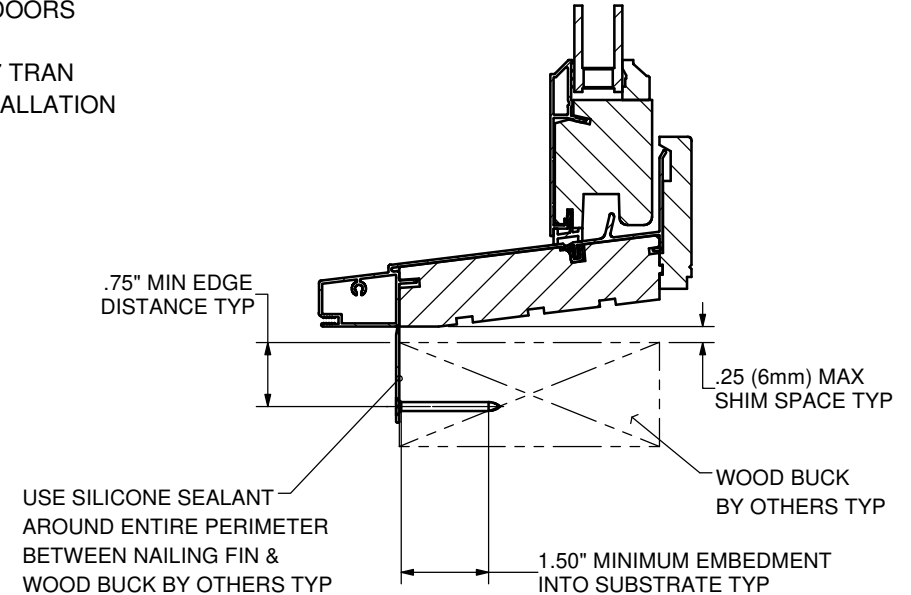

SILL ANCHORAGE

TOLERANCES UNLESS SPECIFIED:	
INCHES	ANGLE
.X ± .1"	XX ± 1°
.XX ± .03"	XX.X ± .5° (1/2°)
.XXX ± .015"	XX.XX ± .25° (1/4°)

WEATHER SHIELD. WINDOWS & DOORS

A		04/08/2021	DP CHANGE	DEV	JK/VB	WT/FT:	AREA:	PRODUCTS: 8122 DH TWIN / 8117 TRAN TWIN	
						MAT:	FINISH:	DRAWN BY: JLK/CJA	DATE: 4/6/2021
						DIE TOOL:	CUT STOCK:	TITLE: INSTALLATION INSTRUCTIONS	
REV		DATE	DESCRIPTION	PCR NO.	ENG	PDR #: TBD	PROFILE #45-16630	DWG NO.: 45-30863	
								SCALE: 1:12 SHEET NAME: Sheet1 SHEET 1 OF 1	

DO NOT SCALE DRAWING