
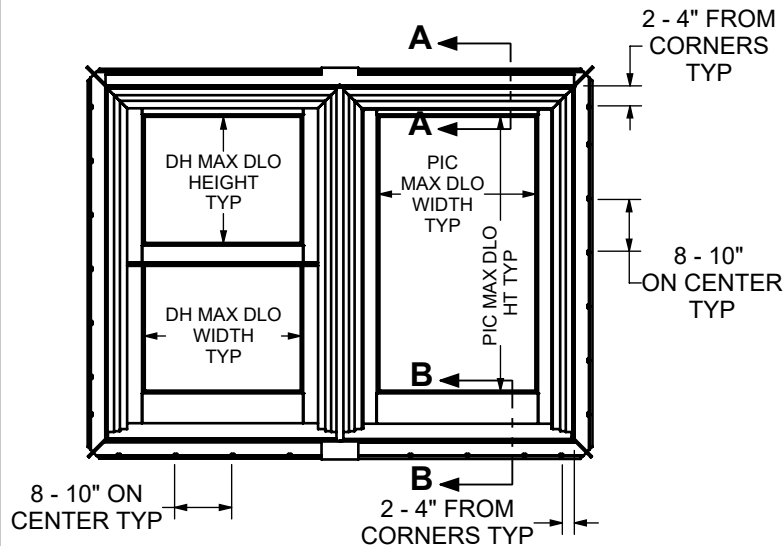


HEAD & SIDE ANCHORAGE TYPICAL

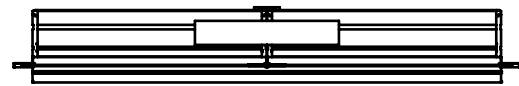

#6 X (1-5/8") NON-CORROSIVE SCREW(S)

USE SILICONE SEALANT
AROUND ENTIRE PERIMETER
BETWEEN NAILING FIN &
WOOD BUCK BY OTHERS TYP

.75" MIN EDGE
DISTANCE TYP

1.50" MINIMUM EMBEDMENT
INTO SUBSTRATE TYP

WOOD BUCK
BY OTHERS TYP

.25 (6mm) MAX
SHIM SPACE TYP

WEATHER SHIELD WINDOWS & DOORS

8122 DH / 8123 PIC
NAILING FIN INSTALLATION

Description		Frame Size		Daylight Opening		Design Pressure (psf)	Frame Material	Installation Method
		Width (IN)	Height (IN)	Width (IN)	Height (IN)			
8122 Double Hung Mulled	DH	47.5	83.5	41	37.5	+/- 50	Alum / Wood	Nail Fin
8123 Picture	Pic	71.5	83.5	65	76.8			

NOTE(S):

- INSTALLATION QUALIFIES SINGLE AND MULLED CONFIGURATIONS.
- THESE UNITS HAVE BEEN TESTED, ANALYZED, HALLMARK CERTIFIED AND FBC APPROVED.
- THE PRODUCT SHOWN HEREIN IS DESIGNED AND MANUFACTURED TO COMPLY WITH THE CURRENT EDITION FLORIDA BUILDING CODE (FBC), EXCLUDING HVHZ. THE PRODUCT HAS BEEN EVALUATED TO THE FOLLOWING.
 - AAMA/WDMA/CSA 101/I.S.2/A440-11
- THIS SCHEDULE ADDRESSES ONLY THE FASTENERS REQUIRED TO ANCHOR THE WINDOW(S) TO ACHIEVE THE RATED DESIGN PRESSURE. THOROUGHLY READ AND FOLLOW MANUFACTURERS INSTALLATION INSTRUCTIONS RECEIVED WITH UNIT. THIS GUIDE DOES NOT ADDRESS THE SEALING CONSIDERATIONS THAT MAY ARISE IN DIFFERENT WALL CONDITIONS.
- FASTENERS, ANCHORS, AND CONNECTORS SHALL COMPLY WITH THE CORROSION RESISTANCE REQUIREMENTS OF THE 2026 FLORIDA BUILDING CODE, SECTION 1711, BASED ON EXPOSURE CONDITIONS AND PROXIMITY TO A SALTWATER SHORELINE AND NOT ALL THE ONES SHOWN HERE NECESSARILY APPLY.

.75" MIN EDGE
DISTANCE TYP

USE SILICONE SEALANT
AROUND ENTIRE PERIMETER
BETWEEN NAILING FIN &
WOOD BUCK BY OTHERS TYP

.25 (6mm) MAX
SHIM SPACE TYP

1.50" MINIMUM EMBEDMENT
INTO SUBSTRATE TYP

SILL ANCHORAGE

TOLERANCES UNLESS SPECIFIED:	
INCHES	ANGLE
.X ± .1"	XX ± 1°
.XX ± .03"	XX.X ± .5° (1/2°)
.XXX ± .015"	XX.XX ± .25° (1/4°)

WEATHER SHIELD®
WINDOWS & DOORS

PRODUCTS:
8122 DH/8123 PIC

DRAWN BY:

DATE:

4/6/2021

TITLE:

INSTALLATION INSTRUCTIONS

PROPERTY OF WEATHER SHIELD MFG., INC.
DRAWING IS NOT TO BE REPRINTED OR
SUBMITTED FOR USE OUTSIDE OF
WEATHER SHIELD MFG., INC.
ALL RIGHTS RESERVED.

DWG NO.:

45-30853

REV

A

SCALE: 1:12 SHEET NAME: Sheet1

SHEET 1 OF 1

DO NOT SCALE DRAWING

REV	DATE	DESCRIPTION	PCR NO.	ENG	PDR #:	TBD	PROFILE #	45-16630