

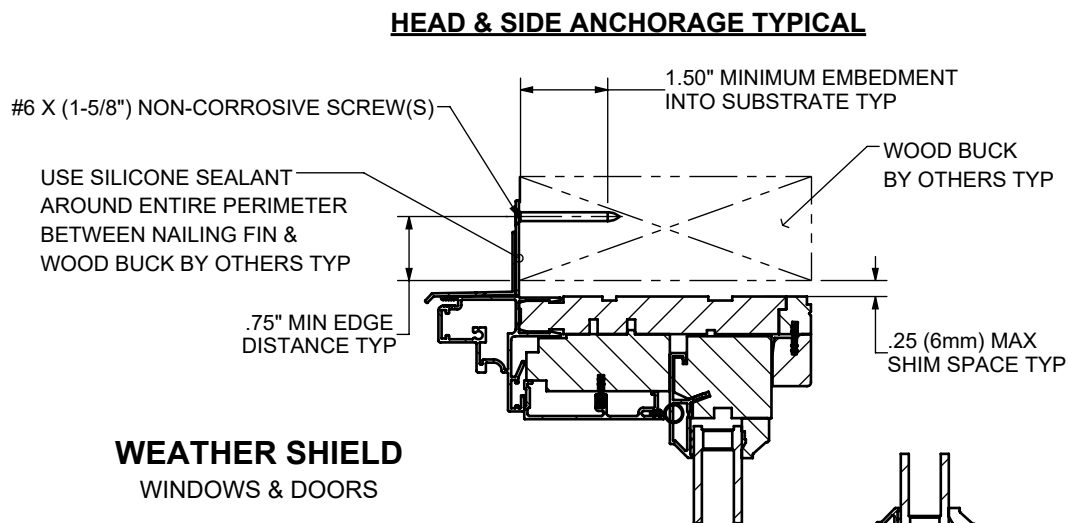


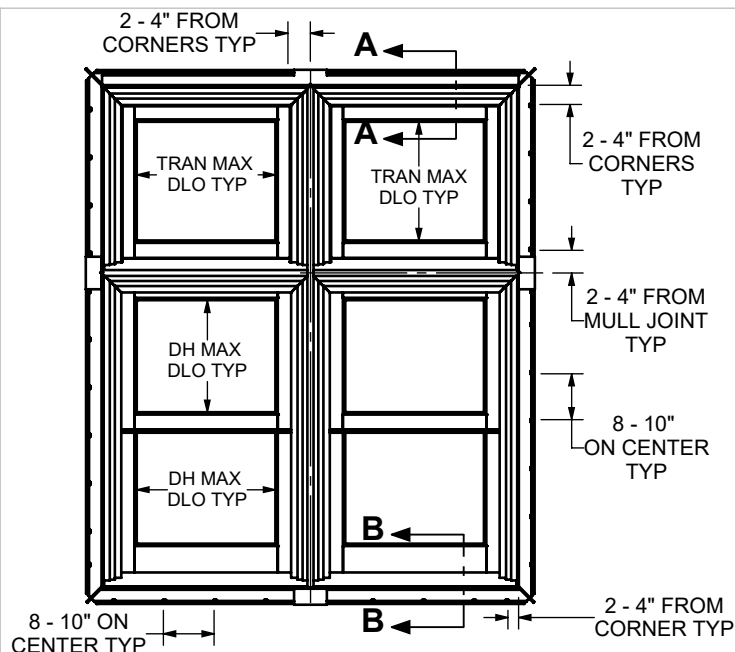

WEATHER SHIELD WINDOWS & DOORS 8122 DH / 8117 TRAN NAILING FIN INSTALLATION

Description		Frame Size		Daylight Opening		Design Pressure (psf)	Frame Material	Installation Method
		Width (IN)	Height (IN)	Width (IN)	Height (IN)			
8122 Double Hung 2-wide stack with 8117 Transom 2-wide	DH	47.5	83.5	41	37.5	+20/-20	Alum / Wood	Nail Fin
	TRAN	47.5	35.5	41	29.1			
8122 Double Hung 2-wide stack with 8117 Transom 2-wide Horiz Alum (1/2x4\") Stiffener	DH	47.5	83.5	41	37.5	+/-50	Alum / Wood	Nail Fin
	TRAN	47.5	35.5	41	29.1			

- NOTE(S):
1. INSTALLATION QUALIFIES SINGLE AND MULLED CONFIGURATIONS.
 2. THESE UNITS HAVE BEEN TESTED, ANALYZED, HALLMARK CERTIFIED AND FBC APPROVED.
 3. THE PRODUCT SHOWN HEREIN IS DESIGNED AND MANUFACTURED TO COMPLY WITH THE CURRENT EDITION FLORIDA BUILDING CODE (FBC), EXCLUDING HVHZ. THE PRODUCT HAS BEEN EVALUATED TO THE FOLLOWING.
 1. AAMA/WDMA/CSA 101/I.S.2/A440-11
 4. THIS SCHEDULE ADDRESSES ONLY THE FASTENERS REQUIRED TO ANCHOR THE WINDOW(S) TO ACHIEVE THE RATED DESIGN PRESSURE. THOROUGHLY READ AND FOLLOW MANUFACTURERS INSTALLATION INSTRUCTIONS RECEIVED WITH UNIT. THIS GUIDE DOES NOT ADDRESS THE SEALING CONSIDERATIONS THAT MAY ARISE IN DIFFERENT WALL CONDITIONS.
 5. FASTENERS, ANCHORS, AND CONNECTORS SHALL COMPLY WITH THE CORROSION RESISTANCE REQUIREMENTS OF THE 2026 FLORIDA BUILDING CODE, SECTION 1711, BASED ON EXPOSURE CONDITIONS AND PROXIMITY TO A SALTWATER SHORELINE AND NOT ALL THE ONES SHOWN HERE NECESSARILY APPLY.

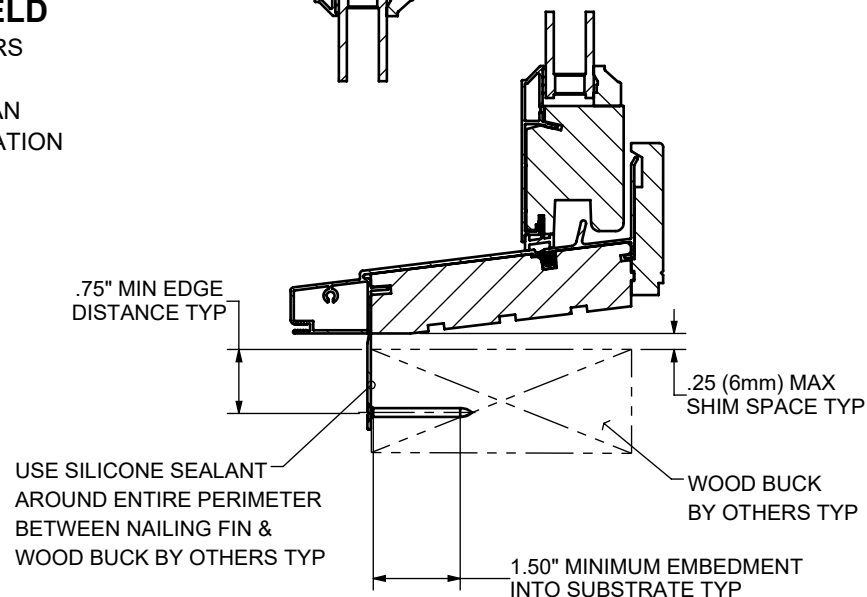

SILL ANCHORAGE

TOLERANCES UNLESS SPECIFIED:	
INCHES	ANGLE
.X ± .1"	XX ± 1°
.XX ± .03"	XX.X ± .5° (1/2°)
.XXX ± .015"	XX.XX ± .25° (1/4°)

WEATHER SHIELD.
WINDOWS & DOORS

A 04/08/2021 DP CHANGE		DEV	JK/VB	WT/FT:	AREA:	PRODUCTS: 8122 DH TWIN / 8117 TRAN TWIN	
				MAT:	FINISH:	DRAWN BY: JLK/CJA	DATE: 4/6/2021
				DIE TOOL:	CUT STOCK:	PROPERTY OF WEATHER SHIELD MFG., INC. DRAWING IS NOT TO BE REPRINTED OR SUBMITTED FOR USE OUTSIDE OF WEATHER SHIELD MFG., INC. ALL RIGHTS RESERVED.	
REV	DATE	DESCRIPTION	PCR NO.	ENG	PDR #: TBD	PROFILE #45-16630	DWG NO.: 45-30863
						SCALE: 1:12	TITLE: INSTALLATION INSTRUCTIONS
						SHEET NAME: Sheet1	REV A