


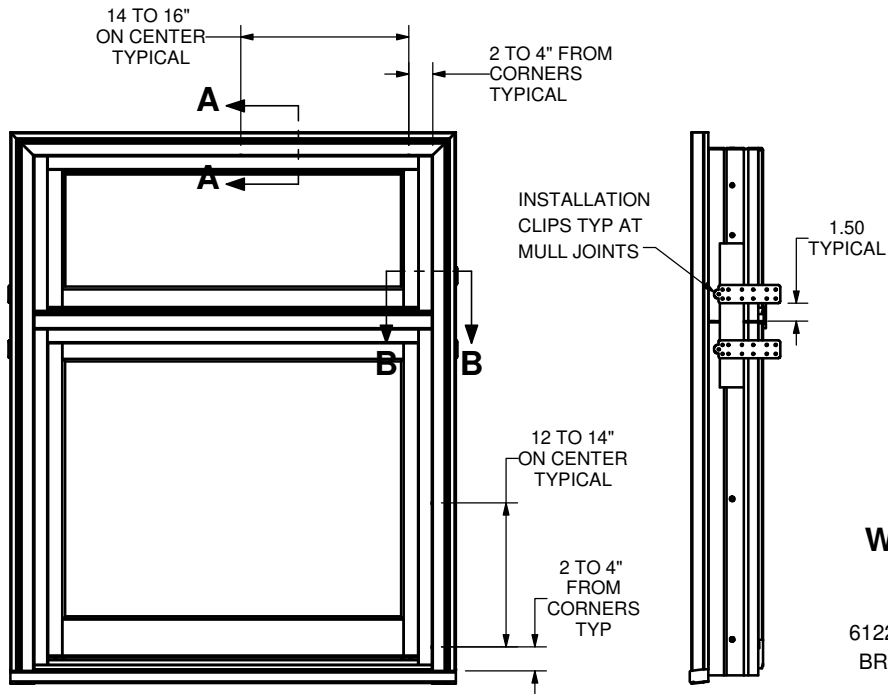

WEATHER SHIELD WINDOWS & DOORS

6122 DH PICTURE / 6121 TRAN
BRICKMOULD INSTALLATION

Description		Frame Size		Daylight Opening		Design Pressure (psf)	Frame Material	Installation Method
		Width (IN)	Height (IN)	Width (IN)	Height (IN)			
6122 DH Picture	DH Pict	71.5	83.5	65	75.23	+/-30	Wood	#8 x 2-1/2" screw through brickmould. 2" - 4" from corners, 14-16" O.C.
6121 DH Transom stacked	Trans	71.5	35.5	65	29.38			



NOTE(S):

1. INSTALLATION QUALIFIES SINGLE AND MULLED CONFIGURATIONS.
2. THERE IS NO ANCHORAGE ON SILL.
3. THESE UNITS HAVE BEEN TESTED, ANALYZED, HALLMARK CERTIFIED AND FBC APPROVED.
3. THE PRODUCT SHOWN HEREIN IS DESIGNED AND MANUFACTURED TO COMPLY WITH THE CURRENT EDITION FLORIDA BUILDING CODE (FBC), EXCLUDING HVHZ. THE PRODUCT HAS BEEN EVALUATED TO THE FOLLOWING.

- AAMA/WDMA/CSA 101/I.S.2/A440-11

4. THIS SCHEDULE ADDRESSES ONLY THE FASTENERS REQUIRED TO ANCHOR THE WINDOW(S) TO ACHIEVE THE RATED DESIGN PRESSURE. THOROUGHLY READ AND FOLLOW MANUFACTURERS INSTALLATION INSTRUCTIONS RECEIVED WITH UNIT. THIS GUIDE DOES NOT ADDRESS THE SEALING CONSIDERATIONS THAT MAY ARISE IN DIFFERENT WALL CONDITIONS.

HEAD ANCHORAGE

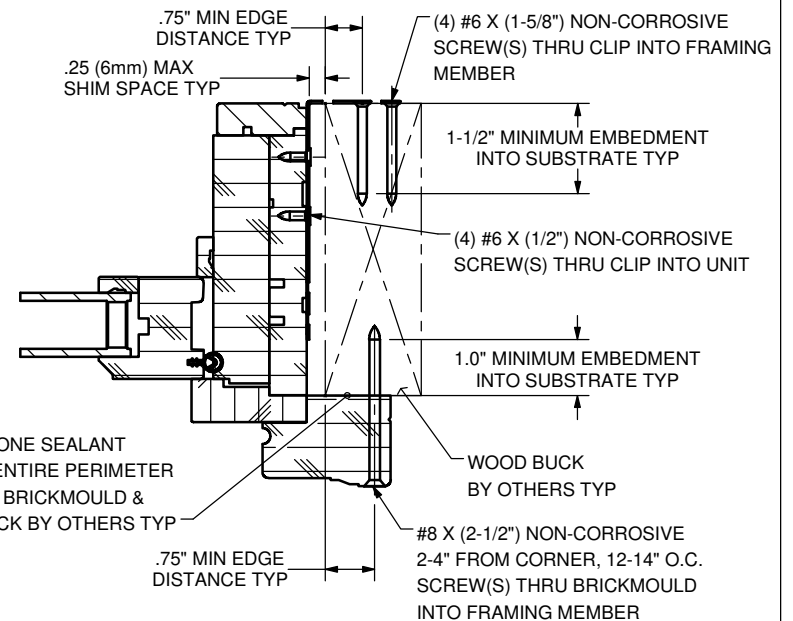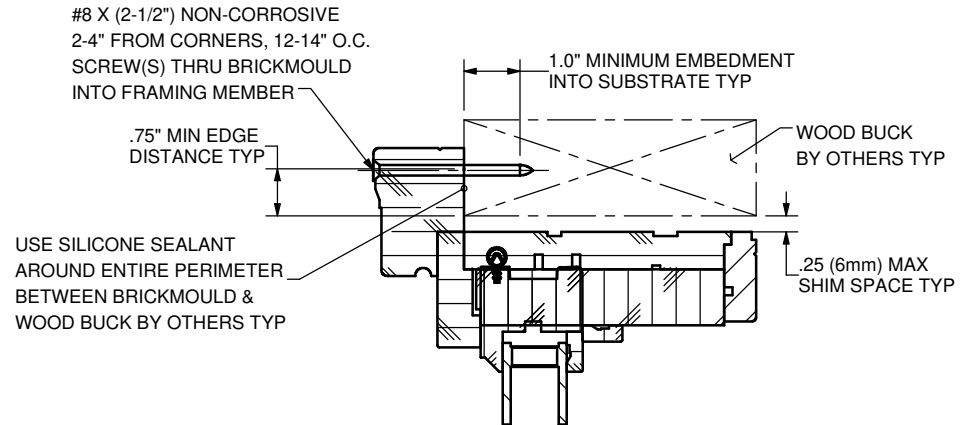

SIDE ANCHORAGE

WEATHER SHIELD. WINDOWS & DOORS

TOLERANCES UNLESS SPECIFIED:	
INCHES	ANGLE
.x ± .1"	xx ± 1°
.xx ± .03"	xx.x ± .5° (1/2°)
.xxx ± .015"	xx.xx ± .25° (1/4°)

PRODUCTS:
6122 PICTURE - 6121 TRANSOM

DRAWN BY:
JLK/CJA

DATE:
4/12/2021

TITLE:
INSTALLATION INSTRUCTION

DWG NO.:
45-30962

SCALE: 1:16 SHEET NAME: Sheet1

REV

SHEET 1 OF 1
DO NOT SCALE DRAWING

					TYP. WALL THICKNESS:
					WT/FT:
					AREA:
					MAT:
					FINISH:
REV	DATE	DESCRIPTION	PCR NO.	ENG	PDR #: 2020-16764
					PROFILE #45-30958