
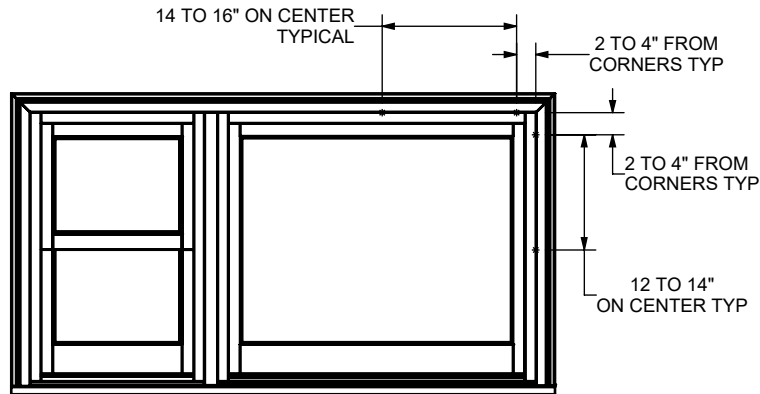


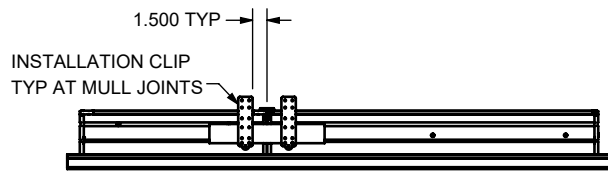

#8 X (2-1/2") NON-CORROSIVE
2-4" FROM CORNERS, 14-16" O.C
SCREW(S) THRU BRICKMOULD
INTO FRAMING MEMBER

(4) #6 X (1/2") NON-CORROSIVE
SCREW(S) THRU CLIP INTO UNIT

1.0" MINIMUM EMBEDMENT
INTO SUBSTRATE TYP

USE SILICONE SEALANT
AROUND ENTIRE PERIMETER
BETWEEN BRICKMOULD &
WOOD BUCK BY OTHERS TYP

WEATHER SHIELD WINDOWS & DOORS

6120 DOUBLE HUNG - 6122 PICT
BRICKMOULD INSTALLATION


HEAD ANCHORAGE

1-1/2" MINIMUM EMBEDMENT
INTO SUBSTRATE TYP

(4) #6 X (1-5/8") NON-CORROSIVE
SCREW(S) THRU CLIP INTO
FRAMING MEMBER

.75 MIN EDGE
DISTANCE TYP

.25 (6mm) MAX
SHIM SPACE TYP

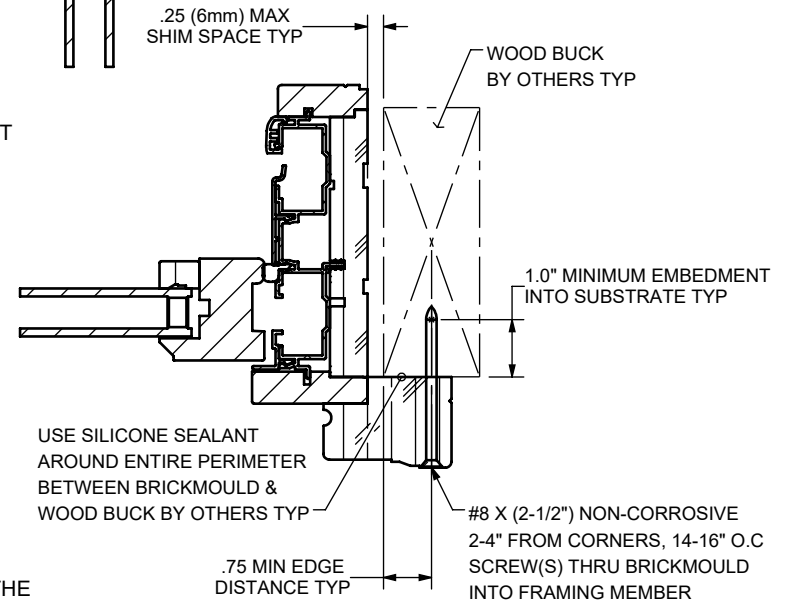

SIDE ANCHORAGE

Description		Frame Size		Daylight Opening		Design Pressure (psf)	Frame Material	Installation Method
		Width (IN)	Height (IN)	Width (IN)	Height (IN)			
6120 Double Hung-- 6122 DH Picture mullied	DH	47.5	83.5	41	36.7	+/-30	Wood	#8 x 2-1/2" screw through brickmould. 2"- 4" from corner 14-16" O.C.
	Pic	71.5	83.5	65	75.2			

NOTE(S):

1. INSTALLATION QUALIFIES SINGLE AND MULLIED CONFIGURATIONS.
2. THERE IS NO ANCHORAGE ON SILL.
3. THESE UNITS HAVE BEEN TESTED, ANALYZED, HALLMARK CERTIFIED AND FBC APPROVED.
4. THE PRODUCT SHOWN HEREIN IS DESIGNED AND MANUFACTURED TO COMPLY WITH THE CURRENT EDITION FLORIDA BUILDING CODE (FBC), EXCLUDING HVHZ. THE PRODUCT HAS BEEN EVALUATED TO THE FOLLOWING.
 1. AAMA/WDMA/CSA 101/I.S.2/A440-11
5. THIS SCHEDULE ADDRESSES ONLY THE FASTENERS REQUIRED TO ANCHOR THE WINDOW(S) TO ACHIEVE THE RATED DESIGN PRESSURE. THOROUGHLY READ AND FOLLOW MANUFACTURERS INSTALLATION INSTRUCTIONS RECEIVED WITH UNIT. THIS GUIDE DOES NOT ADDRESS THE SEALING CONSIDERATIONS THAT MAY ARISE IN DIFFERENT WALL CONDITIONS.
6. FASTENERS, ANCHORS, AND CONNECTORS SHALL COMPLY WITH THE CORROSION RESISTANCE REQUIREMENTS OF THE 2026 FLORIDA BUILDING CODE, SECTION 1711, BASED ON EXPOSURE CONDITIONS AND PROXIMITY TO A SALTWATER SHORELINE AND NOT ALL THE ONES SHOWN HERE NECESSARILY APPLY.

TOLERANCES UNLESS SPECIFIED:	
INCHES	ANGLE
.X ± .1"	XX ± 1°
.XX ± .03"	XX.X ± .5° (1/2°)
.XXX ± .015"	XX.XX ± .25° (1/4°)

PRODUCTS:
6120 DOUBLE HUNG - 6122 PICT

DRAWN BY:

DATE:

4/12/2021

TITLE:

INSTALLATION INSTRUCTION

PROPERTY OF WEATHER SHIELD MFG., INC.
DRAWING IS NOT TO BE REPRINTED OR
SUBMITTED FOR USE OUTSIDE OF
WEATHER SHIELD MFG., INC.
ALL RIGHTS RESERVED.

DWG NO.:

45-30975

REV
A

SCALE: 1:16 SHEET NAME: Sheet1

SHEET 1 OF 1

DO NOT SCALE DRAWING

REV	DATE	DESCRIPTION	PCR NO.	ENG	PDR #:	PROFILE #
					2020-16764	45-30958