

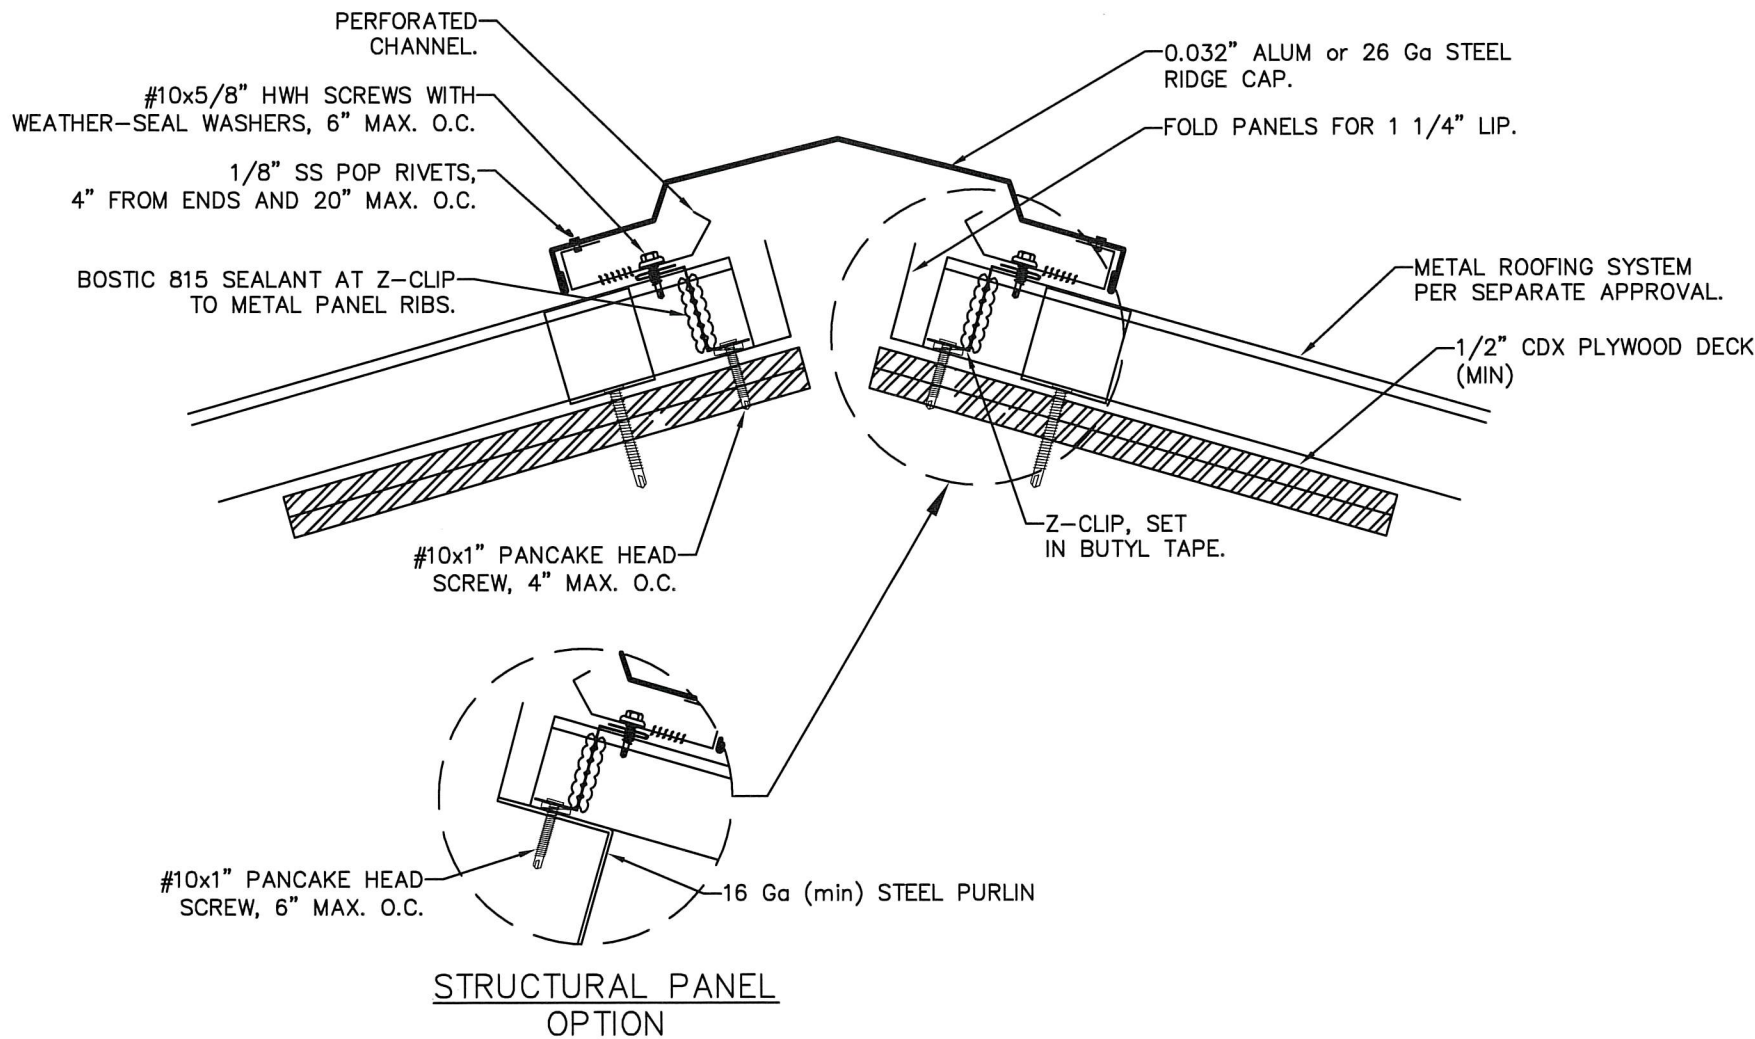
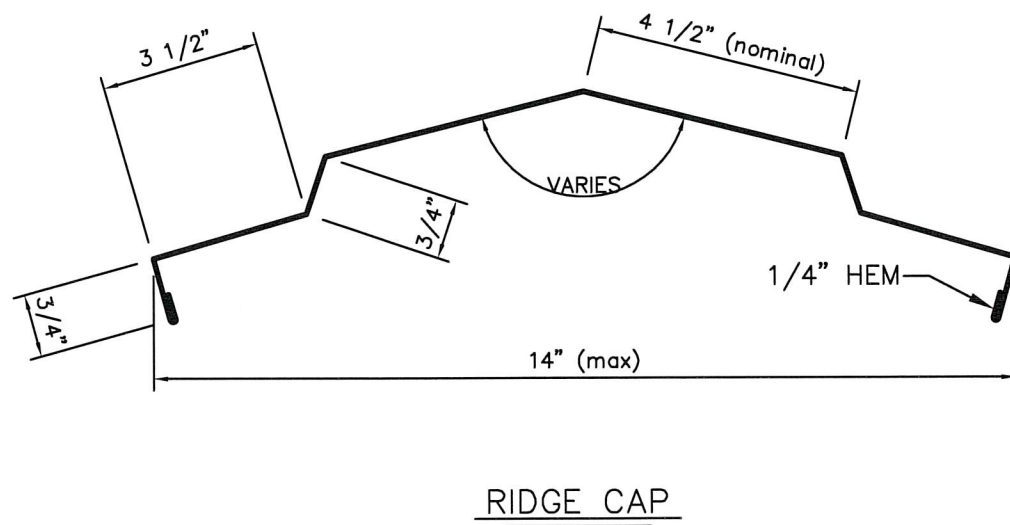


DYNAMIC VENTED RIDGE CAP (LOW SLOPE)
0.032" ALUMINUM or 26 Ga. STEEL
INSTALLED ON METAL ROOF PANELS
OVER 1/2" CDX PLYWOOD DECK or 16 Ga (min) PURLINS

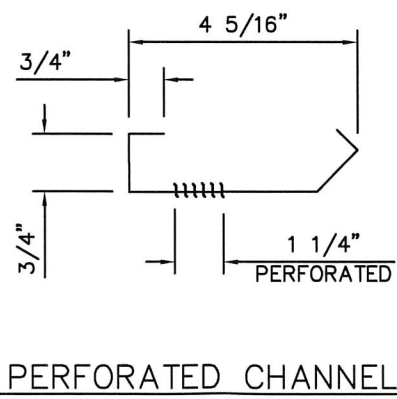

GENERAL NOTES:

- 1. ALL SHAPES CAN BE MADE FROM 0.032" ALUM OR 26 Ga. STEEL
- 2. DYNAMIC VENTED RIDGE CAP MAY BE INSTALLED ON ROOFS UP TO 75 ft ABOVE GRADE (PER TAS 100(A), SECTION 11.1.1)
- 3. MIN ROOF SLOPE = 1/4" / 12".
- 4. THE METAL ROOF SYSTEM IS NOT PART OF THIS APPROVAL. SEE ROOF SYSTEM APPROVAL FOR MORE INFO.

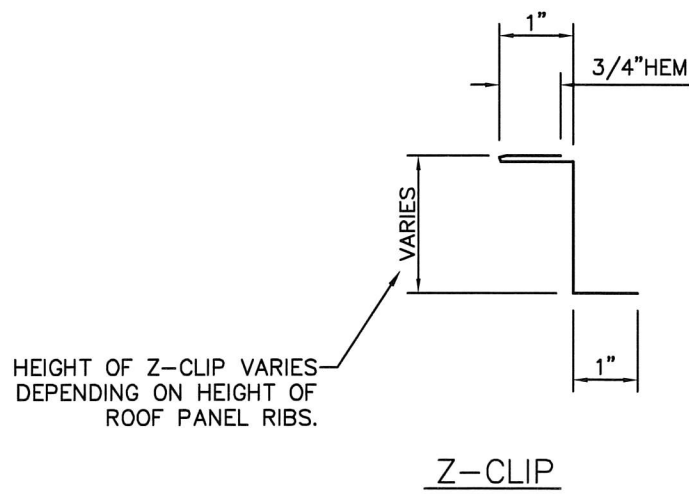

DATE	4/19/21
REV#	
PRINTS ISSUED FOR	
TEST SUBMITTAL	
DATE	JUN 14 2021

SCOTT WOLTERS
FL PE# 62354

WOLTERS ENGINEERING
(COA# 27194)
15211 97TH ROAD N
WEST PALM BEACH, FL 33412
(561) 225-1982

DYNAMIC METALS

3201 SE DOMINICA TERRACE
STUART, FL 34997
PH: (772) 247-2465
FAX: (772) 247-2466
EMAIL: info@dynamicmetals.net
www.dynamicmetals.net

DWG: DMRVLS-HZ
SHEET: 1/1