

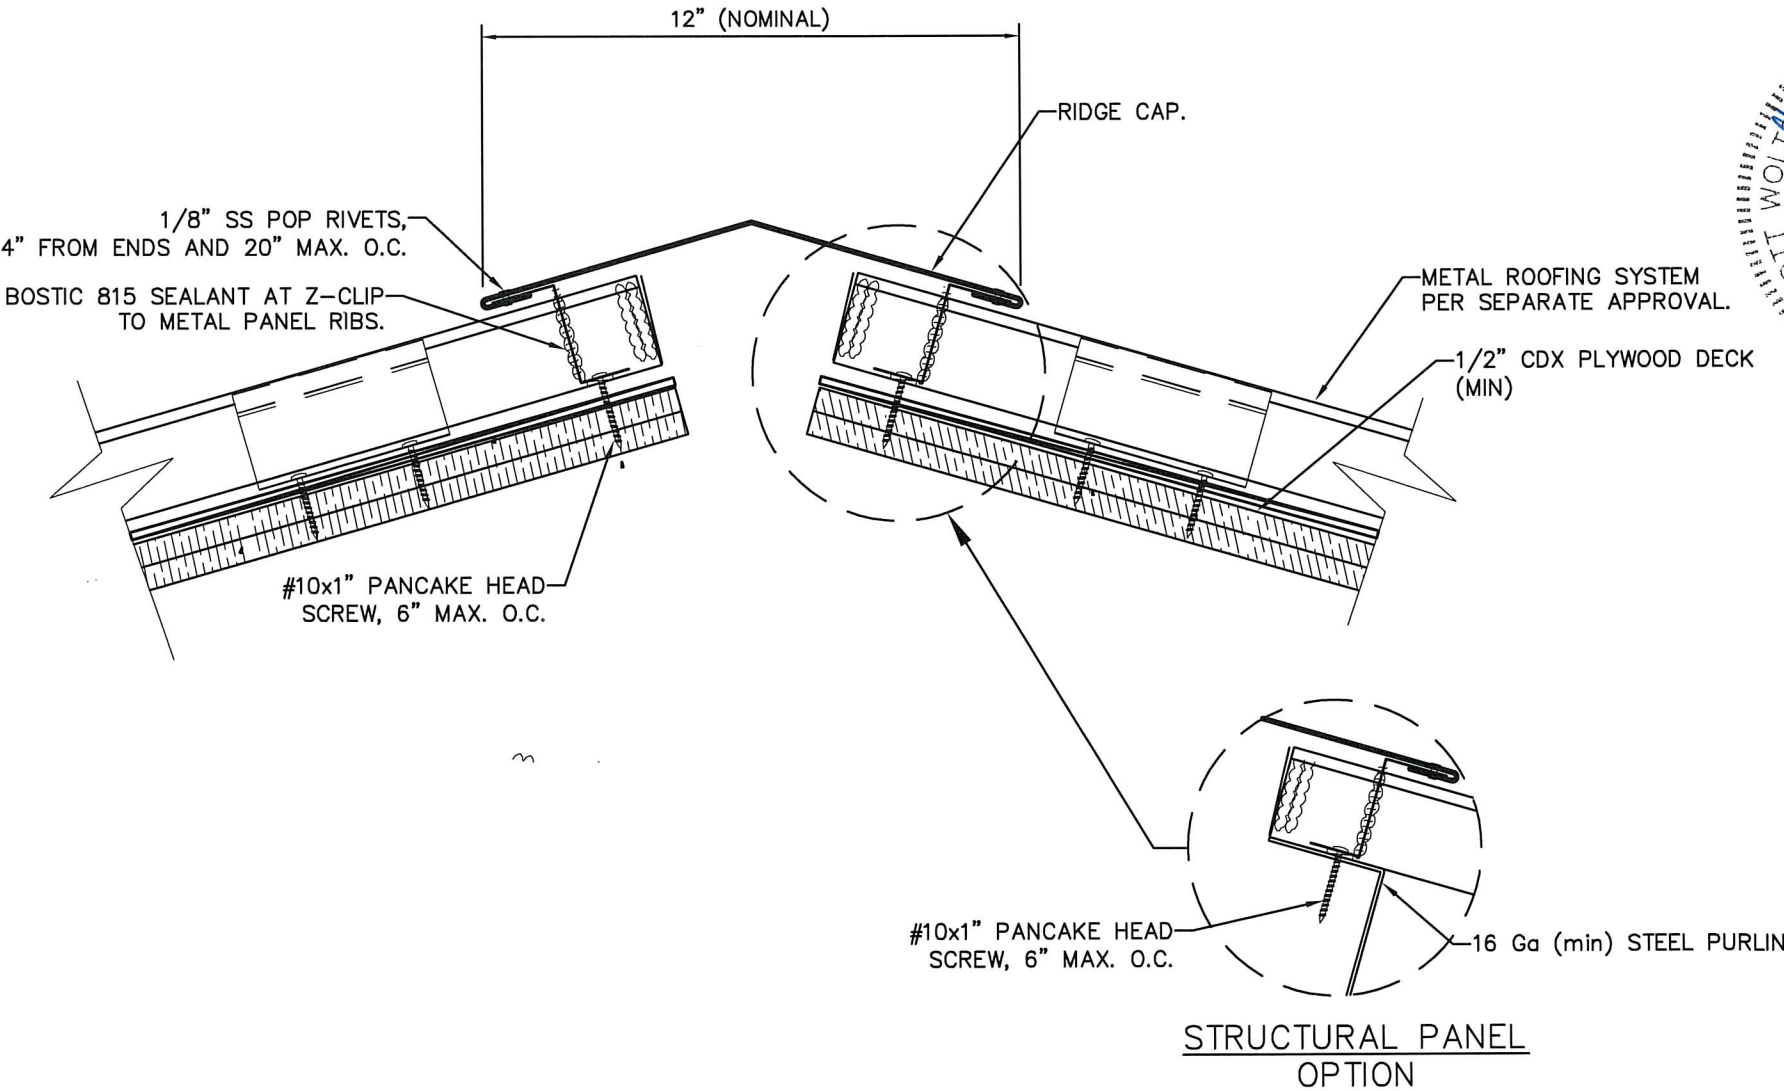
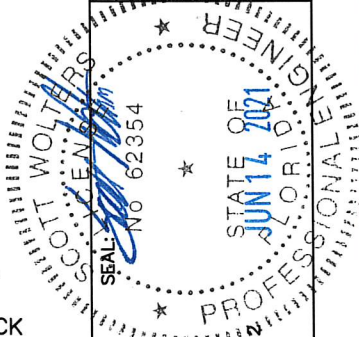


DYNAMIC VENTED RIDGE CAP (HIGH SLOPE)
0.032" ALUMINUM or 26 Ga. STEEL
INSTALLED ON METAL ROOF PANELS
OVER 1/2" CDX PLYWOOD DECK

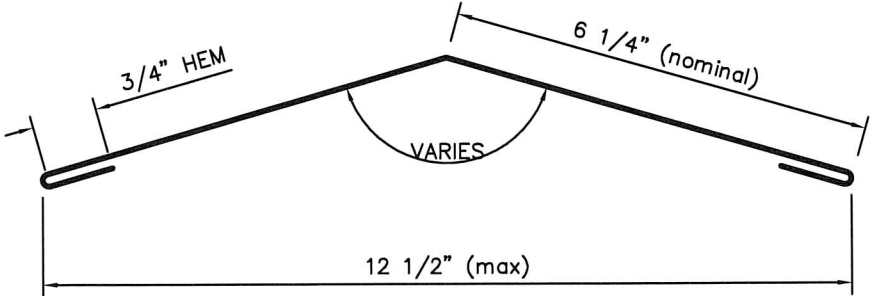

GENERAL NOTES:

- 1. ALL SHAPES CAN BE MADE FROM 0.032" ALUM OR 26 Ga. STEEL
- 2. DYNAMIC VENTED RIDGE CAP MAY BE INSTALLED ON ROOFS UP TO 75 ft ABOVE GRADE (PER TAS 100(A), SECTION 11.1.1)
- 3. MIN ROOF SLOPE = 3" / 12"
- 4. THE METAL ROOF SYSTEM IS NOT PART OF THIS APPROVAL. SEE ROOF SYSTEM APPROVAL FOR MORE INFO.

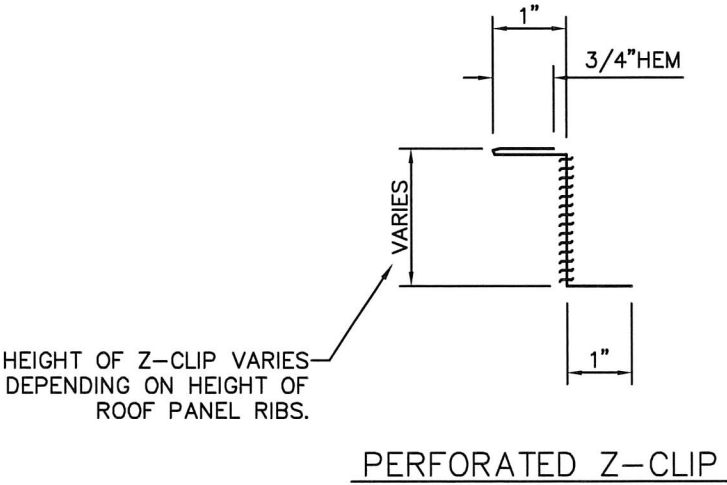

DYNAMIC METALS

3201 SE DOMINICA TERRACE
STUART, FL 34997
PH: (772) 247-2465
www.dynamicmetal.net
FAX: (772) 247-2466
EMAIL: info@dynamicmetal.net

