

LINEA ROSSA DESIGN LLC

LR-220 ALUMINUM HORIZONTAL SLIDING WINDOW (HVHZ)(IMPACT)

GENERAL NOTES:


- THE PRODUCT SHOWN HEREIN IS DESIGNED AND MANUFACTURED TO COMPLY WITH THE CURRENT EDITION FLORIDA BUILDING CODE (FBC), **INCLUDING** HVHZ AND HAS BEEN EVALUATED ACCORDING TO THE FOLLOWING:
 - TAS 201-94
 - TAS 202-94
 - TAS 203-94
- ADEQUACY OF THE EXISTING STRUCTURAL CONCRETE/MASONRY, 2X FRAMING, AND METAL FRAMING AS A MAIN WIND FORCE RESISTING SYSTEM CAPABLE OF WITHSTANDING AND TRANSFERRING APPLIED PRODUCT LOADS TO THE FOUNDATION IS THE RESPONSIBILITY OF THE ENGINEER OR ARCHITECT OF RECORD FOR THE PROJECT OF INSTALLATION.
- 1X AND 2X BUCKS (WHEN USED) SHALL BE DESIGNED AND ANCHORED TO PROPERLY TRANSFER ALL LOADS TO THE STRUCTURE. BUCK DESIGN AND INSTALLATION IS THE RESPONSIBILITY OF THE ENGINEER OR ARCHITECT OF RECORD FOR THE PROJECT OF INSTALLATION.
- THE INSTALLATION DETAILS DESCRIBED HEREIN ARE GENERIC AND MAY NOT REFLECT ACTUAL CONDITIONS FOR A SPECIFIC SITE. IF SITE CONDITIONS CAUSE INSTALLATION TO DEVIATE FROM THE REQUIREMENTS DETAILED HEREIN, A LICENSED ENGINEER OR ARCHITECT SHALL PREPARE SITE SPECIFIC DOCUMENTS FOR USE WITH THIS DOCUMENT IN NON-HVHZ AREAS.
- APPROVED IMPACT PROTECTIVE SYSTEM **IS NOT REQUIRED** ON THIS PRODUCT IN AREAS REQUIRING IMPACT RESISTANCE.
- WINDOW FRAME MATERIAL: ALUMINUM 6063-T5
- GLASS MEETS THE REQUIREMENTS OF ASTM E 1300 GLASS CHARTS. SEE SHEET 1 FOR GLAZING DETAILS.

GLAZING NOTES:


- GLASS TYPE COMPLIES WITH ASTM E1300 REQUIREMENTS AS WELL AS APPLICABLE SAFETY GLAZING REQUIREMENTS PER THE FBC. TEMPER AND SAFETY GLAZING REQUIREMENTS SHALL BE REVIEWED ON A SITE SPECIFIC BASIS.
- SETTING BLOCK DUROMETER HARDNESS OF 70-90 (SHORE A) AS REFERENCED IN FBC CHAPTER 24.
- TWO APPROVED SETTING BLOCKS SHALL BE USED FOR GLASS WIDER THAN 36" AS PER FBC CHAPTER 24.
- D.L.O. AND DESIGN PRESSURES MAY NOT EXCEED MAX VALUES IN DP TABLES ON SHEET 1 AND ELEVATIONS ON SHEETS 2 & 3.

MAX. WINDOW FRAME SIZE		CONFIG.	DESIGN PRESSURE	REINFORCEMENT	MISSILE IMPACT RATING
WIDTH	HEIGHT				
73 1/8"	70"	XO OX	+100/-100 PSF	LIGHT	LARGE & SMALL MISSILE IMPACT
73 1/8"	90"			HEAVY	
107 15/16"	70"	XOX		LIGHT	
107 15/16"	90"			HEAVY	


TABLE OF CONTENTS	
SHEET	SHEET DESCRIPTION
1	GENERAL NOTES & GLAZING DETAILS
2	ELEVATIONS & ANCHOR LAYOUTS
3	ELEVATION & ANCHOR LAYOUT
4	DESIGN PRESSURE TABLES
5	VERTICAL SECTIONS
6	HORIZONTAL SECTIONS
7	HORIZONTAL SECTIONS
8	INSTALLATION NOTES & ANCHOR DETAILS

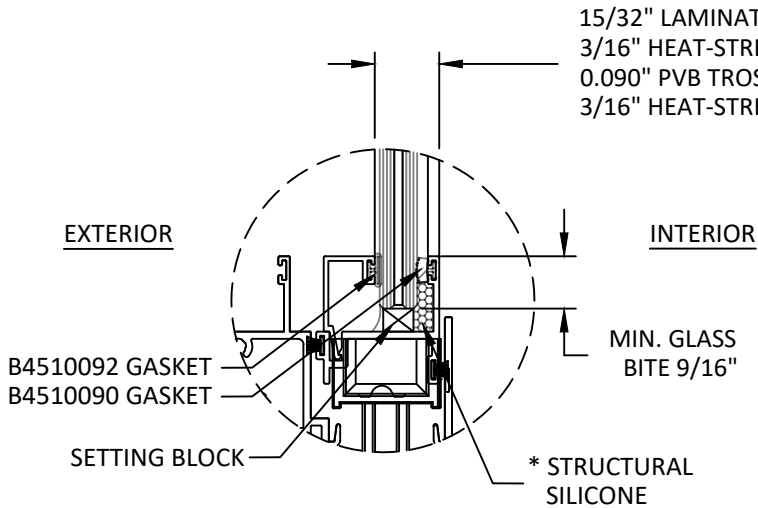

GLAZING DETAIL 1

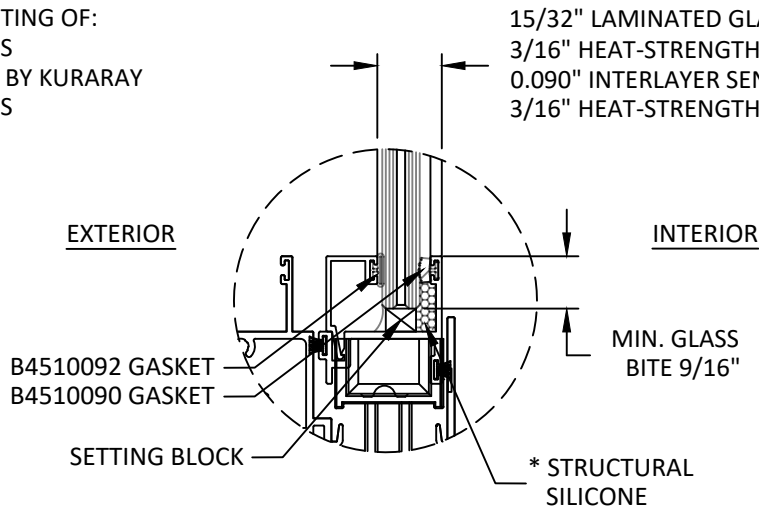

GLAZING DETAIL 2

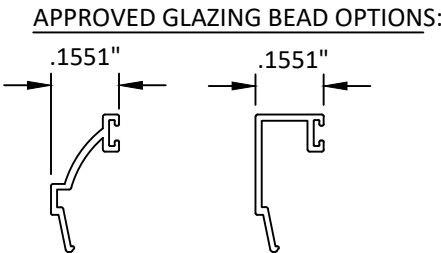

*APPROVED
STRUCTURAL
SILICONE:

DOWSIL - 993
DOWSIL - 895

DESIGNED by
LINEA ROSSA®

1850 NW. 84TH AVE., STE. 114
DORAL, FL 33126
PH: (305)815-8797

TITLE: LR-220 ALUMINUM
HORIZONTAL SLIDING WINDOW
(HVHZ) (IMPACT)

GENERAL NOTES & GLAZING DETAILS

PREPARED BY:

BUILDING DROPS, INC.

1900 NE MIAMI COURT, STE. 2-15

MIAMI, FL 33132

PH: (954)399-8478

FAX: (954)744-4738

WEB: www.buildingdrops.com




BUILDING DROPS

REMARKS	BY	DATE
2026 FBC UPDATE	LS	06/26

THE INSTALLATION DETAILS DESCRIBED HEREIN ARE GENERIC AND MAY NOT REFLECT ACTUAL CONDITIONS FOR A SPECIFIC SITE. IF SITE CONDITIONS CAUSE INSTALLATION TO DEVIATE FROM THE REQUIREMENTS DETAILED HEREIN, A LICENSED ENGINEER OR ARCHITECT SHALL PREPARE SITE SPECIFIC DOCUMENTS FOR USE WITH THIS DOCUMENT.

Digitally signed by Hermes F. Norero, P.E.
Reason: I am approving this document
Date: 2026.09.21 17:12:00 -07'00'

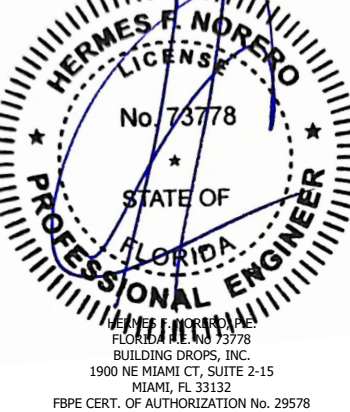

FL38693

DATE: 10.06.2023

DWG. BY:
SH

CHK. BY:
HFN

SCALE: NTS

DWG. #: LRA014


SHEET:

REV.


1

A

OF 8

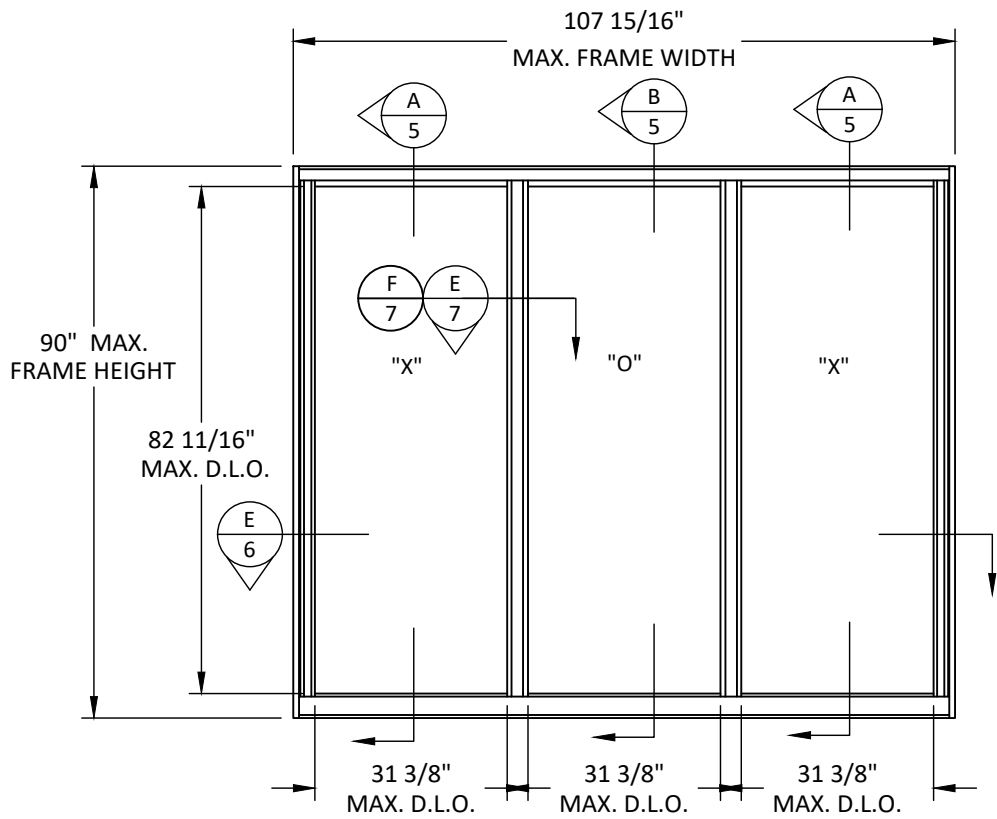


ELEVATION
HORIZONTAL SLIDING WINDOW (XOX)
EQUAL LITES

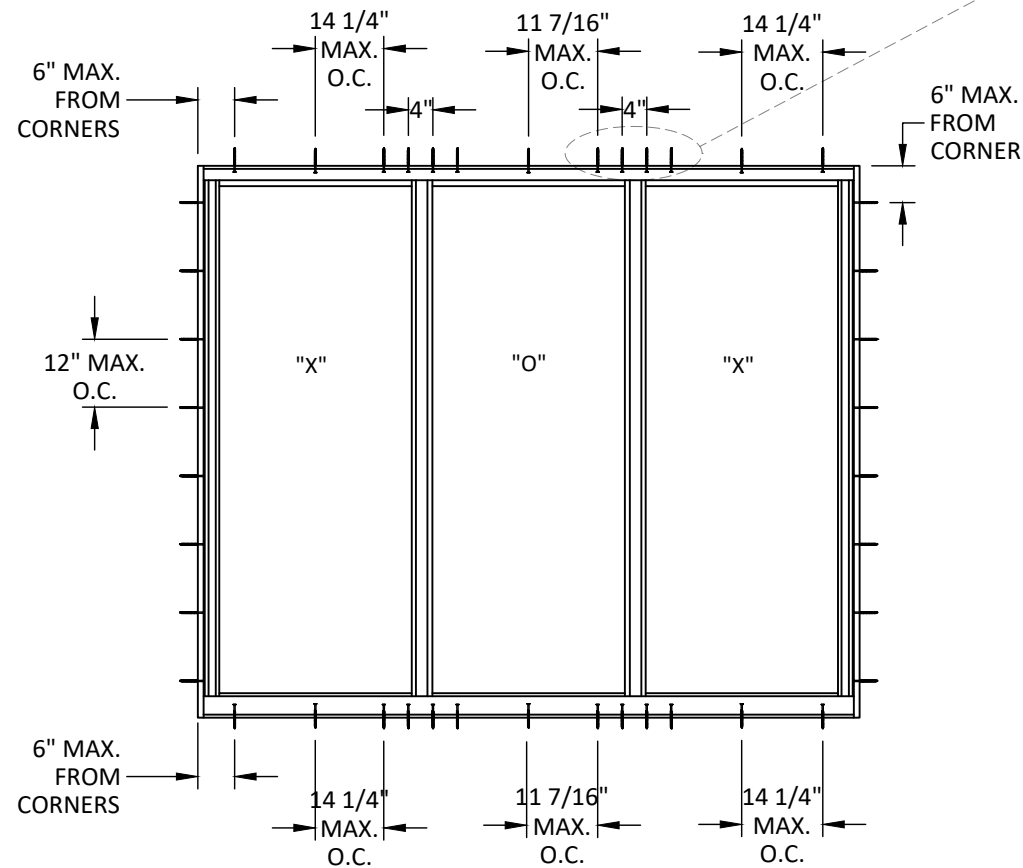


ANCHOR LAYOUT
THROUGH FRAME - HORIZONTAL SLIDING WINDOW (XOX)
EQUAL LITES

NO. OF CLUSTERED ANCHORS AT MTG. STILES			
SUBSTRATE TYPE	1/4" SHIM SPACE	3/8" SHIM SPACE	1/2" SHIM SPACE
A	5	6	6
B	4	4	4
C	4	5	6
D	4	5	6

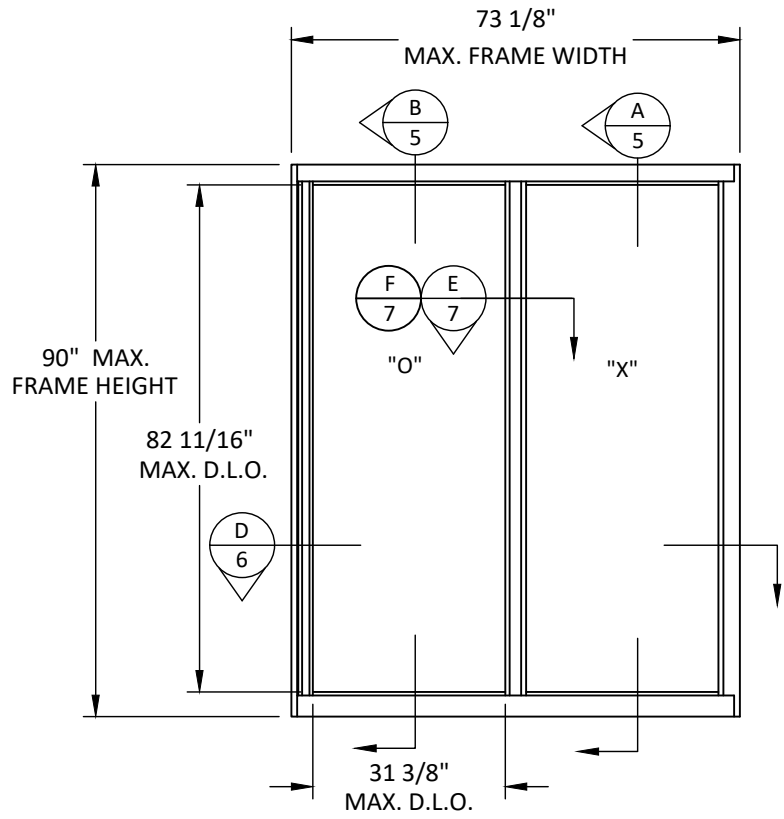

ELEVATION
HORIZONTAL SLIDING WINDOW
(XO) SIMILAR

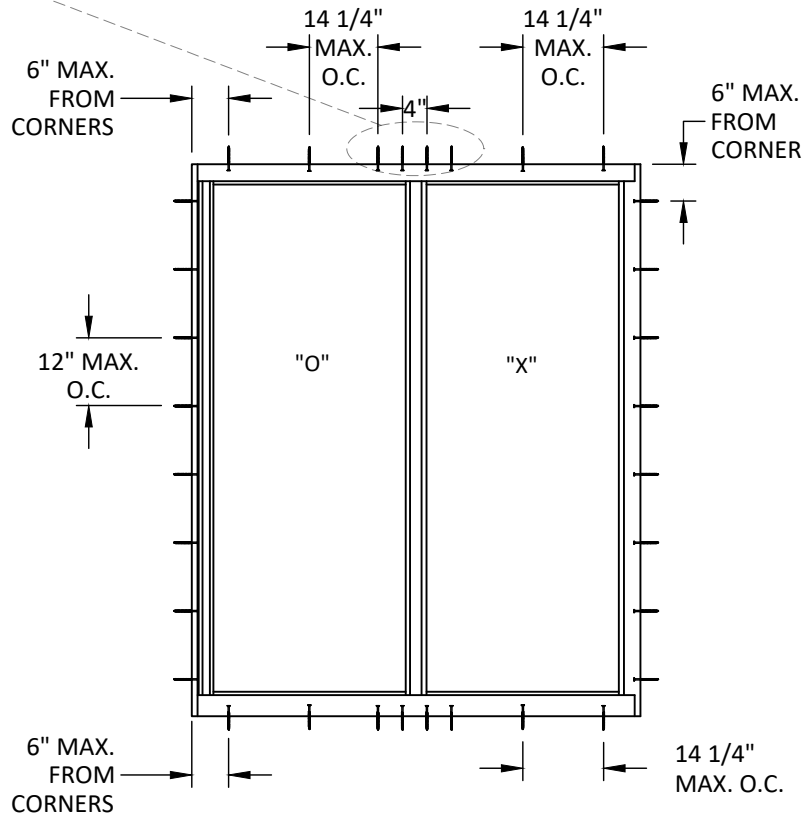

ANCHOR LAYOUT
THROUGH FRAME - HORIZONTAL SLIDING WINDOW
(XO) SIMILAR

DESIGNED by
LINEA ROSSA®

1850 NW. 84TH AVE., STE. 114
DORAL, FL 33126
PH: (305)815-8797

TITLE: LR-220 ALUMINUM
HORIZONTAL SLIDING WINDOW
(HVHZ) (IMPACT)

ELEVATIONS AND ANCHOR LAYOUTS

PREPARED BY:

BUILDING DROPS, INC.

1900 NE MIAMI COURT, STE. 2-15
MIAMI, FL 33132

PH: (954)399-8478
FAX: (954)744-4738

WEB: www.buildingdrops.com



REMARKS

BY


DATE

2026 FBC UPDATE

LS

06/26

THE INSTALLATION DETAILS DESCRIBED HEREIN ARE
GENERIC AND MAY NOT REFLECT ACTUAL CONDITIONS
FOR A SPECIFIC SITE. IF SITE CONDITIONS CAUSE
INSTALLATION TO DEVIATE FROM THE REQUIREMENTS
DETAILED HEREIN, A LICENSED ENGINEER OR ARCHITECT
SHALL PREPARE SITE SPECIFIC DOCUMENTS FOR USE
WITH THIS DOCUMENT.

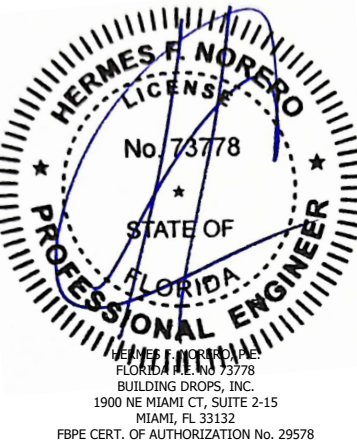

FL38693

DATE: 10.06.2023

DWG. BY:
SH

CHK. BY:
HFN

SCALE: NTS

DWG. #: LRA014


SHEET:

REV.

2

A


OF 8

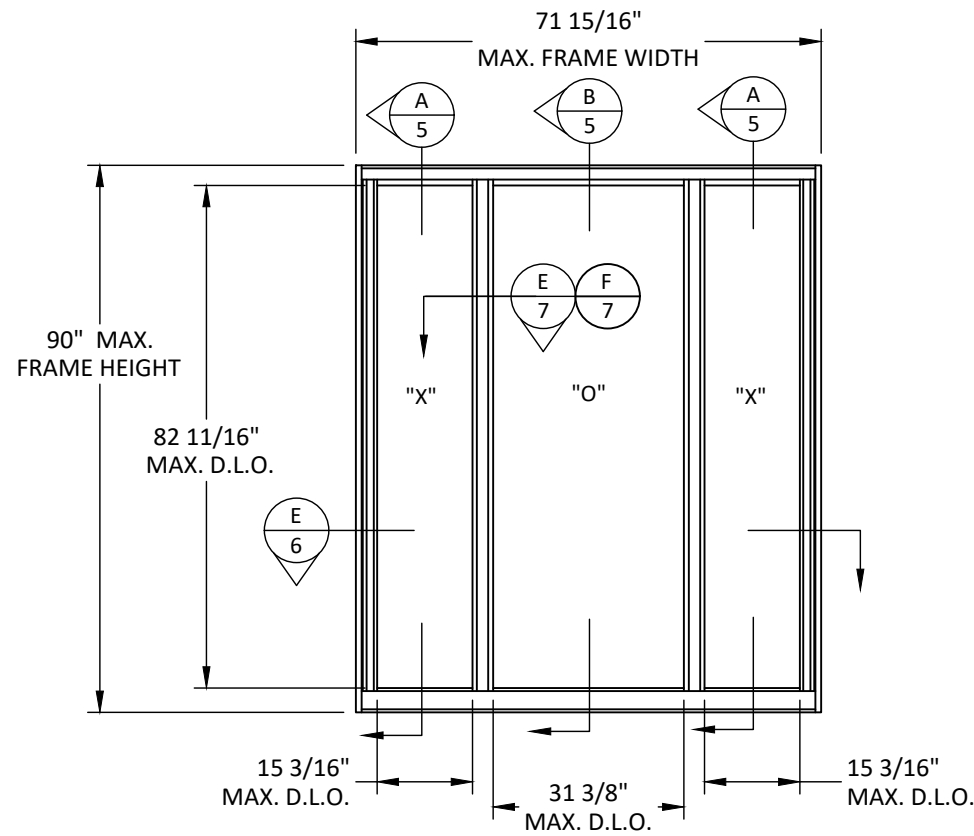

ELEVATION

HORIZONTAL SLIDING WINDOW (XOX)

$\frac{1}{4}$ - $\frac{1}{2}$ - $\frac{1}{4}$ LITES

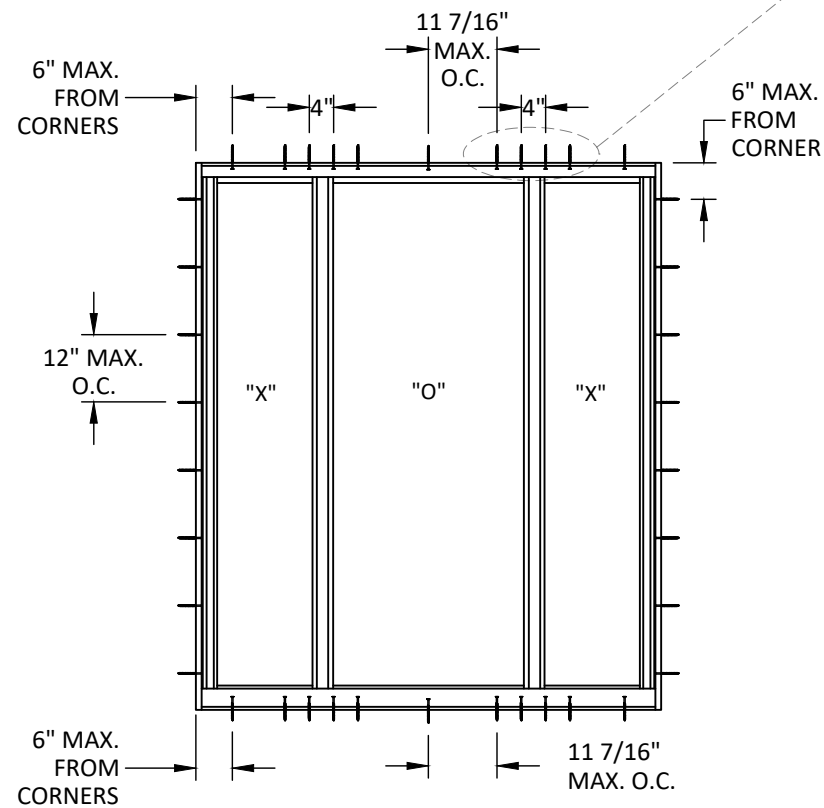


ANCHOR LAYOUT

THROUGH FRAME - HORIZONTAL SLIDING WINDOW (XOX)

$\frac{1}{4}$ - $\frac{1}{2}$ - $\frac{1}{4}$ LITES


NO. OF CLUSTERED ANCHORS AT MTG. STILES			
SUBSTRATE TYPE	1/4" SHIM SPACE	3/8" SHIM SPACE	1/2" SHIM SPACE
A	5	6	6
B	4	4	4
C	4	5	6
D	4	5	6

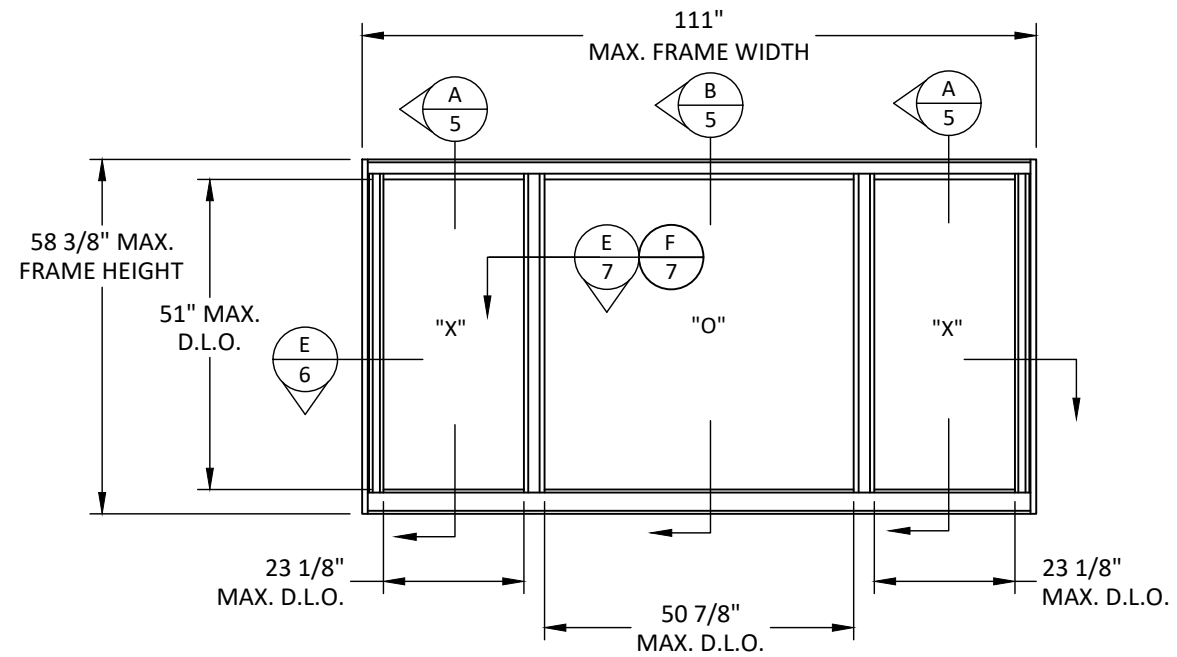

ELEVATION

HORIZONTAL SLIDING WINDOW (XOX)

$\frac{1}{4}$ - $\frac{1}{2}$ - $\frac{1}{4}$ LITES

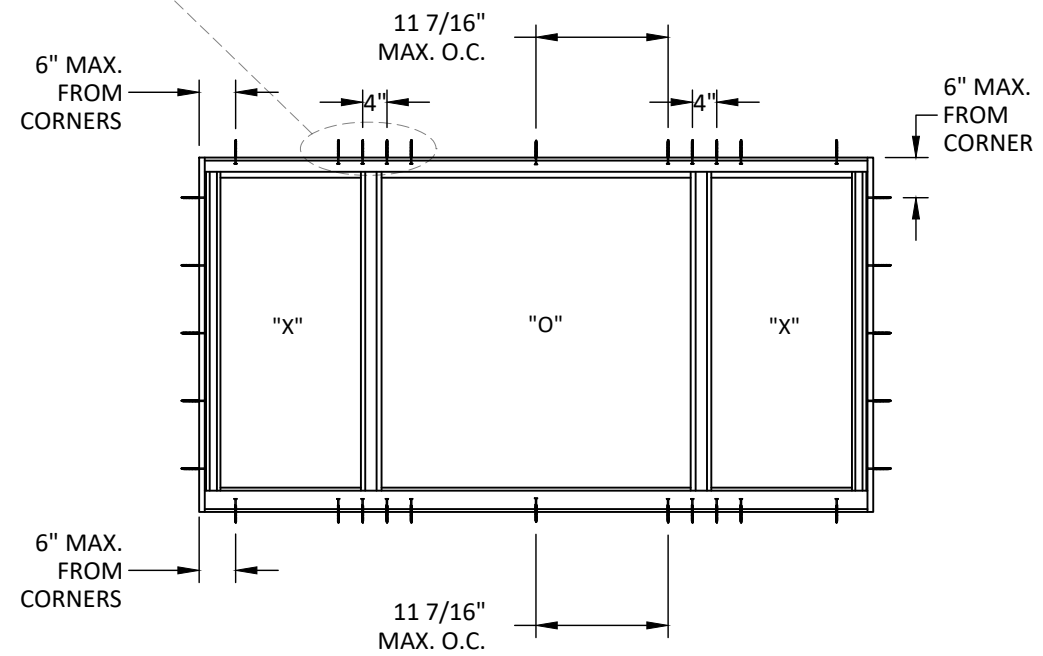

ANCHOR LAYOUT

THROUGH FRAME - HORIZONTAL SLIDING WINDOW (XOX)

$\frac{1}{4}$ - $\frac{1}{2}$ - $\frac{1}{4}$ LITES

DESIGNED by
LINEA ROSSA®


1850 NW. 84TH AVE., STE. 114
DORAL, FL 33126
PH: (305)815-8797

TITLE: LR-220 ALUMINUM
HORIZONTAL SLIDING WINDOW
(HVHZ) (IMPACT)
ELEVATION AND ANCHOR LAYOUT

PREPARED BY:
BUILDING DROPS, INC.
1900 NE MIAMI COURT, STE. 2-15
MIAMI, FL 33132
PH: (954)399-8478
FAX: (954)744-4738
WEB: www.buildingdrops.com

REMARKS	BY	DATE
2026 FBC UPDATE	LS	06/26

THE INSTALLATION DETAILS DESCRIBED HEREIN ARE
GENERIC AND MAY NOT REFLECT ACTUAL CONDITIONS
FOR A SPECIFIC SITE. IF SITE CONDITIONS CAUSE
INSTALLATION TO DEVIATE FROM THE REQUIREMENTS
DETAILED HEREIN, A LICENSED ENGINEER OR ARCHITECT
SHALL PREPARE SITE SPECIFIC DOCUMENTS FOR USE
WITH THIS DOCUMENT.

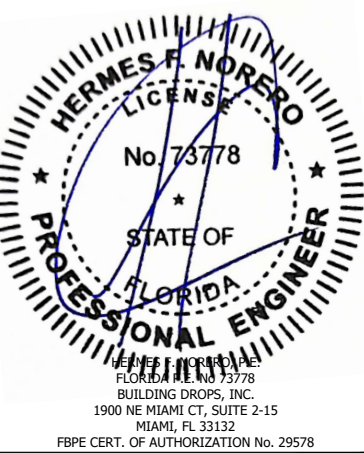

FL38693

DATE: 10.06.2023

DWG. BY: SH
CHK. BY: HFN

SCALE: NTS



DWG. #: LRA014

SHEET: 3

REV. A

OF 8

DESIGN PRESSURE TABLE (+/- PSF)		
WINDOW DIMENSIONS		MEETING STILE
AVERAGE PANEL WIDTH (IN.)	WINDOW HEIGHT (IN.)	HEAVY REINFORCEMENT
30	60	100.0
33		100.0
36		100.0
39		100.0
42		100.0
45		100.0
48		100.0
51		100.0
54		100.0
30	66	100.0
33		100.0
36		100.0
39		100.0
42		100.0
45		100.0
48		100.0
30	72	100.0
33		100.0
36		100.0
39		100.0
42		100.0
45		100.0
30	78	100.0
33		100.0
36		100.0
39		100.0
42		100.0
30	84	100.0
33		100.0
36		100.0
39		100.0
30	87	100.0
33		100.0
36		100.0
30	90	100.0
33		100.0
36		100.0

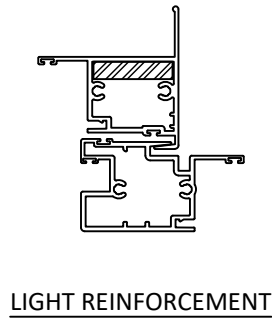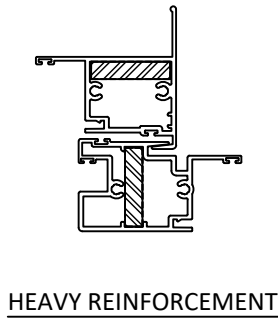

DESIGN PRESSURE TABLE (+/- PSF)		
WINDOW DIMENSIONS		MEETING STILE
AVERAGE PANEL WIDTH (IN.)	WINDOW HEIGHT (IN.)	LIGHT REINFORCEMENT
30	42	70.0
33		70.0
36		70.0
39		70.0
42		70.0
45		70.0
48		70.0
51		70.0
54		70.0
57		70.0
60		70.0
30	48	70.0
33		70.0
36		70.0
39		70.0
42		70.0
45		70.0
48		70.0
51		70.0
30	54	70.0
33		70.0
36		70.0
39		70.0
42		70.0
45		70.0
30	60	70.0
33		70.0
36		70.0
39		70.0
42		70.0
30	66	70.0
33		70.0
36		70.0
30	70	70.0
33		70.0
36		70.0

DESIGNED by
LINEA ROSSA®

1850 NW. 84TH AVE., STE. 114
DORAL, FL 33126
PH: (305)815-8797

TITLE: LR-220 ALUMINUM
HORIZONTAL SLIDING WINDOW
(HVHZ) (IMPACT)


DESIGN PRESSURE TABLES

PREPARED BY:
BUILDING DROPS, INC.
1900 NE MIAMI COURT, STE. 2-15
MIAMI, FL 33132
PH: (954)399-8478
FAX: (954)744-4738
WEB: www.buildingdrops.com

**BUILDING DROPS**

REMARKS	BY	DATE
2026 FBC UPDATE	LS	06/26

THE INSTALLATION DETAILS DESCRIBED HEREIN ARE GENERIC AND MAY NOT REFLECT ACTUAL CONDITIONS FOR A SPECIFIC SITE. IF SITE CONDITIONS CAUSE INSTALLATION TO DEVIATE FROM THE REQUIREMENTS DETAILED HEREIN, A LICENSED ENGINEER OR ARCHITECT SHALL PREPARE SITE SPECIFIC DOCUMENTS FOR USE WITH THIS DOCUMENT.

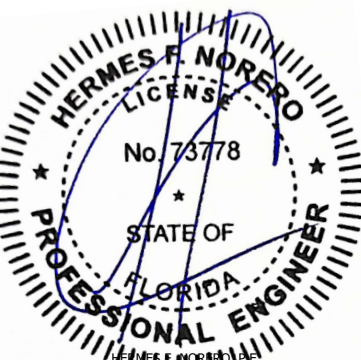

HERMES F. NORERO
LICENSE
No. 73778
STATE OF
FLORIDA
PROFESSIONAL ENGINEER
FLORIDA E. NO. 73778
BUILDING DROPS, INC.
1900 NE MIAMI CT, SUITE 2-15
MIAMI, FL 33132
FBPE CERT. OF AUTHORIZATION No. 29578

FL38693

DATE: 10.06.2023

DWG. BY:
SH

CHK. BY:
HFN

SCALE: NTS


DWG. #: LRA014

SHEET:


4

REV.
A


OF 8

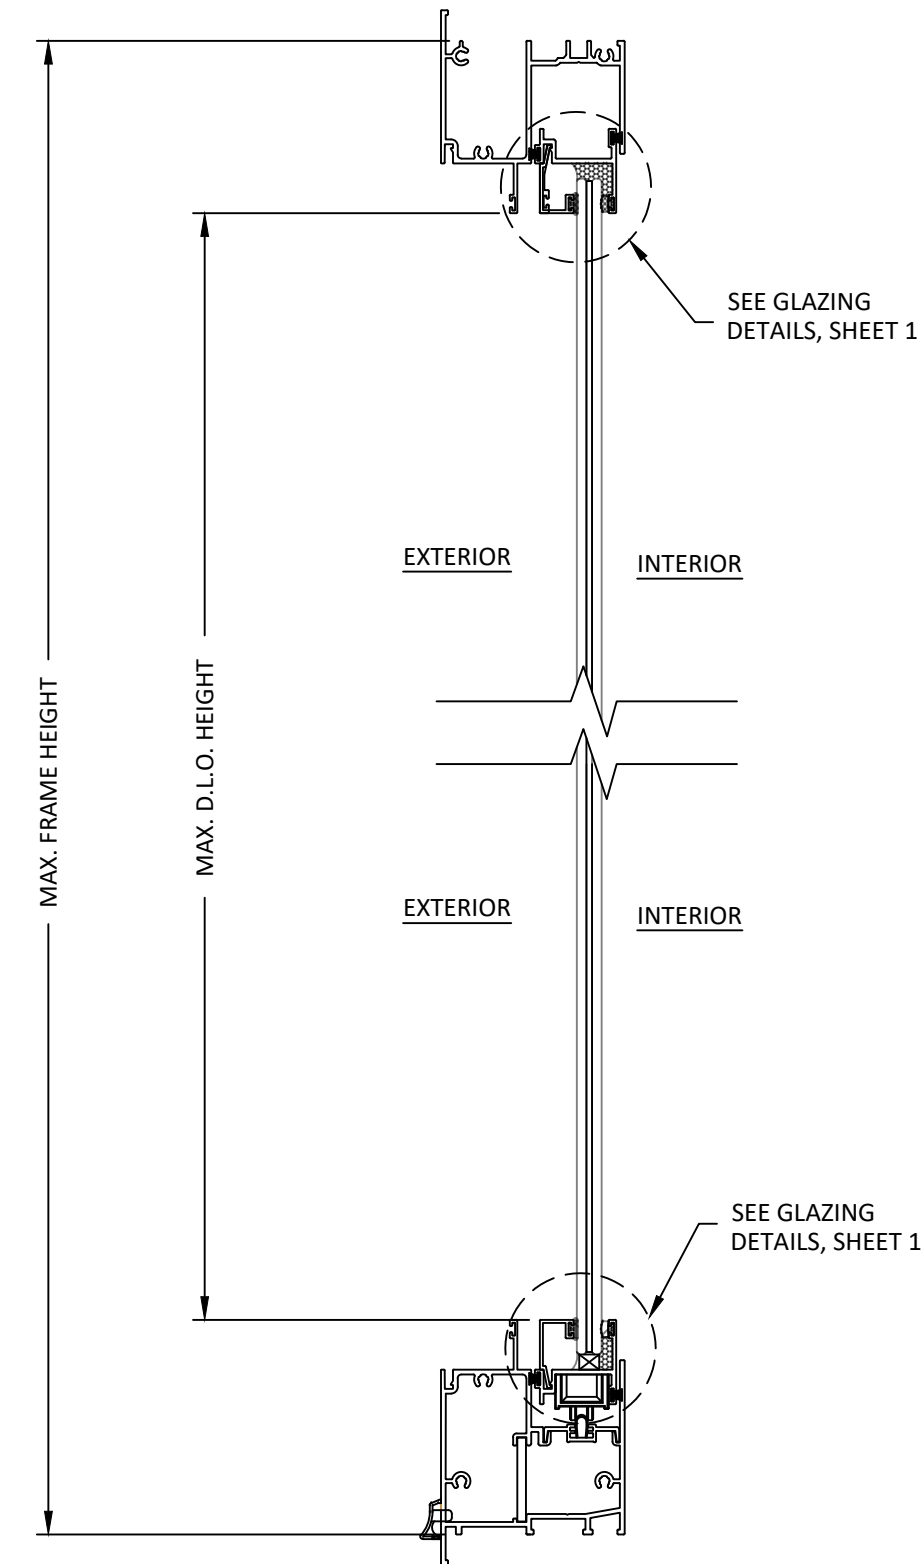

A
5
VERTICAL SECTION
VENT DETAIL

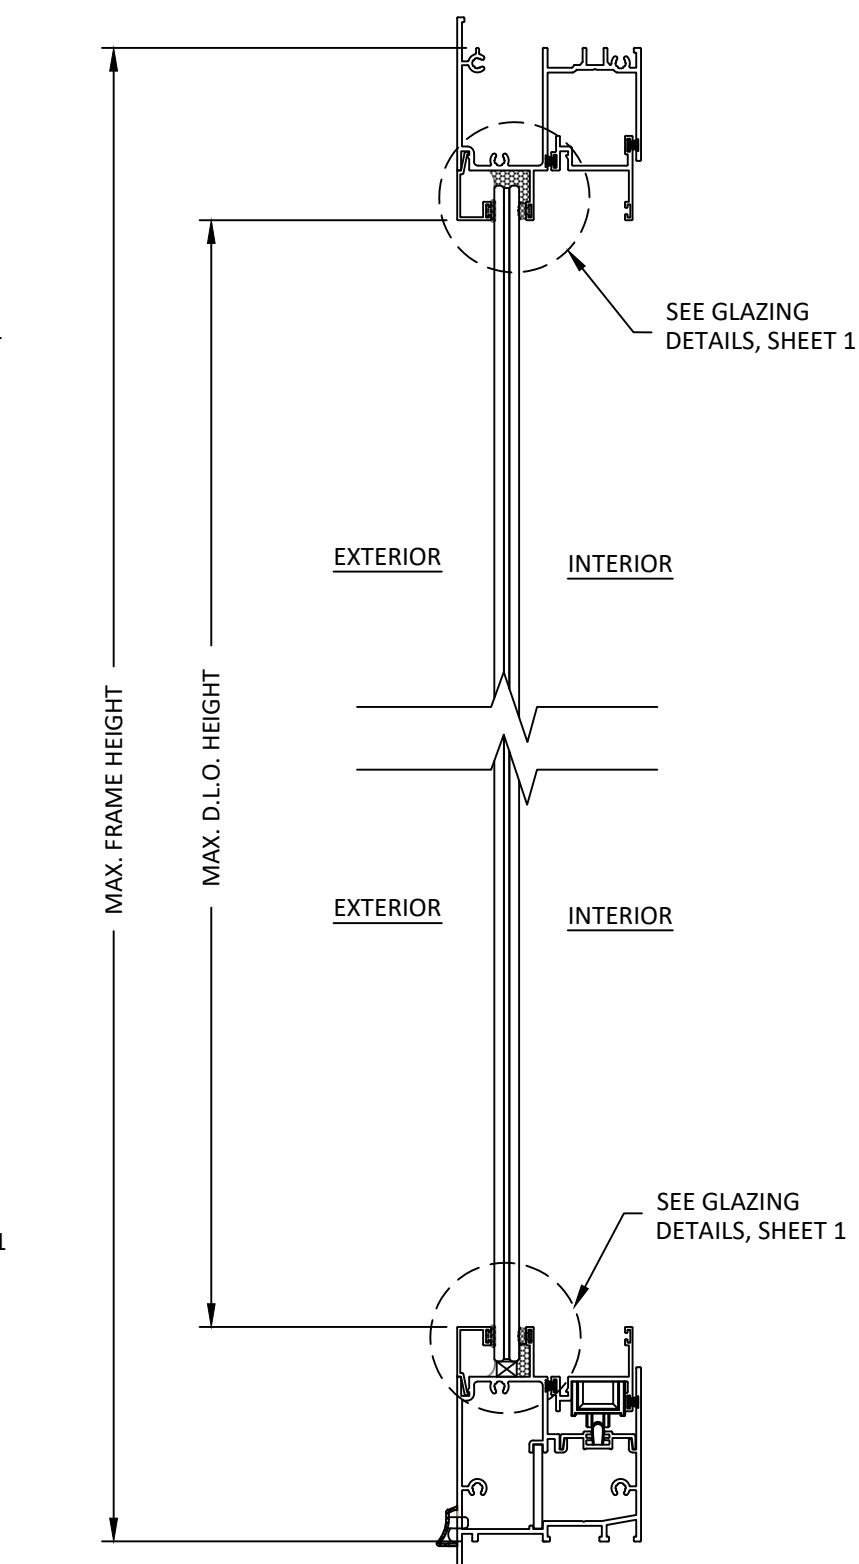

B
5
VERTICAL SECTION
FIXED LITE DETAIL

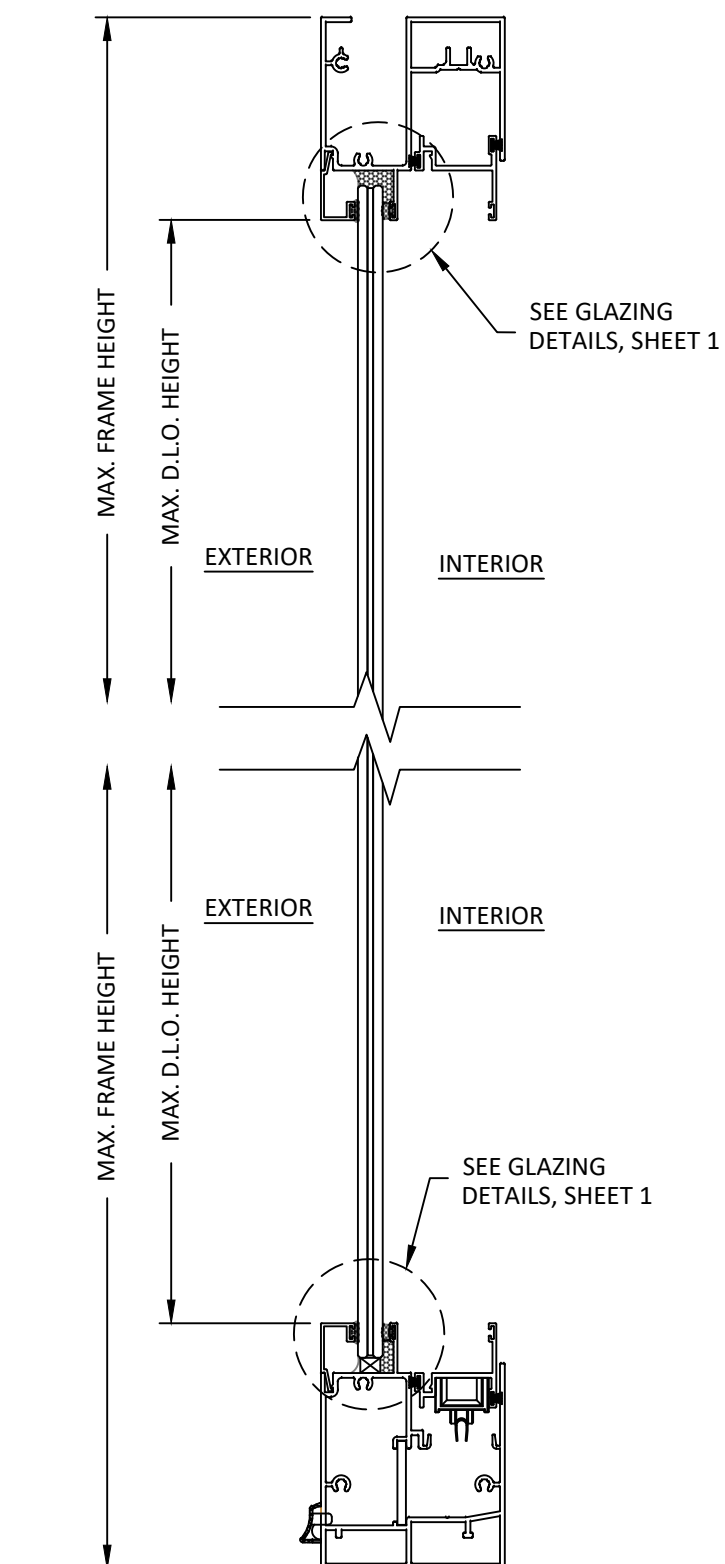

C
5
VERTICAL SECTION
FIXED LITE DETAIL
ALTERNATE WINDOW FRAME

DESIGNED by
LINEA ROSSA®

1850 NW. 84TH AVE., STE. 114
DORAL, FL 33126
PH: (305)815-8797


TITLE: **LR-220 ALUMINUM
HORIZONTAL SLIDING WINDOW
(HVHZ) (IMPACT)
VERTICAL SECTIONS**

PREPARED BY:
BUILDING DROPS, INC.
1900 NE MIAMI COURT, STE. 2-15
MIAMI, FL 33132
PH: (954)399-9478
FAX: (954)744-4738
WEB: www.buildingdrops.com




REMARKS	BY	DATE
2026 FBC UPDATE	LS	06/26

THE INSTALLATION DETAILS DESCRIBED HEREIN ARE
GENERIC AND MAY NOT REFLECT ACTUAL CONDITIONS
FOR A SPECIFIC SITE. IF SITE CONDITIONS CAUSE
INSTALLATION TO DEVIATE FROM THE REQUIREMENTS
DETAILED HEREIN, A LICENSED ENGINEER OR ARCHITECT
SHALL PREPARE SITE SPECIFIC DOCUMENTS FOR USE
WITH THIS DOCUMENT.

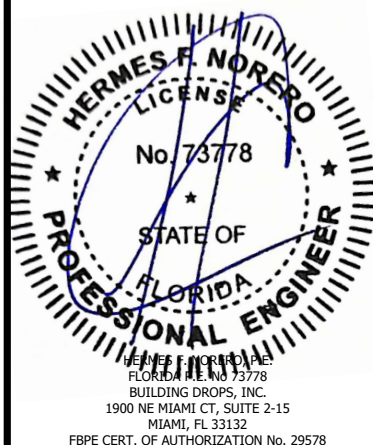

FL38693


DATE: 10.06.2023	
DWG. BY: SH	CHK. BY: HFN
SCALE: NTS	
DWG. #: LRA014	
SHEET:	REV. A

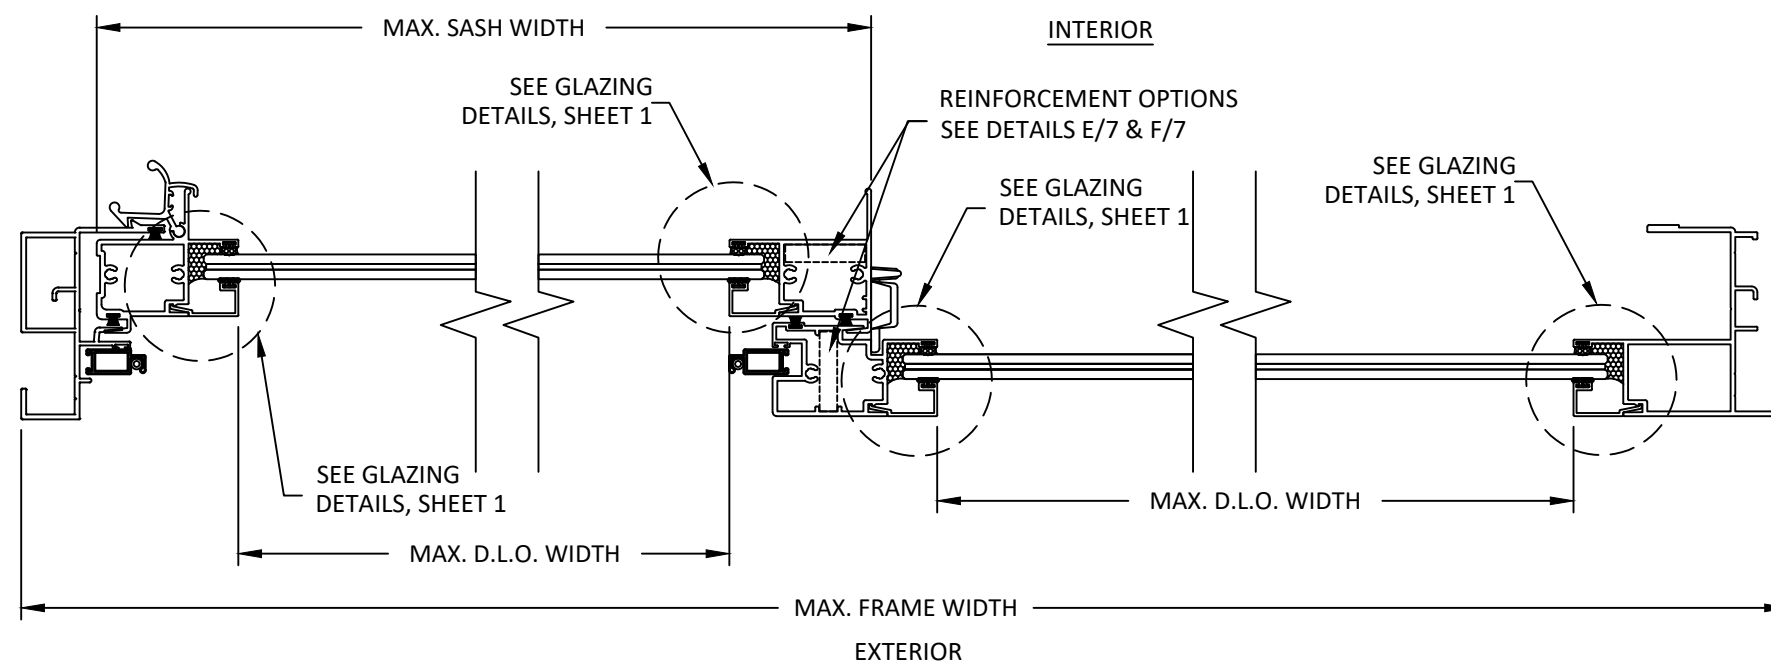

D
6

HORIZONTAL SECTION

XO HORIZONTAL SLIDING WINDOW
ALTERNATE WINDOW FRAME SHOWN ON LEFT

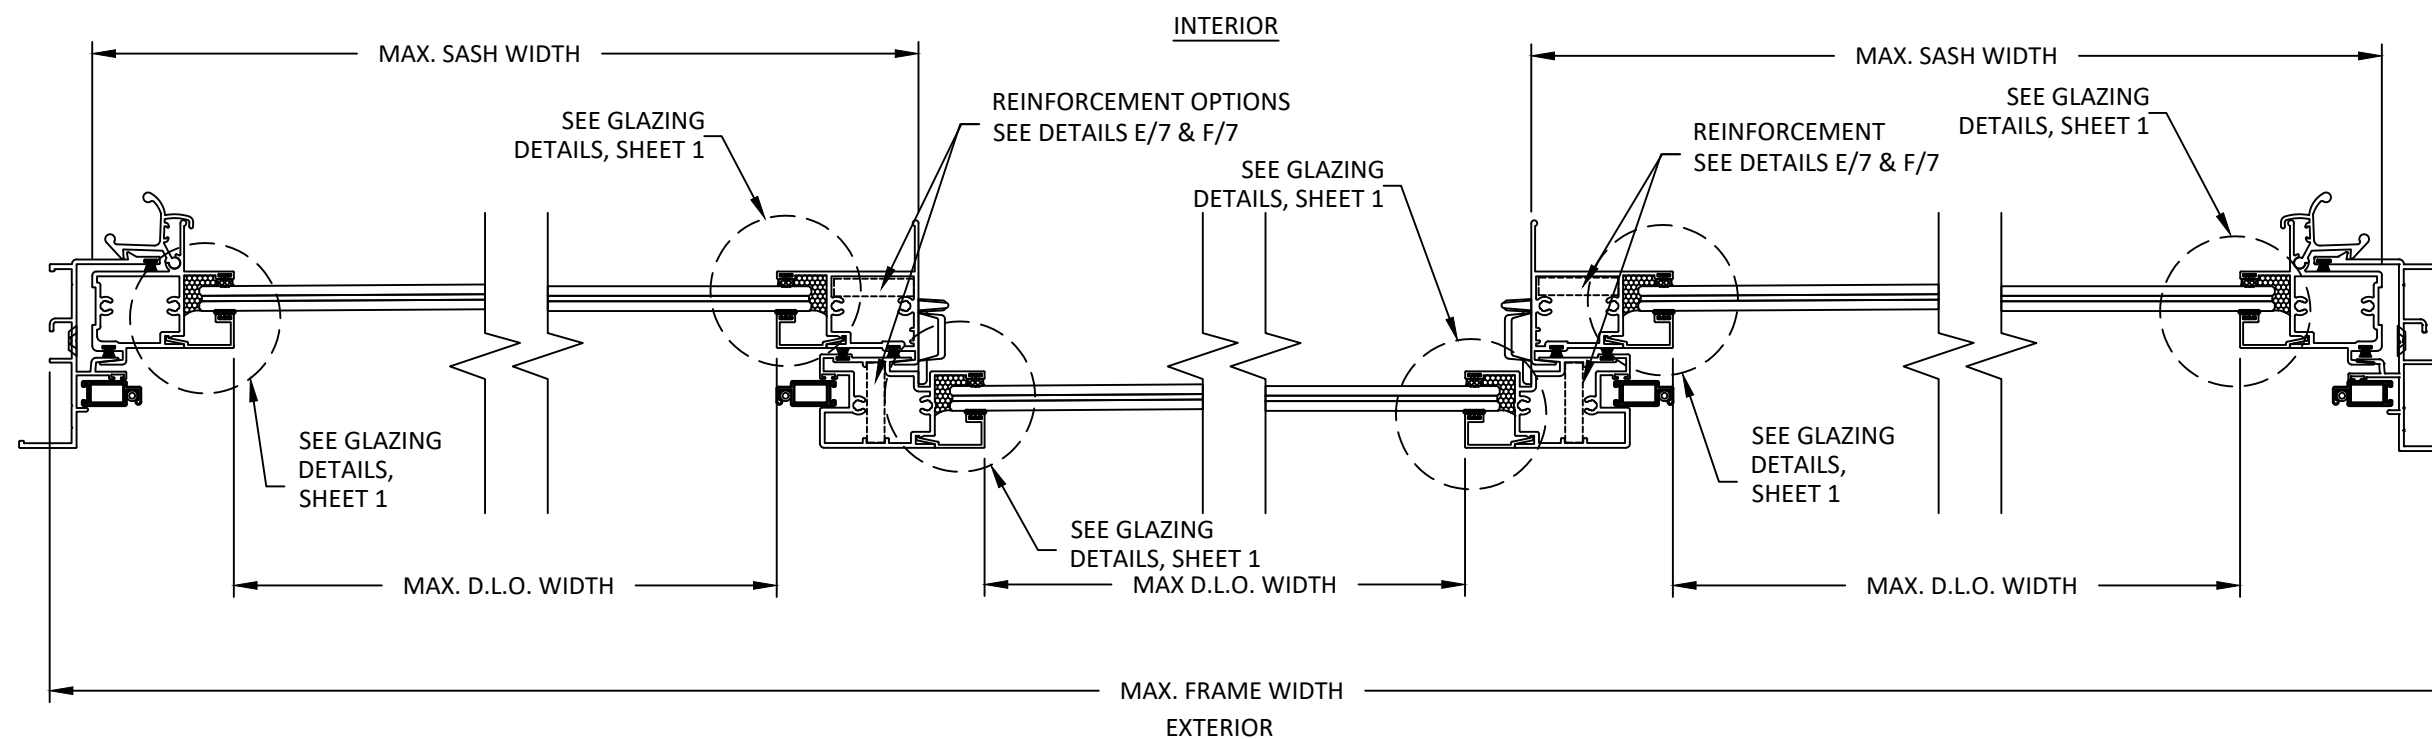

E
6

HORIZONTAL SECTION

XOX HORIZONTAL SLIDING WINDOW
ALTERNATE WINDOW FRAME SHOWN ON RIGHT

DESIGNED by
LINEA ROSSA®

1850 NW. 84TH AVE., STE. 114
DORAL, FL 33126
PH: (305)815-8797

TITLE: LR-220 ALUMINUM
HORIZONTAL SLIDING WINDOW
(HVHZ) (IMPACT)

HORIZONTAL SECTIONS

PREPARED BY:


BUILDING DROPS, INC.

1900 NE MIAMI COURT, STE. 2-15
MIAMI, FL 33132
PH: (954)399-8478
FAX: (954)744-4738
WEB: www.buildingdrops.com



REMARKS	BY	DATE
2026 FBC UPDATE	LS	06/26

THE INSTALLATION DETAILS DESCRIBED HEREIN ARE
GENERIC AND MAY NOT REFLECT ACTUAL CONDITIONS
FOR A SPECIFIC SITE. IF SITE CONDITIONS CAUSE
INSTALLATION TO DEVIATE FROM THE REQUIREMENTS
DETAILED HEREIN, A LICENSED ENGINEER OR ARCHITECT
SHALL PREPARE SITE SPECIFIC DOCUMENTS FOR USE
WITH THIS DOCUMENT.

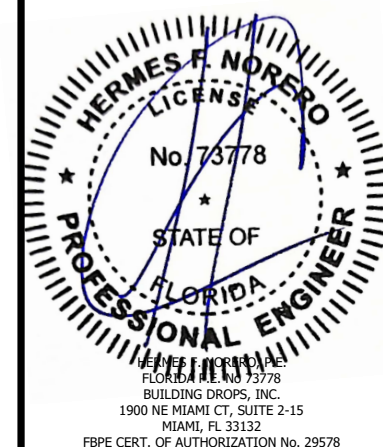

FL38693

DATE: 10.06.2023

DWG. BY:
SH

CHK. BY:
HFN

SCALE: NTS

DWG. #: LRA014


SHEET:

REV.


A

6


OF 8

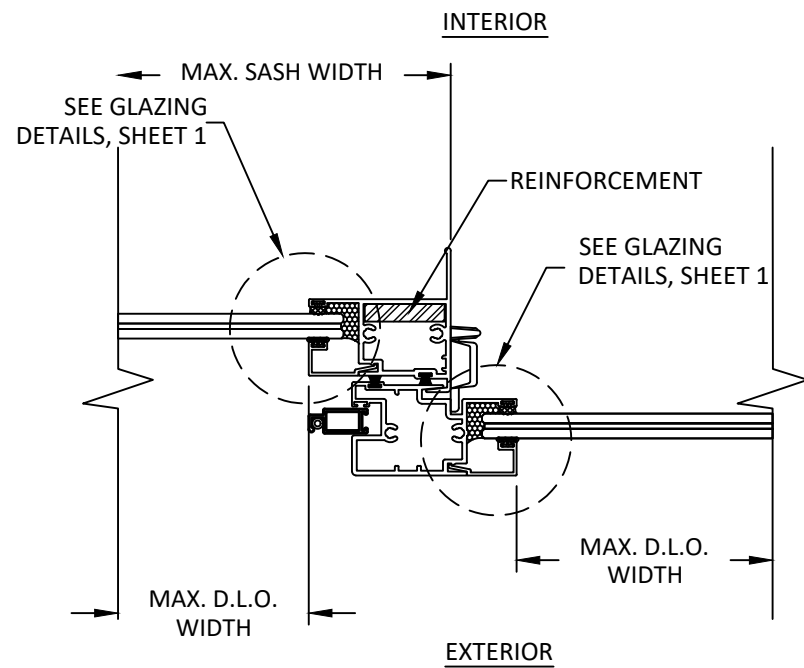

E
7 HORIZONTAL SECTION
LIGHT REINFORCEMENT - MEETING RAIL

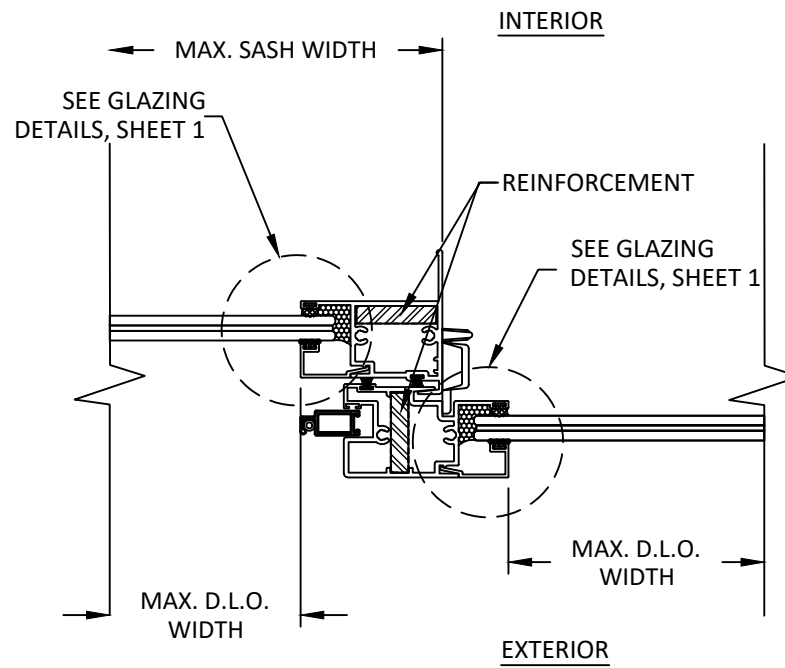

F
7 HORIZONTAL SECTION
HEAVY REINFORCEMENT - MEETING RAIL

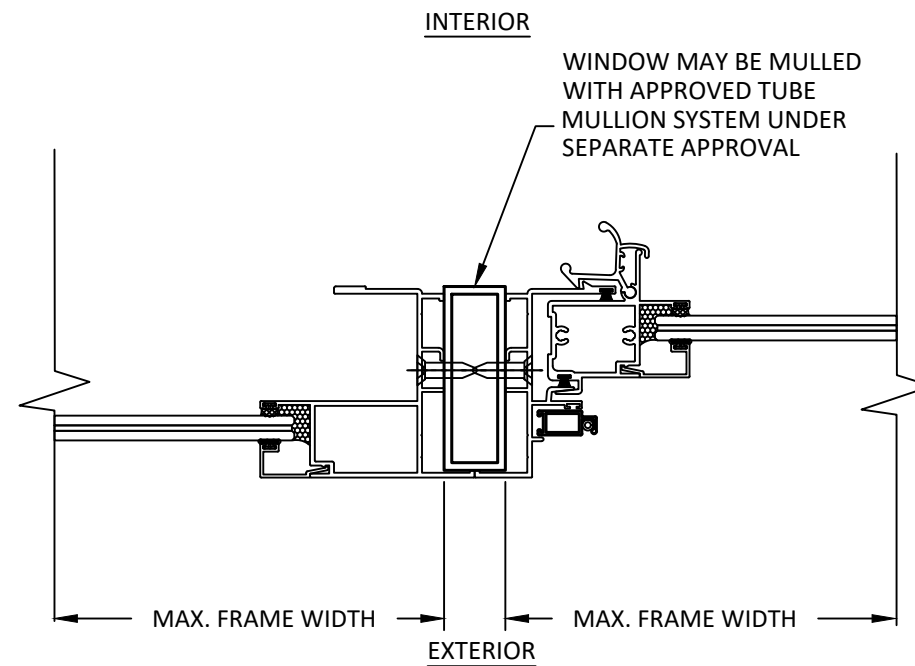

G
7 HORIZONTAL SECTION
MULLED - HORIZONTAL SLIDING WINDOW

DESIGNED by
LINEA ROSSA®

1850 NW. 84TH AVE., STE. 114
DORAL, FL 33126
PH: (305)815-8797


TITLE: LR-220 ALUMINUM
HORIZONTAL SLIDING WINDOW
(HVHZ) (IMPACT)
HORIZONTAL SECTIONS

PREPARED BY:
BUILDING DROPS, INC.
1900 NE MIAMI COURT, STE. 2-15
MIAMI, FL 33132
PH: (954)399-8478
FAX: (954)744-4738
WEB: www.buildingdrops.com



REMARKS	BY	DATE
2026 FBC UPDATE	LS	06/26

THE INSTALLATION DETAILS DESCRIBED HEREIN ARE GENERIC AND MAY NOT REFLECT ACTUAL CONDITIONS FOR A SPECIFIC SITE. IF SITE CONDITIONS CAUSE INSTALLATION TO DEVIATE FROM THE REQUIREMENTS DETAILED HEREIN, A LICENSED ENGINEER OR ARCHITECT SHALL PREPARE SITE SPECIFIC DOCUMENTS FOR USE WITH THIS DOCUMENT.

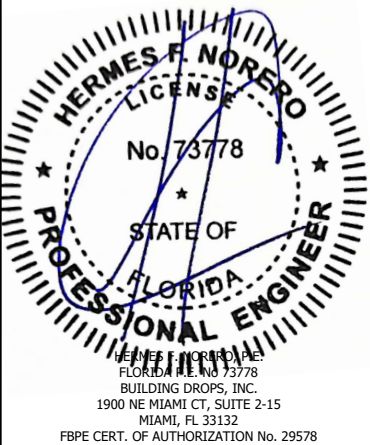

FL38693

DATE: 10.06.2023


DWG. BY: SH
CHK. BY: HFN

SCALE: NTS


DWG. #: LRA014

SHEET: 7 OF 8


REV. A

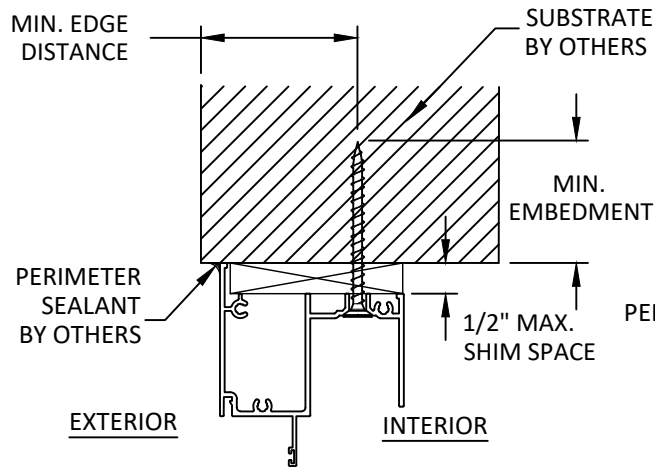


A
8 **ANCHOR DETAIL**
THROUGH FRAME (HEAD)
HEAD SHOWN, SILL SIMILAR

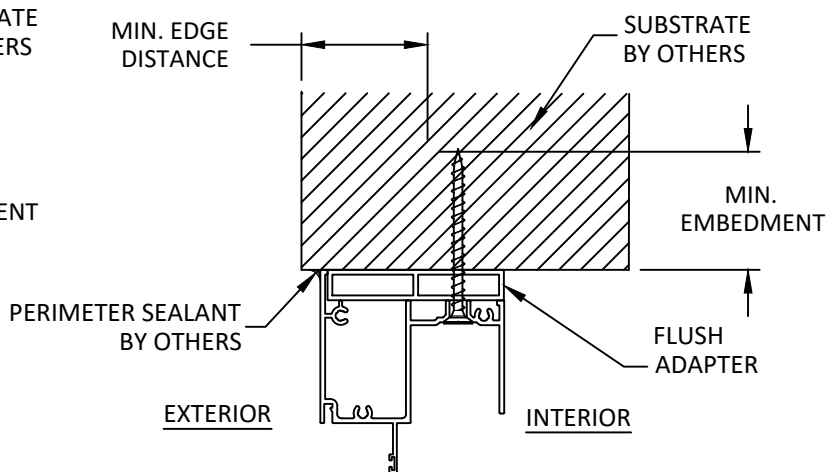

B
8 **ANCHOR DETAIL**
THROUGH FRAME (HEAD) W/ FLUSH ADAPTER
HEAD SHOWN, SILL SIMILAR
ALTERNATE WINDOW FRAME (SIMILAR)

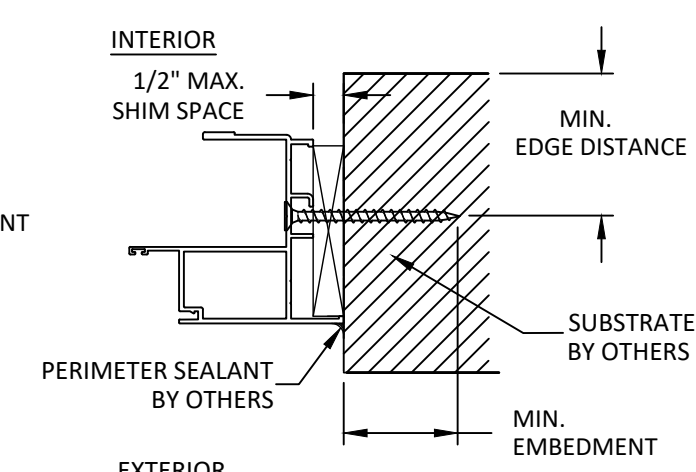

C
8 **ANCHOR DETAIL**
THROUGH FRAME (JAMB)
FIXED JAMB SHOWN, VENT JAMB SIMILAR

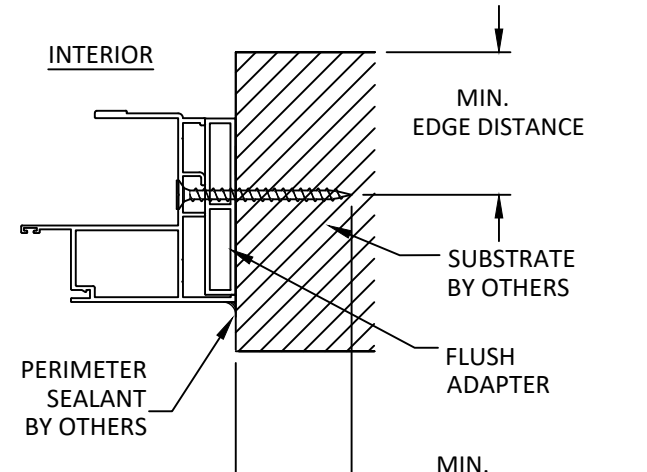

D
8 **ANCHOR DETAIL**
THROUGH FRAME (JAMB) W/ FLUSH ADAPTER
FIXED JAMB SHOWN, VENT JAMB SIMILAR
ALTERNATE WINDOW FRAME (SIMILAR)

INSTALLATION NOTES:

- ONE (1) INSTALLATION ANCHOR IS REQUIRED AT EACH ANCHOR LOCATION SHOWN.
- THE NUMBER OF INSTALLATION ANCHORS DEPICTED IS THE MINIMUM NUMBER OF ANCHORS TO BE USED FOR PRODUCT INSTALLATION OF THE MAXIMUM SIZE LISTED.
- INSTALL INDIVIDUAL INSTALLATION ANCHORS WITHIN A TOLERANCE OF $\pm 1/2$ INCH THE DEPICTED LOCATION & SPACING IN THE ANCHOR LAYOUT DETAILS (I.E., WITHOUT CONSIDERATION OF TOLERANCES). TOLERANCES ARE NOT CUMULATIVE FROM ONE INSTALLATION ANCHOR TO THE NEXT.
- SHIM AS REQUIRED AT EACH INSTALLATION ANCHOR WITH LOAD BEARING SHIM(S). MAXIMUM ALLOWABLE SHIM STACK TO BE 1/2" INCH. SHIM WHERE SPACE OF 1/16 INCH OR GREATER OCCURS. SHIM(S) SHALL BE CONSTRUCTED OF HIGH DENSITY PLASTIC OR BETTER.
- FOR MASONRY OR CONCRETE OPENINGS, 1X WOOD BUCK MAY BE USED (OPTIONAL AS LONG AS THE MINIMUM EMBEDMENT AND EDGE DISTANCE REQUIREMENTS ARE STILL MET WITHIN THE CORRESPONDING HOST SUBSTRATE. SEE GENERAL NOTE #3 ON SHEET 1 FOR MORE INFORMATION.
- MINIMUM EMBEDMENT AND EDGE DISTANCE EXCLUDE WALL FINISHES, INCLUDING BUT NOT LIMITED TO STUCCO, FOAM, BRICK VENEER, AND SIDING.
- INSTALLATION ANCHORS AND ASSOCIATED HARDWARE MUST BE MADE OF CORROSION RESISTANT MATERIAL OR HAVE A CORROSION RESISTANT COATING:
 - FASTENERS USED WITHIN 3,000 FEET OF A SALTWATER COASTLINE AND INSTALLED IN ENCLOSED SPACES SHALL BE GALVANIZED IN ACCORDANCE WITH SECTION 1711.1.1 (E.G., ASTM A153 CLASS D, ASTM A641 CLASS 3S, OR EQUIVALENT CORROSION RESISTANCE).
 - CONNECTORS AND METAL PLATES USED WITHIN 3,000 FEET OF A SALTWATER COASTLINE SHALL BE STANDARD GALVANIZED IN ACCORDANCE WITH SECTION 1711.1.2 (E.G., ASTM A653 G90, ASTM A123, OR PROTECTIVE COATING PER TPI 1).
- FOR HOLLOW BLOCK AND GROUT FILLED BLOCK, DO NOT INSTALL INSTALLATION ANCHORS INTO MORTAR JOINTS. EDGE DISTANCE IS MEASURED FROM FREE EDGE OF BLOCK OR EDGE OF MORTAR JOINT INTO FACE SHELL OF BLOCK.
- INSTALLATION ANCHORS SHALL BE INSTALLED IN ACCORDANCE WITH ANCHOR MANUFACTURER'S INSTALLATION INSTRUCTIONS, AND ANCHORS SHALL NOT BE USED IN SUBSTRATES WITH STRENGTHS LESS THAN THE MINIMUM STRENGTH SPECIFIED BY THE ANCHOR MANUFACTURER.

ANCHOR SCHEDULE					
METHOD	SUBSTRATE TYPE	SUBSTRATE	ANCHOR TYPE	MIN. EMBEDMENT	MIN. EDGE DISTANCE
THROUGH FRAME	A	WOOD: MIN. SG = 0.55	1/4" DEWALT ULTRACON+	1.50"	1.00"
	B	METAL: 18 GAUGE STEEL, MIN. Fy = 33KSI ALUMINUM :125" MIN, 6063-T5 MIN	#14 DEWALT DRILL-FLEX	3 THREADS MIN. PENETRATION BEYOND METAL	0.75"
	C	CONCRETE: Fc=3000PSI	1/4" DEWALT ULTRACON+	1.75"	2.50"
	D	MASONRY: CMU per ASTM C90 MIN. 2000 PSI		1.75"	2.50"
MULLIONS	E	ALUMINUM 6063-T6	1 / 4" DEWALT DRILL-FLEX	3 THREADS MIN. PENETRATION BEYOND METAL	0.75"

DESIGNED by
LINEA ROSSA®

1850 NW. 84TH AVE., STE. 114
DORAL, FL 33126
PH: (305)815-8797

TITLE: LR-220 ALUMINUM
HORIZONTAL SLIDING WINDOW
(HVHZ) (IMPACT)

INSTALLATION NOTES & ANCHOR DETAILS

PREPARED BY:


BUILDING DROPS, INC.

1900 NE MIAMI COURT, STE. 2-15
MIAMI, FL 33132
PH: (954)399-9478
FAX: (954)744-4738
WEB: www.buildingdrops.com



REMARKS	BY	DATE
2026 FBC UPDATE	LS	06/26

THE INSTALLATION DETAILS DESCRIBED HEREIN ARE GENERIC AND MAY NOT REFLECT ACTUAL CONDITIONS FOR A SPECIFIC SITE. IF SITE CONDITIONS CAUSE INSTALLATION TO DEVIATE FROM THE REQUIREMENTS DETAILED HEREIN, A LICENSED ENGINEER OR ARCHITECT SHALL PREPARE SITE SPECIFIC DOCUMENTS FOR USE WITH THIS DOCUMENT.

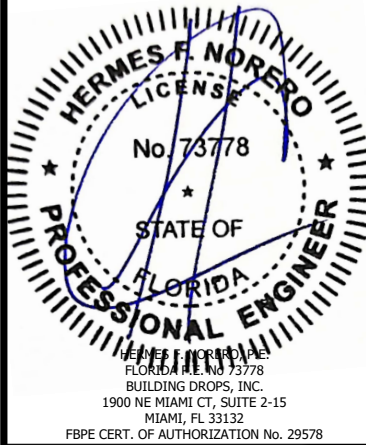

FL38693

DATE: 10.06.2023

DWG. BY:
SH

CHK. BY:
HFN

SCALE: **NTS**

DWG. #: **LRA014**

SHEET:

8

REV.

A

OF 8