


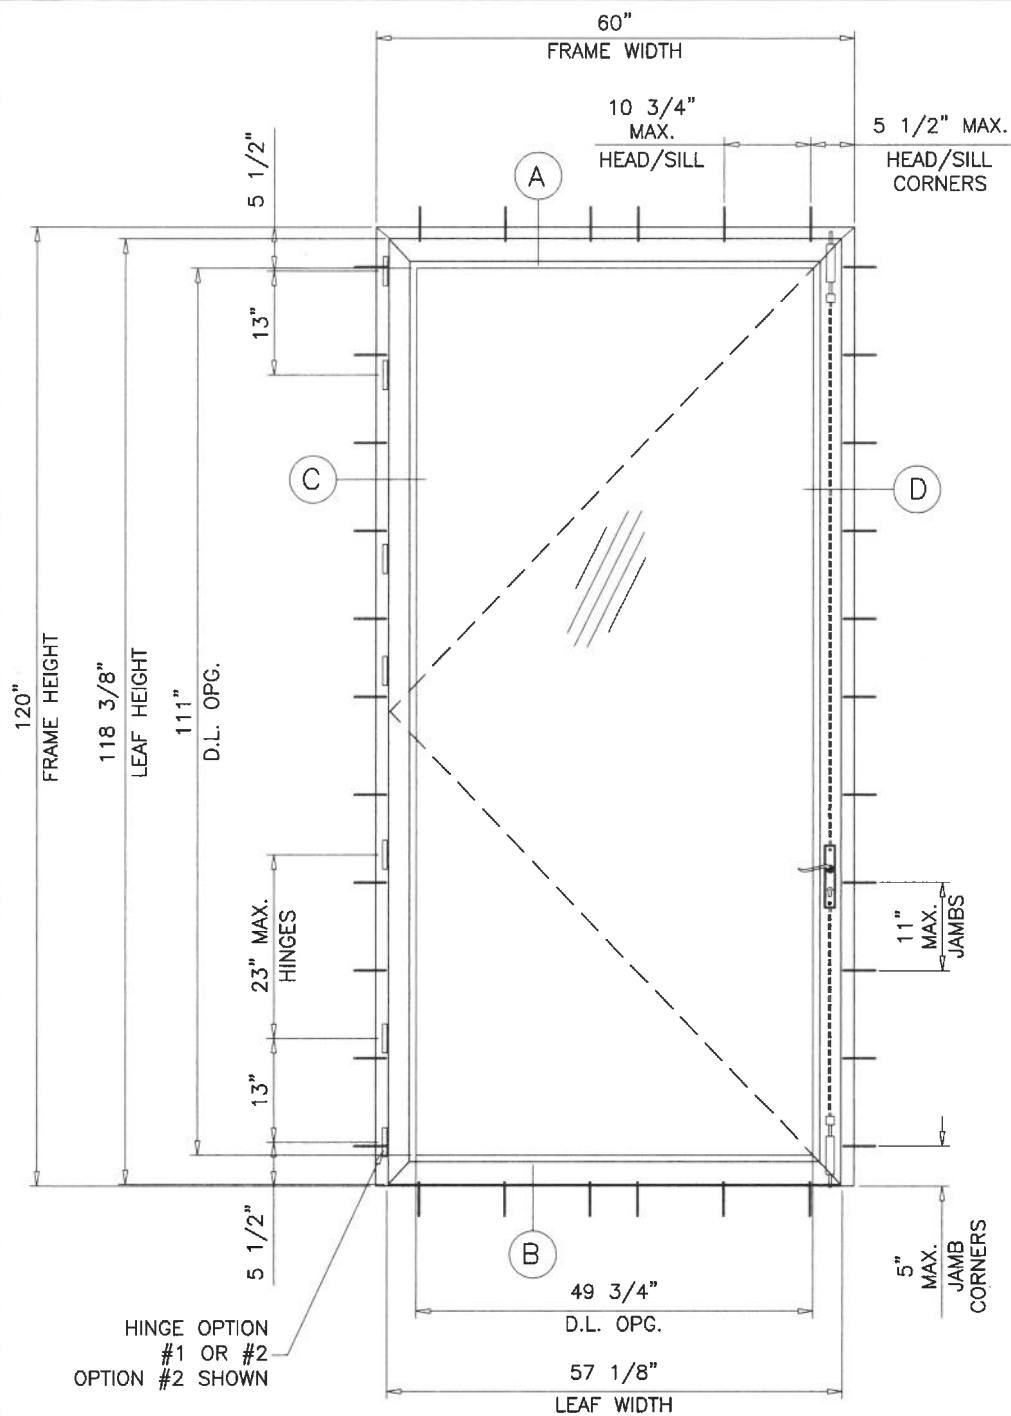


TYPICAL ELEVATION

MAXIMUM DESIGN LOAD RATING = + 45.0 PSF
(FOR MAX. SIZE SHOWN ABOVE OR SMALLER) - 45.0 PSF
AS PERMITTED BY FBC REQUIREMENTS

NOTE:
APPLICABLE EGRESS REQUIREMENTS TO BE REVIEWED BY AHJ.

NOTE:
GLASS CAPACITIES ON THIS SHEET ARE
BASED ON ASTM E1300-16 (3 SEC. GUSTS)
AND FLORIDA BUILDING COMMISSION
DECLARATORY STATEMENT DCA05-DEC-219

GLASS D.L.O. FORMULAE:
D.L.O. WIDTH = FRAME WIDTH - 10.250"
D.L.O. HEIGHT = FRAME HEIGHT - 9.0"
DOOR LEAF HEIGHT = FRAME HEIGHT - 1.625"

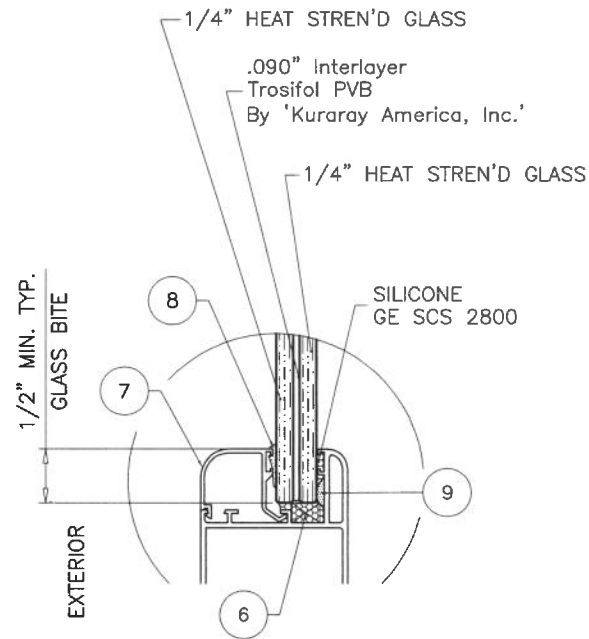

GLAZING DETAIL
9/16" OVERALL LAM. GLASS

THESE DOORS ARE RATED FOR LARGE & SMALL MISSILE IMPACT.
SHUTTERS ARE NOT REQUIRED.

ALUMINUM SINGLE OUTSWING ENTRANCE DOOR

THIS PRODUCT HAS BEEN DESIGNED AND TESTED TO COMPLY WITH THE REQUIREMENTS OF THE 2023 (8TH EDITION)/2026 (9TH EDITION) FLORIDA BUILDING CODE INCLUDING HIGH VELOCITY HURRICANE ZONE (HVHZ).

1BY OR 2BY WOOD BUCKS & BUCK FASTENERS BY OTHERS, MUST BE DESIGNED AND INSTALLED ADEQUATELY TO TRANSFER APPLIED PRODUCT LOADS TO THE BUILDING STRUCTURE.

ANCHORS SHALL BE CORROSION RESISTANT, SPACED AS SHOWN ON DETAILS AND INSTALLED PER MANUF'S INSTRUCTIONS. SPECIFIED EMBEDMENT TO BASE MATERIAL SHALL BE BEYOND WALL DRESSING OR STUCCO.

A LOAD DURATION INCREASE IS USED IN DESIGN OF ANCHORS INTO WOOD ONLY.

ALL SHIMS TO BE LOAD-BEARING, (HIGH DENSITY PLASTIC/COMPOSITE, METAL OR OTHER RIGID MATERIALS).

MATERIALS INCLUDING BUT NOT LIMITED TO STEEL/METAL SCREWS, THAT COME INTO CONTACT WITH OTHER DISSIMILAR MATERIALS SHALL MEET THE REQUIREMENTS OF THE 2023/2026 FLORIDA BLDG. CODE & ADOPTED STANDARDS.

THIS PRODUCT APPROVAL IS GENERIC AND DOES NOT PROVIDE INFORMATION FOR A SITE SPECIFIC PROJECT, i.e. LIFE SAFETY OF THIS PRODUCT, ADEQUACY OF STRUCTURE RECEIVING THIS PRODUCT AND SEALING AROUND OPENING FOR WATER INFILTRATION RESISTANCE ETC. CONDITIONS NOT SHOWN IN THIS DRAWING ARE TO BE ANALYZED SEPARATELY, AND TO BE REVIEWED BY BUILDING OFFICIAL.

DESIGN LOADS SHOWN ARE BASED ON 'ALLOWABLE STRESS DESIGN (ASD)'.

MANUFACTURER'S LABEL SHALL BE LOCATED ON A READILY VISIBLE LOCATION IN ACCORDANCE WITH SECTION 1709.9.3 OF FLORIDA BUILDING CODE. LABELING TO COMPLY WITH SECTION 1709.9.2.


DOORS APPROVED FOR INSTALLATIONS WHERE WATER INFILTRATION RESISTANCE IS REQUIRED.

FASTENERS AND CONNECTORS (AS APPLICABLE) SHOWN IN THIS APPROVAL MAY NOT MEET CORROSION RESISTANCE REQUIREMENTS FOR COASTAL OR SALT WATER EXPOSURE ZONES. COMPLIANCE WITH THESE CONDITIONS TO BE CHECKED PER FBC 1711.

Sealed: 10/15/2026

FL #38773

A- CONTRACTOR TO BE RESPONSIBLE FOR THE SELECTION, PURCHASE AND INSTALLATION OF THIS PRODUCT BASED ON THIS PRODUCT EVALUATION PROVIDED HE/SHE DOES NOT DEVIATE FROM THE CONDITIONS DETAILED ON THIS DOCUMENT.
B- THIS PRODUCT EVALUATION DOCUMENT WILL BE CONSIDERED INVALID IF ALTERED BY ANY MEANS.
C- SITE SPECIFIC PROJECTS SHALL BE PREPARED BY A FLORIDA REGISTERED ENGINEER OR ARCHITECT WHICH WILL BECOME THE ENGINEER OF RECORD (E.O.R.) FOR THE PROJECT AND WHO WILL BE RESPONSIBLE FOR THE PROPER USE OF THE P.E.D. ENGINEER OF RECORD, ACTING AS A DELEGATED ENGINEER TO THE P.E.D. ENGINEER SHALL SUBMIT TO THIS LATTER THE SITE SPECIFIC DRAWINGS FOR REVIEW.
D- THIS P.E.D. SHALL BEAR THE DATE AND ORIGINAL SEAL AND SIGNATURE OF THE PROFESSIONAL ENGINEER OF RECORD THAT PREPARED IT.

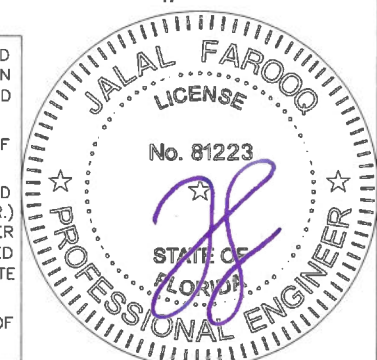


AL-FAROOQ CORPORATION
ENGINEERS & PRODUCT DEVELOPMENT
9360 SUNSET DRIVE, SUITE 220
MIAMI, FLORIDA 33173
TEL. (305) 264-8100 FAX. (305) 262-6978
(C.A.N. 3538)





ALUM SINGLE OUTSWING ENTRANCE DOOR (L.M.I.)

Eurotech Industries Inc.
4201 N.E. 12th Terrace
Oakland Park, Florida 33334
Tel. (954) 630-9967 Fax. (954) 630-0217

revisions:		no	date	by	description
A	07.07.23	1	10.13.26	OPAQUE	PANEL OPTION REMOVED
B	10.13.26	2			
date:		04-29-21			
scale:		3/8" = 1"			
dr. by:		TARIQ			
chk. by:					
drawing no.		21-37F			
sheet		1 of 5			

COMP-ANL\21-37F-EII

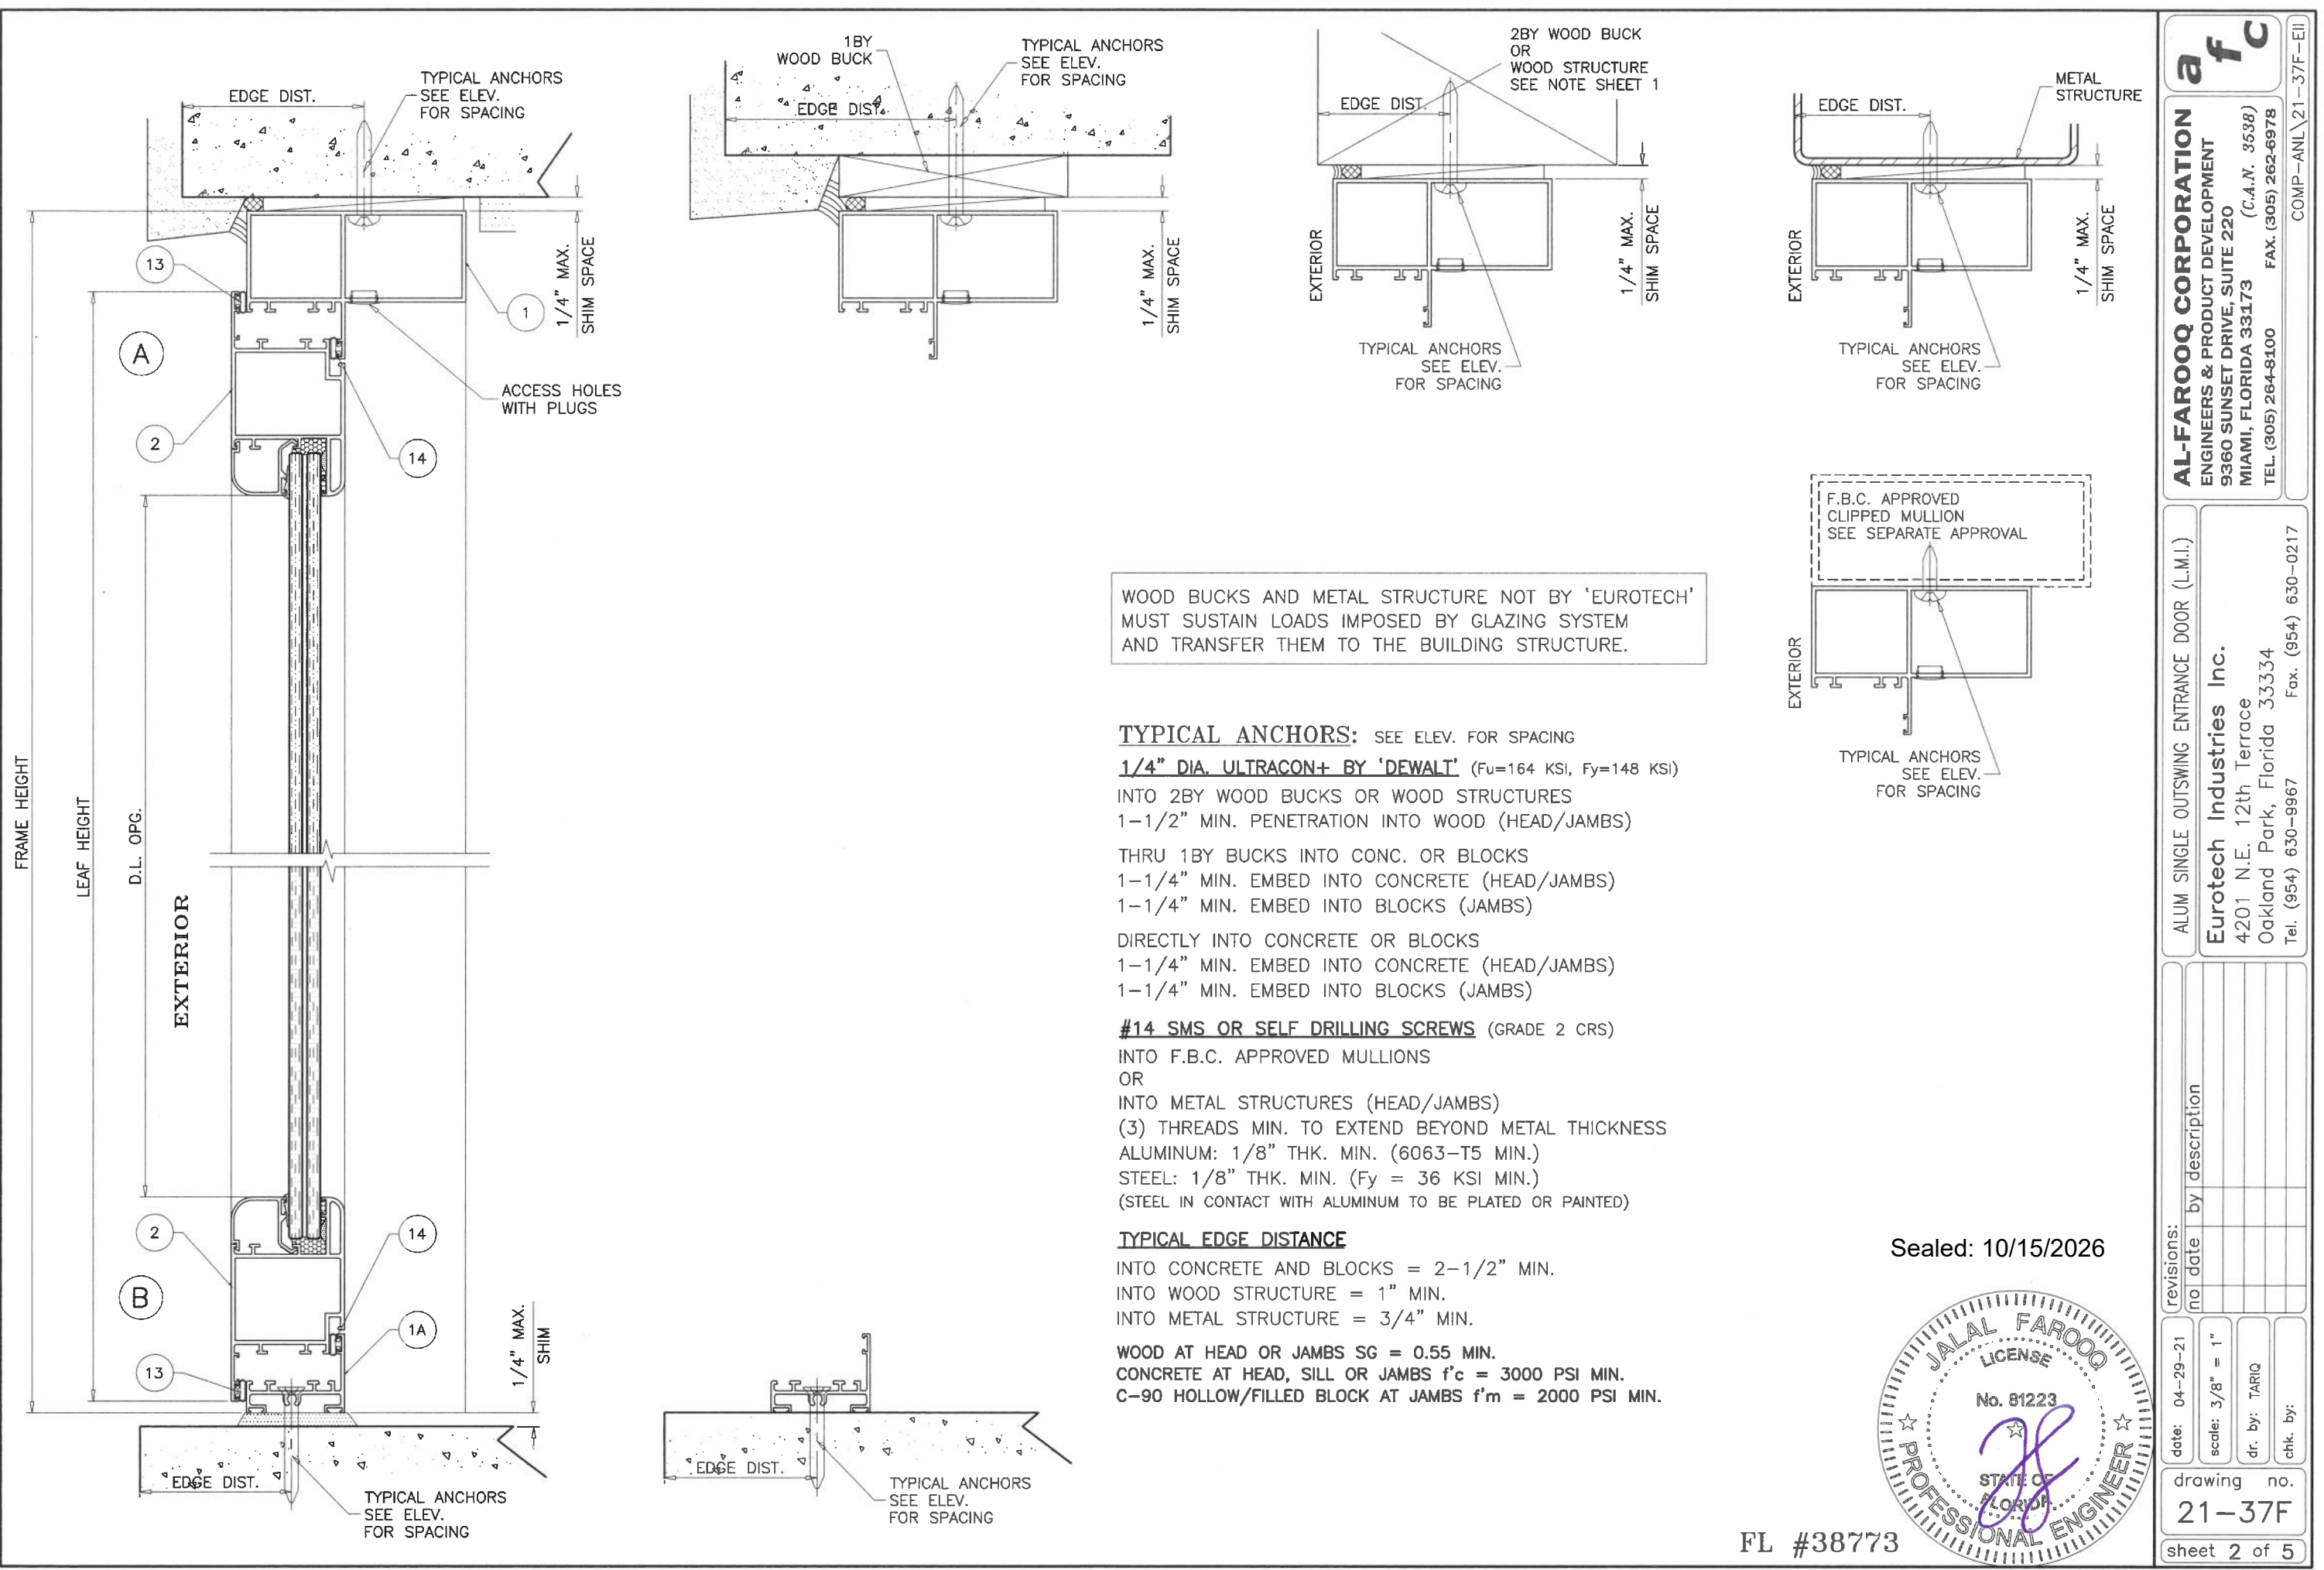

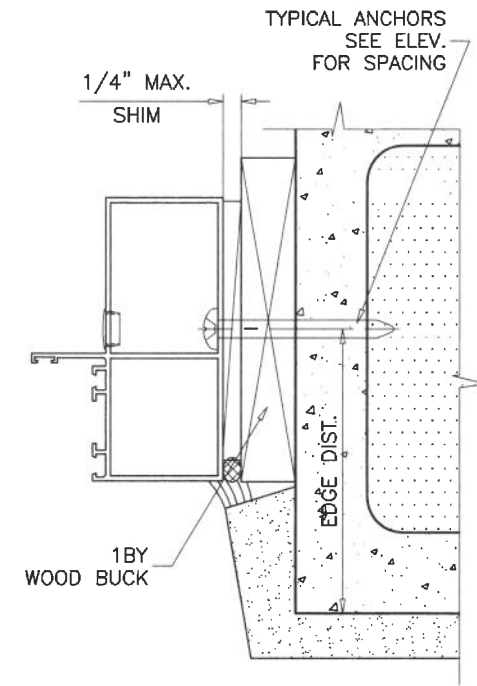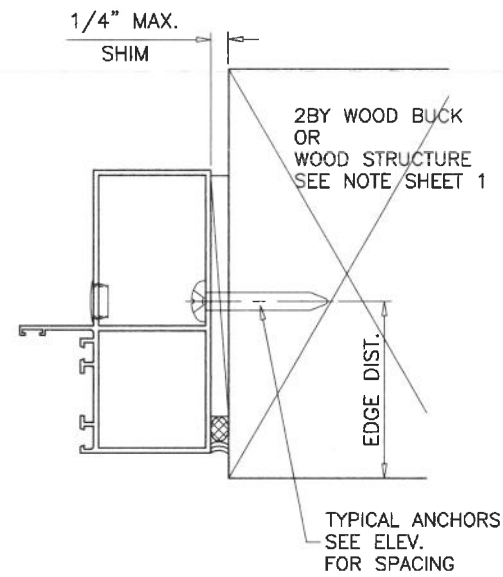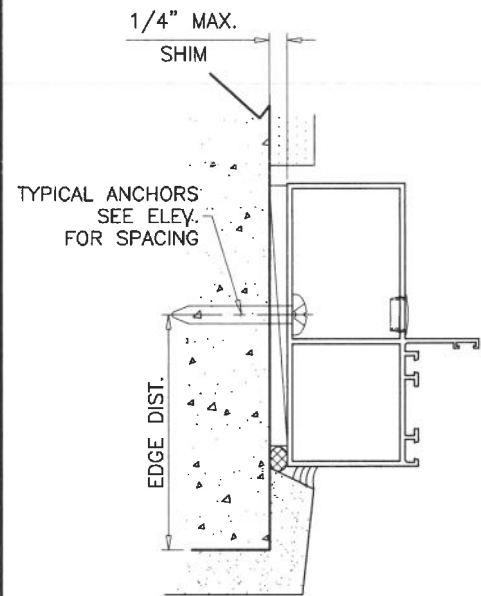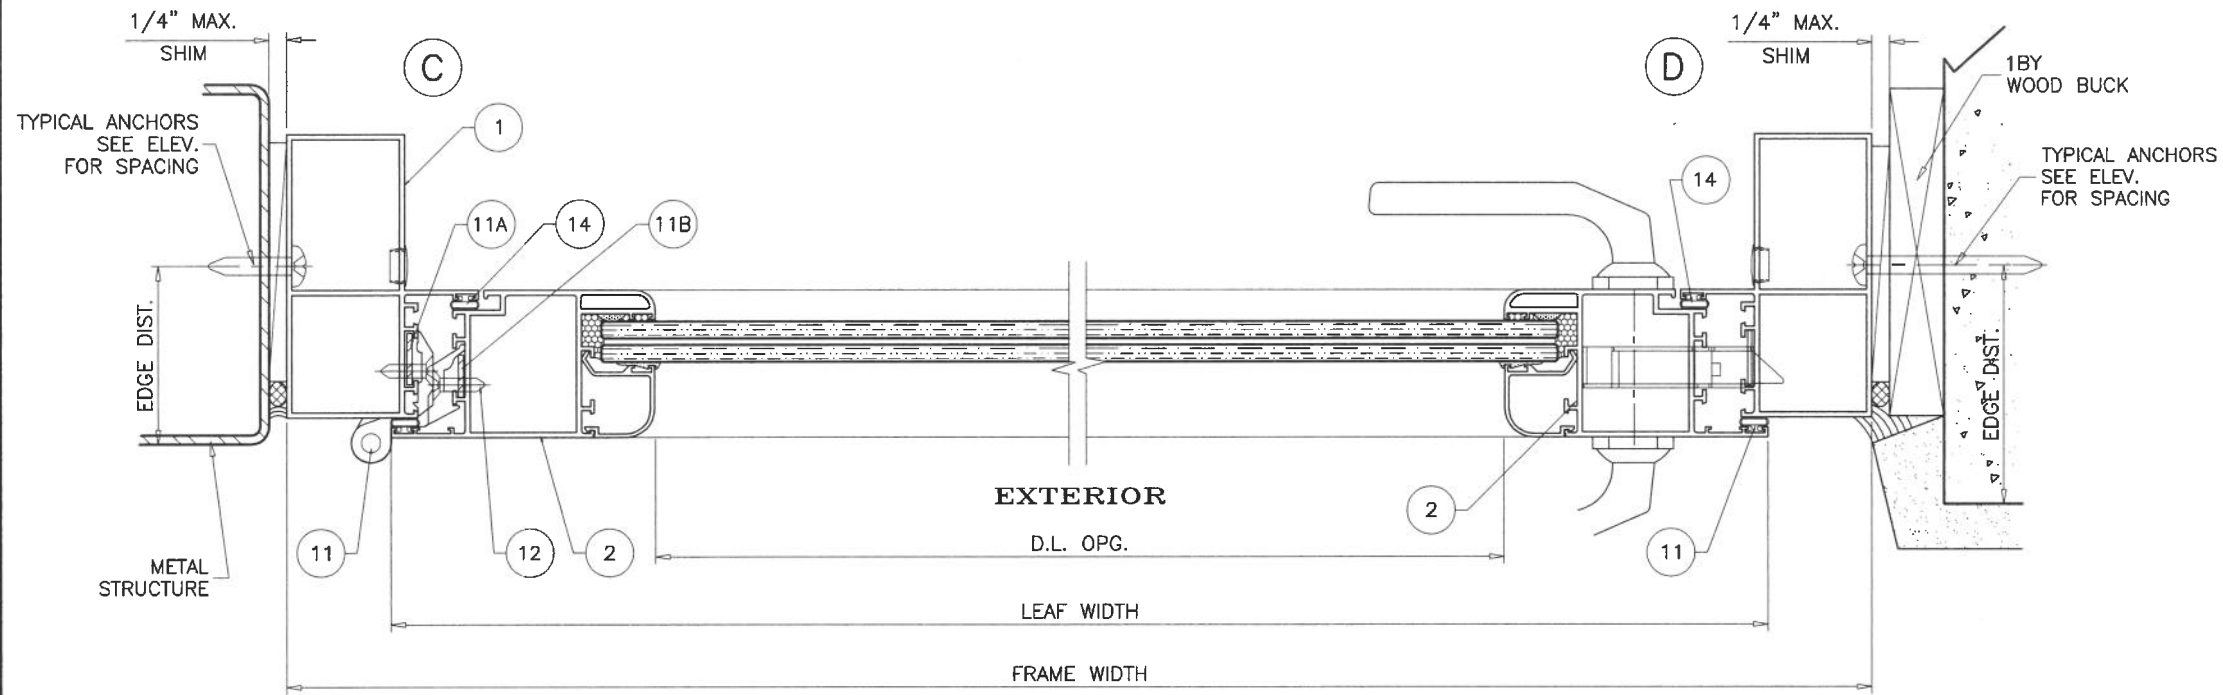


Sealed: 10/15/2026




FL #38773


AL-FAROOQ CORPORATION ENGINEERS & PRODUCT DEVELOPMENT 9360 SUNSET DRIVE, SUITE 220 MIAMI, FLORIDA 33173 TEL. (305) 264-8100 FAX. (305) 262-6978 COMP-ANL\21-37F-EII																					
ALUM SINGLE OUTSWING ENTRANCE DOOR (L.M.I.) Eurotech Industries Inc. 4201 N.E. 12th Terrace Oakland Park, Florida 33334 Tel. (954) 630-9967 Fax. (954) 630-0217																					
date: 04-29-21 scale: 3/8" = 1" dr. by: TARIQ chk. by:	revisions: <table border="1"> <thead> <tr> <th>no</th> <th>date</th> <th>by</th> <th>description</th> </tr> </thead> <tbody> <tr><td> </td><td> </td><td> </td><td> </td></tr> <tr><td> </td><td> </td><td> </td><td> </td></tr> <tr><td> </td><td> </td><td> </td><td> </td></tr> <tr><td> </td><td> </td><td> </td><td> </td></tr> </tbody> </table>	no	date	by	description																
no	date	by	description																		
drawing no. 21-37F sheet 3 of 5																					

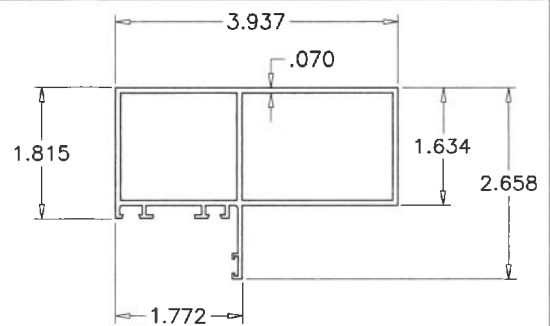


1 FRAME HEAD/JAMB

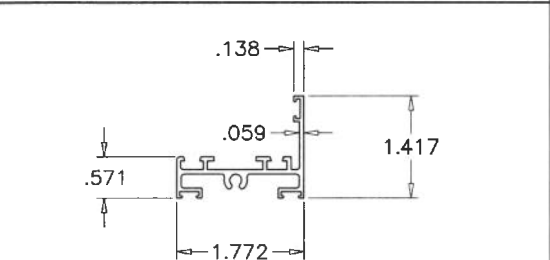

1A FRAME SILL

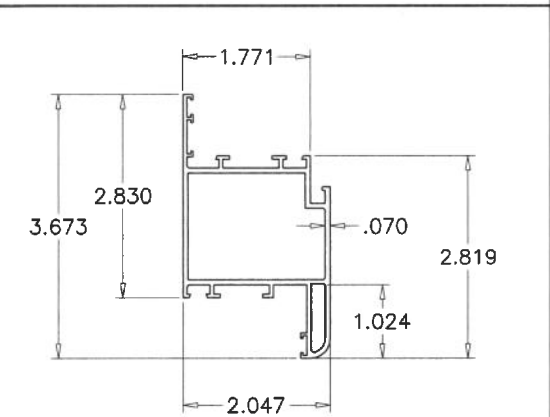

2 LEAF RAIL/STILE

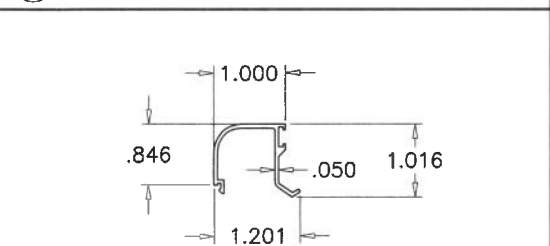

7 GLAZING BEAD

ITEM #	PART #	REQD.	DESCRIPTION	MATERIAL	MANF./SUPPLIER/REMARKS
1	ER006	AS REQD.	FRAME HEAD/JAMB	6063-T6	-
1A	VZ-1483	AS REQD.	FRAME SILL	6063-T6	-
2	ER012	AS REQD.	LEAF RAIL/STILE	6063-T6	-
6	-	AS REQD.	SETTING BLOCKS AT 1/4 POINTS	EPDM	DUROMETER 80±5 SHORE A
7	VZ-1535	4/ LEAF	GLAZING BEAD	6063-T6	-
8	2801	AS REQD.	GLAZING GASKET	EPDM	DUROMETER 75±5 SHORE A
9	-	AS REQD.	SILICONE SPACER	EPDM	-
10	1001/50	AS REQD.	CORNER KEY	ALUMINUM	MONTICELLO
11	-	AS REQD.	HINGES	ALUMINUM	GIESSE
11A	-	1/ HINGE	FIXING PLATE AT FRAME JAMB	STEEL	.537" X .071" X 3.665" LONG
11B	-	1/ HINGE	FIXING PLATE AT HINGE STILE	STEEL	.452" X .071" X 1.728" LONG
12	-	6/ HINGE	HINGE INSTALLATION SCREWS	-	-
13	03030	AS REQD.	BULB W'STRIPPING AT LEAF	-	-
14	03017	AS REQD.	BULB W'STRIPPING AT FRAME	-	-
15	#10 X 2"	-	FRAME ASSEMBLY SCREWS	-	SMS

SEALANTS:

ALL FRAME AND LEAF CORNERS AND JOINTS SEALED WITH SILGLAZE II SCS2800 SEALANT.

LOCKS:

THREE POINT MORTISE LOCK ASSEMBLY BY 'CISA'
SWING DEAD BOLT WITH LATCH ENGAGING AT FRAME JAMB
3/4" THROW BOLTS (1) AT TOP ENGAGING FRAME HEAD
AND (1) AT BOTTOM ENGAGING FRAME SILL
THROW BOLTS ATTACHED TO LOCK BY 3/8" CONNECTING RODS
LEVER HANDLE LOCATED AT 40" FROM BOTTOM
FASTENED TO LOCK STILE WITH (2) #8 X 3/8" FH SMS

ALUMINUM STRIKE PLATE BY 'CISA' FACING DEAD BOLT
(1" WIDE X .295" THK. X 9" LONG)
FASTENED TO FRAME JAMB WITH (2) #10 X 1" FH SMS

BULL FRONT BOLTS (PART #02180) ENGAGING FRAME,
ON INSIDE FACE OF LEAF STILE AT TOP AND BOTTOM
FASTENED WITH (4) #8 X 1-1/4" SCREWS.

HINGES:


OPTION #1

TWO HANDED HINGE EXTRUDED ALUMINUM
FLASH XL BY 'GIESSE
5 HINGES PER LEAF
SEE ELEVATION FOR SPACING
HINGES FASTENED WITH
(3) #5 X 1/2" SCREWS AT HINGE STILE
(3) #5 X 1/2" SCREWS AT FRAME JAMB

OPTION #2

TWO HANDED COMB HINGE EXTRUDED ALUMINUM
BRIDGE 2 BY 'GIESSE
7 HINGES PER LEAF
SEE ELEVATION FOR SPACING
HINGES FASTENED WITH
(3) #5 X 1/2" SCREWS AT HINGE STILE
(3) #5 X 1/2" SCREWS AT FRAME JAMB

Sealed: 10/15/2026

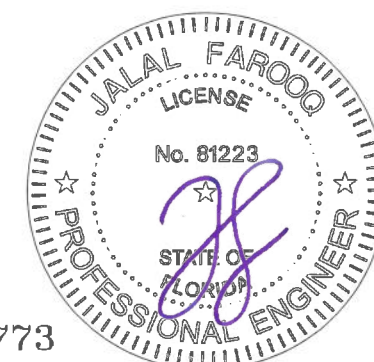

FL #38773

AL-FAROOQ CORPORATION
ENGINEERS & PRODUCT DEVELOPMENT
9360 SUNSET DRIVE, SUITE 220
MIAMI, FLORIDA 33173
TEL. (305) 264-8100 FAX. (305) 262-6978
C.A.N. 3538

ALUM SINGLE OUTSWING ENTRANCE DOOR (L.M.I.)




Eurotech Industries Inc.

4201 N.E. 12th Terrace
Oakland Park, Florida 33334
Tel. (954) 630-9967 Fax. (954) 630-0217


revisions:	no	date	by	description

date: 04-29-21	scale: 3/8" = 1"	dr. by: TARIQ	chk. by:
----------------	------------------	---------------	----------

drawing no.
21-37F
sheet 4 of 5

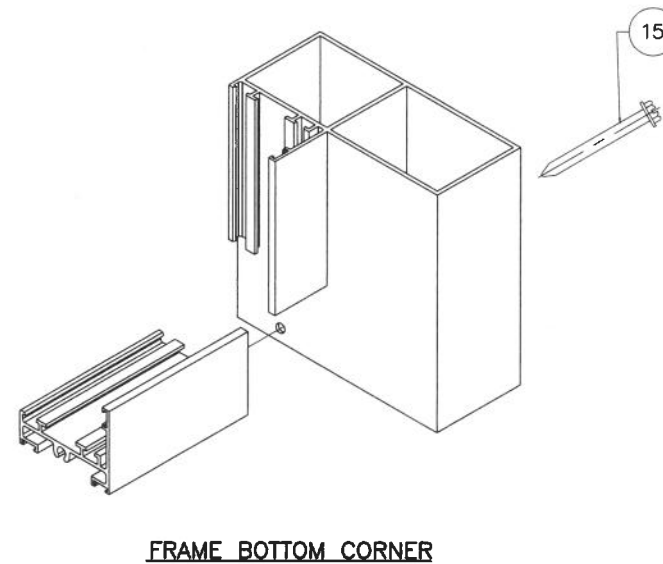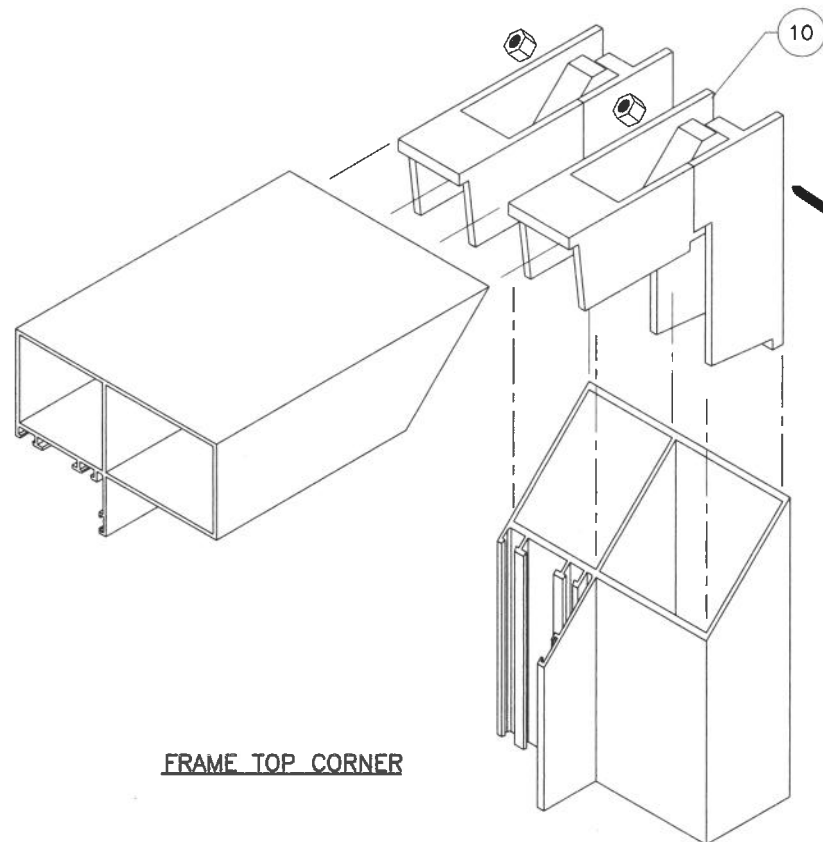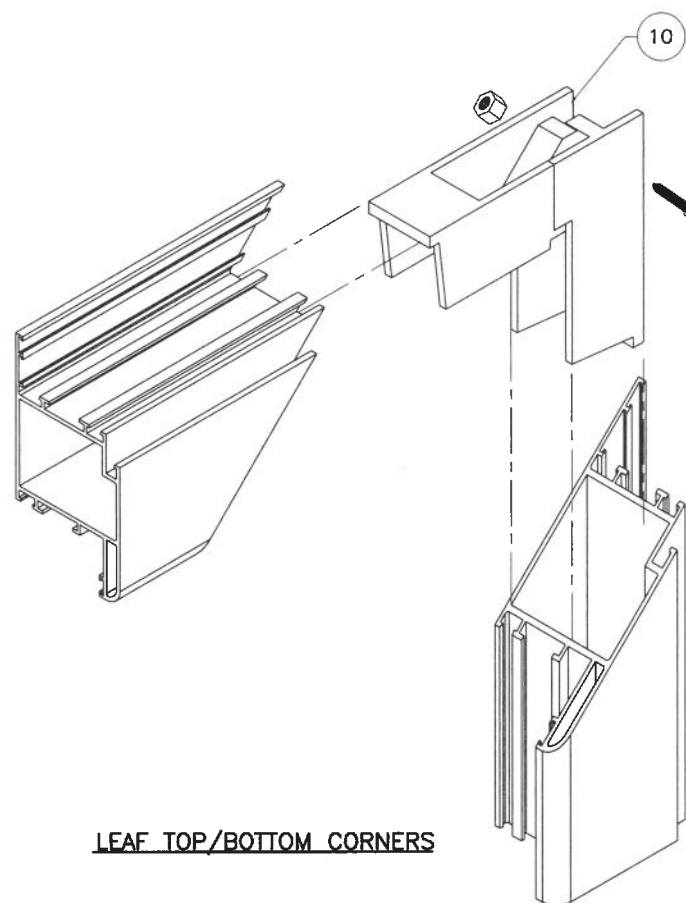

Sealed: 10/15/2026

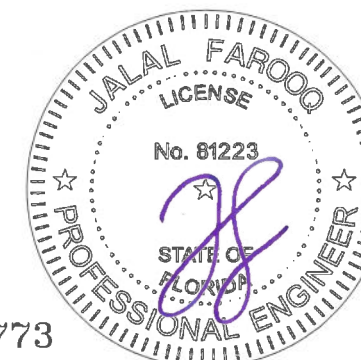

FL #38773

AL-FAROOQ CORPORATION ENGINEERS & PRODUCT DEVELOPMENT 9360 SUNSET DRIVE, SUITE 220 MIAMI, FLORIDA 33173 TEL. (305) 264-8100 FAX. (305) 262-6978 (C.A.N. 3538)		af c COMP-ANL\21-37F-EII	
ALUM SINGLE OUTSWING ENTRANCE DOOR (L.M.I.)		Eurotech Industries Inc. 4201 N.E. 12th Terrace Oakland Park, Florida 33334 Tel. (954) 630-9967 Fax. (954) 630-0217	
revisions: no. date by description	date: 04-29-21 scale: 3/8" = 1" dr. by: TARIQ chk. by:		
drawing no. 21-37F		sheet 5 of 5	