


GENERAL NOTES:

1. FABRIC END RETENTION ROLL-UP SHUTTER (L.M.I.) SHOWN ON THIS PRODUCT EVALUATION DOCUMENT (P.E.D.) HAS BEEN VERIFIED FOR CODE COMPLIANCE IN ACCORDANCE WITH THE **2026 (9th EDITION)** OF THE FLORIDA BUILDING CODE.
DESIGN WIND LOADS FOR EACH INSTALLATION SHALL BE DETERMINED AS PER SECTION 1609 (N.H.V.H.Z.) OF THE ABOVE MENTIONED CODE, FOR A WIND SPEED AS REQUIRED BY THE JURISDICTION WHERE THIS PRODUCT WILL BE INSTALLED AND FOR A DIRECTIONALITY FACTOR $K_d=0.85$, USING **ASCE 7-22**, AND SHALL NOT EXCEED THE MAXIMUM (A.S.D.) DESIGN PRESSURE RATINGS INDICATED ON SHEET 9.
- IN ORDER TO VERIFY THE ABOVE CONDITION, ULTIMATE DESIGN WIND LOADS DETERMINED PER **ASCE 7-22** SHALL FIRST BE REDUCED TO A.S.D. DESIGN WIND LOADS BY MULTIPLYING THEM BY 0.6 IN ORDER TO COMPARE THESE WITH MAX. (A.S.D.) DESIGN PRESSURE RATINGS INDICATED ON NOTE 1.
- PRODUCTS ADEQUACY FOR IMPACT AND FATIGUE RESISTANCE HAS BEEN VERIFIED IN ACCORDANCE WITH SECTION 1609.1.2 OF THE ABOVE MENTIONED CODE AS PER QAI LABORATORIES REPORTS # 22-1066 & QA-4218 PER TAS-201 (9 lb, 2"x4", 50 ft/sec), TAS 202, TAS-203 PROTOCOLS & ASTM E-1996.

MAX. A.S.D. DESIGN PRESSURE RATING SHALL BE AS PER SCHEDULE ON SHEET 9.

2. FABRIC SHALL BE AS SPECIFIED ON SHEET 2.
3. ALL REMAINING COMPONENTS SHALL BE AS SPECIFIED ON SHEET 3 & 4.
4. ANCHORS SHALL BE AS MANUFACTURED BY REDHEAD AND AS PER DETAILS ON SHEETS 6 & 7. AND SHALL BE INSTALLED FOLLOWING ALL OF THE RECOMMENDATIONS AND SPECIFICATIONS OF THE ANCHOR'S MANUFACTURER. AND SHALL COMPLY WITH SECTION 1711 OF THE FLORIDA BUILDING CODE.
5. ALL SCREWS SHALL BE ITW/BUILDEX S.S. TEK SCREWS WITH DIMENSIONS SHOWN ON SHEET 6.
6. THIS PRODUCT SHALL BE ONLY INSTALLED WHEN A HURRICANE WARNING IS ISSUED AND SHALL BE IMMEDIATELY REMOVED AFTER THOSE CONDITIONS ARE OVER. FABRIC SHALL BE STORED AT BOX, NOT EXPOSED TO THE WEATHER AND SHALL BE PROPERLY MAINTAINED, PER MANUFACTURER'S RECOMMENDATIONS.
7. IT SHALL BE THE RESPONSIBILITY OF THE CONTRACTOR TO VERIFY THAT THE EXISTING STRUCTURE IS DESIGNED TO SUPPORT $V_x=1500$ lb/ft AND $V_y=640$ lb/ft FORCES AT BOTH JAMBS.
8. ROLL-UP MECHANISM AND BOX ASSEMBLY ARE NOT PART OF THIS APPROVAL.
9. (A) THIS P.E.D. PREPARED BY THIS ENGINEER IS GENERIC AND DOES NOT PROVIDE INFORMATION FOR A SITE-SPECIFIC PROJECT: I.E. WHERE THE SITE CONDITIONS DEVIATE FROM THE P.E.D.
(B) THE CONTRACTOR IS TO BE RESPONSIBLE FOR THE SELECTION, PURCHASE AND INSTALLATION OF THIS PRODUCT BASED ON THIS P.E.D. PROVIDED HE/SHE DOES NOT DEVIATE FROM THE CONDITIONS DETAILED ON THIS DOCUMENT, CONSTRUCTION SAFETY AT SITE IS THE CONTRACTOR'S RESPONSIBILITY.
(C) THIS P.E.D. WILL BE CONSIDERED INVALID IF MODIFIED.
(D) SITE-SPECIFIC PROJECTS SHALL BE PREPARED BY A FLORIDA REGISTERED ENGINEER OR ARCHITECT WHO WILL BECOME THE ENGINEER OF RECORD (E.O.R.) FOR THE PROJECT AND WHO WILL BE RESPONSIBLE FOR THE PROPER USE OF THE P.E.D. ENGINEER OF RECORD, ACTING AS A DELEGATED ENGINEER TO THE P.E.D. ENGINEER, SHALL SUBMIT TO THE LATTER THE SITE-SPECIFIC DRAWINGS FOR REVIEW.
(E) ORIGINAL P.E.D. SHALL BEAR THE DATE AND ORIGINAL SEAL AND SIGNATURE OF THE PROFESSIONAL ENGINEER OF RECORD WHO PREPARED IT.
10. PRODUCT MANUFACTURER'S LABEL SHALL BE LOCATED AT A READILY VISIBLE LOCATION ON THE PRODUCT IN ACCORDANCE WITH SECTION 1709.9.3 OF FLORIDA BUILDING CODE. ONE LABEL SHALL BE PLACED FOR EVERY OPENING. LABELING TO COMPLY WITH SECTION 1709.9.2 OF THE FLORIDA BUILDING CODE.

THIS DRAWING SHALL ONLY BE USED TO
OBTAIN PERMITS IN THE STATE OF FLORIDA

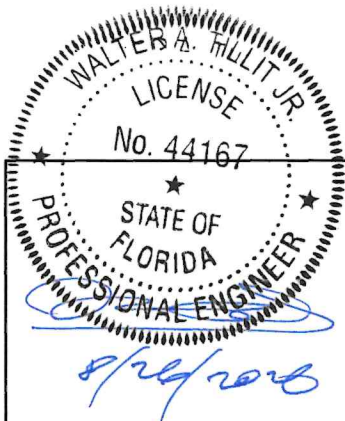

P.E. SEAL/SIGNATURE/DATE


FLORIDA BUILDING CODE (NON HIGH VELOCITY HURRICANE ZONE)					
©2026 TILTECO, INC.			FABRIC END RETENTION ROLL UP SHUTTER (L.M.I.)		W.H. DRAWN BY:
 TILLIT TESTING & ENGINEERING COMPANY 6355 N.W. 36th. St., Ste. 305, VIRGINIA GARDENS, FL. 33166 Phone : (305)871-1530 . Fax : (305)871-1531 CA-0006719 WALTER A. TILLIT Jr. P.E. FLORIDA Lic. # 44167			ROLLINGSHIELD Inc. 9875 NW 79th AVE. HIALEAH GARDENS MIAMI, FL. 33016		8/21/2026 DATE:
			26-276 DRAWING No.		
REV. NO	DESCRIPTION	DATE	REV. No	DESCRIPTION	DATE
1	OLD 26-03B	8/21/26	3	-	-
2	-	-	4	-	-

① OMEGATEX: MODEL: T18KKS

A FABRIC 0.027"DIAMETER VINYL COATED 1500 DENIER POLYESTER CORE YARNS IN WARP AND 0.030" DIAMETER VINYL COATED 2000 DENIER TWARON CORE YARNS IN FILL.				
ATTRIBUTE	ASTM	WARP	FILL	TYPICAL
Construction	D3775-96	22.0+/-0.5	13.5+/-0.5	-
Weight, oz/yd2	D3776-96	-	-	19.524
Tensile Strength (grab), lbf	D5034-95	711.3	748.9	-
Tensile Strength (strip), lbf	D5035-95	416.7	251.4	-
Tear Strength, (Trapezoidal), lbf	D1117-97	181.6	285	-
Elongation, %	D5035-95	42.8	12.3	-
Abrasion Resistance's	D3884-92	No exposure to core yarn	No exposure to core yarn	-
Weatherability, 12000 hours	G53-96	Trace discoloration	Trace discoloration	-
Ball Burst, lbf*	D3787	-	-	460+
Bursting Strength, psi*	D3786	-	-	1250+
Puncture Resistance, lbf	D4833	-	-	364
Porosity Calculation	-	-	-	Open:9%/Cover:91%
Fire Classification - Passes California U.S. Title 19 (small scale), NFPA701-2015 TM#1 (small scale), NFPA 101 (Class A Rating), UBC (Class 1), BS 5867 2008 Part 2 Type B Performance, NFPA 701 TM#2 (large scale).				
FABRIC MAY BE SEAMED HORIZONTALLY TO JOIN MULTIPLE PIECES USING 1" (MIN) OVERLAP WITH HOT AIR WELDING AT 700° F (MIN) & REQUIRED SPEED (in/sec) AS PER WELDING MACHINE MANUFACTURER.				


② ZipKeder/Welding system, By PASKAL PK Zippers & fasteners

	ATTRIBUTE	② BULLET 110-23
PLASTIC ELEMENTS	Color Available	Black/White
	Raw Material	POM/Nylon
	Fit to Rail Diameter	11.5-13 mm
TAPE	Color Available	Black/White
	Raw Material	PES/PP
	Stitchable	+
	Weldable to PVC/PP 1 Flap	+
TECH FEATURES	Lateral Strength One Element	100 Kg
	Folding Possibility	+
	Water Proof	-

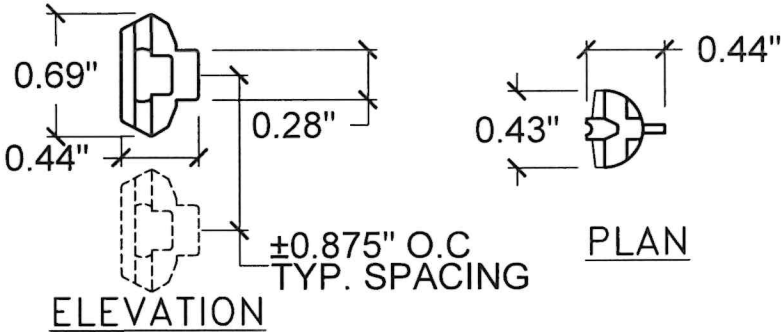


② ZipKeder
(BULLETS ZIPPER)


COMPONENTS
SCALE: N.T.S

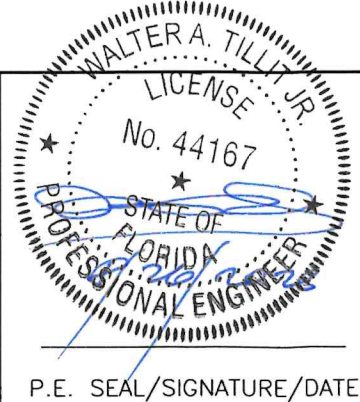


FLORIDA BUILDING CODE (NON HIGH VELOCITY HURRICANE ZONE)					
©2026 TILTECO, INC.			FABRIC END RETENTION ROLL UP SHUTTER (L.M.I.)		W.H. DRAWN BY:
TILTECO INC. TILLIT TESTING & ENGINEERING COMPANY 6355 N.W. 36th. St., Ste. 305, VIRGINIA GARDENS, FL 33166 Phone : (305)871-1530 . Fax : (305)871-1531 CA-0006719 WALTER A. TILLIT Jr. P.E. FLORIDA Lic. # 44167			ROLLINGSHIELD Inc. 9875 NW 79th AVE. HIALEAH GARDENS MIAMI, FL. 33016		8/21/2026 DATE:
REV. NO	DESCRIPTION	DATE	REV. No	DESCRIPTION	DATE
1	OLD 26-038	8/21/26	3	-	-
2	-	-	4	-	-
DRAWING No.					26-276
SHEET					2 OF 9

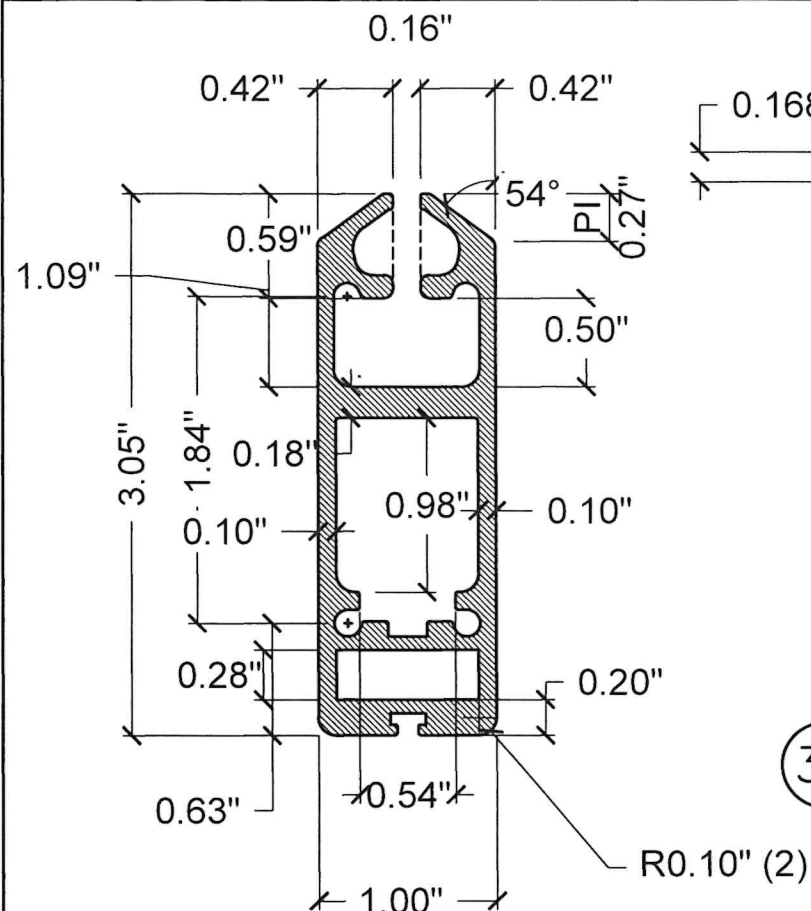


4B BOTTOM BAR
6063-T6 ALUM. ALLOY

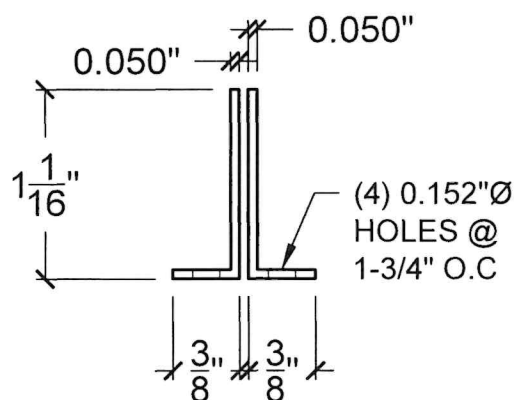


END RETENTION ANGLES
(LENGTH 2 3/4")
3105-H14 ALUM. ALLOY

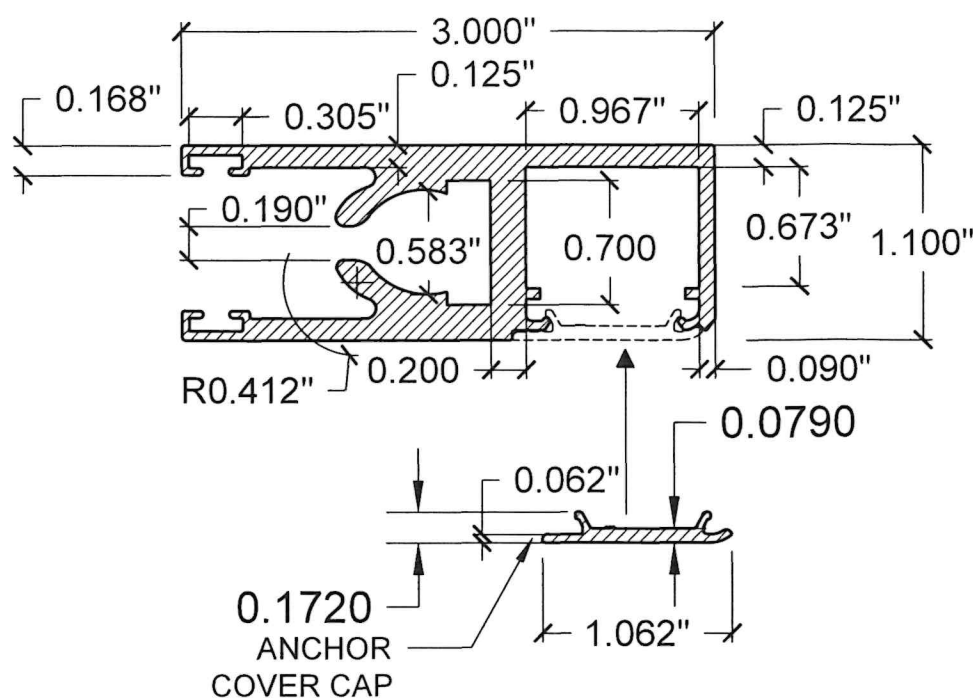


3B END RETENTION SIDE RAIL
6063-T6 ALUM. ALLOY

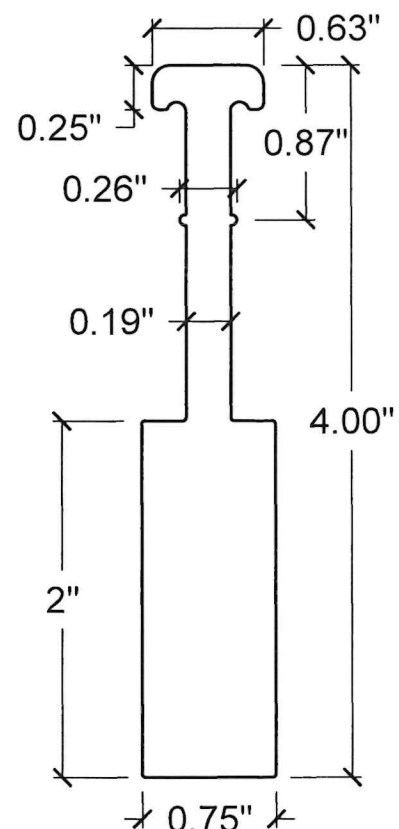


END RETENTION "T" BAR
(3/16" THICK)
CAST ALUM.

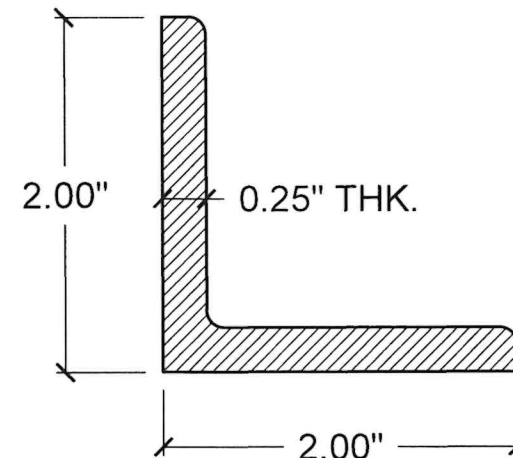

5 TRAPPED ANGLE
6061-T6 ALUM. ALLOY

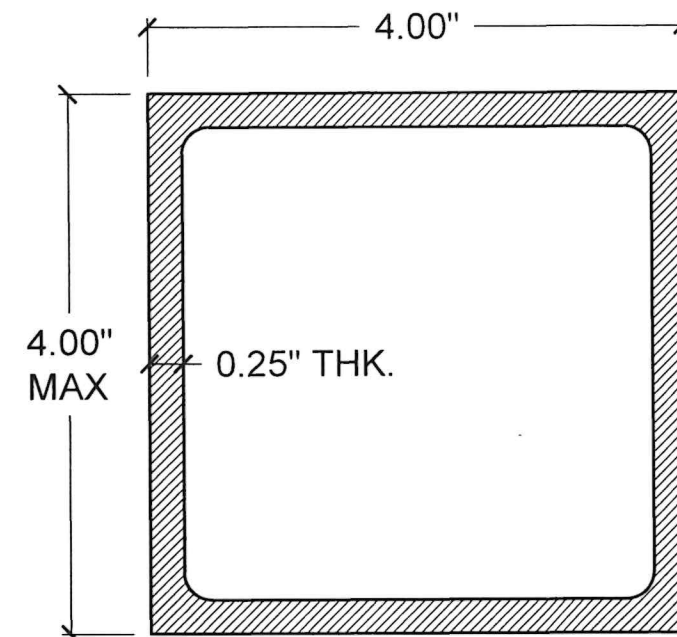

6 BUILD-OUT TUBE
6061-T6 ALUM. ALLOY

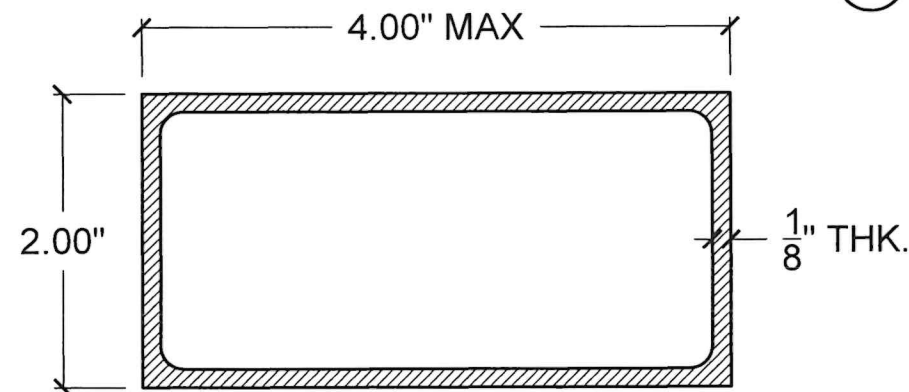


7 BUILD-OUT HEADER
6063-T5 ALUM. ALLOY

COMPONENTS (CONTINUED)

SCALE: N.T.S.



BOTTOM BAR 4B ACCESSORIES

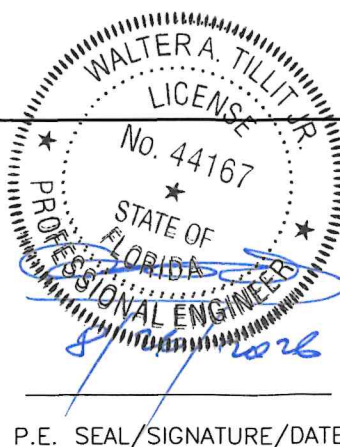

FLORIDA BUILDING CODE (NON HIGH VELOCITY HURRICANE ZONE)					
©2026 TILTECO, INC.			FABRIC END RETENTION ROLL UP SHUTTER (L.M.I.)		W.H. DRAWN BY:
TILTECO Inc. TILLIT TESTING & ENGINEERING COMPANY 6355 N.W. 36th St., Ste. 305, VIRGINIA GARDENS, FL. 33166 Phone : (305)871-1530 . Fax : (305)871-1531 CA-0006719 WALTER A. TILLIT Jr. P.E. FLORIDA Lic. # 44167			ROLLINGSHIELD Inc. 9875 NW 79th AVE. HIALEAH GARDENS MIAMI, FL. 33016		8/21/2026 DATE:
			26-276 DRAWING No.		SHEET 3 OF 9
REV. NO	DESCRIPTION	DATE	REV. No	DESCRIPTION	DATE
1	OLD 26-038	8/21/26	3	-	-
2	-	-	4	-	-


COMPONENTS (CONTINUED)

SCALE: N.T.S.

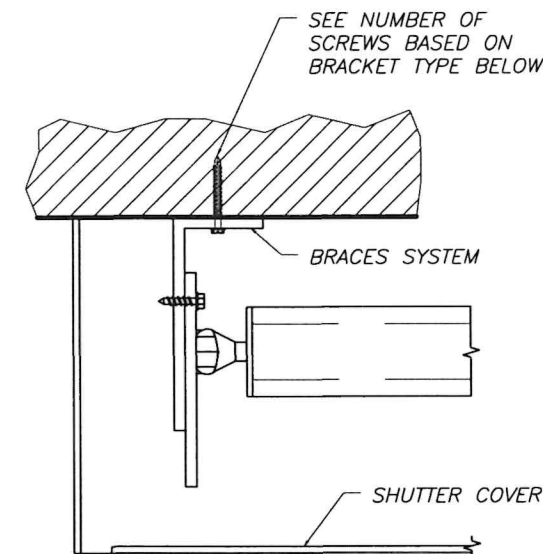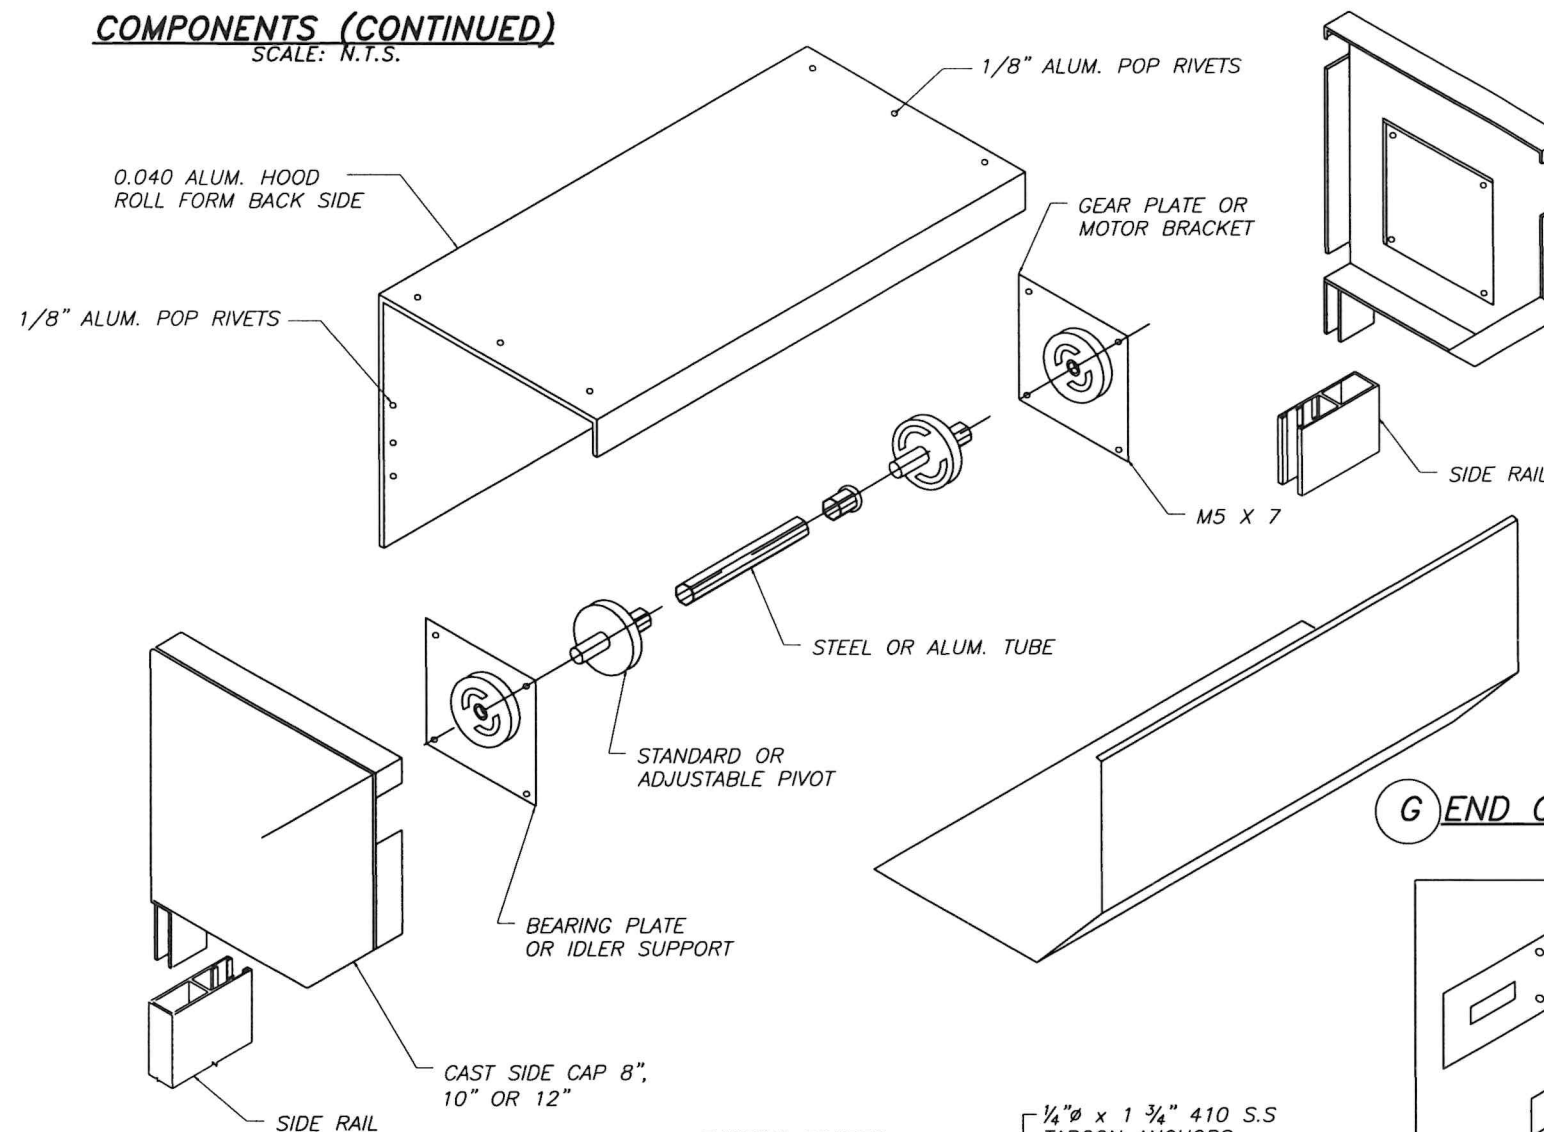


WALL INSTALLATION (PLAN)

MOTORIZED ROLL-UP SHUTTER SYSTEM

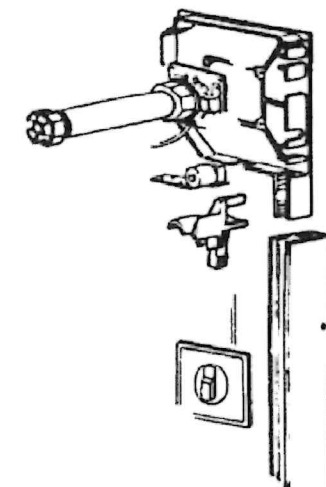


G END CAP SYSTEM FOR 40mm & 55mm


HAND CRANK ROLL-UP SHUTTER SYSTEM

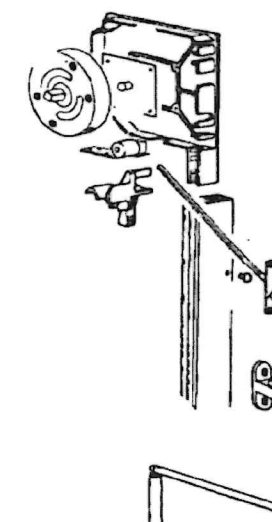


BRACKET SYSTEM

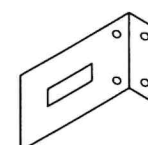

UP TO 100 LBS SHUTTER WEIGHT
MIN. (2) ANCHORS 1/4"Ø x 1 3/4"
410 S.S TAPCON OR (3) S.S
TEKS. 1/4"Ø x 1"

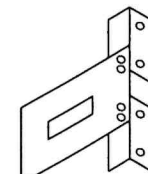


UP TO 200 LBS SHUTTER WEIGHT
MIN. (3) ANCHORS 5/16"Ø x 2 1/4"
410 S.S TAPCON OR (4) S.S
TEKS 1/4"Ø x 1"

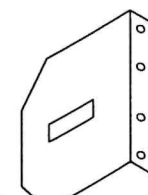

UP TO 350 LBS SHUTTER WEIGHT
MIN. (4) ANCHORS 5/16"Ø x 2 1/4"
410 S.S TAPCON OR (6) S.S
TEKS 1/4"Ø x 1"

ALTERNATE ROLL-UP SHUTTER LIFTING MECHANISMS


(SEE NOTE 15 ON SHEET 1)

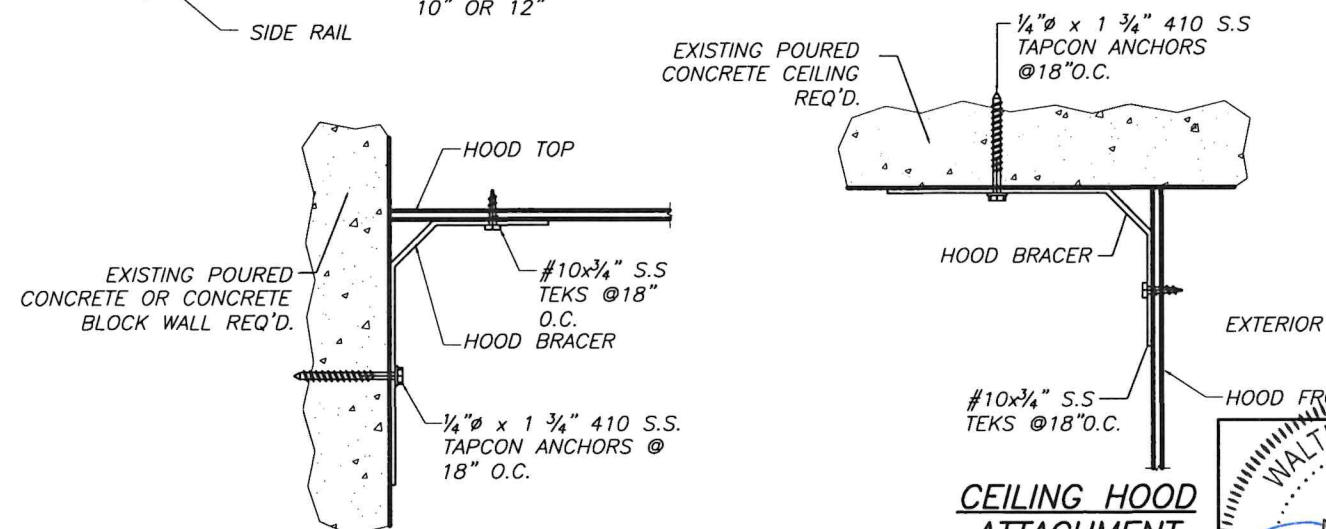

WALL HOOD ATTACHMENT (SIDE VIEW)

CEILING HOOD ATTACHMENT (SIDE VIEW)

CUSTOM HOOD ATTACHMENT DETAIL

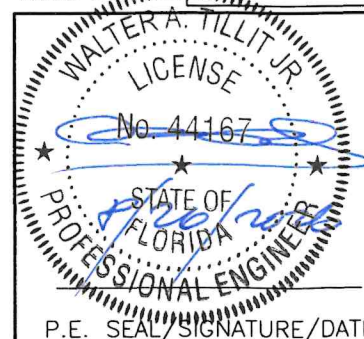

FLORIDA BUILDING CODE (NON HIGH VELOCITY HURRICANE ZONE)

©2026 TILTECO, INC.



FABRIC END RETENTION ROLL UP SHUTTER (L.M.I.)

ROLLINGSHIELD Inc.
9875 NW 79th AVE.
HIALEAH GARDENS MIAMI, FL. 33016


W.H.
DRAWN BY:

8/21/2026
DATE:


26-276
DRAWING No.

REV. NO	DESCRIPTION	DATE	REV. No	DESCRIPTION	DATE
1	OLD 26-038	8/21/26	3	-	-
2	-	-	4	-	-

SHEET 4 OF 9

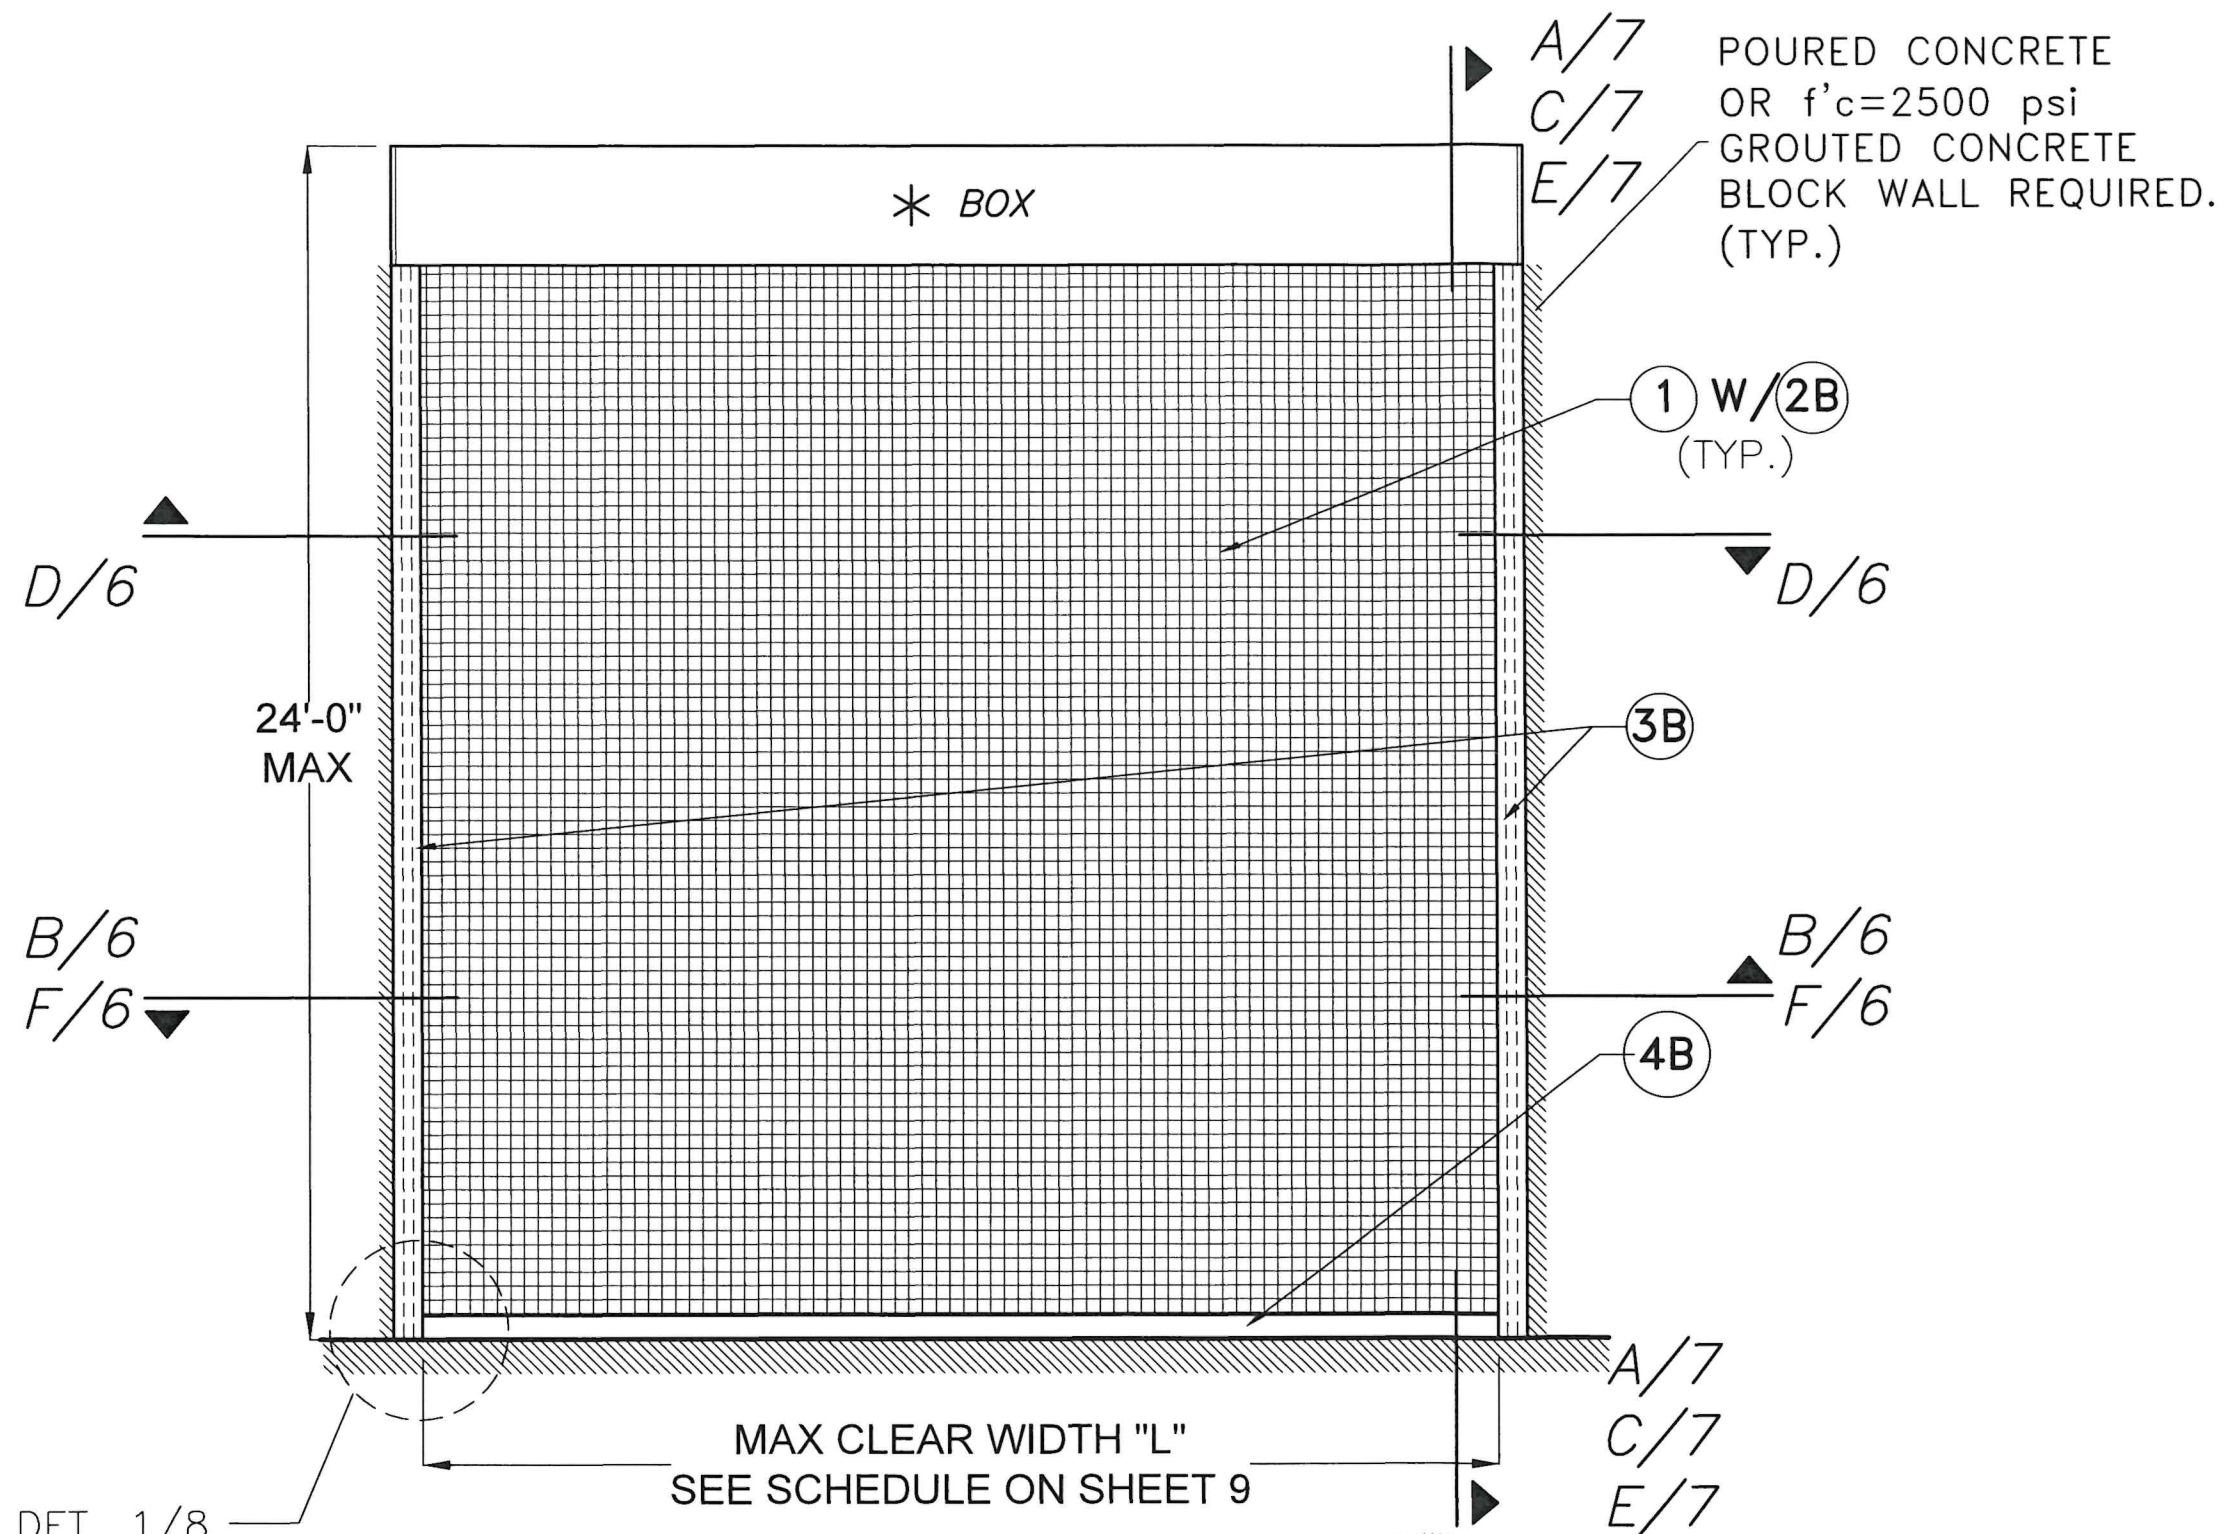

TYPICAL ELEVATION
SCALE: N.T.S.

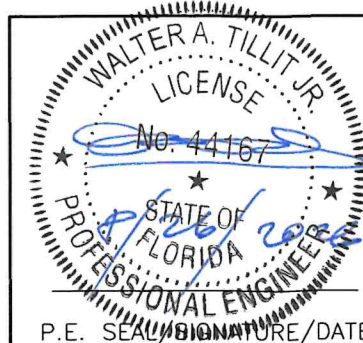

FLORIDA BUILDING CODE (NON HIGH VELOCITY HURRICANE ZONE)

©2026 TILTECO, INC.
TILTECO INC.
TILLIT TESTING & ENGINEERING COMPANY
6355 N.W. 36th St., Ste. 305, VIRGINIA GARDENS, FL. 33166
Phone : (305)871-1530 . Fax : (305)871-1531
CA-0006719
WALTER A. TILLIT Jr. P.E.
FLORIDA Lic. # 44167

**FABRIC END RETENTION
ROLL UP SHUTTER (L.M.I.)**

ROLLINGSHIELD Inc.
9875 NW 79th AVE.
HIALEAH GARDENS MIAMI, FL. 33016

W.H.
DRAWN BY:


8/21/2026
DATE:

26-276


DRAWING No.

REV. NO	DESCRIPTION	DATE	REV. No	DESCRIPTION	DATE
1	OLD 26-038	8/21/26	3	-	-
2	-	-	4	-	-

SHEET **5** OF **9**

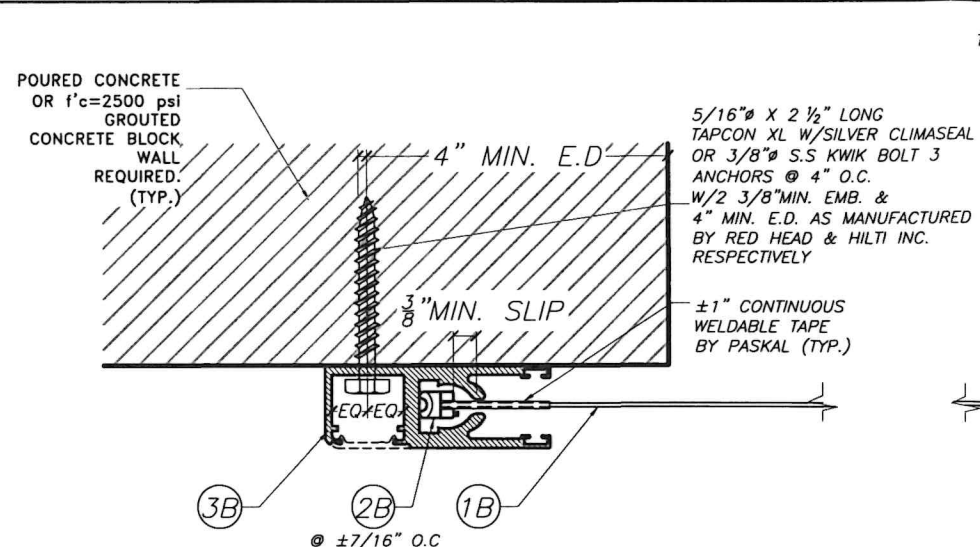


SECTION B-B: WALL MOUNTED (PLAN)*
SCALE: N.T.S.

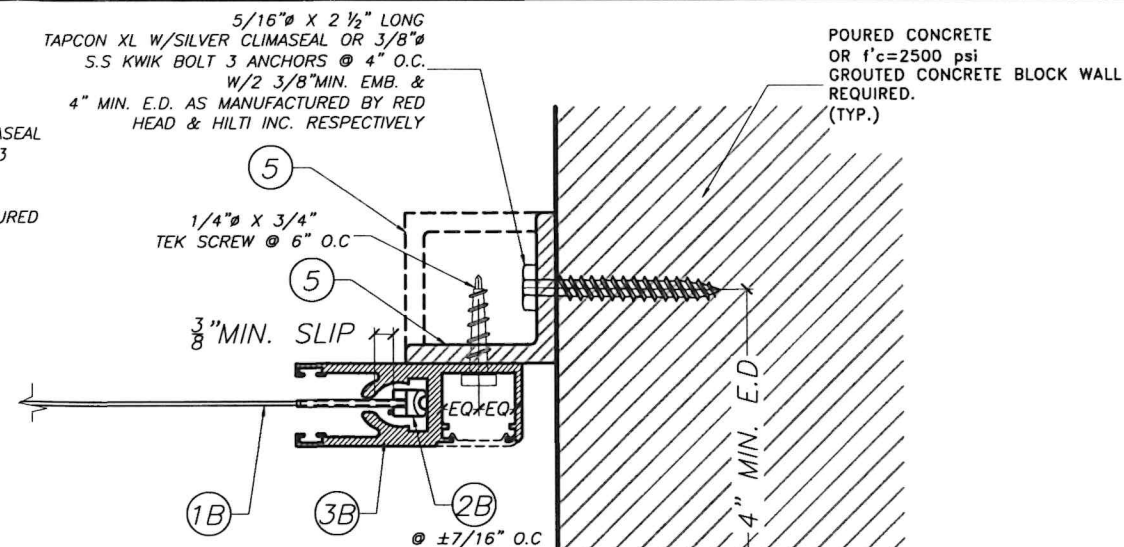

SECTION D-D: TRAPPED MOUNTED (PLAN)*
SCALE: N.T.S.


***MOUNTINGS CAN BE COMBINED AS NEEDED TO SUIT ANY INSTALLATION.**

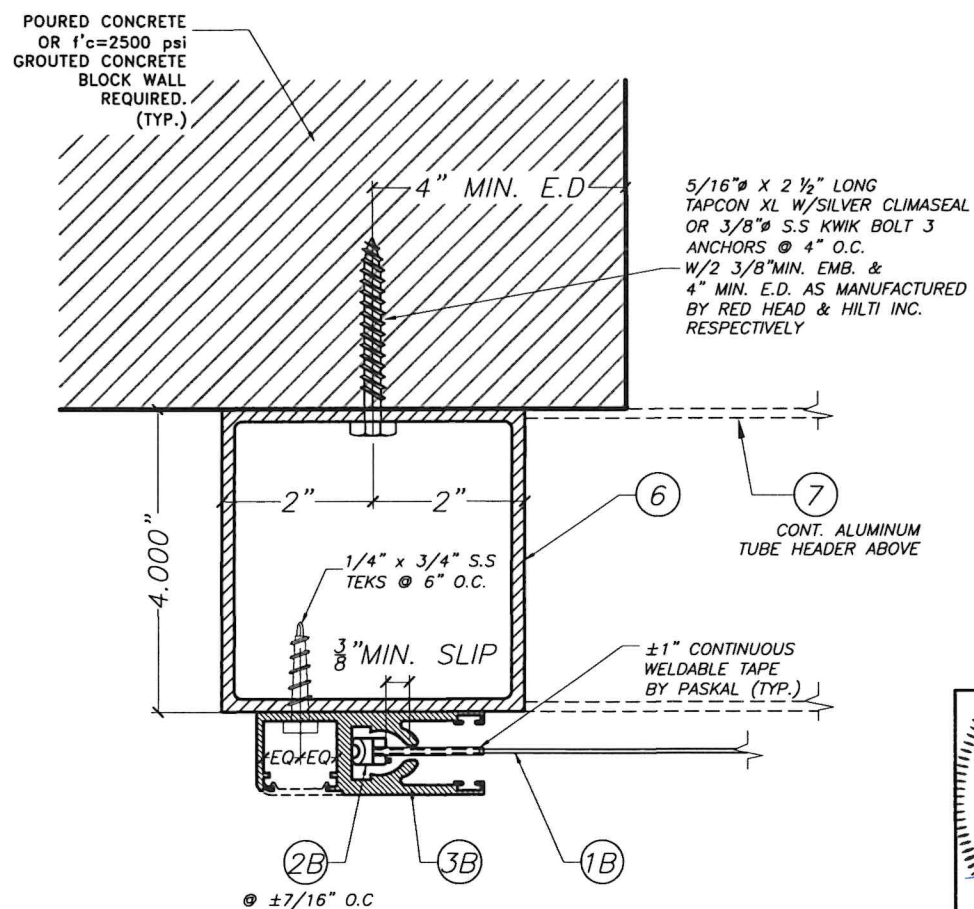


SECTION F-F: BUILD-OUT MOUNTED (PLAN)*
SCALE: N.T.S.




FLORIDA BUILDING CODE (NON HIGH VELOCITY HURRICANE ZONE)					
©2026 TILTECO, INC.			FABRIC END RETENTION ROLL UP SHUTTER (L.M.I.)		W.H. DRAWN BY:
 TILLIT TESTING & ENGINEERING COMPANY 6355 N.W. 36th. St., Ste. 305, VIRGINIA GARDENS, FL. 33166 Phone : (305)871-1530 . Fax : (305)871-1531 CA-0006719 WALTER A. TILLIT Jr. P.E. FLORIDA Lic. # 44167			ROLLINGSHIELD Inc. 9875 NW 79th AVE. HIALEAH GARDENS MIAMI, FL. 33016		8/21/2026 DATE:
			26-276 DRAWING No.		SHEET 6 OF 9
REV. NO	DESCRIPTION	DATE	REV. No	DESCRIPTION	DATE
1	OLD 26-038	8/21/26	3	-	-
2	-	-	4	-	-

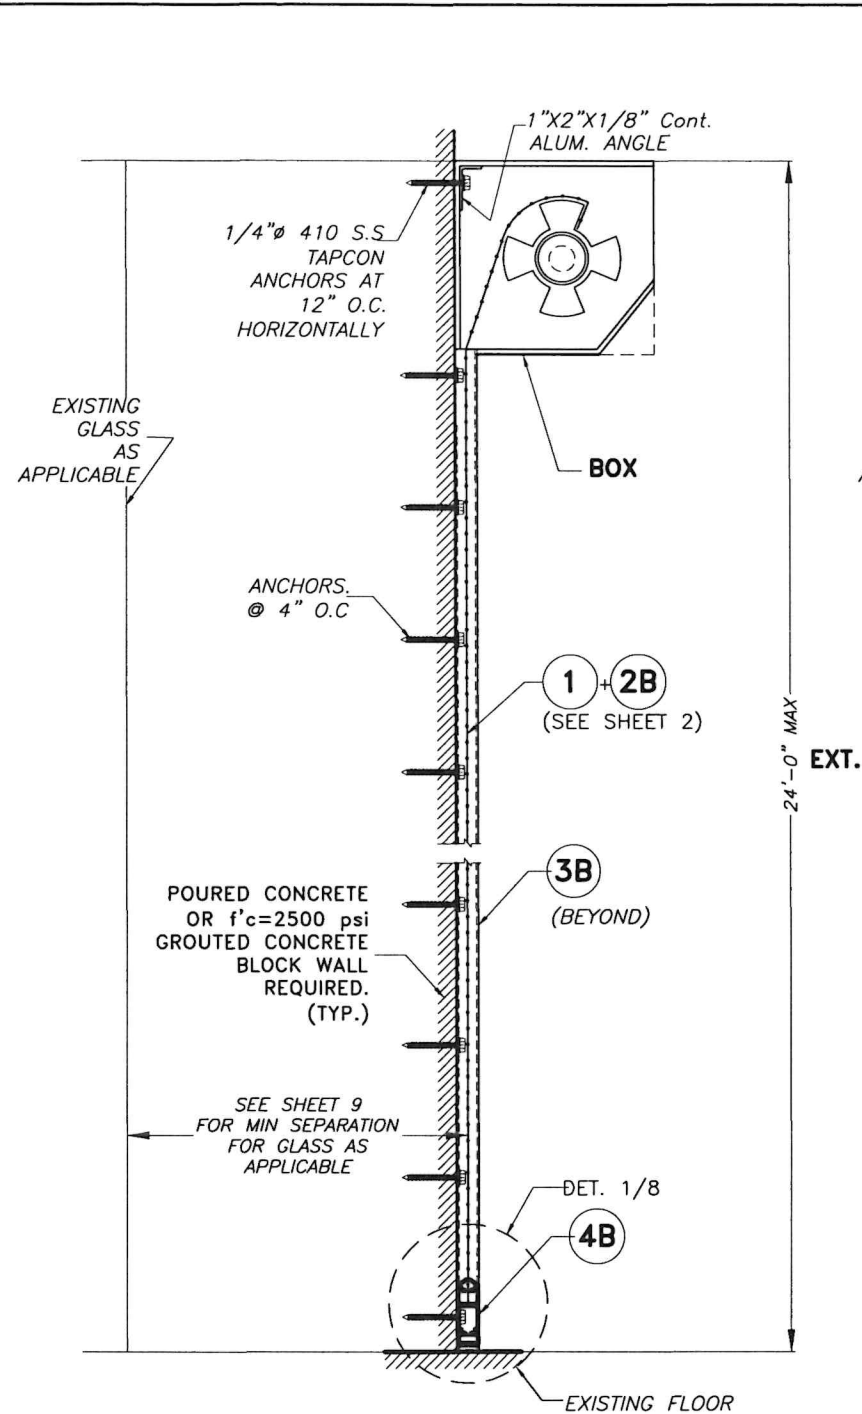

SECTION A-A
WALL MOUNTED
SCALE N.T.S.

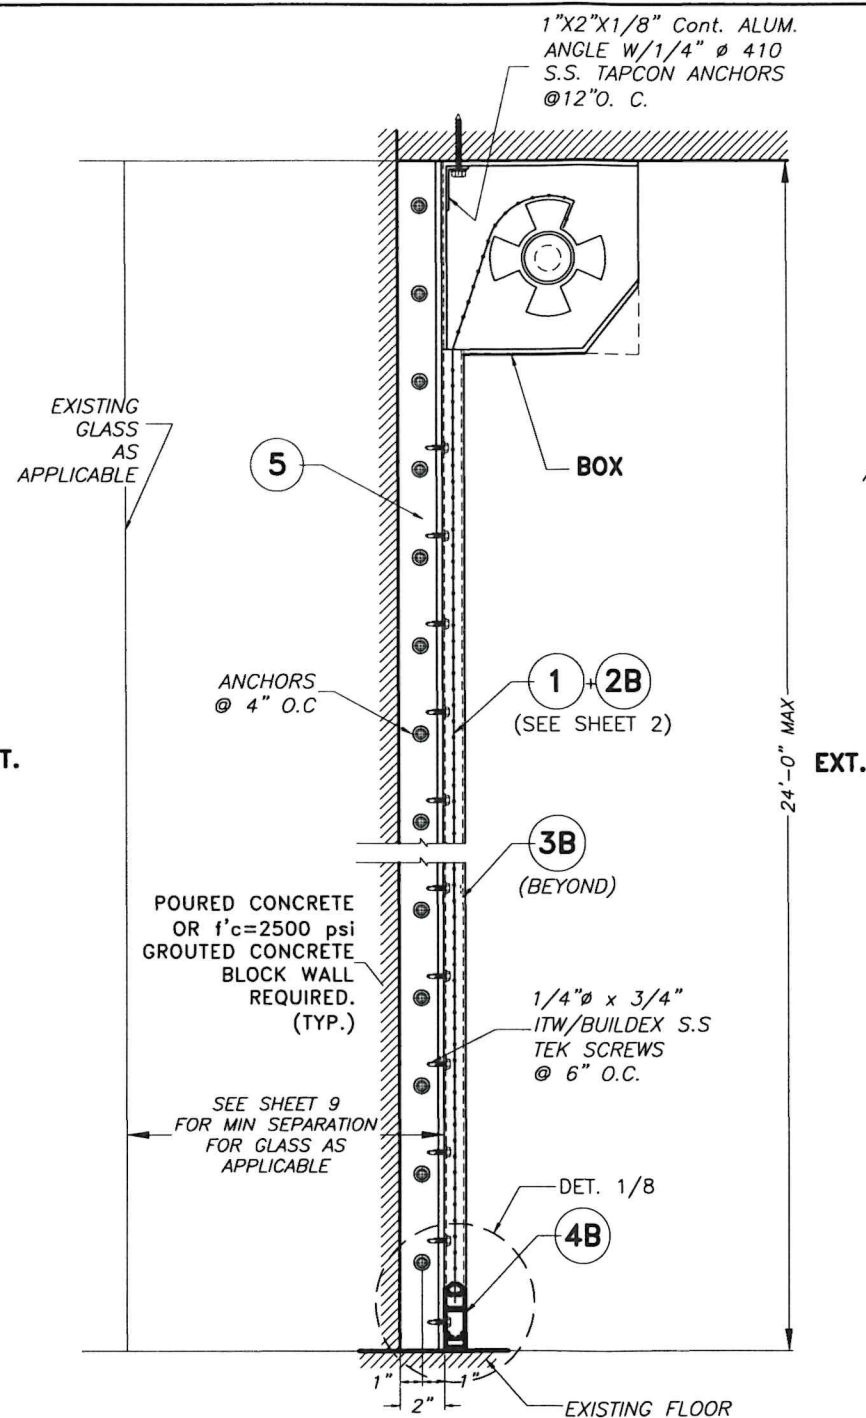

SECTION C-C
TRAPPED MOUNTED
SCALE N.T.S.

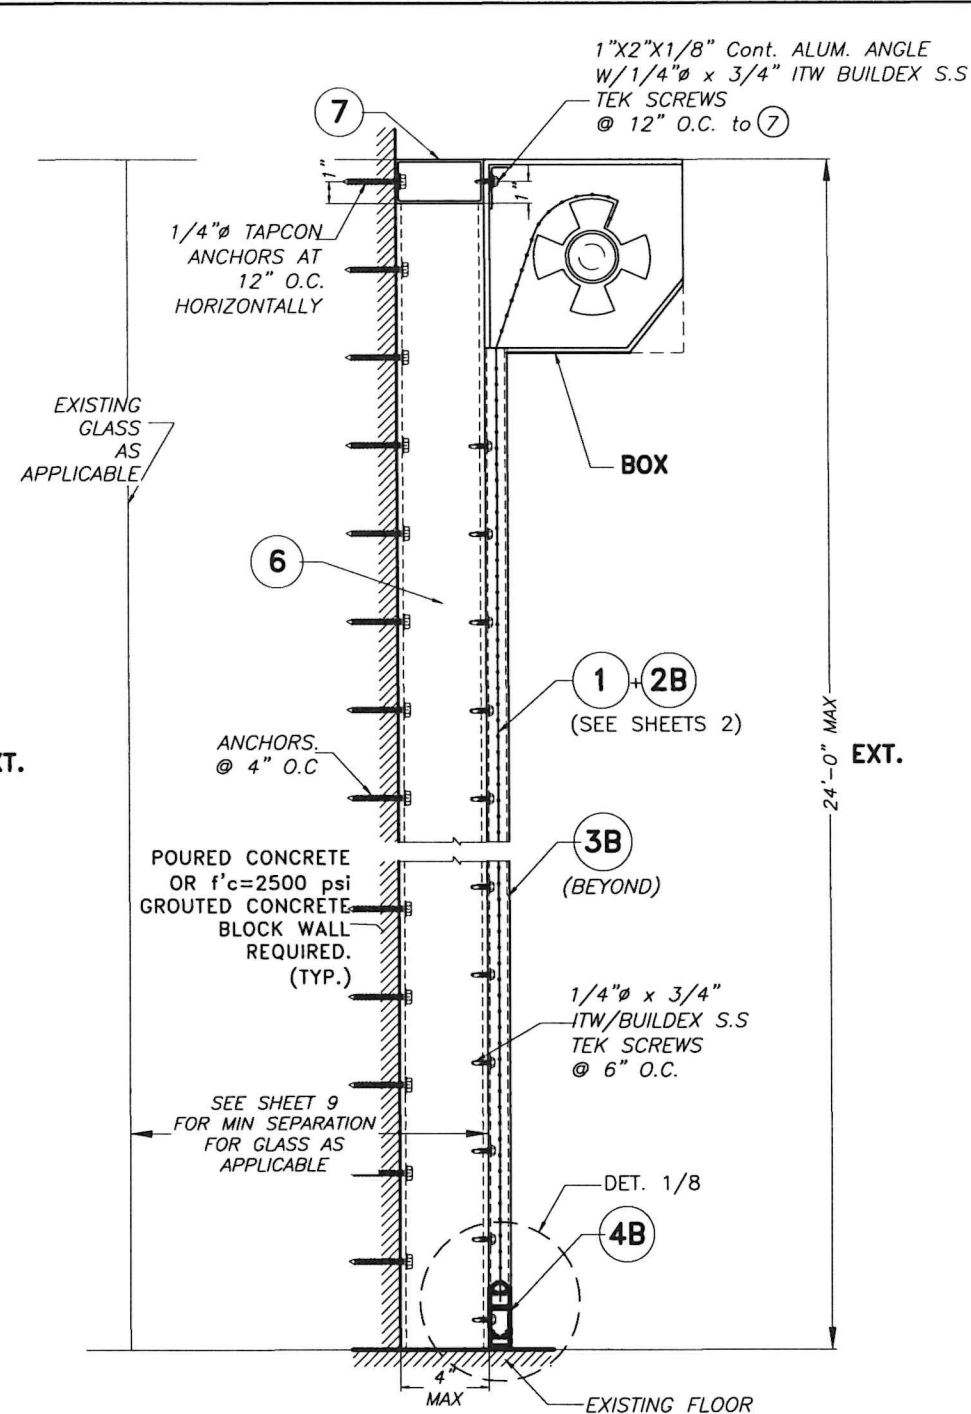

SECTION E-E
BUILD OUT MOUNTED
SCALE N.T.S.

WALTER A. TILLIT JR.
LICENSE
No. 44167
STATE OF FLORIDA
PROFESSIONAL ENGINEER
RESEAL/SIGNATURE/DATE

FLORIDA BUILDING CODE (NON HIGH VELOCITY HURRICANE ZONE)

©2026 TILTECO, INC.

TILTECO INC.

TILLIT TESTING & ENGINEERING COMPANY
6355 N.W. 36th. St., Ste. 305, VIRGINIA GARDENS, FL. 33166
Phone : (305)871-1530 . Fax : (305)871-1531

CA-0006719
WALTER A. TILLIT Jr. P.E.
FLORIDA Lic. # 44167

FABRIC END RETENTION
ROLL UP SHUTTER (L.M.I.)

W.H.
DRAWN BY:

ROLLINGSHIELD Inc.
9875 NW 79th AVE.
HIALEAH GARDENS MIAMI, FL. 33016


8/21/2026
DATE:

26-276


DRAWING No.

REV. NO	DESCRIPTION	DATE	REV. No	DESCRIPTION	DATE
1	OLD 26-038	8/21/26	3	-	-
2	-	-	4	-	-


SHEET 7 OF 9

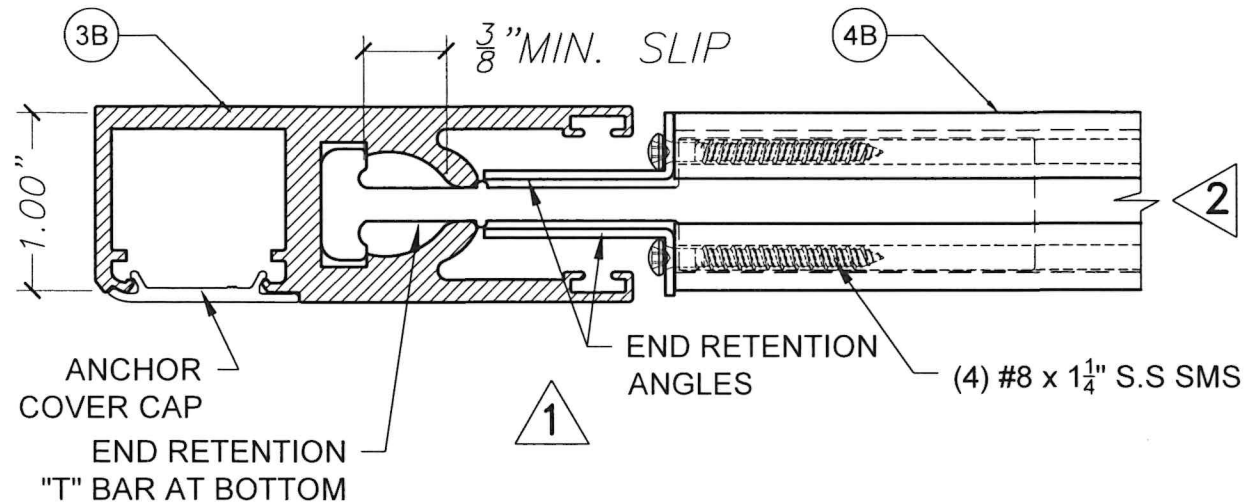


BOTTOM BAR ASSEMBLY (PLAN)

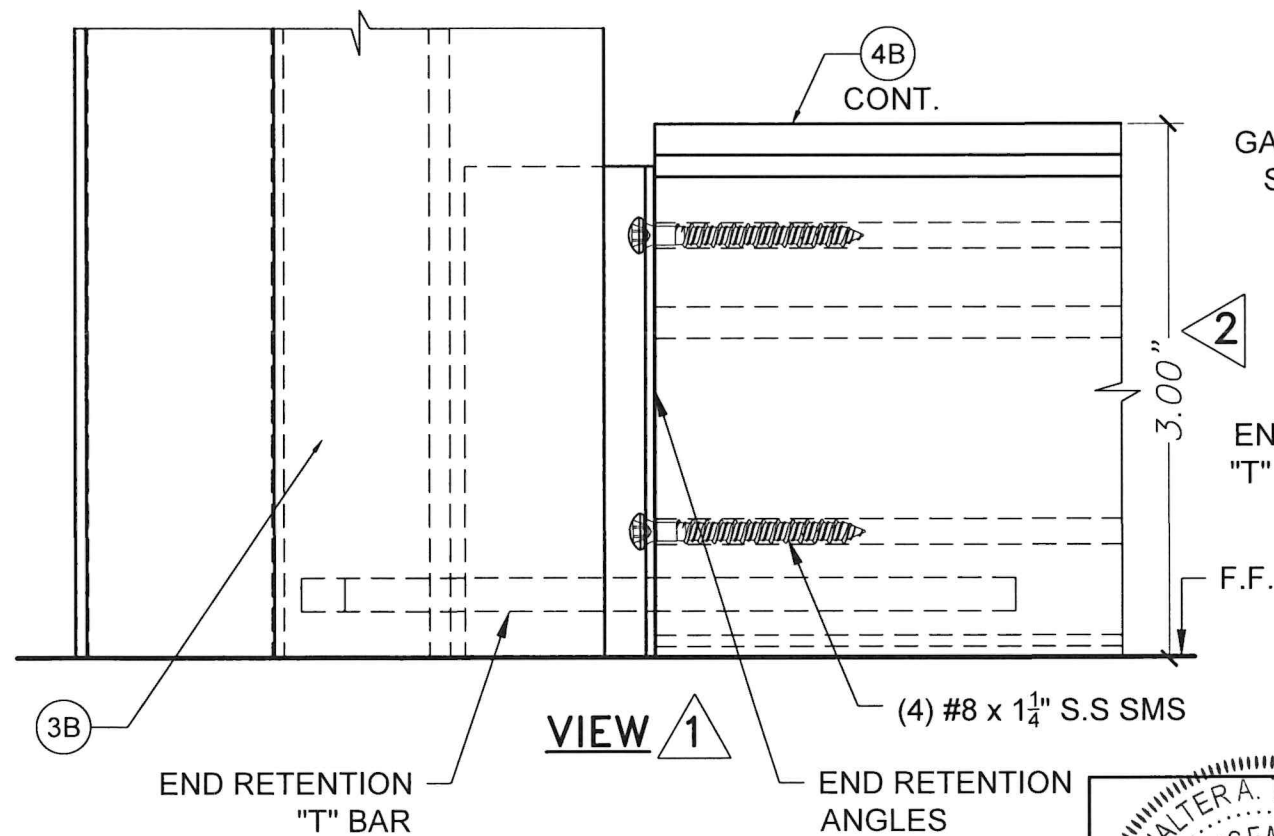


DETAIL 1
SCALE: N.T.S

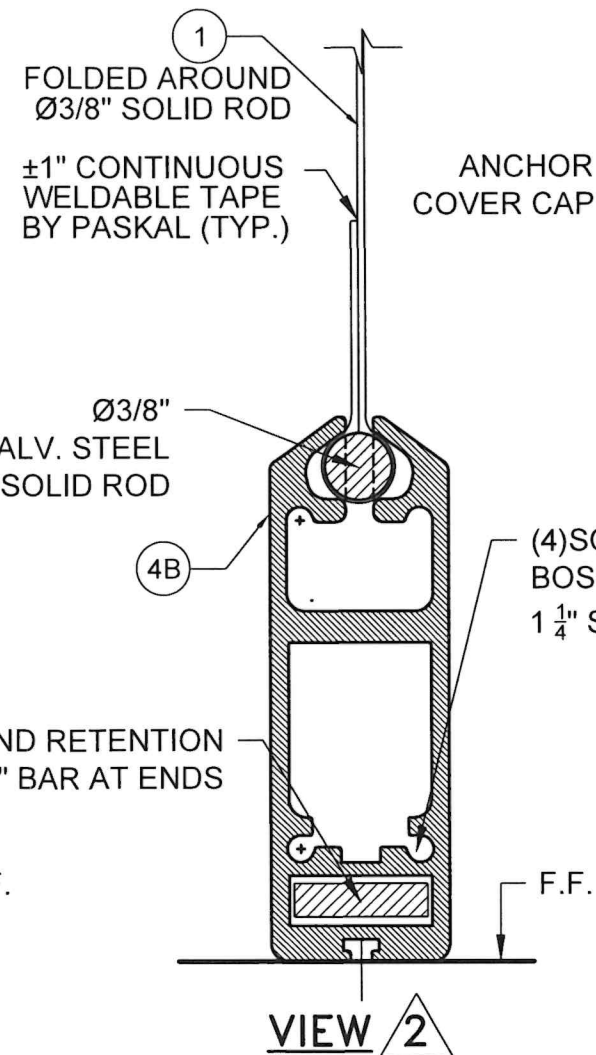

VIEW 2

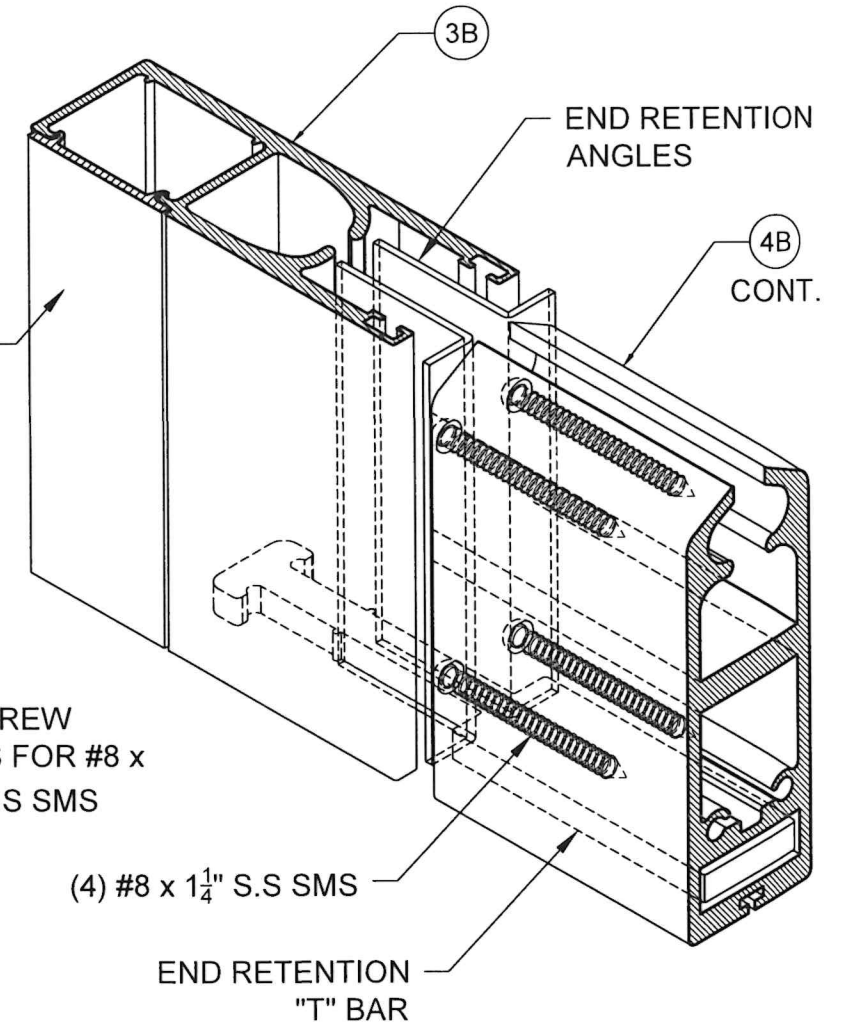

BOTTOM BAR ASSEMBLY ISOMETRIC
(COMPONENT ① NOT SHOWN FOR CLARITY)

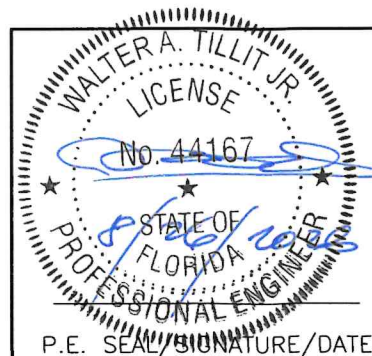

FLORIDA BUILDING CODE (NON HIGH VELOCITY HURRICANE ZONE)

©2026 TILTECO, INC.

TILTECO INC.
TILLIT TESTING & ENGINEERING COMPANY
6355 N.W. 36th St., Ste. 305, VIRGINIA GARDENS, FL 33166
Phone : (305)871-1530 Fax : (305)871-1531
CA-0006719
WALTER A. TILLIT Jr. P.E.
FLORIDA Lic. # 44167

FABRIC END RETENTION
ROLL UP SHUTTER (L.M.I.)

ROLLINGSHIELD Inc.
9875 NW 79th AVE.
HIALEAH GARDENS MIAMI, FL. 33016

W.H.
DRAWN BY:

8/21/2026
DATE:

26-276

DRAWING No.

REV. NO	DESCRIPTION	DATE	REV. No	DESCRIPTION	DATE
1	OLD 26-038	8/21/26	3	-	-
2	-	-	4	-	-

SHEET **8** OF **9**

MAX CLEAR WIDTH "L" VS A.S.D. PRESSURE RATING
(ALL MOUNTINGS)

A.S.D. PRESSURE RATING (psf)	MAX PANEL WIDTH "L"
35.0	23'-6"
45.0	20'-0"
55.0	18'-0"
65.0	16'-6"
70.0	16'-0"
80.0	15'-9"
90.0	12'-6"
100.0	9'-6"
110.0	8'-0"
120.0	7'-6"

MIN SEPARATION TO GLASS GIVEN CLEAR WIDTH & A.S.D. PRESSURE
RATING FOR N.H.V.H.Z. INSTALLATIONS

MAX CLEAR WIDTH "L"	N.H.V.H.Z. A.S.D. PRESSURE RATING (psf)			
	WIND ZONE 3*	WIND ZONE 4*		
	ALL A.S.D. PRESSURES RATINGS	35.0 OR LESS	> 35.0 TO 70.0	> 70.0 TO 120.0
7'-6" OR LESS	1"	6"	13 1/2"	16"
> 7'-6" TO 16'-0"	1"	12"	18"	22"
> 16'-0" TO 23'-0"	1"	19"	19"	-

* WIND ZONES 3 & 4 AS DEFINED BY ASTM E-1996 STANDARD.



P.E. SEAL/SIGNATURE/DATE

FLORIDA BUILDING CODE (NON HIGH VELOCITY HURRICANE ZONE)

©2026 TILTECO, INC.		FABRIC END RETENTION ROLL UP SHUTTER (L.M.I.)				W.H. DRAWN BY:	
 TILLIT TESTING & ENGINEERING COMPANY 6355 N.W. 36th St., Ste. 305, VIRGINIA GARDENS, FL 33166 Phone : (305)871-1530 . Fax : (305)871-1531 CA-0006719 WALTER A. TILLIT Jr. P.E. FLORIDA Lic. # 44167		ROLLINGSHIELD Inc. 9875 NW 79th AVE. HIALEAH GARDENS MIAMI, FL. 33016				8/21/2026 DATE:	
						26-276 DRAWING No.	
REV. NO	DESCRIPTION	DATE	REV. No	DESCRIPTION	DATE	SHEET 9 OF 9	
1	OLD 26-038	8/21/26	3	-	-		
2	-	-	4	-	-		