




5200 W. CENTURY BLVD.
LOS ANGELES, CA 90045

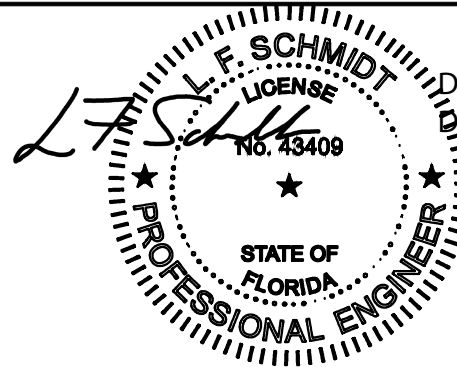

Digitally signed by Lyndon F Schmidt
Date: 2023.08.10 15:25:54 -04'00'

This item has been digitally signed and sealed by
L. F. Schmidt, P.E. on the date adjacent to the seal.
Printed copies of this document are not
considered signed and sealed and the signature
must be verified on any electronic copies.

THIS PRODUCT APPROVAL IS VALID
ONLY FOR THE STATE OF FLORIDA

"High Velocity Hurricane" Fiberglass Door



Smooth / Wood Grain / White Wood Grain
Rustic / Mahogany
INSWING / OUTSWING
"IMPACT"

GENERAL NOTES


1. This product has been evaluated and is in compliance with the 8th Edition (2023) Florida Building Code (FBC) structural requirements excluding the "High Velocity Hurricane Zone" (HVHZ).
2. Product anchors shall be as listed and spaced as shown on details. Anchor embedment to base material shall be beyond wall dressing or stucco.
3. When used in areas requiring wind borne debris protection this product complies with FBC Sections 1609.1.2 & R301.2.1.2 and does not require an impact resistant covering. This product meets missile level "D" and includes Wind Zone 4 as defined in ASTM E1996 and FBC Sections 1609.1.2.2 & R301.2.1.2.1.
4. For 2x stud framing construction, anchoring of these units shall be the same as that shown for 2x buck masonry construction.
5. Site conditions that deviate from the details of this drawing require further engineering analysis by a licensed engineer or registered architect.

TABLE OF CONTENTS

SHEET#	DESCRIPTION	SHEET#	
1	Typical elevations, design pressures & general notes	9	Vertical Cross Sections (Thresholds)
2	Door panel details	10	Horizontal & Vertical Cross Sections (Direct to Masonry)
3	Sidelite panel details	11	3-Point lock details
4	Lite frame details and glazing details	12	3-Point lock details
5	Elevations	13	Buck anchoring
6	Horizontal & Vertical Cross Sections (2X Buck)	14	Frame anchoring
7	Horizontal & Vertical Cross Sections (1X Buck)	15	Components
8	Horizontal & Vertical Cross Sections (Direct to Masonry)	16	Bill of materials

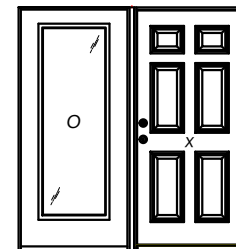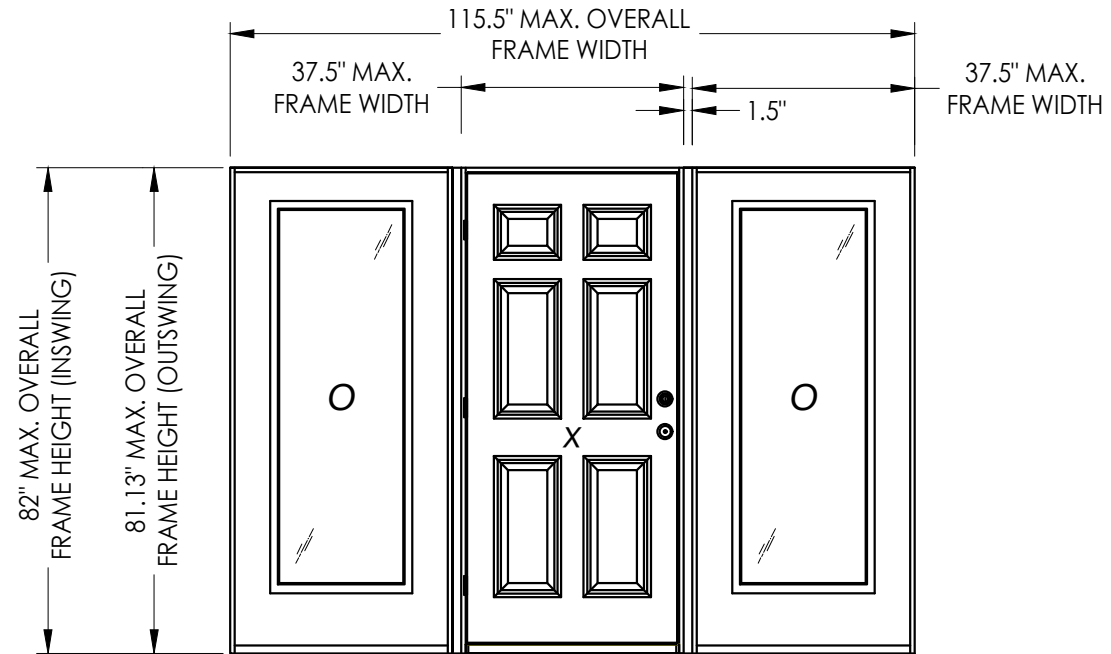

OX

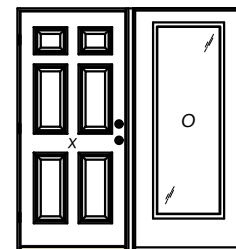

XO

CONFIGURATION	MAX. FRAME DIMENSION	DESIGN PRESSURE (PSF)	
		POSITIVE	NEGATIVE
OX/XO	76.5" x 82.0"	+65.0	-65.0
OXO	115.5" x 82.0"	+65.0	-65.0

See Sheets 2 & 4 for hardware and lite frame design pressure limitations

Documents Prepared By:
Lyndon F. Schmidt
P.E. No. 43409

RW BUILDING CONSULTANTS, INC.
P.O. Box 230, Valrico, FL 33595
Phone No.: 813.659.9197
FBPE Registry No. 9813


PRODUCT:
PLASTPRO INC.
FIBERGLASS DOOR

PART OR ASSEMBLY:
TYPICAL ELEVATION, DESIGN
PRESSURES & GENERAL NOTES


NO.	DATE	REVISIONS	
		BY	LFS
1	8/10/23	UPDATE TO 8TH ED. (2023) FBC	

DATE: 3/29/22
SCALE: N.T.S.
DWG. BY: RW
CHK. BY: LFS
DRAWING NO.: FL-39254.2
SHEET 1 OF 16

Z:\2023 FBC Drawings\Plastpro\FL-39254 R2\FL-39254.1.2.4.5.dwg

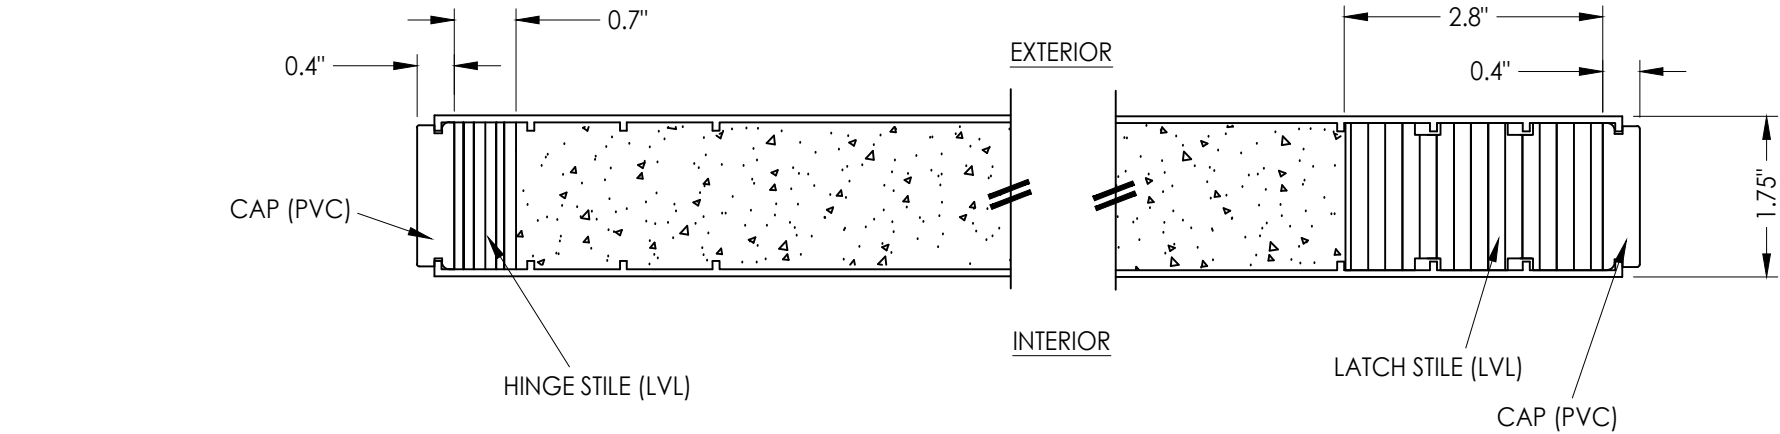



1
2 **HORIZONTAL CROSS SECTION**

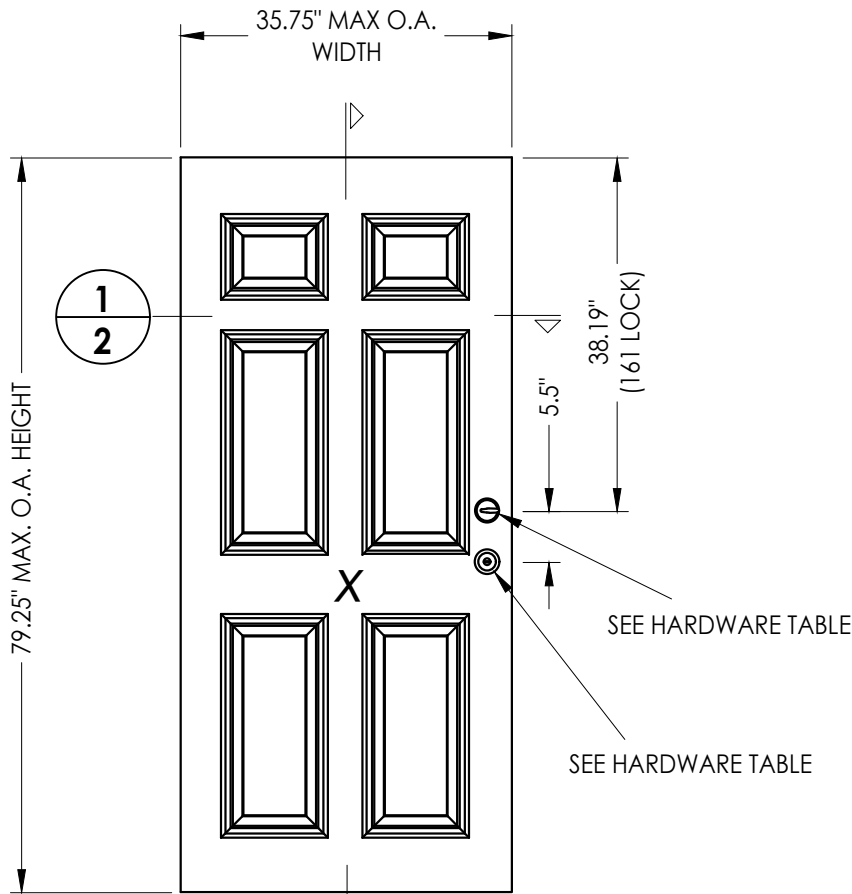

2
2
40 DOOR PANEL
Plastpro
Fiberglass

HARDWARE TABLE			
MANUFACTURER	MODEL		MAX. DESIGN PRESSURE (PSF)
KWIKSET	KNOB:	SIGNATURE SERIES	± 65
	DEADBOLT:	SIGNATURE SERIES (980)	
SCHLAGE	KNOB:	"F" SERIES (F51)	± 65
	DEADBOLT:	"B" SERIES (B60/62)	
PAMEX	LEVER:	FL3B SERIES	± 65
	DEADBOLT:	FD7 SERIES	
HOPPE	MULTIPOINT LOCK:	HLS9000 3-POINT TONGUE	± 50
ENDURA	MULTIPOINT LOCK:	TRILENNIUM 3000 (3-PT)	± 65


See Sheets 11 and 12 for multipoint lock details.

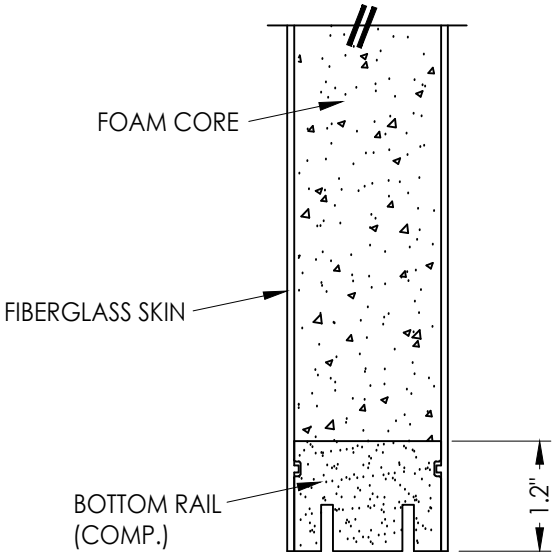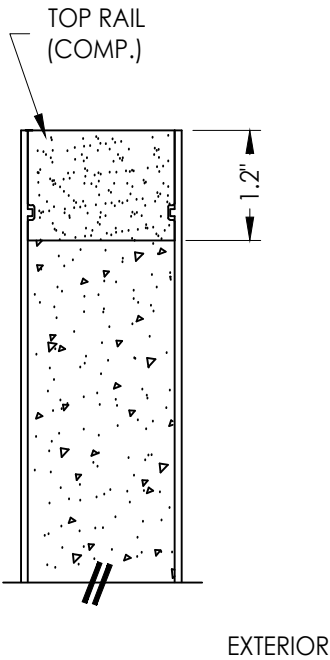


2
2 **VERTICAL CROSS SECTION**

Documents Prepared By: Lyndon F. Schmidt P.E. No. 43409		BUILDING CONSULTANTS, INC. P.O. Box 230, Valrico, FL 33595 Phone No.: 813.659.9197 FBPE Registry No. 9813	
PRODUCT: PLASTPRO INC. FIBERGLASS DOOR		PART OR ASSEMBLY: DOOR PANEL DETAILS	
		REVISIONS	
		1 8/10/23 UPDATE TO 8TH ED. (2023) FBC	
		NO. DATE	
		DATE	
DATE: 3/29/22			
SCALE: N.T.S.			
DWG. BY: RW			
CHK. BY: LFS			
DRAWING NO.: FL-39254.2			
SHEET 2 OF 16			


Z:\2023 FBC Drawings\Plastpro\FL-39254 R2\FL-39254.1.2.4.5.dwg

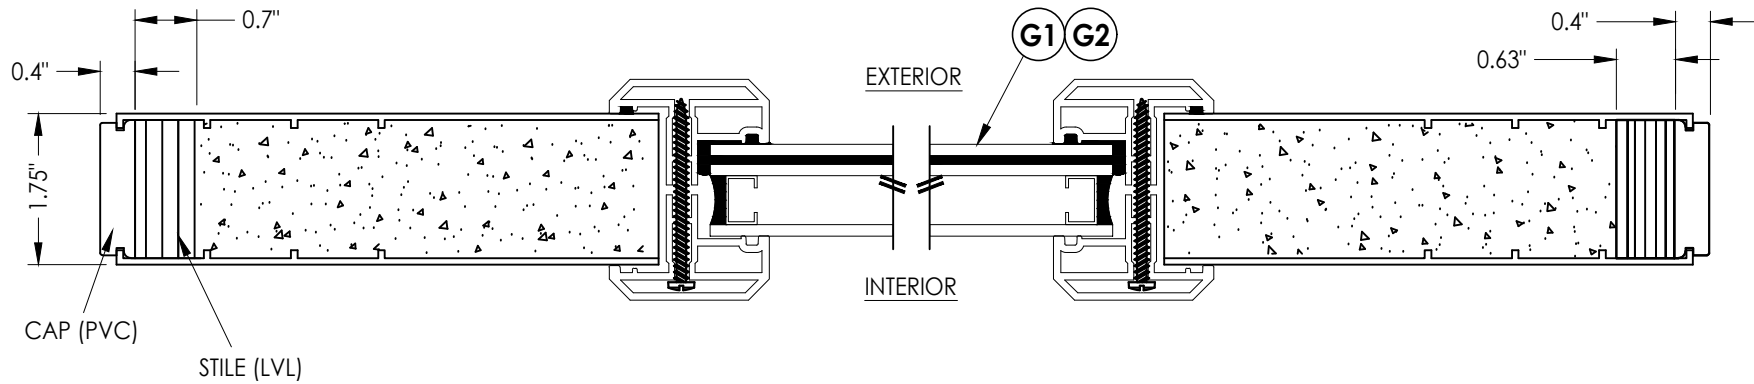

1
3 HORIZONTAL CROSS SECTION

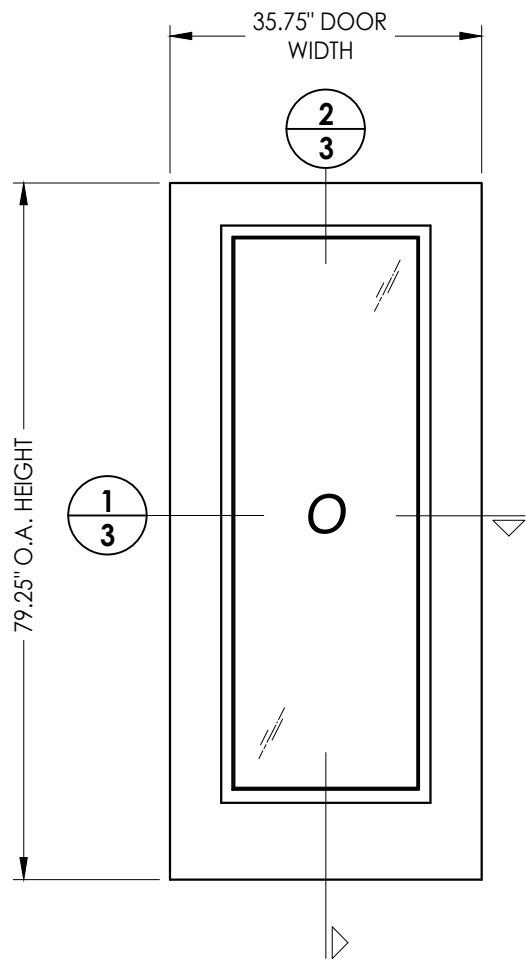

50 SIDELITE PANEL
Plastpro
Fiberglass

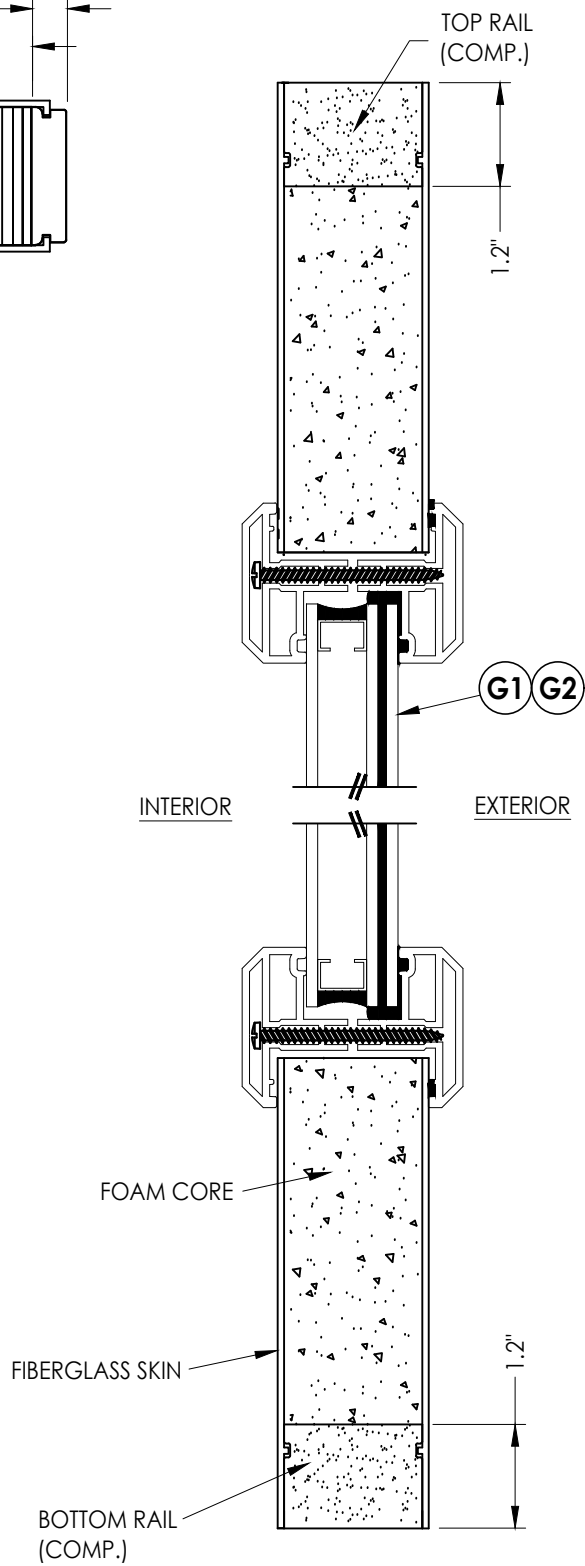

2
3 VERTICAL CROSS SECTION

FIBERGLASS SKIN: 0.125" MIN. THK.
FOAM CORE: POLYURETHANE - 1.9 PCF MIN.)

Documents Prepared By:
Lyndon F. Schmidt
P.E. No. 43409

RW BUILDING CONSULTANTS, INC.
P.O. Box 230, Valrico, FL 33595
Phone No.: 813.659.9197
FBPE Registry No. 9813

PRODUCT: PLASTPRO INC.
FIBERGLASS DOOR

PART OR ASSEMBLY:
SIDELITE PANEL DETAILS

NO.	DATE	REVISIONS
1	8/10/23	UPDATE TO 8TH ED. (2023)
		FBC
		LFS
		BY

DATE: 3/29/22

SCALE: N.T.S.


DWG. BY: RW

CHK. BY: LFS

DRAWING NO.:

FL-39254.2

SHEET 3 OF 16

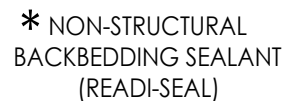

Technical drawing of a rectangular frame with the following dimensions and labels:

- Top horizontal dimension: 24" MAX. FRAME WIDTH
- Left vertical dimension: 20.75" MAX. D.L.O. WIDTH
- Left vertical dimension: 66" MAX. O.A. FRAME HEIGHT
- Left vertical dimension: 62.75" MAX. D.L.O. HEIGHT
- Right vertical dimension: 14.2" MAX. O.C.
- Bottom right corner detail: #10 X 1-
- Bottom right corner detail: 4.5" (TYP)
- Bottom horizontal dimension: 4" (TYP)




DATE:	3/29/22
SCALE:	N.T.S.
DWG. BY:	RW
CHK. BY:	LFS
DRAWING NO.:	FL-39254.2
SHEET	4 OF 16

Documents Prepared By:
Lyndon F. Schmidt
P.E. No. 43409


R^N
BUILDING CONSULTANTS, INC.
P.O. Box 230, Valrico, FL 333
Phone No.: 813.659.9197
FBPE Registry No. 9813

© 2022 R.W. BUILDING CONSULTANTS INC.

Z:\2023 FBC Drawings\Plastpro\FL-39254 R2\FL-39254.1.2.4.5.dwg

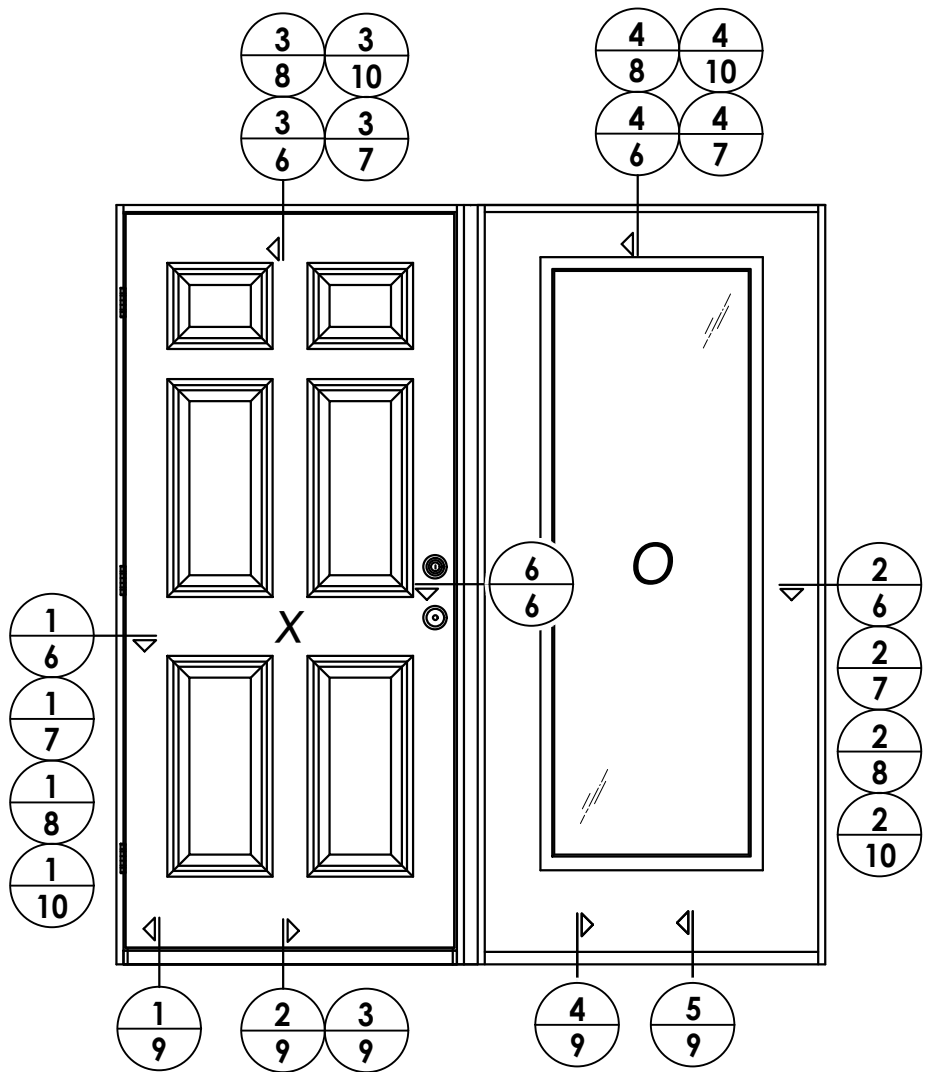


ELEVATION (XO - OX)

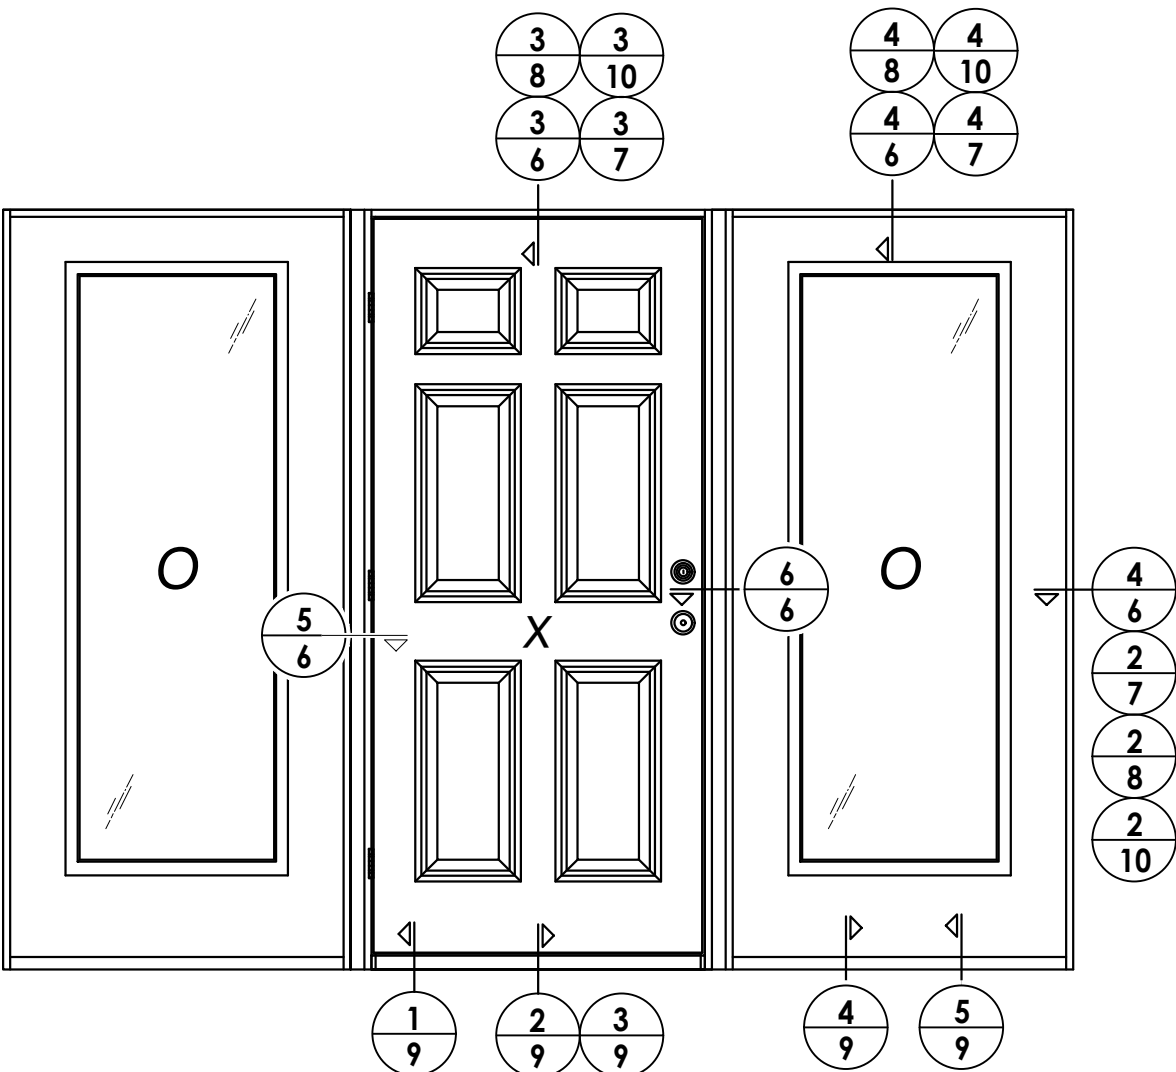

ELEVATION (OXO)

DATE: 3/29/22		SHEET 5 OF 16	
SCALE: N.T.S.		DRAWING NO.: FL-39254.2	
DWG. BY: RW		CHK. BY: LFS	
1 NO.		8/10/23 DATE	
UPDATE TO 8TH ED. (2023)		FBC LFS	
		BY	
		REVISIONS	
PRODUCT: PLASTPRO INC. FIBERGLASS DOOR		PART OR ASSEMBLY: ELEVATIONS	
Documents Prepared By: Lyndon F. Schmidt P.E. No. 43409		BUILDING CONSULTANTS, INC. P.O. Box 230, Valrico, FL 33595 Phone No.: 813.659.9197 FBPE Registry No. 9813	

Z:\2023 FBC Drawings\Plastpro\FL-39254 R2\FL-39254.1.2.4.5.dwg

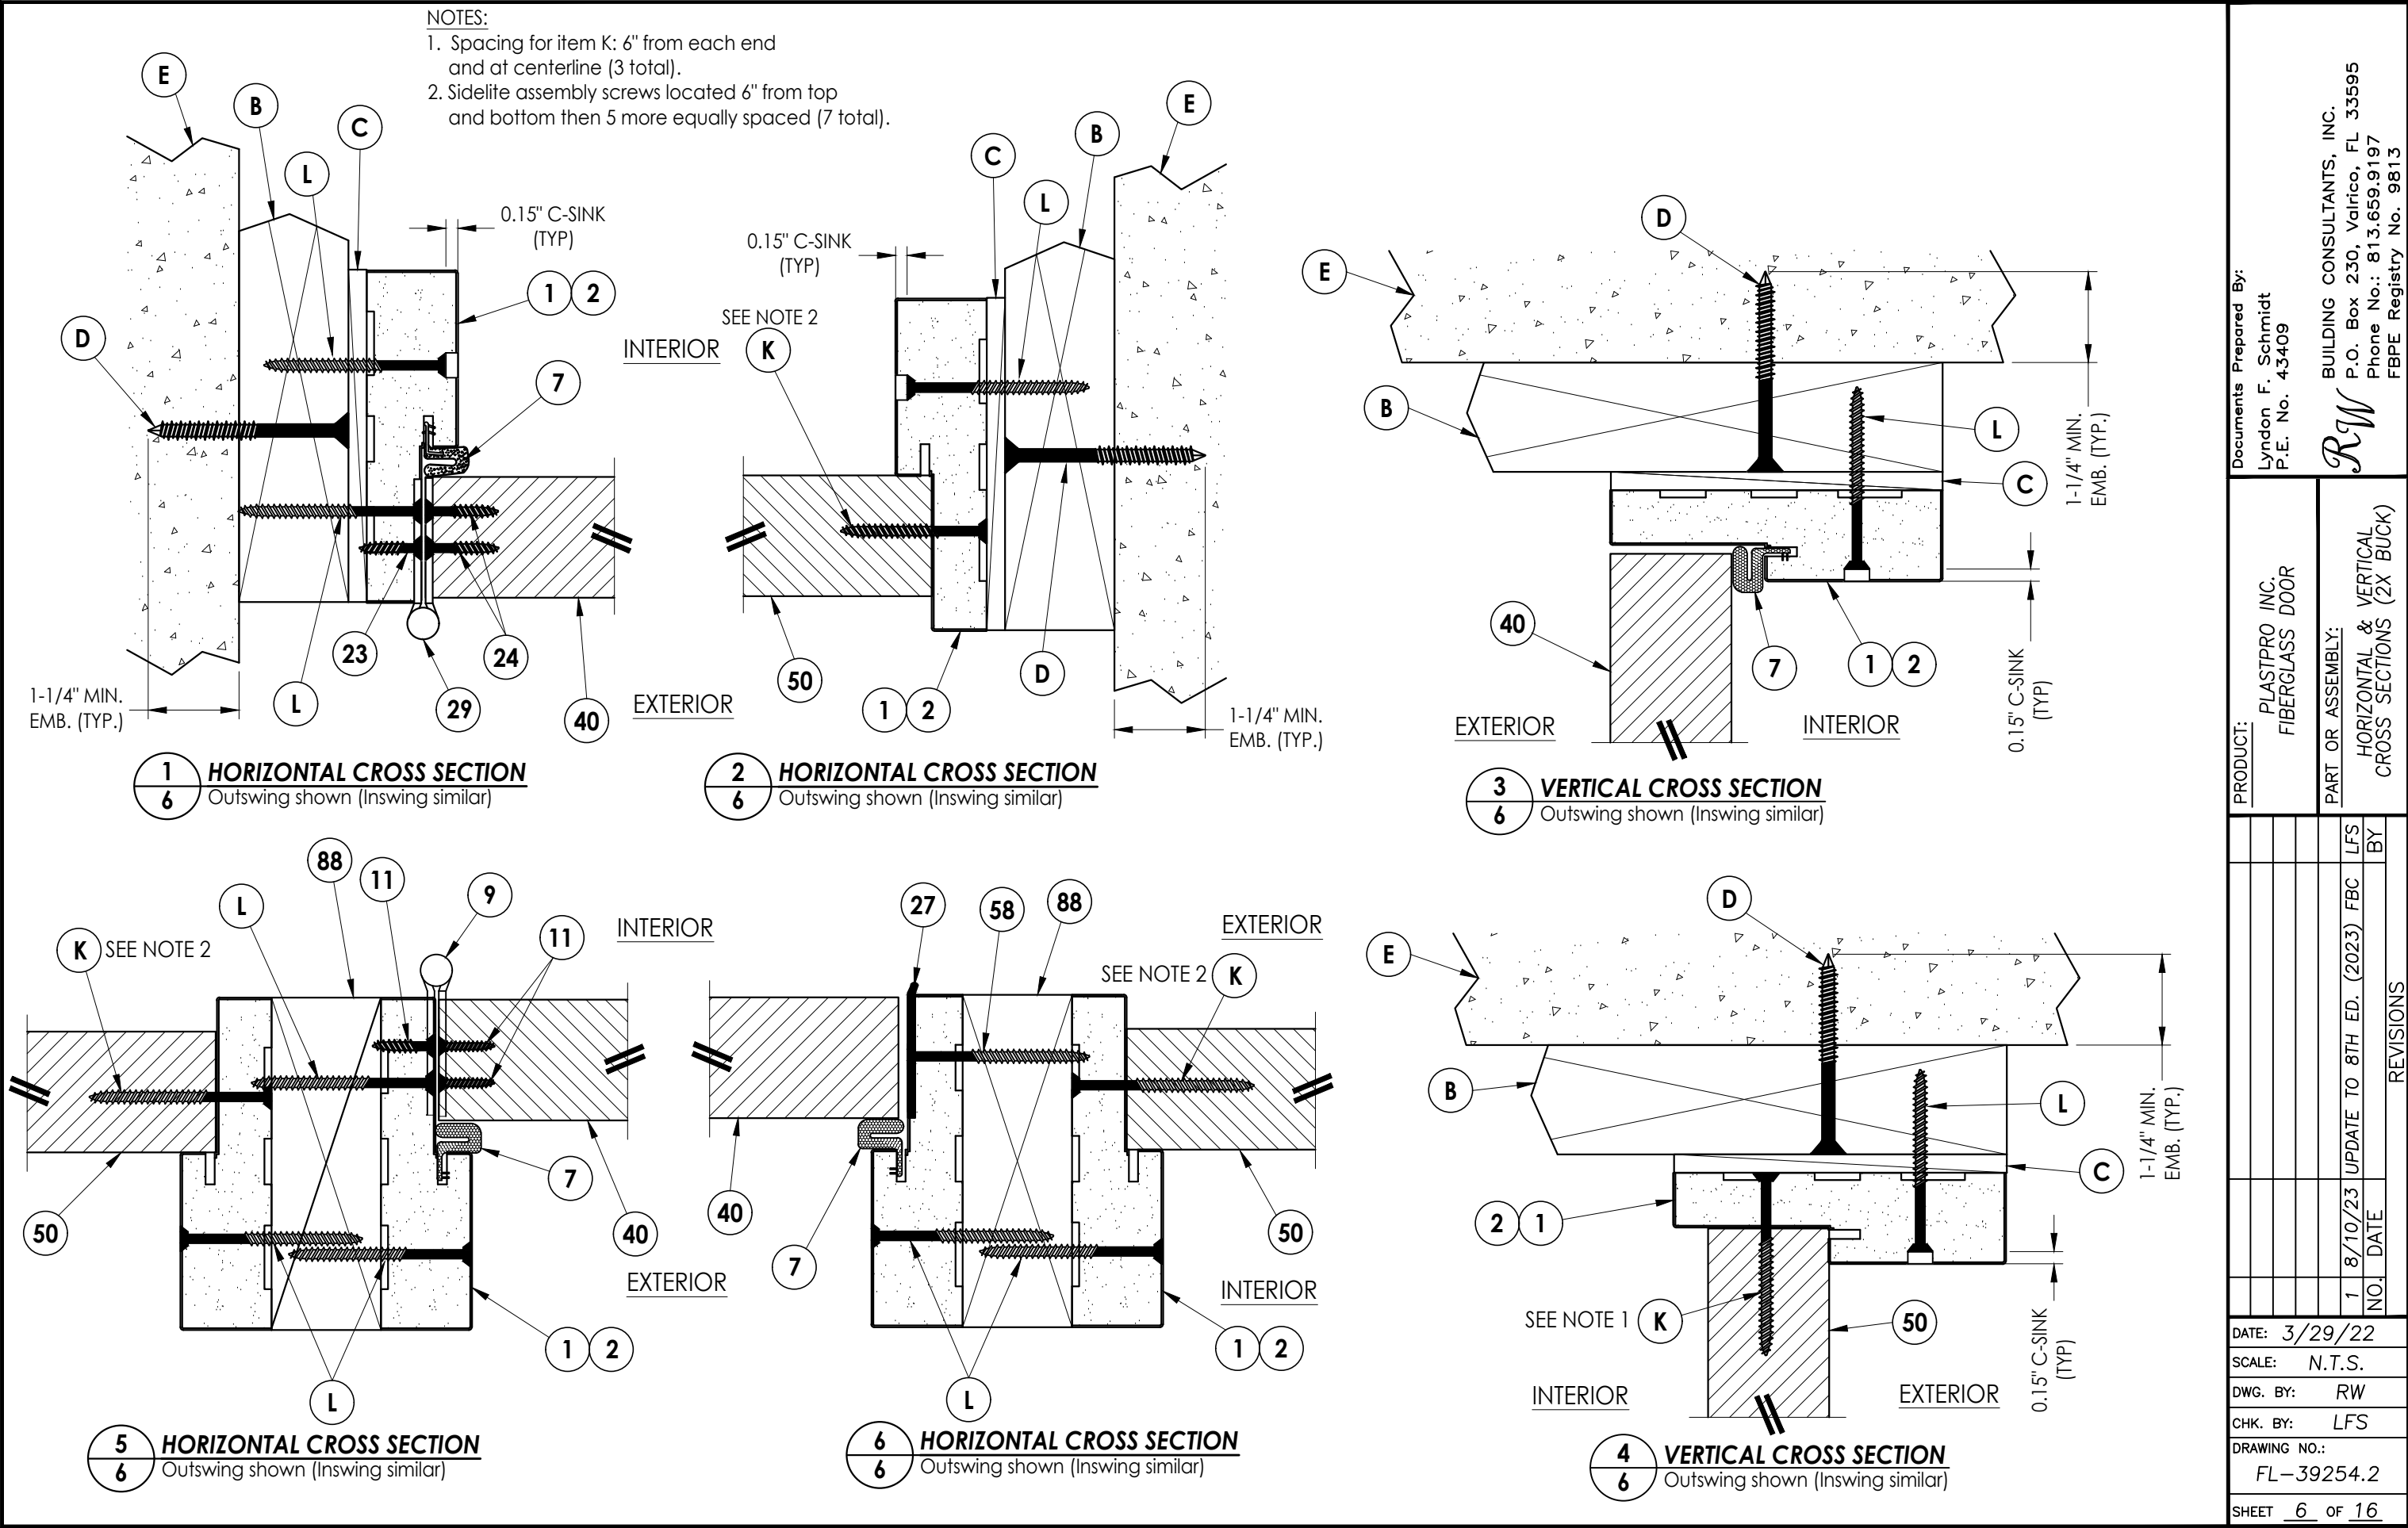

Documents Prepared By:
Lyndon F. Schmidt
P.E. No. 43409

BUILDING CONSULTANTS, INC.

P.O. Box 230, Valrico, FL 33595
Phone No.: 813.659.9197
FBPE Registry No. 9813

PRODUCT:
PLASTPRO INC.
FIBERGLASS DOOR

PART OR ASSEMBLY:
HORIZONTAL & VERTICAL
CROSS SECTIONS (2X BUCK)

NO.	DATE	REVISIONS
1	8/10/23	UPDATE TO 8TH ED. (2023) FBC
LFS	BY	

DATE: 3/29/22

SCALE: N.T.S.


DWG. BY: RW

CHK. BY: LFS

DRAWING NO.:
FL-39254.2


SHEET 6 OF 16

Z:\2023 FBC Drawings\Plastpro\FL-39254 R2\FL-39254.1.2.4.5.dwg

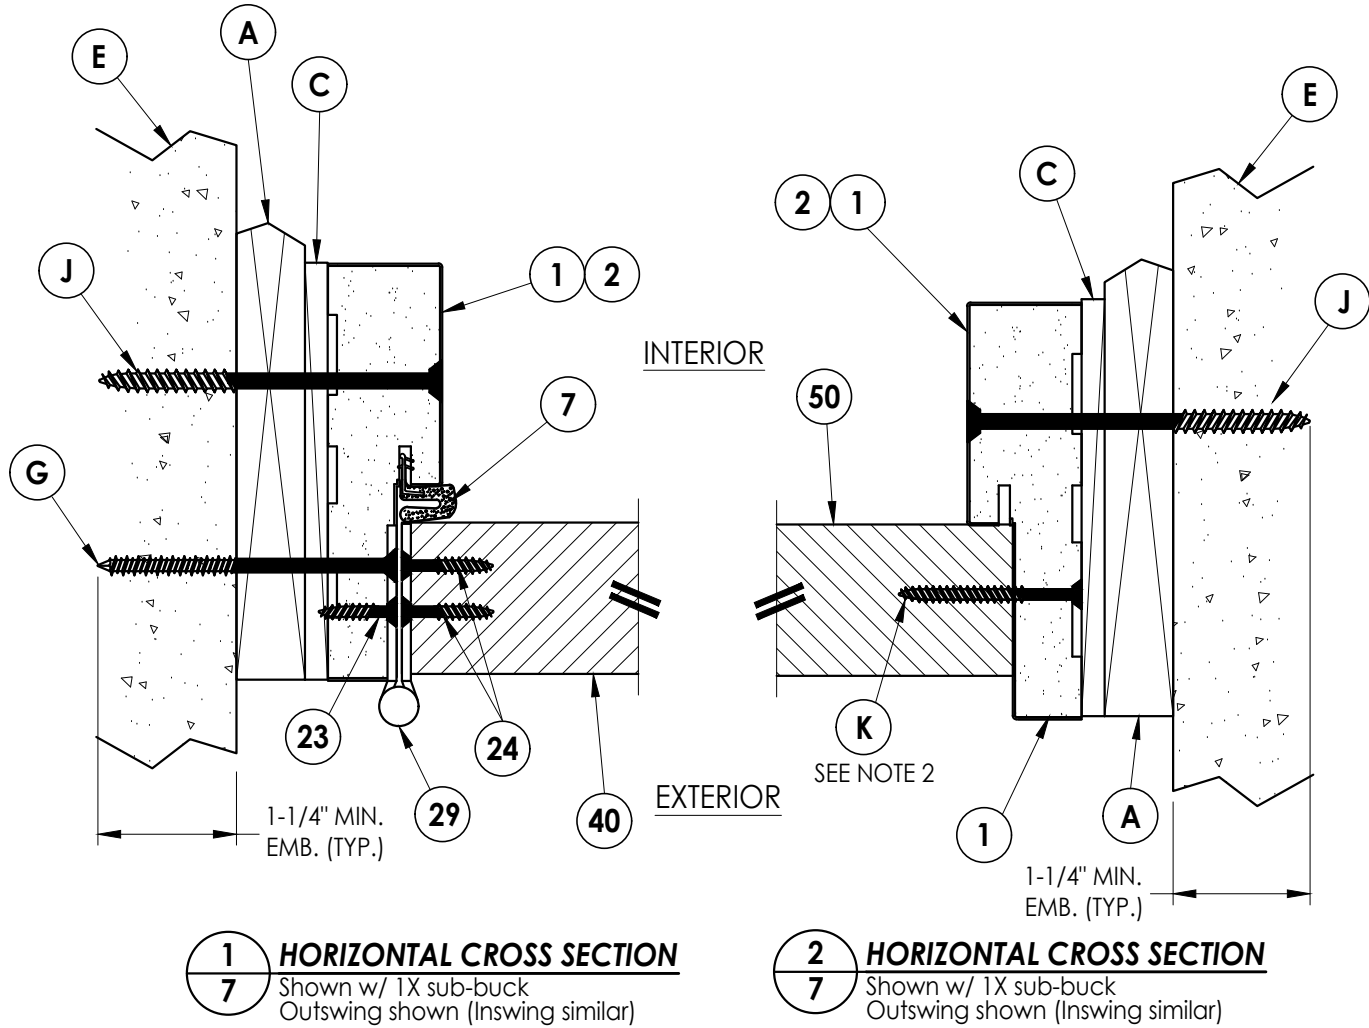


NOTES:

1. Spacing for item K: 6" from each end and at centerline (3 total).
2. Sidelite assembly screws located 6" from top and bottom then 5 more equally spaced (7 total).

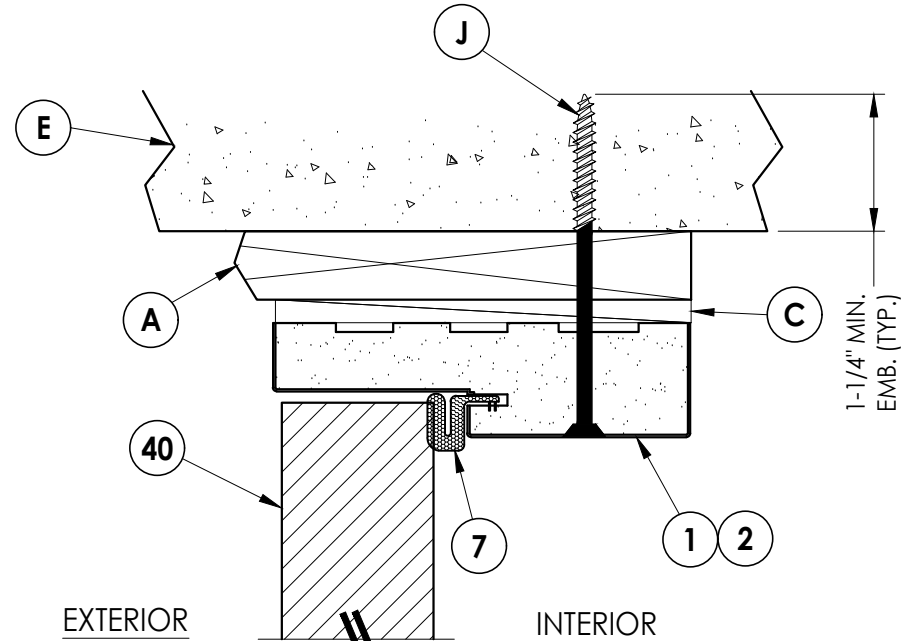

3 VERTICAL CROSS SECTION
Shown w/ 1X sub-buck
Outswing shown (Inswing similar)

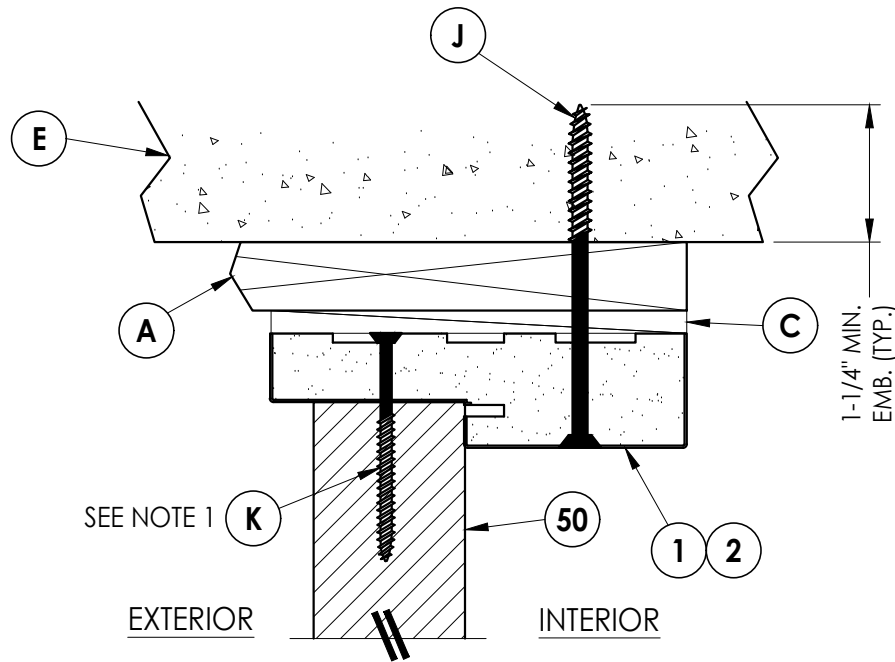

4 VERTICAL CROSS SECTION
Shown w/ 1X sub-buck
Outswing shown (Inswing similar)

Documents Prepared By:
Lyndon F. Schmidt
P.E. No. 43409

RW BUILDING CONSULTANTS, INC.
P.O. Box 230, Vairico, FL 33595
Phone No.: 813.659.9197
FBPE Registry No. 9813

PRODUCT:
PLASTPRO INC.
FIBERGLASS DOOR

PART OR ASSEMBLY:
HORIZONTAL & VERTICAL
CROSS SECTIONS (1X BUCK)

NO.	DATE	REVISIONS	LFS	BY
1	8/10/23	UPDATE TO 8TH ED. (2023)	FBC	

DATE: 3/29/22

SCALE: N.T.S.


DWG. BY: RW

CHK. BY: LFS

DRAWING NO.:


FL-39254.2

SHEET 7 OF 16

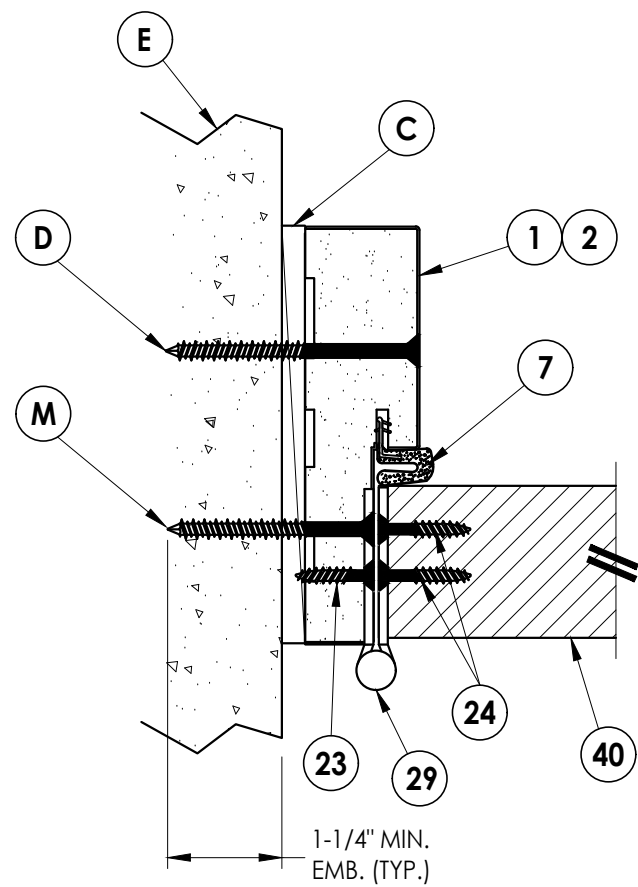

1 8 **HORIZONTAL CROSS SECTION**

Shown Direct to Masonry
Outswing shown (Inswing similar)

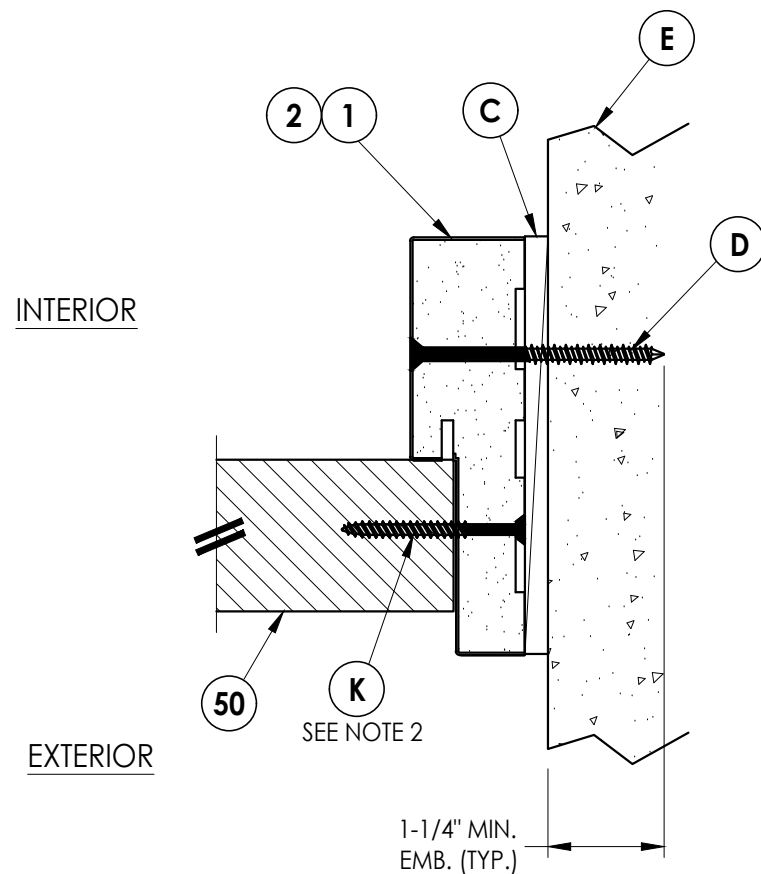


2 HORIZONTAL CROSS SECTION


8 Shown Direct to Masonry
Outswing shown (Inswing similar)

NOTES:

1. Spacing for item K: 6" from each end and at centerline (3 total).
2. Sidelite assembly screws located 6" from top and bottom then 5 more equally spaced (7 total).

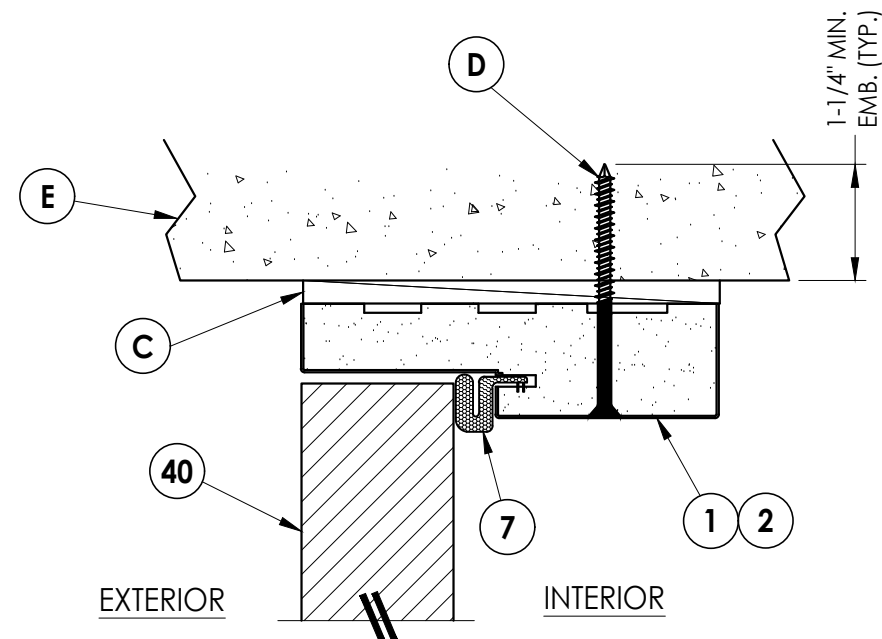

3 **VERTICAL CROSS SECTION**
8 Shown Direct to Masonry
 Outswing shown (Inswing similar)

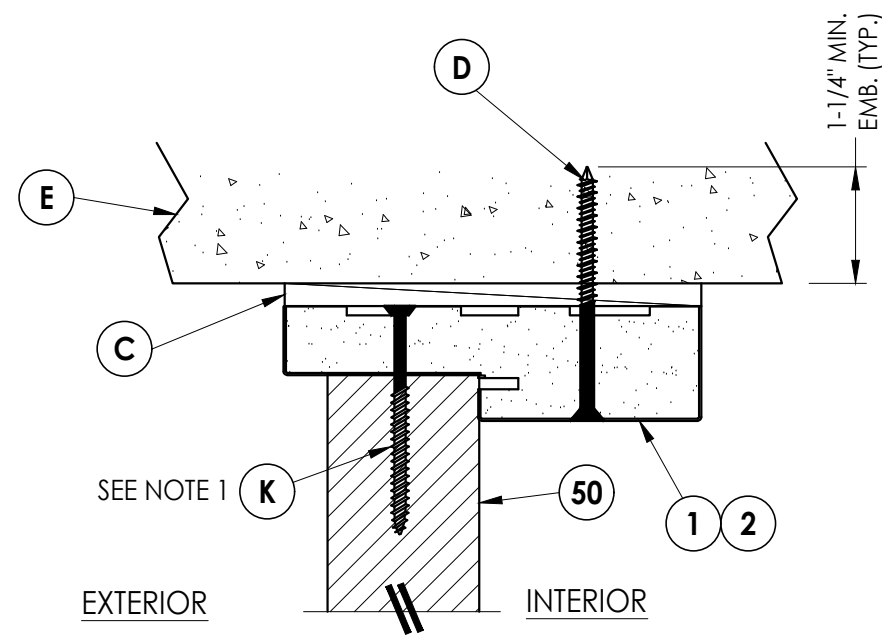

4 **VERTICAL CROSS SECTION**
8 Shown Direct to Masonry
Outswing shown (Inswing similar)

[illegible]


DATE:	3/29/22
SCALE:	N.T.S.
DWG. BY:	RW
CHK. BY:	LFS
DRAWING NO.:	FL-39254.2
SHEET	8 OF 16

Documents Prepared By:
Lyndon F. Schmidt
P.E. No. 43409


R^W BUILDING CONSULTANTS, INC.
P.O. Box 230, Vairco, FL 33595
Phone No.: 813.659.9197
FBPE Registry No. 9813

© 2022 R.W. BUILDING CONSULTANTS INC.


Z:\2023 FBC Drawings\Plastpro\FL-39254 R2\FL-39254.1.2.4.5.dwg

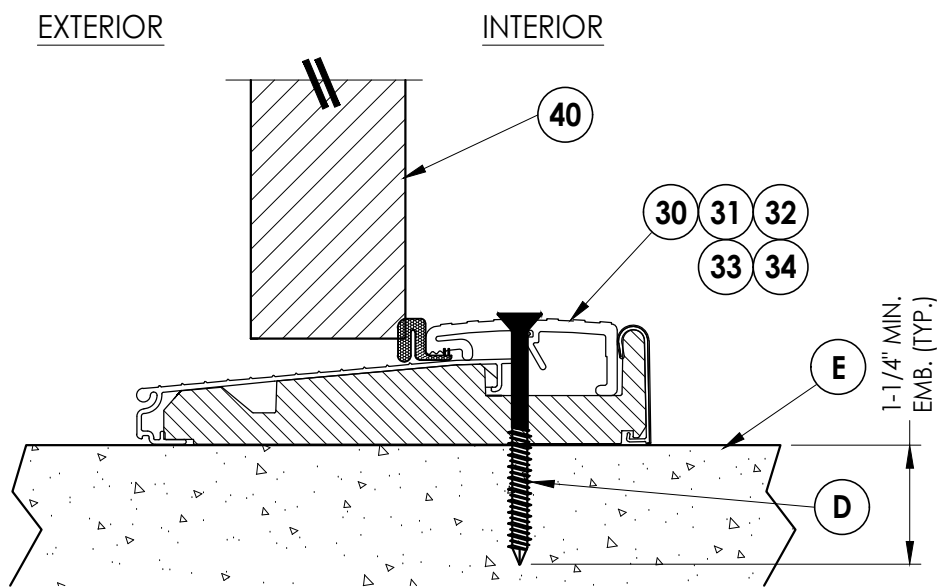


1 VERTICAL CROSS SECTION
9 Outswing configuration

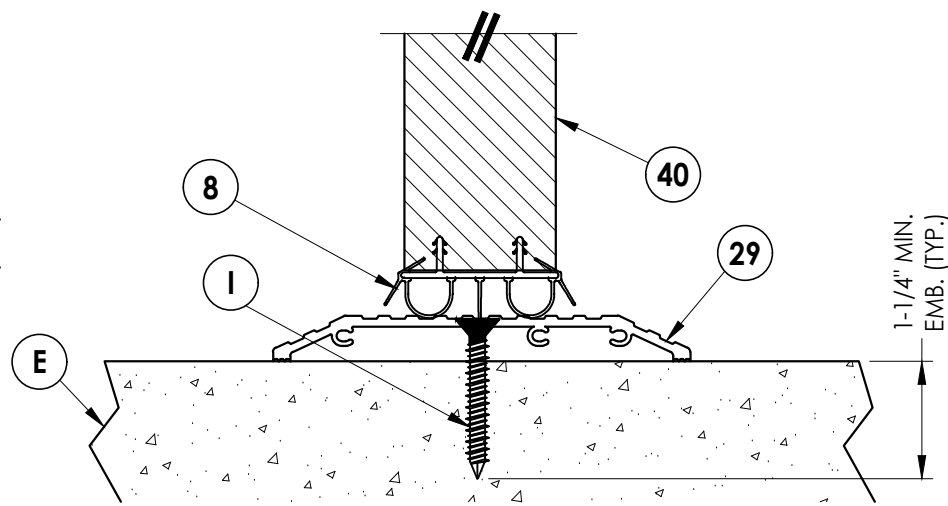


2 VERTICAL CROSS SECTION
9 ADA Threshold

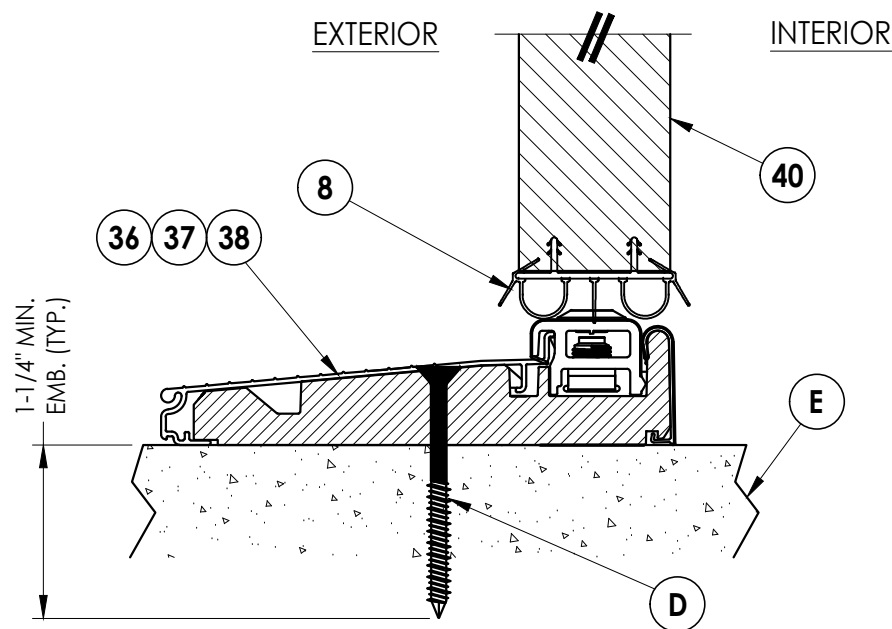

3 VERTICAL CROSS SECTION
9 Inswing configuration

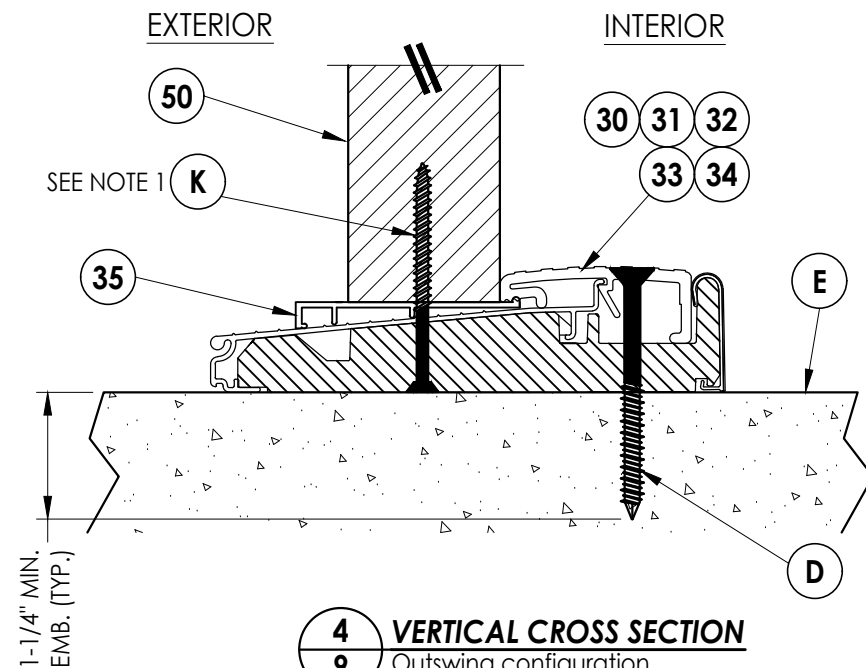

4 VERTICAL CROSS SECTION
9 Outswing configuration

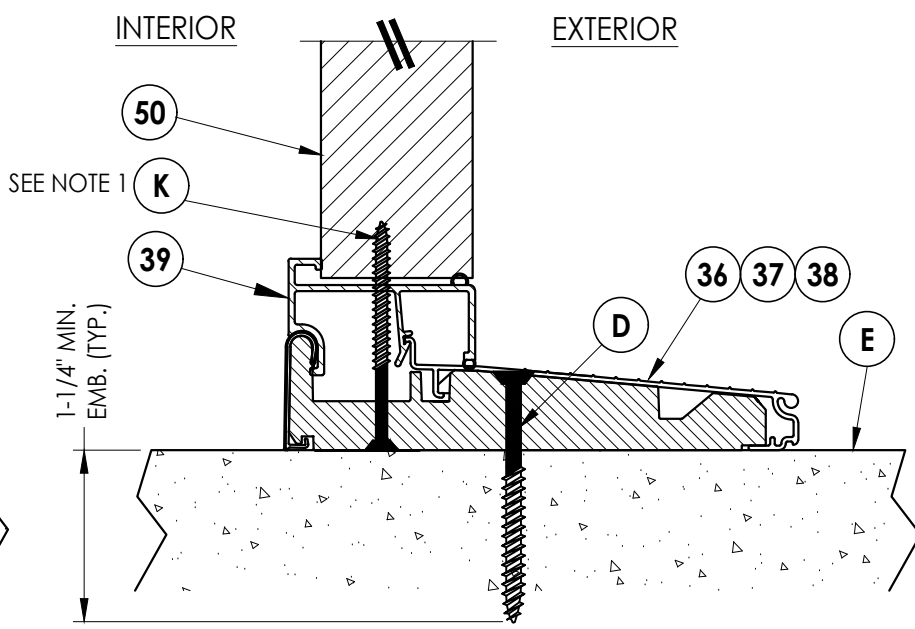

5 VERTICAL CROSS SECTION
9 Inswing configuration

NOTES:
1. Spacing for item K: 6" from each end
and at centerline (3 total).

Documents Prepared By:
Lyndon F. Schmidt
P.E. No. 43409

RW BUILDING CONSULTANTS, INC.
P.O. Box 230, Valrico, FL 33595
Phone No.: 813.659.9197
FBPE Registry No. 9813

PRODUCT:
PLASTPRO INC.
FIBERGLASS DOOR

PART OR ASSEMBLY:
VERTICAL CROSS
SECTIONS (THRESHOLDS)

NO.	DATE	REVISIONS	BY	LFS
1	8/10/23	UPDATE TO 8TH ED. (2023) FBC		

DATE: 3/29/22


SCALE: N.T.S.

DWG. BY: RW


CHK. BY: LFS

DRAWING NO.:
FL-39254.2

SHEET 9 OF 16

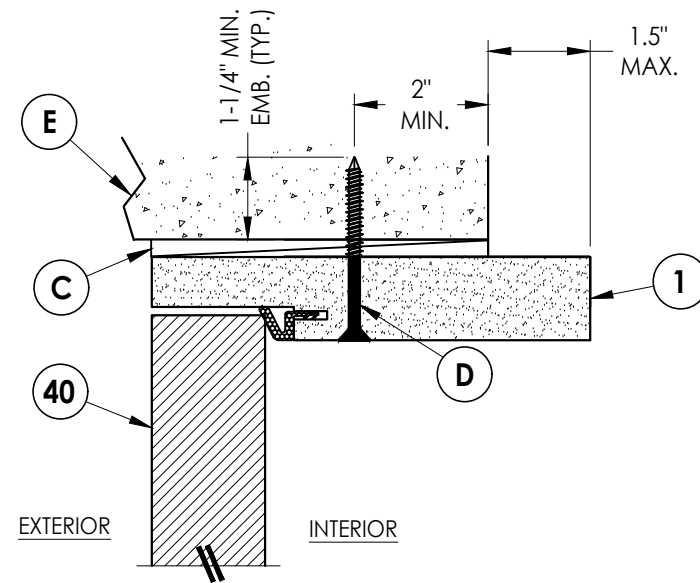


3 **VERTICAL CROSS SECTION**
10 Shown Direct to Masonry
 Outswing only w/ 6-9/16" jamb

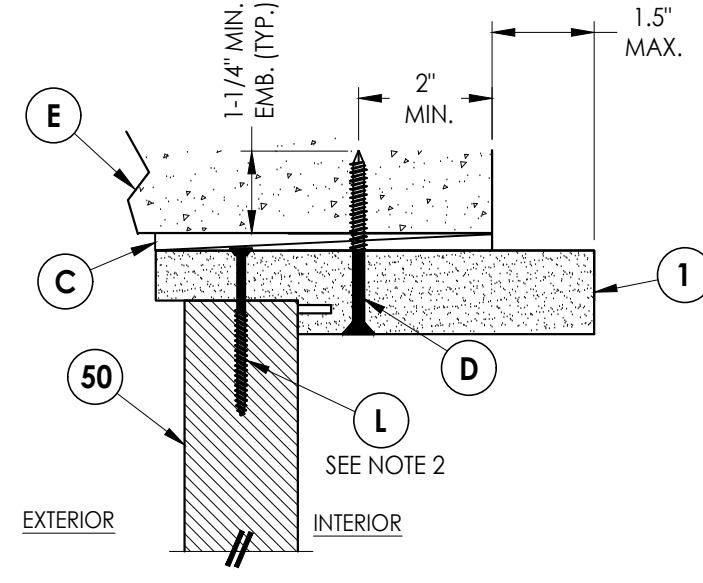


4 **VERTICAL CROSS SECTION**
10 Shown Direct to Masonry
Outswing only w/ 6-9/16" jamb

NOTES:

1. Spacing for item L: 6" from ends and 5 more equally spaced along sidelite (7 total).
2. Spacing for item L: 3" from each end.

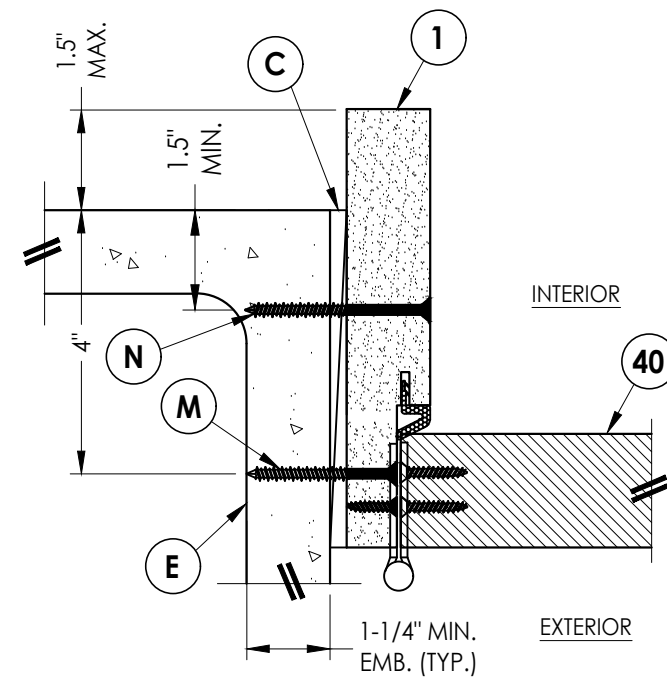

1 **HORIZONTAL CROSS SECTION**
10 Shown Direct to Masonry
 Outswing only w/ 6-9/16" jamb


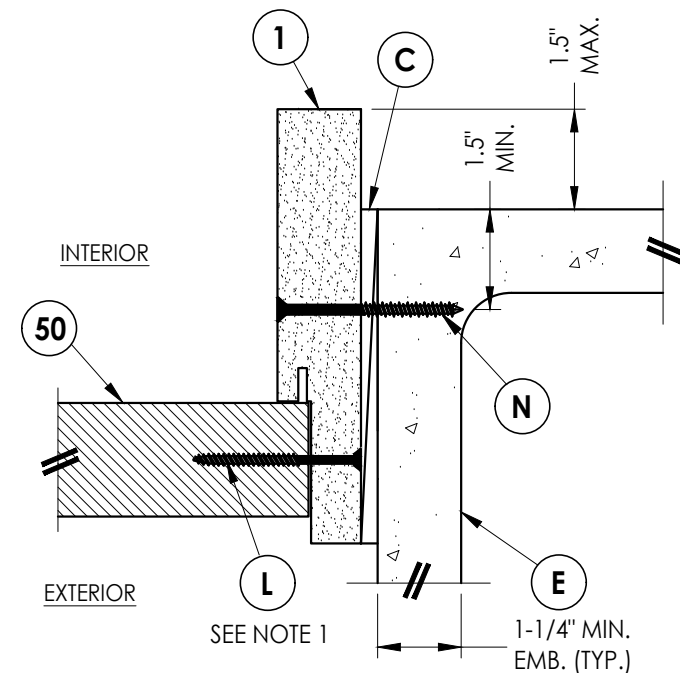


2 **HORIZONTAL CROSS SECTION**
10 Shown Direct to Masonry
 Outswing only w/ 6-9/16" jamb


[illegible]

Z:\2023 FBC Drawings\Plastpro\FL-39254 R2\FL-39254.1.2.4.5.dwg


MANUAL RAISED TONGUE GEAR SYSTEM

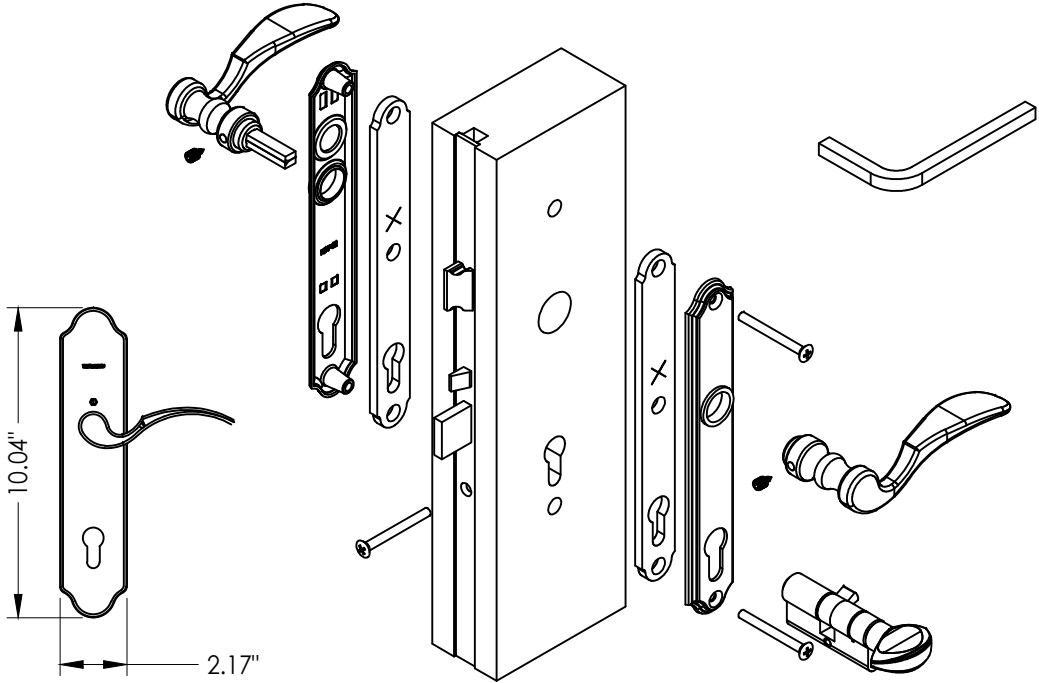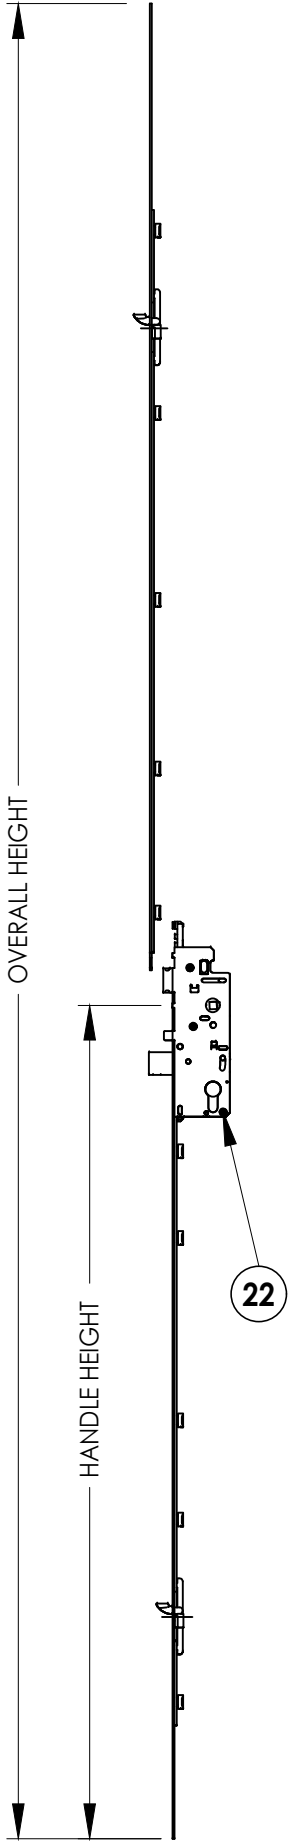


22 **HOPPE MULTIPOINT LOCKSET**
HLS9000 3-Point "Tongue"

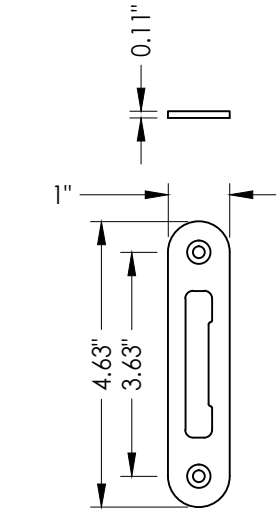

23 **MULTIPOINT STRIKE PLATE**

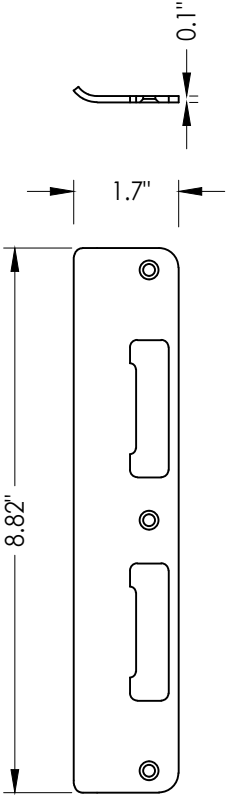

25 **LATCH AND DEADBOLT STRIKE PLATE**
Tongue system

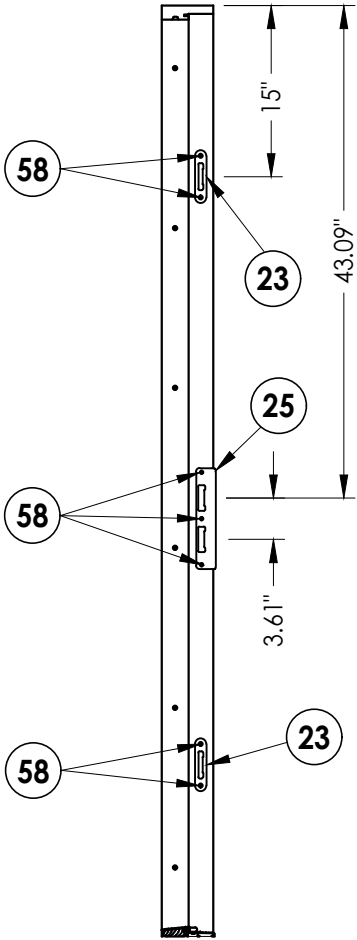

STRIKE JAMB

DATE: 3/29/22

SCALE: N.T.S.

DWG. BY: RW

CHK. BY: LFS

DRAWING NO.:

FL-39254.2

SHEET 11 OF 16

PRODUCT:
PLASTPRO INC.
FIBERGLASS DOOR


PART OR ASSEMBLY:
3-POINT LOCK DETAILS

NO.	DATE	DESCRIPTION
1	8/10/23	UPDATE TO 8TH ED. (2023) FBC
		LFS
		BY


REVISIONS

Documents Prepared By:
Lyndon F. Schmidt
P.E. No. 43409

RW BUILDING CONSULTANTS, INC.
P.O. Box 230, Vairico, FL 33595
Phone No.: 813.659.9197
FBPE Registry No. 9813

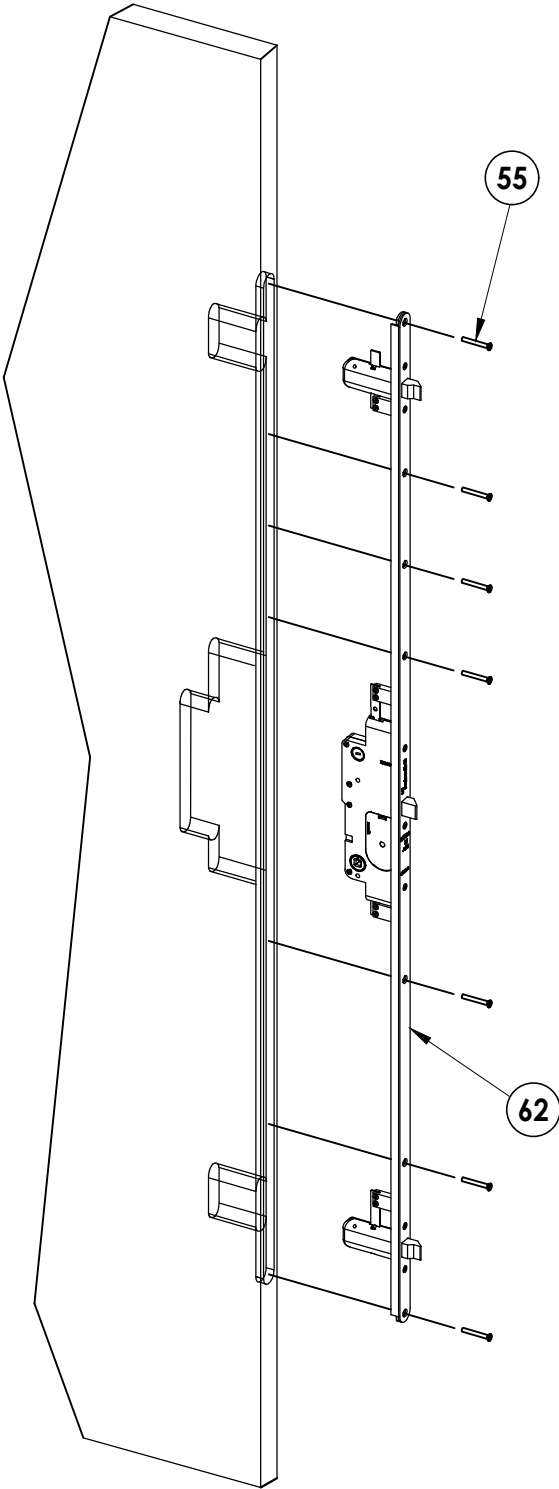

ENDURA TRILENNIUM 3000
3 pt. Lock

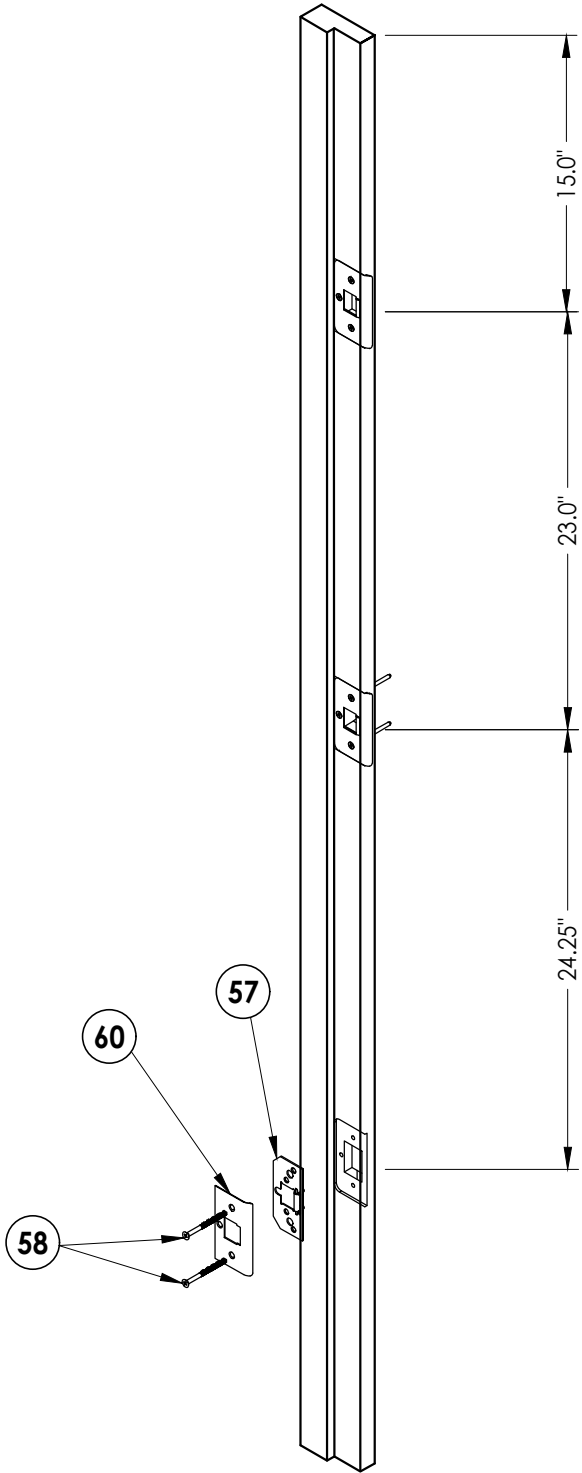

STRIKE JAMB DETAIL

DATE: 3/29/22
SCALE: N.T.S.
DWG. BY: RW
CHK. BY: LFS
DRAWING NO.: FL-39254.2
SHEET 12 OF 16

1	8/10/23	UPDATE TO 8TH ED. (2023)	FBC	LFS					
NO.	DATE			BY					

REVISIONS

PRODUCT:	PLASTPRO INC. FIBERGLASS DOOR
PART OR ASSEMBLY:	3-POINT LOCK DETAILS

Documents Prepared By:
Lyndon F. Schmidt
P.E. No. 43409


RW BUILDING CONSULTANTS, INC.
P.O. Box 230, Valrico, FL 33595
Phone No.: 813.659.9197
FBPE Registry No. 9813

Z:\2023 FBC Drawings\Plastpro\FL-39254 R2\FL-39254.1.2.4.5.dwg


CONCRETE ANCHOR NOTES:

- 1. Concrete anchor locations at the corners may be adjusted to maintain the min. edge distance to mortar joints.
- 2. Concrete anchor locations noted as "MAX. ON CENTER" must be adjusted to maintain the min. edge distance to mortar joints, additional concrete anchors may be required to ensure the "MAX. ON CENTER" dimension are not exceeded.
- 3. Concrete anchor table:

ANCHOR TYPE	ANCHOR SIZE	MIN. EMBEDMENT	MIN. CLEARANCE TO MASONRY EDGE	MIN. CLEARANCE TO ADJACENT ANCHOR
ITW TAPCON®	1/4"	1-1/4"	2"	4"
DeWALT ULTRACON+®	1/4"	1-1/4"	1"	4"

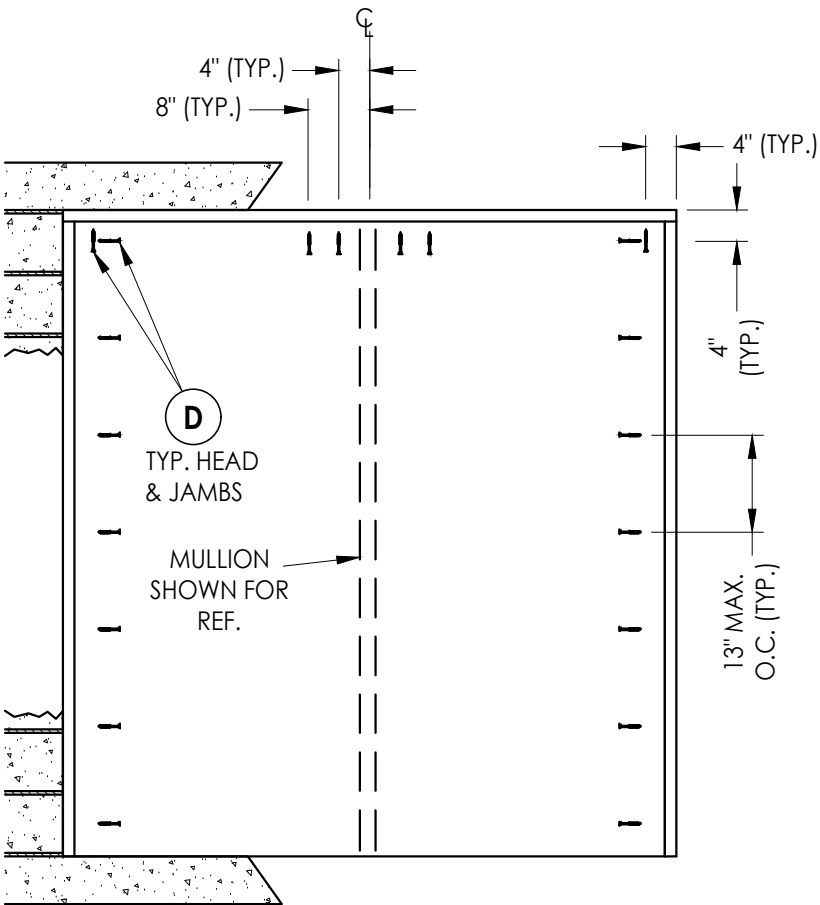

BUCK ANCHORING
OX

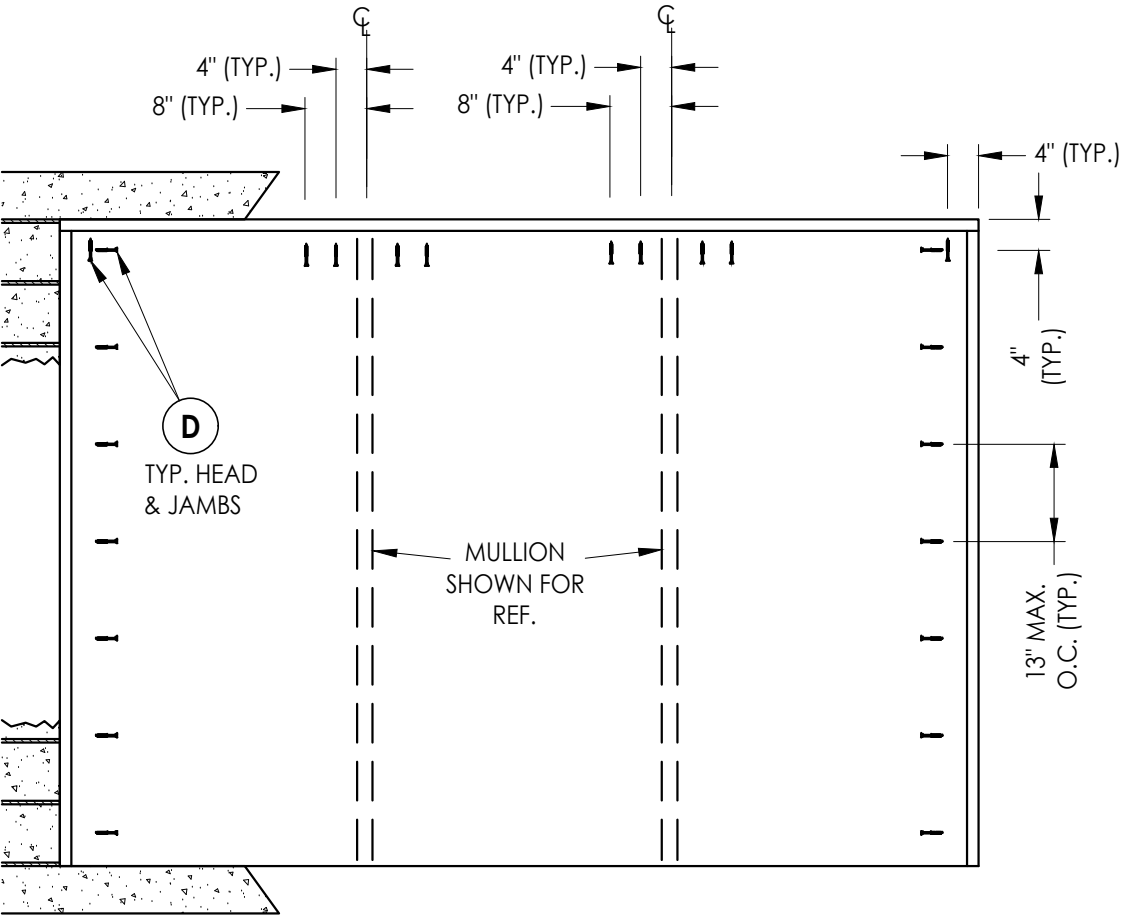


BUCK ANCHORING
OXO

DATE:	3/29/22
SCALE:	N.T.S.
DWG. BY:	RW
CHK. BY:	LFS
DRAWING NO.:	FL-39254.2
SHEET	13 OF 16

PRODUCT:	PLASTPRO INC. FIBERGLASS DOOR
PART OR ASSEMBLY:	BUCK ANCHORING

Documents Prepared By:	Lyndon F. Schmidt P.E. No. 43409
	RW BUILDING CONSULTANTS, INC. P.O. Box 230, Vairico, FL 33595 Phone No.: 813.659.9197 FBPE Registry No. 9813


Z:\2023 FBC Drawings\Plastpro\FL-39254 R2\FL-39254.1.2.4.5.dwg

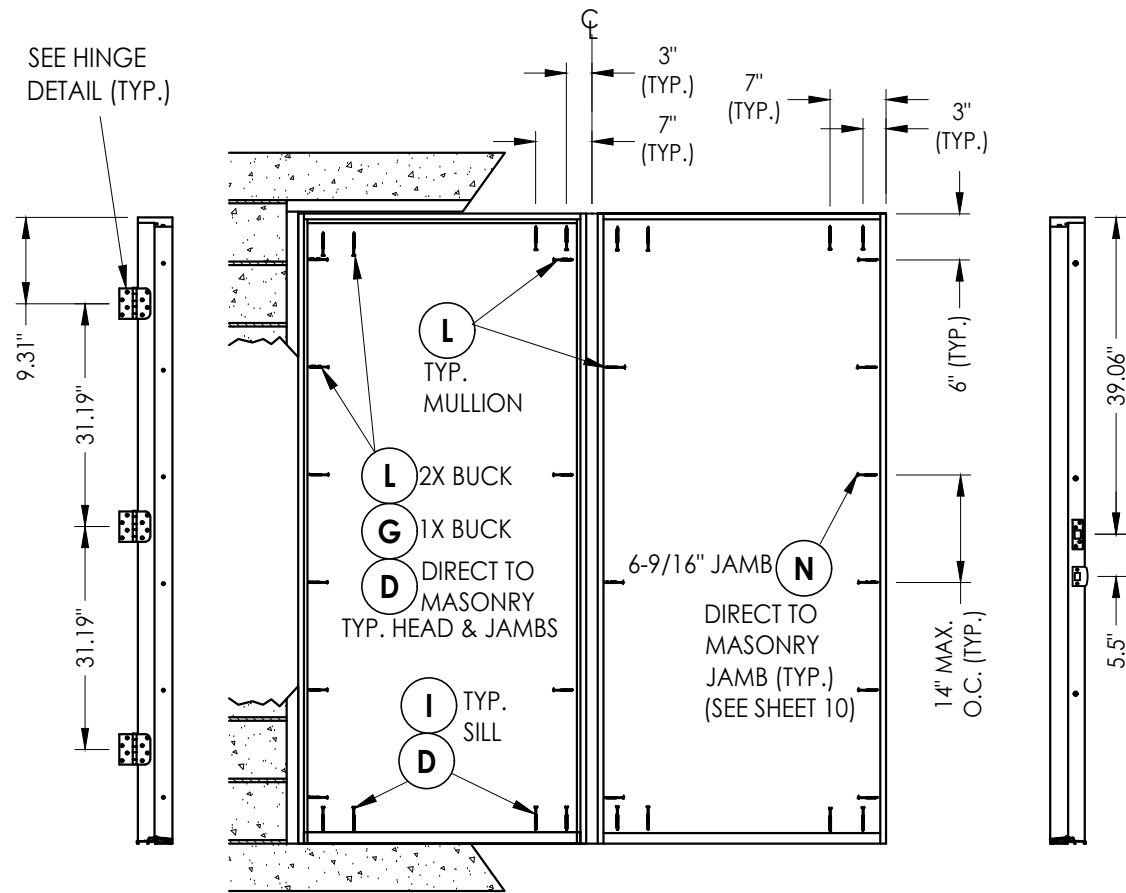


HINGE JAMB

FRAME ANCHORING
OX

STRIKE MULLION

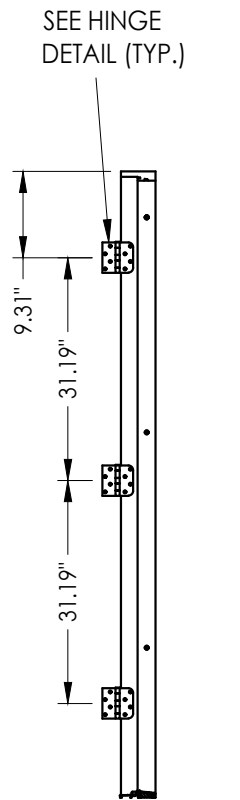

HINGE MULLION

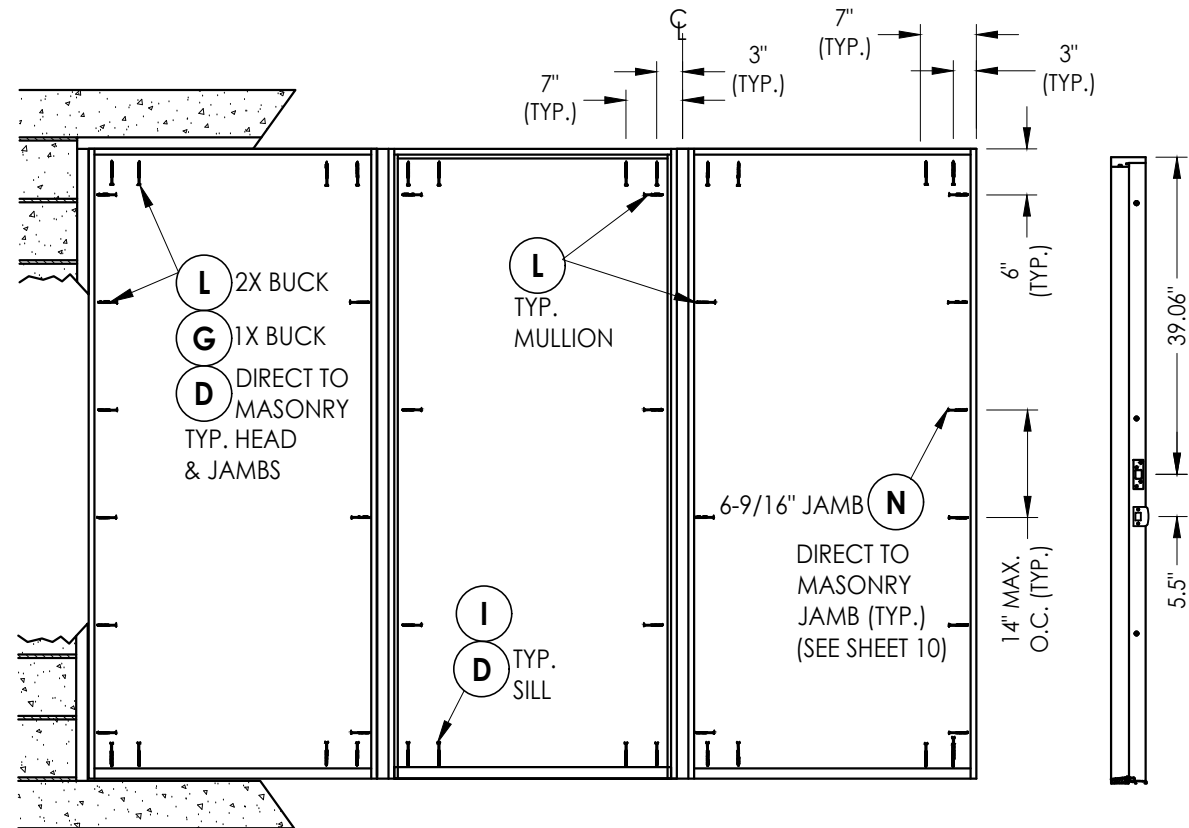

FRAME ANCHORING
OXO

STRIKE MULLION


CONCRETE ANCHOR NOTES:

- Concrete anchor locations at the corners may be adjusted to maintain the min. edge distance to mortar joints.
- Concrete anchor locations noted as "MAX. ON CENTER" must be adjusted to maintain the min. edge distance to mortar joints, additional concrete anchors may be required to ensure the "MAX. ON CENTER" dimension are not exceeded.
- Concrete anchor table:


ANCHOR TYPE	ANCHOR SIZE	MIN. EMBEDMENT	MIN. CLEARANCE TO MASONRY EDGE	MIN. CLEARANCE TO ADJACENT ANCHOR
ITW TAPCON®	1/4"	1-1/4"	2"	4"
DeWALT ULTRA CON+®	1/4"	1-1/4"	1"	4"
ITW TAPCON®	3/16"	1-1/4"	AS SHOWN	1-1/2"

WOOD SCREW INSTALLATION NOTES:


- Maintain a minimum 5/8" edge distance, 1" end distance, & 1" o.c. spacing of wood screws to prevent the splitting of wood.

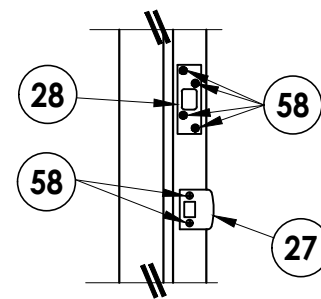

LATCH AND DEADBOLT
Details

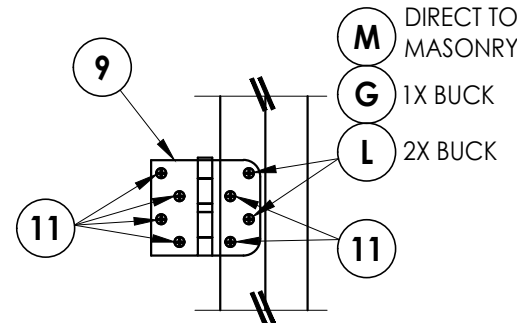

HINGE DETAIL
Inswing

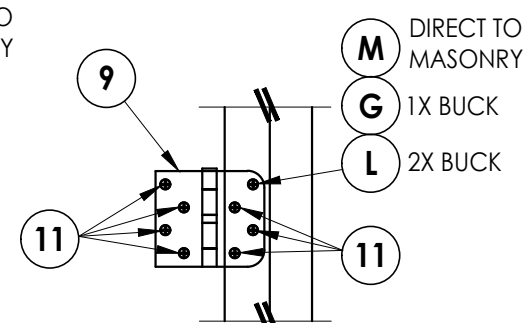

HINGE DETAIL
Outswing

Documents Prepared By:
Lyndon F. Schmidt
P.E. No. 43409
















RW BUILDING CONSULTANTS, INC.
P.O. Box 230, Valrico, FL 33595
Phone No.: 813.659.9197
FBPE Registry No. 9813

PRODUCT:
PLASTPRO INC.
FIBERGLASS DOOR

PART OR ASSEMBLY:
FRAME ANCHORING

NO.	DATE	REVISIONS
1	8/10/23	UPDATE TO 8TH ED. (2023) FBC

DATE:	3/29/22
SCALE:	N.T.S.
DWG. BY:	RW
CHK. BY:	LFS
DRAWING NO.:	FL-39254.2
SHEET	14 OF 16

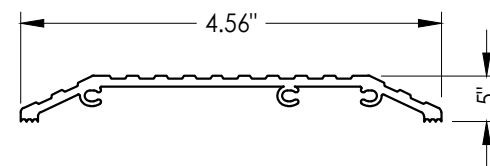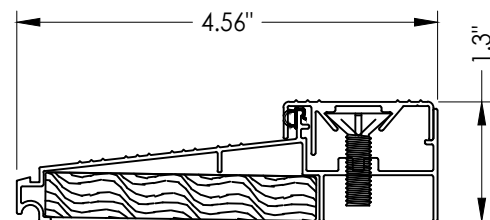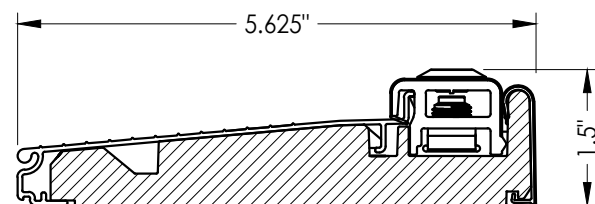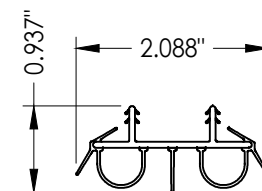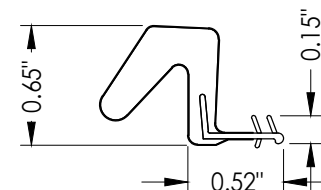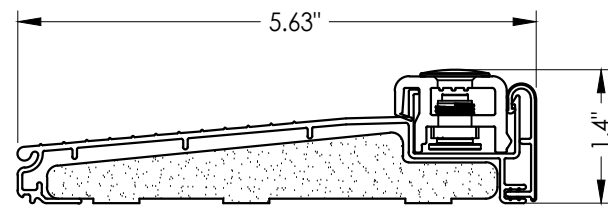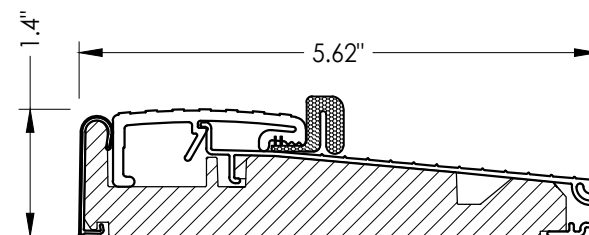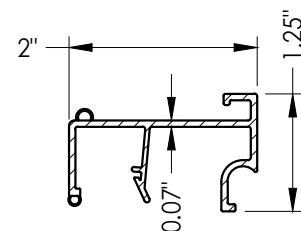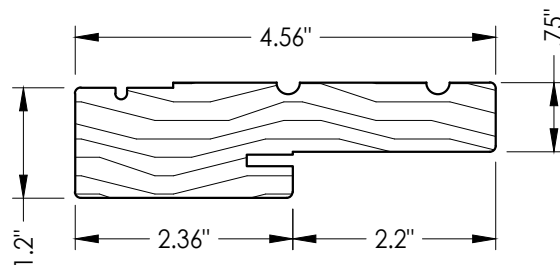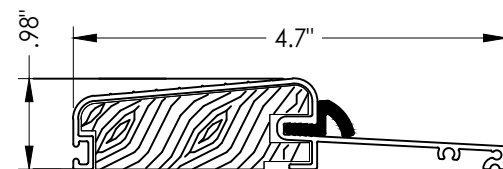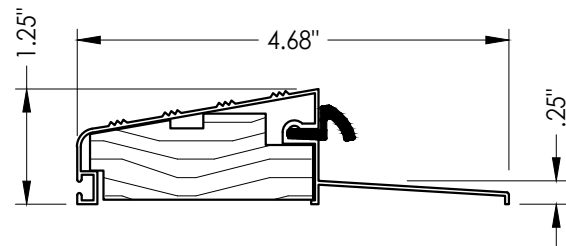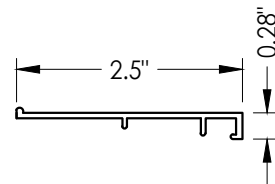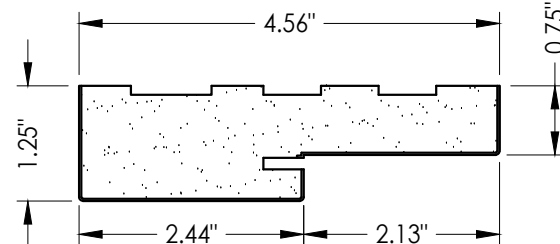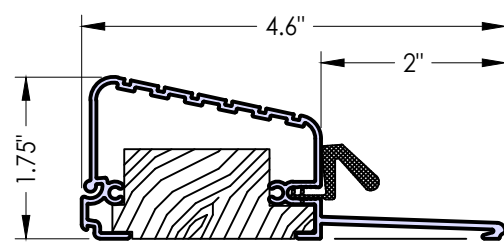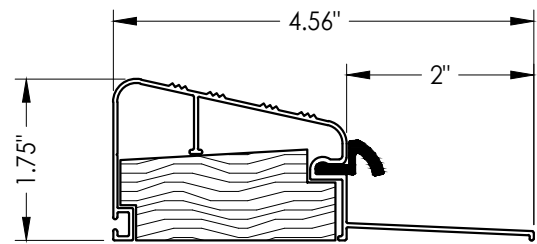

1	8/10/23	UPDATE TO 8TH ED. (2023)	FBC	LFS					
NO.	DATE				REVISIONS				
DATE: 3/29/22									
SCALE: N.T.S.									
DWG. BY: RW									
CHK. BY: LFS									
DRAWING NO.: FL-39254.2									
SHEET 15 OF 16									

Documents Prepared By:
Lyndon F. Schmidt
P.E. No. 43409

R^W BUILDING CONSULTANTS, INC.
P.O. Box 230, Valrico, FL 33595
Phone No.: 813.659.9197
FBPE Registry No. 9813

PART OR ASSEMBLY:

COMPONENTS

DATE: 3/29/22

SCALE: *N.T.S.*

DWG. BY: *RW*

CHK. BY: LFS

DRAWING NO.:

FL-39254.2

© 2022 R.W. BUILDING CONSULTANTS INC.

BILL OF MATERIALS		
ITEM #	DESCRIPTION	MATERIAL
A	1X BUCK SG >= 0.55	WOOD
B	2X BUCK SG >= 0.55	WOOD
C	1/4" MAX. SHIM SPACE	-
D	1/4" X 2-3/4" PFH DeWALT OR ITW CONCRETE SCREW	STEEL
E	MASONRY - 3,000 PSI MIN. CONCRETE CONFORMING TO ACI 301 OR HOLLOW BLOCK CONFORMING TO ASTM C90	CONCRETE
G	3/16" x 3-1/4" PFH ITW CONCRETE SCREW	STEEL
I	1/4" X 1-3/4" PFH DeWALT OR ITW CONCRETE SCREW	STEEL
J	1/4" X 3-3/4" PFH DeWALT OR ITW CONCRETE SCREW	STEEL
K	1/4" X 2-1/4" ITW CONCRETE SCREW	STEEL
L	#10 X 2-1/2" PFH WOOD SCREW (1.15" MIN. EMBEDMENT)	STEEL
M	3/16" X 2-1/4" ITW CONCRETE SCREW	STEEL
N	3/16" X 2-3/4" ITW CONCRETE SCREW	STEEL
1	POLY FIBER JAMB	COMP. / VINYL
2	FINGER JOINTED PINE FRAME	WOOD
7	WEATHERSTRIP	FOAM
8	DOOR BOTTOM SWEEP	VINYL
9	4" X 4" BUTT HINGE	STEEL
11	#9 X 3/4" PFH WOOD SCREW	STEEL
22	3 POINT "TONGUE" MULTIPOINT LOCKSET (Mfg. BY HOPPE)	STEEL
23	MULTIPOINT STRIKE PLATE (TONGUE SYSTEM)	STEEL
25	LATCH AND DEADBOLT STRIKE PLATE (TONGUE SYSTEM)	STEEL
27	LATCH STRIKE PLATE	STEEL
28	DEADBOLT STRIKE PLATE (SECURITY)	STEEL
29	ADA THRESHOLD	ALUM
30	OUTSWING THRESHOLD	ALUM/WOOD
31	OUTSWING THRESHOLD	ALUM/WOOD
32	OUTSWING THRESHOLD	ALUM/WOOD
33	OUTSWING THRESHOLD	ALUM/COMP
34	OUTSWING THRESHOLD	ALUM/WOOD
35	OUTSWING SIDELITE ADAPTER	VINYL
36	INSWING THRESHOLD	ALUM/COMP
37	INSWING THRESHOLD	ALUM/WOOD
38	INSWING THRESHOLD	ALUM/COMP
39	INSWING SIDELITE ADAPTER	VINYL
40	DOOR PANEL - SEE DOOR PANEL DETAIL SHEET FOR CONSTRUCTION DETAILS	-
50	SIDELITE PANEL - SEE SIDELITE PANEL DETAIL SHEET FOR DETAILS	-
55	#10 X 1-1/2" PFH SCREW	STEEL
57	BACKING PLATE	STEEL
58	#8 X 2" PFH WS	STEEL
60	MULTIPOINT STRIKE PLATE	STEEL
62	ENDURA TRILENNIUM 3000 LOCK ASSEMBLY	STEEL
88	2X REINFORCEMENT SG >= 0.55	WOOD

[illegible]