


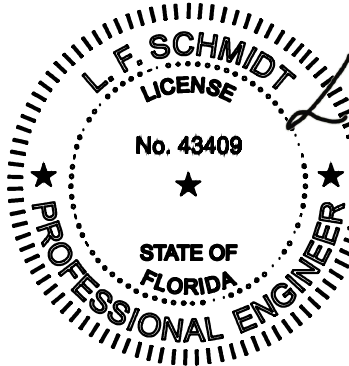

Digitally signed by Lyndon F Schmidt
Date: 2026.08.03 17:04:56 -04'00'

This item has been digitally signed and sealed by
L. F. Schmidt, P.E. on the date adjacent to the seal.

Printed copies of this document are not
considered signed and sealed and the signature
must be verified on any electronic copies.

THIS PRODUCT APPROVAL IS VALID
ONLY FOR THE STATE OF FLORIDA

"High Velocity Hurricane" Fiberglass Door

Smooth / Wood Grain / White Wood Grain
Rustic / Mahogany


INSWING / OUTSWING
"IMPACT"

GENERAL NOTES

1. This product has been evaluated and is in compliance with the 9th Edition (2026) Florida Building Code (FBC) structural requirements excluding the "High Velocity Hurricane Zone" (HVHZ).
2. Product anchors shall be as listed and spaced as shown on details. Anchor embedment to base material shall be beyond wall dressing or stucco.
3. When used in areas requiring wind borne debris protection this product complies with FBC Sections 1609.1.2 & R301.2.1.2 and does not require an impact resistant covering. This product meets missile level "D" and includes Wind Zone 4 as defined in ASTM E1996.
4. For 2x stud framing construction, anchoring of these units shall be the same as that shown for 2x buck masonry construction.
5. Site conditions that deviate from the details of this drawing require further engineering analysis by a licensed engineer or registered architect.

TABLE OF CONTENTS

SHEET #	DESCRIPTION	SHEET #	DESCRIPTION
1	Typical Elevations, Design Pressures & General Notes	7	Horizontal & Vertical Cross Sections (Direct to Masonry)
2	Door Panel Details	8	3-point lock details
3	Horizontal & Vertical Cross Sections (2X Buck)	9	3-point lock details
4	Horizontal & Vertical Cross Sections (1X Buck)	10	Buck and frame anchoring
5	Horizontal & Vertical Cross Sections (Direct to Masonry)	11	Components
6	Vertical Cross Sections (Thresholds)	12	Bill of materials

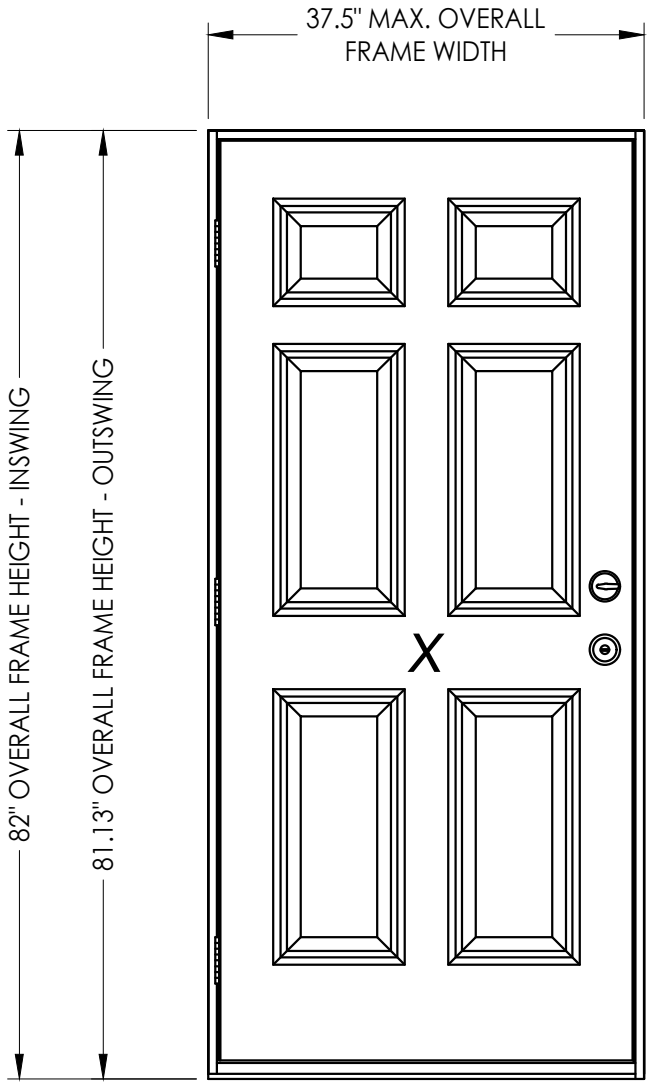

CONFIGURATION	MAX. FRAME DIMENSION	DESIGN PRESSURE (PSF)	
		POSITIVE	NEGATIVE
X	37.5" x 82.0"	+75.0	-75.0

See Sheet 2 for hardware design pressure limitations

Documents Prepared By:
Lyndon F. Schmidt
P.E. No. 43409

PLASTPRO INC.
FIBERGLASS DOOR

PART OR ASSEMBLY:
TYPICAL ELEVATION, DESIGN
PRESSURES & GENERAL NOTES

2

7/02/26

UPDATE TO 9TH ED. (2026)

FBC

LFS

1

8/10/23

UPDATE TO 8TH ED. (2023)

FBC

LFS

NO.

DATE

BY

REVISIONS

DATE: 3/29/22

SCALE: N.T.S.

DWG. BY: RW

CHK. BY: LFS


DRAWING NO.: FL-39254.1

SHEET 1 OF 12


BUILDING CONSULTANTS, INC.
P.O. Box 230, Valrico, FL 33595
Phone No.: 813.659.9197
FBPE Registry No. 9813

RW

E:\2023 FBC DRAWINGS 7-27-26\Plastpro\FL-39254 R2\FL-39254.1.2.4.5.dwg

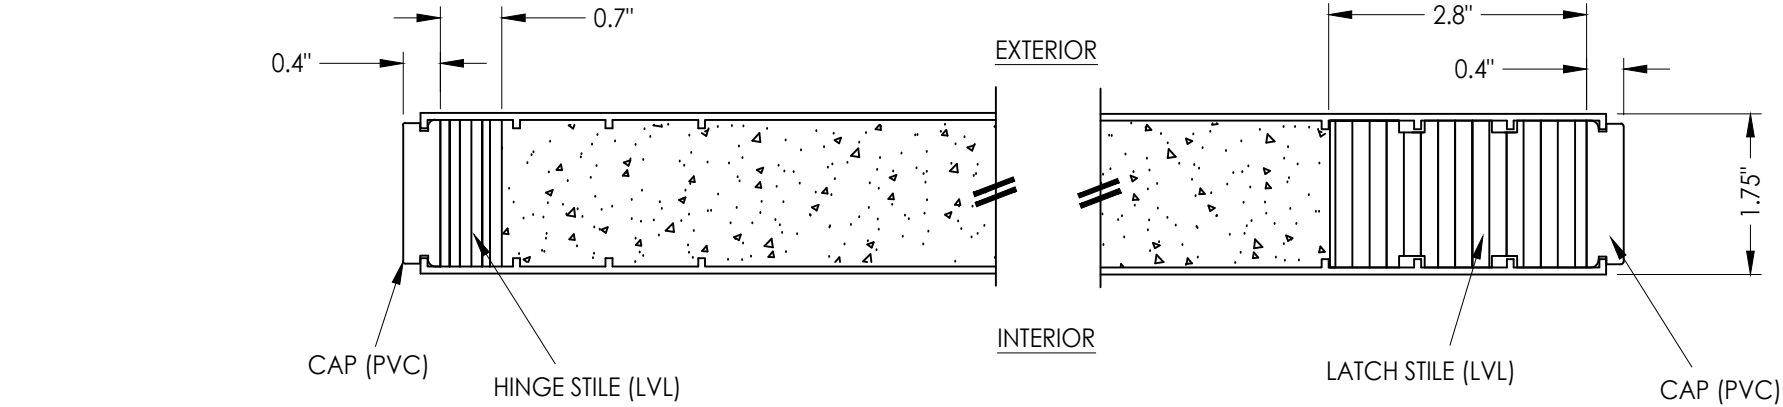



1
2 HORIZONTAL CROSS SECTION

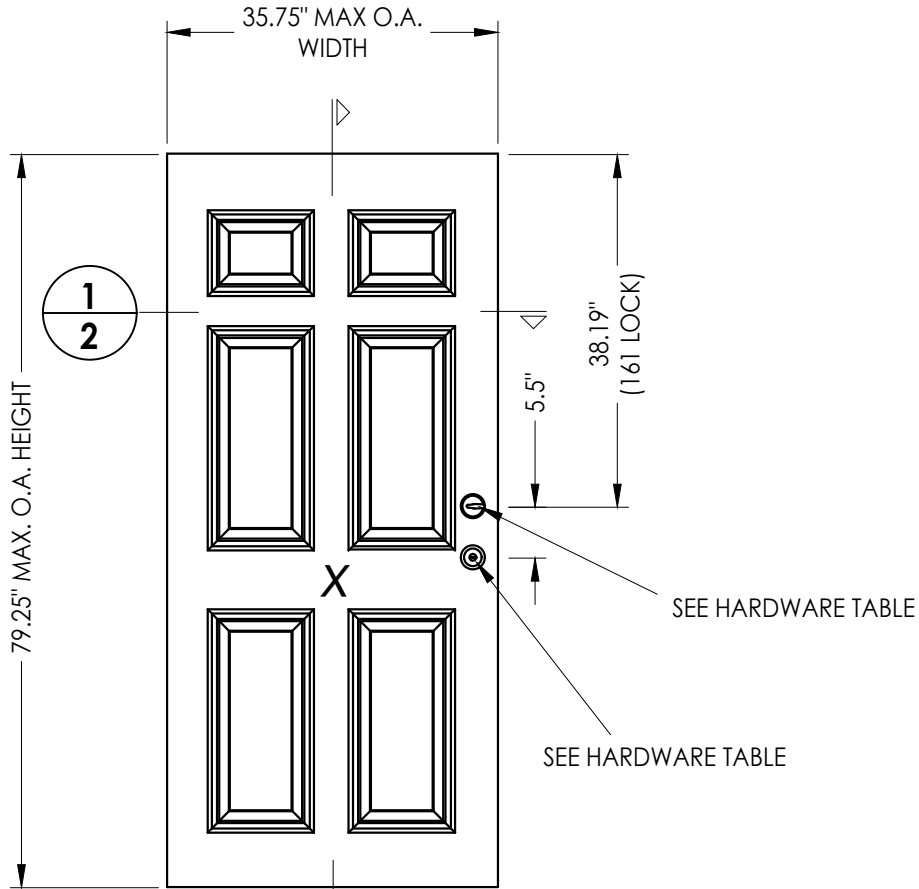

2
2 DOOR PANEL
Plastpro
Fiberglass

HARDWARE TABLE			
MANUFACTURER	MODEL		MAX. DESIGN PRESSURE (PSF)
KWIKSET	Knob:	SIGNATURE SERIES	± 75
	DEADBOLT:	SIGNATURE SERIES (980)	
SCHLAGE	Knob:	"F" SERIES (F51)	± 75
	DEADBOLT:	"B" SERIES (B60/62)	
PAMEX	Lever:	FL3B SERIES	± 75
	DEADBOLT:	FD7 SERIES	
HOPPE	MULTIPOINT LOCK:	HLS9000 3-POINT TONGUE	± 50
ENDURA	MULTIPOINT LOCK:	TRILENNIUM 3000 (3-PT)	± 75

See Sheets 8 and 9 for multipoint lock details.

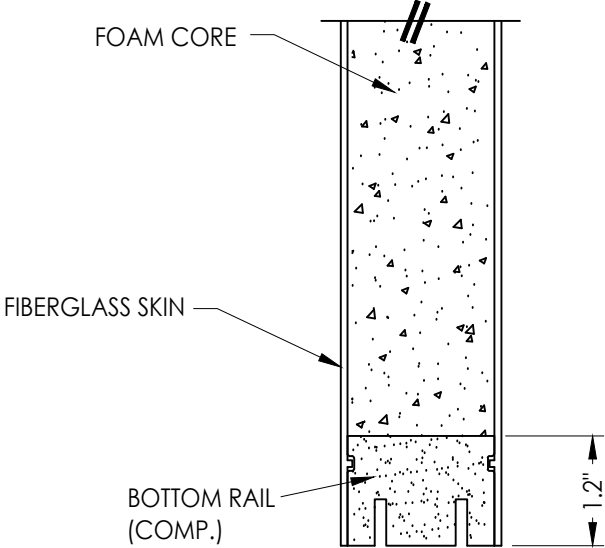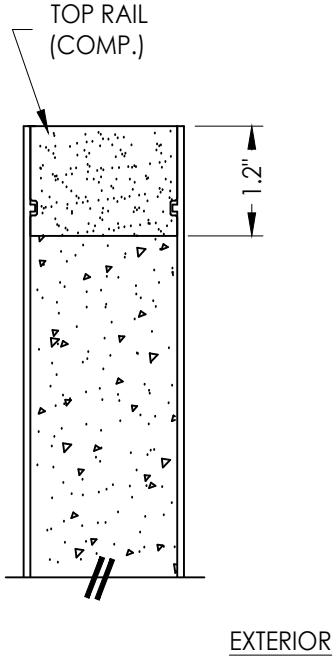

2
2 VERTICAL CROSS SECTION

FIBERGLASS SKIN: 0.125" MIN. THK.
FOAM CORE: POLYURETHANE - 1.9 PCF MIN.)

Documents Prepared By:
Lyndon F. Schmidt
P.E. No. 43409

BUILDING CONSULTANTS, INC.
P.O. Box 230, Vairico, FL 33595
Phone No.: 813.659.9197
FBPE Registry No. 9813

RW

PRODUCT: PLASTPRO INC.
FIBERGLASS DOOR

PART OR ASSEMBLY:
DOOR PANEL DETAILS

NO.	DATE	REVISIONS
2	7/02/26	UPDATE TO 9TH ED. (2026) FBC LFS
1	8/10/23	UPDATE TO 8TH ED. (2023) FBC LFS

DATE: 3/29/22

SCALE: N.T.S.

DWG. BY: RW


CHK. BY: LFS

DRAWING NO.:

FL-39254.1


SHEET 2 OF 12

E:\2023 FBC DRAWINGS 7-27-26\Plastpro\FL-39254 R2\FL-39254.1.2.4.5.dwg

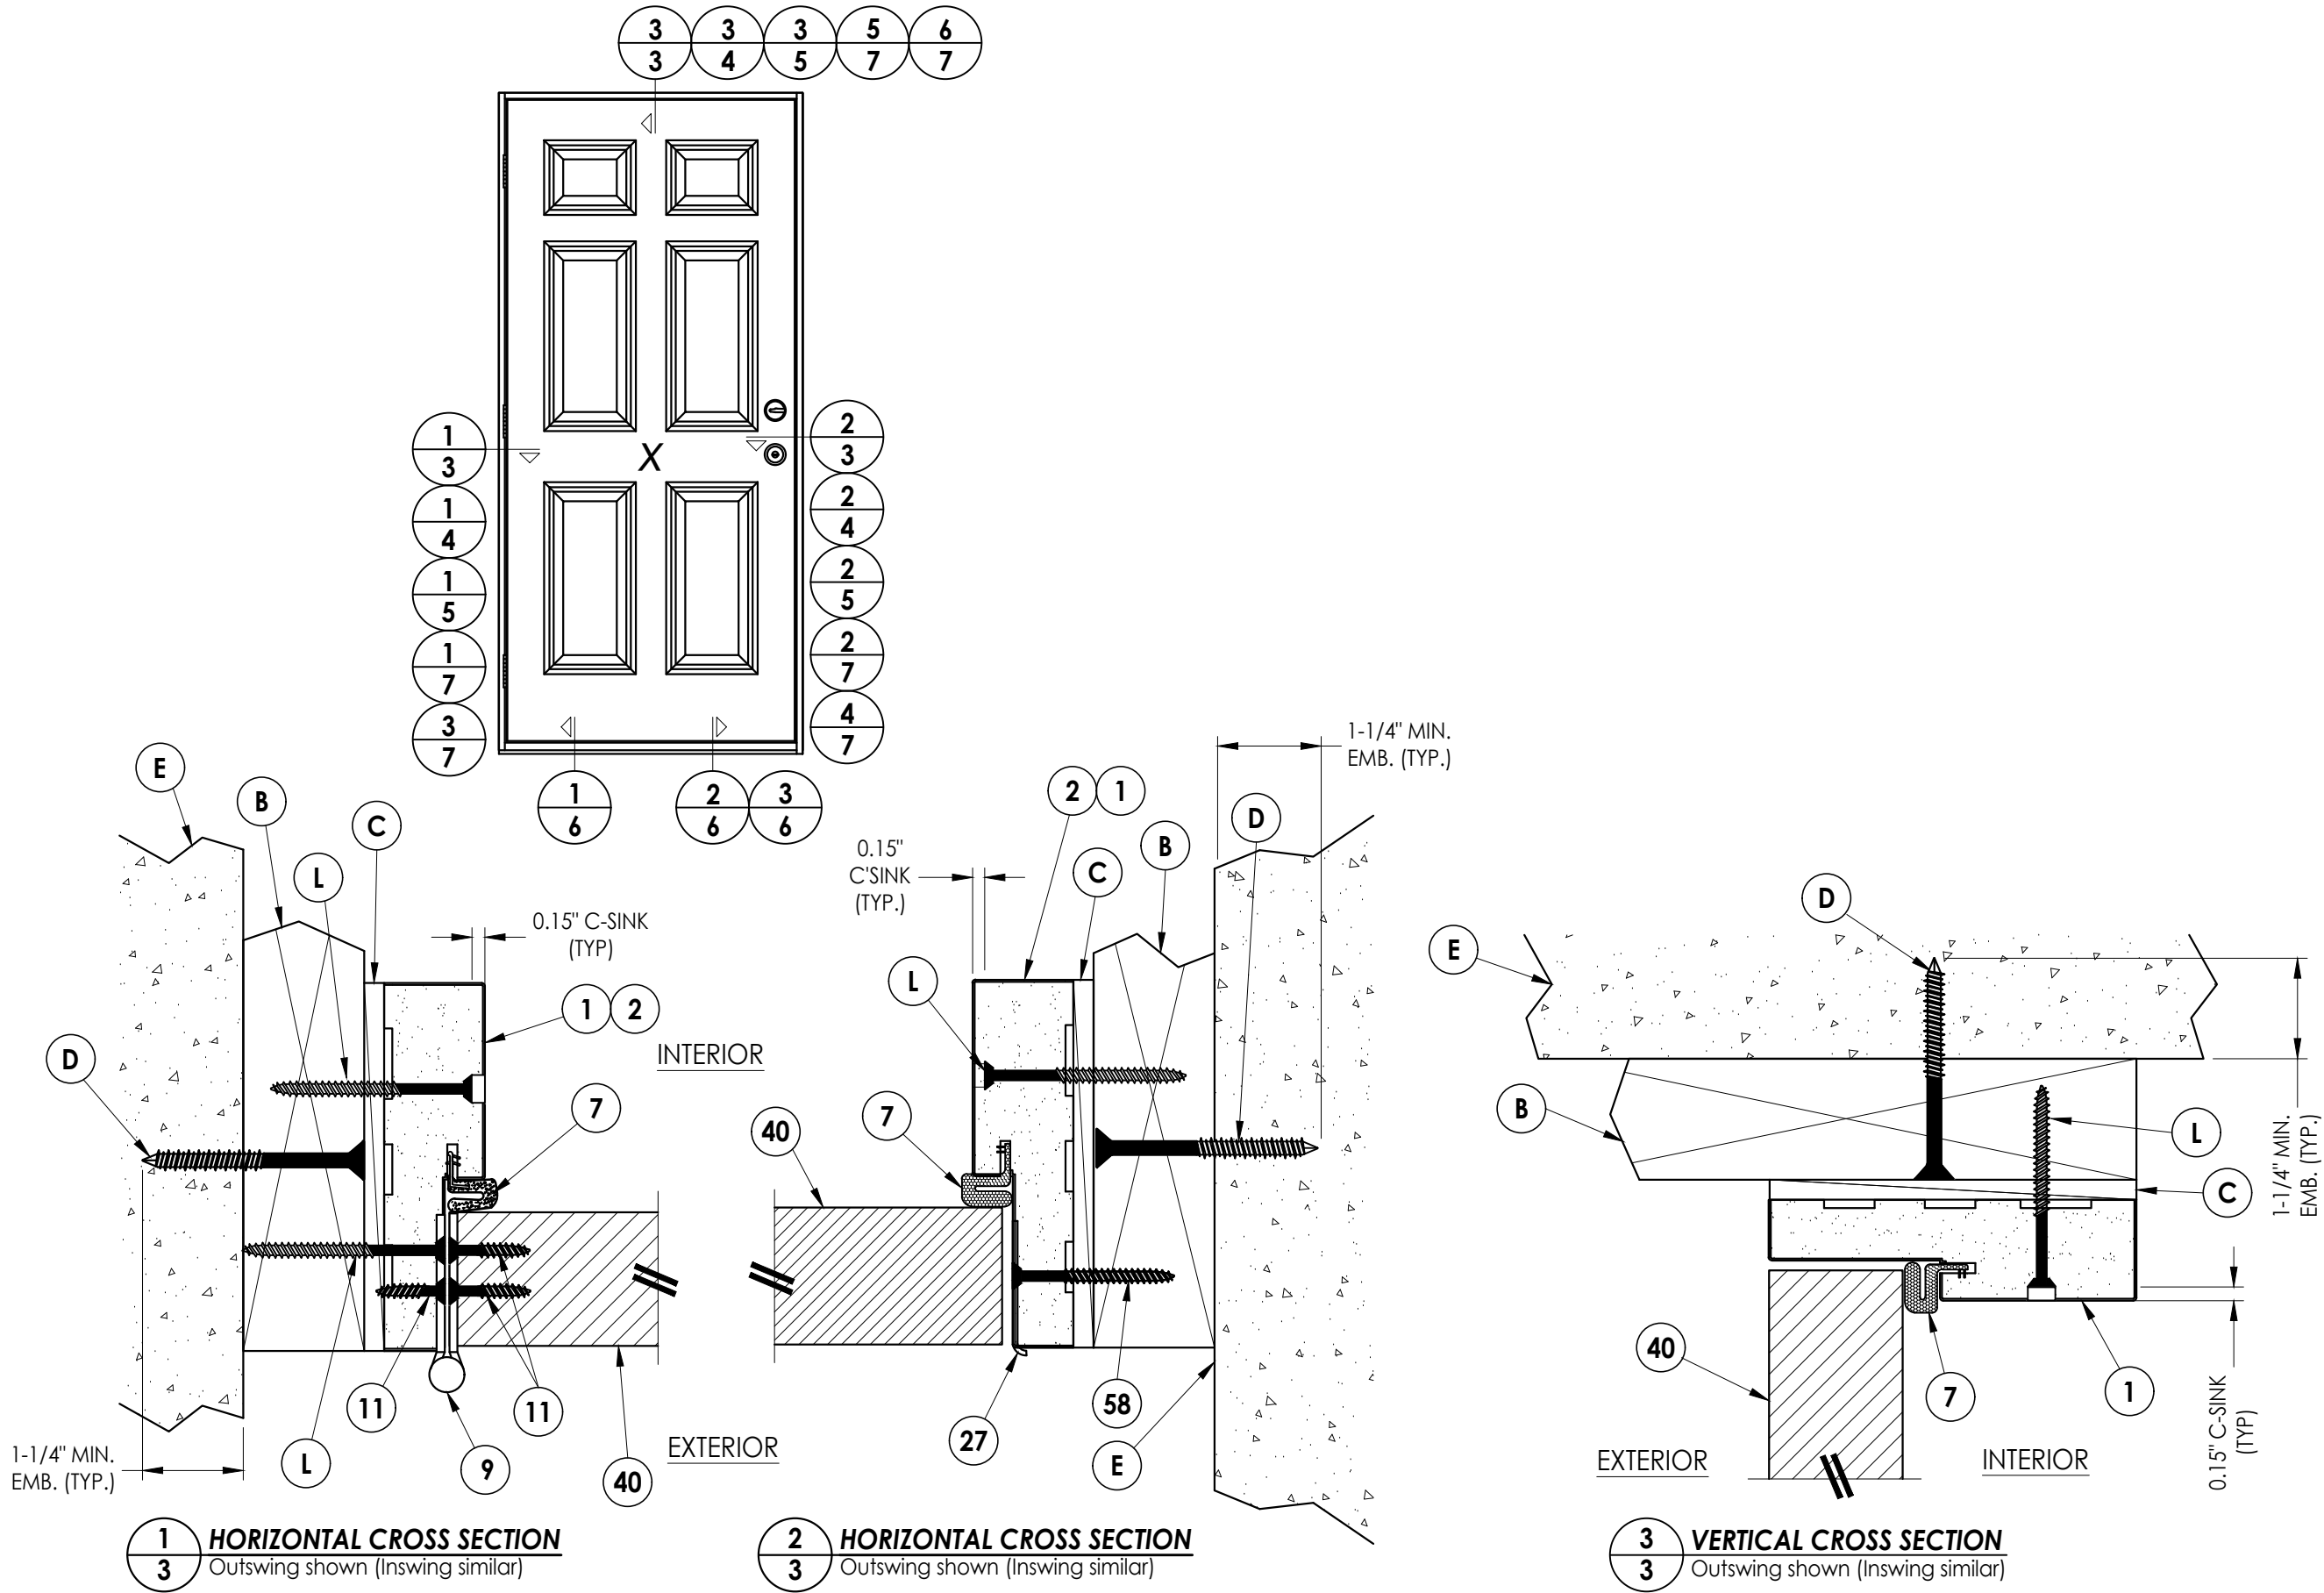

Documents Prepared By: Lyndon F. Schmidt P.E. No. 43409		BUILDING CONSULTANTS, INC. P.O. Box 230, Valrico, FL 33595 Phone No.: 813.659.9197 FBPE Registry No. 9813	
PRODUCT: PLASTPRO INC. FIBERGLASS DOOR		PART OR ASSEMBLY: HORIZONTAL & VERTICAL CROSS SECTIONS (2X BUCK)	
		DATE	BY
2	7/02/26	UPDATE TO 9TH ED. (2026) FBC	LFS
1	8/10/23	UPDATE TO 8TH ED. (2023) FBC	LFS
NO.		REVISIONS	
DATE			
DATE: 3/29/22			
SCALE: N.T.S.			
DWG. BY: RW			
CHK. BY: LFS			
DRAWING NO.: FL-39254.1			
SHEET 3 of 12			

EXTERIOR

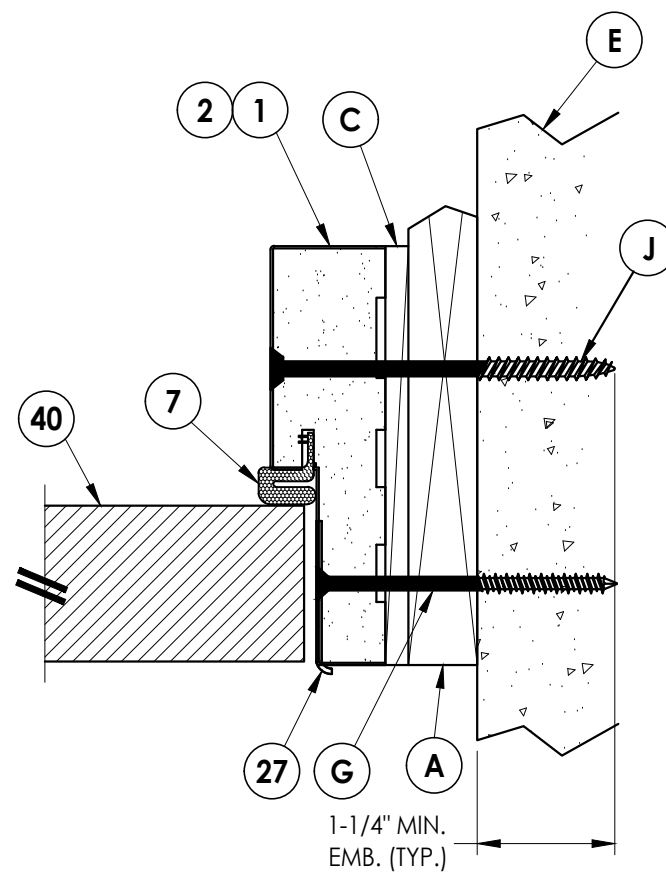


1-1/4" MIN.
EMB. (TYP.)

PRODUCT:	PLASTPRO INC. FIBERGLASS DOOR
PART OR ASSEMBLY:	HORIZONTAL & VERTICAL CROSS SECTIONS (1X BUCK)

R^W BUILDING CONSULTANTS, INC.
P.O. Box 230, Valrico, FL 33595
Phone No.: 813.659.9197
FBPE Registry No. 9813


E:\2023 FBC DRAWINGS 7-27-26\Plastpro\FL-39254 R2\FL-39254.1.2.4.5.dwg

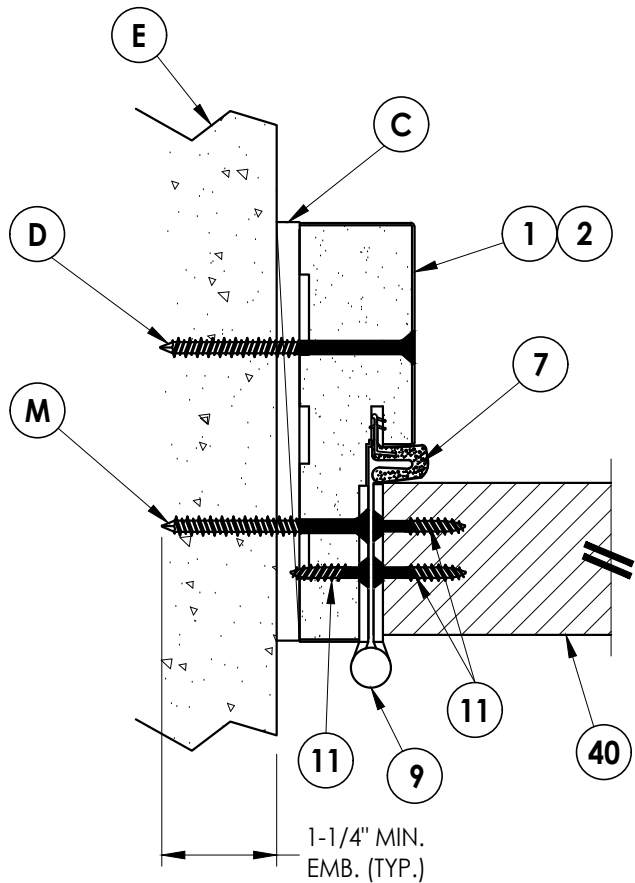


1
5 **HORIZONTAL CROSS SECTION**
Shown Direct to Masonry
Outswing shown (Inswing similar)

INTERIOR

EXTERIOR

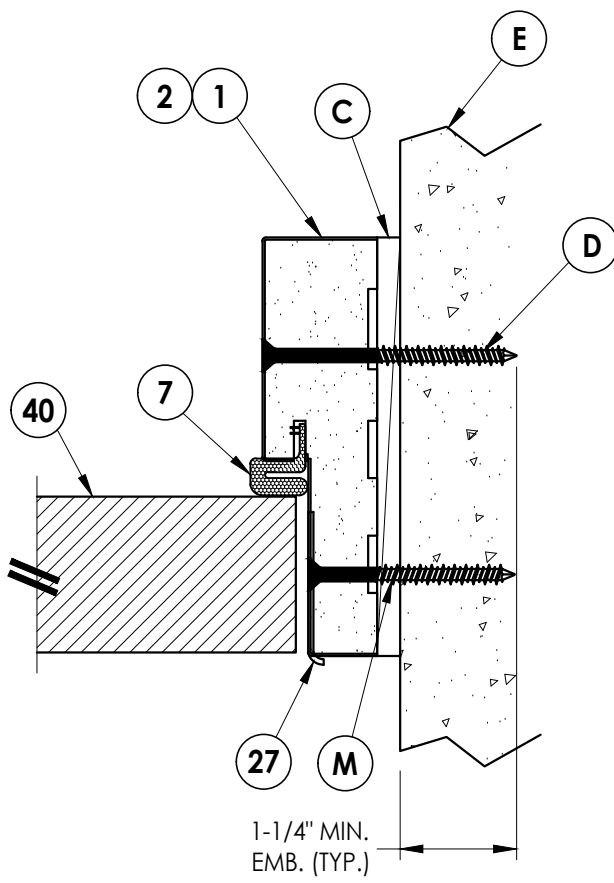

2
5 **HORIZONTAL CROSS SECTION**
Shown Direct to Masonry
Outswing shown (Inswing similar)

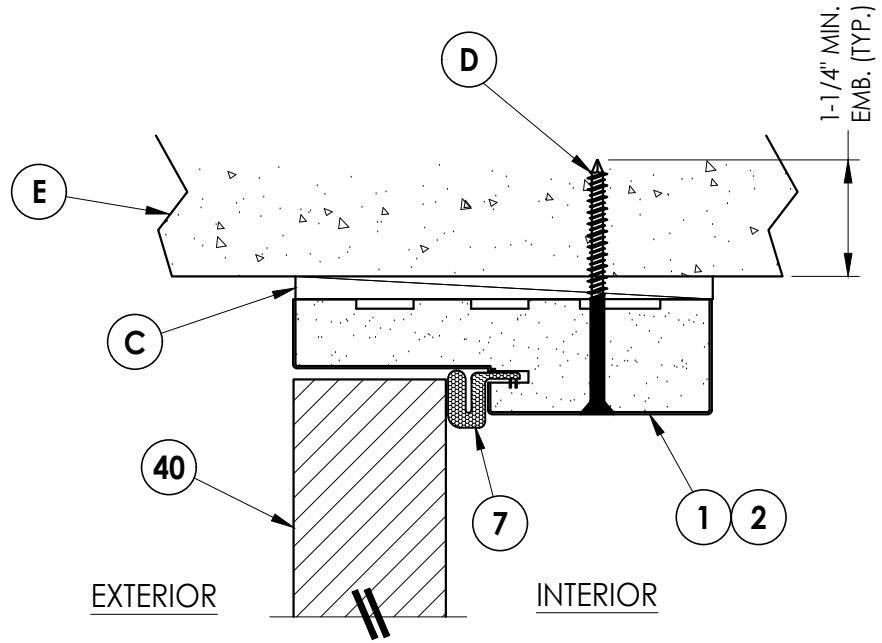

3
5 **VERTICAL CROSS SECTION**
Shown Direct to Masonry
Outswing shown (Inswing similar)

DATE: 3/29/22
SCALE: N.T.S.
DWG. BY: RW
CHK. BY: LFS
DRAWING NO.: FL-39254.1
SHEET 5 OF 12

REVISIONS	
NO.	DATE
2	7/02/26
1	8/10/23

PRODUCT: PLASTPRO INC. FIBERGLASS DOOR
PART OR ASSEMBLY: HORIZONTAL & VERTICAL CROSS SECTIONS (DIRECT TO MASONRY)

Documents Prepared By:
Lyndon F. Schmidt
P.E. No. 43409
RW BUILDING CONSULTANTS, INC.
P.O. Box 230, Valrico, FL 33595
Phone No.: 813.659.9197
FBPE Registry No. 9813

EXTERIOR

INTERIOR

8

40

29

I

E

1-1/4" MIN.
EMB. (TYP.)

Documents Prepared By:
Lyndon F. Schmidt
P.E. No. 43409

RW BUILDING CONSULTANTS, INC.
P.O. Box 230, Valrico, FL 33595
Phone No.: 813.659.9197
FBPE Registry No. 9813

PRODUCT: PLASTPRO INC.
FIBERGLASS DOOR


OR ASSEMBLY:

**VERTICAL CROSS
SECTIONS (THRESHOLDS)**


NO.	DATE	REVISIONS	
2	7/02/26	UPDATE TO 9TH ED. (2026)	FBC
1	8/10/23	UPDATE TO 8TH ED. (2023)	FBC
			BY

SHEET 6 OF 12


E:\2023 FBC DRAWINGS 7-27-26\Plastpro\FL-39254 R2\FL-39254.1.2.4.5.dwg

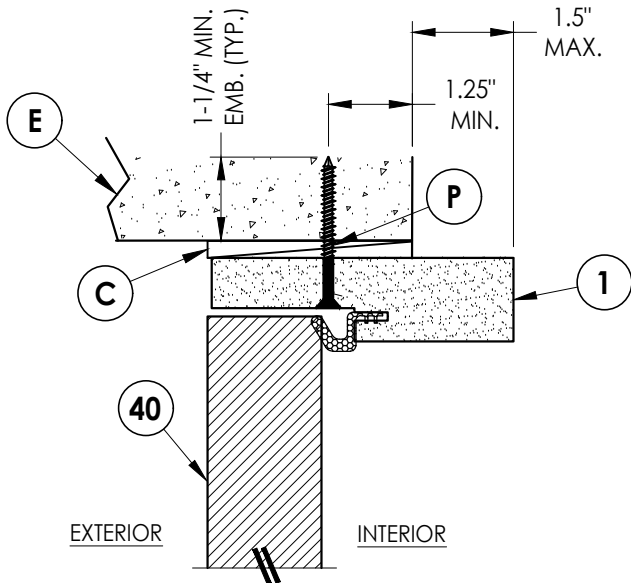


5 **VERTICAL CROSS SECTION**
7 Shown Direct to Masonry
Outswing only w/ 4-9/16" jamb

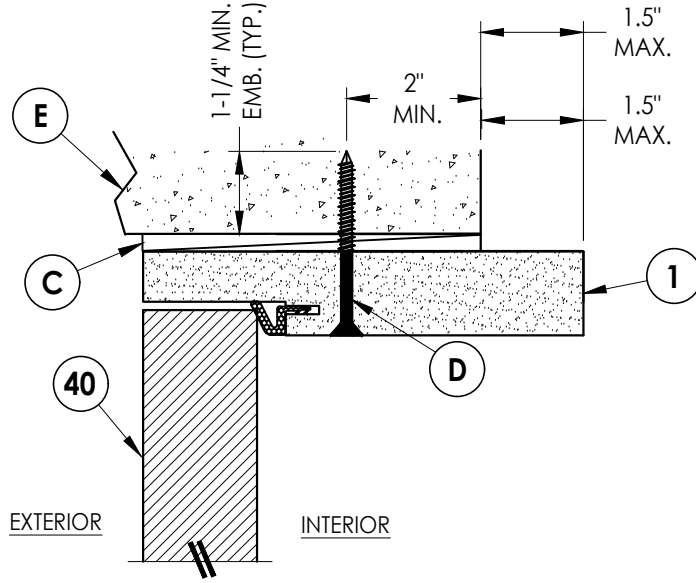


6 **VERTICAL CROSS SECTION**
7 Shown Direct to Masonry
Outswing only w/ 6-9/16" jamb

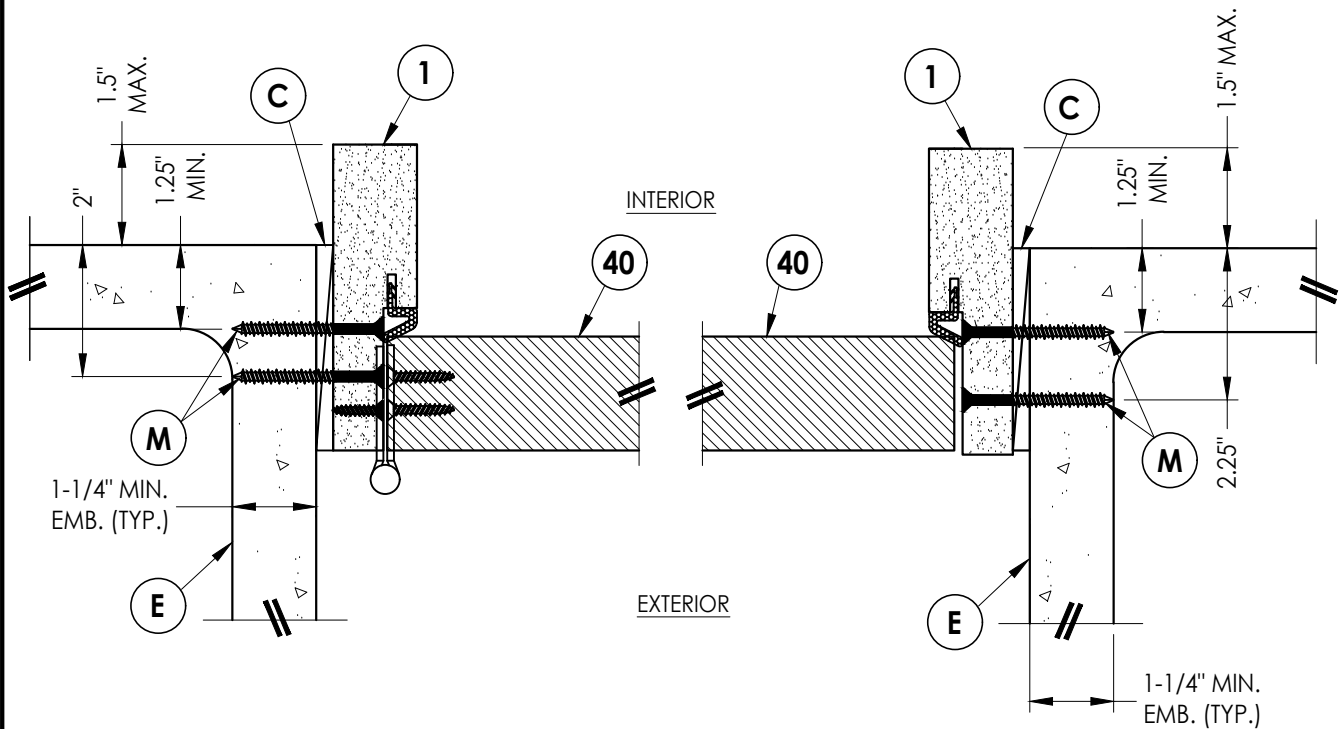


1 **HORIZONTAL CROSS SECTION**
7 Shown Direct to Masonry
Outswing only w/ 4-9/16" jamb

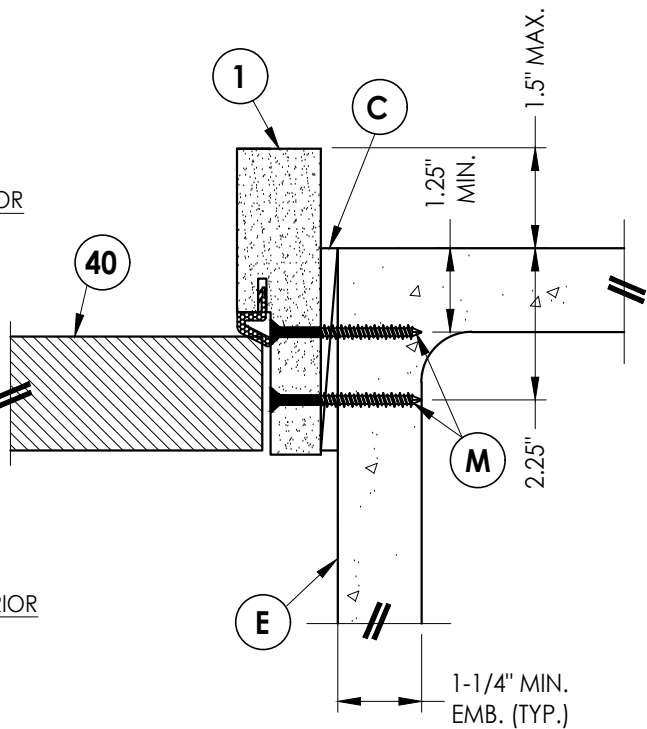

2 **HORIZONTAL CROSS SECTION**
7 Shown Direct to Masonry
Outswing only w/ 4-9/16" jamb

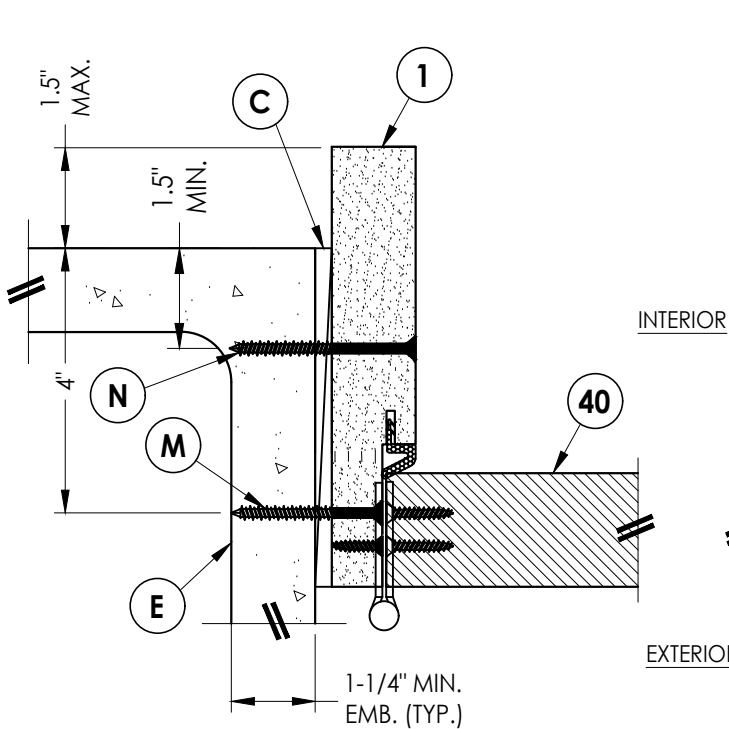

3 **HORIZONTAL CROSS SECTION**
7 Shown Direct to Masonry
Outswing only w/ 6-9/16" jamb

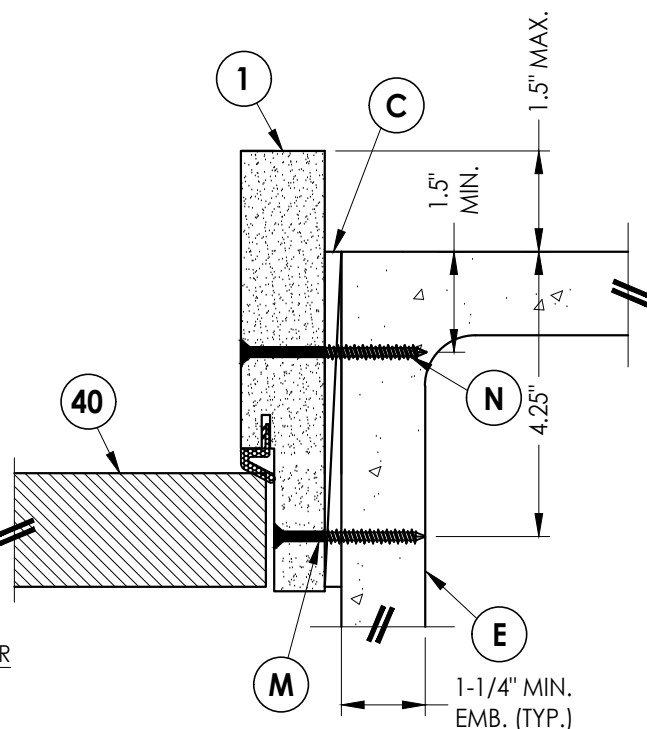

4 **HORIZONTAL CROSS SECTION**
7 Shown Direct to Masonry
Outswing only w/ 6-9/16" jamb

Documents Prepared By:
Lyndon F. Schmidt
P.E. No. 43409

RW BUILDING CONSULTANTS, INC.
P.O. Box 230, Valrico, FL 33595
Phone No.: 813.659.9197
FBPE Registry No. 9813

PRODUCT: PLASTPRO INC. FIBERGLASS DOOR
PART OR ASSEMBLY: HORIZONTAL & VERTICAL SECTIONS (DIRECT TO MASONRY)

NO.	DATE	REVISIONS
2	7/02/26	UPDATE TO 9TH ED. (2026) FBC
1	8/10/23	UPDATE TO 8TH ED. (2023) FBC
		BY

DATE: 3/29/22

SCALE: N.T.S.

DWG. BY: RW



CHK. BY: LFS

DRAWING NO.: FL-39254.1


SHEET 7 OF 12

E:\2023 FBC DRAWINGS 7-27-26\Plastpro\FL-39254 R2\FL-39254.1.2.4.5.dwg


MANUAL RAISED TONGUE GEAR SYSTEM

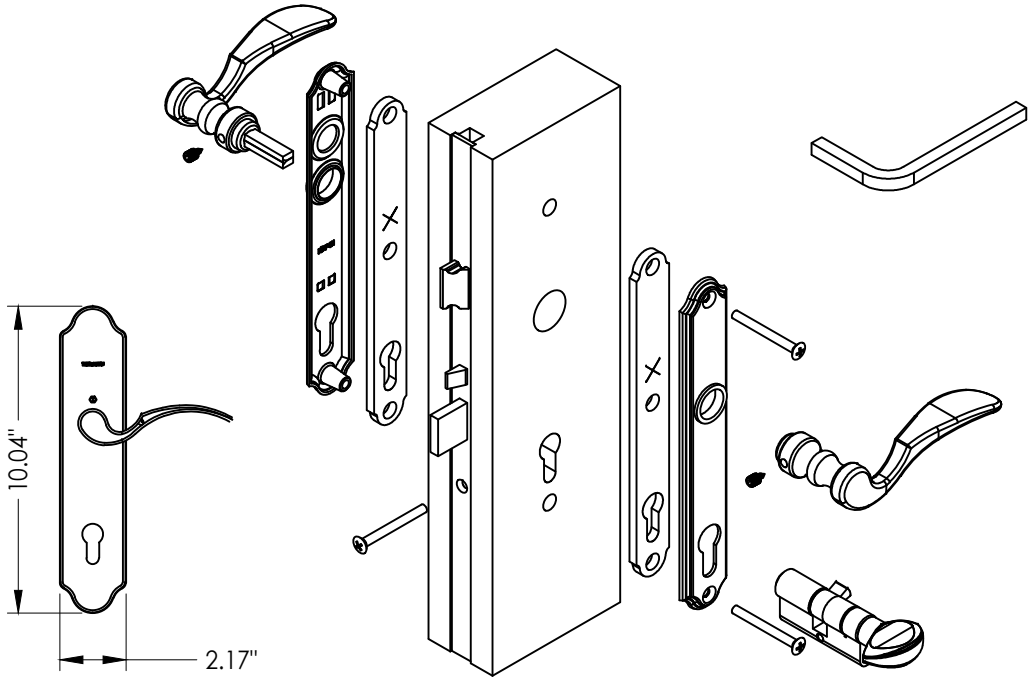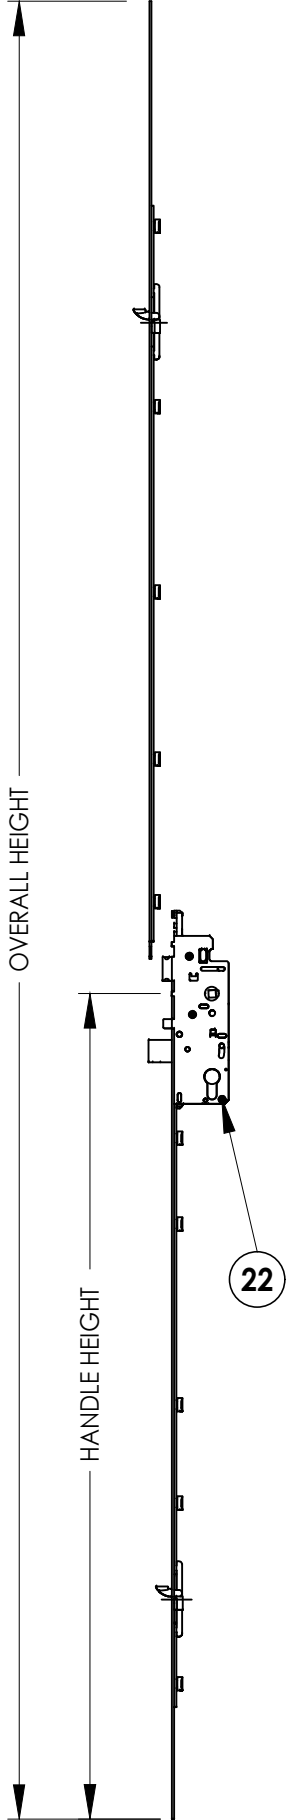


22 HOPPE MULTIPOINT LOCKSET
HLS9000 3-Point "Tongue"

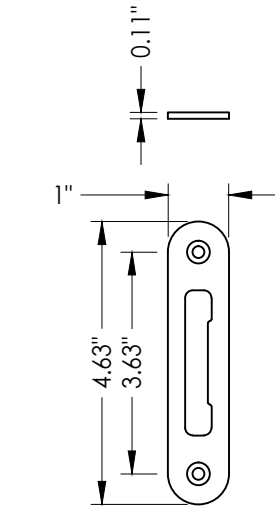

23 MULTIPOINT STRIKE PLATE

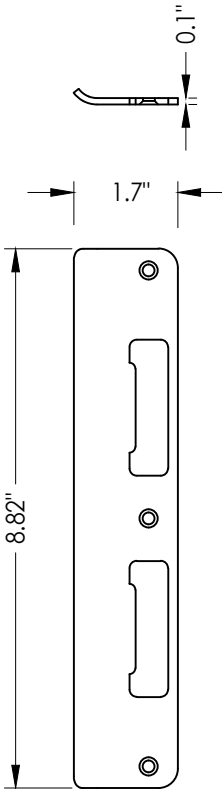

25 LATCH AND DEADBOLT STRIKE PLATE
Tongue system

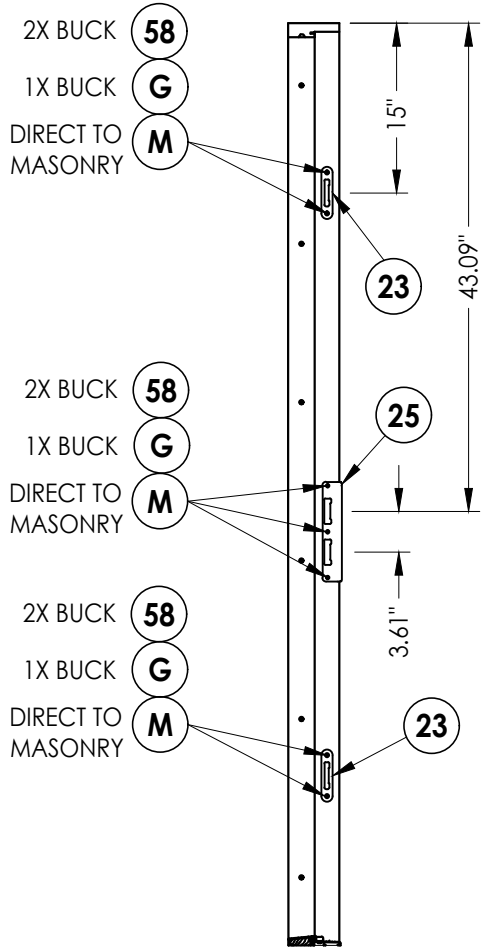

STRIKE JAMB

DATE: 3/29/22

SCALE: N.T.S.

DWG. BY: RW

CHK. BY: LFS

DRAWING NO.: FL-39254.1

SHEET 8 OF 12

PRODUCT:	
PLASTPRO INC. FIBERGLASS DOOR	
PART OR ASSEMBLY:	
3-POINT LOCK DETAILS	

REVISIONS	
NO.	DATE
2	7/02/26
1	8/10/23

UPDATE TO 9TH ED. (2026)	FBC
UPDATE TO 8TH ED. (2023)	FBC

DATE: 3/29/22

SCALE: N.T.S.

DWG. BY: RW


CHK. BY: LFS

DRAWING NO.: FL-39254.1


SHEET 8 OF 12

Documents Prepared By:
Lyndon F. Schmidt
P.E. No. 43409

BUILDING CONSULTANTS, INC.
P.O. Box 230, Valrico, FL 33595
Phone No.: 813.659.9197
FBPE Registry No. 9813

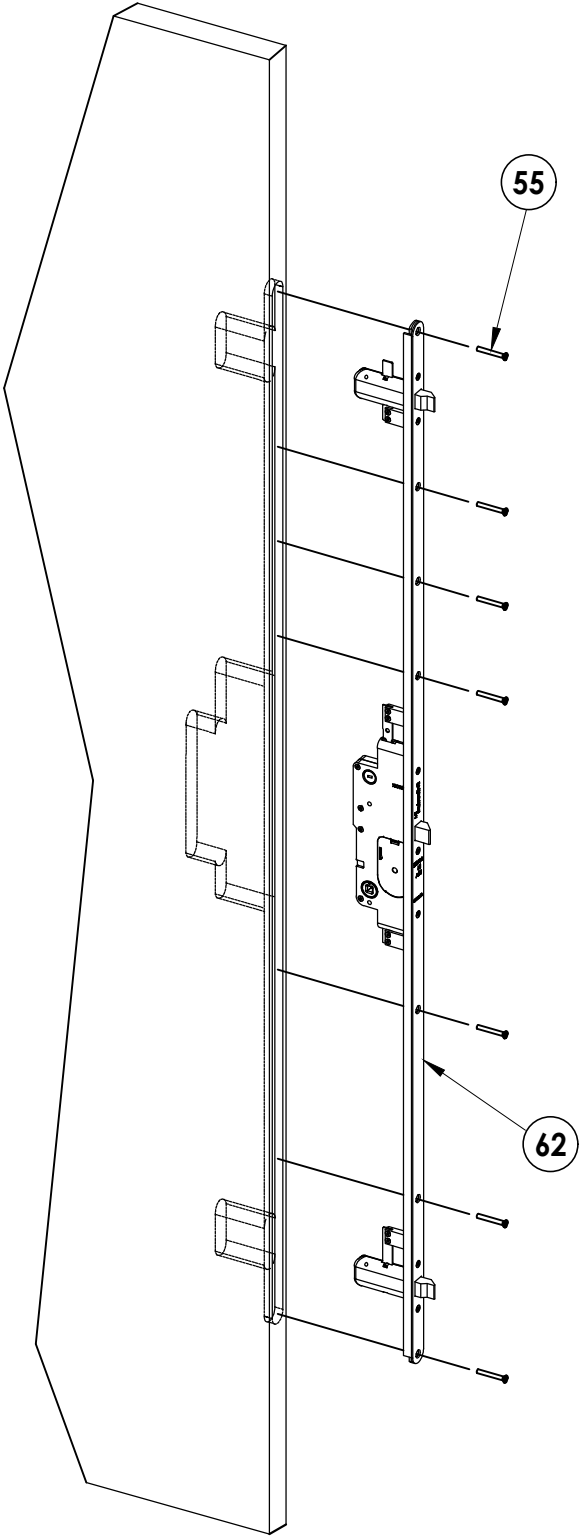


ENDURA TRILENNIUM 3000
3 pt. Lock

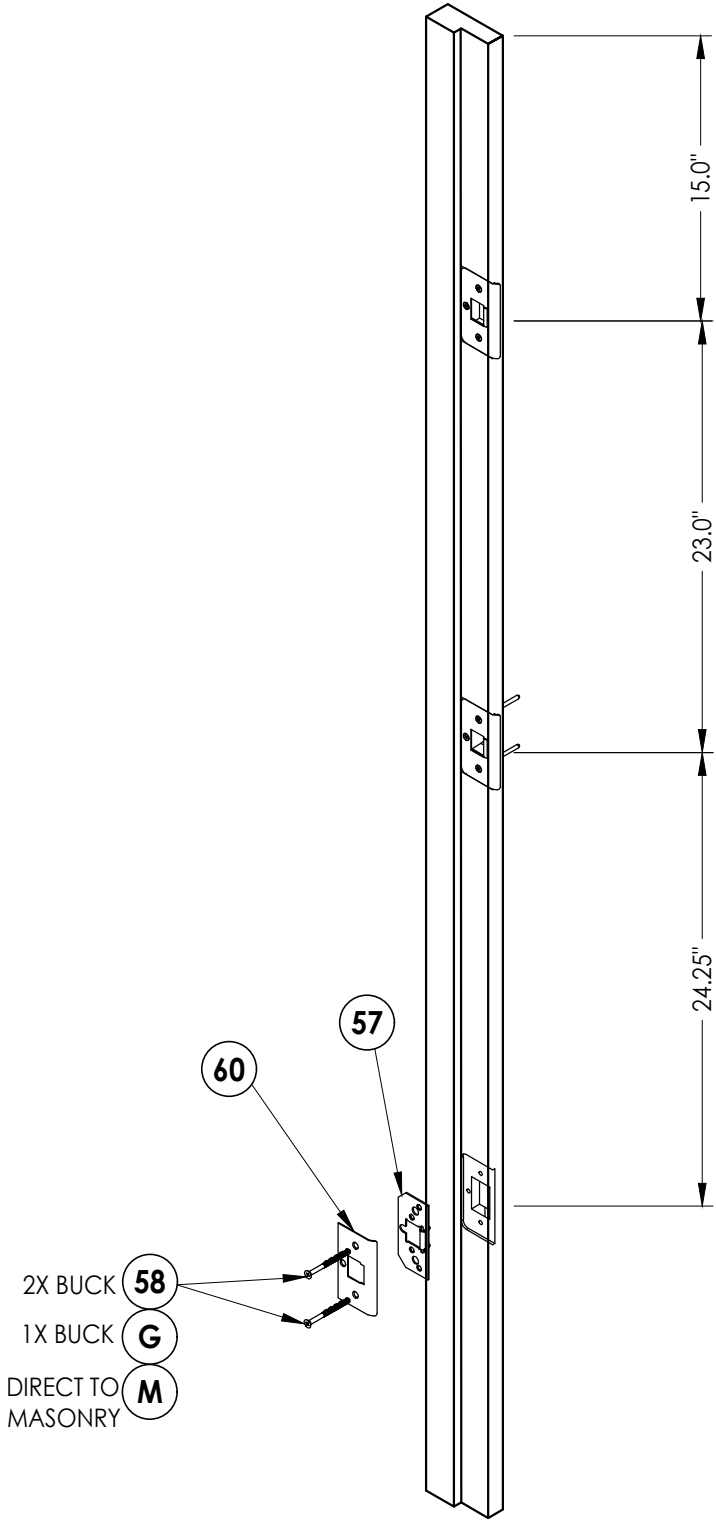


STRIKE JAMB DETAIL

DATE: 3/29/22				PRODUCT: PLASTPRO INC. FIBERGLASS DOOR				Documents Prepared By: Lyndon F. Schmidt P.E. No. 43409			
SCALE: N.T.S.				PART OR ASSEMBLY: 3-POINT LOCK DETAILS				RW BUILDING CONSULTANTS, INC. P.O. Box 230, Valrico, FL 33595 Phone No.: 813.659.9197 FBPE Registry No. 9813			
DWG. BY: RW											
CHK. BY: LFS											
DRAWING NO.: FL-39254.1											
SHEET 9 OF 12											


E:\2023 FBC DRAWINGS 7-27-26\Plastpro\FL-39254 R2\FL-39254.1.2.4.5.dwg

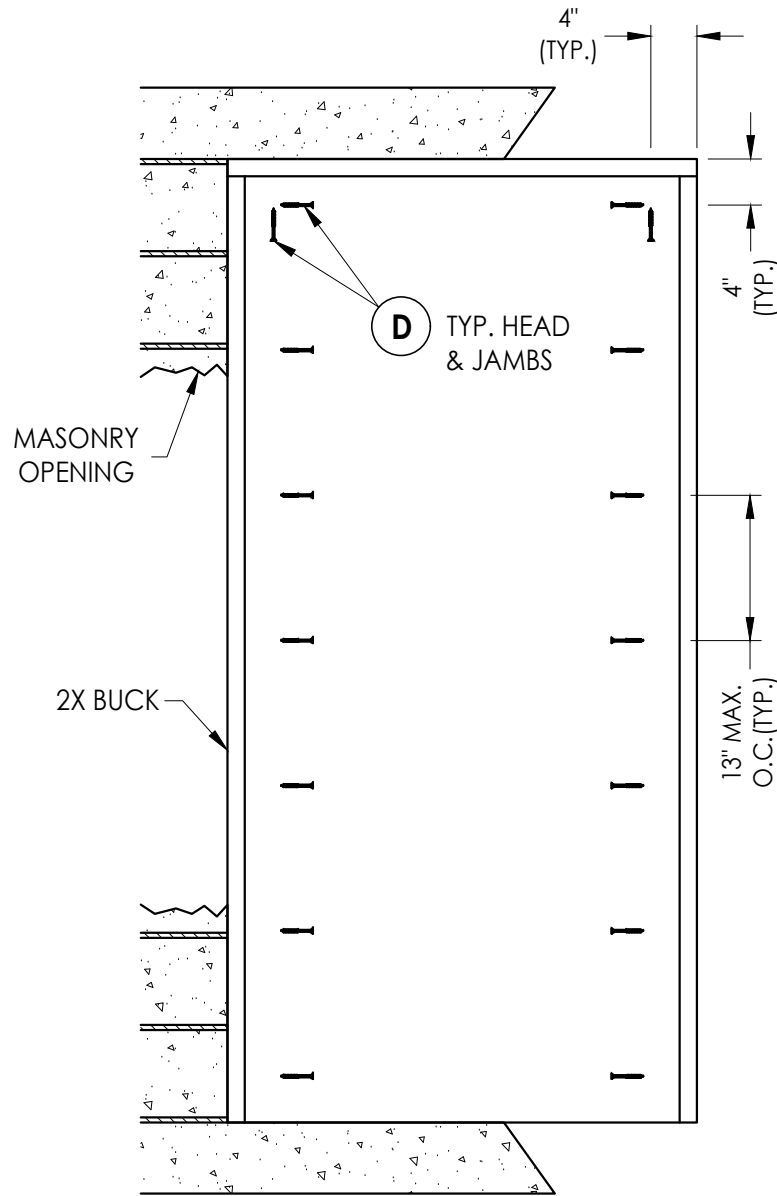


BUCK ANCHORING

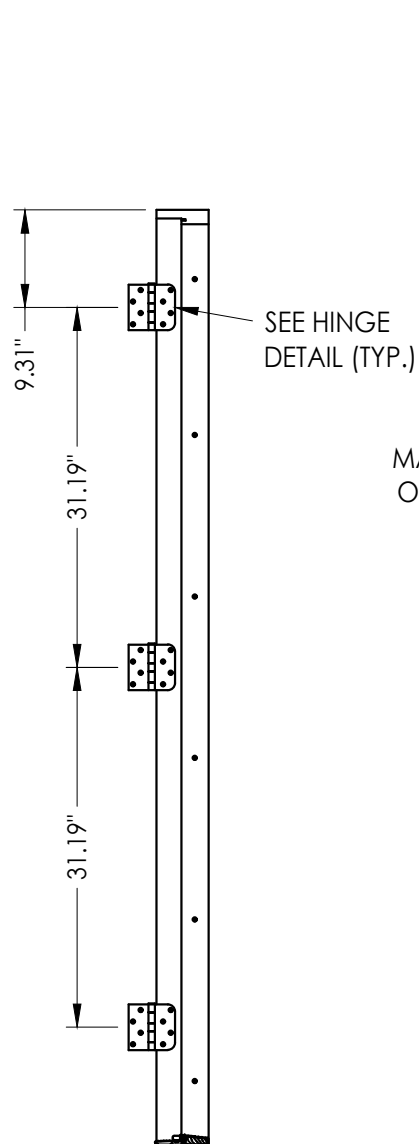

STRIKE JAMB

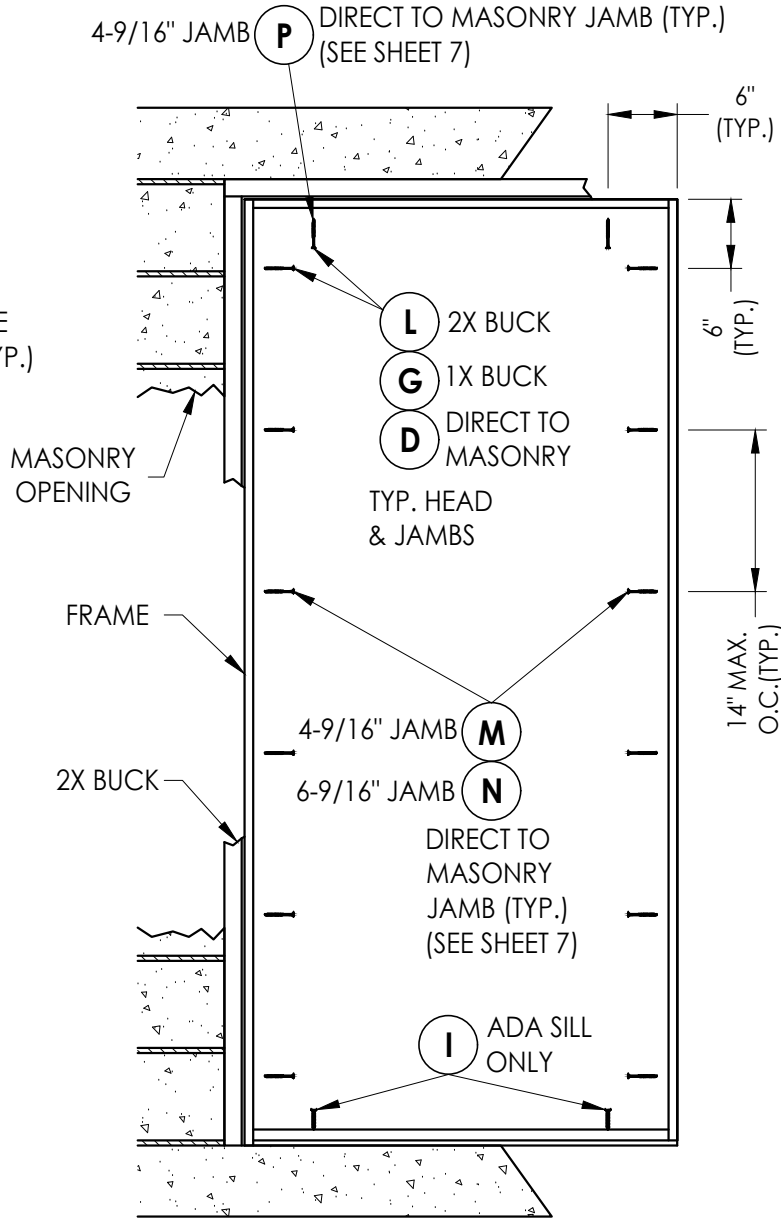

FRAME ANCHORING
Masonry construction

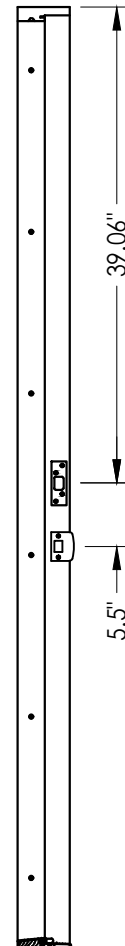

HINGE JAMB


CONCRETE ANCHOR NOTES:

- Concrete anchor locations at the corners may be adjusted to maintain the min. edge distance to mortar joints.
- Concrete anchor locations noted as "MAX. ON CENTER" must be adjusted to maintain the min. edge distance to mortar joints, additional concrete anchors may be required to ensure the "MAX. ON CENTER" dimension are not exceeded.
- Concrete anchor table:


ANCHOR TYPE	ANCHOR SIZE	MIN. EMBEDMENT	MIN. CLEARANCE TO MASONRY EDGE	MIN. CLEARANCE TO ADJACENT ANCHOR
ITW TAPCON®	1/4"	1-1/4"	2"	4"
DeWALT ULTRA-CON®	1/4"	1-1/4"	1"	4"
ITW TAPCON®	3/16"	1-1/4"	AS SHOWN	1-1/2"

WOOD SCREW INSTALLATION NOTES:


- Maintain a minimum 5/8" edge distance, 1" end distance, & 1" o.c. spacing of wood screws to prevent the splitting of wood.

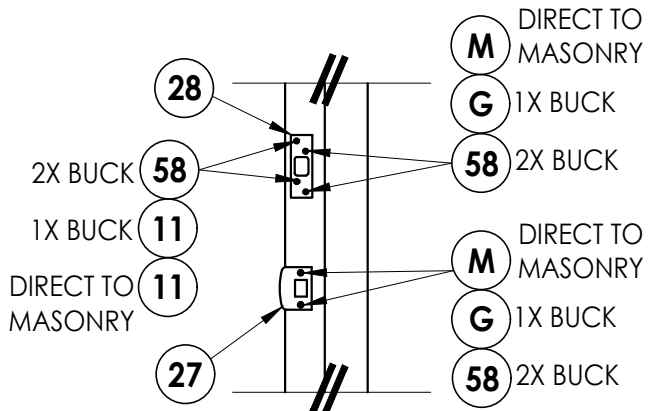

LATCH & DEADBOLT DETAIL

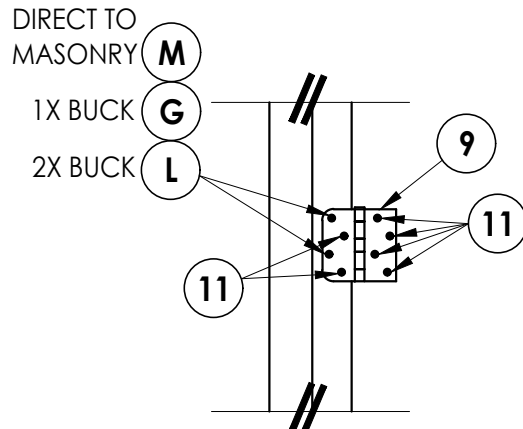

HINGE DETAIL
Inswing

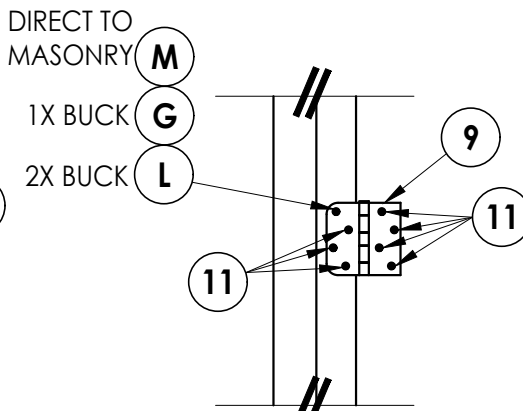

HINGE DETAIL
Outswing

Documents Prepared By:
Lyndon F. Schmidt
P.E. No. 43409

PRODUCT:
PLASTPRO INC.
FIBERGLASS DOOR

RW BUILDING CONSULTANTS, INC.
P.O. Box 230, Valrico, FL 33595
Phone No.: 813.659.9197
FBPE Registry No. 9813

PART OR ASSEMBLY:
BUCK AND FRAME ANCHORING

NO.	DATE	REVISIONS
2	7/02/26	UPDATE TO 9TH ED. (2026) FBC
1	8/10/23	UPDATE TO 8TH ED. (2023) FBC

DATE: 3/29/22

SCALE: N.T.S.


DWG. BY: RW

CHK. BY: LFS


DRAWING NO.: FL-39254.1

SHEET 10 OF 12


E:\2023 FBC DRAWINGS 7-27-26\Plastpro\FL-39254 R2\FL-39254.1.2.4.5.dwg

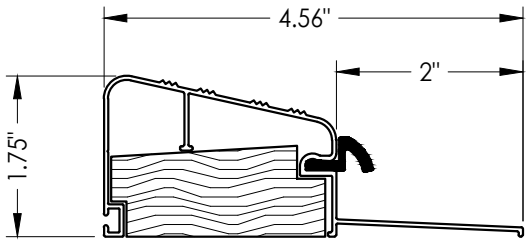


30 **OUTSWING THRESHOLD**
DLP (QOSR)

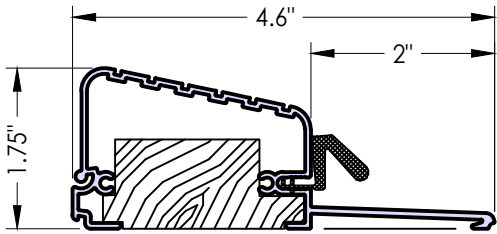


34 **OUTSWING THRESHOLD**
Columbia High Dam (581)

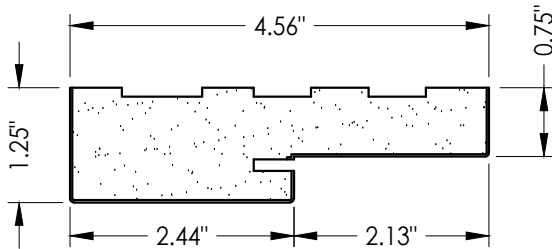


1 **POLY FIBER JAMB**
Plastpro

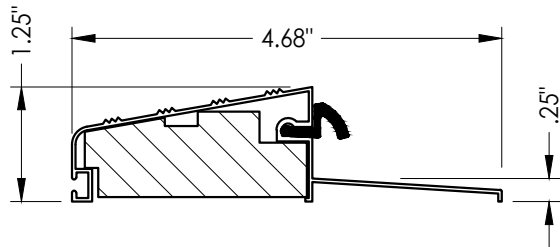


32 **OUTSWING THRESHOLD**
DLP (QOSH)

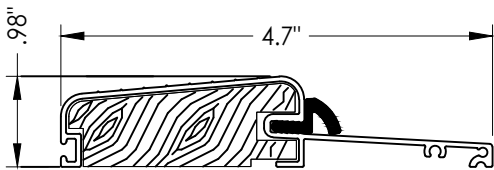


31 **OUTSWING THRESHOLD**
Columbia (575)

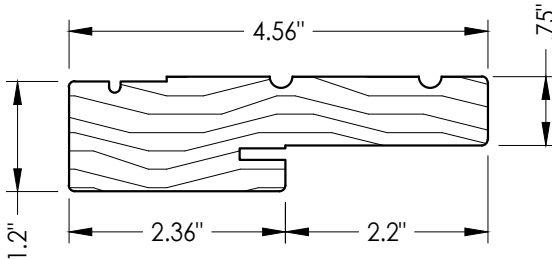


2 **WOOD JAMB**

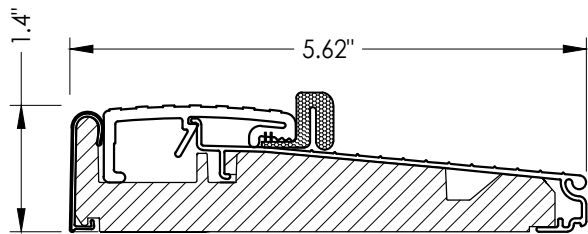


33 **OUTSWING THRESHOLD**
Endura (Z-Series)

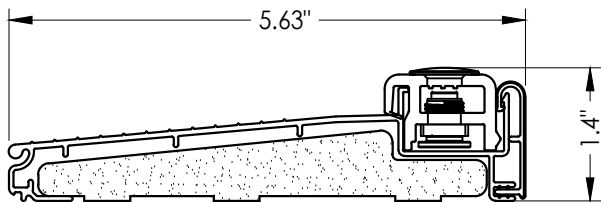


38 **INSWING THRESHOLD**
Columbia

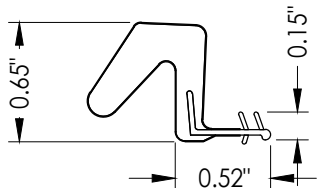


7 **WEATHERSTRIP**
Endura Force 5

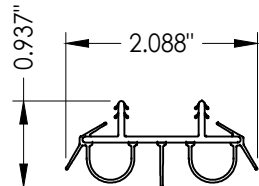


8 **DOOR BOTTOM SWEEP**

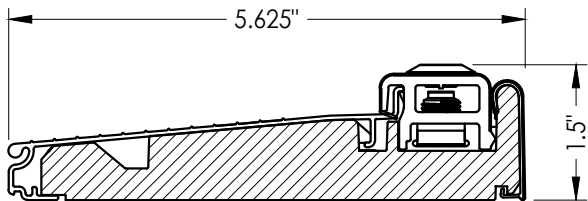

36 **INSWING THRESHOLD**
Endura (Z-Series)

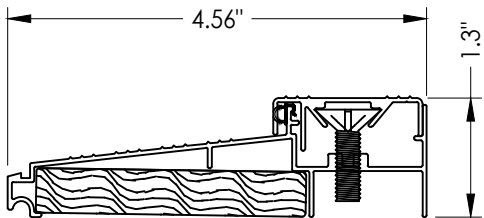

37 **INSWING THRESHOLD**
DLP (ISCS)

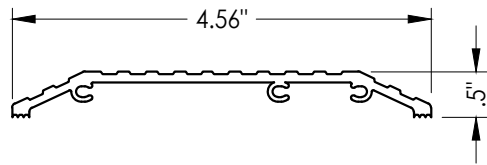

29 **ADA THRESHOLD**
DLP

Documents Prepared By: Lyndon F. Schmidt P.E. No. 43409		BUILDING CONSULTANTS, INC. P.O. Box 230, Valrico, FL 33595 Phone No.: 813.659.9197 FBPE Registry No. 9813	
PRODUCT: PLASTPRO INC. FIBERGLASS DOOR		PART OR ASSEMBLY: COMPONENTS	
		REVISIONS	
		NO.	DATE
		2	7/02/26
		1	8/10/23
		UPDATE TO 9TH ED. (2026)	FBC LFS
		UPDATE TO 8TH ED. (2023)	FBC LFS
		BY	
DATE: 3/29/22			
SCALE: N.T.S.			
DWG. BY: RW			
CHK. BY: LFS			
DRAWING NO.: FL-39254.1			
SHEET 11 OF 12			

BILL OF MATERIALS		
ITEM #	DESCRIPTION	MATERIAL
A	1X BUCK SG >= 0.55	WOOD
B	2X BUCK SG >= 0.55	WOOD
C	1/4" MAX. SHIM SPACE	-
D	1/4" X 2-3/4" PFH DeWALT OR ITW CONCRETE SCREW	STEEL
E	MASONRY - 3,000 PSI MIN. CONCRETE CONFORMING TO ACI 301 OR HOLLOW BLOCK CONFORMING TO ASTM C90	CONCRETE
G	3/16" x 3-1/4" PFH ITW CONCRETE SCREW	STEEL
I	1/4" X 1-3/4" PFH DeWALT OR ITW CONCRETE SCREW	STEEL
J	1/4" X 3-3/4" PFH DeWALT OR ITW CONCRETE SCREW	STEEL
K	1/4" X 2-1/4" ITW CONCRETE SCREW	STEEL
L	#10 X 2-1/2" PFH WOOD SCREW (1.15" MIN. EMBEDMENT)	STEEL
M	3/16" X 2-1/4" ITW CONCRETE SCREW	STEEL
N	3/16" X 2-3/4" ITW CONCRETE SCREW	STEEL
P	1/4" X 2-1/4" PFH DeWALT CONCRETE SCREW	STEEL
1	POLY FIBER JAMB	COMP. / VINYL
2	FINGER JOINTED PINE FRAME	WOOD
7	WEATHERSTRIP	FOAM
8	DOOR BOTTOM SWEEP	VINYL
9	4" X 4" BUTT HINGE	STEEL
11	#9 X 3/4" PFH WOOD SCREW	STEEL
22	3 POINT "TONGUE" MULTIPOINT LOCKSET (Mfg. BY HOPPE)	STEEL
23	MULTIPOINT STRIKE PLATE (TONGUE SYSTEM)	STEEL
25	LATCH AND DEADBOLT STRIKE PLATE (TONGUE SYSTEM)	STEEL
27	LATCH STRIKE PLATE	STEEL
28	DEADBOLT STRIKE PLATE (SECURITY)	STEEL
29	ADA THRESHOLD	ALUM
30	OUTSWING THRESHOLD	ALUM/WOOD
31	OUTSWING THRESHOLD	ALUM/WOOD
32	OUTSWING THRESHOLD	ALUM/WOOD
33	OUTSWING THRESHOLD	ALUM/COMP
34	OUTSWING THRESHOLD	ALUM/WOOD
36	INSWING THRESHOLD	ALUM/COMP
37	INSWING THRESHOLD	ALUM/WOOD
38	INSWING THRESHOLD	ALUM/COMP
40	DOOR PANEL - SEE DOOR PANEL DETAIL SHEET FOR CONSTRUCTION DETAILS	-
55	#10 X 1-1/2" PFH SCREW	STEEL
57	BACKING PLATE	STEEL
58	#8 X 2" PFH WS	STEEL
60	MULTIPOINT STRIKE PLATE	STEEL
62	ENDURA TRILENNIUM 3000 LOCK ASSEMBLY	STEEL

CORROSION RESISTANCE - SALTWATER ENVIRONMENTS
Fasteners & connectors in areas within 3000 ft (914 m) of a saltwater coastline shall comply with FBC Sections 1711.1 or R332.1.

[illegible]