




5200 W. CENTURY BLVD.
LOS ANGELES, CA 90045

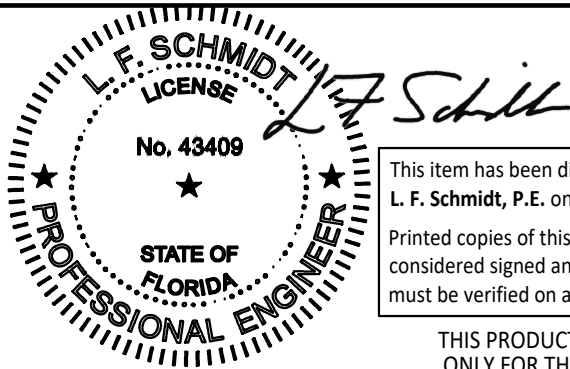



This item has been digitally signed and sealed by
L. F. Schmidt, P.E. on the date adjacent to the seal.
Printed copies of this document are not
considered signed and sealed and the signature
must be verified on any electronic copies.

THIS PRODUCT APPROVAL IS VALID
ONLY FOR THE STATE OF FLORIDA

"High Velocity Hurricane" Fiberglass Door
Smooth / Wood Grain / White Wood Grain
Rustic / Mahogany
INSWING / OUTSWING
"IMPACT"

GENERAL NOTES

- This product has been evaluated and is in compliance with the 9th Edition (2026) Florida Building Code (FBC) structural requirements excluding the "High Velocity Hurricane Zone" (HVHZ).
- Product anchors shall be as listed and spaced as shown on details. Anchor embedment to base material shall be beyond wall dressing or stucco.
- When used in areas requiring wind borne debris protection this product complies with FBC Sections 1609.1.2 & R301.2.1.2 and does not require an impact resistant covering. This product meets missile level "D" and includes Wind Zone 4 as defined in ASTM E1996.
- For 2x stud framing construction, anchoring of these units shall be the same as that shown for 2x buck masonry construction.
- Site conditions that deviate from the details of this drawing require further engineering analysis by a licensed engineer or registered architect.

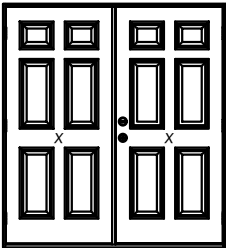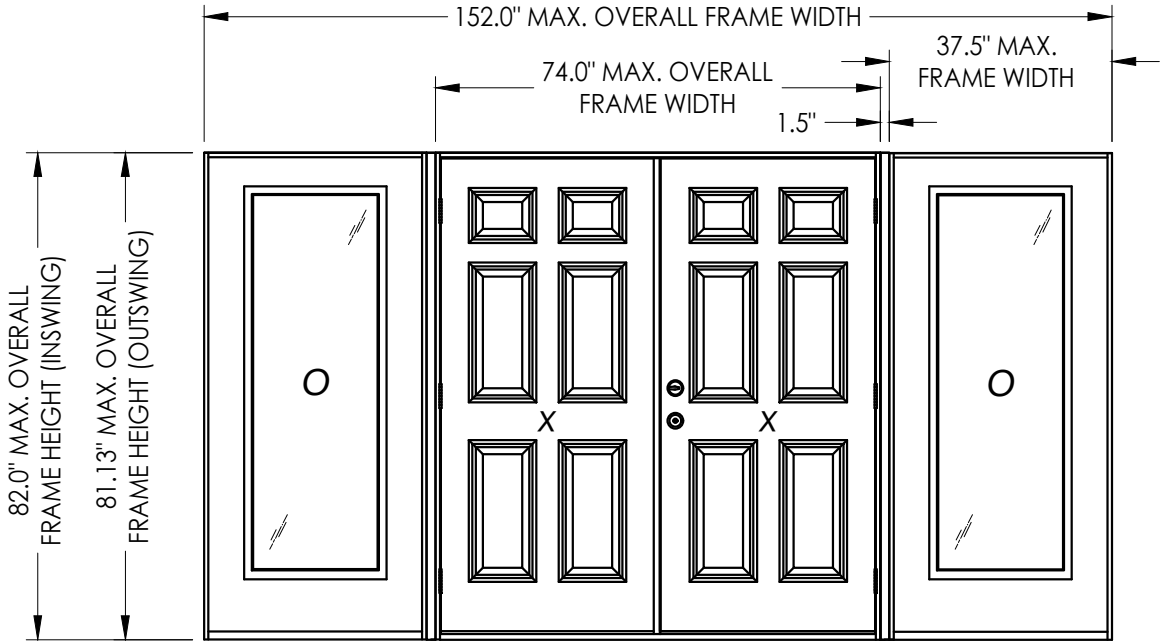

XX

TABLE OF CONTENTS			
SHEET#	DESCRIPTION	SHEET#	
1	Typical elevations, design pressures & general notes	11	3-Point lock details
2	Door panel details	12	3-Point lock details
3	Sidelite panel details	13	Buck and frame anchoring (XX)
4	Lite frame details and glazing details	14	Buck and frame anchoring (OXXO)
5	Elevations	15	Astragal details
6	Horizontal & Vertical Cross Sections (2X Buck)	16	Astragal details
7	Horizontal & Vertical Cross Sections (1X Buck)	17	Astragal details
8	Horizontal & Vertical Cross Sections (Direct to Masonry)	18	Components
9	Horizontal & Vertical Cross Sections (Direct to Masonry)	19	Bill of materials
10	Vertical Cross Sections (Thresholds)		

CONFIGURATION	MAX. FRAME DIMENSION	SWING	DESIGN PRESSURE (PSF)					
			ENDURA ASTRAGAL		DLP ASTRAGAL		COLUMBIA ASTRAGAL	
			POS.	NEG.	POS.	NEG.	POS.	NEG.
XX	74.0" x 82.0"	INSWING	+55.0	-55.0	+50.0	-60.0	+50.0	-60.0
	74.0" x 81.13"	OUTSWING	+55.0	-55.0	+60.0	-60.0	+50.0	-50.0
OXXO	152.0" x 82.0"	INSWING	+50.0	-50.0	+50.0	-50.0	+50.0	-50.0
	152.0" x 81.13"	OUTSWING	+50.0	-50.0	+50.0	-50.0	+50.0	-50.0

See Sheet 2 for hardware design pressure limitations

Documents Prepared By:
Lyndon F. Schmidt
P.E. No. 43409

PRODUCT:
PLASTPRO INC.
FIBERGLASS DOOR

PART OR ASSEMBLY:
TYPICAL ELEVATION, DESIGN
PRESSURES & GENERAL NOTES

DATE: 3/29/22

SCALE: N.T.S.

DWG. BY: RW

CHK. BY: LFS

DRAWING NO.: FL-39254.3

SHEET 1 OF 19

2 7/02/26 UPDATE TO 9TH ED. (2026) FBC

1 8/10/23 UPDATE TO 8TH ED. (2023) FBC


NO. DATE

BY


REVISIONS

BUILDING CONSULTANTS, INC.
P.O. Box 230, Valrico, FL 33595
Phone No.: 813.659.9197
FBPE Registry No. 9813

E:\2023 FBC DRAWINGS 7-27-26\Plastpro\FL-39254 R2\FL-39254.3.6.dwg

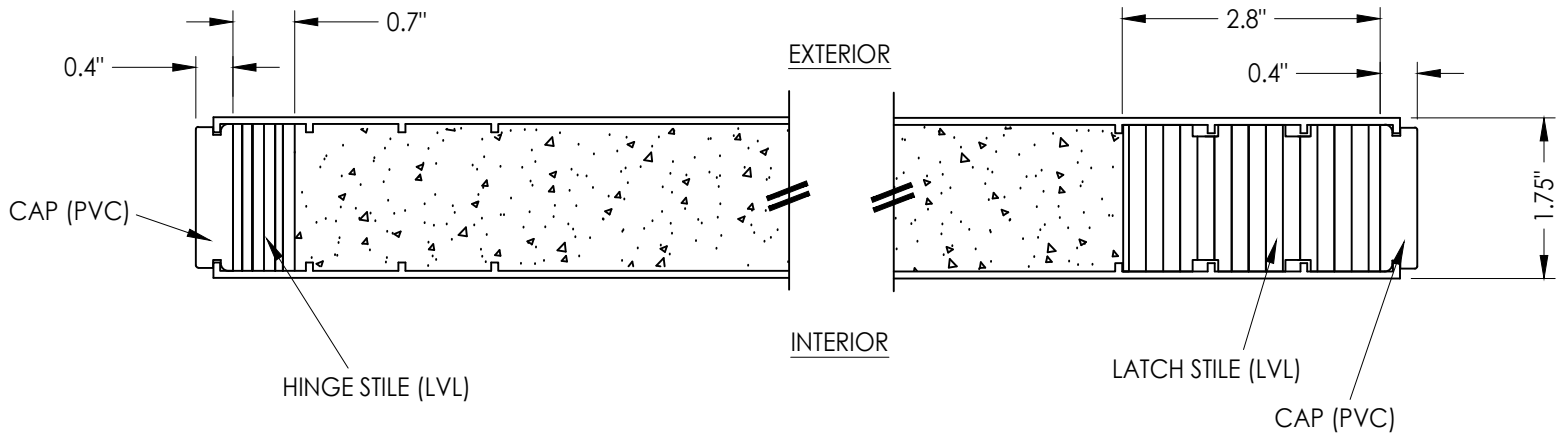



1
2 **HORIZONTAL CROSS SECTION**

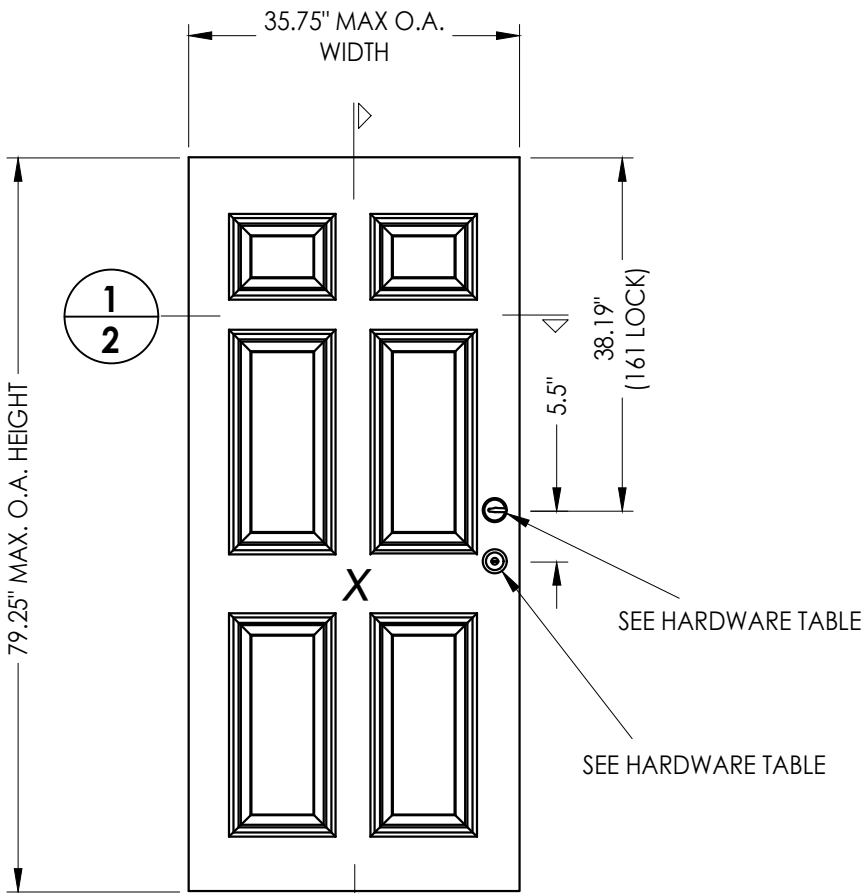

2
2 **DOOR PANEL**
Plastpro
Fiberglass

HARDWARE TABLE			
MANUFACTURER	MODEL		MAX. DESIGN PRESSURE (PSF)
KWIKSET	KNOB:	SIGNATURE SERIES	± 60
	DEADBOLT:	SIGNATURE SERIES (980)	
SCHLAGE	KNOB:	"F" SERIES (F51)	± 60
	DEADBOLT:	"B" SERIES (B60/62)	
PAMEX	LEVER:	FL3B SERIES	± 60
	DEADBOLT:	FD7 SERIES	
HOPPE	MULTIPOINT LOCK:	HLS9000 3-POINT TONGUE	± 50
ENDURA	MULTIPOINT LOCK:	TRILENNIUM 3000 (3-PT)	± 60


See Sheets 11 and 12 for multipoint lock details.

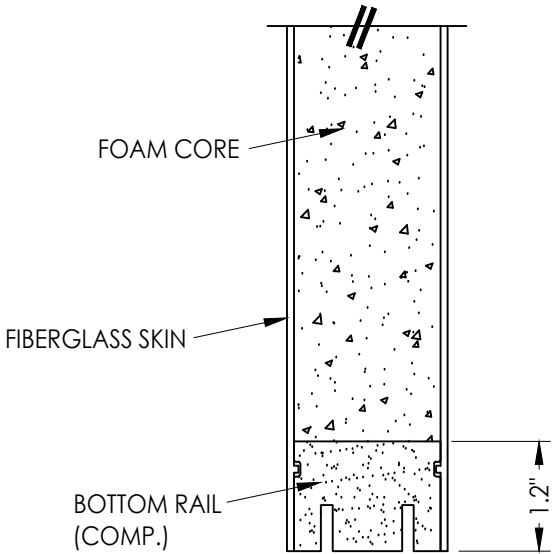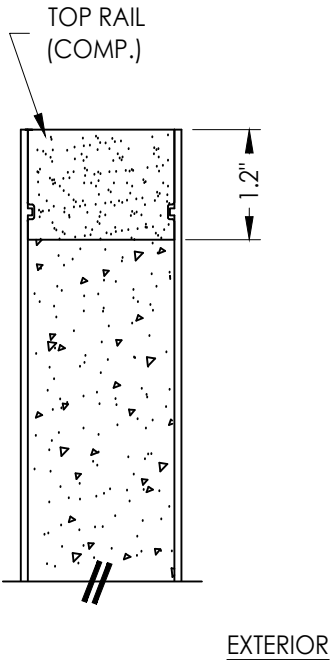


2
2 **VERTICAL CROSS SECTION**

Documents Prepared By: Lyndon F. Schmidt P.E. No. 43409				BUILDING CONSULTANTS, INC. P.O. Box 230, Valrico, FL 33595 Phone No.: 813.659.9197 FBPE Registry No. 9813			
PRODUCT: PLASTPRO INC. FIBERGLASS DOOR				PART OR ASSEMBLY: DOOR PANEL DETAILS			
				LFS			
				FBC			
2	7/02/26	UPDATE TO 9TH ED. (2026)		FBC			
1	8/10/23	UPDATE TO 8TH ED. (2023)		FBC			
	NO.	DATE					
				REVISIONS			
DATE: 3/29/22							
SCALE: N.T.S.							
DWG. BY: RW							
CHK. BY: LFS							
DRAWING NO.: FL-39254.3							
SHEET 2 OF 19							

E:\2023 FBC DRAWINGS 7-27-26\Plastpro\FL-39254 R2\FL-39254.3.6.dwg

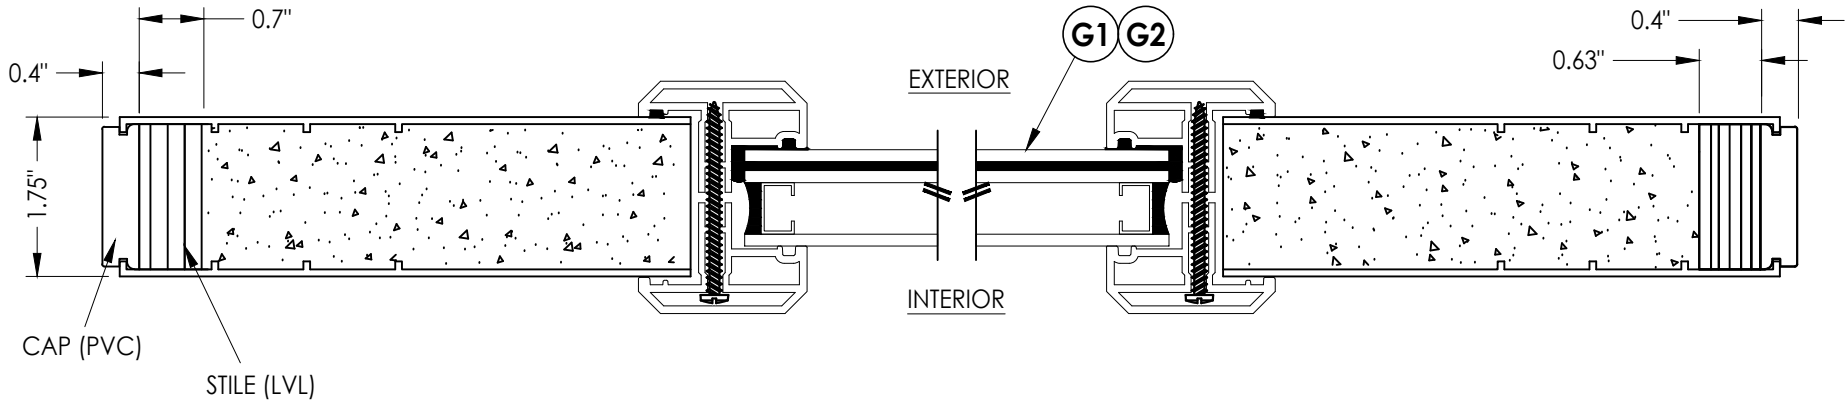


1
3 HORIZONTAL CROSS SECTION

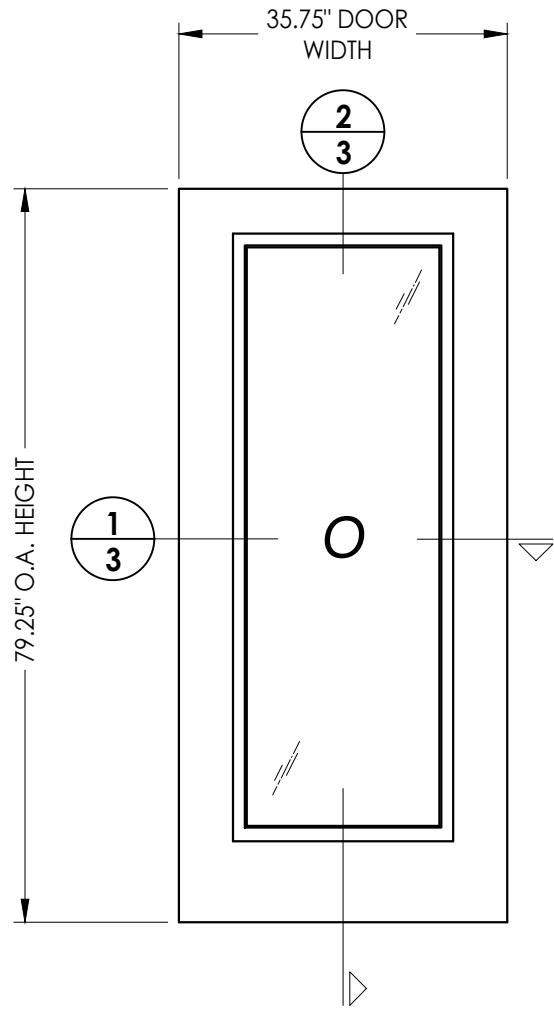

50 SIDELITE PANEL
Plastpro
Fiberglass

FIBERGLASS SKIN: 0.125" MIN. THK.
FOAM CORE: POLYURETHANE - 1.9 PCF MIN.)

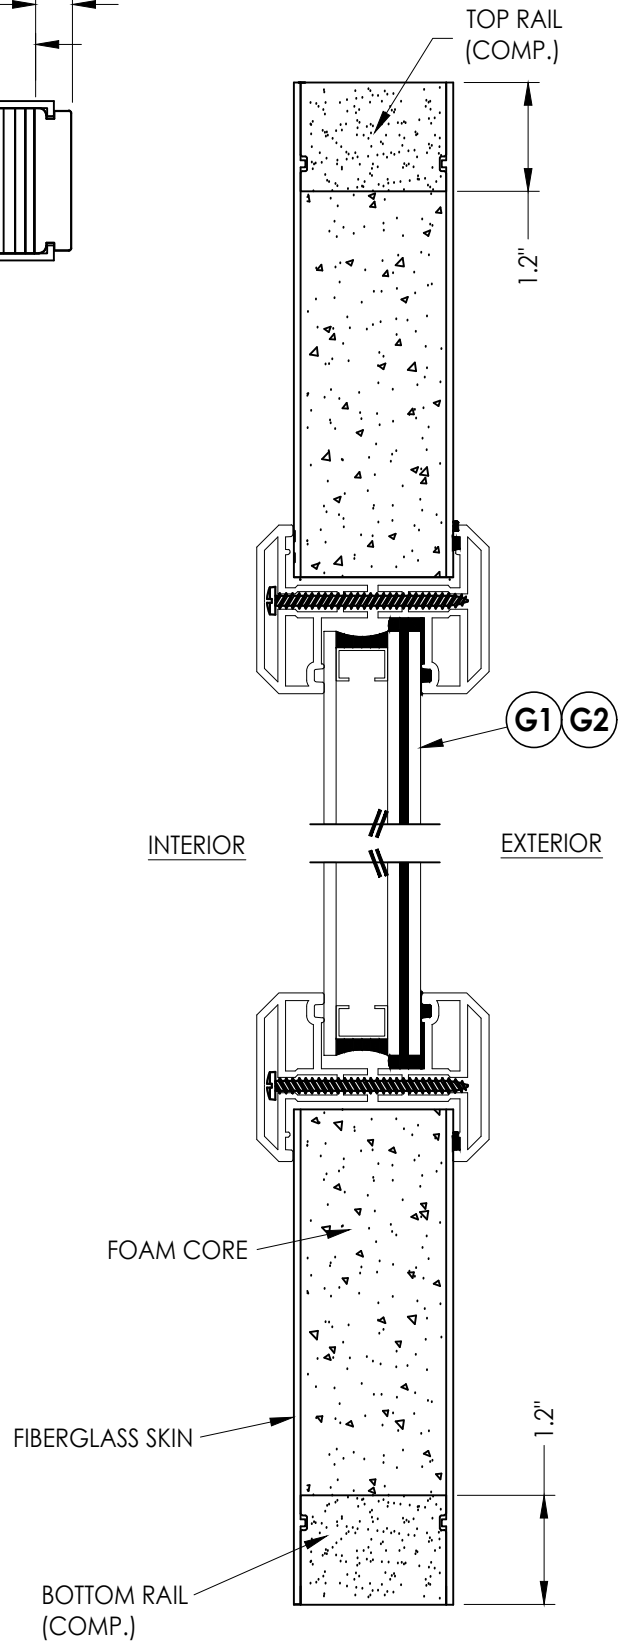

2
3 VERTICAL CROSS SECTION

Documents Prepared By:
Lyndon F. Schmidt
P.E. No. 43409

RW BUILDING CONSULTANTS, INC.
P.O. Box 230, Valrico, FL 33595
Phone No.: 813.659.9197
FBPE Registry No. 9813

PRODUCT: PLASTPRO INC.
FIBERGLASS DOOR

PART OR ASSEMBLY:
SIDELITE PANEL DETAILS

NO.	DATE	REVISIONS		
		DATE	BY	DESCRIPTION
2	7/02/26	UPDATE TO 9TH ED. (2026)	FBC	LFS
1	8/10/23	UPDATE TO 8TH ED. (2023)	FBC	LFS

DATE: 3/29/22

SCALE: N.T.S.

DWG. BY: RW


CHK. BY: LFS

DRAWING NO.:


FL-39254.3

SHEET 3 OF 19





E:\2023 FBC DRAWINGS 7-27-26\Plastpro\FL-39254 R2\FL-39254.3.6.dwg

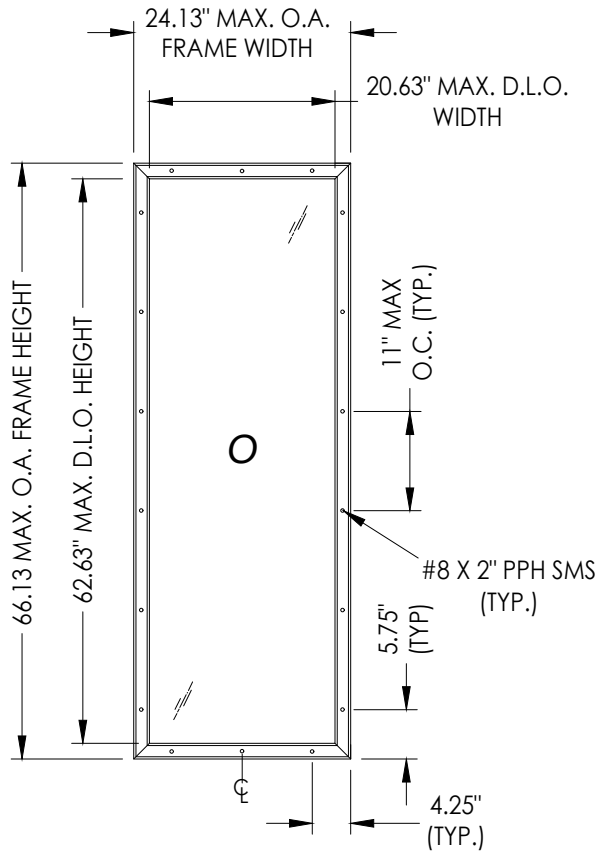


ODL LITE FRAME

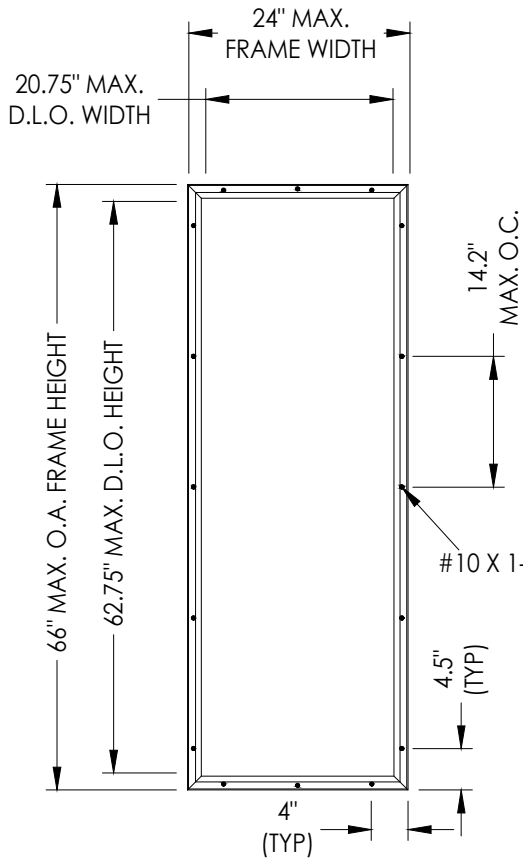


RSL LITE FRAME

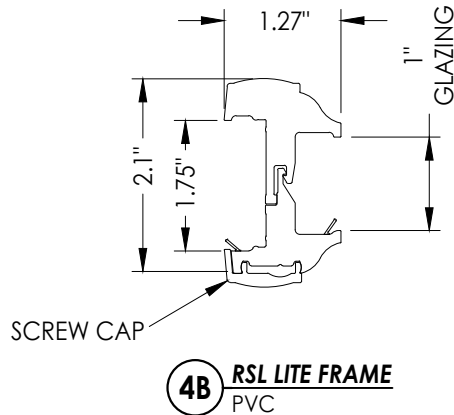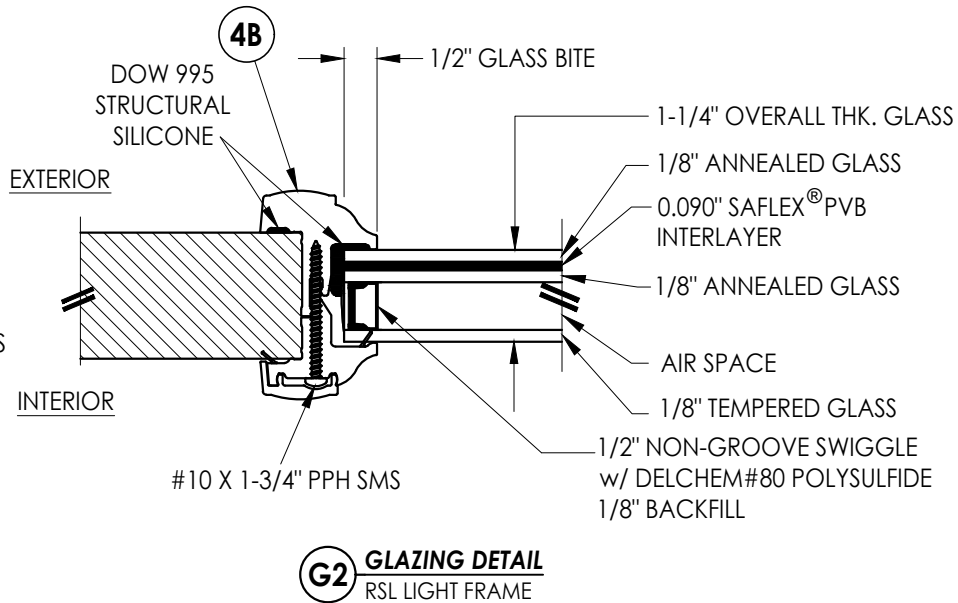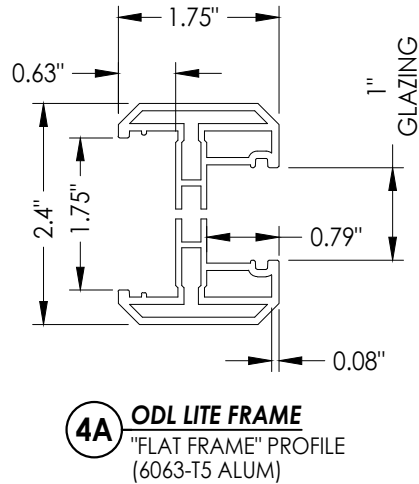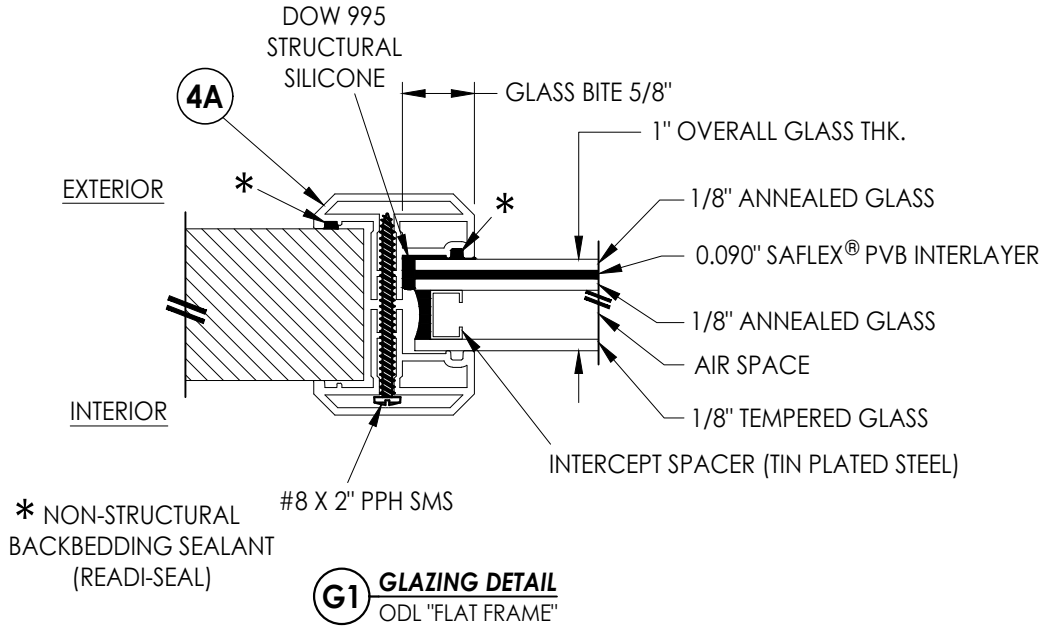

Documents Prepared By: Lyndon F. Schmidt P.E. No. 43409				BUILDING CONSULTANTS, INC. P.O. Box 230, Valrico, FL 33595 Phone No.: 813.659.9197 FBPE Registry No. 9813			
PRODUCT: PLASTPRO INC. FIBERGLASS DOOR		PART OR ASSEMBLY: LITE FRAME DETAILS AND GLAZING DETAILS					
				LFS	FBC	DATE	REVISIONS
				2	7/02/26	UPDATE TO 9TH ED. (2026)	
				1	8/10/23	UPDATE TO 8TH ED. (2023)	
				NO.	DATE		
DATE: 3/29/22							
SCALE: N.T.S.							
DWG. BY: RW							
CHK. BY: LFS							
DRAWING NO.: FL-39254.3							
SHEET 4 OF 19							

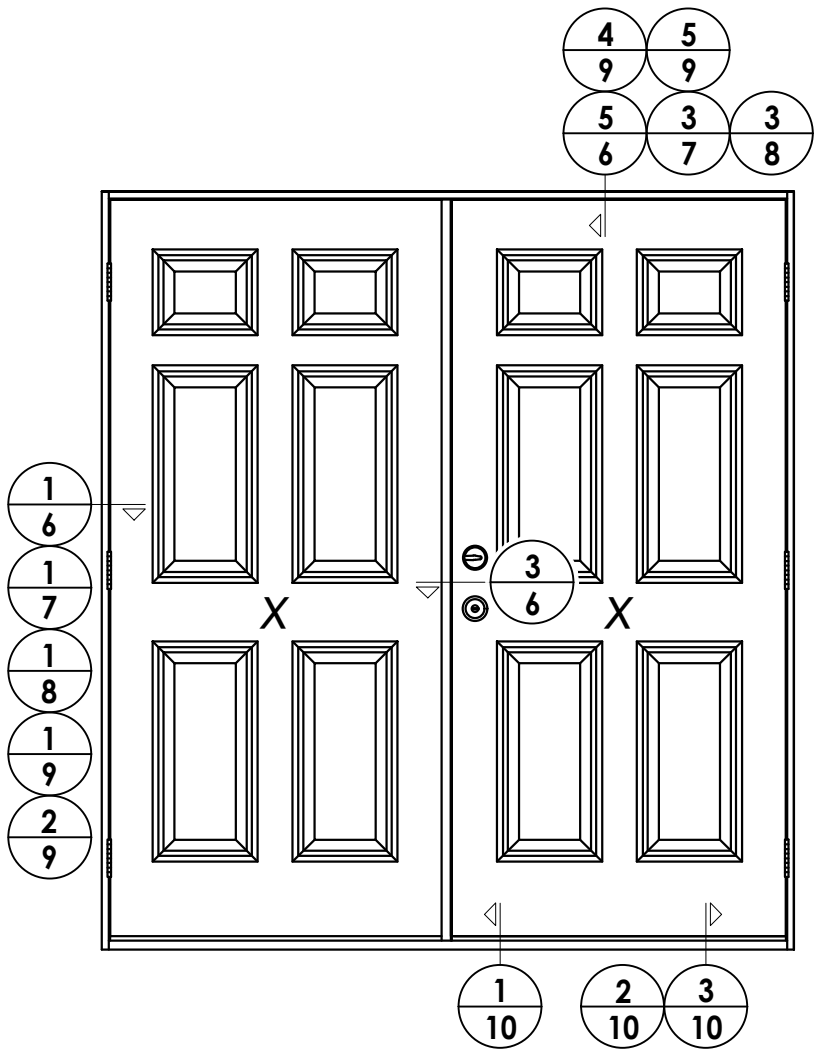

ELEVATION (XX)

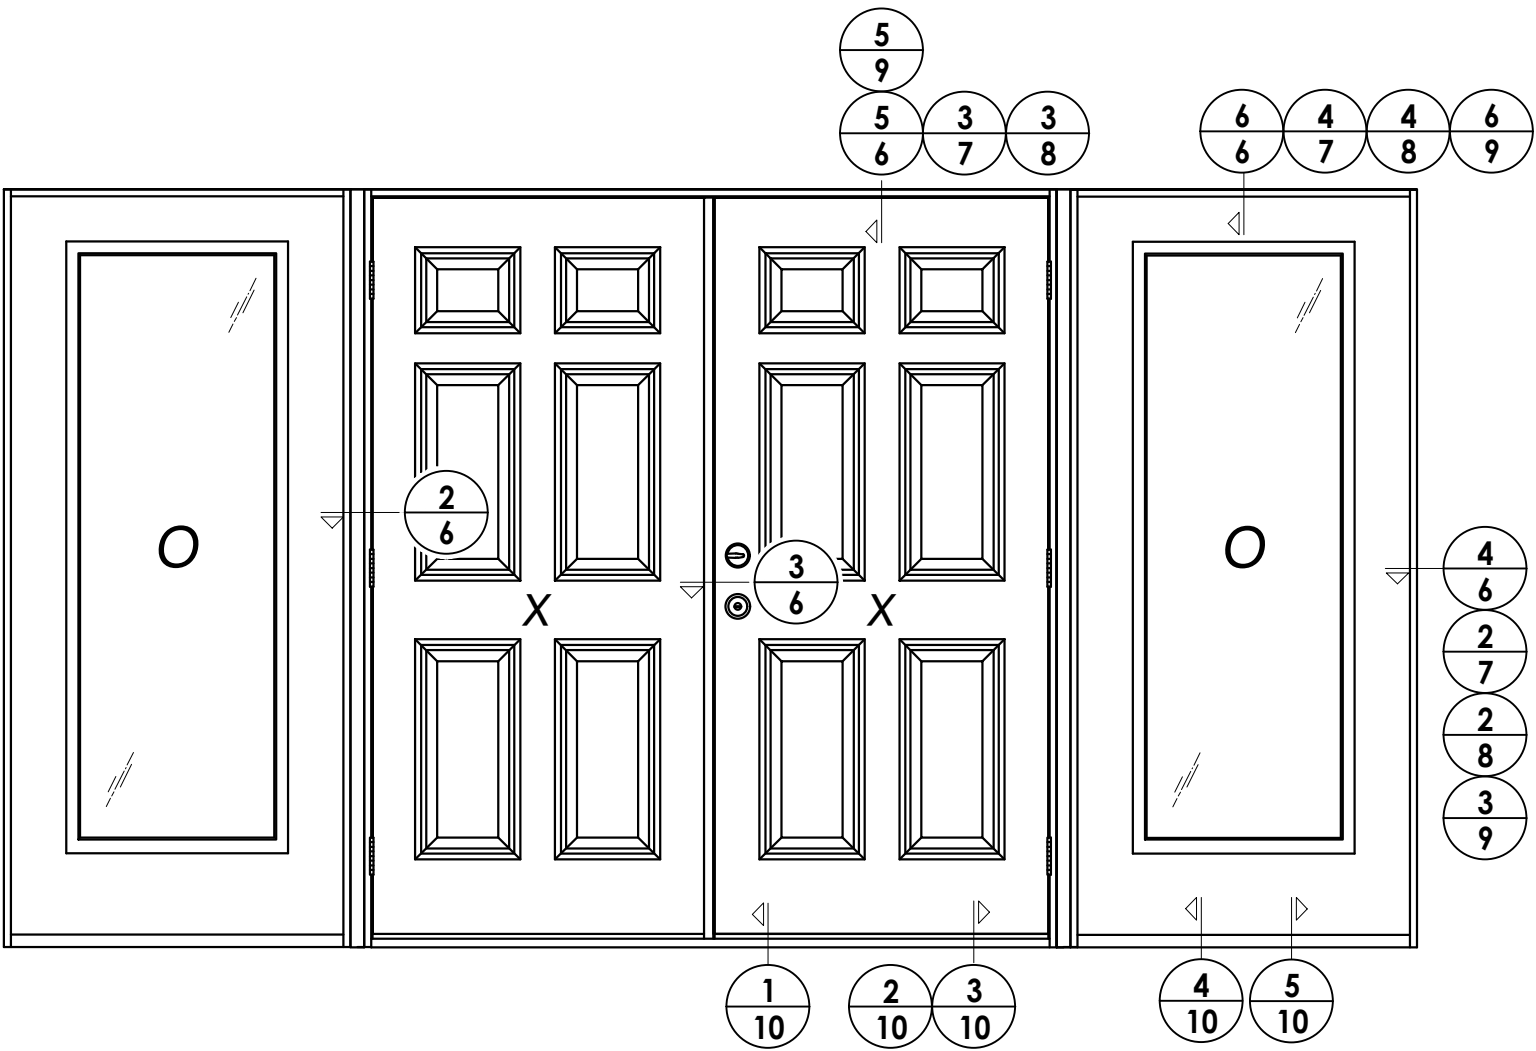

ELEVATION (OXXO)

DATE: 3/29/22
SCALE: N.T.S.
DWG. BY: RW
CHK. BY: LFS
DRAWING NO.: FL-39254.3
SHEET 5 OF 19


NO.	DATE	REVISIONS
2	7/02/26	UPDATE TO 9TH ED. (2026) FBC LFS
1	8/10/23	UPDATE TO 8TH ED. (2023) FBC LFS

PRODUCT:	PLASTPRO INC. FIBERGLASS DOOR
PART OR ASSEMBLY:	ELEVATIONS


Documents Prepared By:
Lyndon F. Schmidt
P.E. No. 43409

RW BUILDING CONSULTANTS, INC.
P.O. Box 230, Valrico, FL 33595
Phone No.: 813.659.9197
FBPE Registry No. 9813


E:\2023 FBC DRAWINGS 7-27-26\Plastpro\FL-39254 R2\FL-39254.3.6.dwg

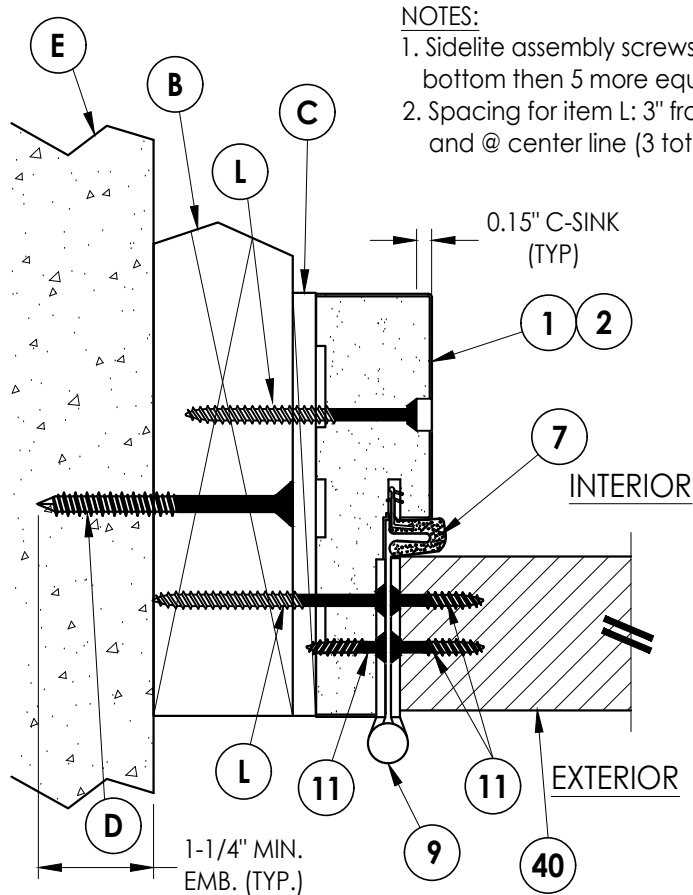


1 HORIZONTAL CROSS SECTION
6 Outswing shown - Inswing also approved

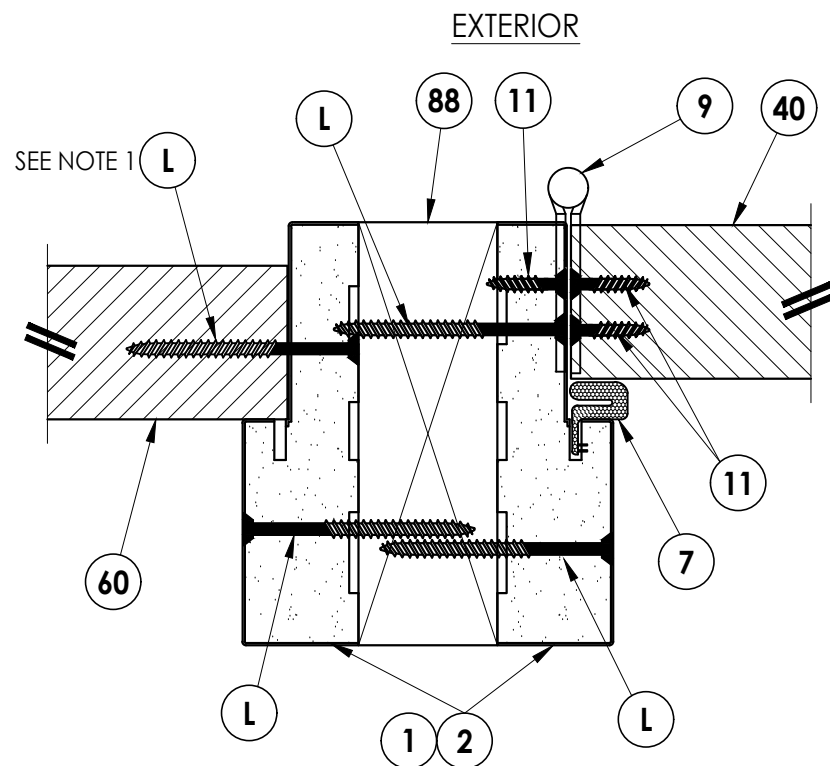


2 HORIZONTAL CROSS SECTION
6 Outswing shown - Inswing also approved
Shown with 1X reinforcement

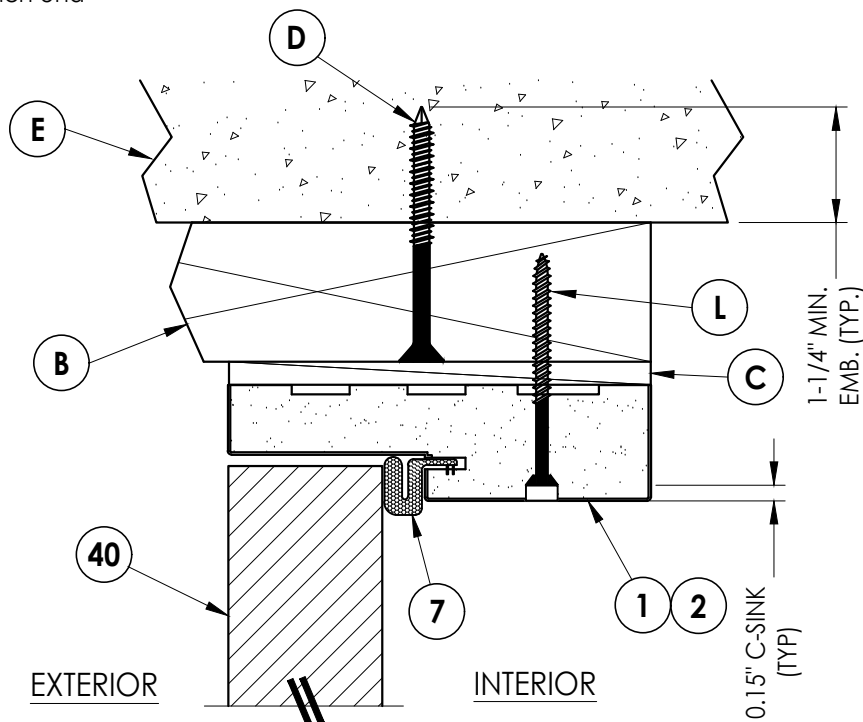


5 VERTICAL CROSS SECTION
6 Outswing shown (Inswing similar)

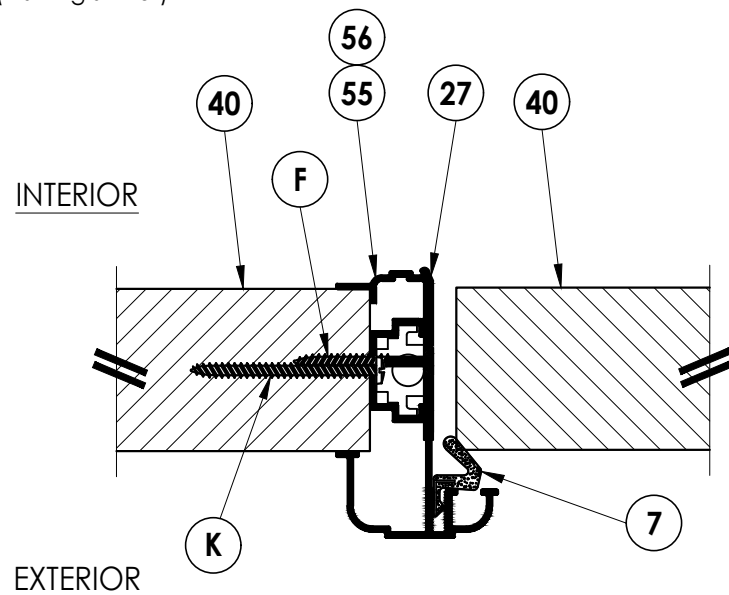

3 HORIZONTAL CROSS SECTION
6 Outswing shown - Inswing also approved

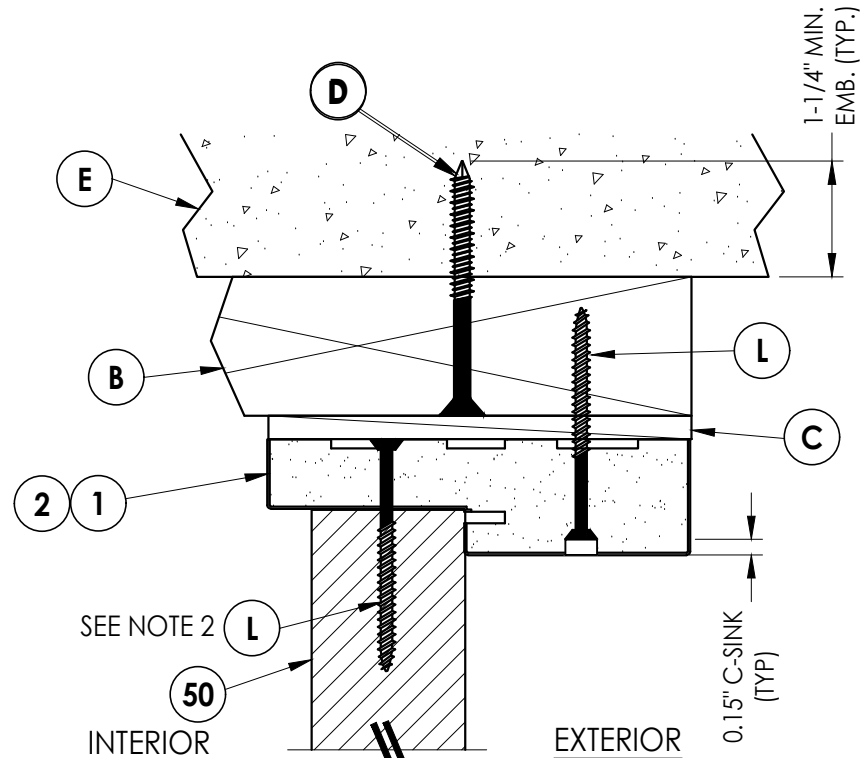

6 VERTICAL CROSS SECTION
6 Outswing shown (Inswing similar)

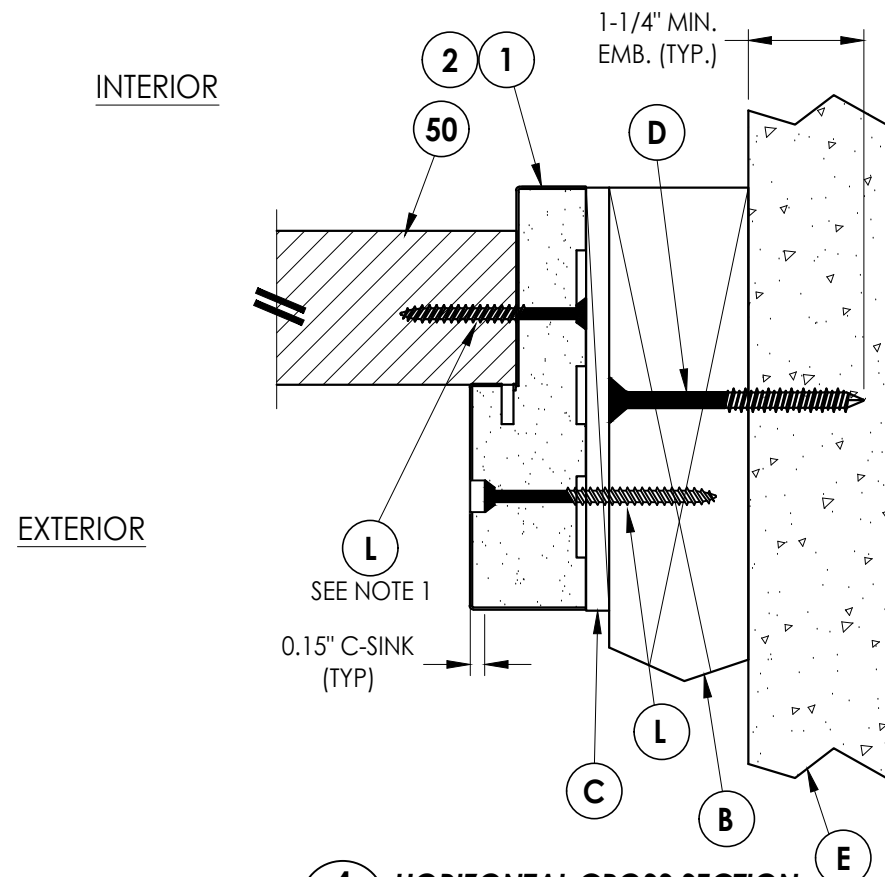


4 HORIZONTAL CROSS SECTION
6 Outswing shown (Inswing similar)

Documents Prepared By: Lyndon F. Schmidt P.E. No. 43409		BUILDING CONSULTANTS, INC. P.O. Box 230, Valrico, FL 33595 Phone No.: 813.659.9197 FBPE Registry No. 9813	
PRODUCT: PLASTPRO INC. FIBERGLASS DOOR		PART OR ASSEMBLY: HORIZONTAL CROSS SECTIONS	
		REVISIONS	
		DATE: 3/29/22	
		SCALE: N.T.S.	
		DWG. BY: RW	
		CHK. BY: LFS	
		DRAWING NO.: FL-39254.3	
		SHEET 6 OF 19	


E:\2023 FBC DRAWINGS 7-27-26\Plastpro\FL-39254 R2\FL-39254.3.6.dwg

NOTES:


1. Sidelite assembly screws located 6" from top and bottom then 5 more equally spaced (7 total).
2. Spacing for item L: 3" from each end and @ center line (3 total).

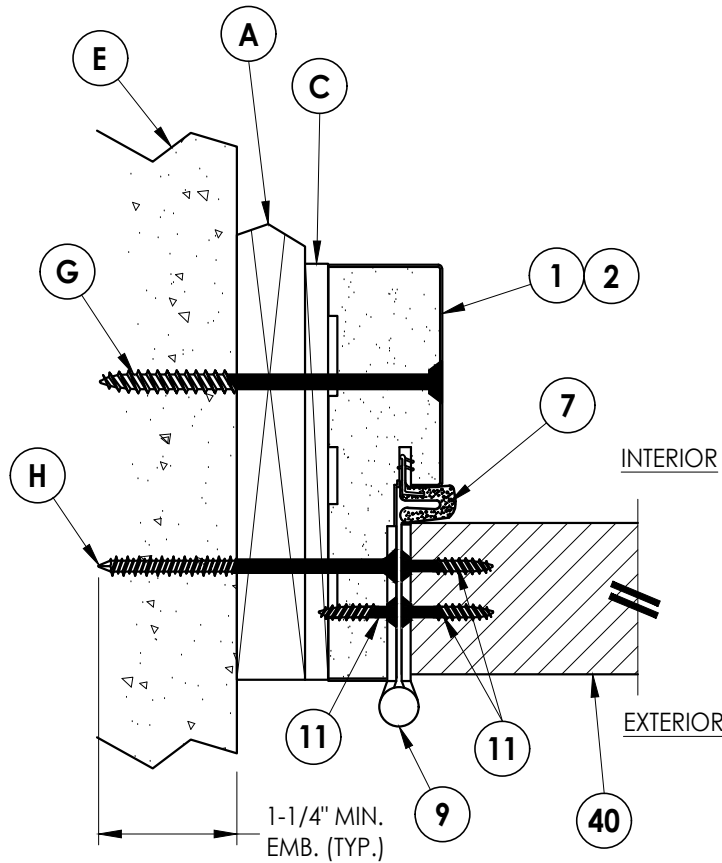


1
7 **HORIZONTAL CROSS SECTION**
Shown w/ 1X sub-buck
Outswing shown (Inswing similar)

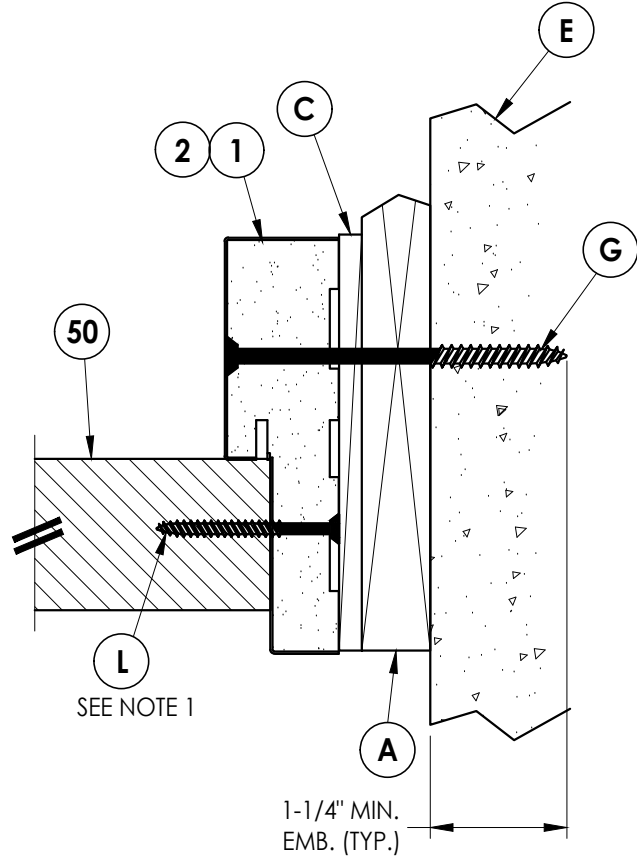

2
7 **HORIZONTAL CROSS SECTION**
Shown w/ 1X sub-buck
Outswing shown (Inswing similar)

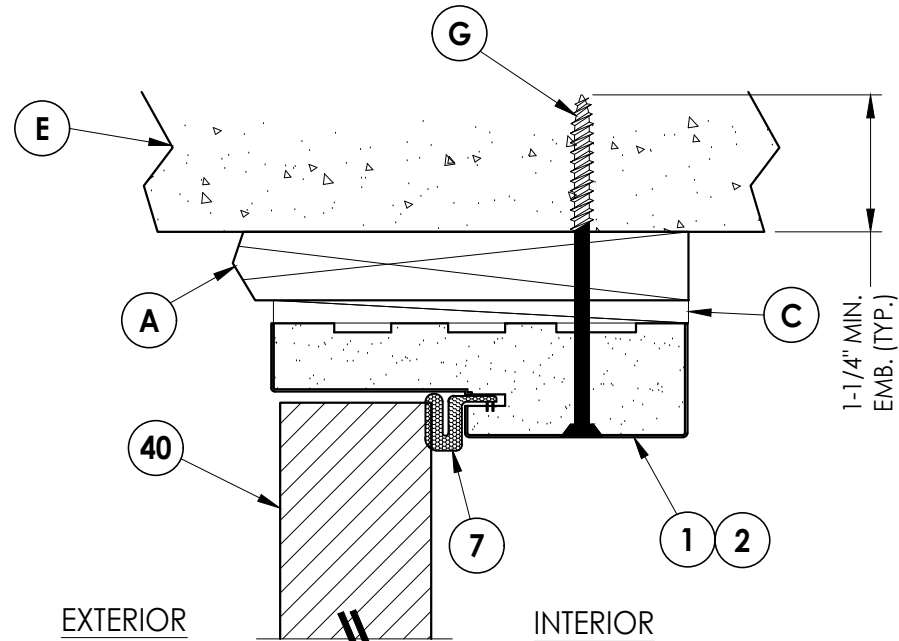

3
7 **VERTICAL CROSS SECTION**
Shown w/ 1X sub-buck
Outswing shown (Inswing similar)

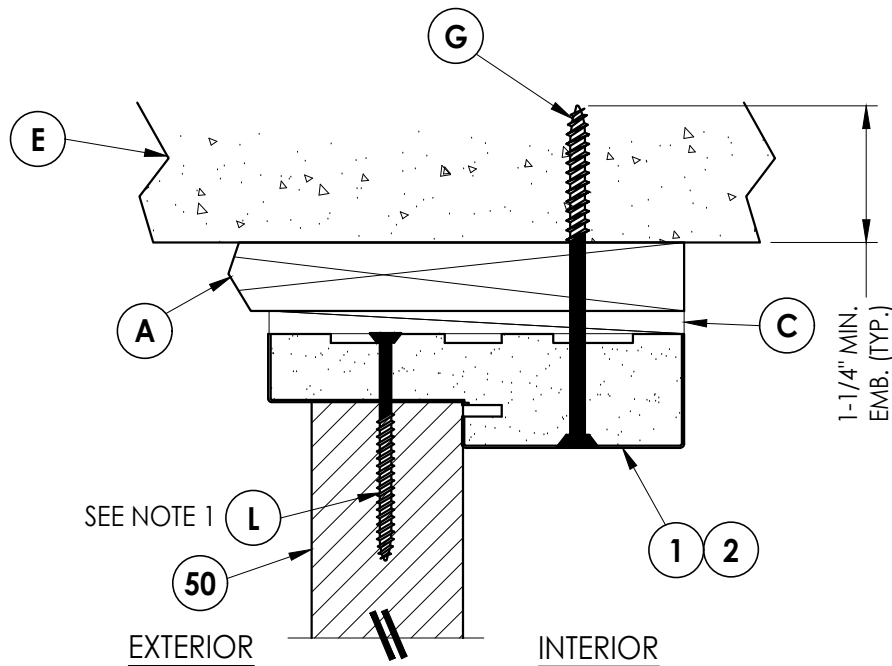

4
7 **VERTICAL CROSS SECTION**
Shown w/ 1X sub-buck
Outswing shown (Inswing similar)

Documents Prepared By:
Lyndon F. Schmidt
P.E. No. 43409

RW BUILDING CONSULTANTS, INC.
P.O. Box 230, Valrico, FL 33595
Phone No.: 813.659.9197
FBPE Registry No. 9813

PRODUCT: PLASTPRO INC.
FIBERGLASS DOOR

PART OR ASSEMBLY:
HORIZONTAL & VERTICAL
CROSS SECTIONS (1X BUCK)

NO.	DATE	REVISIONS
2	7/02/26	UPDATE TO 9TH ED. (2026) FBC
1	8/10/23	UPDATE TO 8TH ED. (2023) FBC

DATE: 3/29/22

SCALE: N.T.S.

DWG. BY: RW


CHK. BY: LFS

DRAWING NO.:
FL-39254.3


SHEET 7 OF 19

E:\2023 FBC DRAWINGS 7-27-26\Plastpro\FL-39254 R2\FL-39254.3.6.dwg


- NOTES:
1. Sidelite assembly screws located 6" from top and bottom then 5 more equally spaced (7 total).
 2. Spacing for item L: 3" from each end and @ center line (3 total).

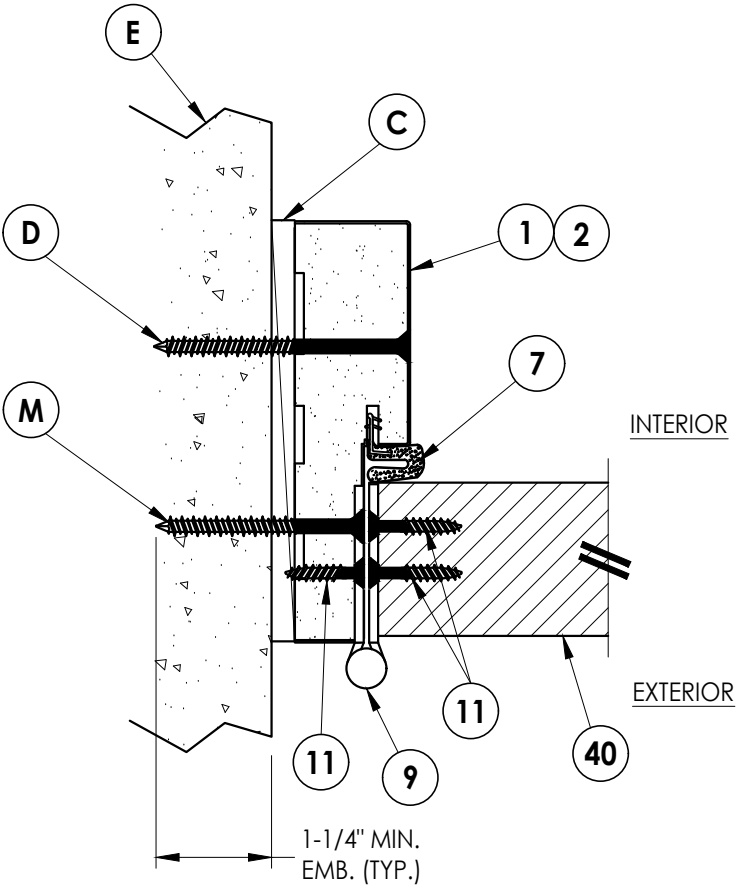


1
8 **HORIZONTAL CROSS SECTION**
Shown Direct to Masonry
Outswing shown (Inswing similar)

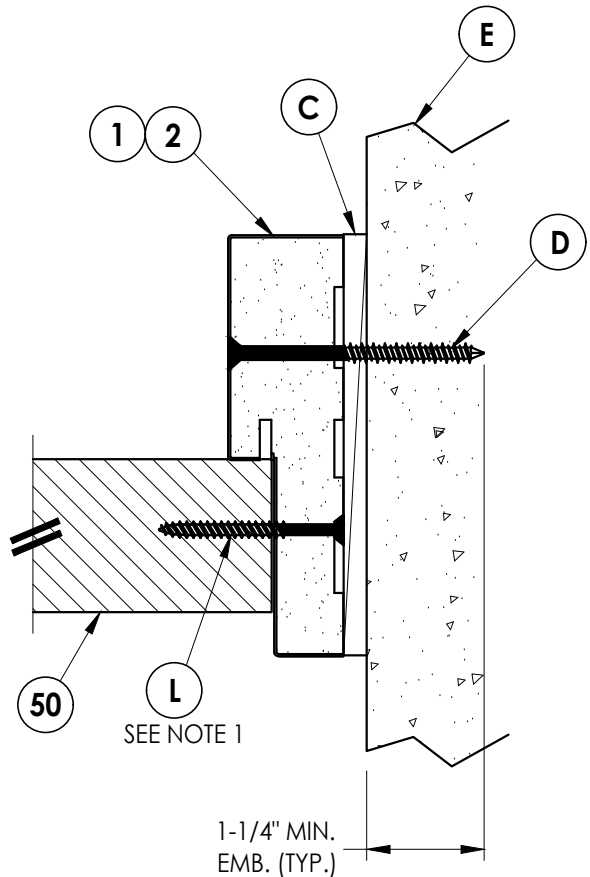

2
8 **HORIZONTAL CROSS SECTION**
Shown Direct to Masonry
Outswing shown (Inswing similar)

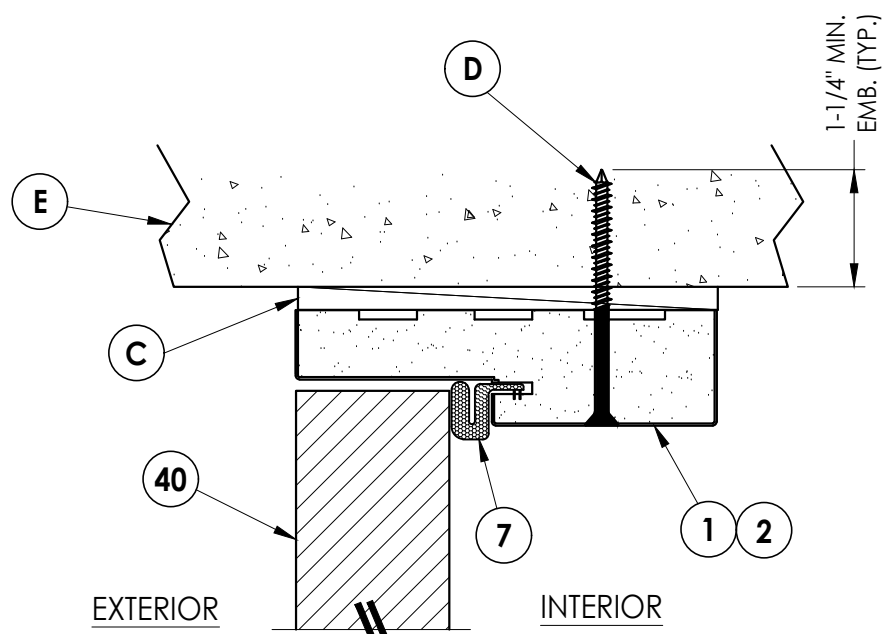


3
8 **VERTICAL CROSS SECTION**
Shown Direct to Masonry
Outswing shown (Inswing similar)

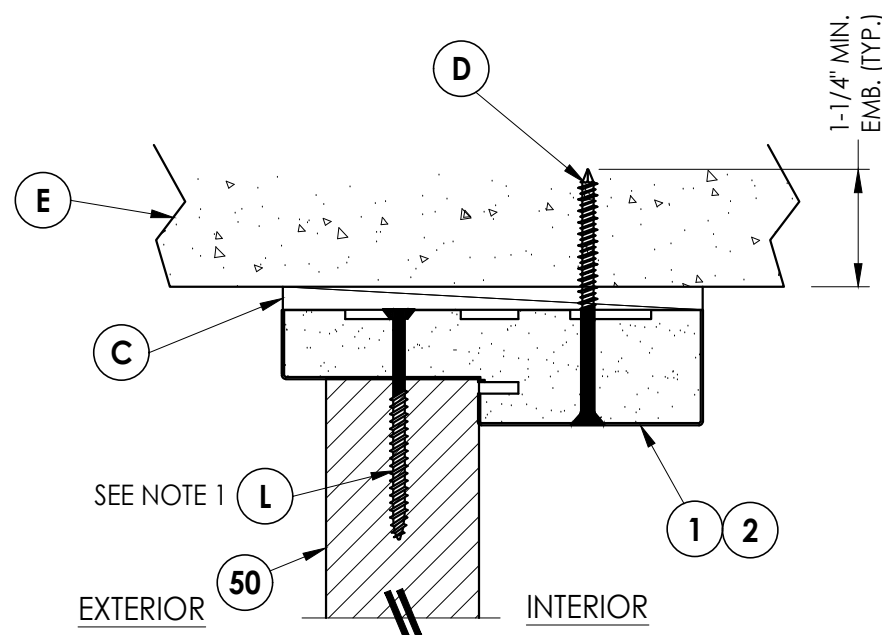


4
8 **VERTICAL CROSS SECTION**
Shown Direct to Masonry
Outswing shown (Inswing similar)

Documents Prepared By: Lyndon F. Schmidt P.E. No. 43409				BUILDING CONSULTANTS, INC. P.O. Box 230, Valrico, FL 33595 Phone No.: 813.659.9197 FBPE Registry No. 9813			
PRODUCT: PLASTPRO INC. FIBERGLASS DOOR				PART OR ASSEMBLY: HORIZONTAL & VERTICAL CROSS SECTIONS (DIRECT TO MASONRY)			
				LFS	FBC	DATE	REVISIONS
				2	7/02/26	UPDATE TO 9TH ED. (2026)	
				1	8/10/23	UPDATE TO 8TH ED. (2023)	
				NO.	DATE		
DATE: 3/29/22							
SCALE: N.T.S.							
DWG. BY: RW							
CHK. BY: LFS							
DRAWING NO.: FL-39254.3							
SHEET 8 OF 19							


E:\2023 FBC DRAWINGS 7-27-26\Plastpro\FL-39254 R2\FL-39254.3.6.dwg

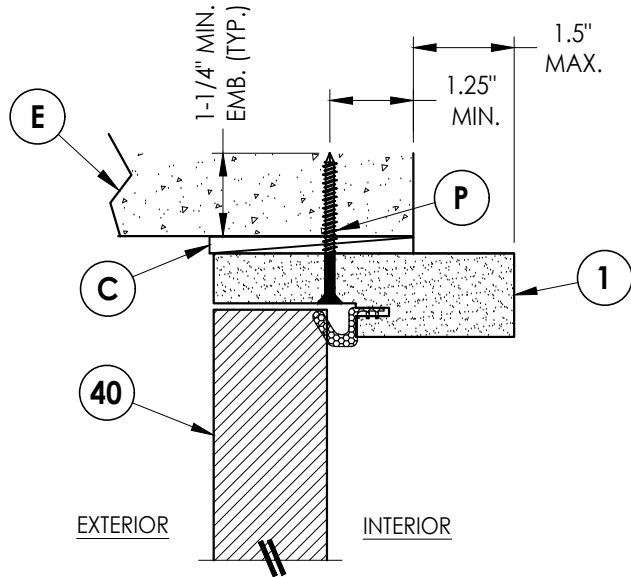

**4
9** **VERTICAL CROSS SECTION**
Shown Direct to Masonry
Outswing only w/ 4-9/16" jamb
Double Door Only (N/A w/ Sidelites)

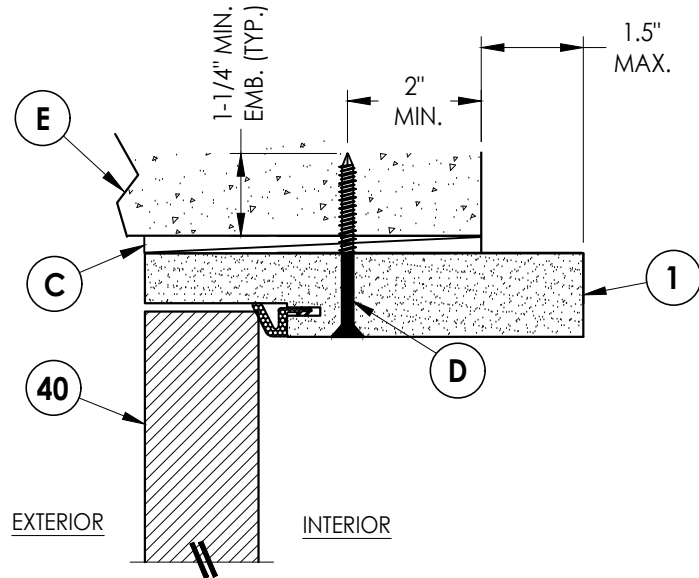


**5
9** **VERTICAL CROSS SECTION**
Shown Direct to Masonry
Outswing only w/ 6-9/16" jamb

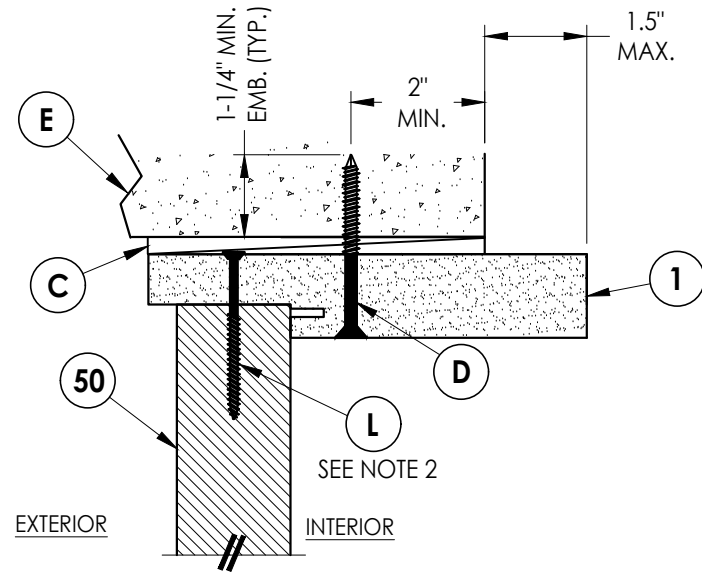


**6
9** **VERTICAL CROSS SECTION**
Shown Direct to Masonry
Outswing only w/ 6-9/16" jamb


- NOTES:
- Sidelite assembly screws located 6" from top and bottom then 5 more equally spaced (7 total).
 - Spacing for item L: 3" from each end and @ center line (3 total).

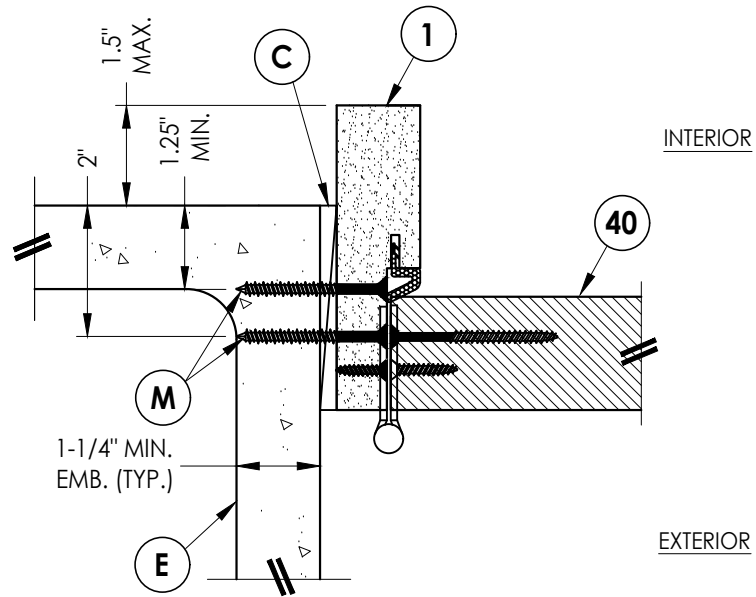

**1
9** **HORIZONTAL CROSS SECTION**
Shown Direct to Masonry
Outswing only w/ 4-9/16" jamb
Double Door Only (N/A w/ Sidelites)

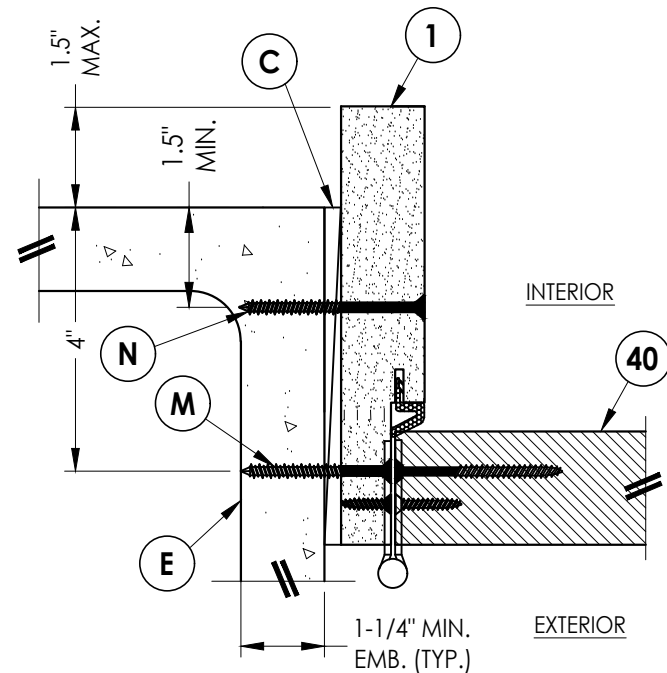

**2
9** **HORIZONTAL CROSS SECTION**
Shown Direct to Masonry
Outswing only w/ 6-9/16" jamb

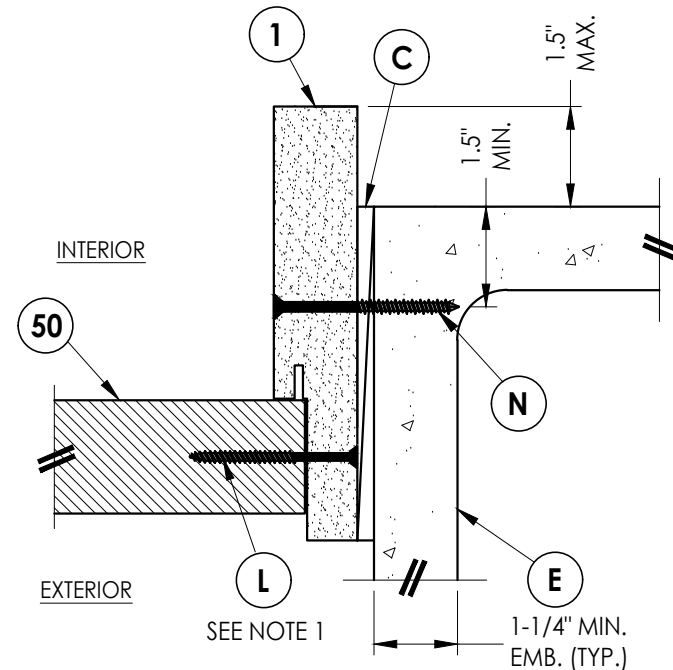

**3
9** **HORIZONTAL CROSS SECTION**
Shown Direct to Masonry
Outswing only w/ 6-9/16" jamb

Documents Prepared By:
Lyndon F. Schmidt
P.E. No. 43409

RW BUILDING CONSULTANTS, INC.
P.O. Box 230, Valrico, FL 33595
Phone No.: 813.659.9197
FBPE Registry No. 9813

PRODUCT:
PLASTPRO INC.
FIBERGLASS DOOR

PART OR ASSEMBLY:
HORIZONTAL & VERTICAL
SECTIONS (DIRECT TO MASONRY)

NO.	DATE	REVISIONS
2	7/02/26	UPDATE TO 9TH ED. (2026) FBC LFS
1	8/10/23	UPDATE TO 8TH ED. (2023) FBC LFS
		BY

DATE: 3/29/22


SCALE: N.T.S.

DWG. BY: RW

CHK. BY: LFS




DRAWING NO.:
FL-39254.3

SHEET 9 OF 19

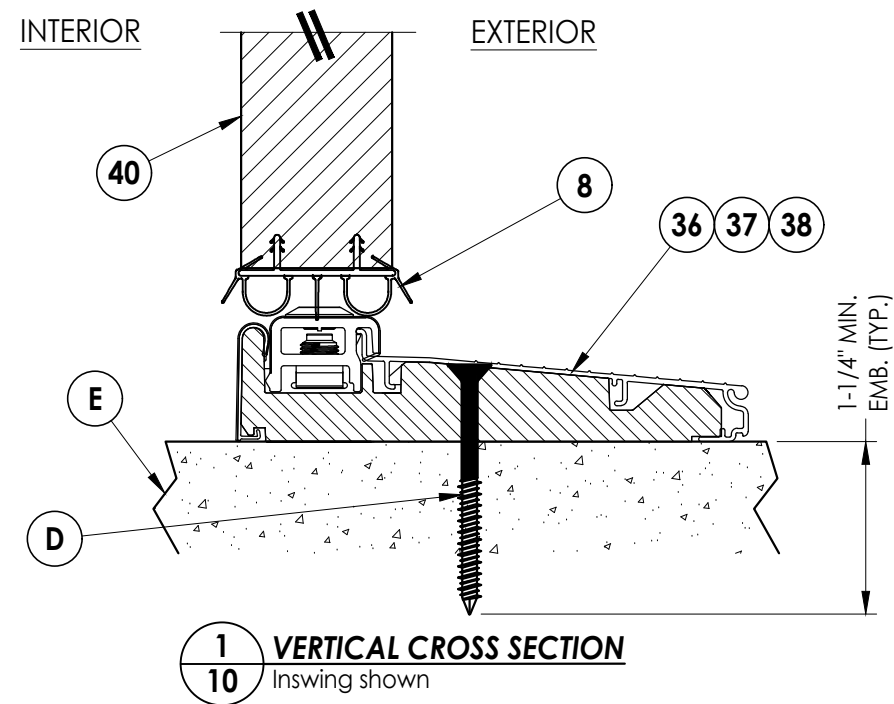

NOTE

1. Spacing for item K:
6" from each end
and at centerline.

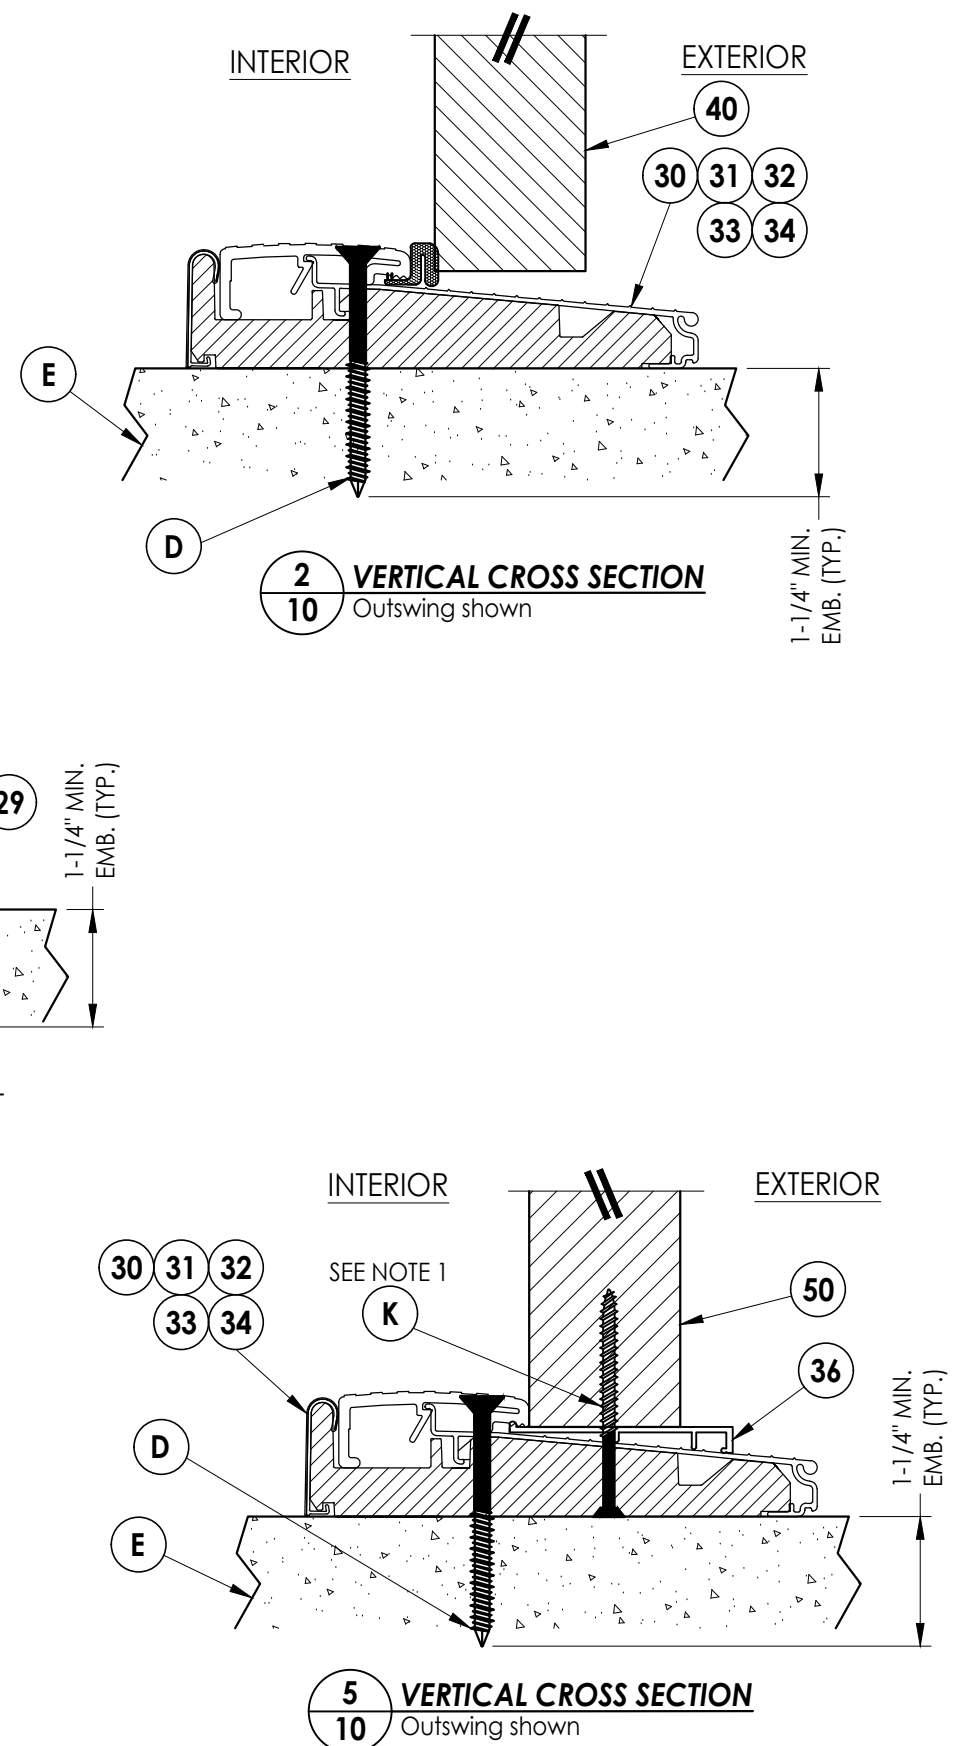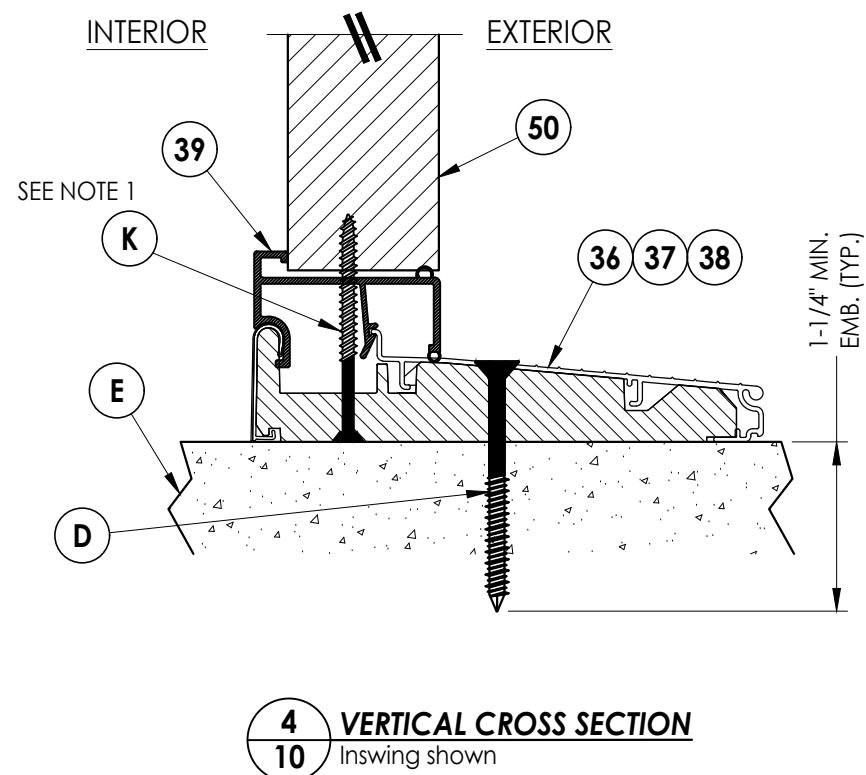
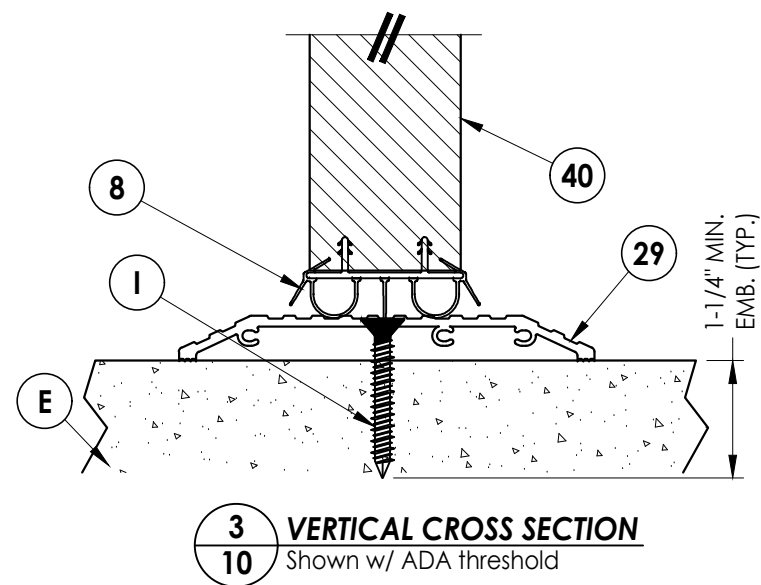
[illegible]

Documents Prepared By:
Lyndon F. Schmidt
P.E. No. 43409


R^{qW}
BUILDING CONSULTANTS, INC.
P.O. Box 230, Valrico, FL 33595
Phone No.: 813.659.9197
FBPE Registry No. 9813

E:\2023 FBC DRAWINGS 7-27-26\Plastpro\FL-39254 R2\FL-39254.3.6.dwg


MANUAL RAISED TONGUE GEAR SYSTEM

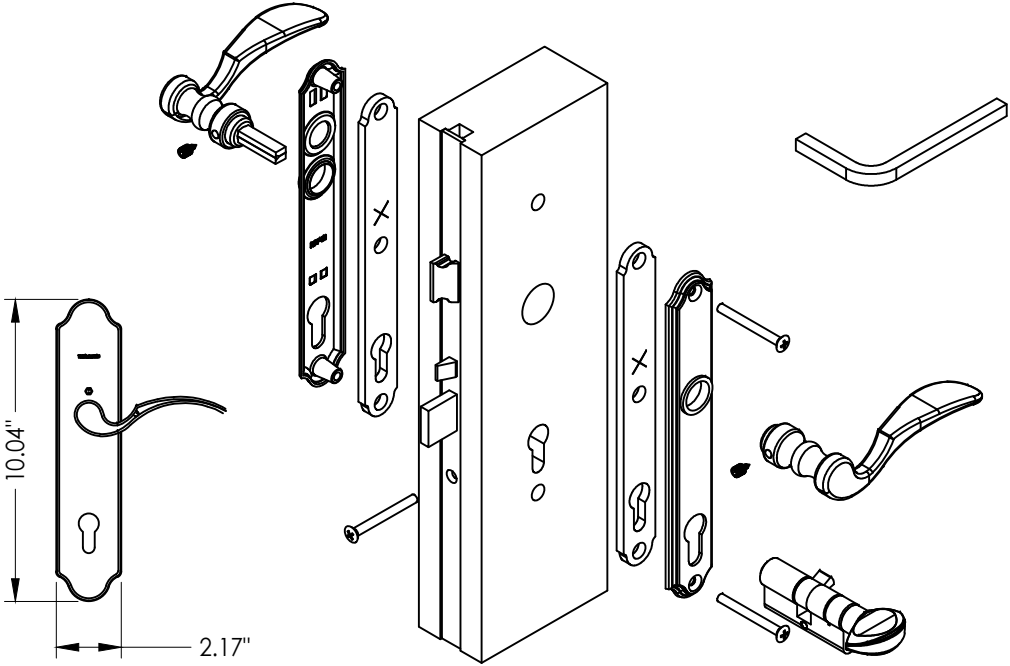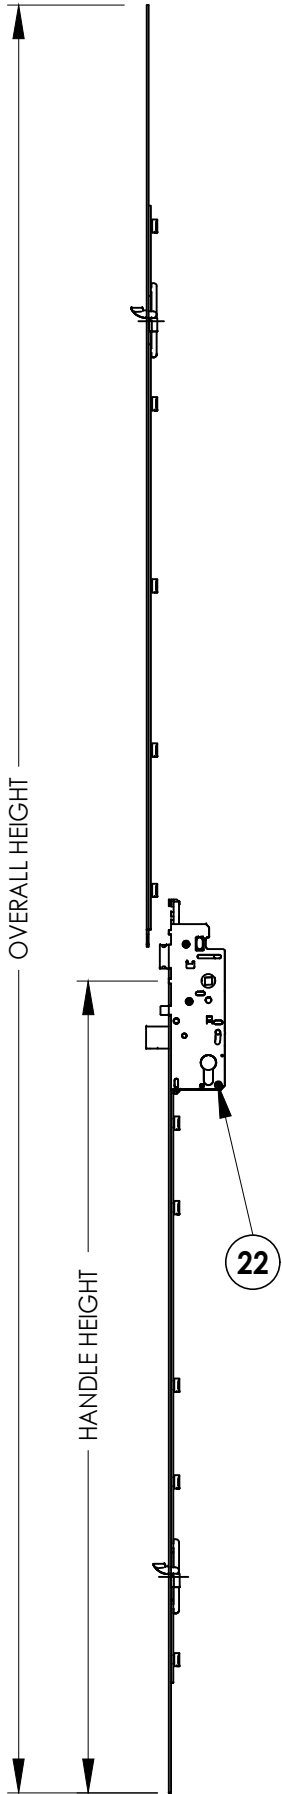


22 HOPPE MULTIPOINT LOCKSET
HLS9000 3-Point "Tongue"

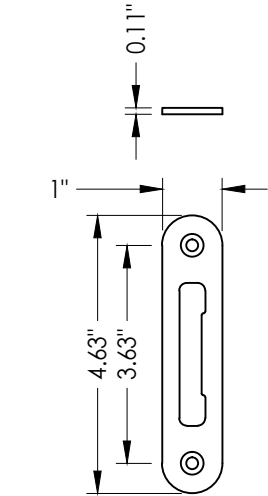

23 MULTIPOINT STRIKE PLATE

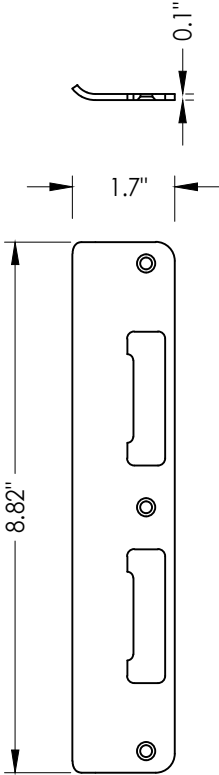

25 LATCH AND DEADBOLT STRIKE PLATE
Tongue system

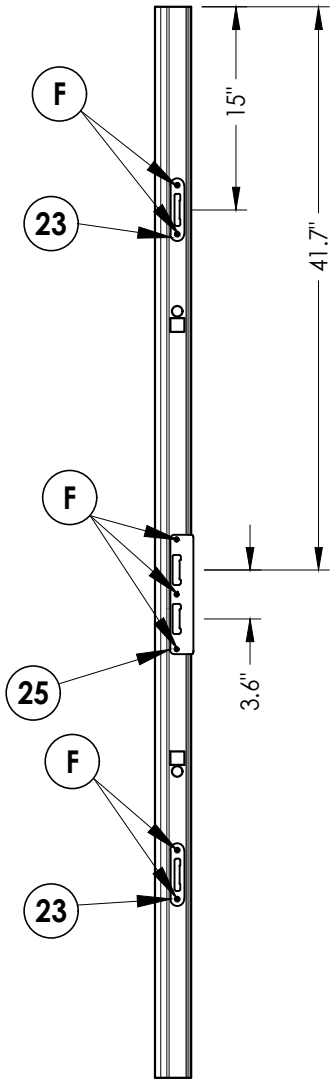


STRIKE JAMB

DATE:	3/29/22
SCALE:	N.T.S.
DWG. BY:	RW
CHK. BY:	LFS
DRAWING NO.:	FL-39254.3
SHEET	11 OF 19


PRODUCT:		PART OR ASSEMBLY:	
PLASTPRO INC. FIBERGLASS DOOR		3-POINT LOCK DETAILS	
		LFS	FBC
2	7/02/26	UPDATE TO 9TH ED. (2026)	FBC
1	8/10/23	UPDATE TO 8TH ED. (2023)	FBC
NO.	DATE		BY
REVISIONS			

Documents Prepared By:
Lyndon F. Schmidt
P.E. No. 43409

RW BUILDING CONSULTANTS, INC.
P.O. Box 230, Valrico, FL 33595
Phone No.: 813.659.9197
FBPE Registry No. 9813

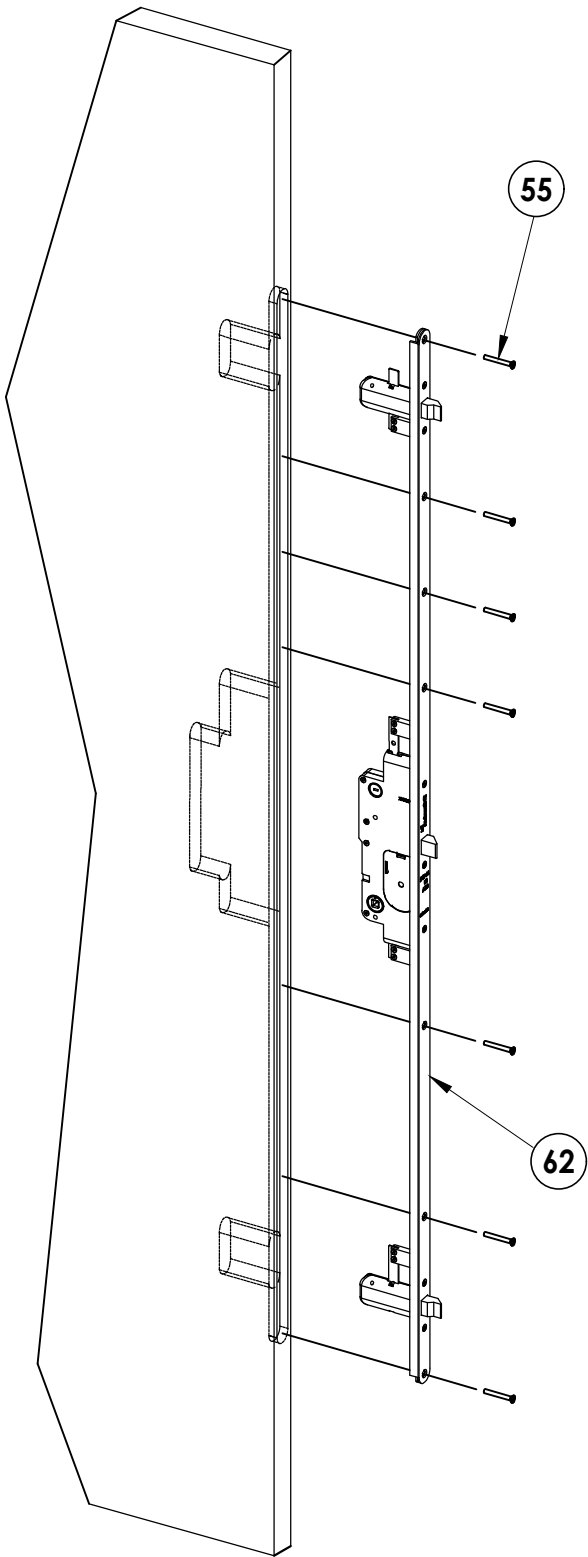

ENDURA TRILENNIUM 3000
3 pt. Lock

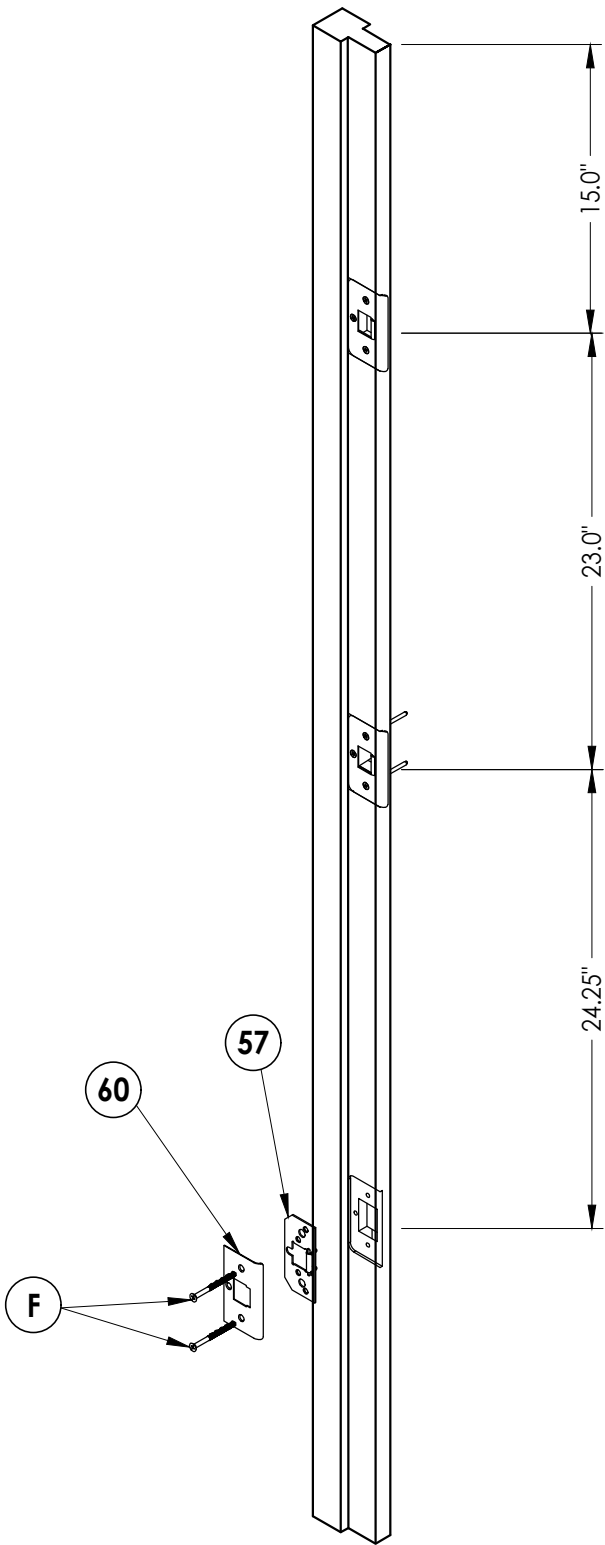

ASTRAGAL STRIKE DETAIL

[illegible]


PRODUCT: PLASTPRO INC.
FIBERGLASS DOOR

PART OR ASSEMBLY: 3-POINT LOCK DETAILS

Documents Prepared By:
Lyndon F. Schmidt
P.E. No. 43409


R^gW
BUILDING CONSULTANTS, INC.
P.O. Box 230, Valrico, FL 33595
Phone No.: 813.659.9197
FBPE Registry No. 9813

E:\2023 FBC DRAWINGS 7-27-26\Plastpro\FL-39254 R2\FL-39254.3.6.dwg

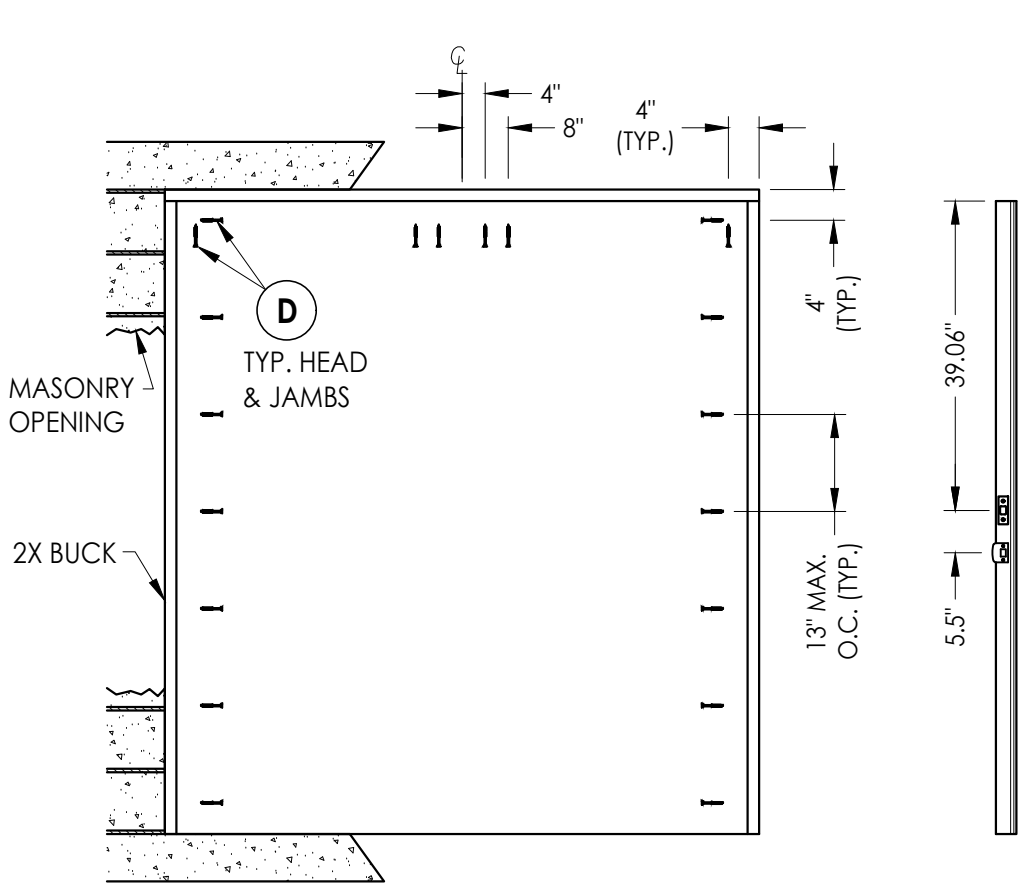


BUCK ANCHORING
XX

ASTRAGAL STRIKE JAMB

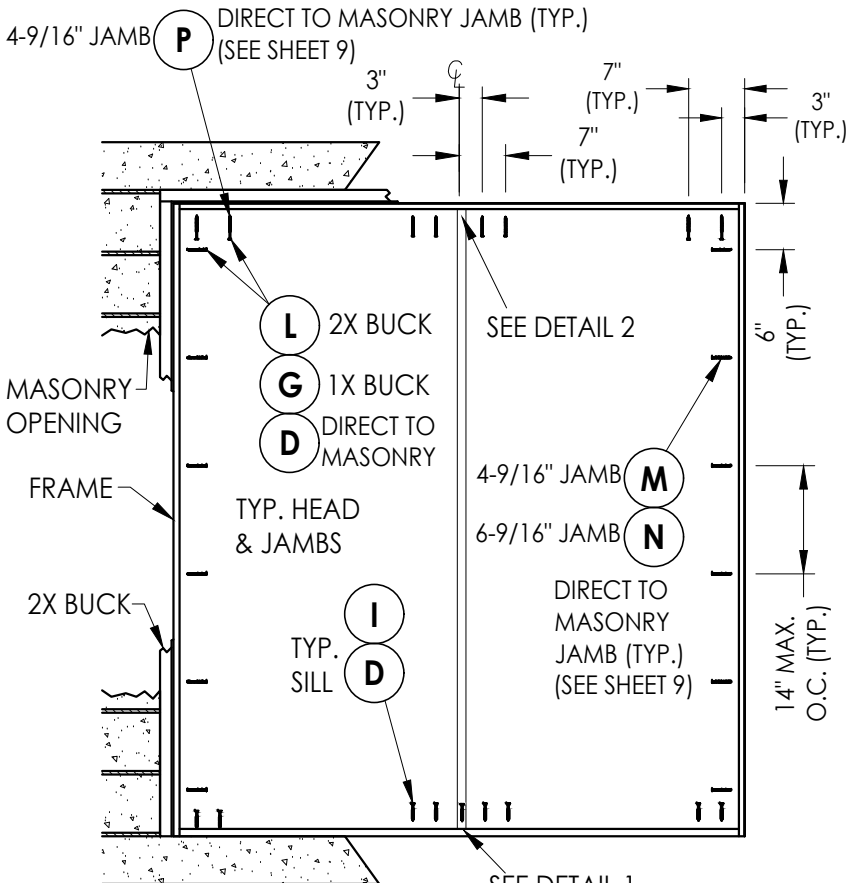


FRAME ANCHORING
XX


SEE HINGE
DETAIL (TYP.)

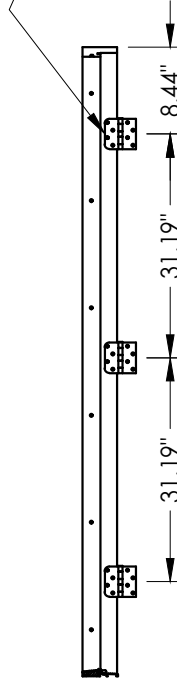


HINGE JAMB

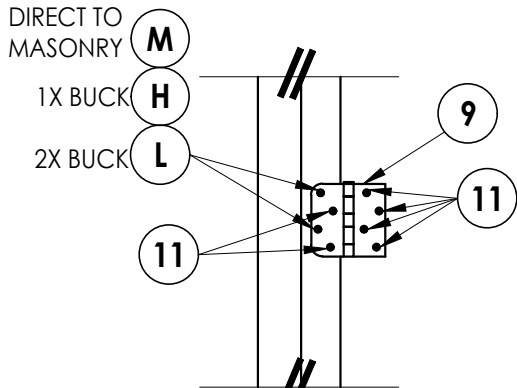


HINGE DETAIL
Inswing

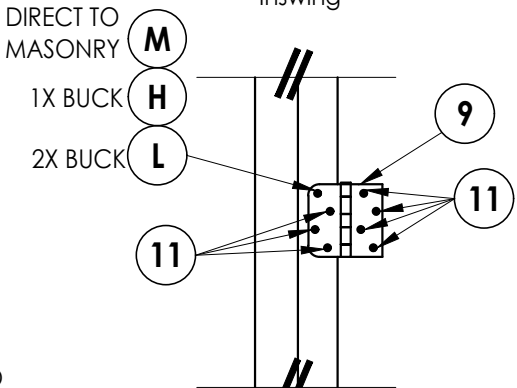


HINGE DETAIL
Outswing

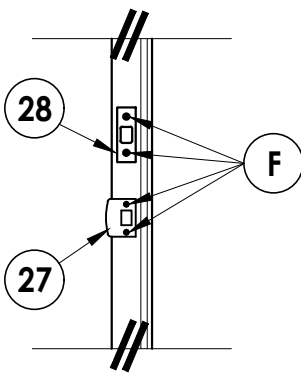


LATCH & DEAD BOLT DETAIL

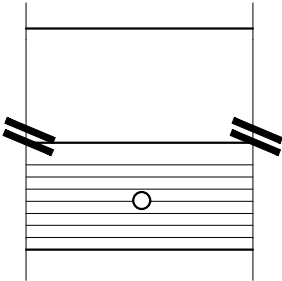

DETAIL 1
Astragal throw bolts
at the threshold
(Outswing)

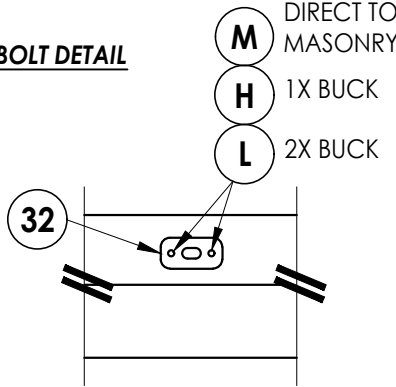

DETAIL 2
Attach astragal throw bolt
strike plate to frame
as shown

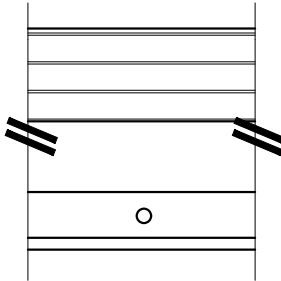

DETAIL 1
Astragal throw bolts
at the threshold
(Inswing)

CONCRETE ANCHOR NOTES:

- Concrete anchor locations at the corners may be adjusted to maintain the min. edge distance to mortar joints.
- Concrete anchor locations noted as "MAX. ON CENTER" must be adjusted to maintain the min. edge distance to mortar joints, additional concrete anchors may be required to ensure the "MAX. ON CENTER" dimension are not exceeded.
- Concrete anchor table:

ANCHOR TYPE	ANCHOR SIZE	MIN. EMBEDMENT	MIN. CLEARANCE TO MASONRY EDGE	MIN. CLEARANCE TO ADJACENT ANCHOR
ITW TAPCON®	1/4"	1-1/4"	2"	4"
DeWALT ULTRAACON®	1/4"	1-1/4"	1"	4"
ITW TAPCON®	3/16"	1-1/4"	AS SHOWN	1-1/2"

WOOD SCREW INSTALLATION NOTES:

- Maintain a minimum 5/8" edge distance, 1" end distance, & 1" o.c. spacing of wood screws to prevent the splitting of wood.

Documents Prepared By:
Lyndon F. Schmidt
P.E. No. 43409

BUILDING CONSULTANTS, INC.
P.O. Box 230, Valrico, FL 33595
Phone No.: 813.659.9197
FBPE Registry No. 9813

RW

PRODUCT:
PLASTPRO INC.
FIBERGLASS DOOR

PART OR ASSEMBLY:
BUCK AND FRAME ANCHORING
(XX)

NO.	DATE	REVISIONS
2	7/02/26	UPDATE TO 9TH ED. (2026) FBC
1	8/10/23	UPDATE TO 8TH ED. (2023) FBC

DATE: 3/29/22

SCALE: N.T.S.


DWG. BY: RW

CHK. BY: LFS


DRAWING NO.: FL-39254.3

SHEET 13 OF 19


E:\2023 FBC DRAWINGS 7-27-26\Plastpro\FL-39254 R2\FL-39254.3.6.dwg

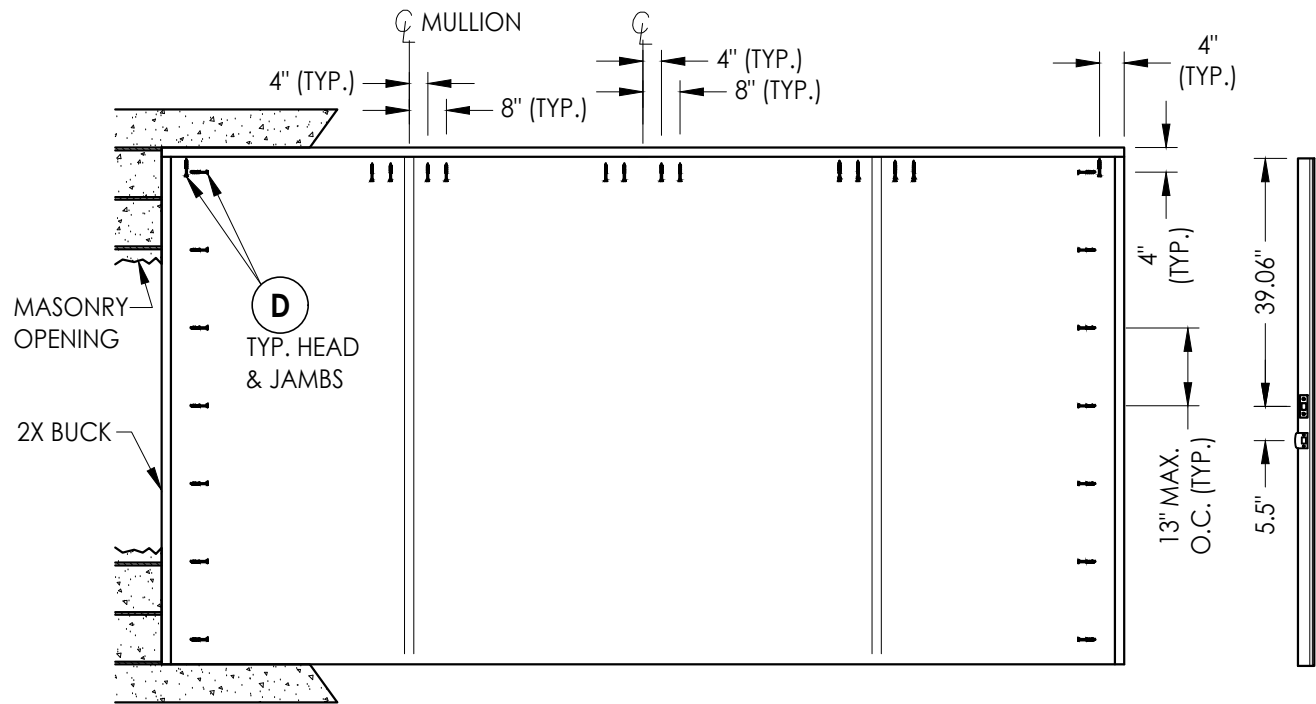


BUCK ANCHORING
OXXO

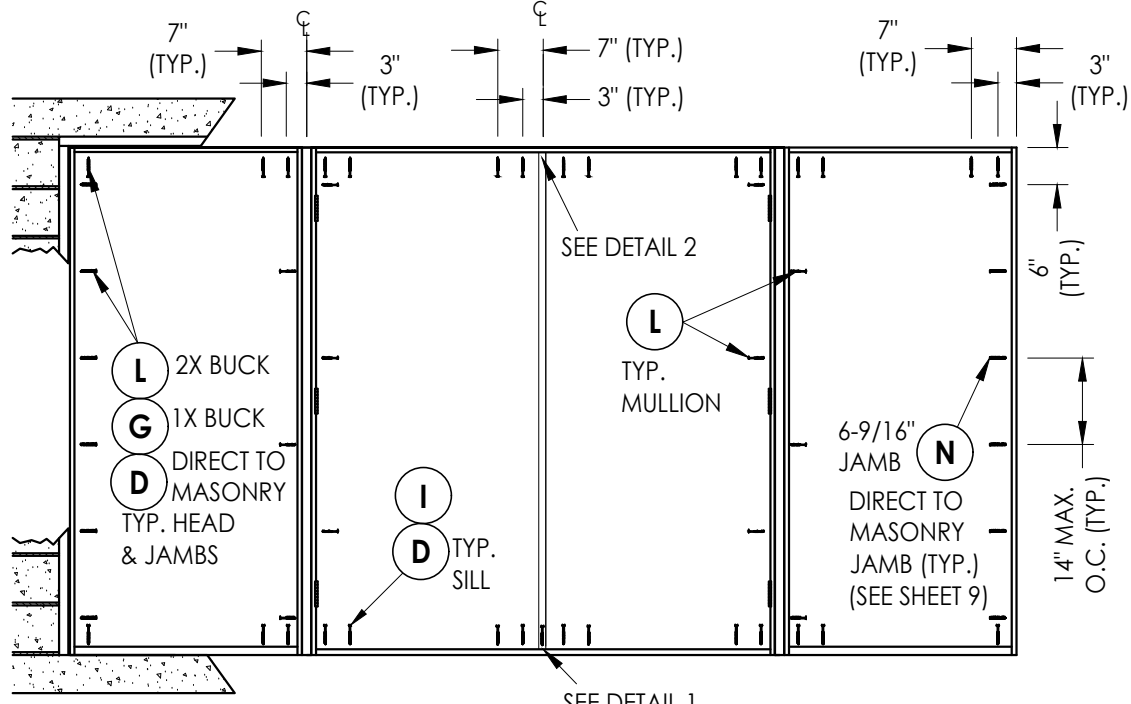


FRAME ANCHORING
OXXO

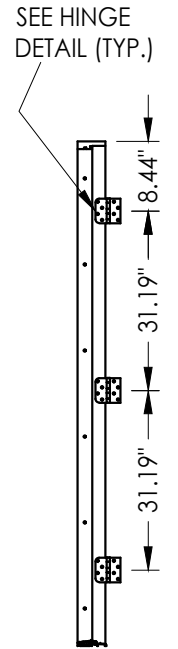


HINGE JAMB

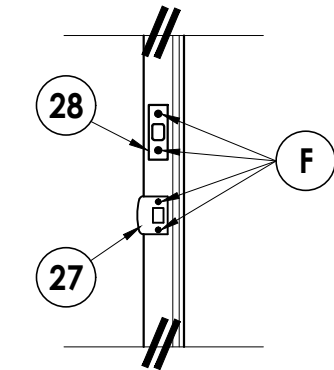


LATCH & DEAD BOLT DETAIL

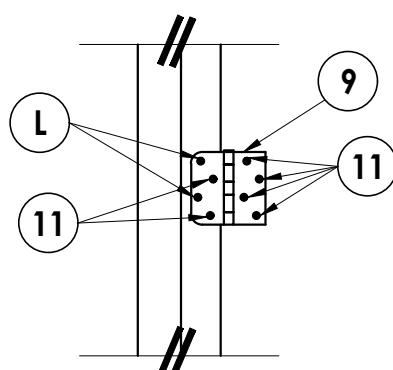


HINGE DETAIL
Inswing

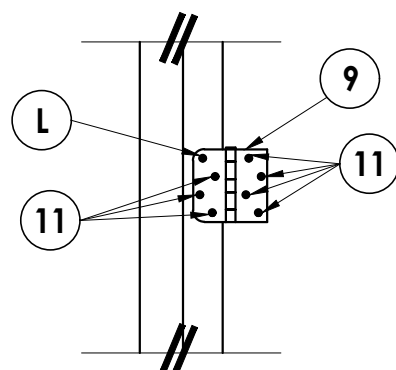


HINGE DETAIL
Outswing

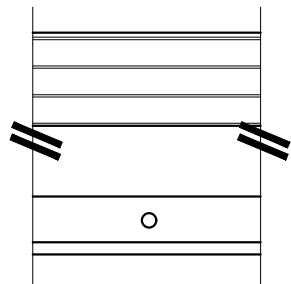

DETAIL 1
Astragal throw bolts
at the threshold
(Inswing)

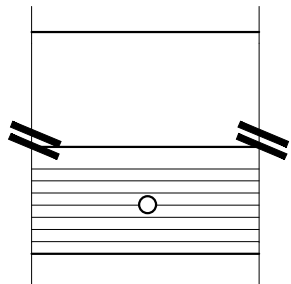

DETAIL 1
Astragal throw bolts
at the threshold
(Outswing)

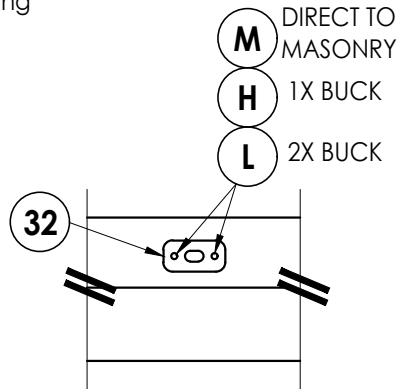

DETAIL 2
Attach astragal throw bolt
strike plate to frame
as shown

CONCRETE ANCHOR NOTES:

- Concrete anchor locations at the corners may be adjusted to maintain the min. edge distance to mortar joints.
- Concrete anchor locations noted as "MAX. ON CENTER" must be adjusted to maintain the min. edge distance to mortar joints, additional concrete anchors may be required to ensure the "MAX. ON CENTER" dimension are not exceeded.
- Concrete anchor table:

ANCHOR TYPE	ANCHOR SIZE	MIN. EMBEDMENT	MIN. CLEARANCE TO MASONRY EDGE	MIN. CLEARANCE TO ADJACENT ANCHOR
ITW TAPCON®	1/4"	1-1/4"	2"	4"
DeWALT ULTRAACON®	1/4"	1-1/4"	1"	4"
ITW TAPCON®	3/16"	1-1/4"	3"	1-1/2"

WOOD SCREW INSTALLATION NOTES:

- Maintain a minimum 5/8" edge distance, 1" end distance, & 1" o.c. spacing of wood screws to prevent the splitting of wood.

Documents Prepared By:
Lyndon F. Schmidt
P.E. No. 43409

PRODUCT:
PLASTPRO INC.
FIBERGLASS DOOR

PART OR ASSEMBLY:
BUCK AND FRAME ANCHORING
(OXXO)

DATE: 3/29/22

SCALE: N.T.S.

DWG. BY: RW

CHK. BY: LFS


DRAWING NO.:

FL-39254.3

SHEET 14 OF 19

BUILDING CONSULTANTS, INC.

P.O. Box 230, Valrico, FL 33595
Phone No.: 813.659.9197
FBPE Registry No. 9813

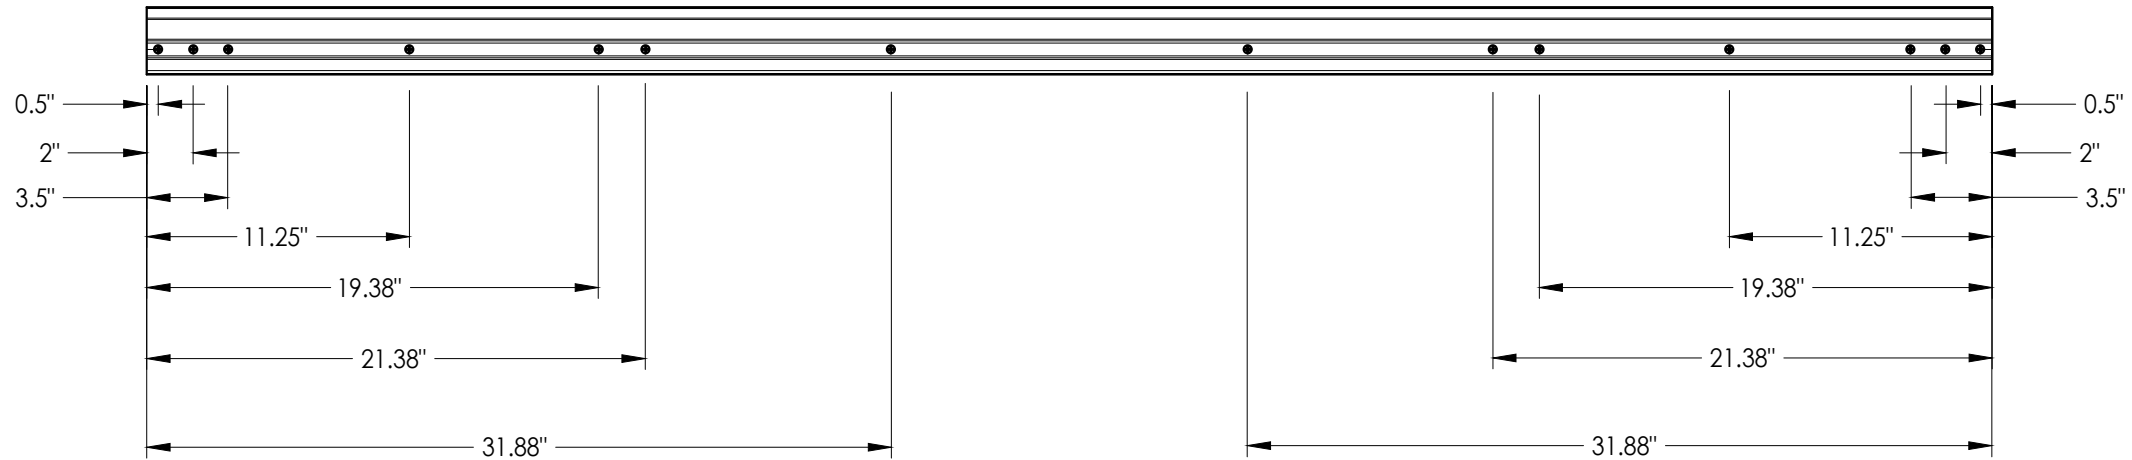

Technical drawing of a three-pin connector, showing three views with dimensions in inches:

- Top View:** Shows a rectangular component with a total width of 3.99". The distance from the center of the component to the center of each pin is 0.478".
- Side View:** Shows the component's profile with a total height of 0.573". The distance from the center of the component to the center of each pin is 0.975". The pin diameter is $\varnothing 0.346"$.
- End View:** Shows the component's profile with a total height of 0.050". The distance from the center of the component to the center of each pin is 0.168". The pin diameter is $\varnothing 0.335"$.

Technical drawing of a shaft. The diameter is indicated as $\varnothing 0.31"$ and the length is indicated as 20.0".

2	7/02/26	UPDATE TO 9TH ED. (2026)	FBC	LFS
1	8/10/23	UPDATE TO 8TH ED. (2023)	FBC	LFS
NO.	DATE			BY
				REVISIONS






PRODUCT: PLASTPRO INC.
FIBERGLASS DOOR

ASSEMBLY:
ASTRAGAL DETAILS

Documents Prepared By:
Lyndon F. Schmidt
P.E. No. 43409

RRW
BUILDING CONSULTANTS, INC.
P.O. Box 230, Valrico, FL 33595
Phone No.: 813.659.9197
FBPE Registry No. 9813

E:\2023 FBC DRAWINGS 7-27-26\Plastpro\FL-39254 R2\FL-39254.3.6.dwg

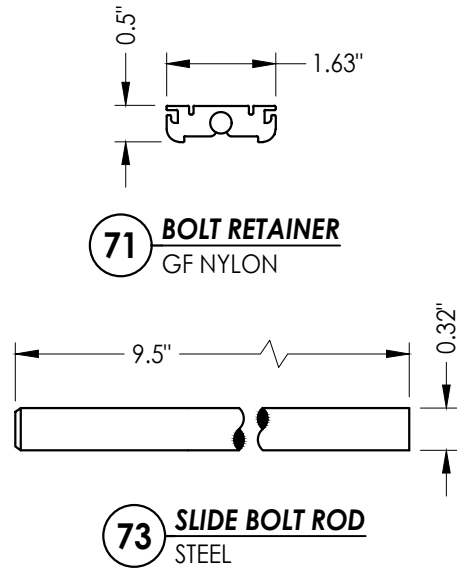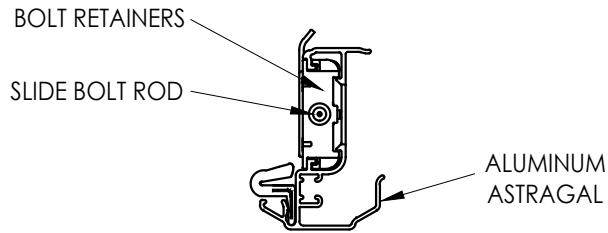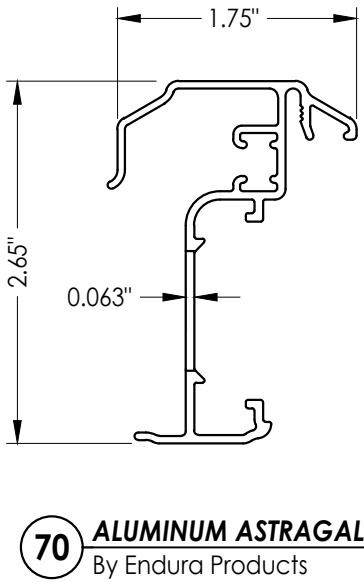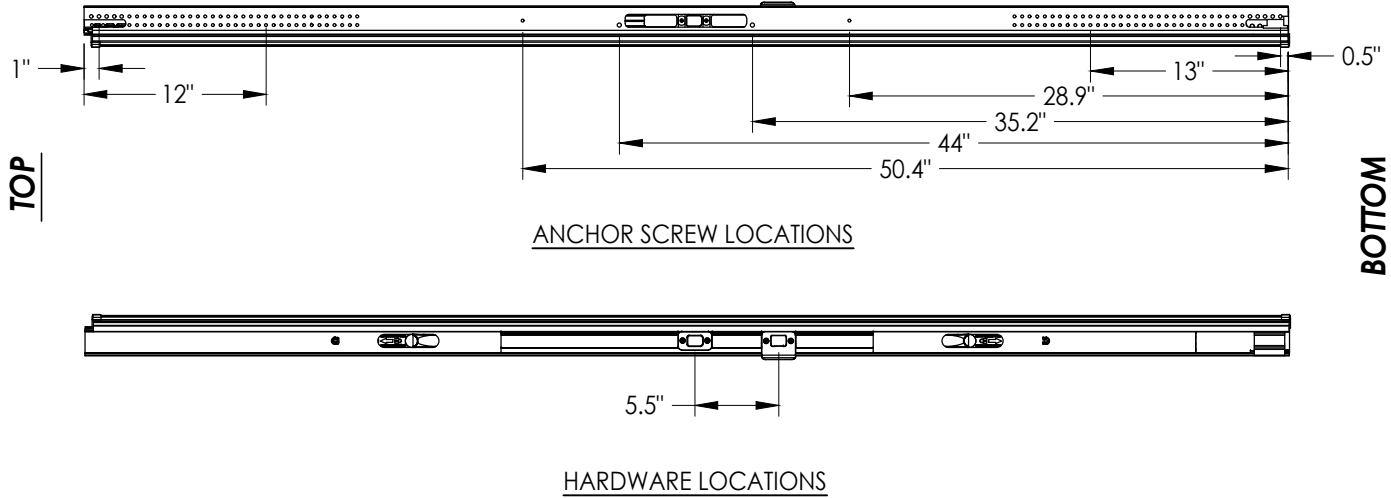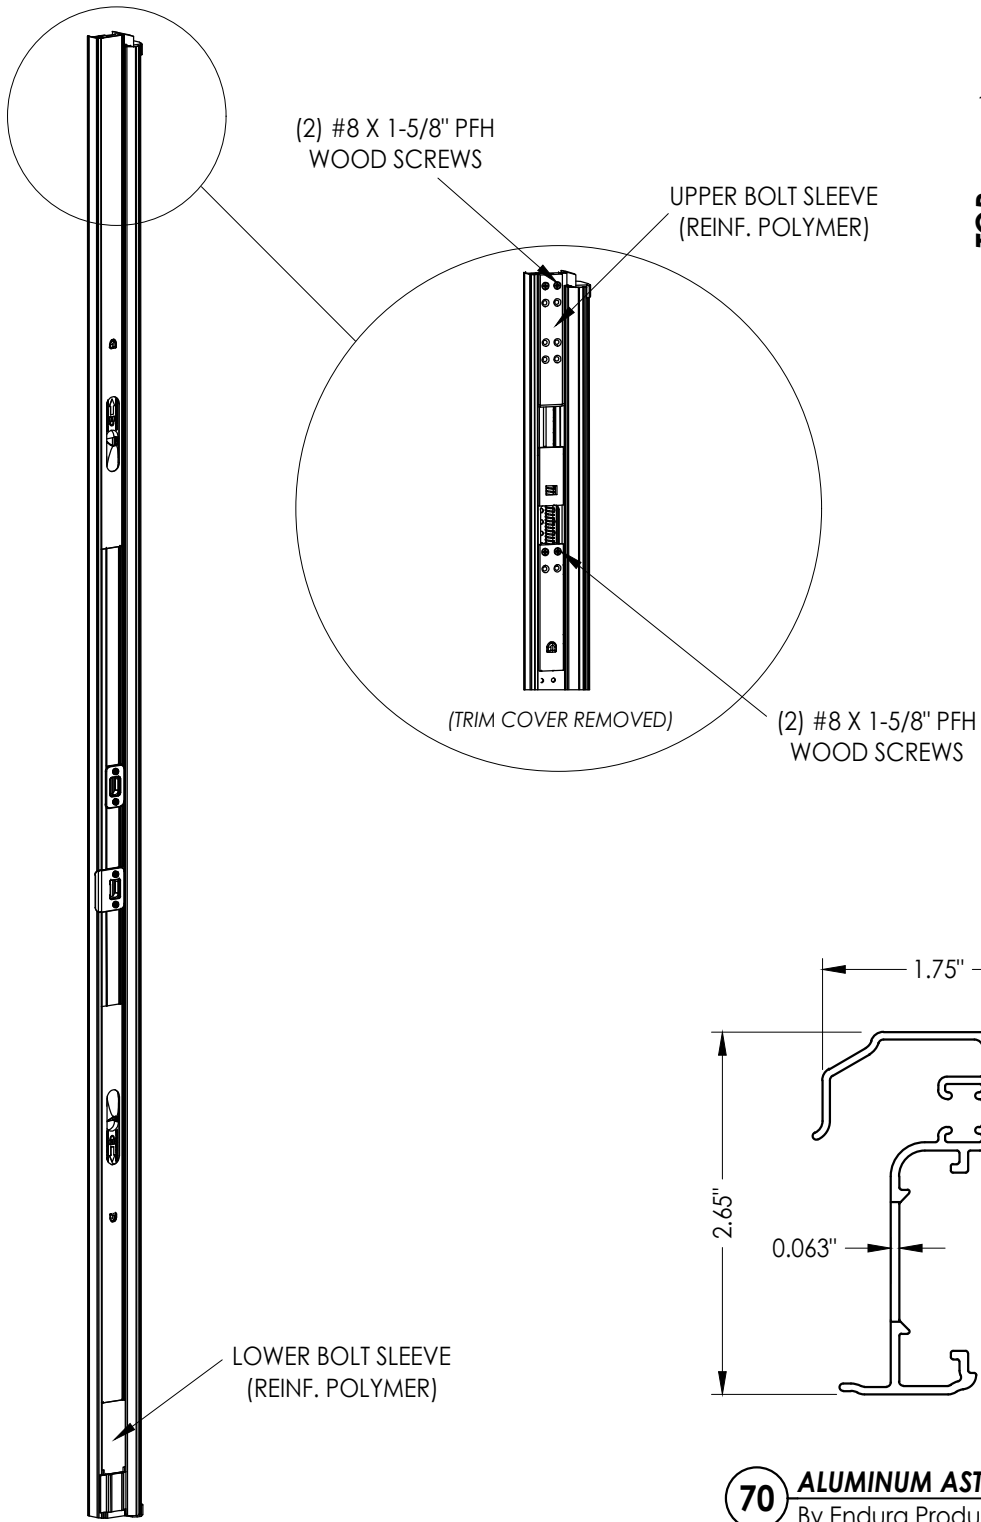


ULTIMATE HURRICANE ASTRAGAL


ALUMINUM ASTRAGAL ASSEMBLY

Documents Prepared By: Lyndon F. Schmidt P.E. No. 43409		BUILDING CONSULTANTS, INC. P.O. Box 230, Valrico, FL 33595 Phone No.: 813.659.9197 FBPE Registry No. 9813	
PRODUCT: PRASTPRO INC. FIBERGLASS DOOR		PART OR ASSEMBLY: ASTRAGAL DETAILS (ULTIMATE HURRICANE)	
		LFS	BY
2	7/02/26	UPDATE TO 9TH ED. (2026) FBC	
1	8/10/23	UPDATE TO 8TH ED. (2023) FBC	
NO.	DATE		
REVISIONS			
DATE: 3/29/22			
SCALE: N.T.S.			
DWG. BY: RW			
CHK. BY: LFS			
DRAWING NO.: FL-39254.3			
SHEET 17 OF 19			


E:\2023 FBC DRAWINGS 7-27-26\Plastpro\FL-39254 R2\FL-39254.3.6.dwg

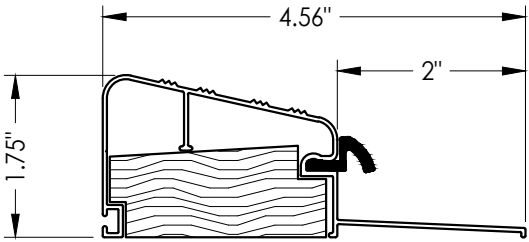


30 **OUTSWING THRESHOLD**
DLP (QOSR)

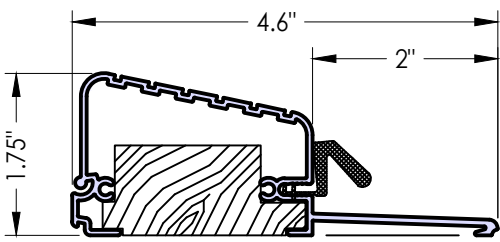


34 **OUTSWING THRESHOLD**
Columbia High Dam (581)

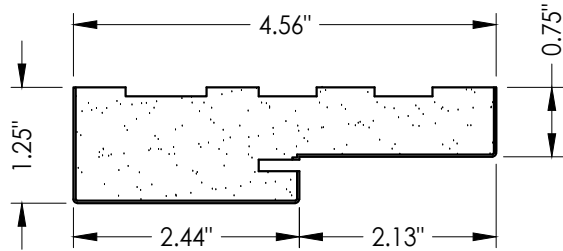


1 **POLY FIBER JAMB**
Plastpro

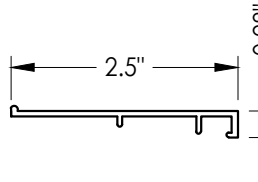


35 **OUTSWING SIDELITE ADAPTER**

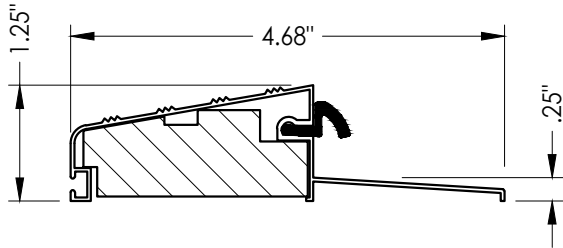


32 **OUTSWING THRESHOLD**
DLP (QOSH)

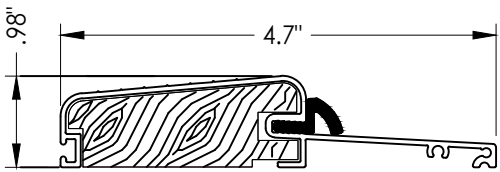


31 **OUTSWING THRESHOLD**
Columbia (575)

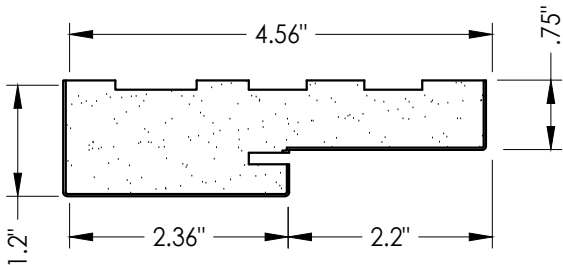


2 **WOOD JAMB**

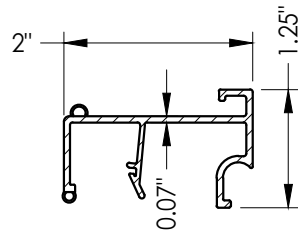


39 **INSWING SIDELITE ADAPTER**

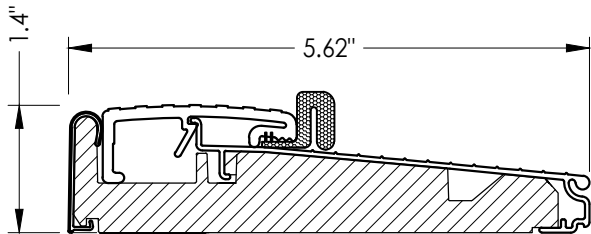


33 **OUTSWING THRESHOLD**
Endura (Z-Series)

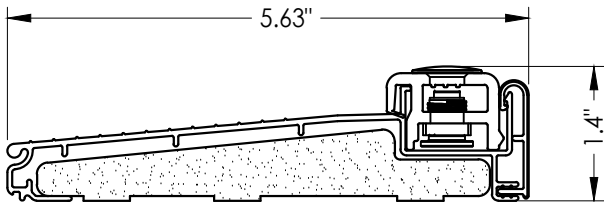


38 **INSWING THRESHOLD**
Columbia

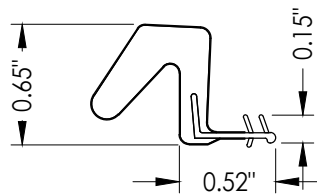


7 **WEATHERSTRIP**
Endura Force 5

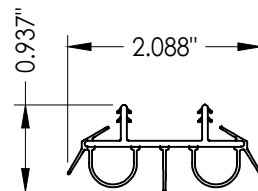


8 **DOOR BOTTOM SWEEP**

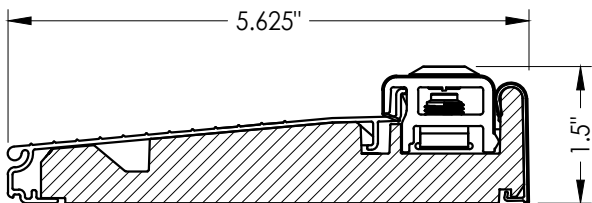

36 **INSWING THRESHOLD**
Endura (Z-Series)

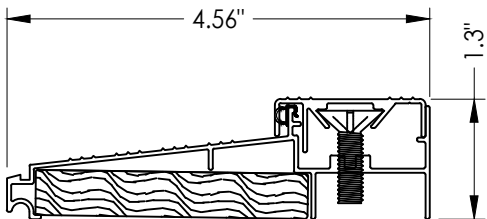

37 **INSWING THRESHOLD**
DLP (ISCS)

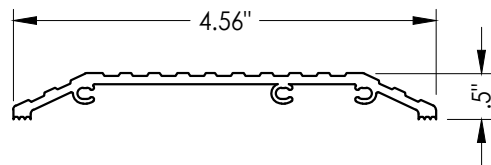

29 **ADA THRESHOLD**
DLP

Documents Prepared By: Lyndon F. Schmidt P.E. No. 43409				BUILDING CONSULTANTS, INC. P.O. Box 230, Valrico, FL 33595 Phone No.: 813.659.9197 FBPE Registry No. 9813			
PRODUCT: PLASTPRO INC. FIBERGLASS DOOR		PART OR ASSEMBLY: COMPONENTS					
				LFS	FBC	UPDATE TO 9TH ED. (2026)	
				LFS	FBC	UPDATE TO 8TH ED. (2023)	
				BY			
				REVISIONS			
				NO.	DATE		
				2	7/02/26	UPDATE TO 9TH ED. (2026)	
				1	8/10/23	UPDATE TO 8TH ED. (2023)	
DATE: 3/29/22							
SCALE: N.T.S.							
DWG. BY: RW							
CHK. BY: LFS							
DRAWING NO.: FL-39254.3							
SHEET 18 OF 19							

E:\2023 FBC DRAWINGS 7-27-26\Plastpro\FL-39254 R2\FL-39254.3.6.dwg

BILL OF MATERIALS		
ITEM #	DESCRIPTION	MATERIAL
A	1X BUCK SG >= 0.55	WOOD
B	2X BUCK SG >= 0.55	WOOD
C	1/4" MAX. SHIM SPACE	-
D	1/4" X 2-3/4" PFH DeWALT OR ITW CONCRETE SCREW	STEEL
E	MASONRY - 3,000 PSI MIN. CONCRETE CONFORMING TO ACI 301 OR HOLLOW BLOCK CONFORMING TO ASTM C90	CONCRETE
F	#8 X 1-1/2" PFH WOOD SCREW	STEEL
G	1/4" X 3-3/4" PFH DeWALT OR ITW CONCRETE SCREW	STEEL
H	3/16" x 3-1/4" PFH ITW CONCRETE SCREW	STEEL
I	1/4" X 1-3/4" PFH DeWALT OR ITW CONCRETE SCREW	STEEL
K	#9 X 2-1/2" PPH WOOD SCREW	STEEL
L	#10 X 2-1/2" PFH WOOD SCREW (1.15" MIN. EMBEDMENT)	STEEL
M	3/16" X 2-1/4" ITW CONCRETE SCREW	STEEL
N	3/16" X 2-3/4" ITW CONCRETE SCREW	STEEL
P	1/4" X 2-1/4" PFH DeWALT CONCRETE SCREW	STEEL
1	POLY FIBER JAMB	COMP. / VINYL
2	FINGER JOINTED PINE FRAME	WOOD
7	WEATHERSTRIP	FOAM
8	DOOR BOTTOM SWEEP	VINYL
9	4" X 4" BUTT HINGE	STEEL
11	#9 X 3/4" PFH WOOD SCREW	STEEL
22	3 POINT "TONGUE" MULTIPOINT LOCKSET (Mfg. BY HOPPE)	STEEL
23	MULTIPOINT STRIKE PLATE (TONGUE SYSTEM)	STEEL
25	LATCH AND DEADBOLT STRIKE PLATE (TONGUE SYSTEM)	STEEL
27	LATCH STRIKE PLATE	STEEL
28	DEADBOLT STRIKE PLATE (SECURITY)	STEEL
29	ADA THRESHOLD	ALUM
30	OUTSWING THRESHOLD	ALUM/WOOD
31	OUTSWING THRESHOLD	ALUM/WOOD
32	OUTSWING THRESHOLD	ALUM/WOOD
33	OUTSWING THRESHOLD	ALUM/COMP
34	OUTSWING THRESHOLD	ALUM/WOOD
35	OUTSWING SIDELITE ADAPTER	VINYL
36	INSWING THRESHOLD	ALUM/COMP
37	INSWING THRESHOLD	ALUM/WOOD
38	INSWING THRESHOLD	ALUM/COMP
39	INSWING SIDELITE ADAPTER	VINYL
40	DOOR PANEL - SEE DOOR PANEL DETAIL SHEET FOR CONSTRUCTION DETAILS	-
50	SIDELITE PANEL - SEE SIDELITE PANEL DETAIL SHEET FOR CONSTRUCTION DETAILS	-
55	#10 X 1-1/2" PFH SCREW	STEEL
57	BACKING PLATE	STEEL
58	#8 X 2" PFH WS	STEEL
60	MULTIPOINT STRIKE PLATE	STEEL
62	ENDURA TRILENNIUM 3000 LOCK ASSEMBLY	STEEL
65	DLP ASTRAGAL	ALUM

66	CONCEALED STIFFENER	ALUM
67	SLIDE BOLT ROD	ALUM
70	ASTRAGAL BY ENDURA	ALUM
71	BOLT RETAINER	NYLON
73	SLIDE BOLT ROD	STEEL
80	ASTRAGAL BY COLUMBIA	ALUM
81	FLUSHBOLT RETAINER	ALUM
82	FLUSHBOLT RETAINER	ALUM
83	FLUSHBOLT ROD	STEEL
88	2X REINFORCEMENT SG >= 0.55	WOOD

CORROSION RESISTANCE - SALTWATER ENVIRONMENTS
Fasteners & connectors in areas within 3000 ft (914 m) of a
saltwater coastline shall comply with FBC Sections 1711.1 or R332.1.

Documents Prepared By: Lyndon F. Schmidt P.E. No. 43409		BUILDING CONSULTANTS, INC. P.O. Box 230, Valrico, FL 33595 Phone No.: 813.659.9197 FBPE Registry No. 9813	
PRODUCT: PLASTPRO INC. FIBERGLASS DOOR		PART OR ASSEMBLY: BILL OF MATERIALS	
		LFS	
		FBC	
		(2026)	
		UPDATE TO 9TH ED.	
		FBC	
		(2023)	
		UPDATE TO 8TH ED.	
		FBC	
		(2023)	
		UPDATE TO 7TH ED.	
		FBC	
		(2020)	
		UPDATE TO 6TH ED.	
		FBC	
		(2015)	
		UPDATE TO 5TH ED.	
		FBC	
		(2012)	
		UPDATE TO 4TH ED.	
		FBC	
		(1997)	
		UPDATE TO 0TH ED.	
		FBC	
		(1994)	
