


SERIES 7600, IMPACT RESISTANT, THERMALLY-BROKEN SLIDING GLASS DOOR
INCLUDING INT./EXT. POCKETS & INSIDE/OUTSIDE 90° CORNERS

GENERAL NOTES:

- 1) THIS PRODUCT HAS BEEN DESIGNED & TESTED TO COMPLY WITH THE REQUIREMENTS OF THE CURRENT FLORIDA BUILDING CODE, NOT INCLUDING THE HIGH VELOCITY HURRICANE ZONE (HVHZ).
- 2) SHUTTERS ARE NOT REQUIRED PER FBC REQUIREMENTS, AS APPLICABLE.
- 3) DESIGN PRESSURES:
A. NEGATIVE DESIGN LOADS BASED ON TESTED PRESSURE AND GLASS TABLES ASTM E1300.
B. POSITIVE DESIGN LOADS BASED ON WATER TEST PRESSURE AND GLASS TABLES ASTM E1300.
C. DESIGN LOADS ARE BASED ON ALLOWABLE STRESS DESIGN, ASD.
- 4) ANCHORAGE: THE 33-1/3% STRESS INCREASE HAS NOT BEEN USED IN THE DESIGN OF THIS PRODUCT. MATERIALS, INCLUDING BUT NOT LIMITED TO STEEL SCREWS, THAT COME INTO CONTACT WITH OTHER DISSIMILAR MATERIALS SHALL MEET THE REQUIREMENTS OF THE CURRENT FLORIDA BUILDING CODE.
- 5) OVERALL SEALING/FLASHING STRATEGY FOR WATER RESISTANCE OF INSTALLATION SHALL BE DONE BY OTHERS AND IS BEYOND THE SCOPE OF THESE INSTRUCTIONS.
- 6) REFERENCES: DEWALT ULTRACON+, ANSI/AF&PA NDS FOR WOOD CONSTRUCTION AND ADM, ALUMINUM DESIGN MANUAL.
- 7) DOOR SIZES MUST BE VERIFIED FOR COMPLIANCE WITH EGRESS REQUIREMENTS PER THE CURRENT FLORIDA BUILDING CODE, AS APPLICABLE.


ANCHOR NOTES:

- 1) FOR CONCRETE/CMU SUBSTRATE APPLICATIONS, USE ONLY APPROVED ANCHORS. SEE TABLE 1 FOR EMBEDMENT, EDGE DISTANCE AND SUBSTRATE REQUIREMENTS.
- 2) FOR OTHER SUBSTRATE APPLICATIONS SEE TABLE 1.
- 3) WOOD BUCKS DEPICTED AS 1X ARE LESS THAN 1-1/2" THICK. PROPERLY SECURED, 1X WOOD BUCKS ARE OPTIONAL IF UNIT IS INSTALLED DIRECTLY TO SOLID CONCRETE OR CMU. WOOD BUCKS DEPICTED AS 2X ARE 1-1/2" THICK OR GREATER. 1X AND 2X BUCKS (WHEN USED) SHALL BE DESIGNED TO PROPERLY TRANSFER LOADS TO THE STRUCTURE. BUCK DESIGN AND INSTALLATION IS THE RESPONSIBILITY OF THE ENGINEER OR ARCHITECT OF RECORD & TO BE REVIEWED BY THE BUILDING OFFICIAL.
- 4) METAL SUBSTRATE TO MEET MIN. STRENGTH AND THICKNESS REQUIREMENTS PER CURRENT FLORIDA BUILDING CODE AND TO BE REVIEWED BY THE AUTHORITY HAVING JURISDICTION.
- 5) IF SILL IS TIGHT TO SUBSTRATE, GROUT OR OTHER MATERIAL IS NOT REQUIRED. IF USED, NON-SHRINK, NON-METALLIC GROUT, MAX. 1/4" THICK & 3400 PSI MIN., (DONE BY OTHERS) MUST FULLY SUPPORT THE ENTIRE LENGTH OF THE SILL THAT IS NOT TIGHT TO THE SUBSTRATE, AND TRANSFER SHEAR LOAD TO SUBSTRATE. IF SUBSTRATE IS WOOD, 30# FELT PAPER OR MASTIC IS REQUIRED BETWEEN THE GROUT AND WOOD SUBSTRATE, OR AS APPROVED BY THE AUTHORITY HAVING JURISDICTION.

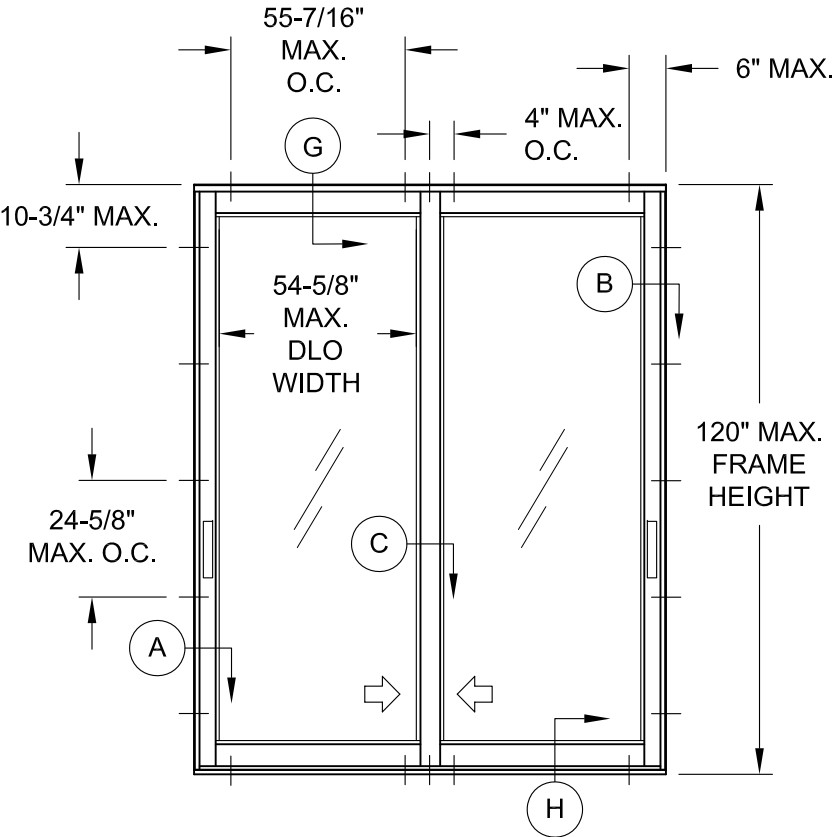

2P-2T XX ANCHOR LOCATIONS


SEE SHEET 2 & 3 FOR ADDITIONAL
CONFIGURATION EXAMPLES, ANCHOR
LAYOUTS AND NOTES.

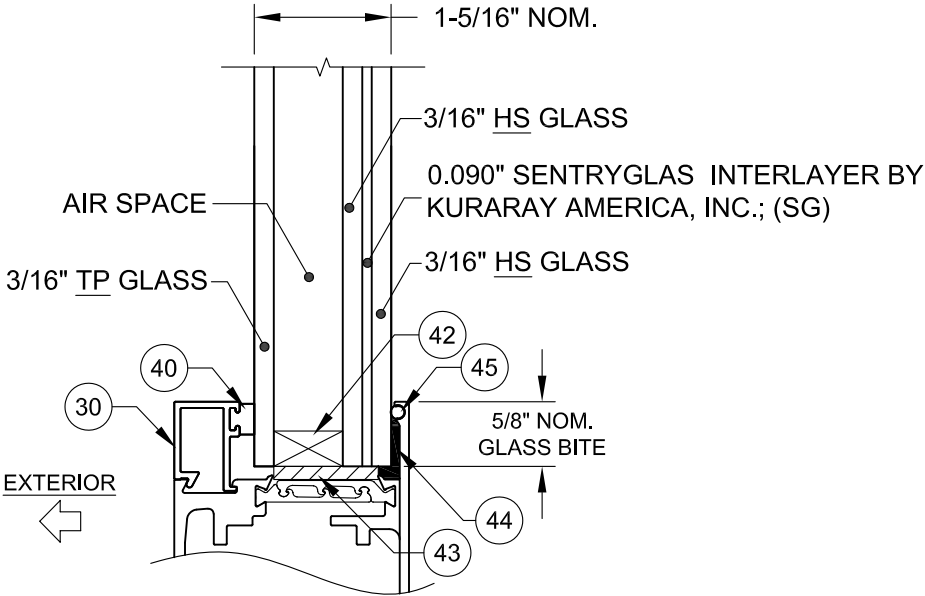


GLAZING DETAIL


DESIGN PRESSURE RATING
+50.0 / -50.0 PSF

IMPACT RATING
RATED FOR LARGE & SMALL MISSILE IMPACT RESISTANCE

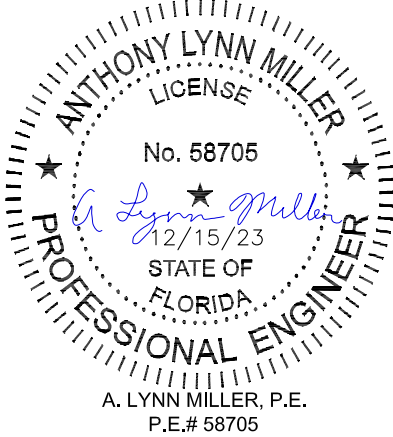 PREPARED BY A. LYNN MILLER 1070 TECHNOLOGY DRIVE N. VENICE, FL 34275 (941) 480-1600	REGISTRATION #29296 COPYRIGHT © 2024 WESTERN, INC., LIMITED LICENSE TO MAKE COPIES FOR PERMITTING.	12/15/23	JENS ROSOWSKI	FPA-7600-1	
	2200 E RIVERVIEW DR PHOENIX, AZ 85034 (877) 268-1300	TB SLIDING GLASS DOOR (LM)			By
	GEN NOTES & GLAZING	No.			DWG
	SGD-7600	1 OF 8			Sheet
		Series Desc. Title			

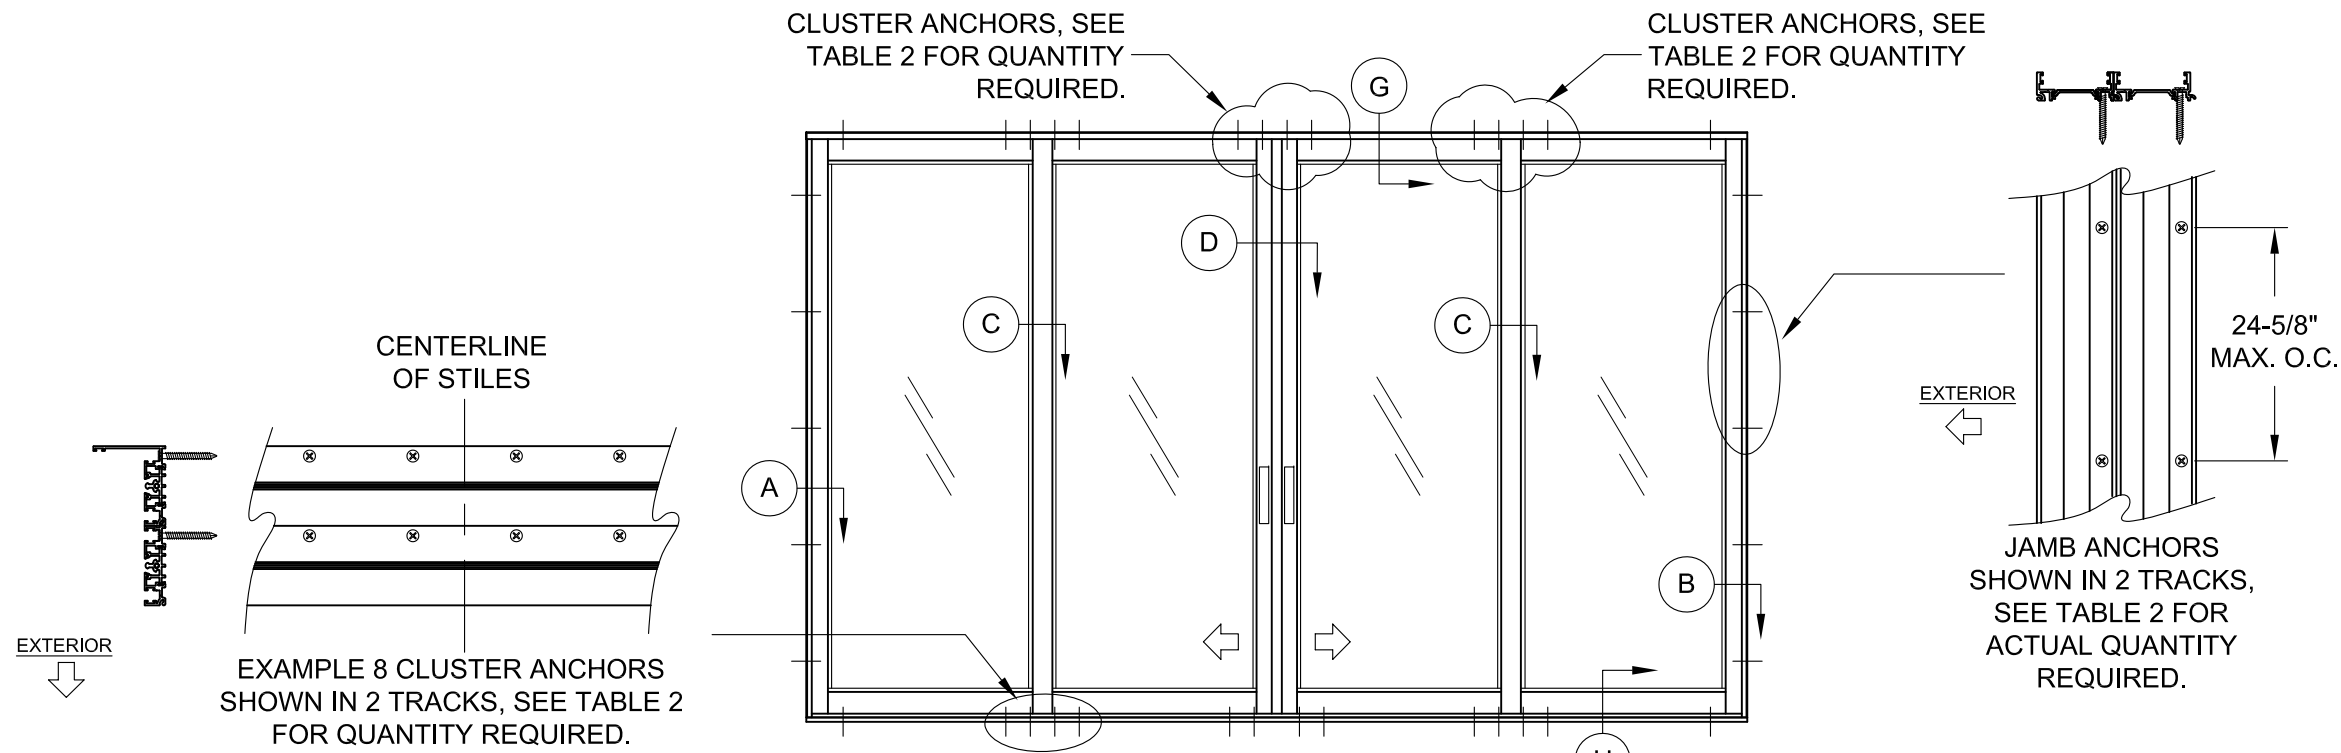

4P-2T, OXXO ANCHOR LOCATIONS

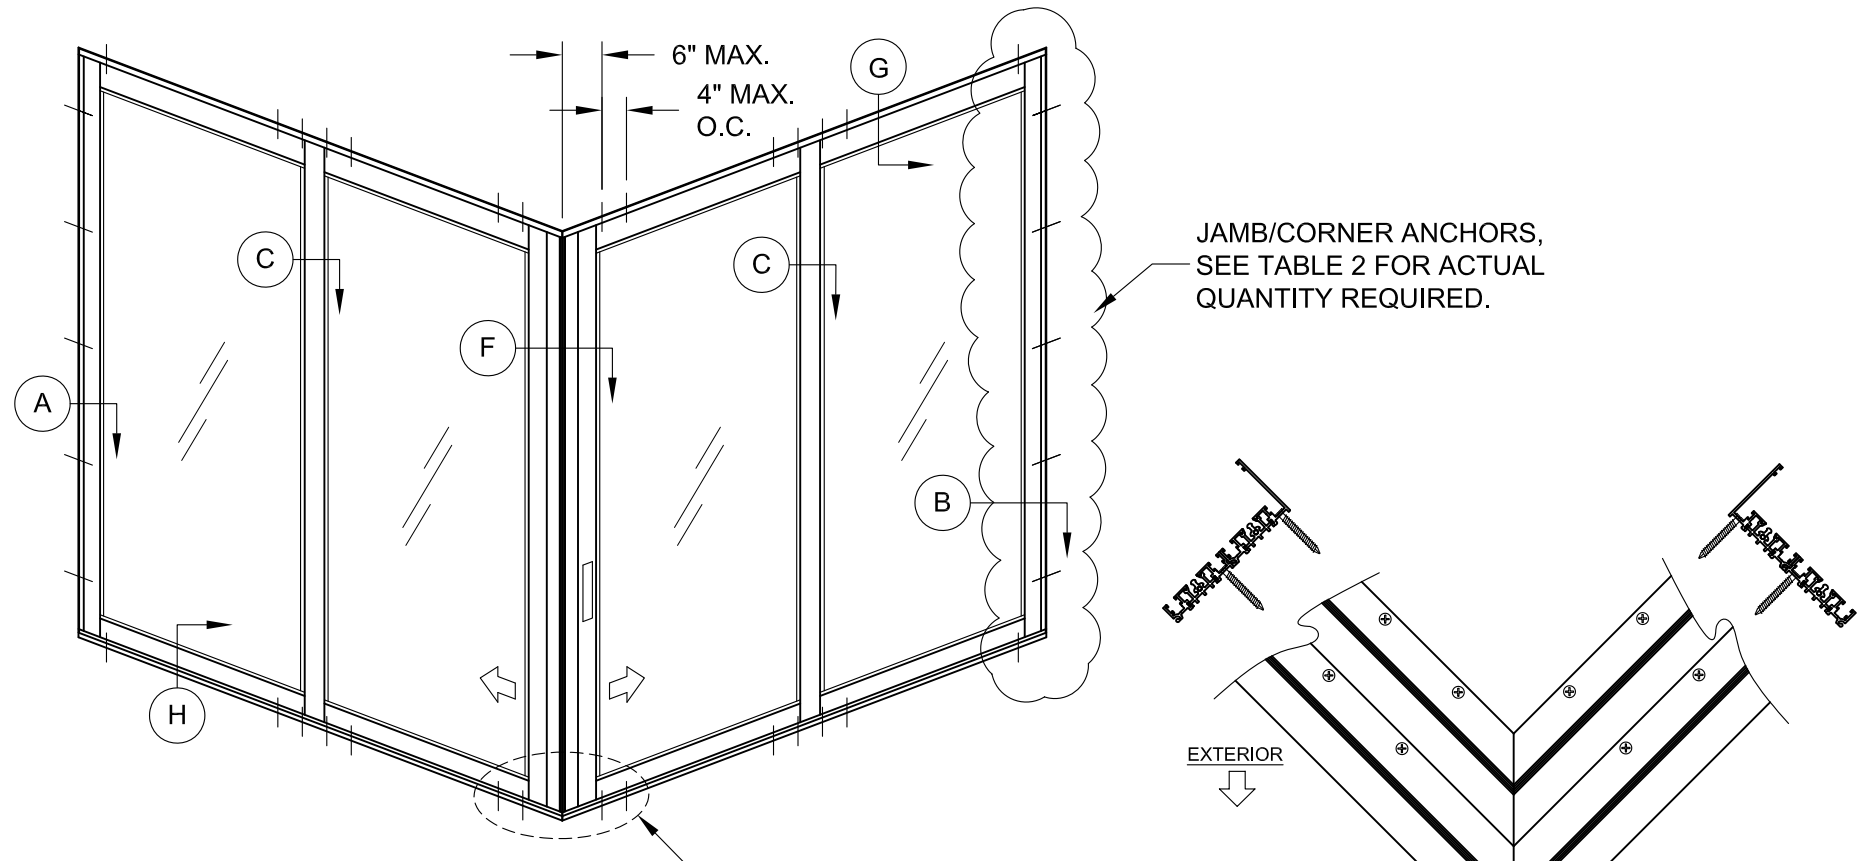


4P-2T, OX-XO CORNER ANCHOR LOCATIONS


EXAMPLE 8 CLUSTER ANCHORS SHOWN IN 2 TRACKS, SEE TABLE 2 FOR QUANTITY REQUIRED.

CONFIGURATION & ANCHORAGE NOTES:

- 1) NOT ALL CONFIGURATIONS POSSIBLE ARE SHOWN.
- 2) ADDITIONAL CONFIGURATIONS USING ANY COMBINATION OF STILES, POCKETS OR NUMBER OF PANELS POSSIBLE.
- 3) MAXIMUM OF 8 TRACKS ALLOWED, NOT INCLUDING TRACKS USED ONLY FOR SCREEN PANELS.
- 4) POCKETS MAY BE INTERIOR OR EXTERIOR, CORNERS MAY BE INSIDE OR OUTSIDE.
- 5) POCKET WALL OR CAVITY CONSTRUCTION IS NOT PART OF THIS APPROVAL AND IS TO BE DESIGNED BY OTHERS AND REVIEWED BY THE AUTHORITY HAVING JURISDICTION.
- 6) SCREEN TRACKS NOT SHOWN. ANCHORAGE FOR SCREEN TRACKS ARE NON STRUCTURAL, INSTALL WITH SPACING AND QUANTITY AS NEEDED.

PREPARED BY A. LYNN MILLER 1070 TECHNOLOGY DRIVE N. VENICE, FL 34275 (941) 480-1600		REGISTRATION #29296 COPYRIGHT © 2024 WESTERN, INC., LIMITED LICENSE TO MAKE COPIES FOR PERMITTING.		12/15/23		JENS ROSOWSKI		FPA-7600-1	
western window systems		2200 E RIVERVIEW DR PHOENIX, AZ 85034 (877) 268-1300		TB SLIDING GLASS DOOR (LM)		ELEVATIONS		SGD-7600	
Series		Desc.		Title		Sheet		DWC	
2 OF 8		By		Date		No.		Rev.	

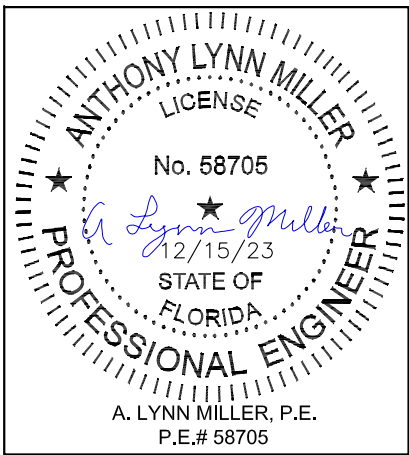

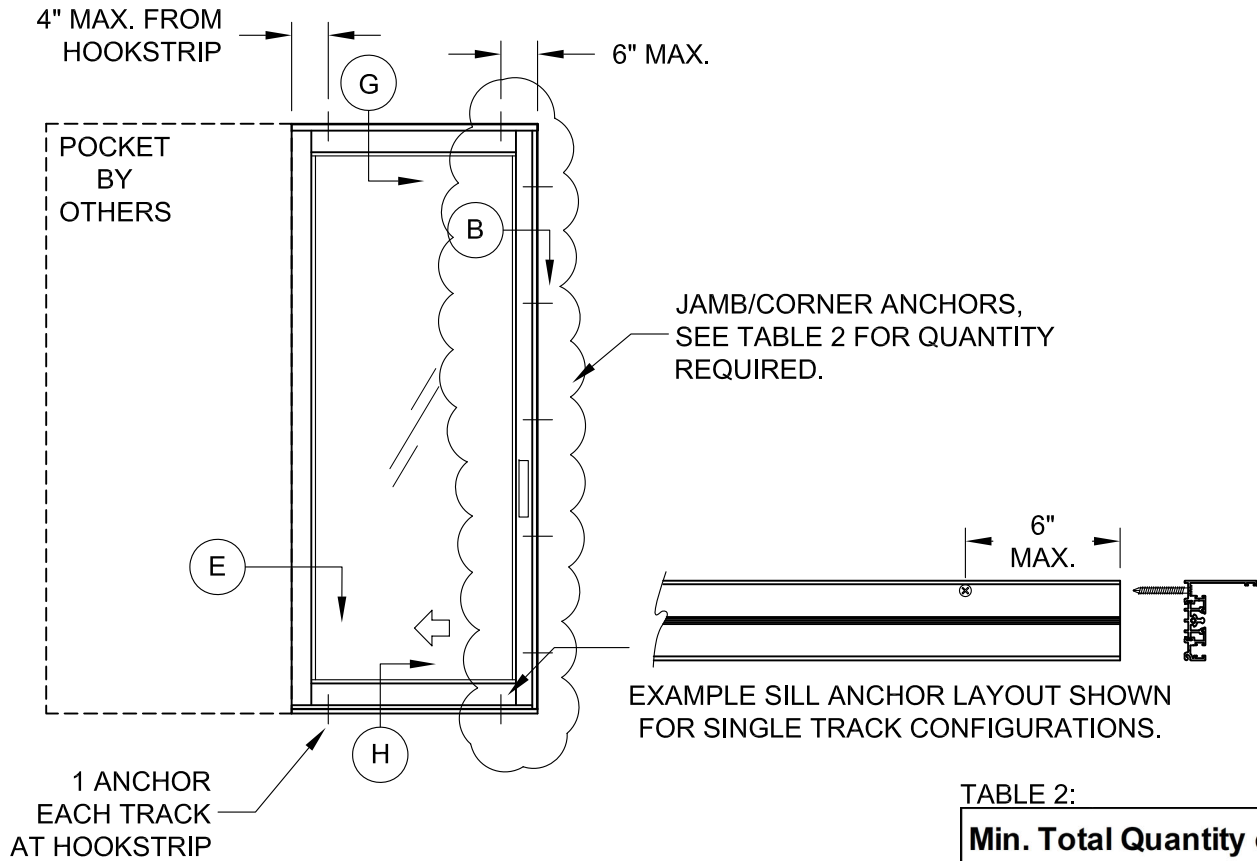

1P-1T, PX ANCHOR LOCATIONS

CONFIGURATION & ANCHORAGE NOTES:

- 1) NOT ALL CONFIGURATIONS POSSIBLE ARE SHOWN.
- 2) ADDITIONAL CONFIGURATIONS USING ANY COMBINATION OF STILES, POCKETS OR NUMBER OF PANELS POSSIBLE.
- 3) MAXIMUM OF 8 TRACKS ALLOWED, NOT INCLUDING TRACKS USED ONLY FOR SCREEN PANELS.
- 4) POCKETS MAY BE INTERIOR OR EXTERIOR, CORNERS MAY BE INSIDE OR OUTSIDE.
- 5) POCKET WALL OR CAVITY CONSTRUCTION IS NOT PART OF THIS APPROVAL AND IS TO BE DESIGNED BY OTHERS AND REVIEWED BY THE AUTHORITY HAVING JURISDICTION.
- 6) SCREEN TRACKS NOT SHOWN. ANCHORAGE FOR SCREEN TRACKS ARE NON-STRUCTURAL, INSTALL WITH SPACING AND QUANTITY AS NEEDED.

TABLE 1:

Anchor Type	Substrate	Min. Edge Distance	Min. Embedment or Metal Thickness
#10 Flathead SMS	Southern Pine (SG = 0.55)	9/16"	1-3/8"
	6063-T5 Aluminum	3/8"	0.060"
	A36 Steel	3/8"	0.050"
	Gr. 33 Steel Stud	3/8"	0.045" (18 Ga)
3/16" Trimfit Head" DeWalt Ultracon	Concrete (min. 3 ksi)	1"	1-3/4"
	Filled or Hollow Block (ASTM C90)	1"	1-1/4"
	Southern Pine (SG = 0.55)	1/2"	1"


1) ANCHORS MUST BE OF SUFFICIENT LENGTH SO THAT A MINIMUM OF 3 THREADS EXTEND BEYOND METAL SUBSTRATE.

TABLE 2:

Min. Total Quantity of Anchors Required @ Head/Sill Cluster & Jamb/Frame Corners Across All Tracks												
			Door Frame Height & DLO									
			80" (72" DLO)		84" (76" DLO)		96" (88" DLO)		108" (100" DLO)		120" (112" DLO)	
			@ Head & Sill Cluster	@ Jamb & Corners	@ Head & Sill Cluster	@ Jamb & Corners	@ Head & Sill Cluster	@ Jamb & Corners	@ Head & Sill Cluster	@ Jamb & Corners	@ Head & Sill Cluster	@ Jamb & Corners
Nom. Panel Width & DLO	24"	18-5/8" DLO	3	4	4	4	4	4	4	5	5	5
	30"	24-5/8" DLO	4	5	4	5	5	5	5	6	6	7
	36"	30-5/8" DLO	5	5	5	6	6	6	6	7	7	8
	42"	36-5/8" DLO	6	6	6	7	7	7	7	8	8	9
	48"	42-5/8" DLO	6	7	7	7	7	8	8	9	9	10
	54"	48-5/8" DLO	7	8	7	8	8	9	9	11	10	12
	60"	54-5/8" DLO	8	9	8	9	9	10	10	12	11	13

1) TABLE 2 SHOWS THE MINIMUM QUANTITY REQUIRED TO RESIST THE RATED WINDLOAD. DEPENDING ON YOUR CONFIGURATION, ADDITIONAL ANCHORS MAY BE REQUIRED.

EXAMPLE: A 48" X 96" REQUIRES 7 ANCHORS AT THE HEAD & SILL CLUSTER PER TABLE 2. IF IT IS A 3 TRACK CONFIGURATION, YOU WOULD HAVE TO EVENLY DISTRIBUTE 9 ANCHORS. (SEE IMAGE OF SILL AT RIGHT)

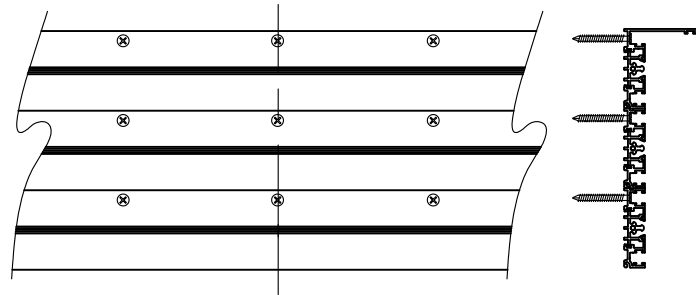

CENTERLINE OF STILES

PREPARED BY A. LYNN MILLER
1070 TECHNOLOGY DRIVE
N. VENICE, FL 34275
(941) 480-1600

REGISTRATION #29296
COPYRIGHT © 2024 WESTERN, INC., LIMITED
LICENSE TO MAKE COPIES FOR PERMITTING.

western
window systems

2200 E RIVERVIEW DR
PHOENIX, AZ 85034
(877) 268-1300

TB SLIDING GLASS DOOR (LM)

ELEVATIONS & ANCHOR DETAILS

12/15/23


JENS ROSOWSKI



3 OF 8

FPA-7600-1

SGD-7600


3

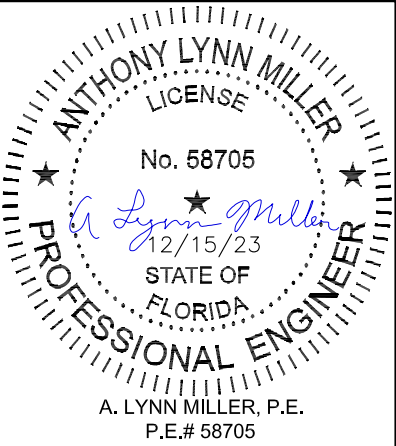

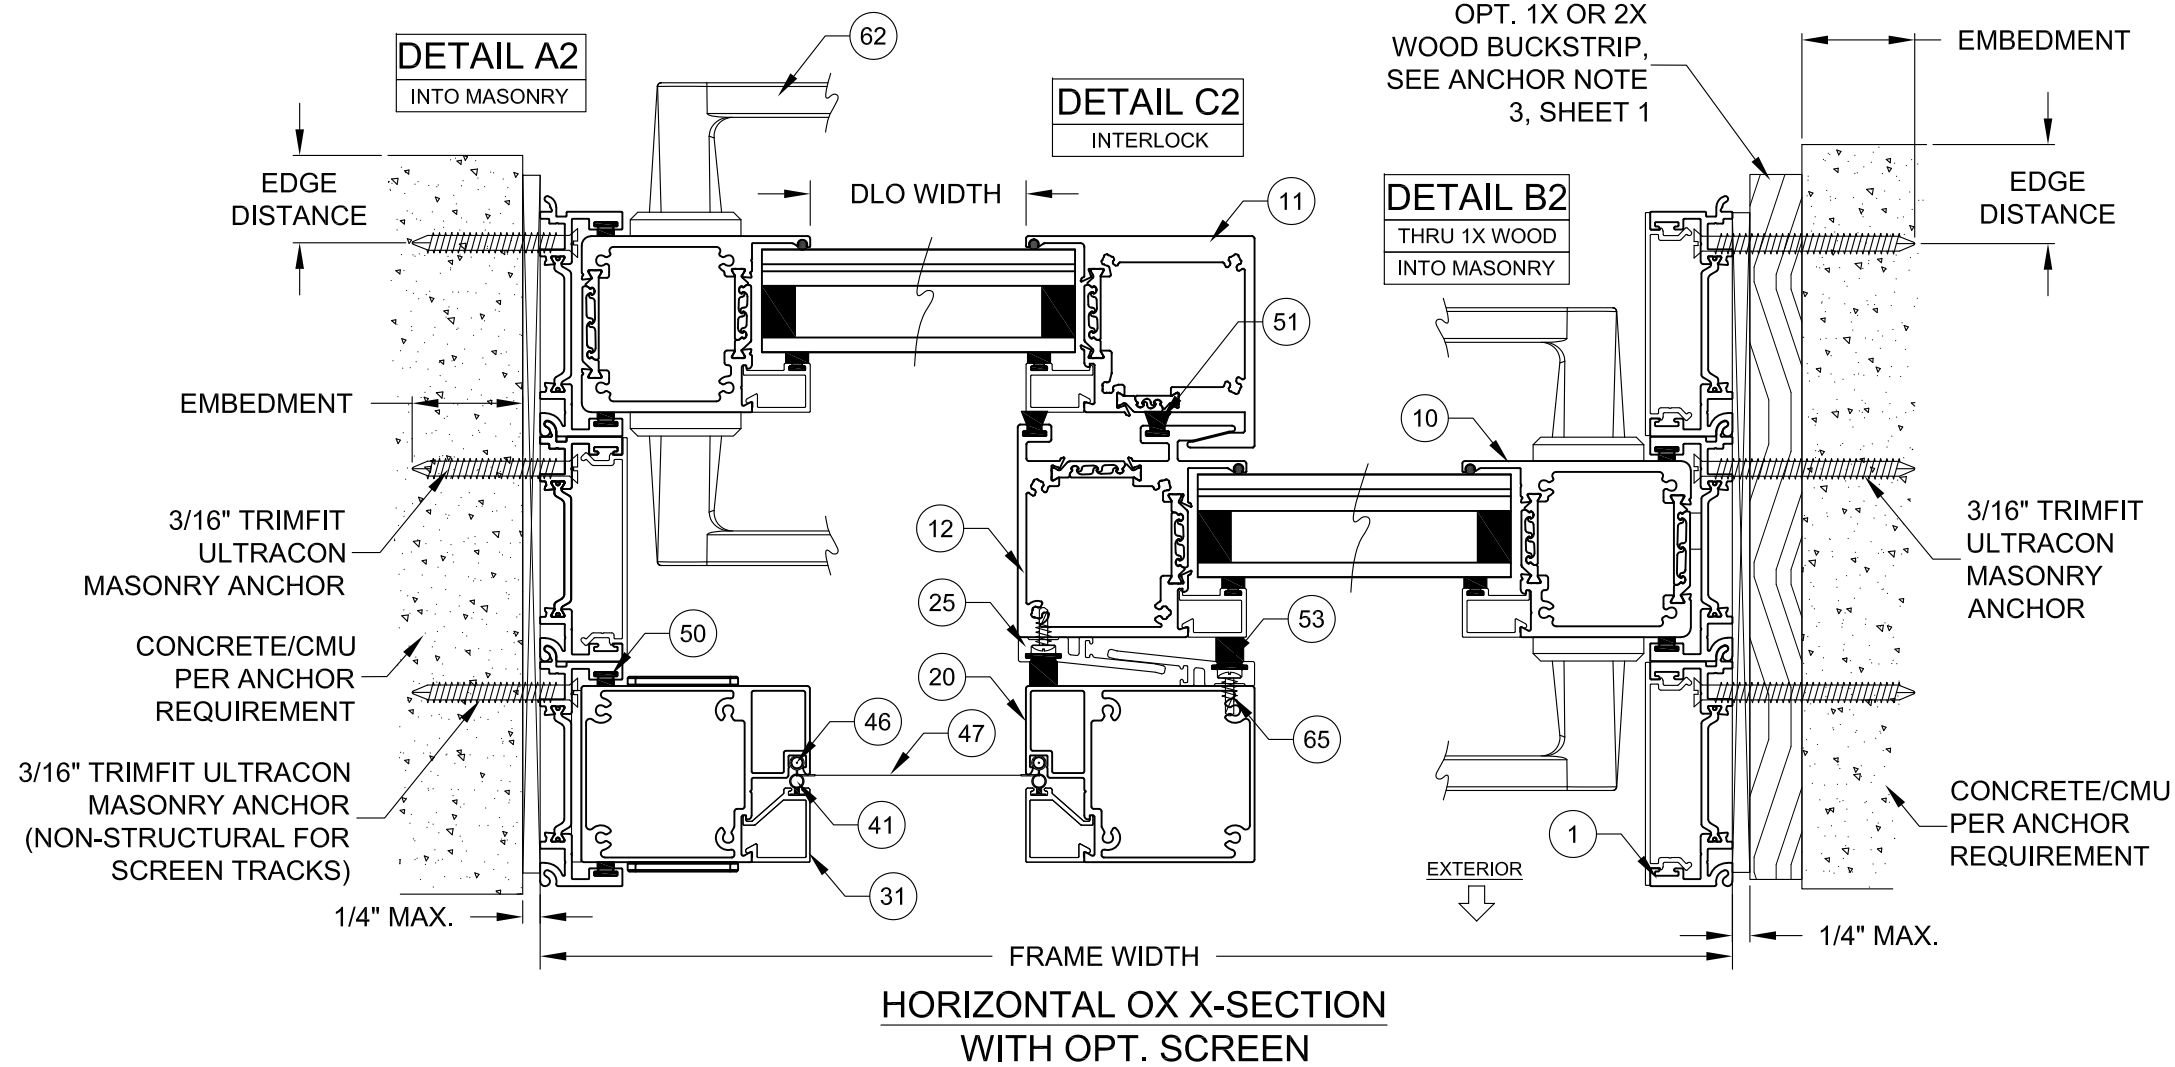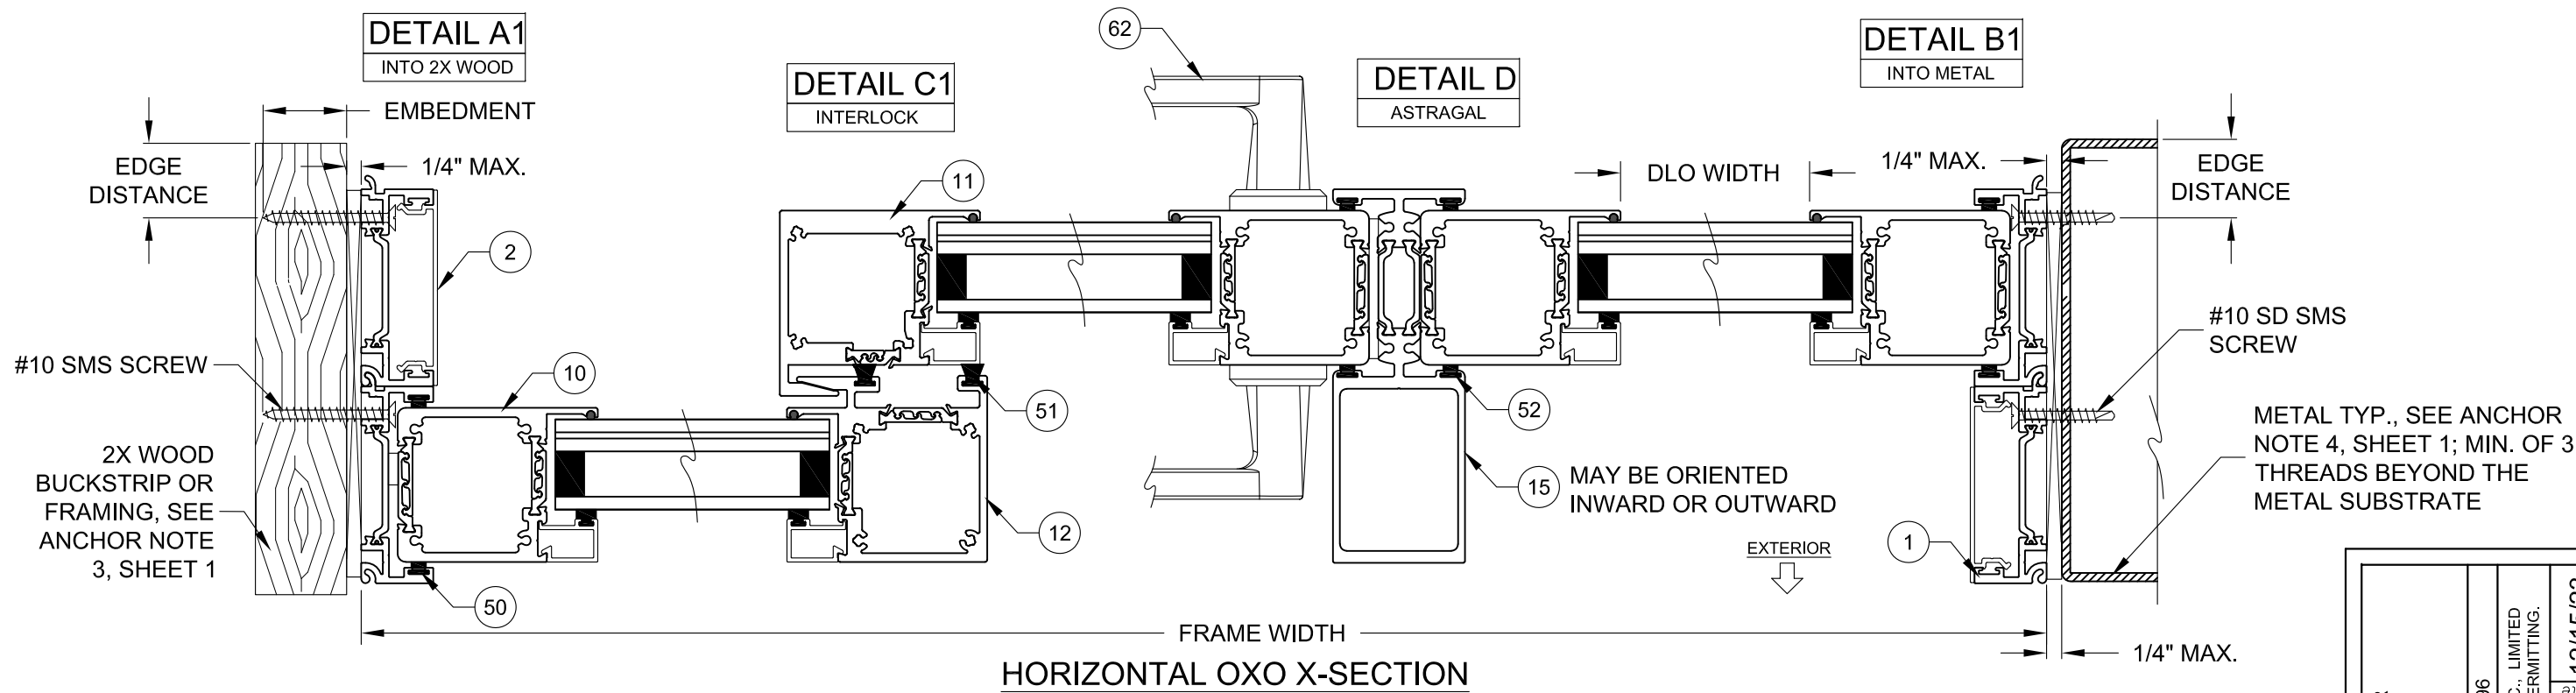

- NOTES**
- 1) DETAILS APPLY TO ALL TRACK QUANTITIES AND ALL CONFIGURATIONS.
 - 2) ANY INSTALLATION METHOD MAY BE USED ON ANY FRAME MEMBER.
 - 3) ANCHORAGE FOR SCREEN TRACKS ARE NON-STRUCTURAL, INSTALL WITH SPACING AND QUANTITY AS NEEDED.
 - 4) STACK MAY BE REVERSED/MIRRORED FROM IMAGE SHOWN.

 western window systems	PREPARED BY A. LYNN MILLER 1070 TECHNOLOGY DRIVE N. VENICE, FL 34275 (941) 480-1600			REGISTRATION #29296	
	2200 E RIVERVIEW DR PHOENIX, AZ 85034 (877) 268-1300			COPYRIGHT © 2024 WESTERN, INC., LIMITED LICENSE TO MAKE COPIES FOR PERMITTING.	
	TB SLIDING GLASS DOOR (LM)			Date	12/15/23
	INSTALLATION 1			By JENS ROSOWSKI	Rev.
Series	SGD-7600	Sheet	4 OF 8	DWG No.	FPA-7600-1

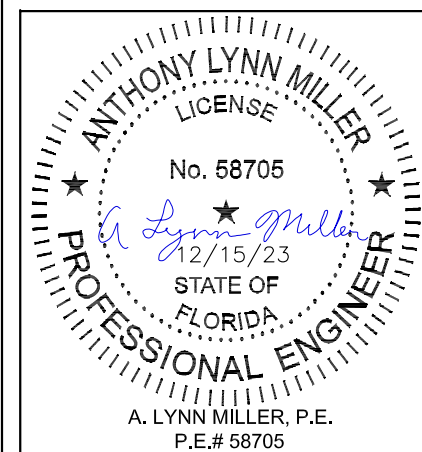

INTO 2X WOOD

1/4" MAX.

2X WOOD
BUCKSTRIP
OR FRAMING,
SEE ANCHOR
NOTE 3,
SHEET 1

#10 SMS SCREW
(NON-
STRUCTURAL-
FOR SCREEN
TRACKS)

HORIZONTAL XXX X-SECTION
WITH OPT. SCREEN

1) DETAILS APPLY TO ALL TRACK QUANTITIES
AND ALL CONFIGURATIONS.

2) ANY INSTALLATION METHOD MAY BE USED ON ANY FRAME MEMBER.

3) ANCHORAGE FOR SCREEN TRACKS ARE NON-STRUCTURAL, INSTALL WITH SPACING AND QUANTITY AS NEEDED.

4) STACK MAY BE REVERSED/MIRRORED FROM
IMAGE SHOWN.

INTERLOCK

INTERLOCK

62

INTO 2X WOOD

EDGE
DISTANCE



western
window systems

PREPARED BY A. LYNN MILLER
1070 TECHNOLOGY DRIVE
N. VENICE, FL 34275
(941) 480-1600

REGISTRATION #29296

REGISTRATION #29296

COPYRIGHT © 2024 WESTERN, INC., LIMITED
 LICENSE TO MAKE COPIES FOR PERMITTING.

little	TB SLIDING GLASS DOOR (LM)
--------	----------------------------

INSTALLATION 2

series


DWG
No.


FPA-7600-1

Rev.

Date


Rev.#

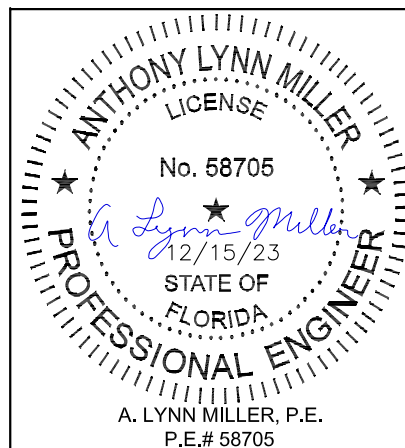

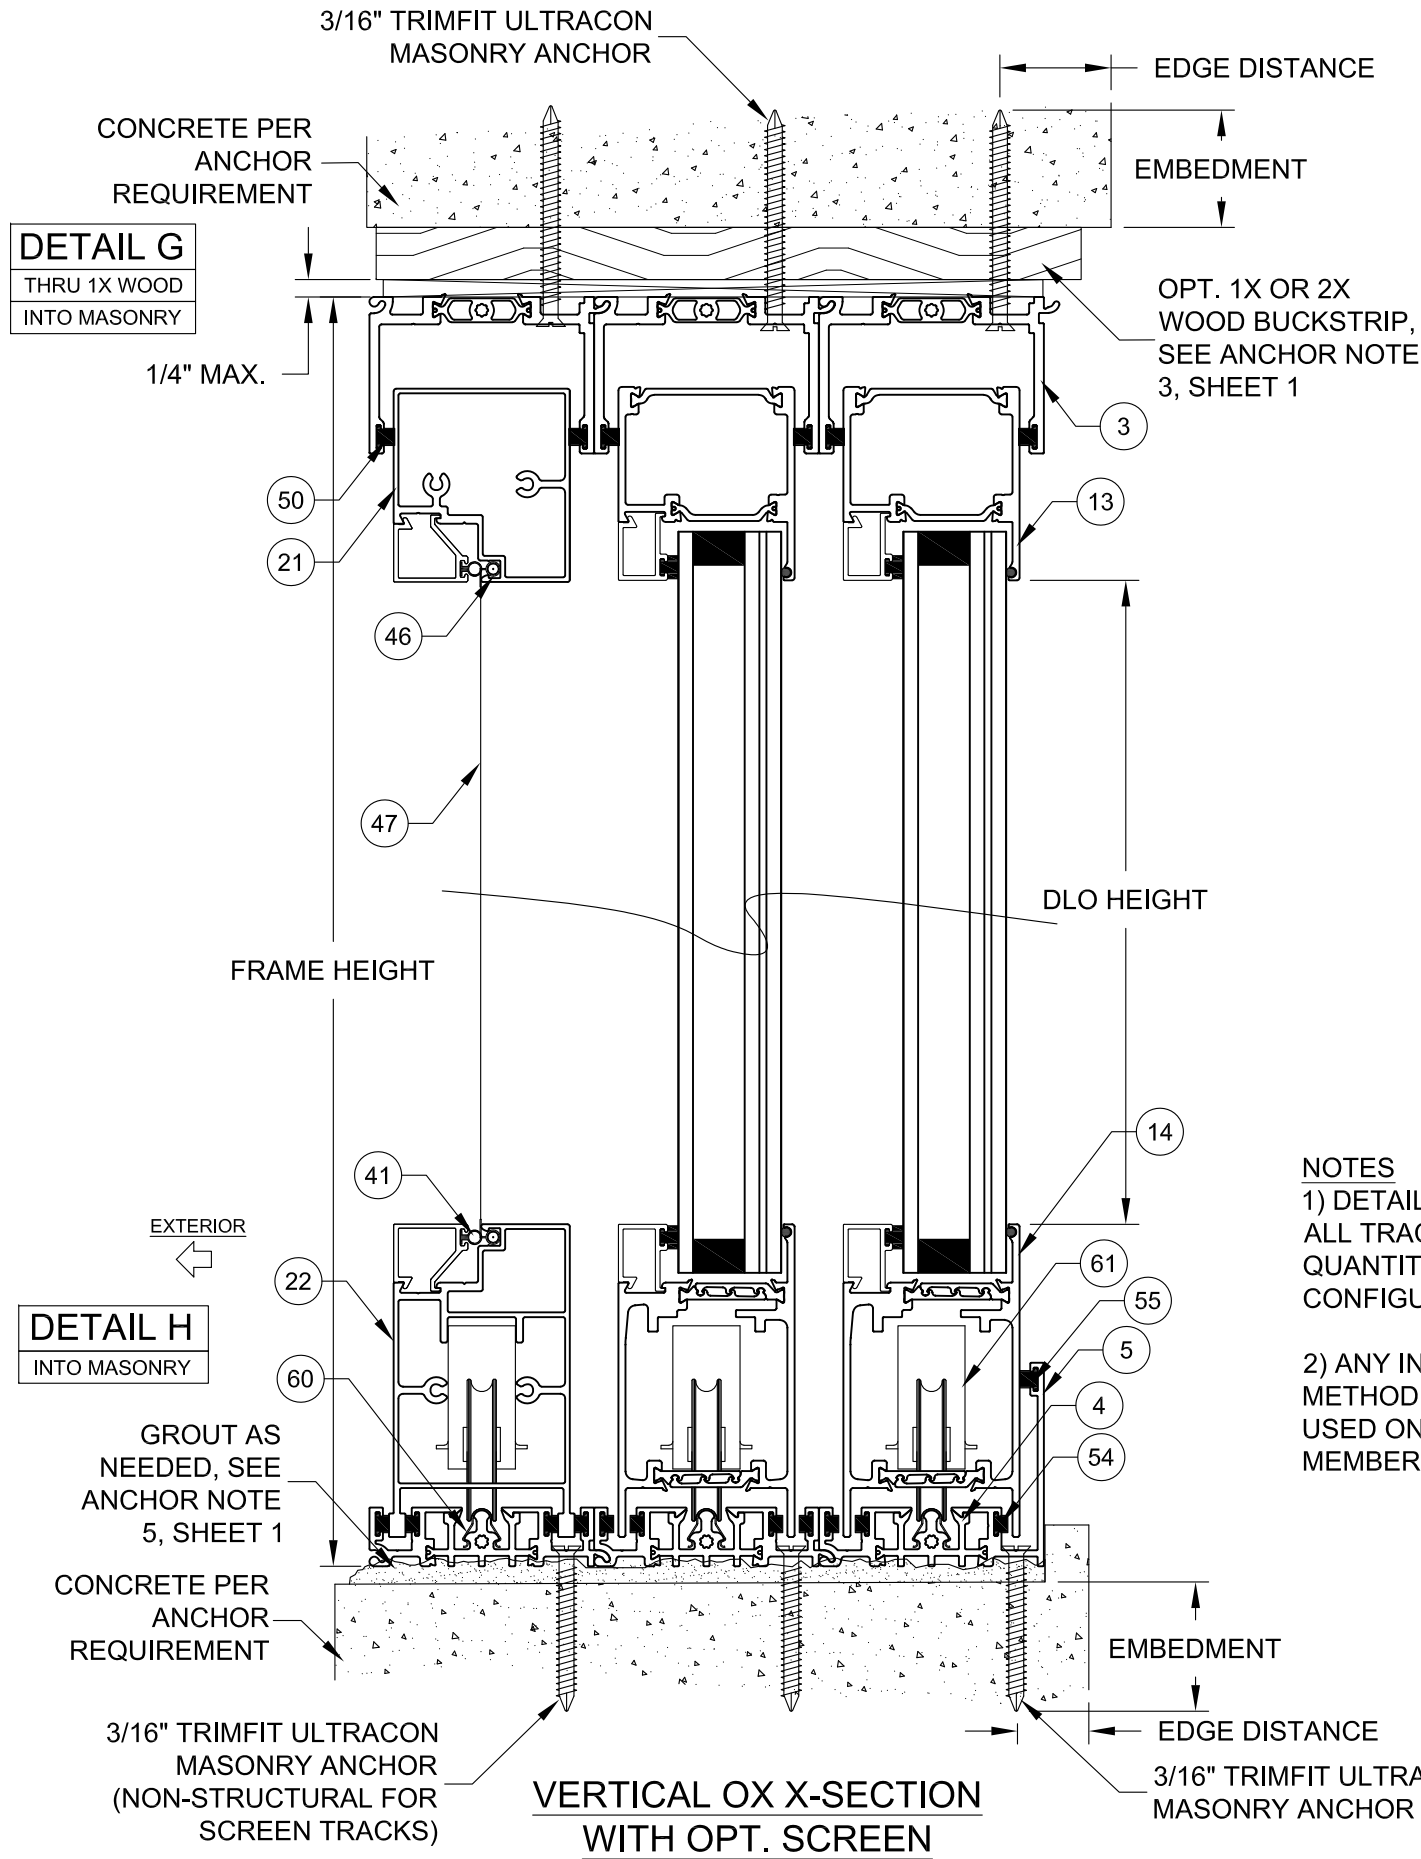

CORNER NOTES
ONLY THE CORNER
DETAIL IS SHOWN.
ADDITIONAL DETAILS
FROM SHEETS 4,5 & 7
TO APPLY.

- NOTES**
- 1) DETAILS APPLY TO ALL TRACK QUANTITIES AND ALL CONFIGURATIONS.
 - 2) ANY INSTALLATION METHOD MAY BE USED ON ANY FRAME MEMBER.

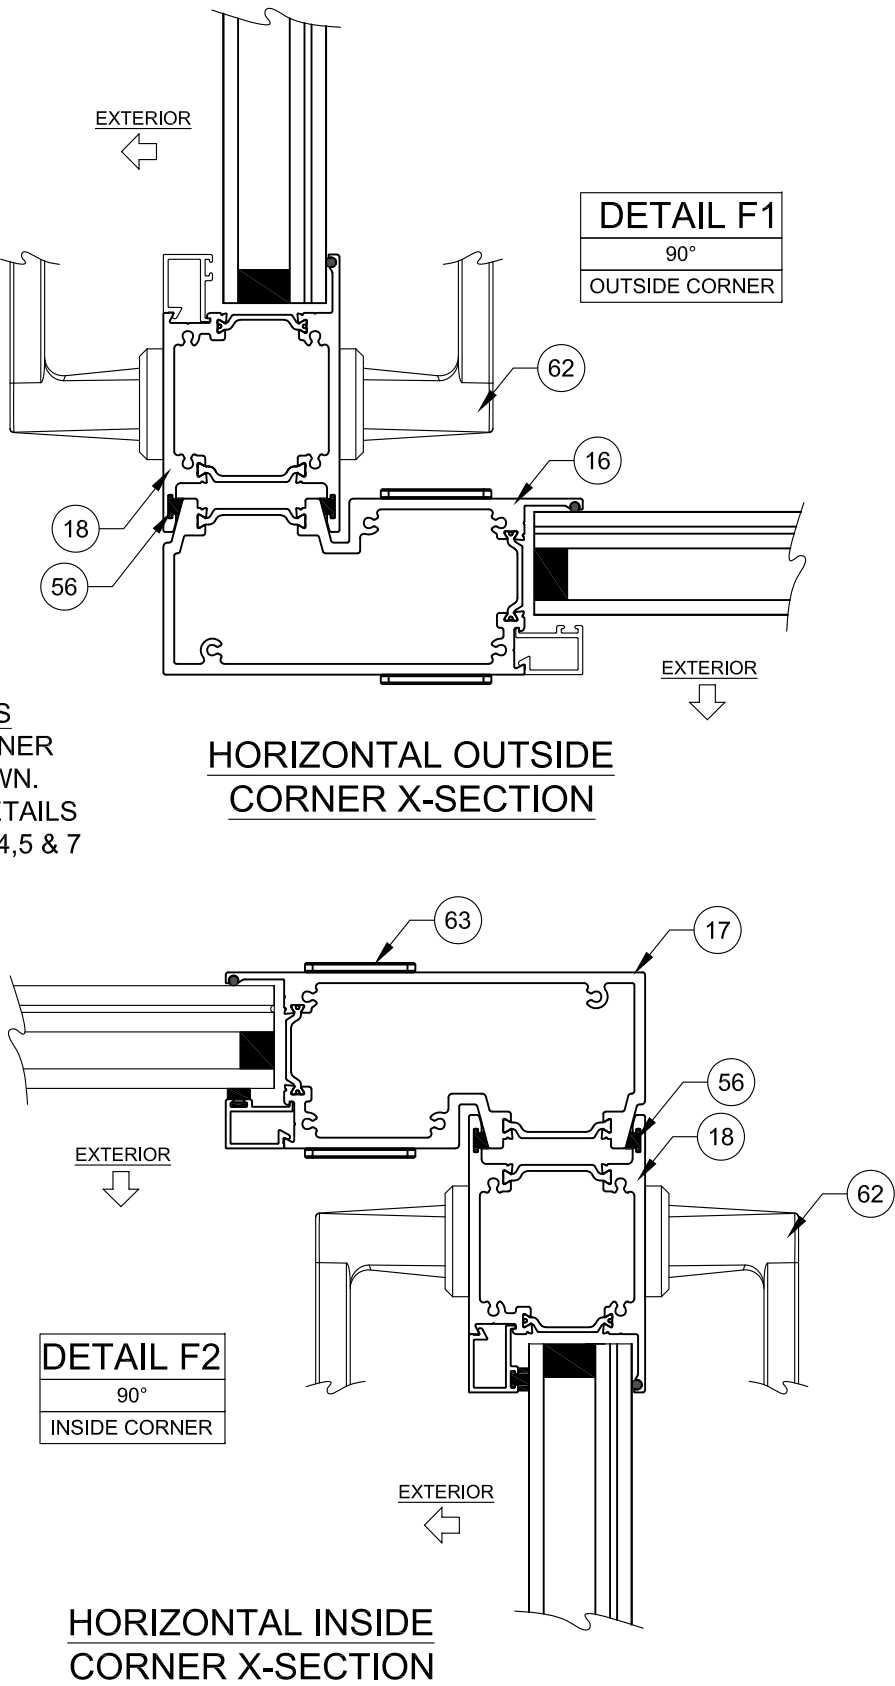

PREPARED BY A. LYNN MILLER 1070 TECHNOLOGY DRIVE N. VENICE, FL 34275 (941) 480-1600		REGISTRATION #29296 COPYRIGHT © 2024 WESTERN, INC., LIMITED LICENSE TO MAKE COPIES FOR PERMITTING.	12/15/23 Date	JENS ROSOWSKI By	FPA-7600-1 Rev.
western window systems		2200 E RIVERVIEW DR PHOENIX, AZ 85034 (877) 268-1300	TB SLIDING GLASS DOOR (LM)		
INSTALLATION 3		6 OF 8	6 OF 8	6 OF 8	6 OF 8
SGD-7600		6 OF 8	6 OF 8	6 OF 8	6 OF 8

ANTHONY LYNN MILLER

LICENSE


No. 58705

12/15/23

STATE OF FLORIDA

PROFESSIONAL ENGINEER

A. LYNN MILLER, P.E.
P.E.# 58705

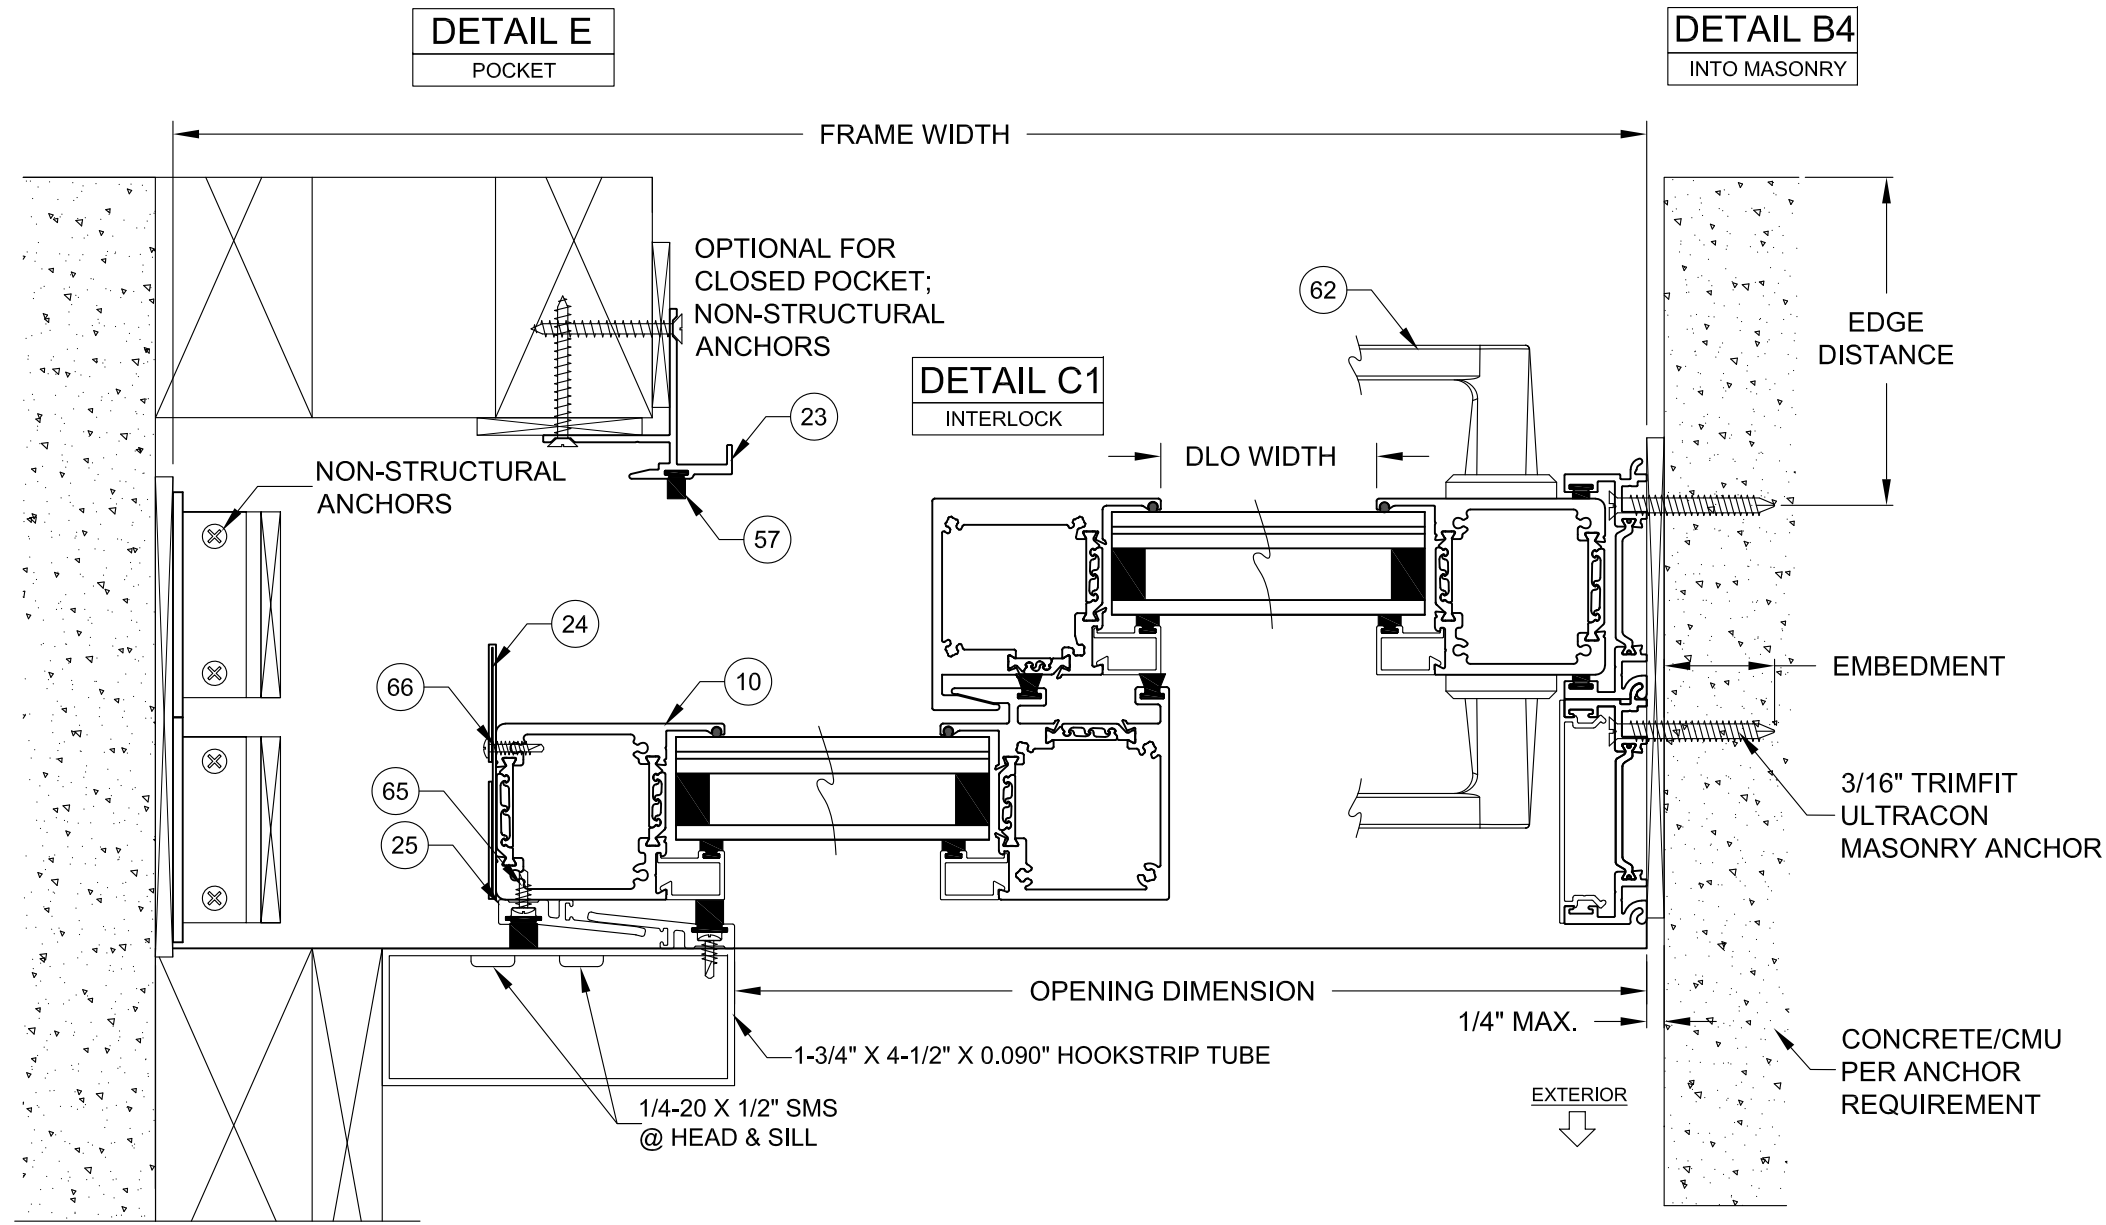


HORIZONTAL PXX X-SECTION
INTERIOR, CLOSED POCKET
EXTERIOR AND/OR OPEN
POCKET SIMILAR

NOTES

- 1) DETAILS APPLY TO ALL TRACK QUANTITIES AND ALL CONFIGURATIONS.
- 2) ANY INSTALLATION METHOD MAY BE USED ON ANY FRAME MEMBER.
- 3) INTERIOR OR EXTERIOR POCKETS APPLICABLE FOR ALL INSTALLATION METHODS. POCKET WALL OR CAVITY IS NOT PART OF THIS APPROVAL AND IS TO BE DESIGNED BY OTHERS AND REVIEWED BY THE AUTHORITY HAVING JURISDICTION.
- 4) STACK MAY BE REVERSED/MIRRORED FROM IMAGE SHOWN.


	PREPARED BY A. LYNN MILLER 1070 TECHNOLOGY DRIVE N. VENICE, FL 34275 (941) 480-1600	REGISTRATION #29296	12/15/23	JENS ROSOWSKI	FPA-7600-1
		COPYRIGHT © 2024 WESTERN, INC., LIMITED LICENSE TO MAKE COPIES FOR PERMITTING.	Date		
2200 E RIVERVIEW DR PHOENIX, AZ 85034 (877) 268-1300	TB SLIDING GLASS DOOR (LM)	7 OF 8	SGD-7600	INSTALLATION 4	
Series		Desc.		Title	

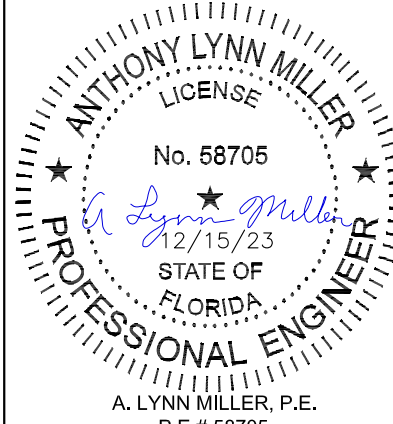

ANTHONY LYNN MILLER
LICENSE
No. 58705
12/15/23
STATE OF FLORIDA
PROFESSIONAL ENGINEER
A. LYNN MILLER, P.E.
P.E.# 58705

TABLE 3:

Item #	Description	Material
1	Frame Jamb	TB 6063 T5 Alum.
2	Jamb Anchor Cover	6063 T5 Alum.
3	Frame Head	TB 6063 T5 Alum.
4	Frame Sill	TB 6063 T5 Alum.
5	Frame Sill Riser	6063 T5 Alum.
10	Panel Stile	TB 6063 T5 Alum.
11	HD Interlock	TB 6063 T5 Alum.
12	Interlock	TB 6063 T5 Alum.
13	Top Rail	TB 6063 T5 Alum.
14	Bottom Rail	TB 6063 T5 Alum.
15	Astragal	TB 6063 T5 Alum.
16	Outside Corner Stile	TB 6063 T5 Alum.
17	Inside Corner Stile	TB 6063 T5 Alum.
18	Corner Lead Stile	TB 6063 T5 Alum.
20	Screen Stile	6063 T5 Alum.
21	Screen Top Rail	6063 T5 Alum.
22	Screen Bottom Rail	6063 T5 Alum.
23	Hookstrip	6063 T5 Alum.
24	Pocket Closer	6063 T5 Alum.
25	Addon Interlock	6063 T5 Alum.
30	Panel Beading	6063 T5 Alum.
31	Screen Beading	6063 T5 Alum.
40	Panel Beading Gasket	Vinyl
41	Screen Beading Gasket	Vinyl
42	IG Spacer	Varies
43	Setting Block	EPDM
44	Silicone Backbedding	Dow-791 or 983
45	Glazing Leg Chord	EPDM
46	Screen Spline	Vinyl
47	Screen Cloth	Fiberglass
50	Jamb/Head Woolpile	
51	Interlock Woolpile	
52	Astaragal Woolpile	
53	Screen Stile Woolpile	
54	Track Woolpile	
55	Sill Riser Woolpile	
56	Corner Stile Woolpile	
57	Hookstrip Woolpile	
60	Track Cap	Stainless Steel
61	Panel Roller	Stainless Steel
62	Handle/Lock	Varies
63	#8 X 3/4" PH Frame Assembly Screw	Stainless Steel
64	5/16" Rod & Nut Panel Assembly Screw	Steel
65	Interlock Screw	Stainless Steel
66	Pocket Closer Screw	Stainless Steel

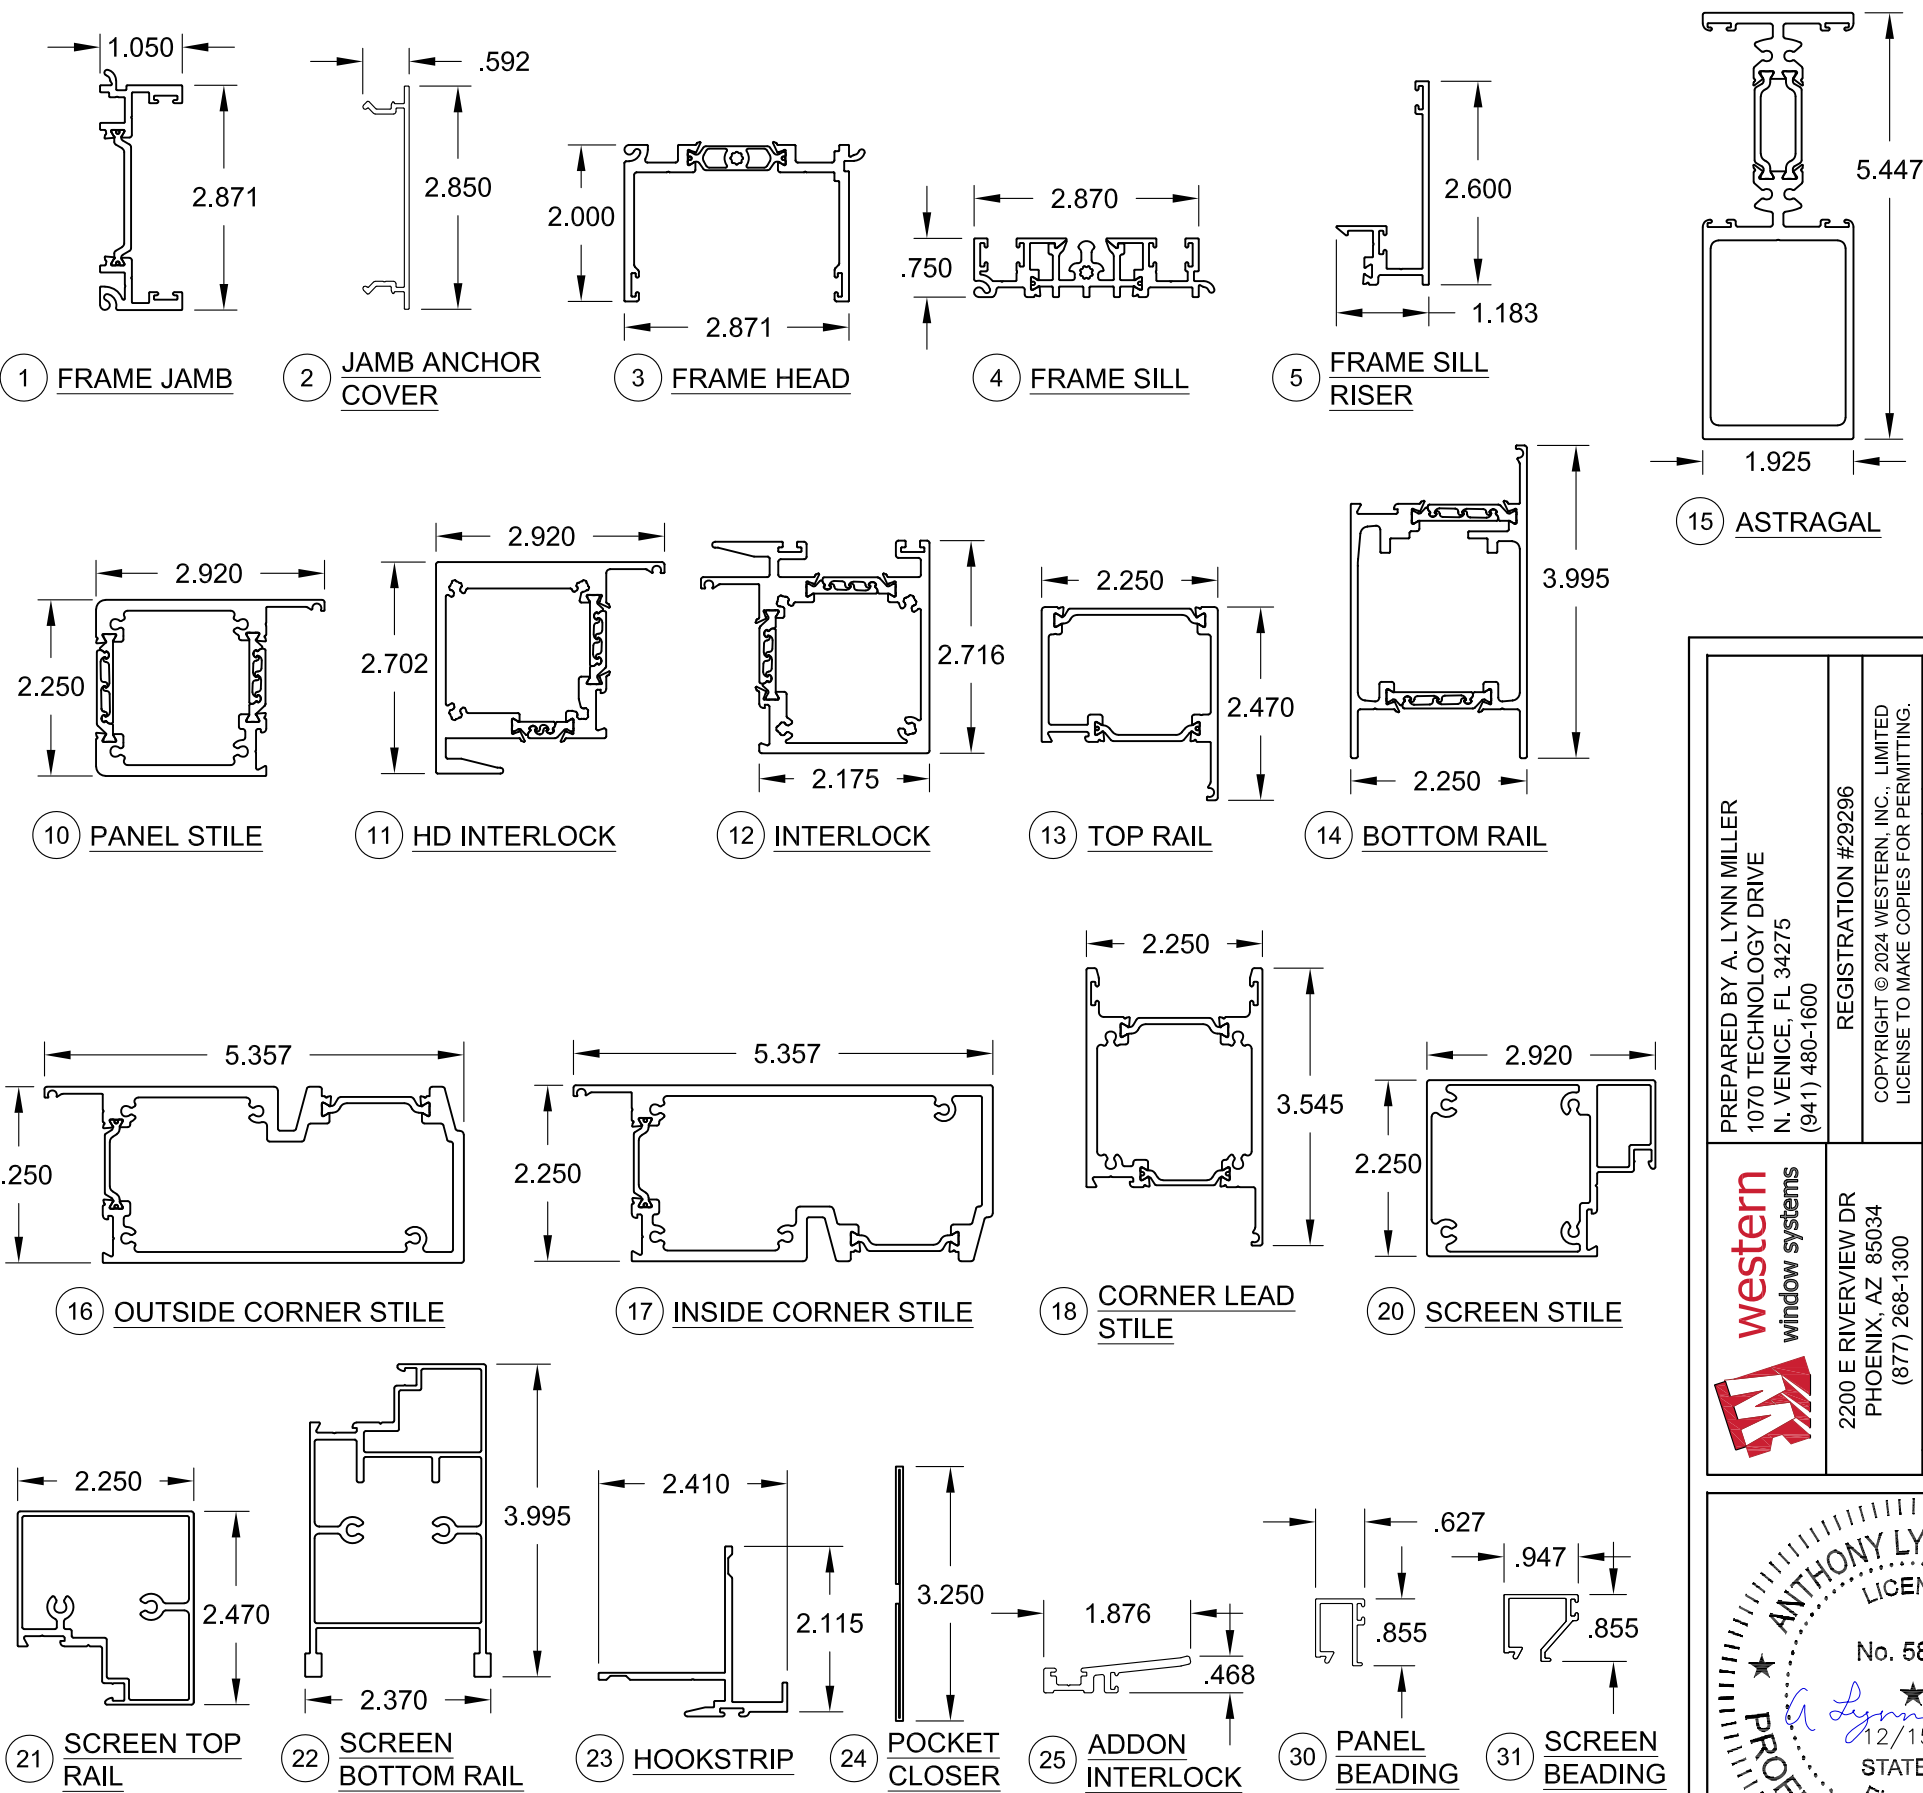

PREPARED BY A. LYNN MILLER
1070 TECHNOLOGY DRIVE
N. VENICE, FL 34275
(941) 480-1600

western
window systems

2200 E RIVERVIEW DR
PHOENIX, AZ 85034
(877) 268-1300

REGISTRATION #29296
COPYRIGHT © 2024 WESTERN, INC., LIMITED
LICENSE TO MAKE COPIES FOR PERMITTING.

12/15/23
Date

By

JENS ROSOWSKI

TB SLIDING GLASS DOOR (LM)

BOM & EXTRUSIONS

SGD-7600

Rev.

FPA-7600-1

8 OF 8

Sheet

Series

Professional Engineer Seal for Anthony Lynn Miller, License No. 58705, State of Florida. The seal includes the text "ANTHONY LYNN MILLER", "LICENSE", "No. 58705", "12/15/23", "STATE OF FLORIDA", "PROFESSIONAL ENGINEER", and "A. LYNN MILLER, P.E. P.E.# 58705".