

INSTRUCTIONS:
USE DRAWING AS FOLLOWS

1. SELECT SINGLE OR DOUBLE DOORS FROM SHEET 2 OR SINGLE OR DOUBLE DOORS WITH TRANSOM FROM SHEET 3.
2. SELECT DOOR AND FRAME SIZE
3. DETERMINE DP RATING FROM SHEET 2 OR 3.
4. SELECT GLASS TYPE A OR A1 FROM SHEET 1.
5. SELECT LOCK OPTION AND CORRESPONDING MAX. SIZE FROM SHEET 8.
6. SELECT ANCHORING CONDITION AND CORRESPONDING ANCHOR TYPES FROM SHEET 4 THRU 7.

THESE DOORS ARE RATED FOR LARGE & SMALL MISSILE IMPACT. SHUTTERS ARE NOT REQUIRED.

SERIES 800 COMMERCIAL
ALUMINUM OUT-SWING DOOR

DOORS CAN ALSO BE USED WITH ECO WINDOW'S FBC APPROVED SERIES 400 WINDOW WALL SYSTEM (UNDER SEPARATE APPROVAL). FOR DOORS WITH WINDOW WALL SYSTEM SEE SEPARATE APPROVAL FOR DOOR MULLION CAPACITY AND ANCHORING REQUIREMENTS. THE LOWEST VALUE RESULTING FROM DOOR CAPACITY OR WINDOW WALL APPROVAL WILL APPLY TO ENTIRE SYSTEM.

DOOR APPROVED FOR INSTALLATIONS WHERE WATER INFILTRATION RESISTANCE IS REQUIRED.

THIS PRODUCT HAS BEEN DESIGNED AND TESTED TO COMPLY WITH THE REQUIREMENTS OF THE FLORIDA BUILDING CODE INCLUDING HIGH VELOCITY HURRICANE ZONE (HVHZ).

1BY OR 2BY WOOD BUCKS & BUCK FASTENERS BY OTHERS, MUST BE DESIGNED AND INSTALLED ADEQUATELY TO TRANSFER APPLIED PRODUCT LOADS TO THE BUILDING STRUCTURE

ANCHORS SHALL BE CORROSION RESISTANT, SPACED AS SHOWN ON DETAILS AND INSTALLED PER MANUF'S INSTRUCTIONS. SPECIFIED EMBEDMENT TO BASE MATERIAL SHALL BE BEYOND WALL DRESSING OR STUCCO.

A LOAD DURATION INCREASE IS USED IN DESIGN OF ANCHORS INTO WOOD ONLY.


ALL SHIMS TO BE HIGH IMPACT, NON-METALLIC AND NON-COMPRESSIBLE.

MATERIALS INCLUDING BUT NOT LIMITED TO STEEL/METAL SCREWS, THAT COME INTO CONTACT WITH OTHER DISSIMILAR MATERIALS SHALL MEET THE REQUIREMENTS OF THE FLORIDA BLDG. CODE & ADOPTED STANDARDS.



THIS PRODUCT APPROVAL IS GENERIC AND DOES NOT PROVIDE INFORMATION FOR A SITE SPECIFIC PROJECT, i.e. LIFE SAFETY OF THIS PRODUCT, ADEQUACY OF STRUCTURE RECEIVING THIS PRODUCT AND SEALING AROUND OPENING FOR WATER INFILTRATION RESISTANCE ETC.

CONDITIONS NOT SHOWN IN THIS DRAWING ARE TO BE ANALYZED SEPARATELY, AND TO BE REVIEWED BY BUILDING OFFICIAL



DESIGN LOAD SHOWN ARE BASED ON 'ALLOWABLE STRESS DESIGN (ASD)'.

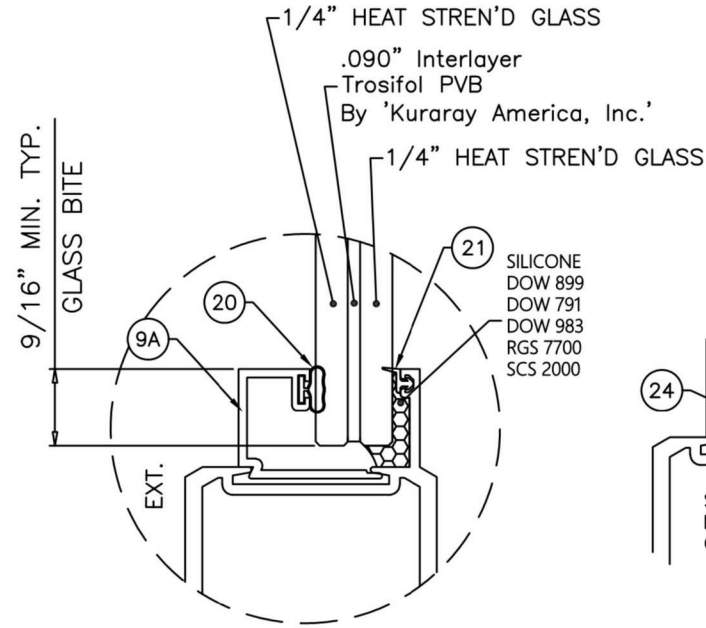


DOOR LEAF
GLASS TYPE 'A'

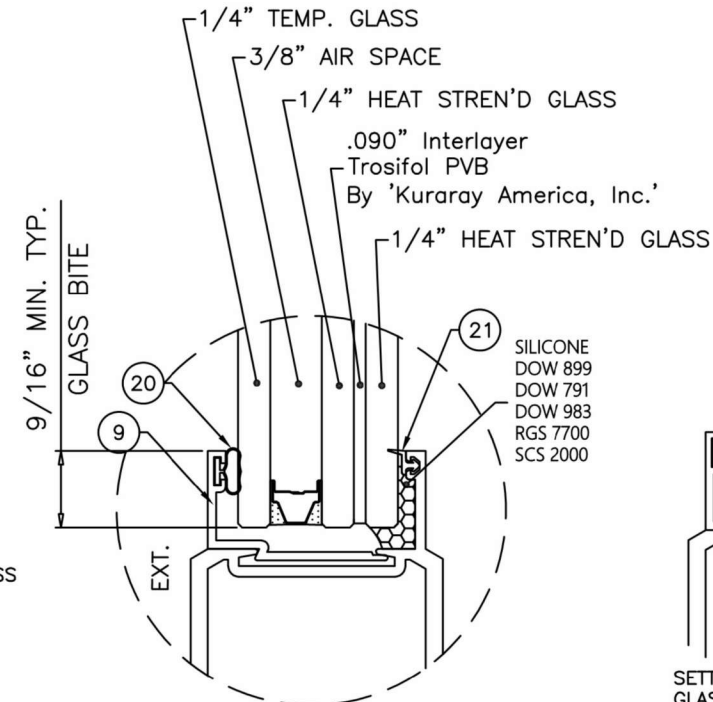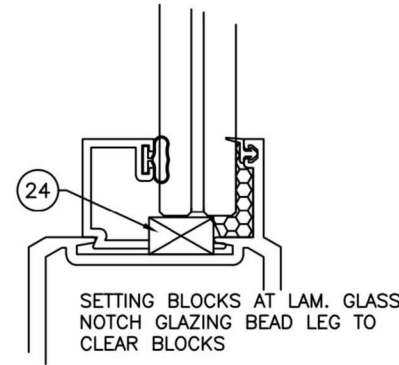

DOOR LEAF
GLASS TYPE 'A1'

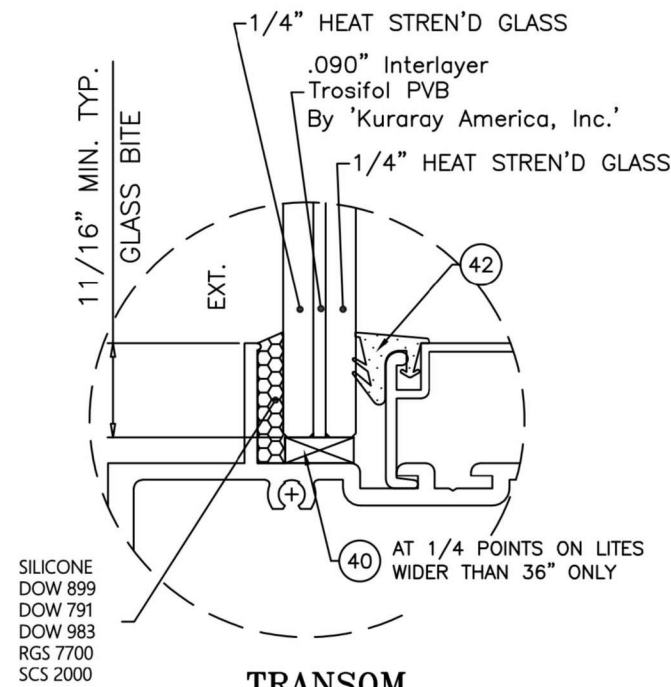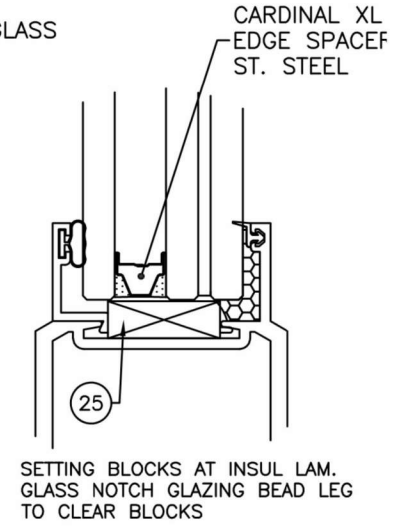

TRANSOM
GLASS TYPE 'A'

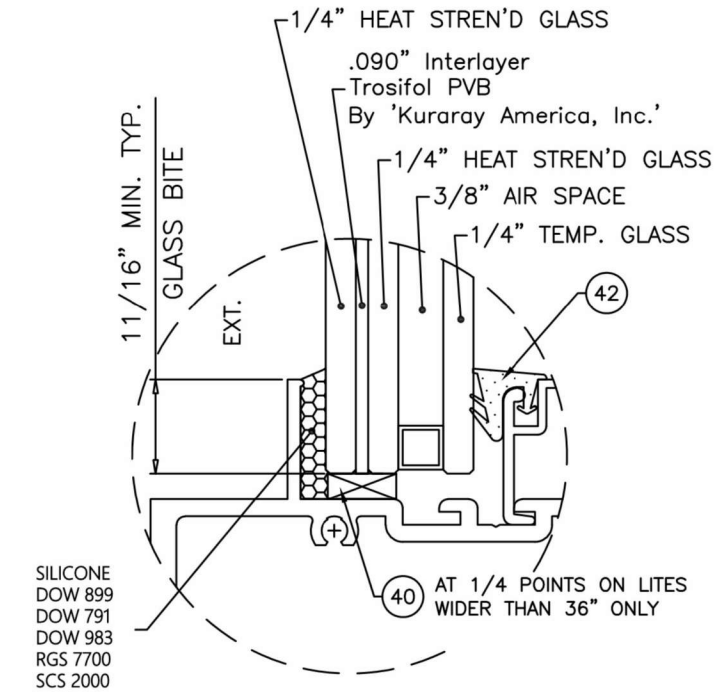

TRANSOM
GLASS TYPE 'A1' (REVERSE)

GLAZING OPTIONS

NOTE:
GLASS CAPACITIES ON THIS SHEET ARE
BASED ON ASTM E1300-16 (3 SEC. GUSTS)



JAVAD AHMAD PE, inc

7875 NW 12th St., Suite 102 Doral,
FL 33126


Ph: (305) 424-8001

support@ja-pe.com

CONSULTING • STRUCTURAL DESIGN • FACADES • BUILDING ENVELOPE • SYSTEM DESIGN • PRODUCT APPROVALS

MA	BS	drawn by:	check by:	REVISION	DESCRIPTION
JA-1844-24	12/30/2024			BY	
				DATE	
				No.	

SERIES 800: ALUMINUM OUTSWING ENTRANCE DOOR (L.M.I.) LARGE MISSILE IMPACT RATED	 window systems ECO WINDOW SYSTEMS, LLC. 8502 N.W. 80th ST. MEDLEY, FL 33166 TEL. (305) 885-5299 FAX. (305) 885-5902
--	---

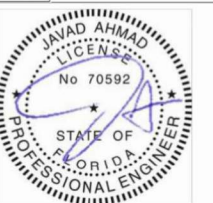


SEALED: 12/30/2024

FL#39630.6


01

01 of 12

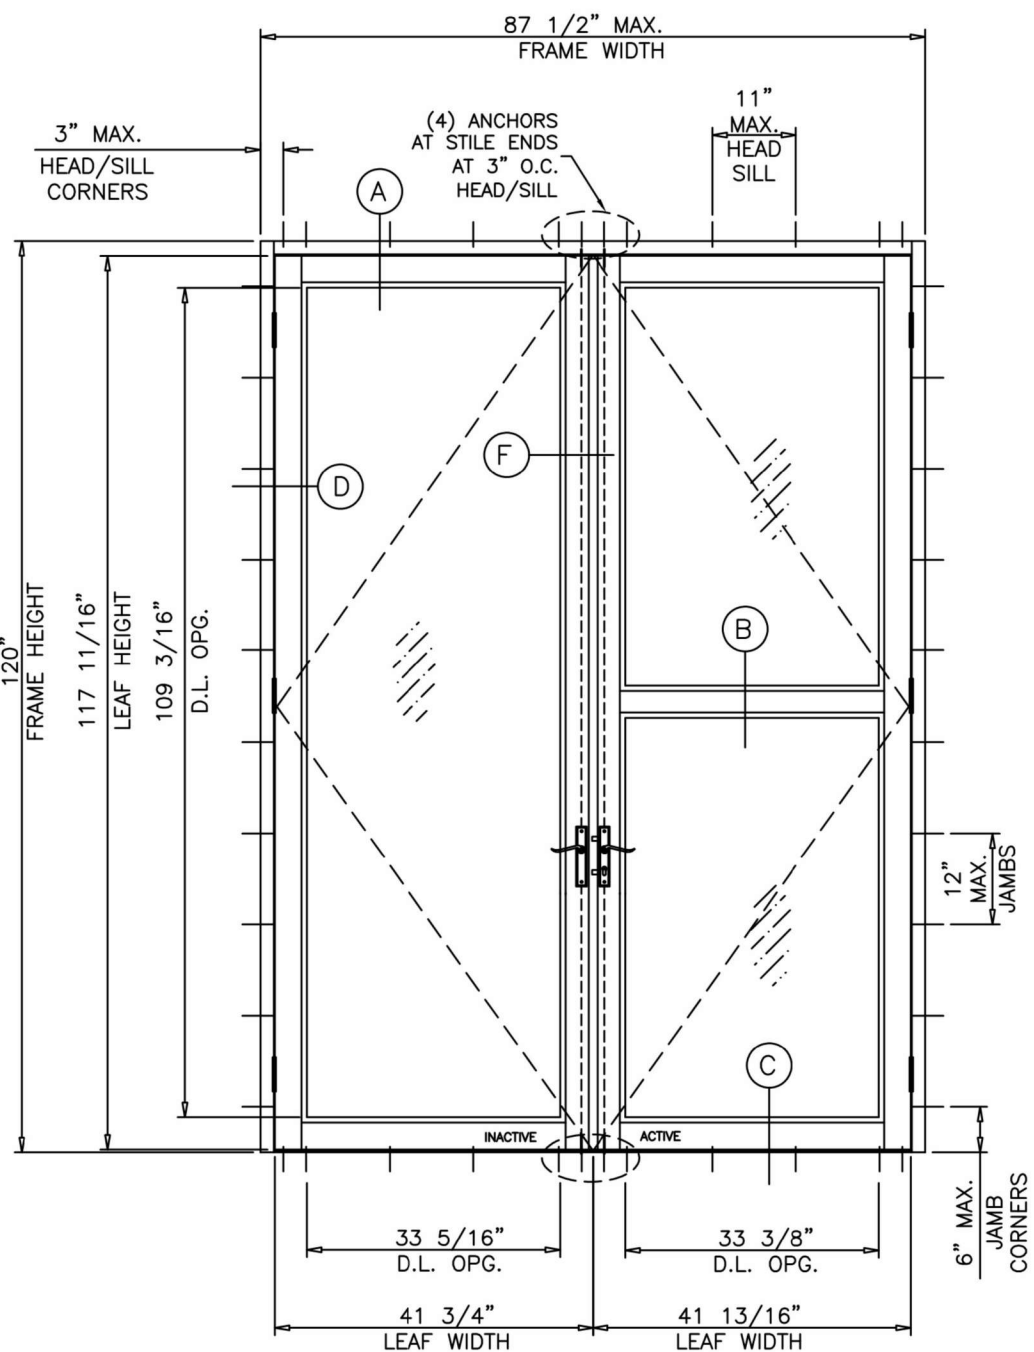

DOUBLE DOOR LOAD CAPACITY – PSF					
DOOR DIMS.		LOCK OPTIONS			
		#1 & #2		#3	
FRAME WIDTH	FRAME HEIGHT	POS. (+)	NEG. (-)	POS. (+)	NEG. (-)
81-1/2"	108"	80.0	80.0	80.0	80.0
87-1/2"	120"	70.0	70.0	-	-

02 of 12

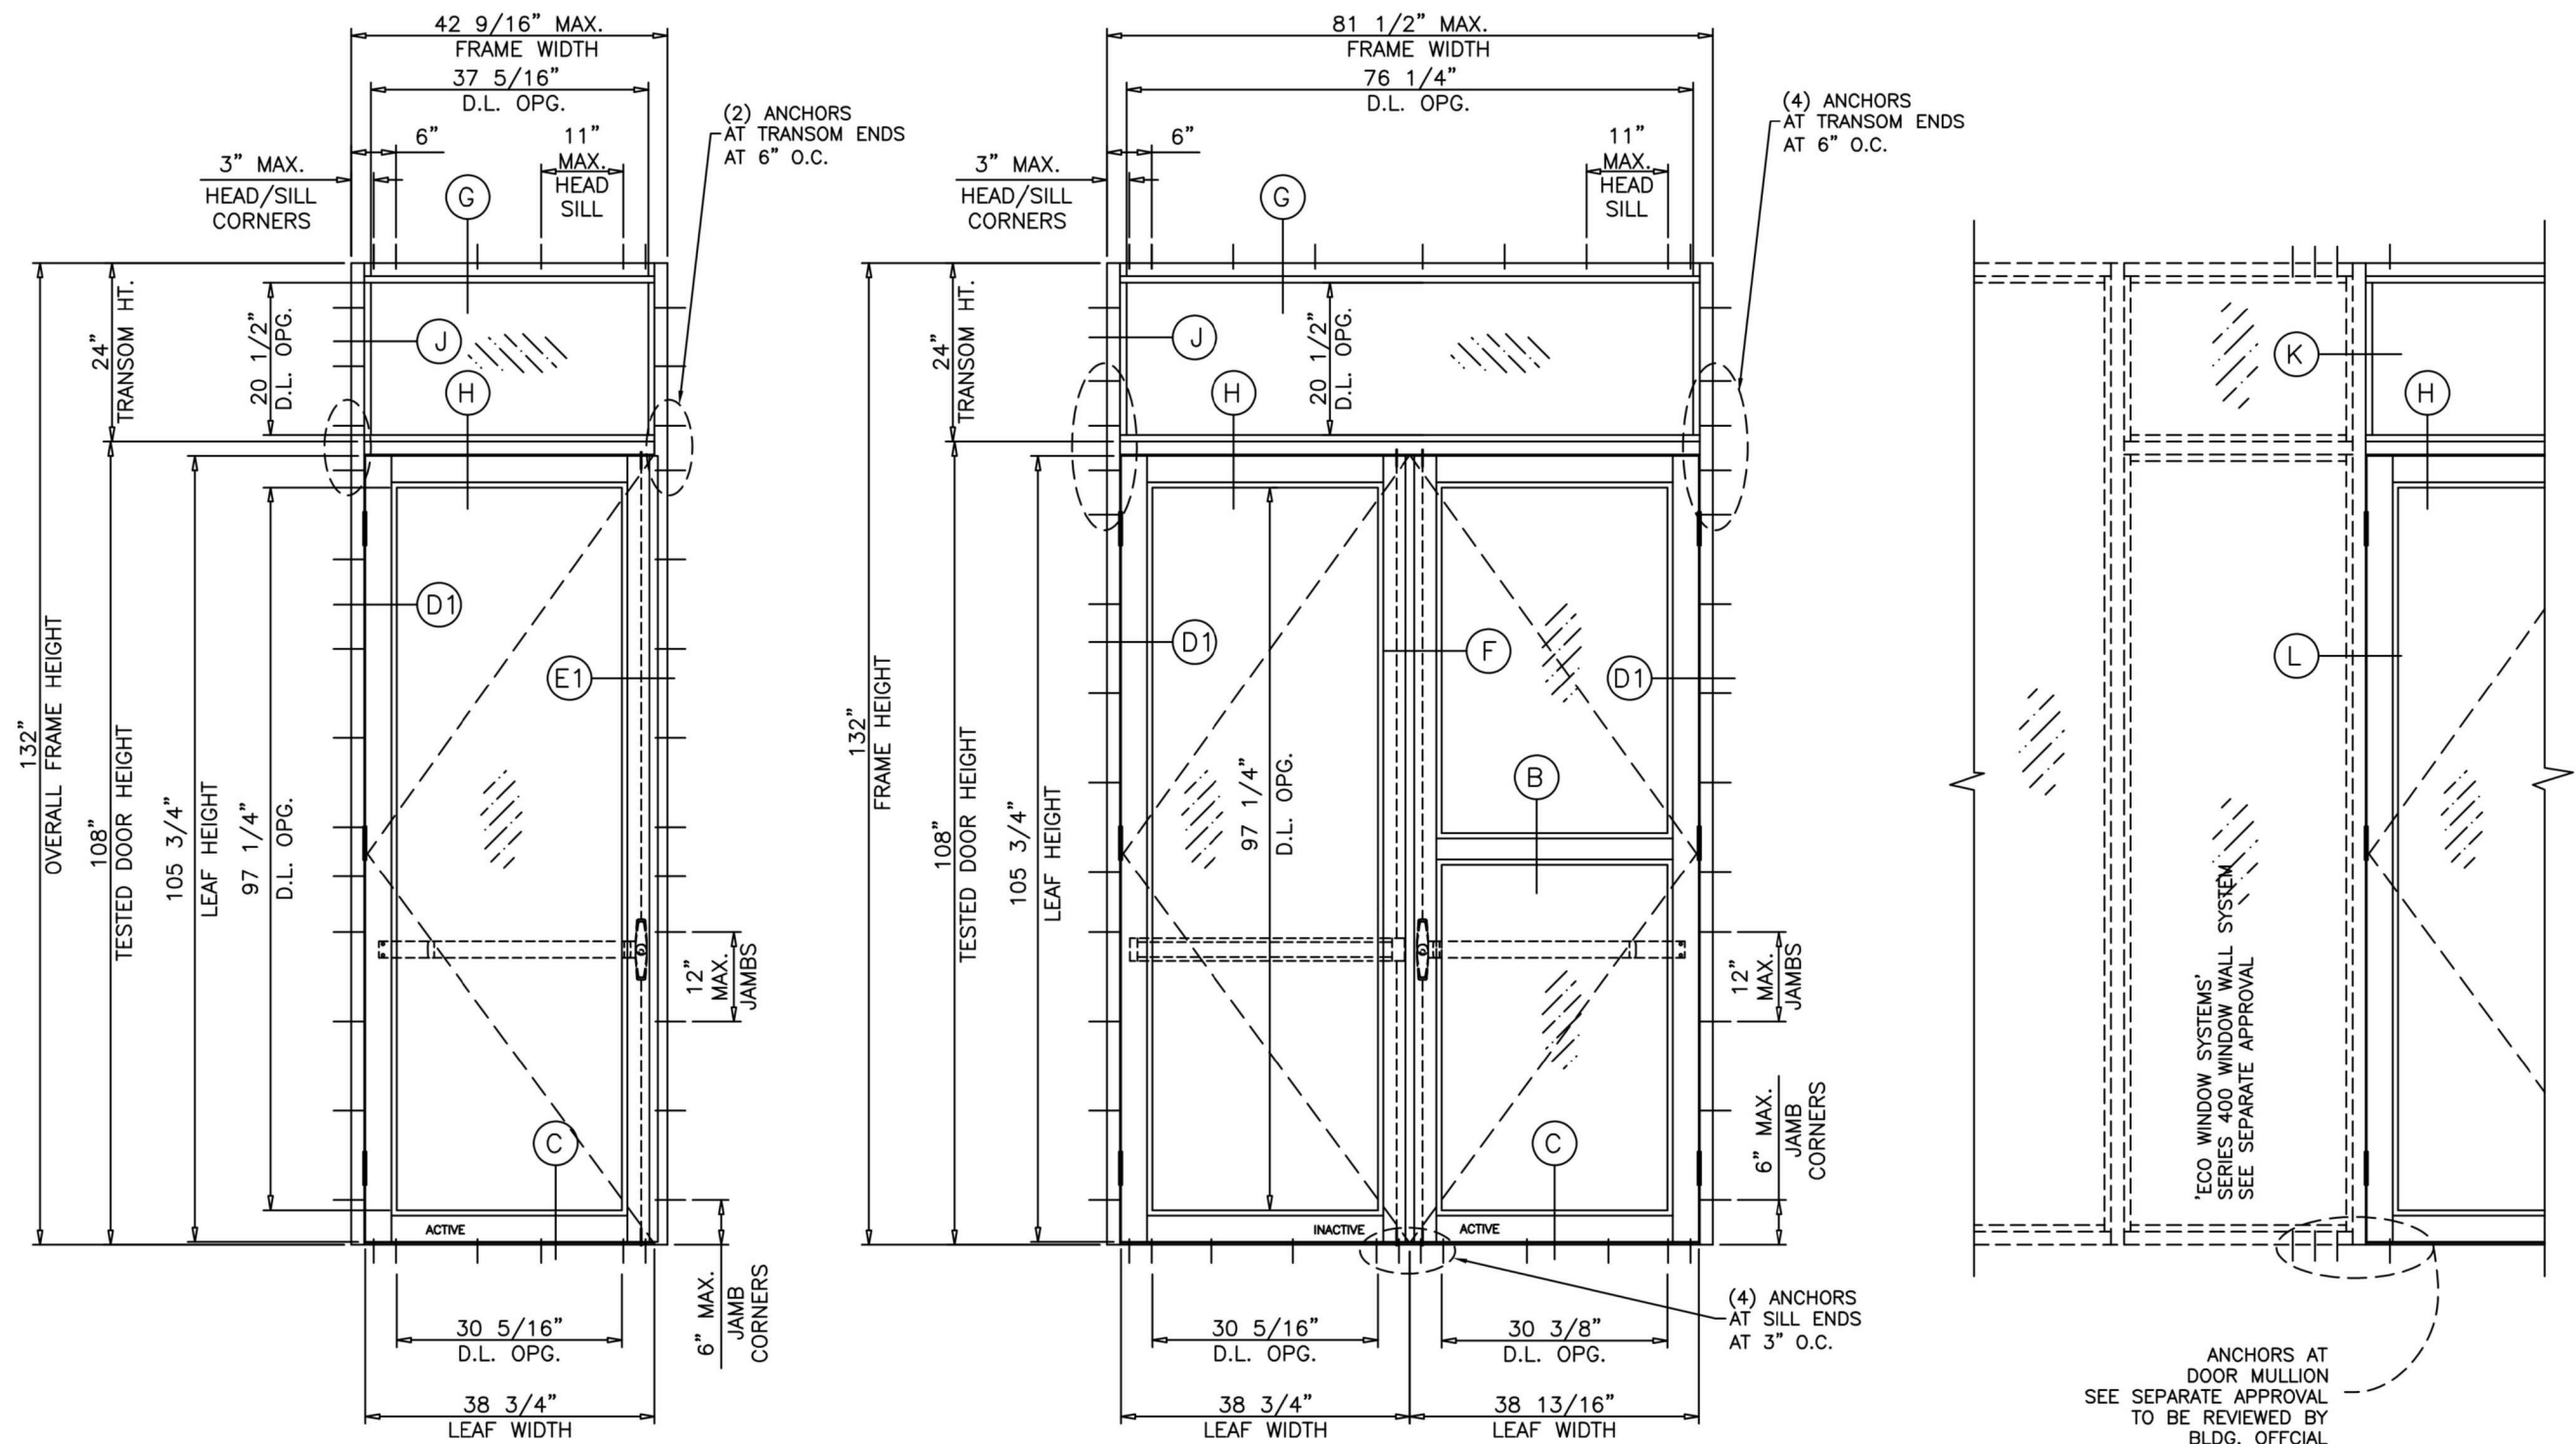

TYPICAL ELEVATION

SINGLE DOOR WITH TRANSOM LOAD CAPACITY - PSF						
DOOR DIMS.			LOCK OPTIONS			
			#1 & #2		#3	
FRAME WIDTH	DOOR HEIGHT	TRANSOM HEIGHT	POS. (+)	NEG. (-)	POS. (+)	NEG. (-)
42-9/16"	108"	24"	70.0	80.0	70.0	80.0
45-9/16"	120"	12"	70.0	70.0	-	-

GLASS D.L.O. FORMULAE: (TRANSOM)
D.L.O. WIDTH = FRAME WIDTH - 5.250"
D.L.O. HEIGHT = TRANSOM HEIGHT - 5.250"

DOUBLE DOOR WITH TRANSOM LOAD CAPACITY - PSF						
DOOR DIMS.			LOCK OPTIONS			
			#1 & #2		#3	
FRAME WIDTH	DOOR HEIGHT	TRANSOM HEIGHT	POS. (+)	NEG. (-)	POS. (+)	NEG. (-)
81-1/2"	108"	24"	70.0	80.0	70.0	80.0
81-1/2"	120"	12"	70.0	70.0	-	-

FOR SIZES NOT SHOWN,
ROUND UP TO THE NEXT
AVAILABLE WIDTH OR
HEIGHT DIMENSION SHOWN
ON THE TABLE.



JAVAD AHMAD PE, inc
7875 NW 12th St., Suite 102 Doral,
FL 33126
Ph: (305) 424-8001
support@ja-pe.com

CONSULTING • STRUCTURAL DESIGN • FACADES • BUILDING ENVELOPE • SYSTEM DESIGN • PRODUCT APPROVALS


drawing no.	JA-1844-24	drawn by:	MA
date:	12/30/2024	check by:	BS
REVISION			
No.	DATE	BY	DESCRIPTION

SERIES 800: ALUMINUM OUTSWING ENTRANCE DOOR (L.M.I.)
LARGE MISSILE IMPACT RATED


ECO window systems
ECO WINDOW SYSTEMS, LLC.
8502 N.W. 80th ST., MEDLEY, FL 33166
TEL. (305) 885-5299 FAX. (305) 885-5902

SEALED: 12/30/2024

FL#39630.6

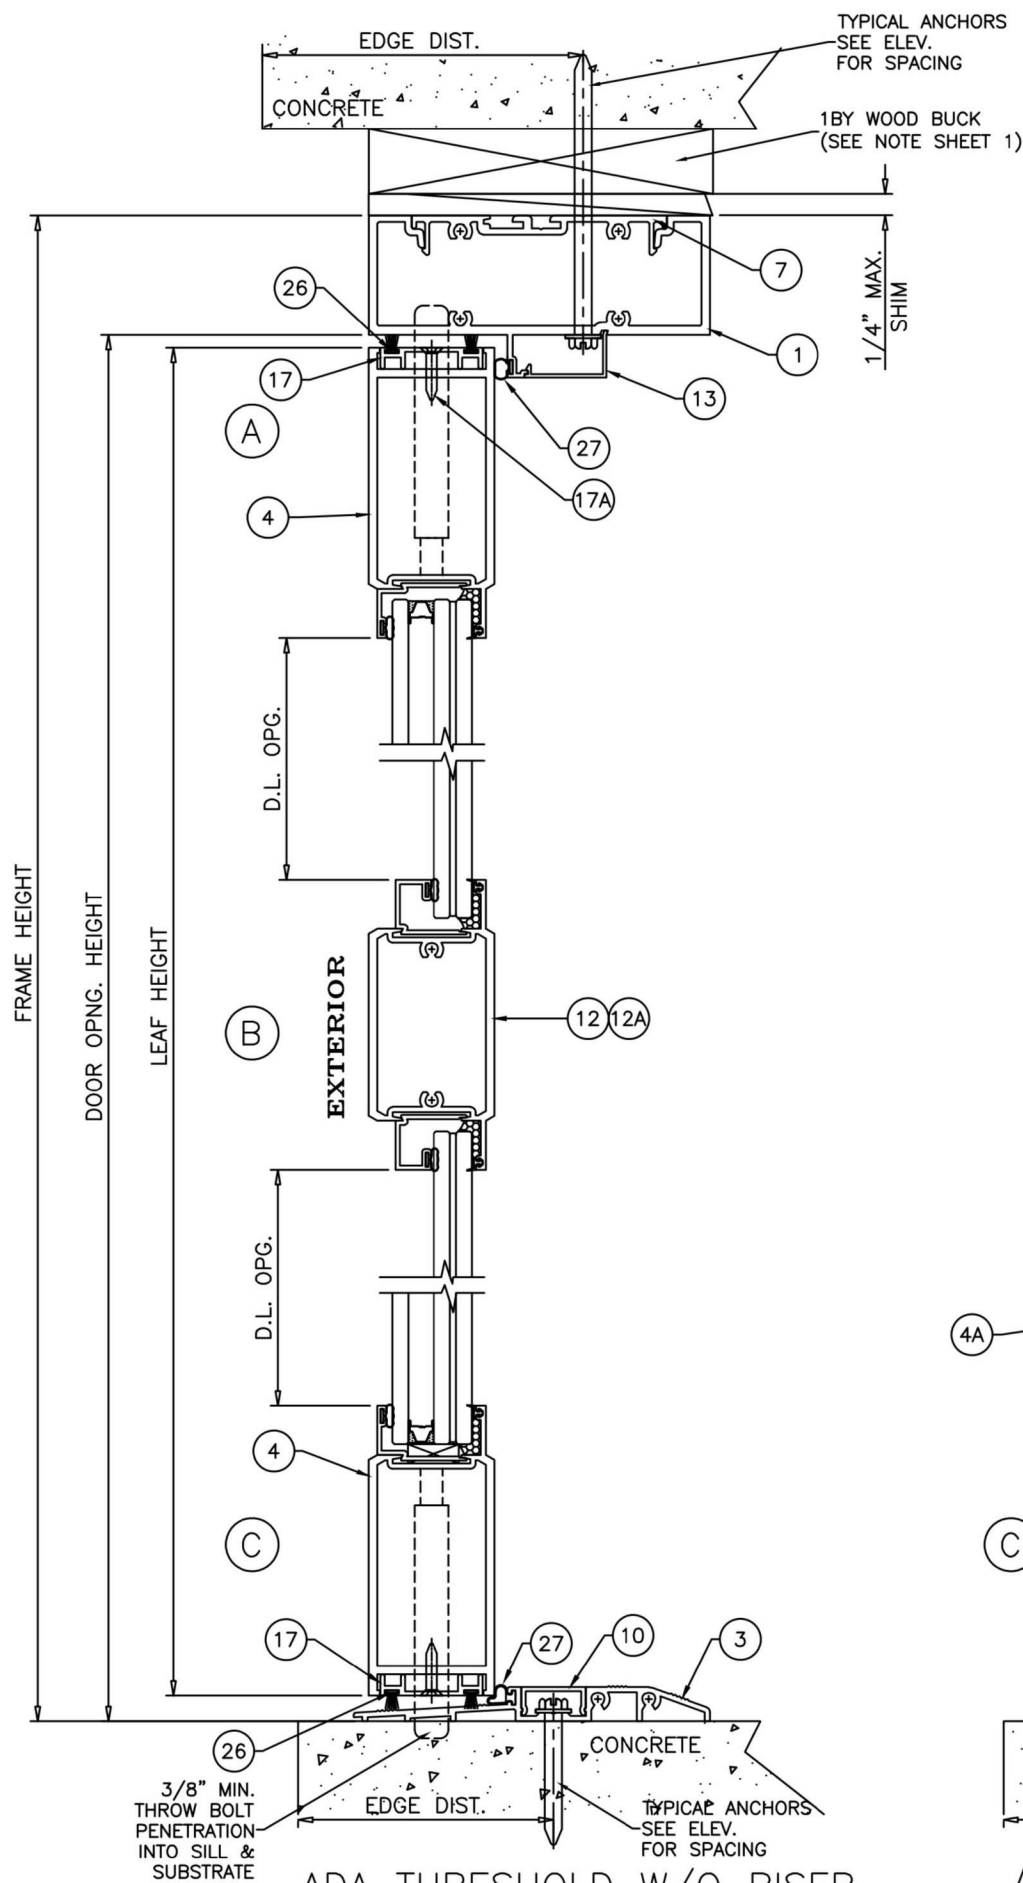

ADA THRESHOLD W/O RISER
 APPR'D FOR WATER INFILTRATION RESISTANCE
 LIMIT MAX. POS. LOADS TO +42.5 PSF
 (MEETS ADA REQUIREMENTS)

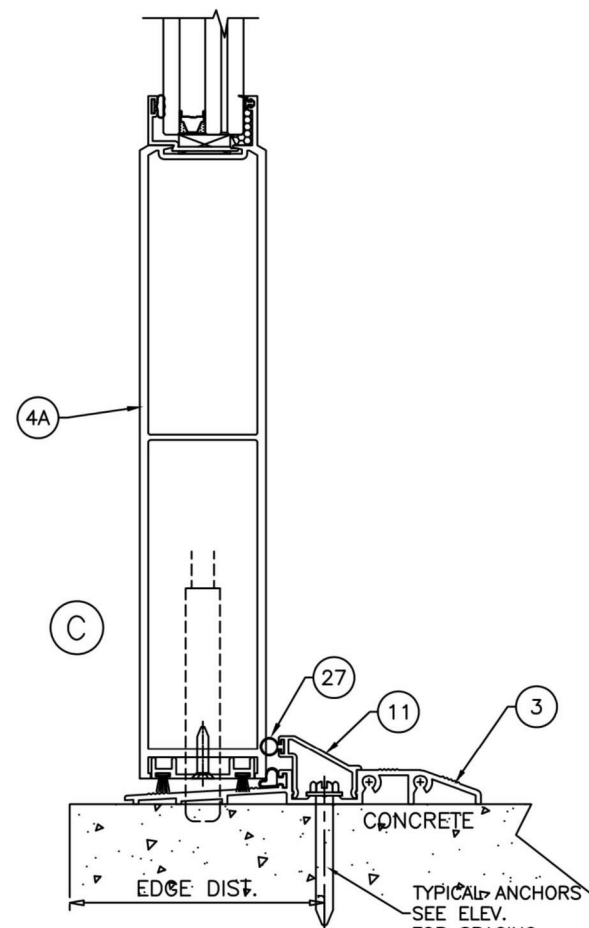

ADA THRESHOLD WITH RISER
 APPR'D FOR WATER INFILTRATION RESISTANCE
 LIMIT MAX. POS. LOADS TO +53.5 PSF
 (DOES NOT MEET ADA REQUIREMENTS)

NOTE:
 DOORS WITH ADA THRESHOLD AND HEIGHTS GREATER THAN 108"
 ARE NOT RATED FOR WATER INFILTRATION.

FL#39630.6



JAVAD AHMAD PE, inc
 7875 NW 12th St., Suite 102 Doral,
 FL 33126
 Ph: (305) 424-8001
 support@ja-pe.com

CONSULTING • STRUCTURAL DESIGN • FACADES • BUILDING ENVELOPE • SYSTEM DESIGN • PRODUCT APPROVALS

drawing no.	JA-1844-24	drawn by:	MA
date:	12/30/2024	check by:	BS
REVISION			
No.	DATE	BY	DESCRIPTION





SERIES 800: ALUMINUM OUTSWING ENTRANCE DOOR
 (L.M.I.)
 LARGE MISSILE IMPACT RATED



ECO WINDOW SYSTEMS, LLC.
 8502 N.W. 80th ST. MEDLEY, FL 33166
 TEL. (305) 885-5299 FAX. (305) 885-5902



SEALED: 12/30/2024

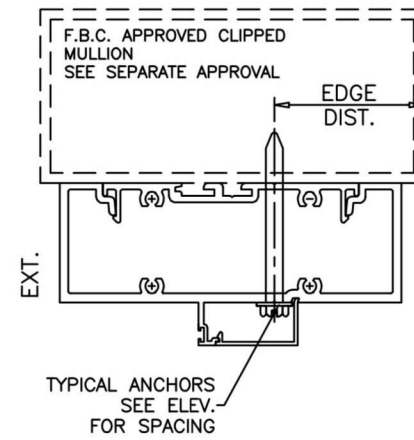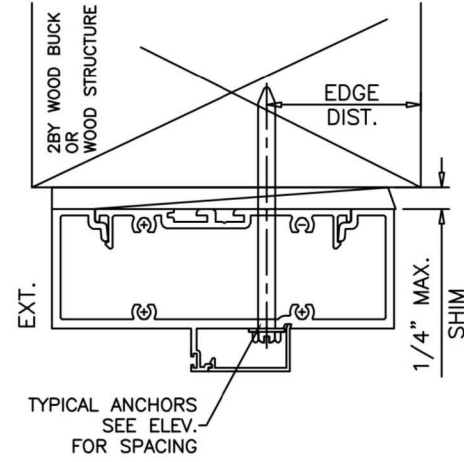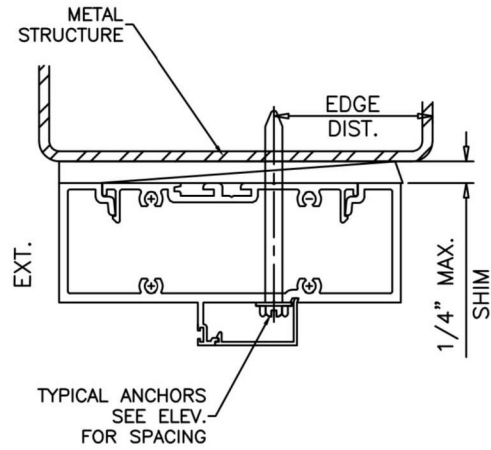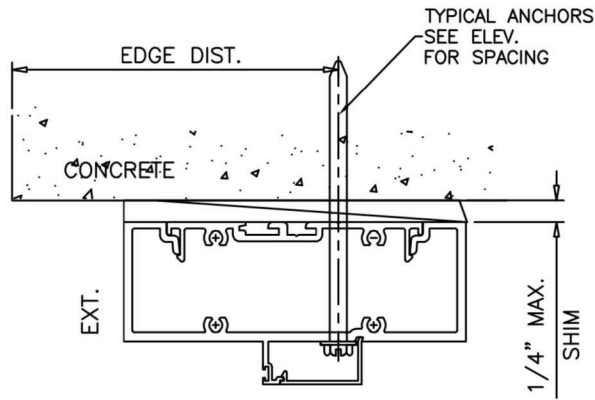

1BY OR 2BY WOOD BUCKS AND METAL STRUCTURE NOT BY 'ECO WDW.' MUST SUSTAIN LOADS IMPOSED BY GLAZING SYSTEM AND TRANSFER THEM TO THE BUILDING STRUCTURE.

TYPICAL ANCHORS: SEE ELEV. FOR SPACING

Anchor Type	Frame Member	Substrate	Min. Edge Distance	Min. Embedment or Metal Thickness
1/4" DeWalt UltraCon +	Head/Jambs	Southern Pine (SG = 0.55)	1"	1-1/2"
	Head/Jambs	Thru 1BY Buck into Concrete (min. 3 ksi)	2-1/2"	1-1/4"
	Jambs	Thru 1BY Buck into Hollow or Filled Block (ASTM C90, min. 2 ksi)	2-1/2"	1-1/4"
	All	Concrete (min. 3ksi)	2-1/2"	1-1/4"
	Jambs	Hollow or Filled Block (ASTM C90, min. 2 ksi)	2-1/2"	1-1/4"
#14 SMS or Self Drilling Screws (Gr. 2)	All	F.B.C Approved Mullions	1/2"	(3) Threads min. beyond metal thickness
	Head/Jambs	Aluminum 1/8" Thk. Min. (6063-T5)	1/2"	(3) Threads min. beyond metal thickness
	Head/Jambs	Steel 1/8" Thk. Min. (min. 36 ksi)	1/2"	(3) Threads min. beyond metal thickness

- STEEL IN CONTACT WITH ALUMINUM TO BE PLATED OR PAINTED
- ALL ANCHOR HEAD TYPES ARE ACCEPTABLE



JAVAD AHMAD PE, inc
7875 NW 12th St., Suite 102 Doral,
FL 33126
Ph: (305) 424-8001
support@ja-pe.com


CONSULTING • STRUCTURAL DESIGN • FACADES • BUILDING ENVELOPE • SYSTEM DESIGN • PRODUCT APPROVALS

drawing no.	MA	drawn by:	BS
date:		12/30/2024	
REVISION		DESCRIPTION	
No.	DATE	BY	

SERIES 800: ALUMINUM OUTSWING ENTRANCE DOOR
(L.M.I.)
LARGE MISSILE IMPACT RATED




ECO WINDOW SYSTEMS, LLC.
8502 N.W. 80th ST. MEDLEY, FL 33166
TEL. (305) 885-5299 FAX. (305) 885-5902

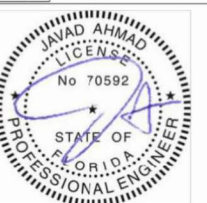

SEALED: 12/30/2024

FL#39630.6

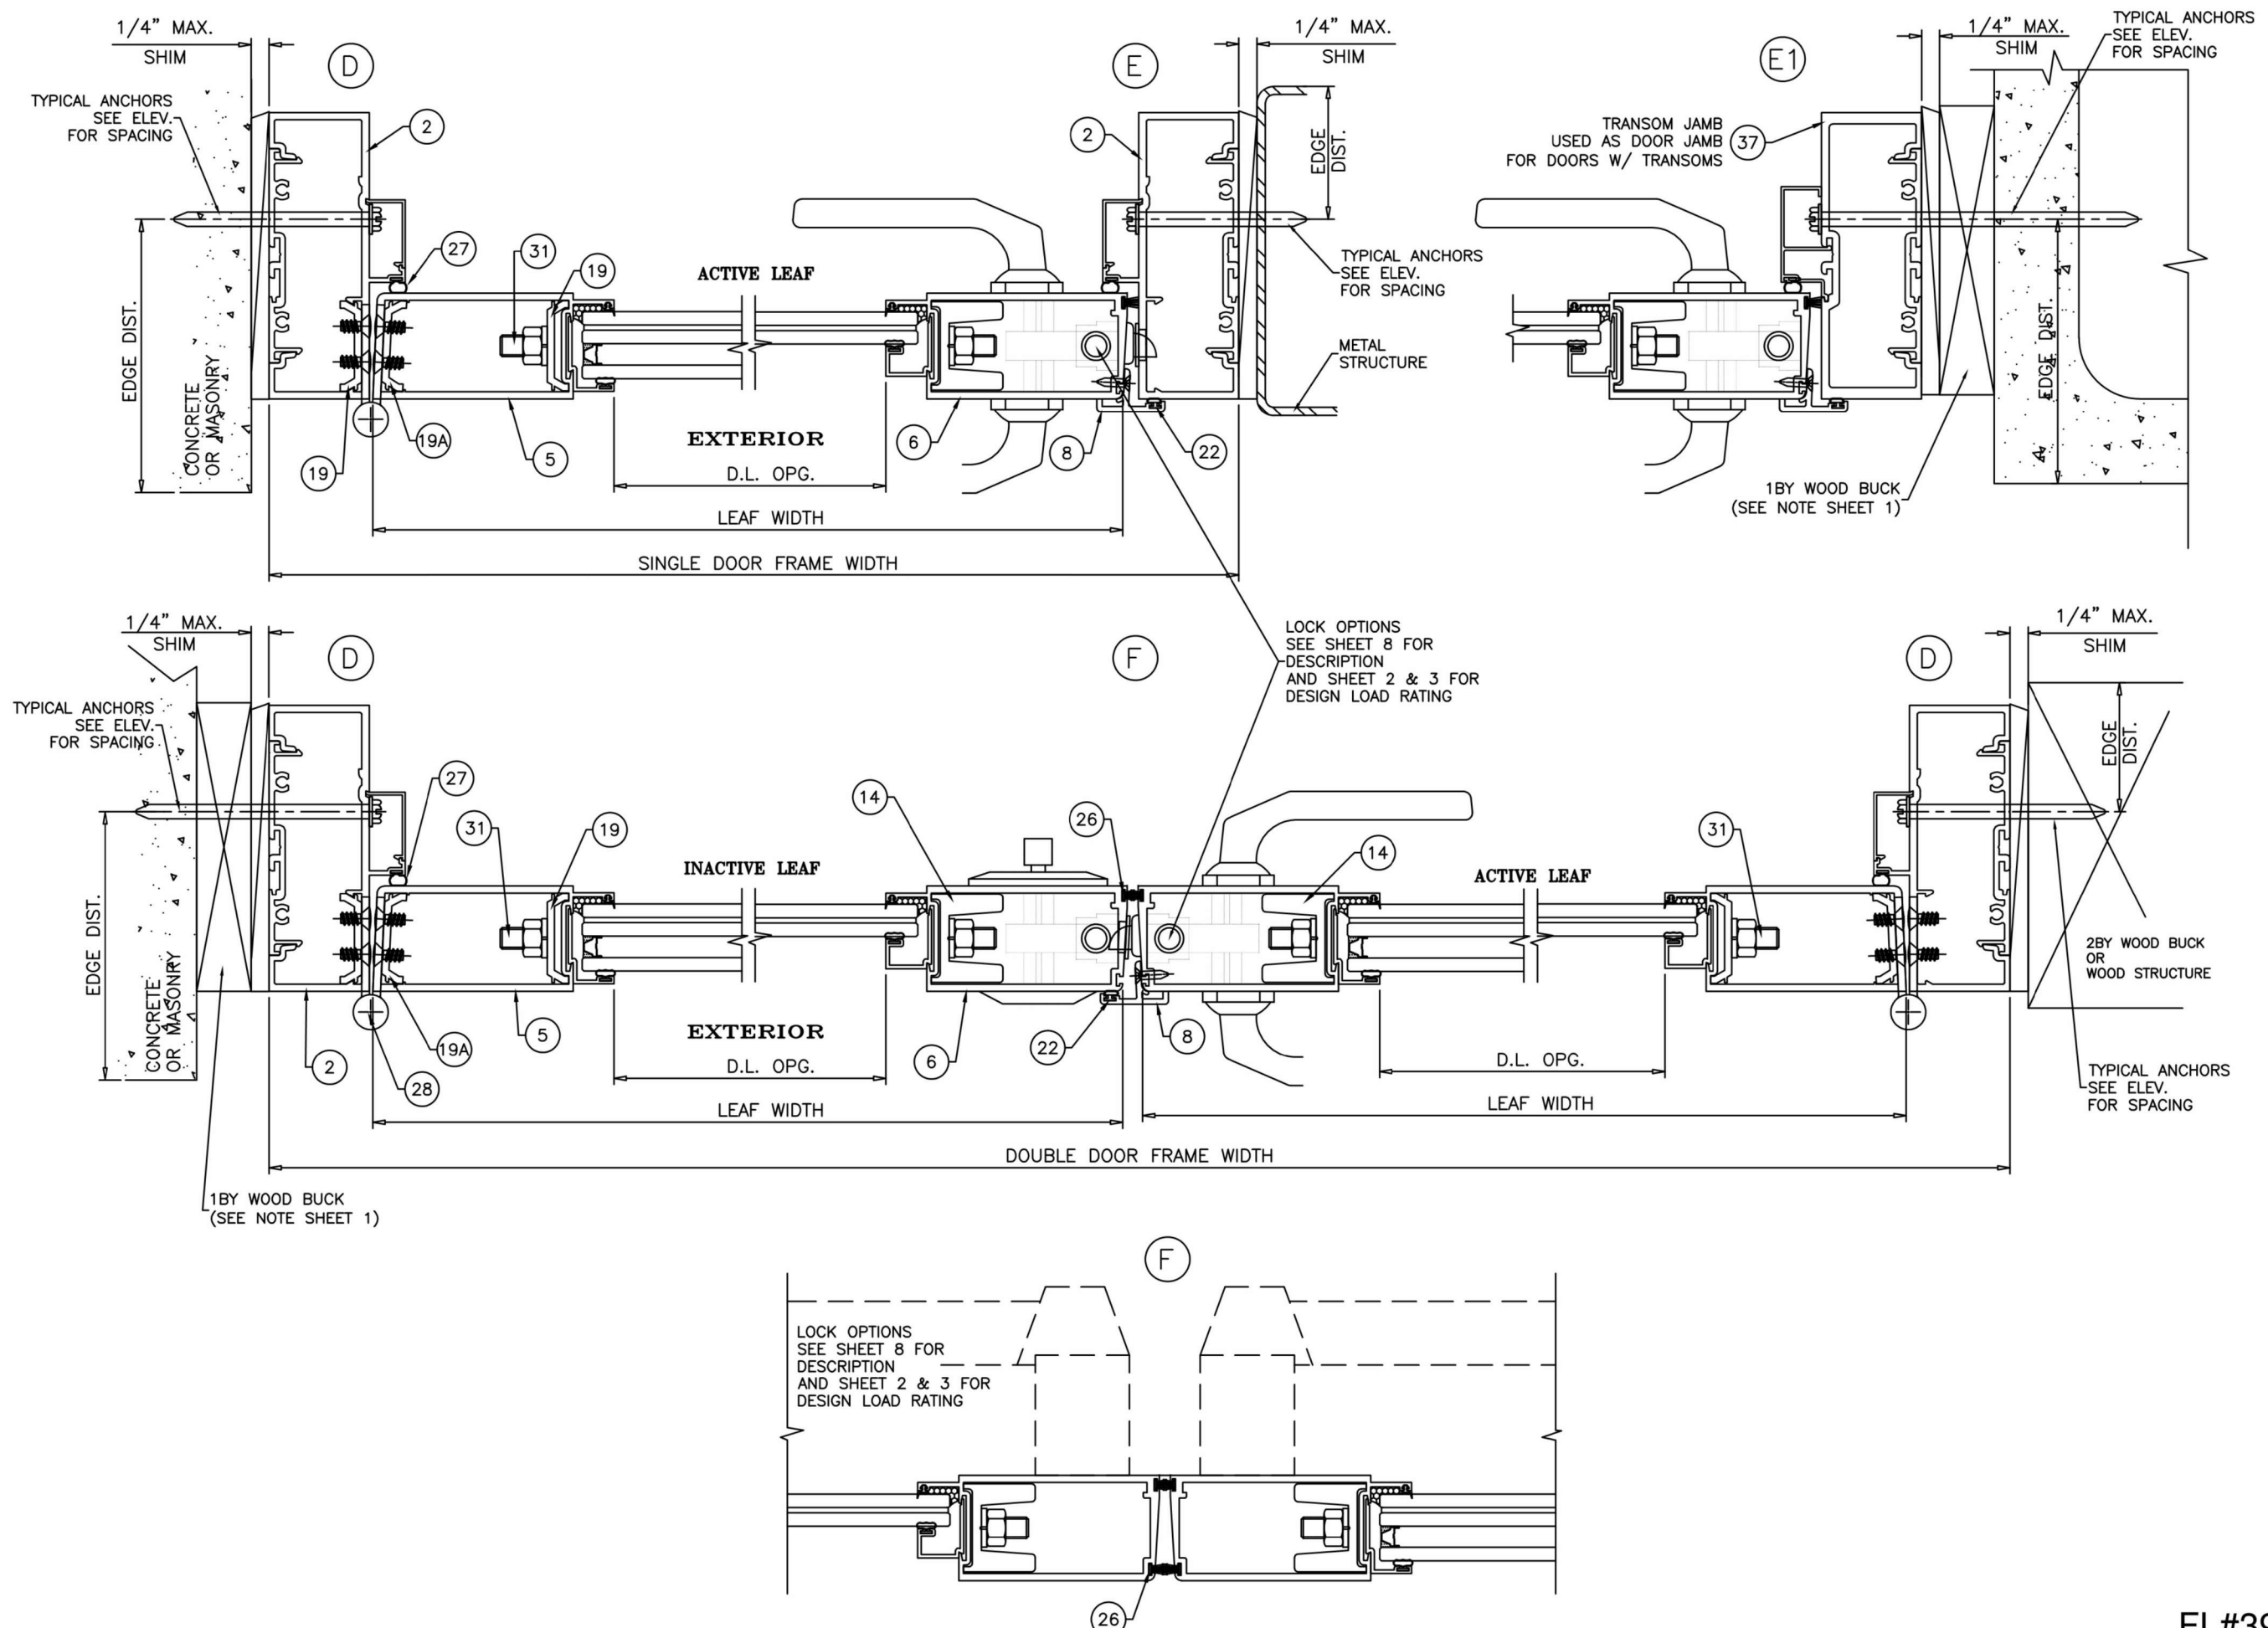

JAVAD AHMAD PE, inc
 7875 NW 12th St., Suite 102 Doral,
 FL 33126
 Ph: (305) 424-8001
 support@ja-pe.com

CONSULTING • STRUCTURAL DESIGN • FACADES • BUILDING ENVELOPE • SYSTEM DESIGN • PRODUCT APPROVALS

MA	BS
drawing no.	drawn by:
date:	check by:
JA-1844-24	12/30/2024
REVISION	
No.	DATE
	BY
	DESCRIPTION





SERIES 800: ALUMINUM OUTSWING ENTRANCE DOOR (L.M.I.)
 LARGE MISSILE IMPACT RATED

ECO window systems
 ECO WINDOW SYSTEMS, LLC.
 8502 N.W. 80th ST. MEDLEY, FL 33166
 TEL. (305) 885-5299 FAX. (305) 885-5902



SEALED: 12/30/2024

FL#39630.6

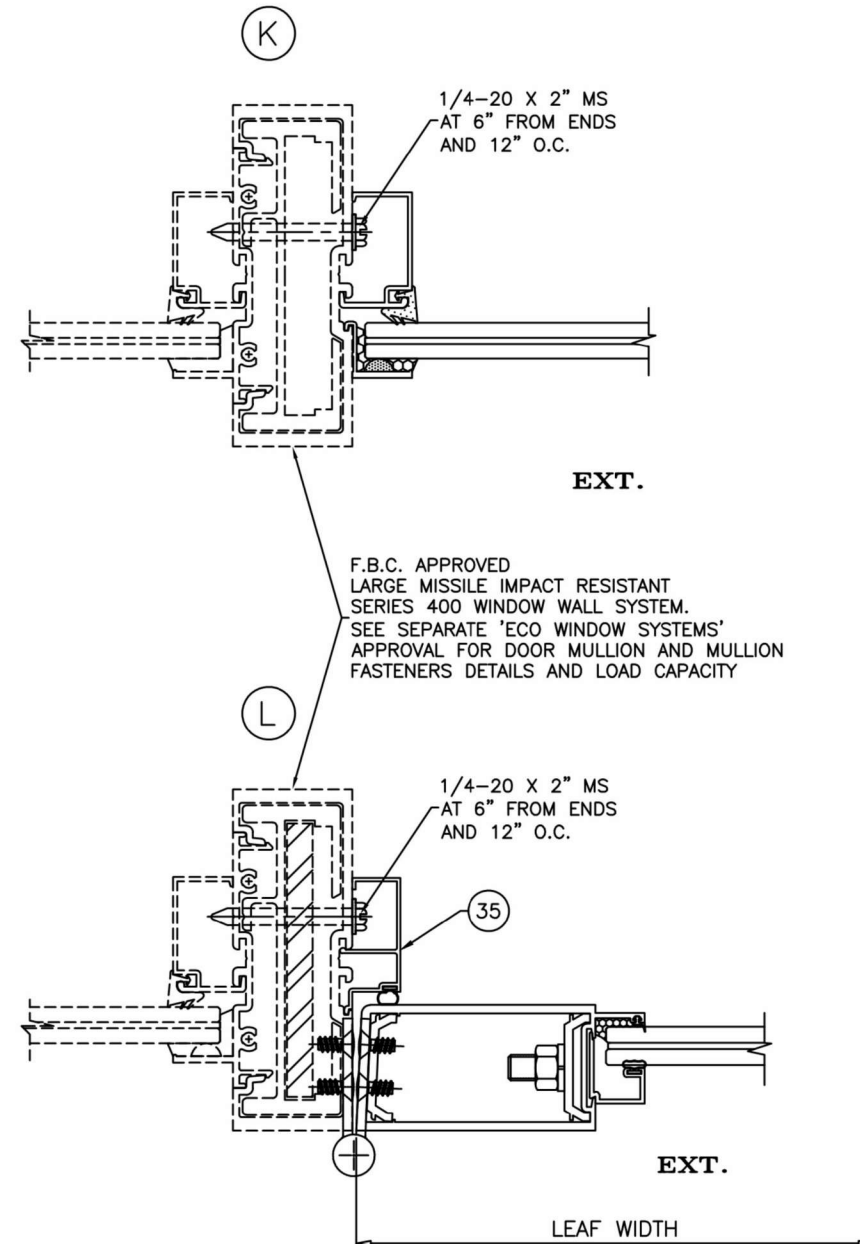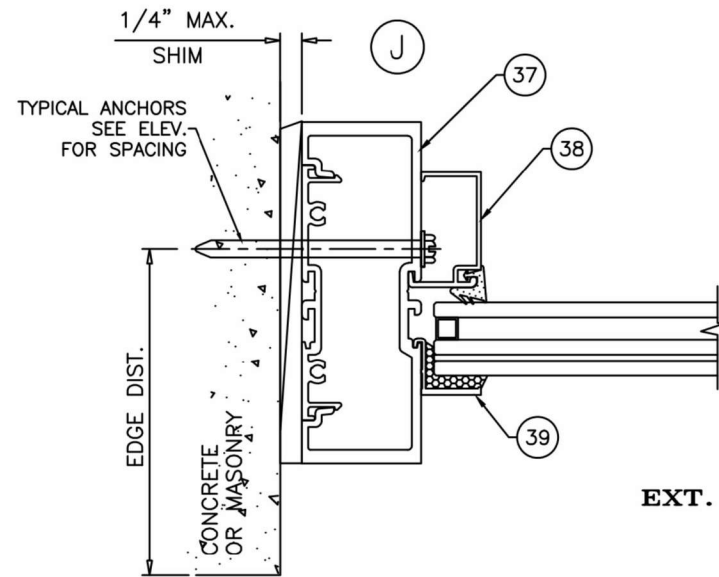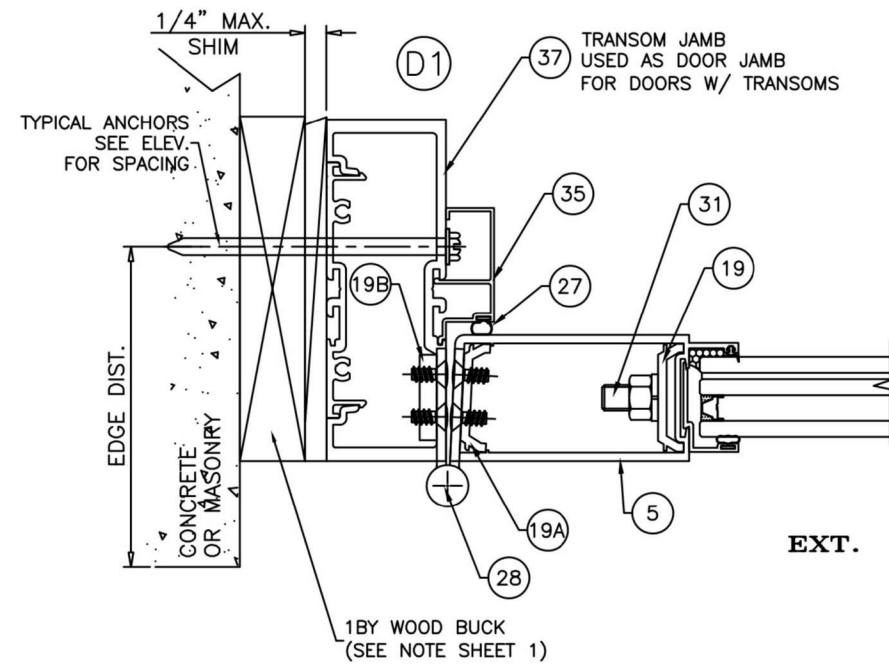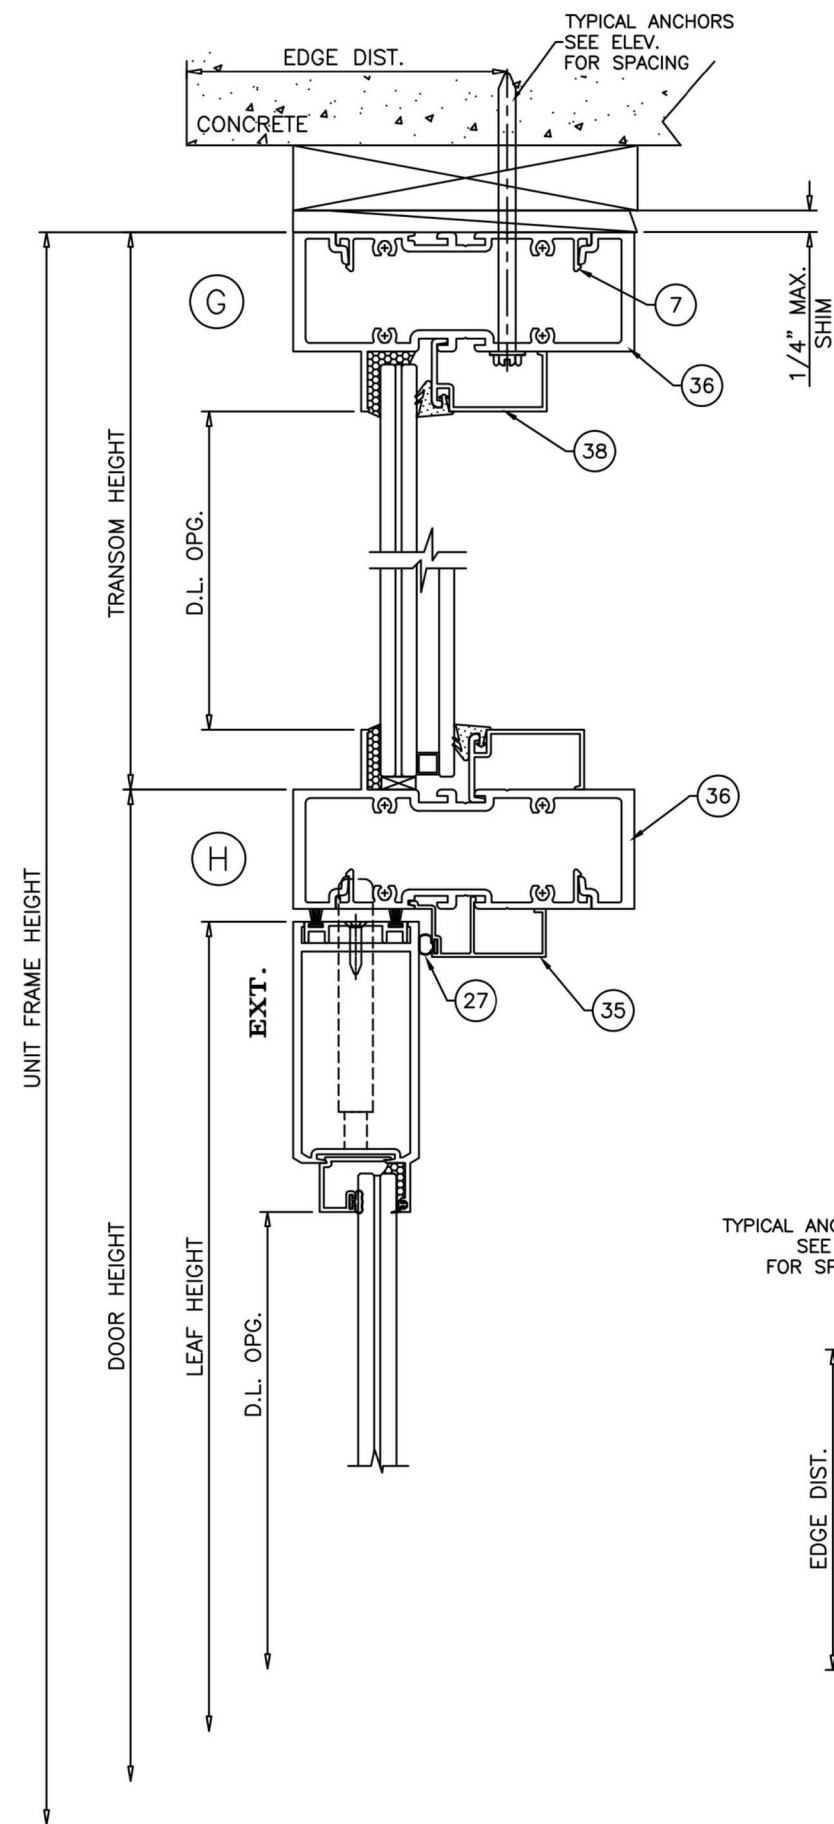

FL#39630.6



JAVAD AHMAD PE, inc

7875 NW 12th St., Suite 102 Doral,
FL 33126

Ph: (305) 424-8001

support@ja-pe.com

CONSULTING • STRUCTURAL DESIGN • FACADES • BUILDING ENVELOPE • SYSTEM DESIGN • PRODUCT APPROVALS

SERIES 800: ALUMINUM OUTSWING ENTRANCE DOOR
(L.M.I.)
LARGE MISSILE IMPACT RATED



ECO WINDOW SYSTEMS, LLC.
8502 N.W. 80th ST. MEDLEY, FL 33166
TEL. (305) 885-5299 FAX. (305) 885-5902



SEALED: 12/30/2024

LOCKS:

OPTION #1:


MAX. FRAME HEIGHT = 120-3/8 IN.
MAX. LEAF WIDTH = 41-3/4 IN.

ACTIVE LEAF:

3 POINT LOCK SYSTEM BY 'REGENT' AT 42-1/2"
FROM BOTTOM
HANDLE ACTIVATES 6 PLY HOOK LOCK AND SHOOT BOLTS
ENGAGING AT HEAD AND SILL
KEY OPERATED ON EXTERIOR AND THUMB TURN ON
INTERIOR
FASTENED TO ACTIVE LEAF LOCK STILE WITH
(4) #8 X 1/2" FH SMS

INACTIVE LEAF:

2 POINT LOCK ASSEMBLY BY 'REGENT' AT 42-1/2"
FROM BOTTOM
HANDLE ACTIVATES SHOOT BOLTS ENGAGING AT
HEAD AND SILL
FASTENED TO INACTIVE LEAF LOCK STILE WITH
(2) 6-32 X 5/16" PH MACHINE SCREWS

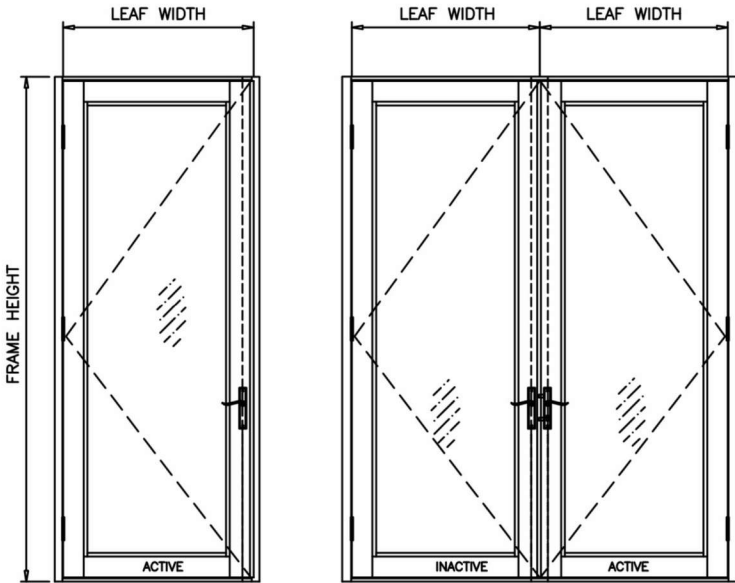

HINGES:

4-1/2" LONG FLUSH MOUNT STEEL BUTT HINGES BY 'REGENT'
(3) PER LEAF
(1) AT 9" FROM TOP TO CL OF HINGE
(1) AT 7-1/4" FROM OTTOM TO CL OF HINGE
CENTER HINGE EQUALLY SPACED FROM TOP & BOTTOM HINGE
FASTENED WITH 1/4-20 X 1/2" FH MACHINE SCREWS
FOUR PER HASP(LEAF).

OPTION #2:


MAX. FRAME HEIGHT = 120-3/8 IN.
MAX. LEAF WIDTH = 41-3/4 IN.

ACTIVE LEAF:

4 POINT LOCK SYSTEM BY 'INTERLOCK' AT 42"
FROM BOTTOM
HANLE ACTIVATES HOOK LOCK AND SHOOT BOLTS
ENGAGING AT HEAD AND SILL
KEY OPERATED ON EXTERIOR AND THUMB TURN ON
INTERIOR
FASTENED TO ACTIVE LEAD LOCK STILE WITH
(2) #8 X 5/16" FH MS
(1) 10-32 X 1-5/8" FH MS

INACTIVE LEAF:

2 POINT LOCK SYSTEM BY 'INTERLOCK' AT 42"
FROM BOTTOM
HANDLE ACTIVATES SHOOT BOLTS ENGAGING AT
HEAD AND SILL
FASTENED TO INACTIVE LEAF LOCK STILE WITH
(2) 8-32 X 2-3/16" OH MS

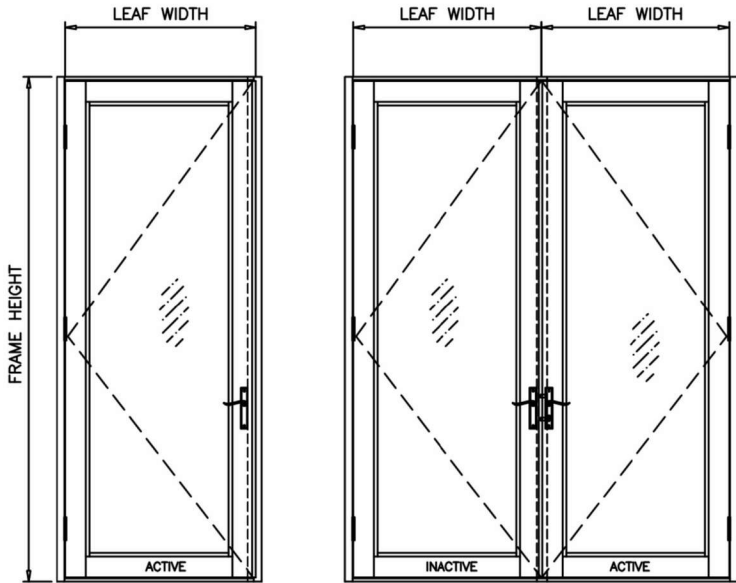

OPTION #3:


MAX. FRAME HEIGHT = 108 IN.
MAX. LEAF WIDTH = 38-3/4 IN.

ACTIVE LEAF:

'SERIES 5770' CONCEALED VERTICAL ROD PANIC EXIT
DEVICE BY 'REGENT'
LOCATED AT 42-1/2" FROM SILL
FASTENED TO ACTIVE LEAF WITH
(4) #10 X 3/4" FH SDS
(2) 10-32 X 3/4" FH MS
(2) 10-32 X 2" FH MS

INACTIVE LEAF:

'SERIES 5770' CONCEALED VERTICAL ROD PANIC EXIT
DEVICE BY 'REGENT'
LOCATED AT 42-1/2" FROM SILL
FASTENED TO INACTIVE LEAF WITH
(2) 10-32 X 3/4" FH MS
(4) #10 X 3/4" FH MS

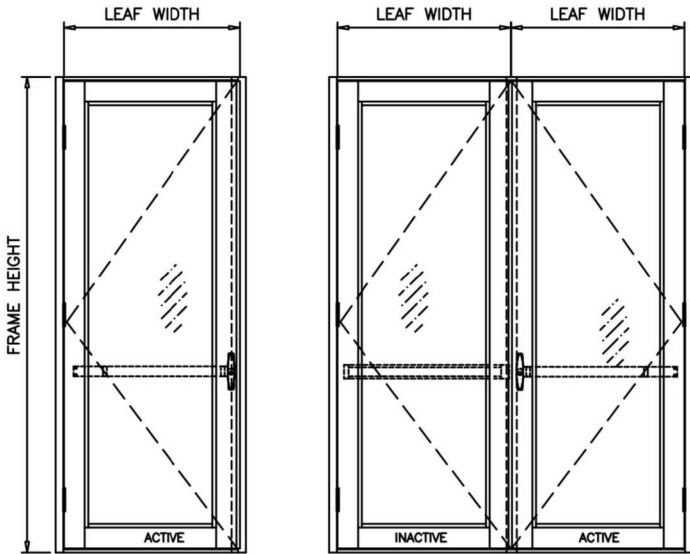

JAVAD AHMAD PE, inc

7875 NW 12th St., Suite 102 Doral,
FL 33126

Ph: (305) 424-8001

support@ja-pe.com

CONSULTING • STRUCTURAL DESIGN • FACADES • BUILDING ENVELOPE • SYSTEM DESIGN • PRODUCT APPROVALS

drawing no.	date:	JA-1844-24	12/30/2024	REVISION	
				DESCRIPTION	BY
MA	BS	drawn by:	check by:	No.	DATE

SERIES 800: ALUMINUM OUTSWING ENTRANCE DOOR
(L.M.I.)
LARGE MISSILE IMPACT RATED



ECO WINDOW SYSTEMS, LLC.
8502 N.W. 80th ST. MEDLEY, FL 33166
TEL. (305) 885-5299 FAX. (305) 885-5902




SEALED: 12/30/2024

FL#39630.6

ITEM #	PART #	REQD.	DESCRIPTION	MATERIAL	MANF./SUPPLIER/REMARKS
1	E801	1	DOOR FRAME HEAD	6063 – T6	–
2	E802	2	DOOR FRAME JAMB	6063 – T6	–
3	E804	1	ADA THRESHOLD	6063 – T6	–
4	E805	2/LEAF	LEAF TOP & BOTTOM RAIL	6063 – T6	–
4A	E808	1/LEAF	10” BOTTOM RAIL	6063 – T6	–
5	E806	1/LEAF	LEAF HINGE STILE	6063 – T6	–
6	E823	1/LEAF	LEAF LOCK STILE	6063 – T6	–
7	UW–402	AS REQD.	SHEAR CLIP. 4” LONG	6063 – T6	–
8	E809	AS REQD.	ASTRAGAL W’STRIP ADAPTER	6063 – T6	–
9	E810	4/LEAF	GLAZING BEAD (INSUL. LAM. GLASS)	6063 – T6	–
9A	E811	4/LEAF	GLAZING BEAD (LAM. GLASS)	6063 – T6	–
10	E816	AS REQD.	ADA THRESHOLD COVER	6063 – T6	–
11	E818	AS REQD.	ADA THRESHOLD RISER	6063 – T6	–
12	E819	AS REQD.	INTERMEDIATE HORIZONTAL TYPE 1	6063 – T6	–
12B	E822	AS REQD.	INTERMEDIATE HORIZONTAL SHEAR BLOCK	6063 – T6	–
13	E820	AS REQD.	DOOR FRAME SNAP COVER	6063 – T6	–
14	E824	AS REQD.	ASTRAGAL STIFFENER	6063 – T6	–
15	E825	AS REQD.	LOCK BACK–UP PLATE	6063 – T6	–
17	E608	AS REQD.	LEAF W’STRIP ADAPTER	6063 – T6	–
17A	#8 X 3/4”	AS REQD.	ADAPTER FASTENER, AT 11” O.C.	6063 – T6	FH SELF DRILLING SCREW
18	E612	AS REQD.	LEAF ALIGNMENT BRACKET	6063 – T6	–
19	E613	AS REQD.	LEAF CLAMP	6063 – T6	–
19A	E613	AS REQD.	HINGE BACKUP PLATE, 9” LONG	6063 – T6	–
19B	–	AS REQD.	ALTERNATIVE HINGE BACKUP PLATE, 9” LONG	ALUMINUM	1/4” X 1–1/4” X 9”
20	E20618.KN3020	AS REQD.	GLAZING VINYL	EPDM	DUROMETER 70±5 SHORE A
21	E815	4/LEAF	SILICONE DAM	EPDM	DUROMETER 70±5 SHORE A
22	E817	AS REQD.	ASTRAGAL SEAL	EPDM	DUROMETER 70±5 SHORE A
24	–	2/LITE	SETTING BLOCK, 1/4” X 1/2” X 4”LONG	EPDM	AT 6” FROM ENDS DUROMETER 65±5 SHORE A
25	–	2/LITE	SETTING BLOCK, 1/4” X 3/4” X 4”LONG	EPDM	AT 6” FROM ENDS DUROMETER 65±5 SHORE A
26	W11323	–	PILE W’STRIPPING	WOOL	ULTRAFAB
27	E20618–KN–3020	–	BULB W’STRIPPING	SANTOPRENE	EPDM
28	–	3/LEAF	BUTT HINGES	ALUMINUM	REGENT
29	1/4–20 X 1/2”	–	HINGE INSTALLATION FASTENERS	–	FH MS
30	#12 X 1–1/4”	AS REQD.	FRAME ASSEMBLY SCREWS	–	HH SELF DRILLING SCREWS
31	–	–	3/8” DIA. THREADED ROD	STEEL	–
33	E812	AS REQD.	DOOR TRANSITION MULLION	6063 – T6	–
34	E813	AS REQD.	TRANSITION MULLION STIFFENER	6063 – T6	–
35	E814	AS REQD.	W’STRIP ADAPTER AT TRANSITION MULLION	6063 – T6	–
36	UW–401	AS REQD.	TRANSOM HEAD/SILL	6063 – T6	–
37	E812	AS REQD.	TRANSOM JAMB	6063 – T6	–
38	UW–404	AS REQD.	GLAZING BEAD (TRANSOM)	6063 – T6	–
39	UW–408	AS REQD.	FRAME INSERT (TRANSOM)	6063 – T6	–
40	–	2/LITE	SETTING BLOCKS (3/16” X 1/2” X 2” LONG)	EPDM	DUROMETER 80±5 SHORE A
42	UW–406	AS REQD.	GLAZING GASKET	NEOPRENE	DUROMETER 55±5 SHORE A

SEALANT:

ALL FRAME/PANEL JOINTS AND SEAMS SEALED WITH SCHNEE MOREHEAD JM5504 SEALANT

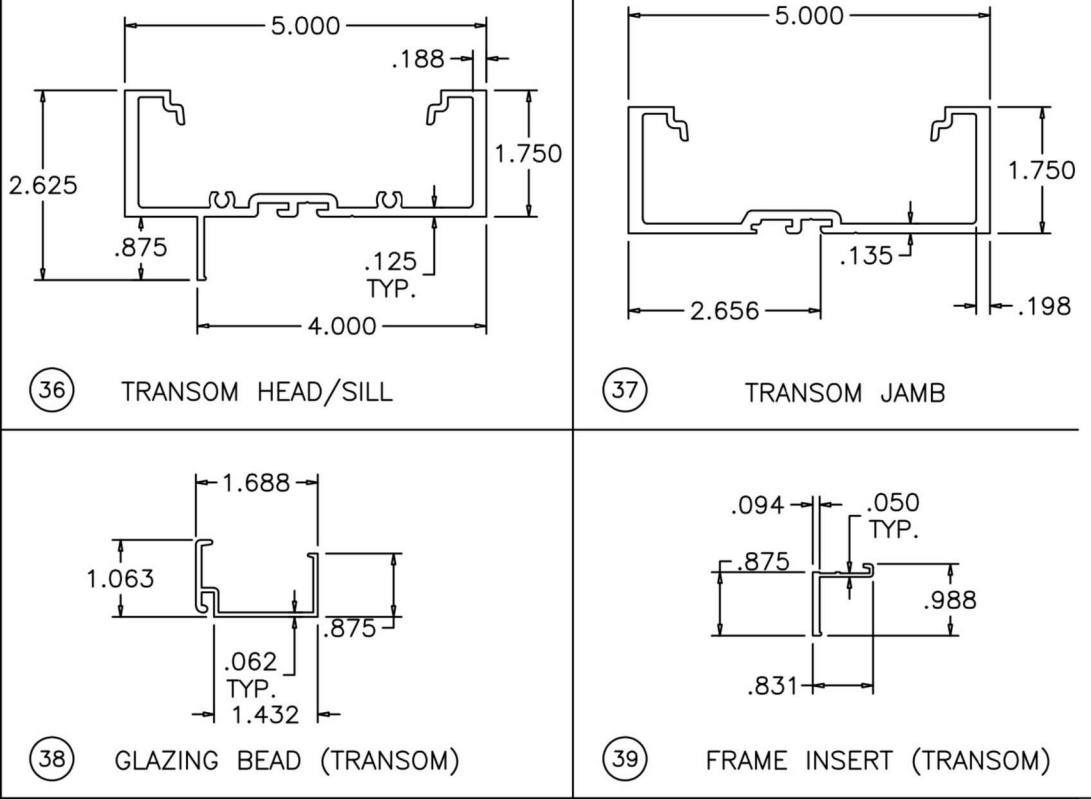

JAVAD AHMAD PE, inc

7875 NW 12th St., Suite 102 Doral,
FL 33126

Ph: (305) 424-8001

support@ja-pe.com

CONSULTING • STRUCTURAL DESIGN • FACADES • BUILDING ENVELOPE • SYSTEM DESIGN • PRODUCT APPROVALS

drawing no.		JA-1844-24	drawn by:	MA
date:		12/30/2024	check by:	BS
REVISION				
No.	DATE	BY	DESCRIPTION	

SERIES 800: ALUMINUM OUTSWING ENTRANCE DOOR (L.M.I.) LARGE MISSILE IMPACT RATED	 ECO WINDOW SYSTEMS, LLC. 8502 N.W. 80th ST. MEDLEY, FL 33166 TEL. (305) 885-5299 FAX. (305) 885-5902
---	--






SEALED: 12/30/2024

FL#39630.6

09

09 of 12

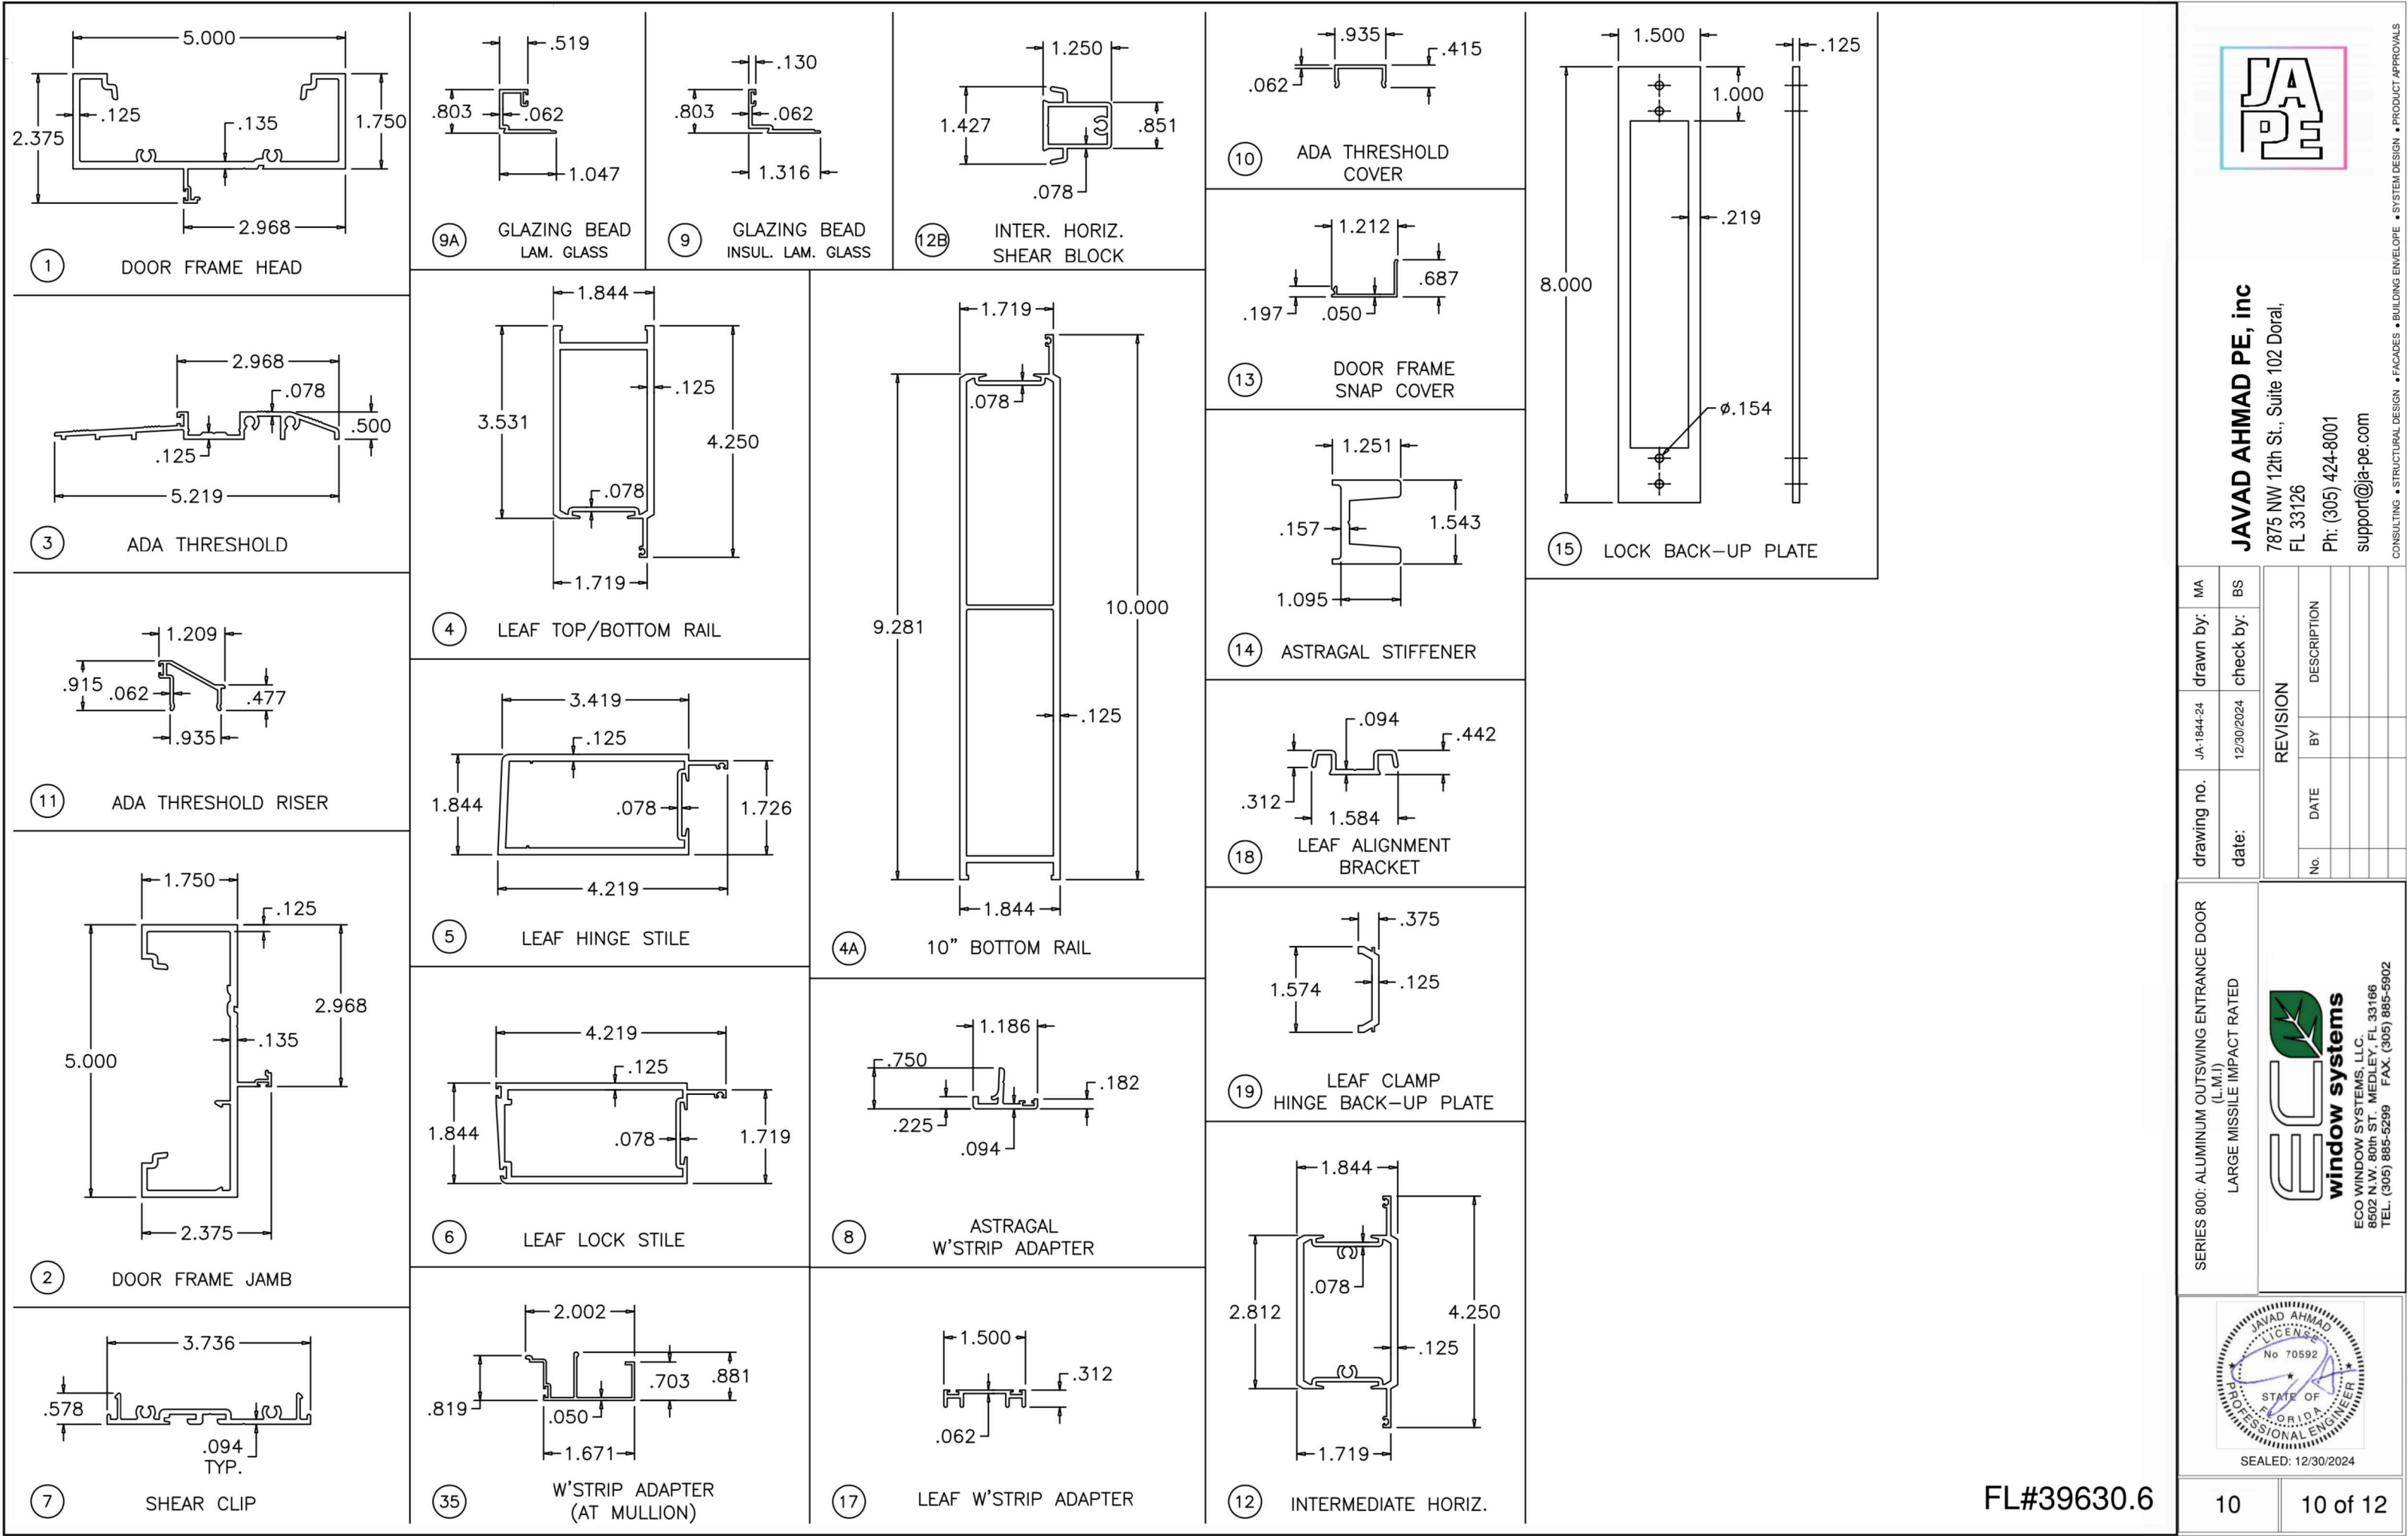

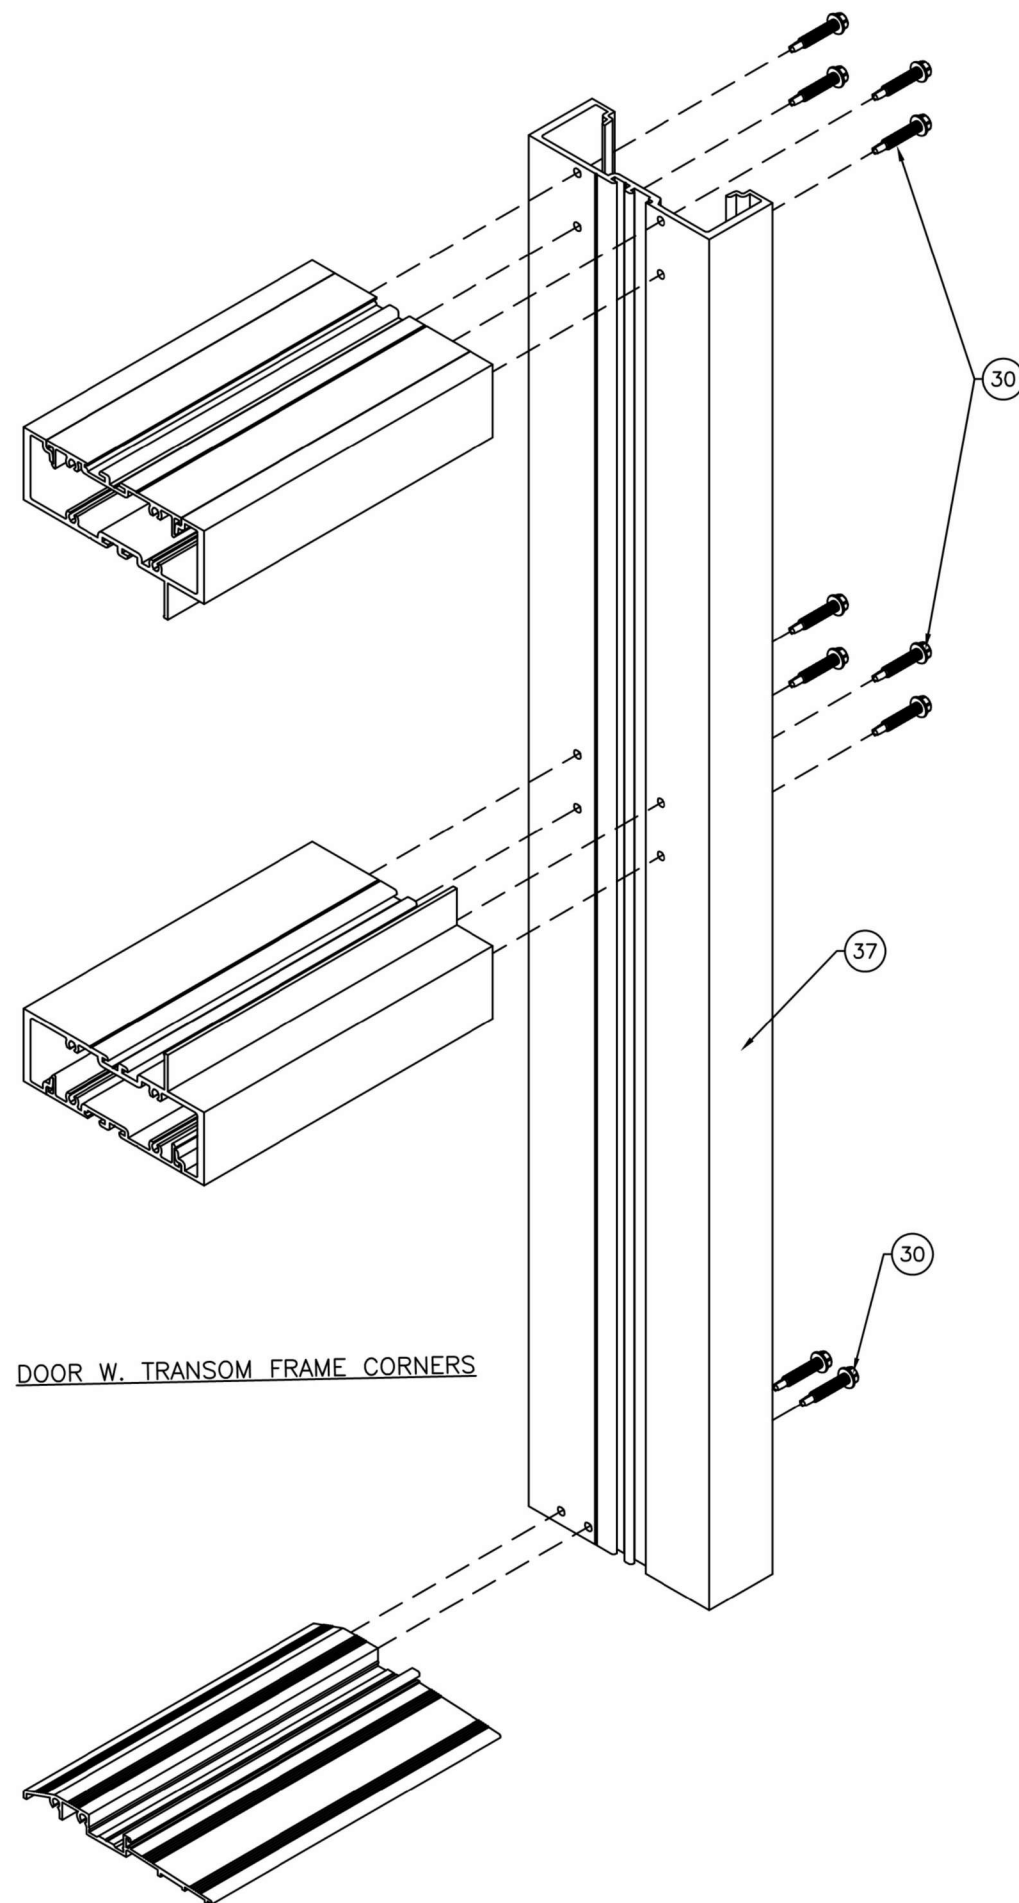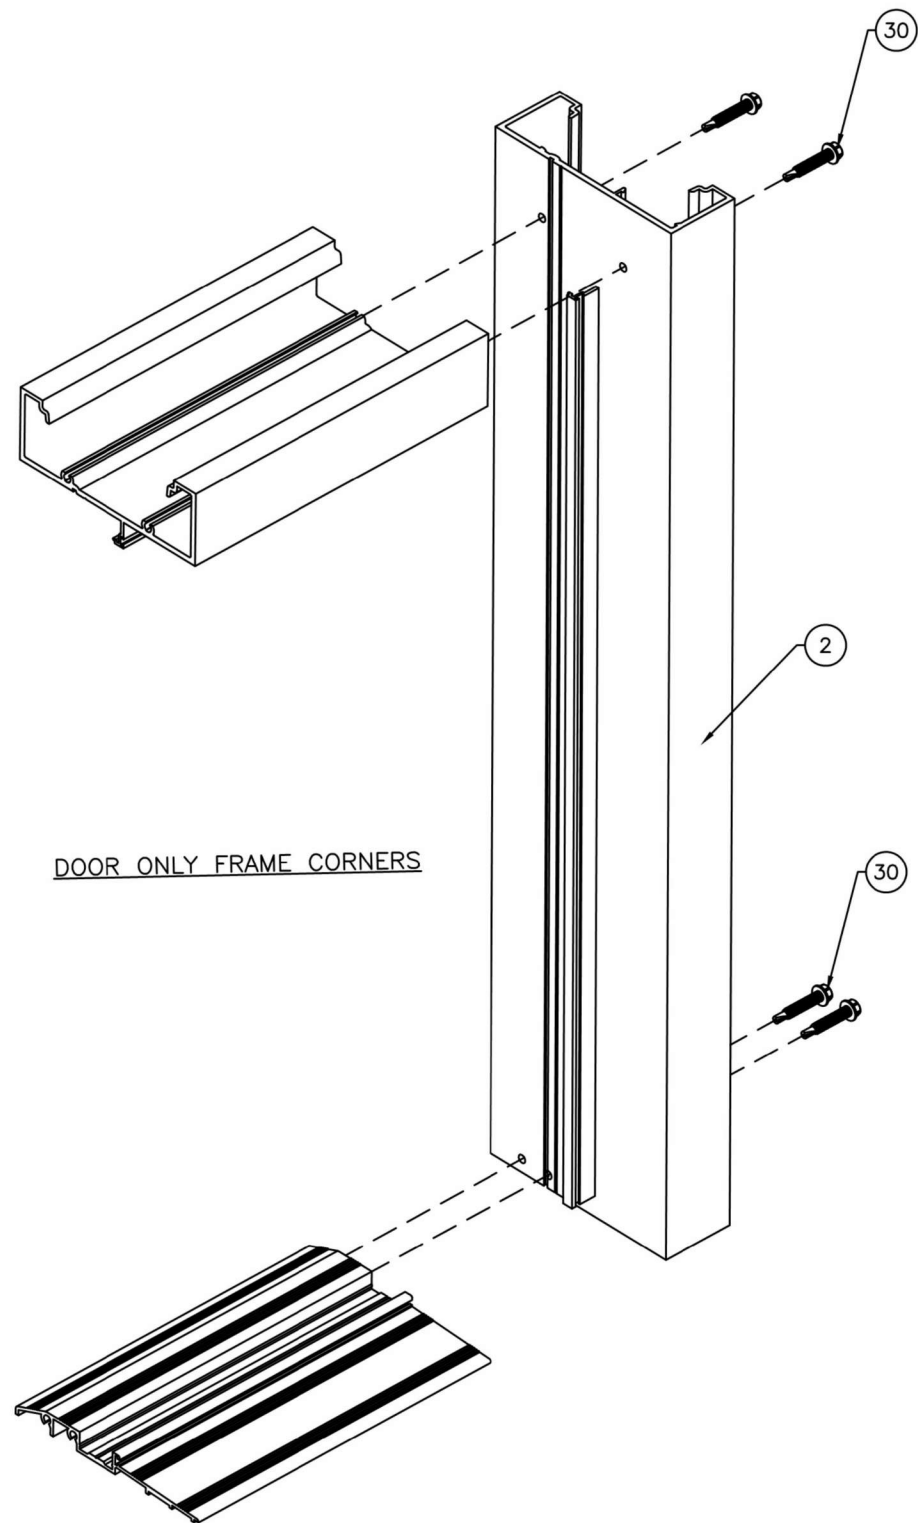

FL#39630.6



JAVAD AHMAD PE, inc
 7875 NW 12th St., Suite 102 Doral,
 FL 33126
 Ph: (305) 424-8001
 support@ja-pe.com

CONSULTING • STRUCTURAL DESIGN • FACADES • BUILDING ENVELOPE • SYSTEM DESIGN • PRODUCT APPROVALS

drawing no.	JA-1844-24	drawn by:	MA
date:	12/30/2024	check by:	BS
REVISION			
No.	DATE	BY	DESCRIPTION


SERIES 800: ALUMINUM OUTSWING ENTRANCE DOOR
 (L.M.I.)
 LARGE MISSILE IMPACT RATED





ECO WINDOW SYSTEMS, LLC.
 8502 N.W. 80th ST. MEDLEY, FL 33166
 TEL. (305) 885-5299 FAX. (305) 885-5902



SEALED: 12/30/2024

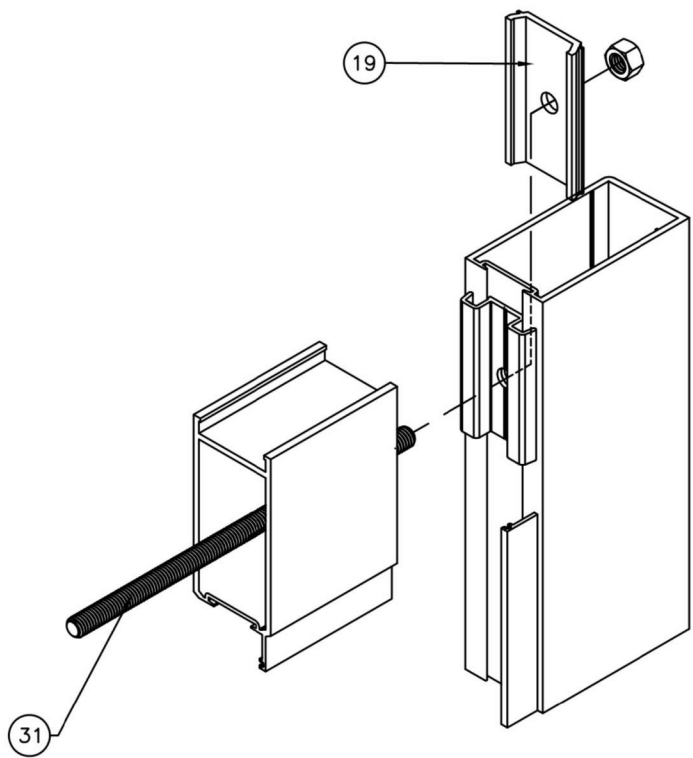

LEAF TOP/BOTTOM CORNERS

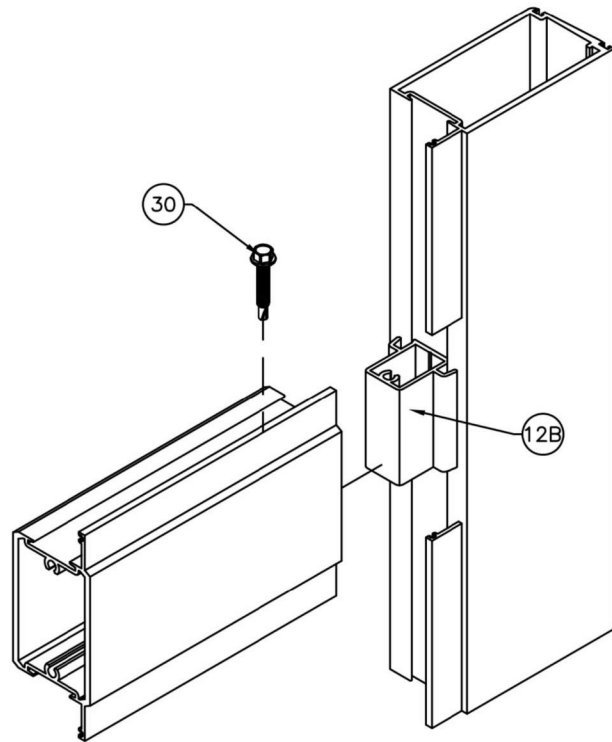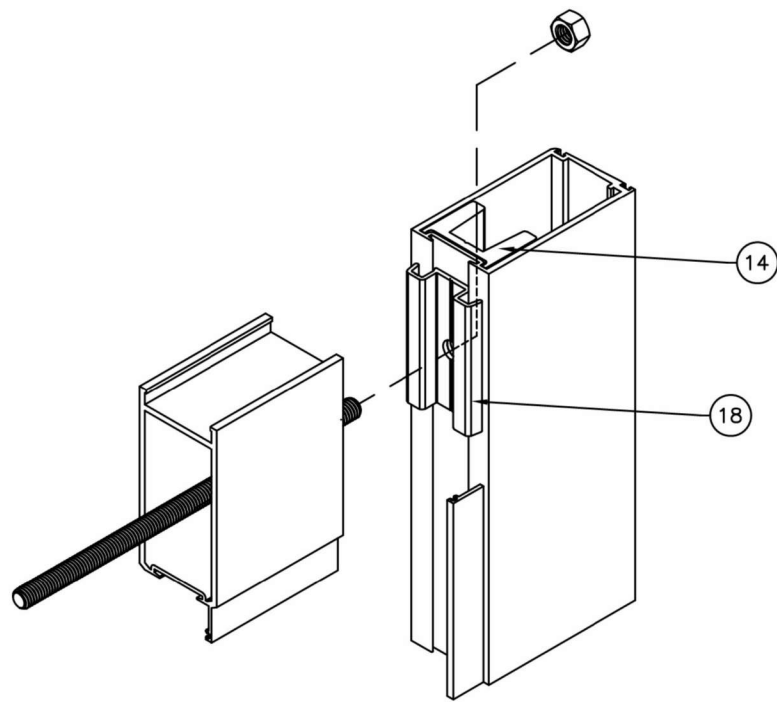

INTERMEDIATE HORIZONTAL CORNERS

FL#39630.6



JAVAD AHMAD PE, inc
 7875 NW 12th St., Suite 102 Doral,
 FL 33126
 Ph: (305) 424-8001
 support@ja-pe.com

CONSULTING • STRUCTURAL DESIGN • FACADES • BUILDING ENVELOPE • SYSTEM DESIGN • PRODUCT APPROVALS

drawing no.	JA-1844-24	drawn by:	MA
date:	12/30/2024	check by:	BS
REVISION			
No.	DATE	BY	DESCRIPTION

SERIES 800: ALUMINUM OUTSWING ENTRANCE DOOR
 (L.M.I.)
 LARGE MISSILE IMPACT RATED



ECO window systems
 ECO WINDOW SYSTEMS, LLC.
 8502 N.W. 80th ST. MEDLEY, FL 33166
 TEL. (305) 885-5299 FAX. (305) 885-5902



SEALED: 12/30/2024