



MRS System 2000 1-3/4" Snaplock 16" Max. Panel, 24 gauge Galvalume Steel, Over B-Deck

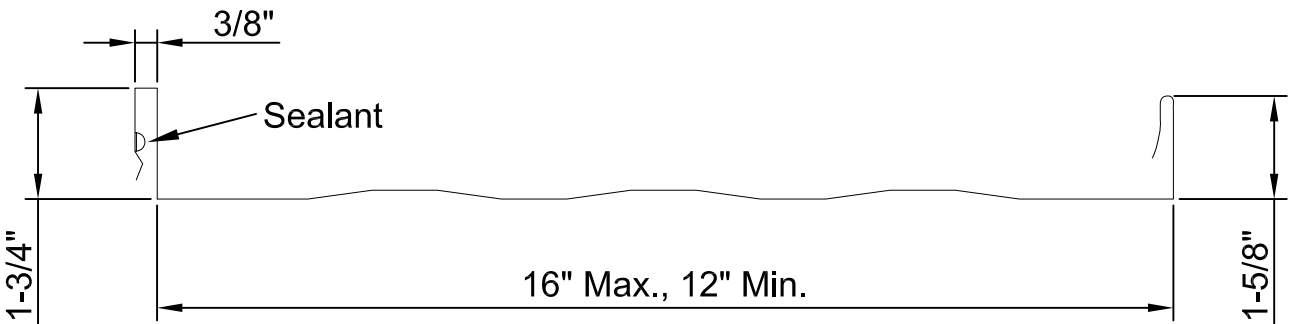


Striated Panel


Max. Uplift Pressure
63.5 psf

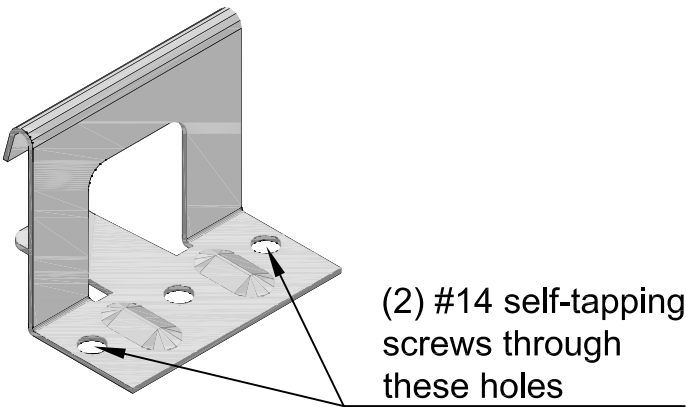

1-7/8" 18ga Galvanized Steel Snaplock Clip, 2-1/4" wide base

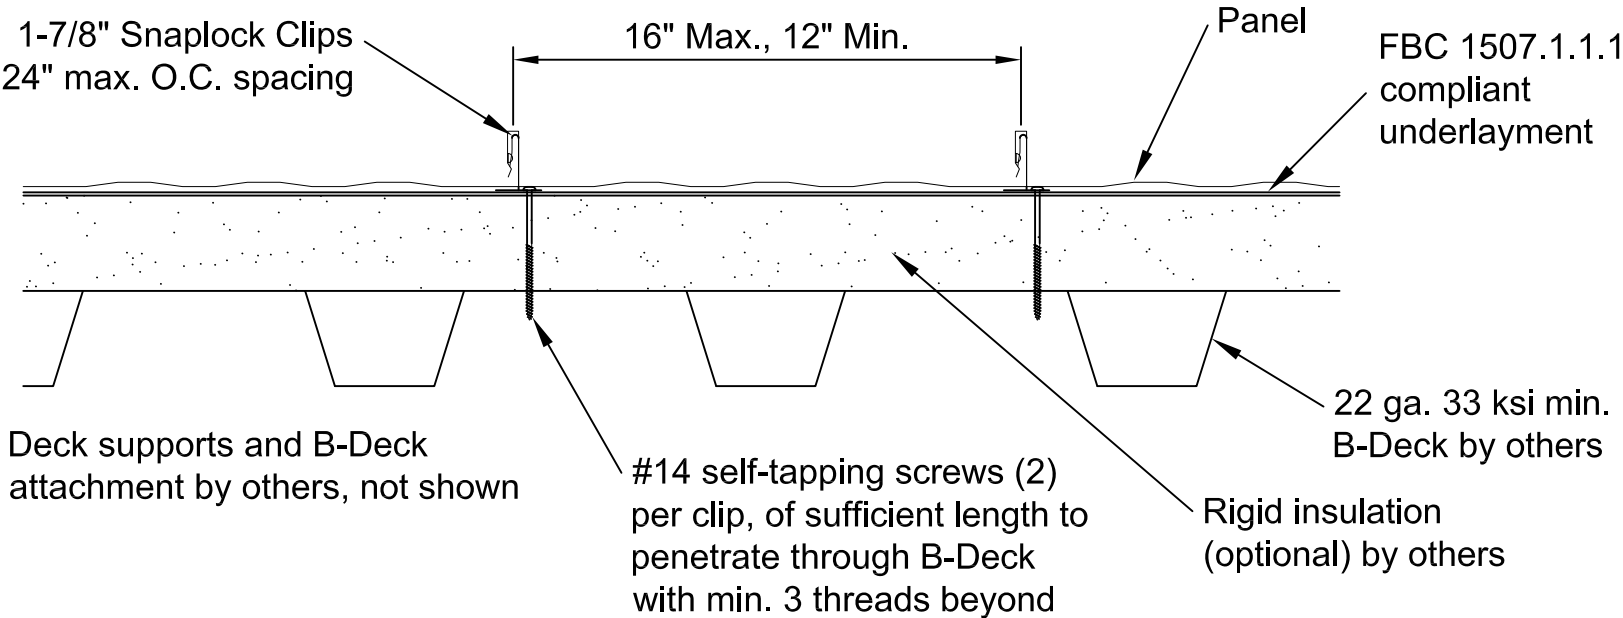

Typical Panel Installation

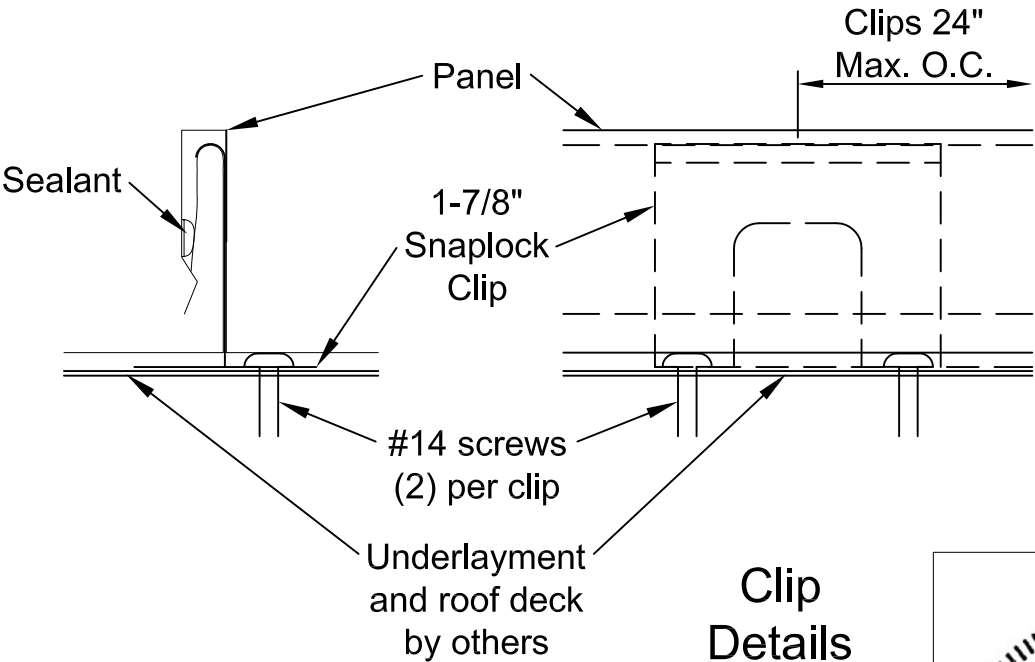

Lucas Turner
2024.02.05
20:43:56
-06'00'


- GENERAL NOTES**
1. THE PRODUCT SHOWN HEREIN IS DESIGNED AND MANUFACTURED TO COMPLY WITH THE REQUIREMENTS OF THE FLORIDA BUILDING CODE, CURRENT EDITION, FOR USE OUTSIDE THE HIGH VELOCITY HURRICANE ZONE. SEE ACCOMPANYING EVALUATION REPORT FOR LIMITS OF USE.
 2. THE STRUCTURAL INTEGRITY OF THE DECK AND SUPPORTING STRUCTURE, AND THEIR CAPACITY TO RECEIVE LOADS IMPARTED BY THE METAL ROOFING SYSTEM, MUST BE VERIFIED FOR EACH APPLICATION AND ARE THE RESPONSIBILITY OF OTHERS.
 3. ALL FLASHING AND TRIM TO BE FORMED PER "MRS" APPROVED SHOP DRAWINGS IN ORDER TO VALIDATE WEATHERTIGHT WARRANTY BY "MRS". THIS PRODUCT APPROVAL ADDRESSES STRUCTURAL INSTALLATION REQUIREMENTS ONLY, WEATHER RESISTANCE IS NOT ADDRESSED.



METAL ROOFING
Systems, Inc

www.metalroofingsystems.com

SCALE: NTS	DATE DRAWN: 8/17/2021
DWG: 2000-Stl-BDeck	REV: A
FL39697	SHEET: 1 OF 1

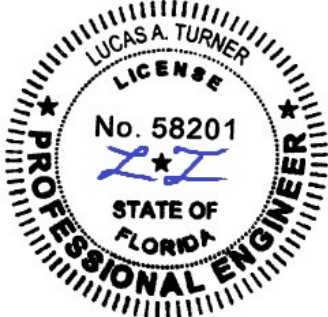

1/31/2024
Lucas A. Turner, P.E.
FL PE #58201
2428 Old Natchez Trc Trl
Camden, TN 38320
Ph. 941-380-1574