




MRS System 2500 2" Mechanically Seamed 16" Max. Striated Panel, 24 gauge Galvalume Steel, Over Plywood

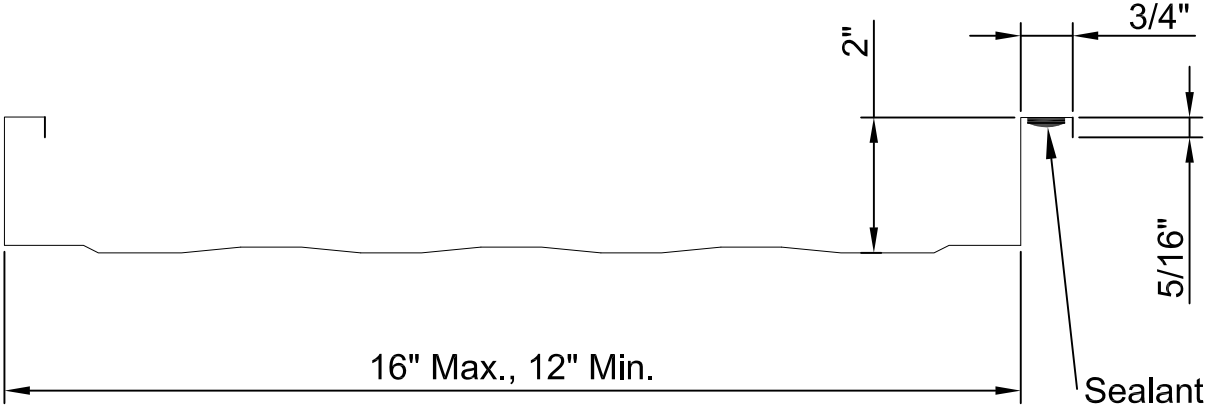

Striated Panel

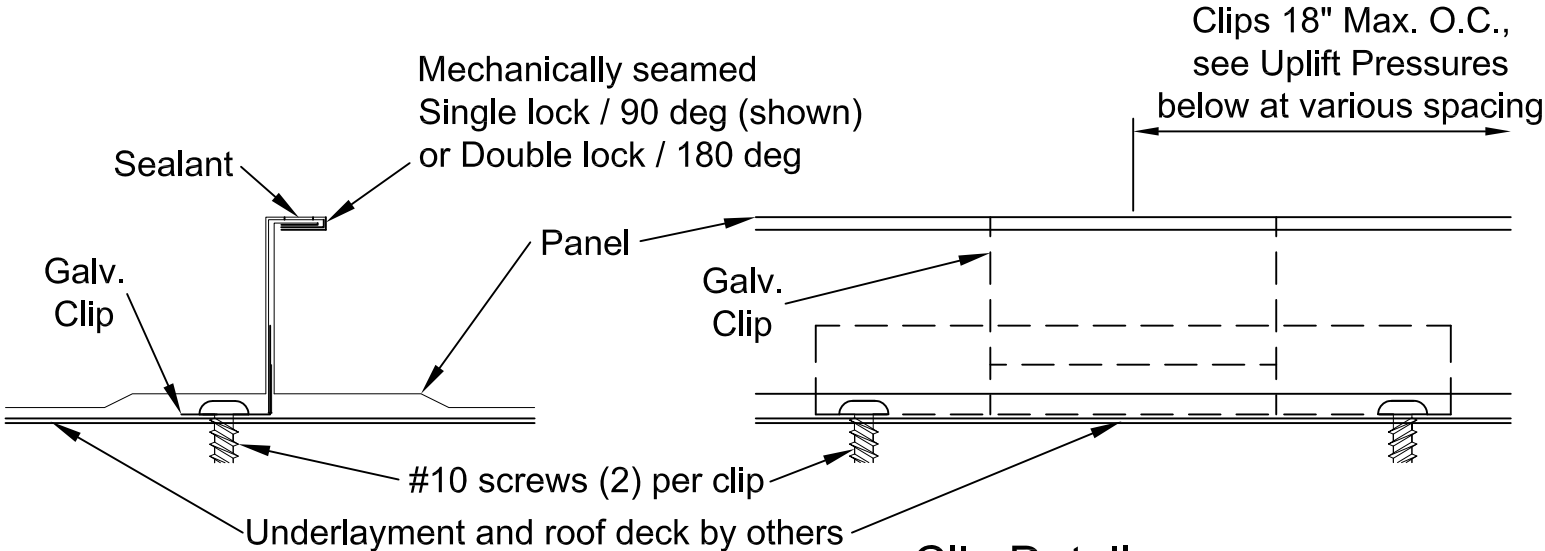


Clip Details

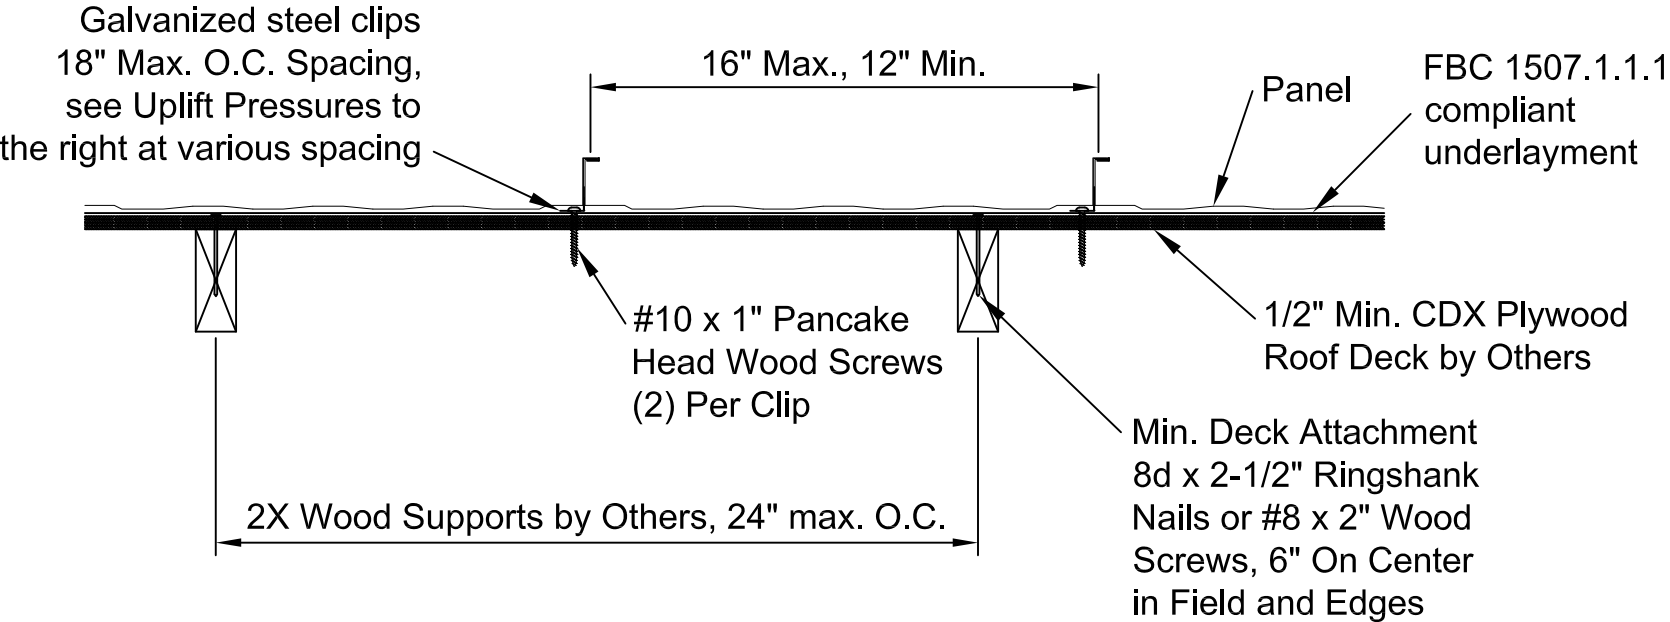

Typical Panel Installation

Max. Uplift Pressure
101 psf @ 15" max. Clip O.C.
84 psf @ 18" max. Clip O.C.

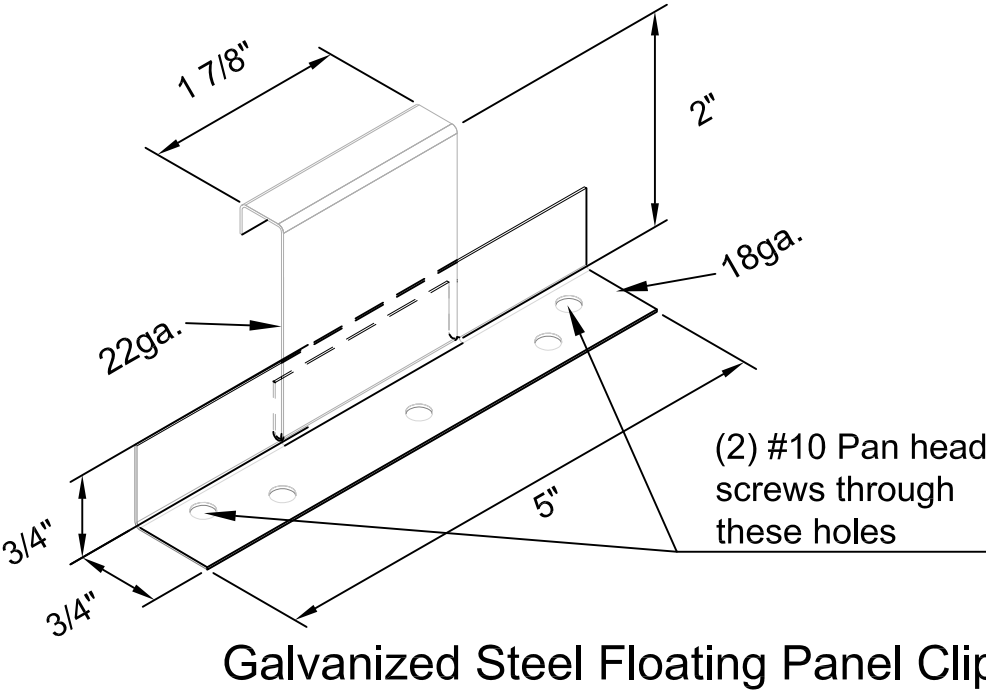

Galvanized Steel Floating Panel Clip

GENERAL NOTES

1. THE PRODUCT SHOWN HEREIN IS DESIGNED AND MANUFACTURED TO COMPLY WITH THE REQUIREMENTS OF THE FLORIDA BUILDING CODE, CURRENT EDITION, FOR USE OUTSIDE THE HIGH VELOCITY HURRICANE ZONE. SEE ACCOMPANYING EVALUATION REPORT FOR LIMITS OF USE.
2. THE STRUCTURAL INTEGRITY OF THE DECK AND SUPPORTING STRUCTURE, AND THEIR CAPACITY TO RECEIVE LOADS IMPARTED BY THE METAL ROOFING SYSTEM, MUST BE VERIFIED FOR EACH APPLICATION AND ARE THE RESPONSIBILITY OF OTHERS.
3. ALL FLASHING AND TRIM TO BE FORMED PER "MRS" APPROVED SHOP DRAWINGS IN ORDER TO VALIDATE WEATHERTIGHT WARRANTY BY "MRS". THIS PRODUCT APPROVAL ADDRESSES STRUCTURAL INSTALLATION REQUIREMENTS ONLY, WEATHER RESISTANCE IS NOT ADDRESSED.


Lucas Turner
2024.02.05
20:42:33 -06'00'



METAL ROOFING
Systems, Inc

www.metalroofingsystems.com

SCALE: NTS	DATE DRAWN: 8/17/2021
DWG: 2500-Stl-Ply	REV: A
FL39697	SHEET: 1 OF 1

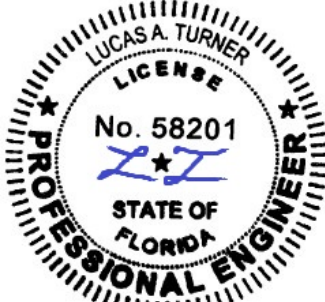

1/31/2024
Lucas A. Turner, P.E.
FL PE #58201
2428 Old Natchez Trc Trl
Camden, TN 38320
Ph. 941-380-1574