


WEATHER SHIELD.

WINDOWS & DOORS

1214 PUSH OUT CASEMENT


INSTALLATION

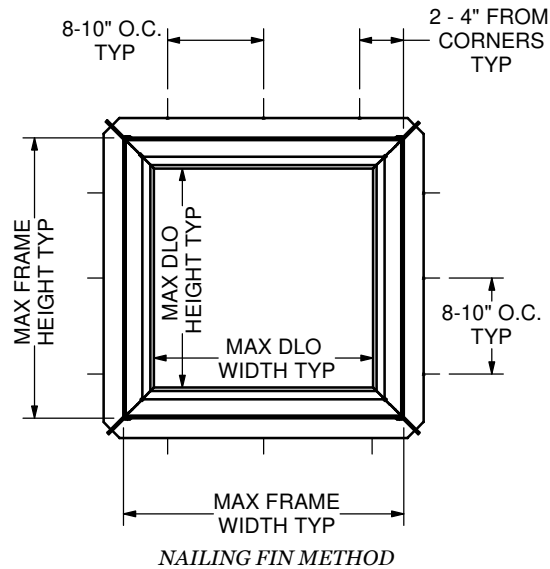

Product I.D.	Description	Frame Size		DLO Size		DP Rating (psf)	Frame Material	Installation
		Width	Height	Width	Height			Nail Fin
1214	Push-out Casement	36.63	77.5	30.38	71.25	+55/-70	Vinyl/Alum/Wood	X


HEAD, SILL & SIDE ANCHORAGE TYPICAL

NAILING FIN METHOD

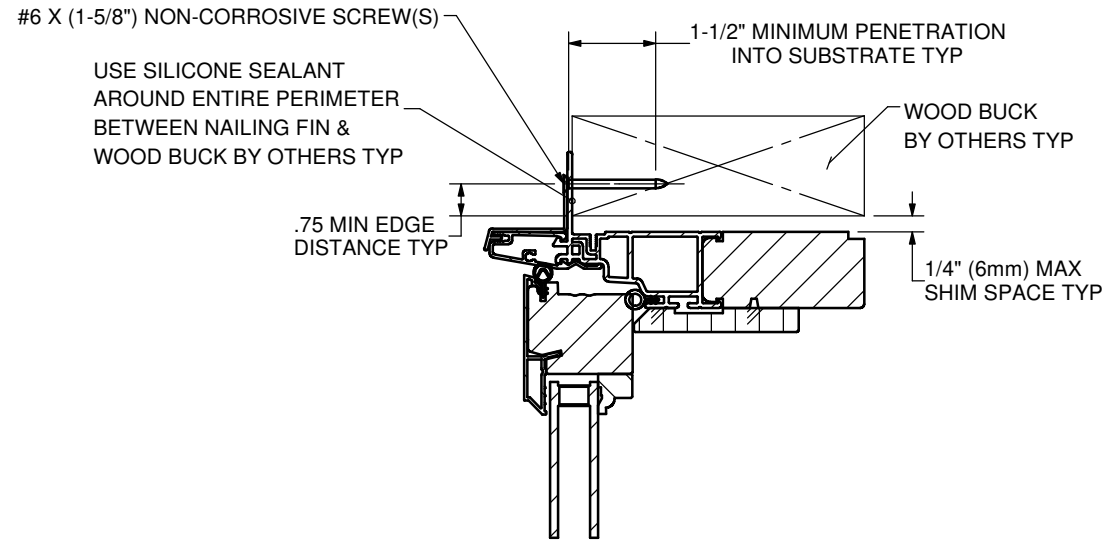

GENERAL NOTE(S):

1. THESE UNITS HAVE BEEN TESTED, ANALYZED, HALLMARK CERTIFIED AND FBC APPROVED.
2. THE PRODUCT SHOWN HEREIN IS DESIGNED AND MANUFACTURED TO COMPLY WITH THE CURRENT EDITION FLORIDA BUILDING CODE (FBC), INCLUDING HVHZ AND HAS BEEN EVALUATED ACCORDING TO THE FOLLOWING:
 - AAMA/WDMA/CSA 101/1.5.2/A440-11
 - TAS201
 - TAS202
 - TAS203
3. GLASS MEETS THE REQUIREMENTS OF ASTM E1300.
4. SETTING BLOCK SHOULD BE 70-90 DUROMETER AS PER 2411.3.3.1 OF THE CURRENT FBC.
5. GLASS LITES THAT EXCEED 36" IN WIDTH SHALL USE SETTING BLOCKS AT ¼ SPAN FROM CORNERS AS PER 2411.3.3.1 OF THE CURRENT FBC.
6. LARGE AND SMALL MISSILE IMPACT RESISTANT. WINDOW AND DOOR UNITS REQUIRED TO MEET SMALL MISSILE IMPACT WIND-BORNE DEBRIS PROTECTION REQUIRE THE EXTERIOR LITE OF AN INSULATED UNIT TO BE TEMPERED PER FBC, SECTION 2411.3.3.7.

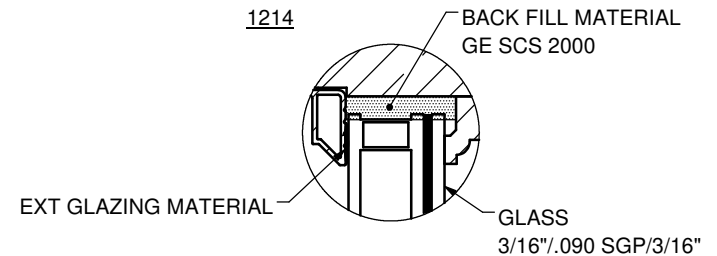

TOLERANCES UNLESS SPECIFIED:	
INCHES	ANGLE
.X ± .1"	XX ± 1°
.XX ± .03"	XX.X ± .5° (1/2°)
.XXX ± .015"	XX.XX ± .25° (1/4°)

WEATHER SHIELD.
WINDOWS & DOORS

PRODUCTS:
1214

DRAWN BY:
JLK/CJA

DATE:
9/10/2021

TITLE:
NAIL FIN INSTALLATION INSTRUCTIONS

PROPERTY OF WEATHER SHIELD MFG., INC.
DRAWING IS NOT TO BE REPRINTED OR
SUBMITTED FOR USE OUTSIDE OF
WEATHER SHIELD MFG., INC.
ALL RIGHTS RESERVED.

DWG NO.:
45-33149

SCALE: 1:12 SHEET NAME: Sheet1 SHEET 1 OF 1

DO NOT SCALE DRAWING

REV	DATE	DESCRIPTION	PCR NO.	ENG	PDR #: TESTING & CERT	PROFILE #45-08713