
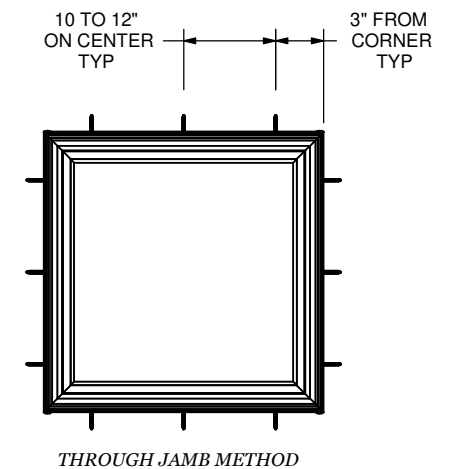
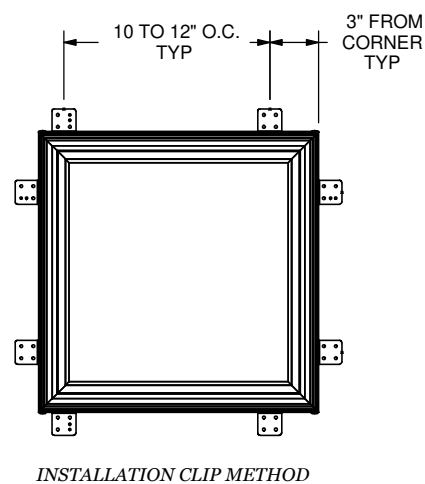


Weather Shield

Windows & Doors


1311 Direct Set Rectangles,
Radius & Angular Shapes
INSTALLATION

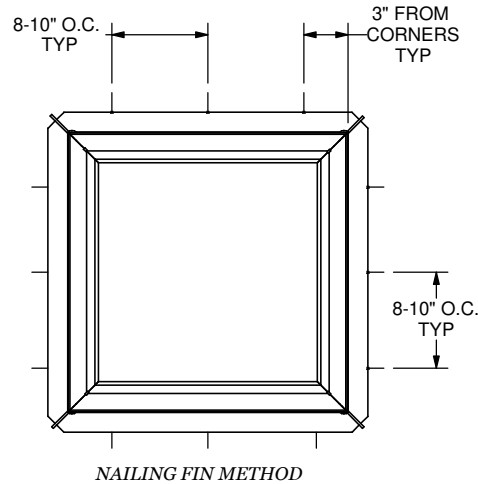

DESC.	FRAME SIZE		DAYLIGHT OPENING		DESIGN PRESSURE (psf)	FRAME MATERIAL
	WIDTH (IN.)	HEIGHT (IN.)	WIDTH (IN.)	HEIGHT (IN.)		
1311 DS	71.5	99.5	68.81	96.31	+55/-70	WOOD, ALUMINUM

GENERAL NOTE(S):

- THESE UNITS HAVE BEEN TESTED, ANALYZED, HALLMARK CERTIFIED AND FBC APPROVED.
- THE PRODUCT SHOWN HEREIN IS DESIGNED AND MANUFACTURED TO COMPLY WITH THE CURRENT EDITION FLORIDA BUILDING CODE (FBC), INCLUDING HVHZ AND HAS BEEN EVALUATED ACCORDING TO THE FOLLOWING:
 - AAMA/WDMA/CSA 101/1.5.2/A440-11
 - TAS201
 - TAS202
 - TAS203
- GLASS MEETS THE REQUIREMENTS OF ASTM E1300.
- SETTING BLOCK SHOULD BE 70-90 DUROMETER AS PER 2411.3.3.1 OF THE CURRENT FBC.
- GLASS LITES THAT EXCEED 36" IN WIDTH SHALL USE SETTING BLOCKS AT 1/4 SPAN FROM CORNERS AS PER 2411.3.3.1 OF THE CURRENT FBC.
- LARGE AND SMALL MISSILE IMPACT RESISTANT. WINDOW AND DOOR UNITS REQUIRED TO MEET SMALL MISSILE IMPACT WIND-BORNE DEBRIS PROTECTION REQUIRE THE EXTERIOR LITE OF AN INSULATED UNIT TO BE TEMPERED PER FBC, SECTION 2411.3.3.7.

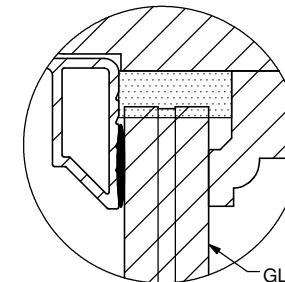

GLASS
1/4" / .090 SGP / 1/4" HEAT STRENGTHENED

TOLERANCES UNLESS SPECIFIED:	
INCHES	ANGLE
.X ± .1"	XX ± 1°
.XX ± .03"	XX.X ± .5° (1/2°)
.XXX ± .015"	XX.XX ± .25° (1/4°)

WEATHER SHIELD.
WINDOWS & DOORS

PRODUCTS:
1311

DRAWN BY:
JLK/CJA

DATE:
06/17/2021

TITLE:
INSTALLATION

PROPERTY OF WEATHER SHIELD MFG., INC.
DRAWING IS NOT TO BE REPRINTED OR
SUBMITTED FOR USE OUTSIDE OF
WEATHER SHIELD MFG., INC.
ALL RIGHTS RESERVED.

DWG NO.:
45-32466


REV

SCALE: 1:12 SHEET NAME: Sheet1 SHEET 1 OF 2


REV	DATE	DESCRIPTION	PCR NO.	ENG	PDR #:	PROFILE #85-7430

DO NOT SCALE DRAWING


HEAD, SILL AND SIDE ANCHORAGE TYPICAL NAIL FIN INSTALLATION

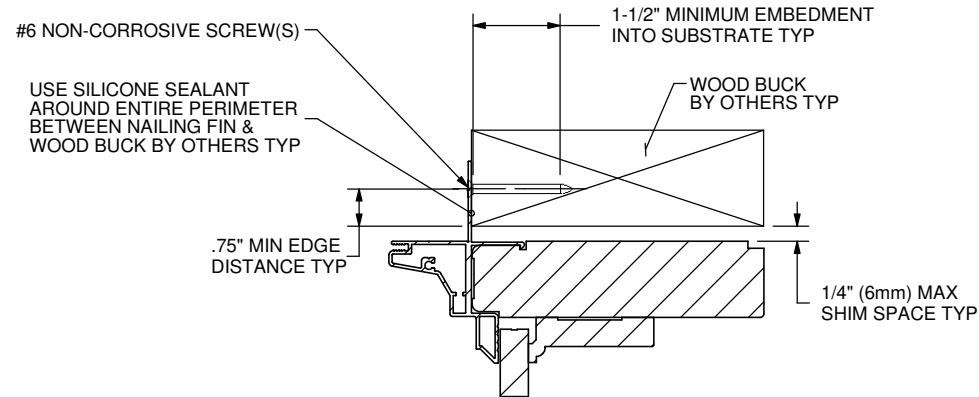

HEAD, SILL AND SIDE ANCHORAGE TYPICAL INSTALLATION CLIP METHOD

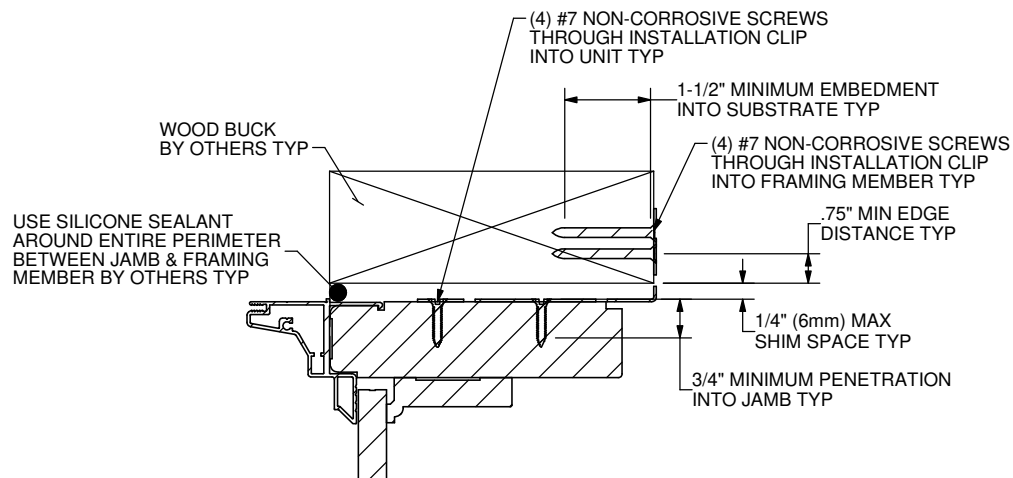

HEAD, SILL AND SIDE ANCHORAGE TYPICAL THROUGH JAMB METHOD

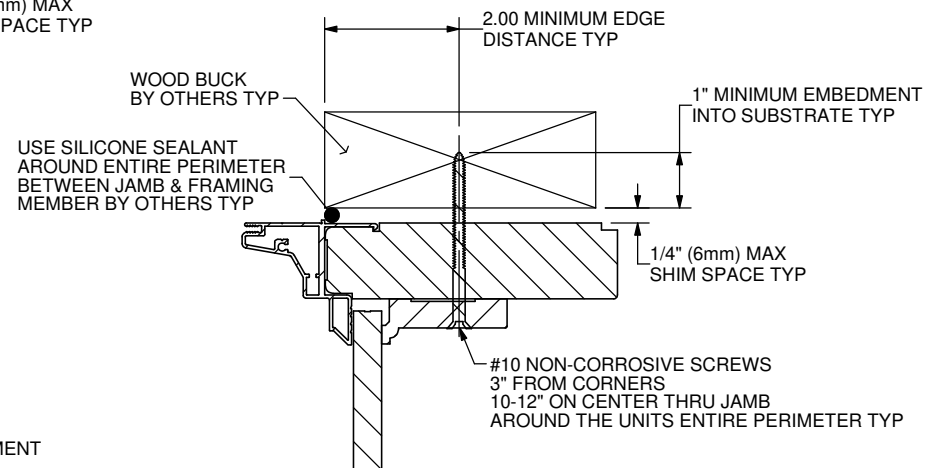

TOLERANCES UNLESS SPECIFIED:			
INCHES	ANGLE		
.x ± .1"	xx ± 1°		
.xx ± .03"	xx.x ± .5° (1/2°)		
.xxx ± .015"	xx.xx ± .25° (1/4°)		

WEATHER SHIELD.
WINDOWS & DOORS

PRODUCTS:
1311

DRAWN BY:
JLK/CJA

DATE:
06/17/2021

TITLE:
INSTALLATION

PROPERTY OF WEATHER SHIELD MFG., INC.
DRAWING IS NOT TO BE REPRINTED OR
SUBMITTED FOR USE OUTSIDE OF
WEATHER SHIELD MFG., INC.
ALL RIGHTS RESERVED.

DWG NO.:
45-32466

SCALE: 1:12 SHEET NAME: Sheet2 SHEET 2 OF 2

					TYP. WALL THICKNESS:
					WT/FT:
					AREA:
					MAT:
					FINISH:
REV	DATE	DESCRIPTION	PCR NO.	ENG	PDR #:
					PROFILE #85-7430

DO NOT SCALE DRAWING