


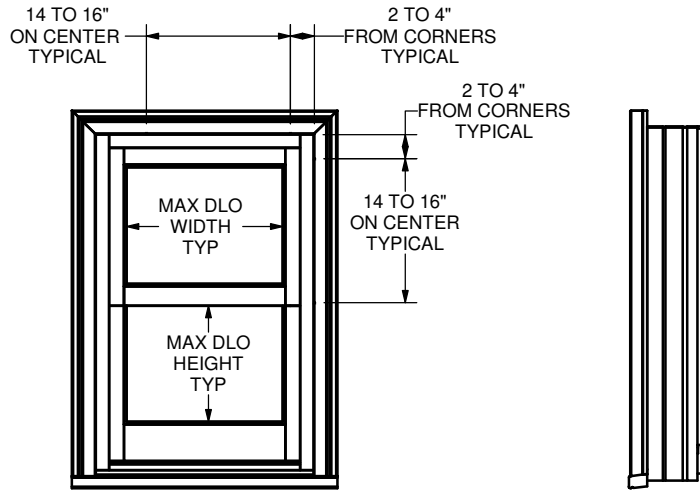

WEATHER SHIELD

WINDOWS & DOORS

6120 DOUBLE HUNG
BRICKMOULD INSTALLATION

Description		Frame Size		Daylight Opening		Design Pressure (psf)	Frame Material	Installation Method
		Width (IN)	Height (IN)	Width (IN)	Height (IN)			
6120 Double Hung	DH	47.5	95.5	41	42.68	+/-55	Wood	#8 x 2-1/2" screw through brickmould. 2" -4" from corner 14-16" O.C.
6120 Double Hung	DH	60	120	53.5	54.93	+/-30	Wood	#8 x 2-1/2" screw through brickmould. 2" -4" from corner 14-16" O.C.


NOTE(S):

1. INSTALLATION QUALIFIES SINGLE UNIT.
2. THERE IS NO ANCHORAGE ON SILL.
2. THESE UNITS HAVE BEEN TESTED, ANALYZED, HALLMARK CERTIFIED AND FBC APPROVED.
3. THE PRODUCT SHOWN HEREIN IS DESIGNED AND MANUFACTURED TO COMPLY WITH THE CURRENT EDITION FLORIDA BUILDING CODE (FBC), EXCLUDING HVHZ. THE PRODUCT HAS BEEN EVALUATED TO THE FOLLOWING.

- AAMA/WDMA/CSA 101/I.S.2/A440-11

4. THIS SCHEDULE ADDRESSES ONLY THE FASTENERS REQUIRED TO ANCHOR THE WINDOW(S) TO ACHIEVE THE RATED DESIGN PRESSURE. THOROUGHLY READ AND FOLLOW MANUFACTURERS INSTALLATION INSTRUCTIONS RECEIVED WITH UNIT. THIS GUIDE DOES NOT ADDRESS THE SEALING CONSIDERATIONS THAT MAY ARISE IN DIFFERENT WALL CONDITIONS.

HEAD & SIDE ANCHORAGE TYPICAL

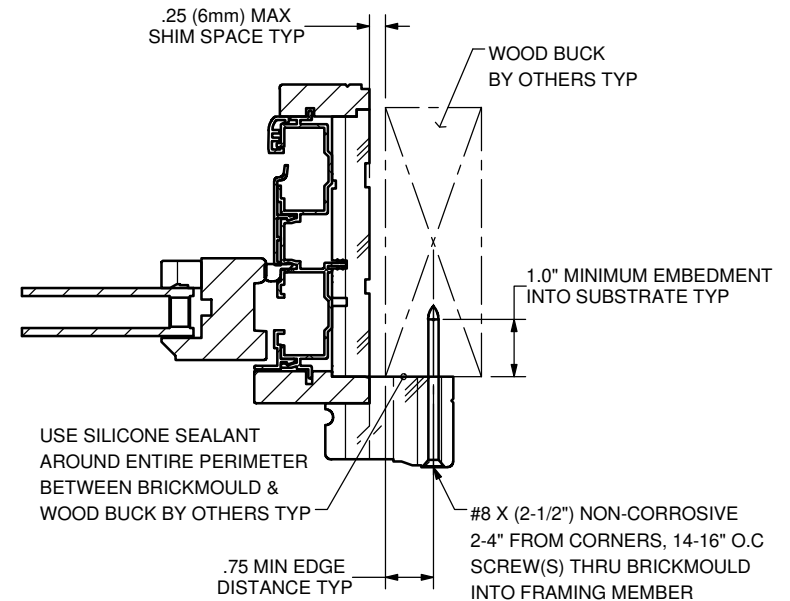

TOLERANCES UNLESS SPECIFIED:	
INCHES	ANGLE
.X ± .1"	XX ± 1°
.XX ± .03"	XX.X ± .5° (1/2°)
.XXX ± .015"	XX.XX ± .25° (1/4°)

WEATHER SHIELD.
WINDOWS & DOORS

PRODUCTS:
6120 DOUBLE HUNG

DRAWN BY:
JLK/CJA

DATE:
4/13/2021

TITLE:
INSTALLATION INSTRUCTION

DWG NO.:
45-31040

REV

SCALE: 1:16 SHEET NAME: Sheet1 SHEET 1 OF 1

DO NOT SCALE DRAWING

					TYP. WALL THICKNESS:
					WT/FT:
					AREA:
					MAT:
					FINISH:
REV	DATE	DESCRIPTION	PCR NO.	ENG	PDR #: 2020-16764
					PROFILE # 45-30958