
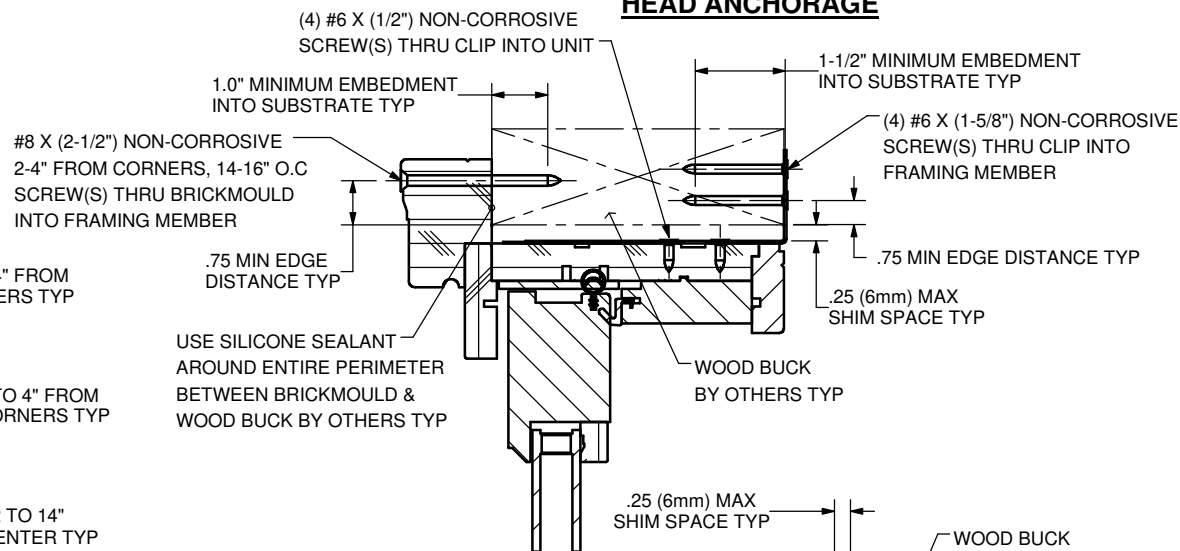
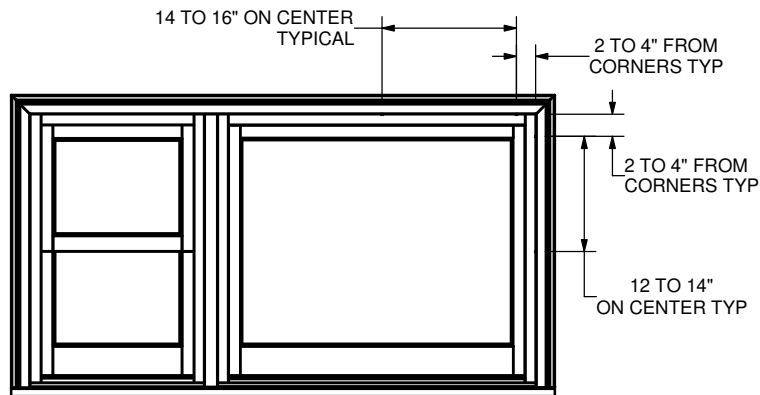


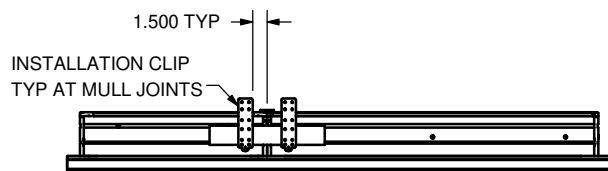

WEATHER SHIELD WINDOWS & DOORS

6120 DOUBLE HUNG - 6122 PICT
BRICKMOULD INSTALLATION


Description		Frame Size		Daylight Opening		Design Pressure (psf)	Frame Material	Installation Method
		Width (IN)	Height (IN)	Width (IN)	Height (IN)			
6120 Double Hung-- 6122 DH Picture mulled	DH	47.5	83.5	41	36.7	+/-30	Wood	#8 x 2-1/2" screw through brickmould. 2"- 4" from corner 14-16" O.C.
	Pic	71.5	83.5	65	75.2			

NOTE(S):

1. INSTALLATION QUALIFIES SINGLE AND MULLED CONFIGURATIONS.
2. THERE IS NO ANCHORAGE ON SILL.
2. THESE UNITS HAVE BEEN TESTED, ANALYZED, HALLMARK CERTIFIED AND FBC APPROVED.
3. THE PRODUCT SHOWN HEREIN IS DESIGNED AND MANUFACTURED TO COMPLY WITH THE CURRENT EDITION FLORIDA BUILDING CODE (FBC), EXCLUDING HVHZ. THE PRODUCT HAS BEEN EVALUATED TO THE FOLLOWING.

• AAMA/WDMA/CSA 101/I.S.2/A440-11

4. THIS SCHEDULE ADDRESSES ONLY THE FASTENERS REQUIRED TO ANCHOR THE WINDOW(S) TO ACHIEVE THE RATED DESIGN PRESSURE. THOROUGHLY READ AND FOLLOW MANUFACTURERS INSTALLATION INSTRUCTIONS RECEIVED WITH UNIT. THIS GUIDE DOES NOT ADDRESS THE SEALING CONSIDERATIONS THAT MAY ARISE IN DIFFERENT WALL CONDITIONS.

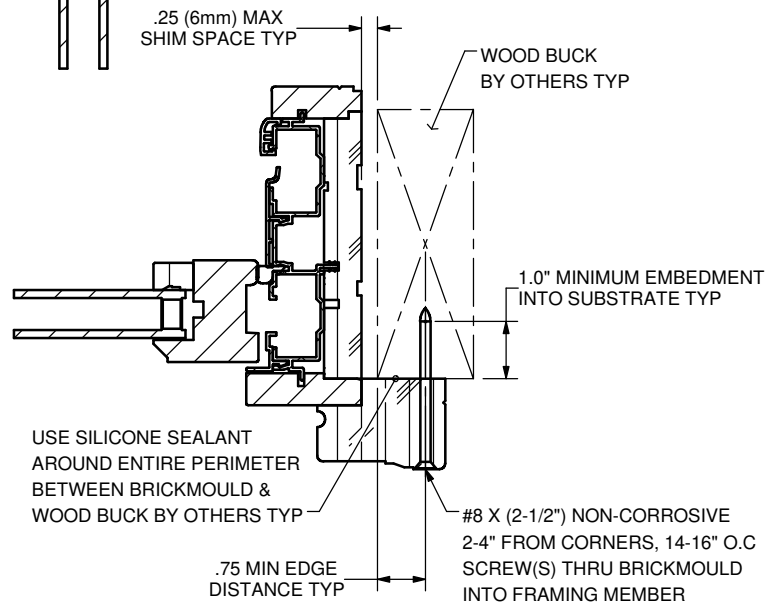

SIDE ANCHORAGE

TOLERANCES UNLESS SPECIFIED:	
INCHES	ANGLE
.X ± .1"	XX ± 1°
.XX ± .03"	XX.X ± .5° (1/2°)
.XXX ± .015"	XX.XX ± .25° (1/4°)

WEATHER SHIELD. WINDOWS & DOORS

PRODUCTS:
6120 DOUBLE HUNG - 6122 PICT

DRAWN BY:

DATE:

TITLE:

4/12/2021

INSTALLATION INSTRUCTION

PROPERTY OF WEATHER SHIELD MFG., INC.
DRAWING IS NOT TO BE REPRINTED OR
SUBMITTED FOR USE OUTSIDE OF
WEATHER SHIELD MFG., INC.
ALL RIGHTS RESERVED.

DWG NO.:

45-30975

SCALE: 1:16 SHEET NAME: Sheet1

SHEET 1 OF 1

DO NOT SCALE DRAWING

REV	DATE	DESCRIPTION	PCR NO.	ENG	PDR #:	PROFILE #
					2020-16764	45-30958