




1. EVALUATED FOR USE IN LOCATIONS ADHERING TO THE FLORIDA BUILDING CODE, EXCLUDING THE HIGH VELOCITY HURRICANE ZONE, AND WHERE PRESSURE REQUIREMENTS AS DETERMINED BY ASCE 7, MINIMUM DESIGN LOADS FOR BUILDINGS AND OTHER STRUCTURES, DOES NOT EXCEED THE DESIGN PRESSURES LISTED.
2. WHEN INSTALLED IN THE WIND-BORNE DEBRIS REGION, HURRICANE PROTECTIVE SYSTEM (SHUTTERS) IS REQUIRED.

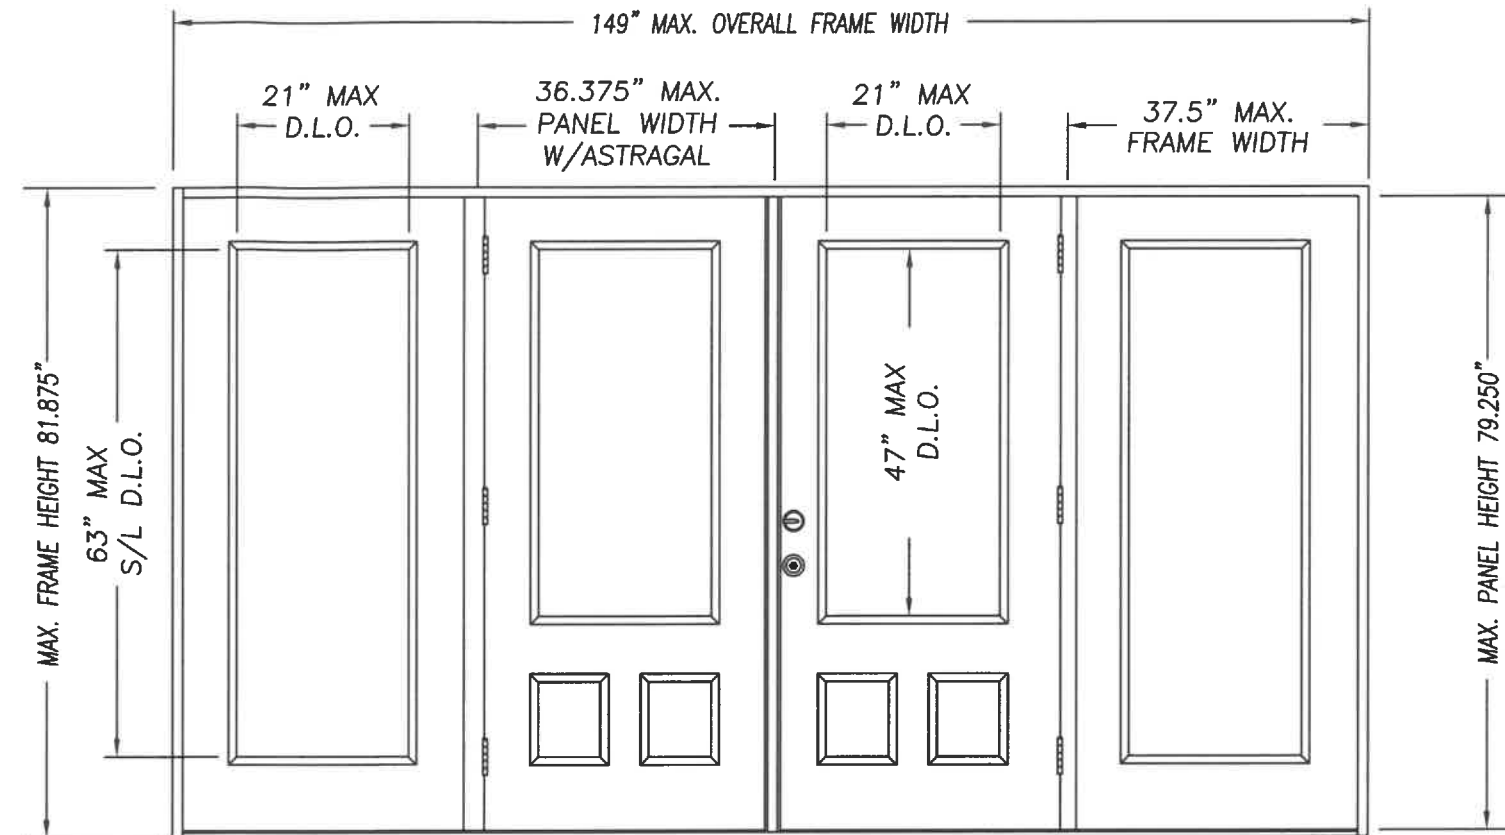


A diagram of a double door with a transom window. The left door is a solid rectangle. The right door has a large rectangular transom window at the top and two small square windows at the bottom. The entire unit is enclosed in a double-line border.

A line drawing of a three-door cabinet. The cabinet has three tall, narrow doors. The middle door is slightly wider than the two side doors. Below the middle door are two small, square drawers. The cabinet is shown from a front-facing perspective.

A technical line drawing of a four-panel door assembly. The assembly consists of four vertical rectangular panels. The second panel from the left contains a large rectangular inset in its upper half and two small square insets in its lower half. The third panel from the left contains a large rectangular inset in its upper half and two small square insets in its lower half. A central handle is located between the second and third panels. The first and fourth panels are plain. The drawing is a black and white line art illustration.



		DESIGN PRESSURE RATING	
CONFIG	MAX WIDTH	INSWING	OUTSWING
X	37.5"	+50.0 / -50.0	+50.0 / -50.0
XX	74"	+50.0 / -50.0	+50.0 / -50.0
OX or XO	75"	+50.0 / -50.0	+50.0 / -50.0
OXO	112.5"	+50.0 / -50.0	+50.0 / -50.0
OOXO	149"	+50.0 / -50.0	+50.0 / -50.0

TABLE OF CONTENTS	
SHEET #	DESCRIPTION
1	TYPICAL ELEVATIONS & GENERAL NOTES
2	ANCHORING LOCATIONS & DETAILS
3	ANCHORING LOCATIONS & DETAILS

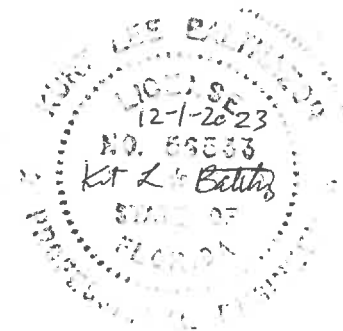


KURT BALTHAZOR
FLORIDA P.E.
#56533


[illegible]

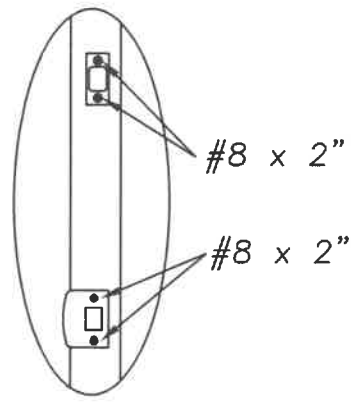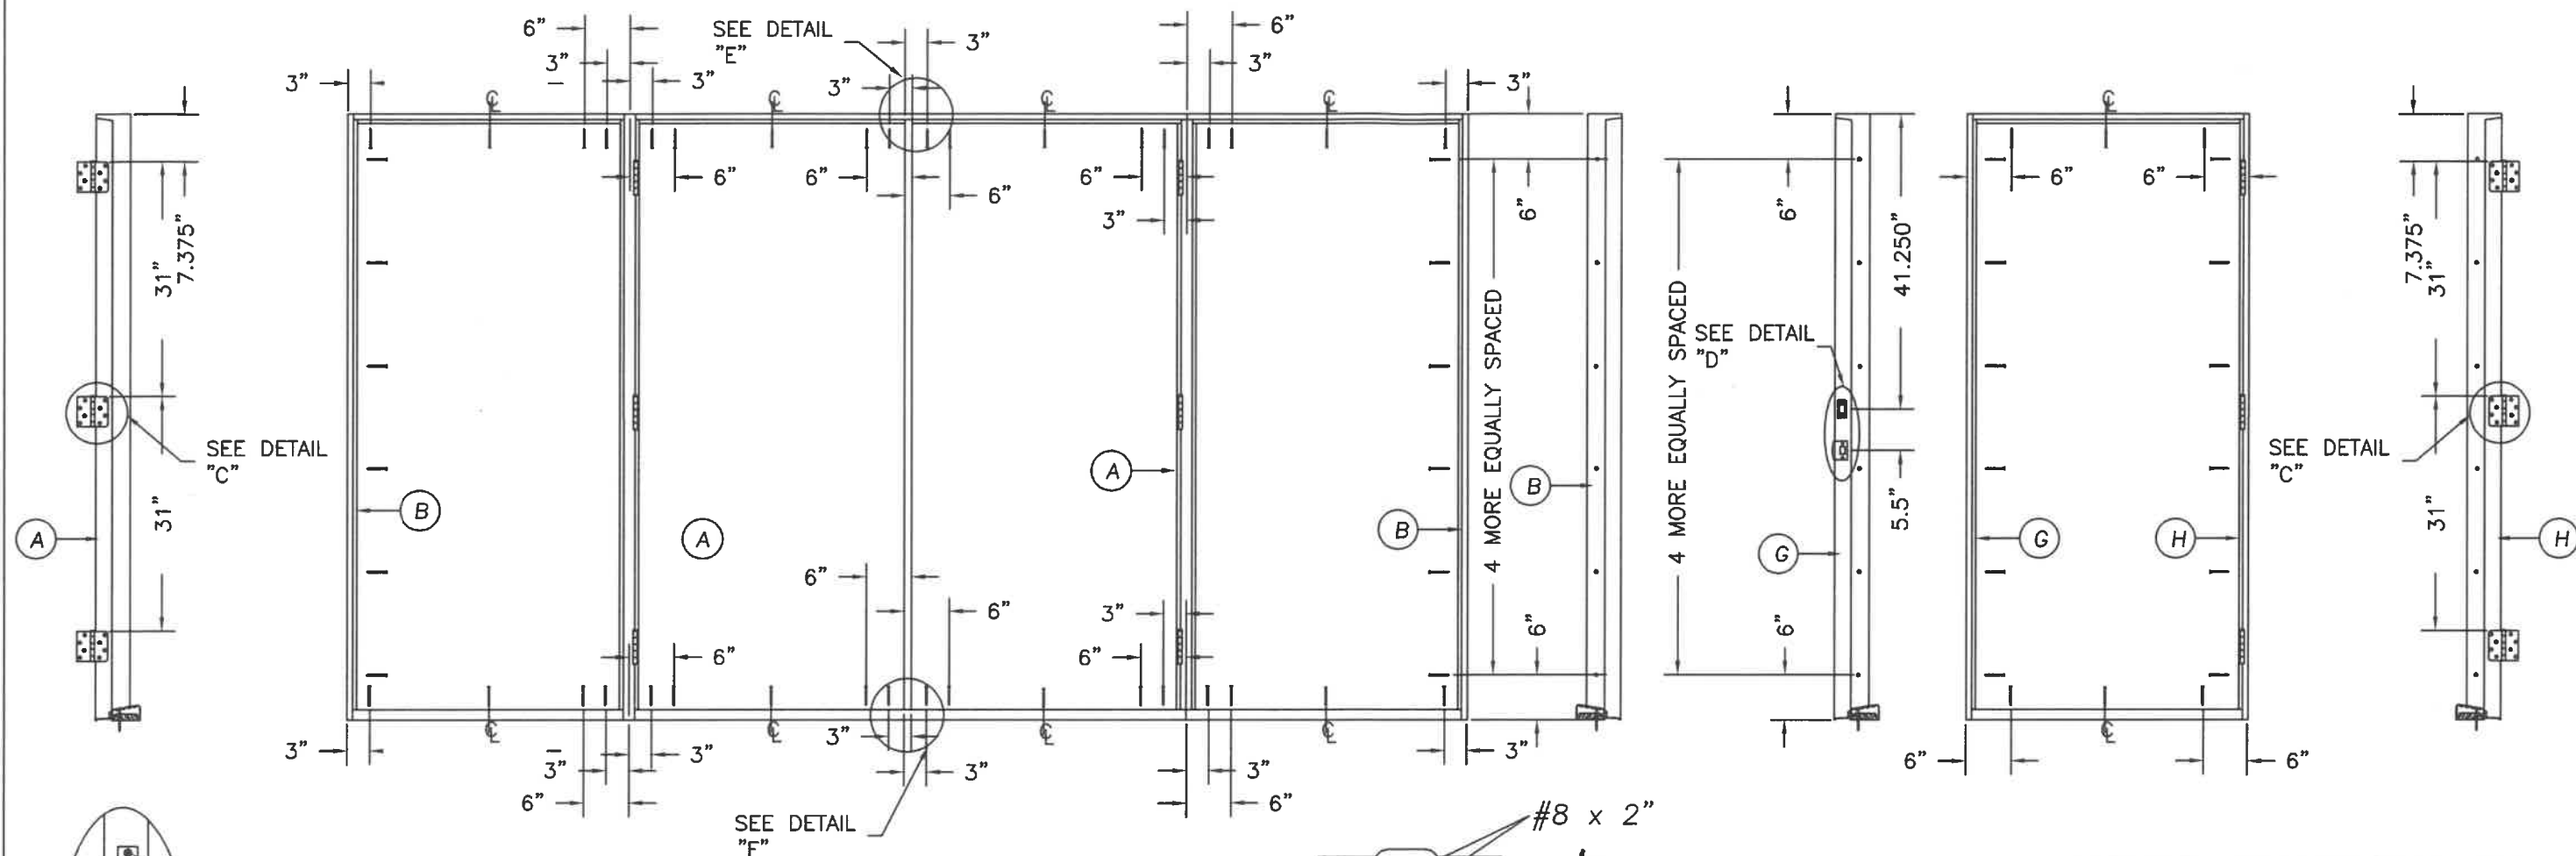


DETAIL "D"

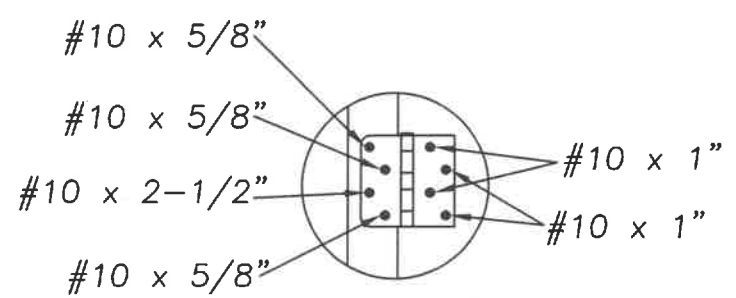

DETAIL "C"

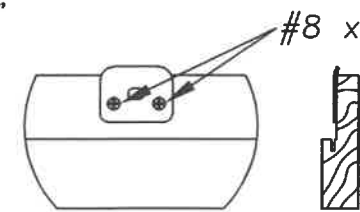


DETAIL "E" ASTRAGAL
ATTACH ASTRAGAL RETAINER BOLT
STRIKE PLATE TO FRAME
AS SHOWN.

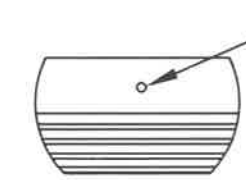

DETAIL "F" ASTRAGAL


ASTRAGAL RETAINER BOLT HOLE
MUST BE DRILLED THROUGH
THE THRESHOLD & INTO THE
STRUCTURE DEEP ENOUGH
FOR A 1.375" THROW

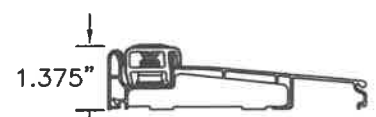


INSWING THRESHOLD




BUMPER O/S THRESHOLD

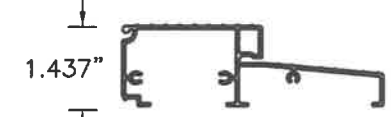


HP O/S THRESHOLD

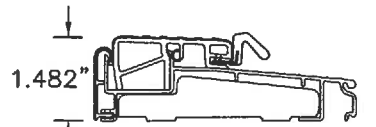


Z-SERIES O/S THRESHOLD

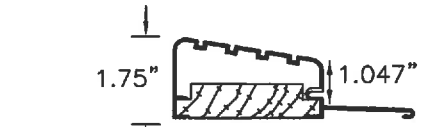

HIGH DAM O/S THRESHOLD

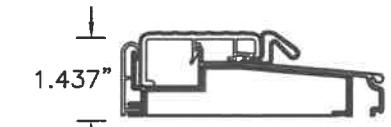

T4 O/S THRESHOLD

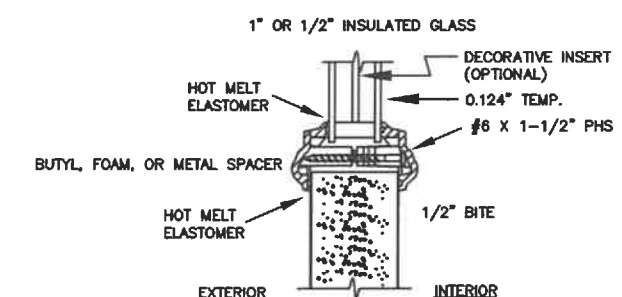

TYPICAL GLAZING DETAIL
NON-IMPACT GLASS

MAX GLASS SIZES COMPLY WITH ASTM E1300
FOR DESIGN PRESSURES LISTED ON PAGE 1

PRODUCT:		PART OR ASSEMBLY:	
"EXTERIOR DOOR PRODUCT"		ANCHORING LOCATIONS & DETAILS	
6'-8" FIBERGLASS GLAZED DOUBLE DOOR UNIT			
		DATE	BY
		NO.	
REVISIONS			
DATE: 11/22/21			
SCALE: N.T.S.			
DWG. BY: SWS			
CHK. BY:			
DRAWING NO.:			
DWG-MA-FL0250-21			
SHEET 2 OF 3			

MASONITE INTERNATIONAL CORP.
1955 POWIS ROAD
WEST CHICAGO, IL 60185

