
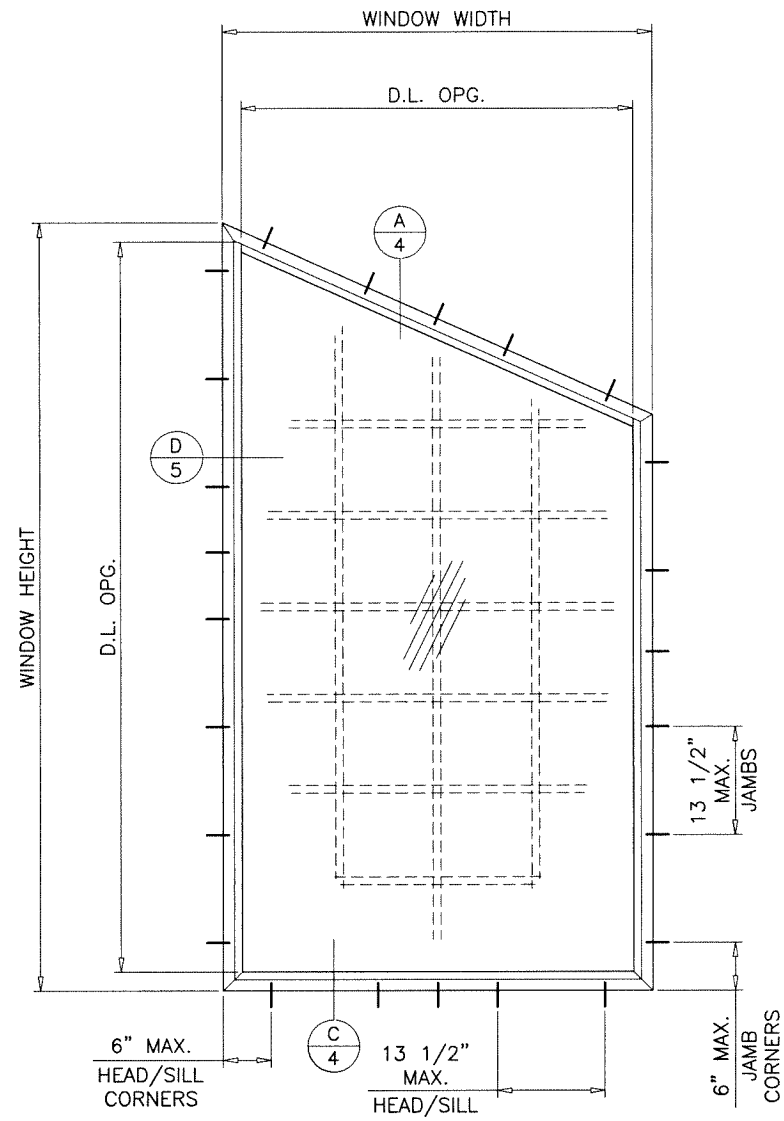
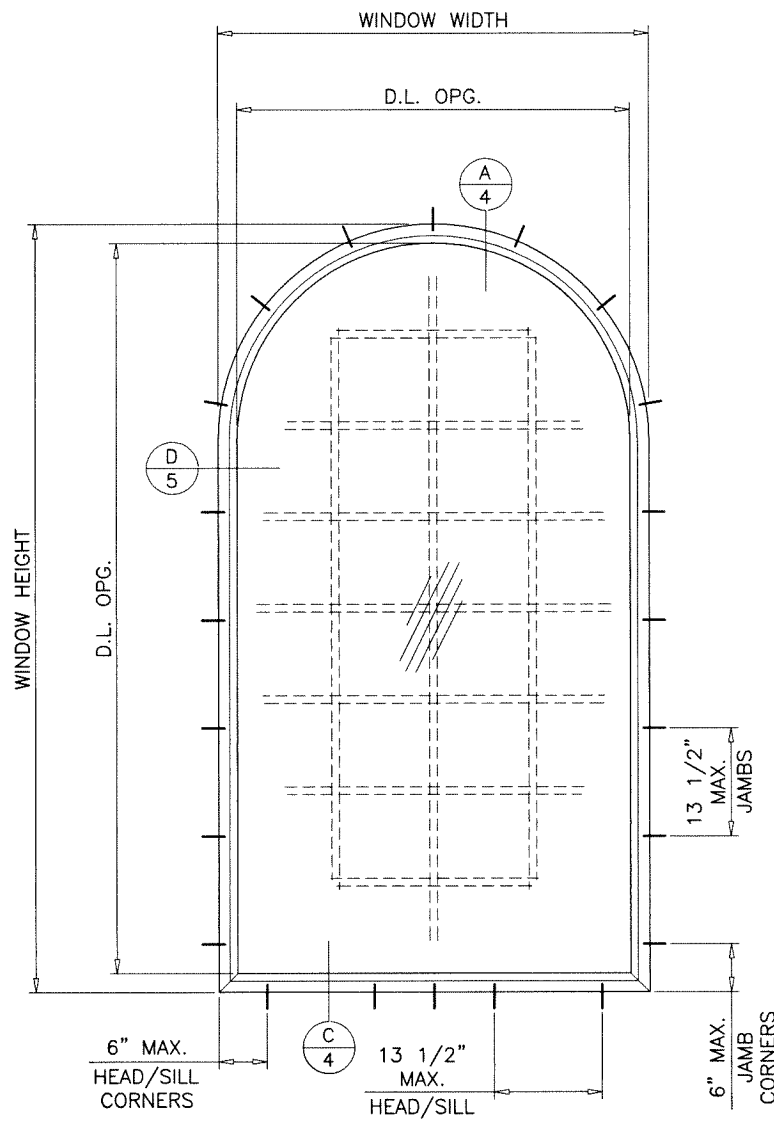


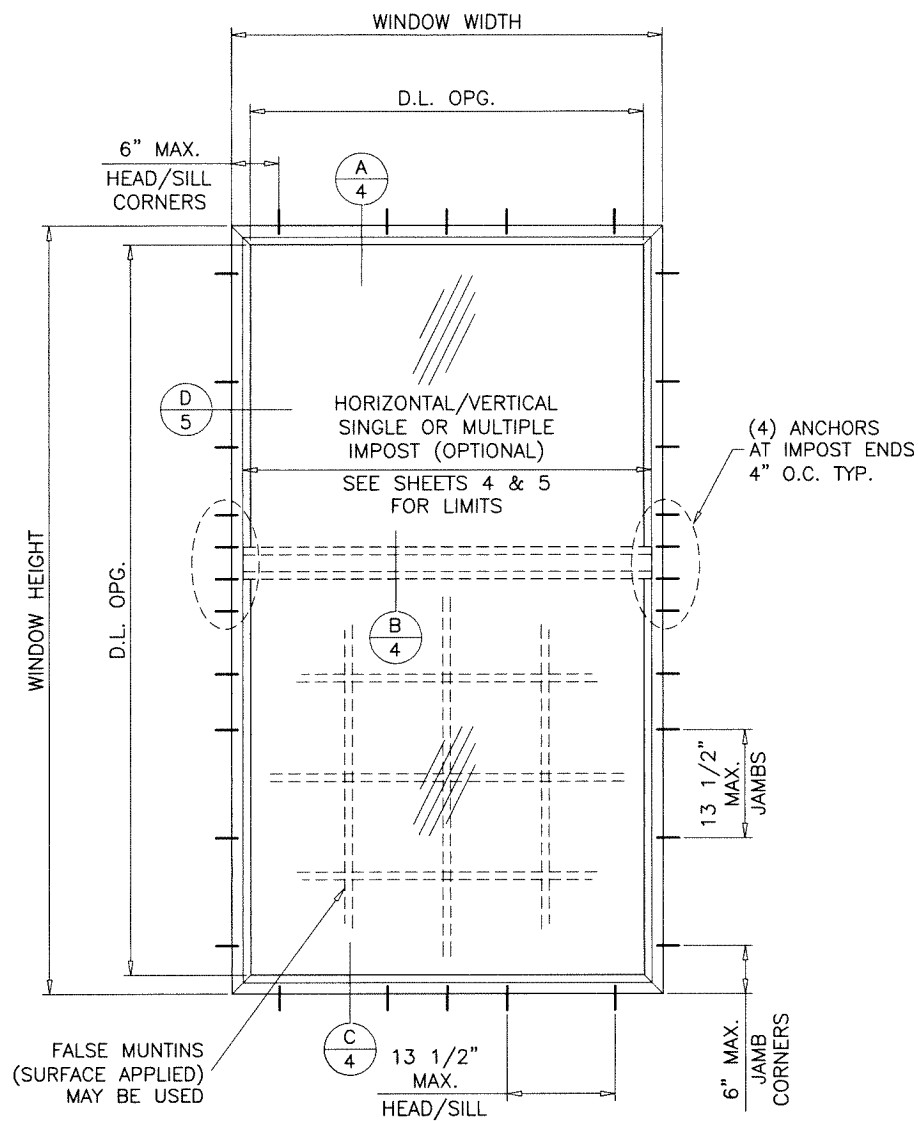

TYPICAL ELEVATIONS
(TESTED UNITS)

DAYLITE OPENINGS:

D.L.O. HEIGHT = WINDOW HEIGHT - 4.750"
D.L.O. WIDTH = WINDOW WIDTH - 4.750"


FASTENERS AND CONNECTORS (AS APPLICABLE) SHOWN IN THIS APPROVAL MAY NOT MEET CORROSION RESISTANCE REQUIREMENTS FOR COASTAL OR SALT WATER EXPOSURE ZONES. COMPLIANCE WITH THESE CONDITIONS TO BE CHECKED PER FBC 1711.

WINDOWS COMPLY WITH REQUIREMENTS OF ANSI Z97.1.

THESE WINDOWS ARE RATED FOR LARGE & SMALL MISSILE IMPACT. SHUTTERS ARE NOT REQUIRED.

Sealed: 8/18/2026

FL #40676

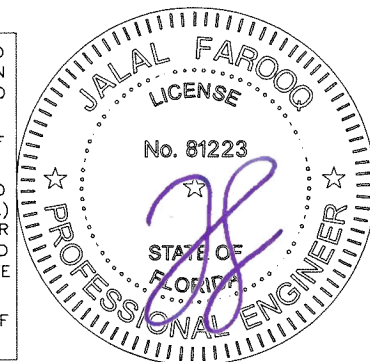

- A- CONTRACTOR TO BE RESPONSIBLE FOR THE SELECTION, PURCHASE AND INSTALLATION OF THIS PRODUCT BASED ON THIS PRODUCT EVALUATION PROVIDED HE/SHE DOES NOT DEVIATE FROM THE CONDITIONS DETAILED ON THIS DOCUMENT.
- B- THIS PRODUCT EVALUATION DOCUMENT WILL BE CONSIDERED INVALID IF ALTERED BY ANY MEANS.
- C- SITE SPECIFIC PROJECTS SHALL BE PREPARED BY A FLORIDA REGISTERED ENGINEER OR ARCHITECT WHICH WILL BECOME THE ENGINEER OF RECORD (E.O.R.) FOR THE PROJECT AND WHO WILL BE RESPONSIBLE FOR THE PROPER USE OF THE P.E.D. ENGINEER OF RECORD, ACTING AS A DELEGATED ENGINEER TO THE P.E.D. ENGINEER SHALL SUBMIT TO THIS LATTER THE SITE SPECIFIC DRAWINGS FOR REVIEW.
- D- THIS P.E.D. SHALL BEAR THE DATE AND ORIGINAL SEAL AND SIGNATURE OF THE PROFESSIONAL ENGINEER OF RECORD THAT PREPARED IT.

SERIES MG-450

ALUMINUM FIXED WINDOW (L.M.I.)

DESIGN LOAD RATINGS FOR THESE WINDOWS TO BE AS PER CHARTS SHOWN ON SHEET 2.

APPROVAL APPLIES TO SINGLE UNITS OR SIDE BY SIDE COMBINATIONS OF FIX./FIX. OR FIXED WITH OTHER WINDOW TYPES IN MODULES OF TWO OR MORE WINDOWS USING F.B.C. APPROVED MULLIONS IN BETWEEN.

LOWER DESIGN PRESSURE FROM WINDOWS OR MULLION APPROVAL WILL APPLY TO ENTIRE SYSTEM.

THIS PRODUCT HAS BEEN DESIGNED AND TESTED TO COMPLY WITH THE REQUIREMENTS OF THE 2023 (8TH EDITION)/2026 (9TH EDITION) FLORIDA BUILDING CODE INCLUDING HIGH VELOCITY HURRICANE ZONE (HVHZ).

1BY OR 2BY WOOD BUCKS & BUCK FASTENERS BY OTHERS, MUST BE DESIGNED AND INSTALLED ADEQUATELY TO TRANSFER APPLIED PRODUCT LOADS TO THE BUILDING STRUCTURE.

ANCHORS SHALL BE CORROSION RESISTANT, SPACED AS SHOWN ON DETAILS AND INSTALLED PER MANUF'S INSTRUCTIONS. SPECIFIED EMBEDMENT TO BASE MATERIAL SHALL BE BEYOND WALL DRESSING OR STUCCO.

A LOAD DURATION INCREASE IS USED IN DESIGN OF ANCHORS INTO WOOD ONLY.

ALL SHIMS TO BE LOAD-BEARING, (HIGH DENSITY PLASTIC/COMPOSITE, METAL OR OTHER RIGID MATERIALS).

MATERIALS INCLUDING BUT NOT LIMITED TO STEEL/METAL SCREWS, THAT COME INTO CONTACT WITH OTHER DISSIMILAR MATERIALS SHALL MEET THE REQUIREMENTS OF THE 2023/2026 FLORIDA BLDG. CODE & ADOPTED STANDARDS.

THIS PRODUCT APPROVAL IS GENERIC AND DOES NOT PROVIDE INFORMATION FOR A SITE SPECIFIC PROJECT, i.e. LIFE SAFETY OF THIS PRODUCT, ADEQUACY OF STRUCTURE RECEIVING THIS PRODUCT AND SEALING AROUND OPENING FOR WATER INFILTRATION RESISTANCE ETC. CONDITIONS NOT SHOWN IN THIS DRAWING ARE TO BE ANALYZED SEPARATELY, AND TO BE REVIEWED BY BUILDING OFFICIAL.

DESIGN LOADS SHOWN ARE BASED ON 'ALLOWABLE STRESS DESIGN (ASD)'.

MANUFACTURER'S LABEL SHALL BE LOCATED ON A READILY VISIBLE LOCATION IN ACCORDANCE WITH SECTION 1709.9.3 OF FLORIDA BUILDING CODE. LABELING TO COMPLY WITH SECTION 1709.9.2.


afc

AL-FAROOQ CORPORATION
ENGINEERS & PRODUCT DEVELOPMENT
9360 SUNSET DRIVE, SUITE 220
MIAMI, FLORIDA 33173
TEL. (305) 264-8100
WWW.AFCENG.COM
FBPE #3538
COMP-ANL\21-76F-MG

MG-450 ALUMINUM FIXED WDW. (L.M.I.)


MR-GLASS DOORS & WINDOWS MANUFACTURING, LLC
8051 N.W. 79th Place
Medley, FL. 33166
Tel. (305) 764-3963
www.mrglasswindows.com

revisions:		date	by	description
no	date	no	date	description
A	07.18.23			NEW TEST ADDED
B	07.17.26			GLASS TYPE B CHART REV.
date: 12-23-21		scale: 1/2" = 1'-0"	dr. by: TARIQ	chk. by:
drawing no.		21-76F		
sheet 1 of 8				

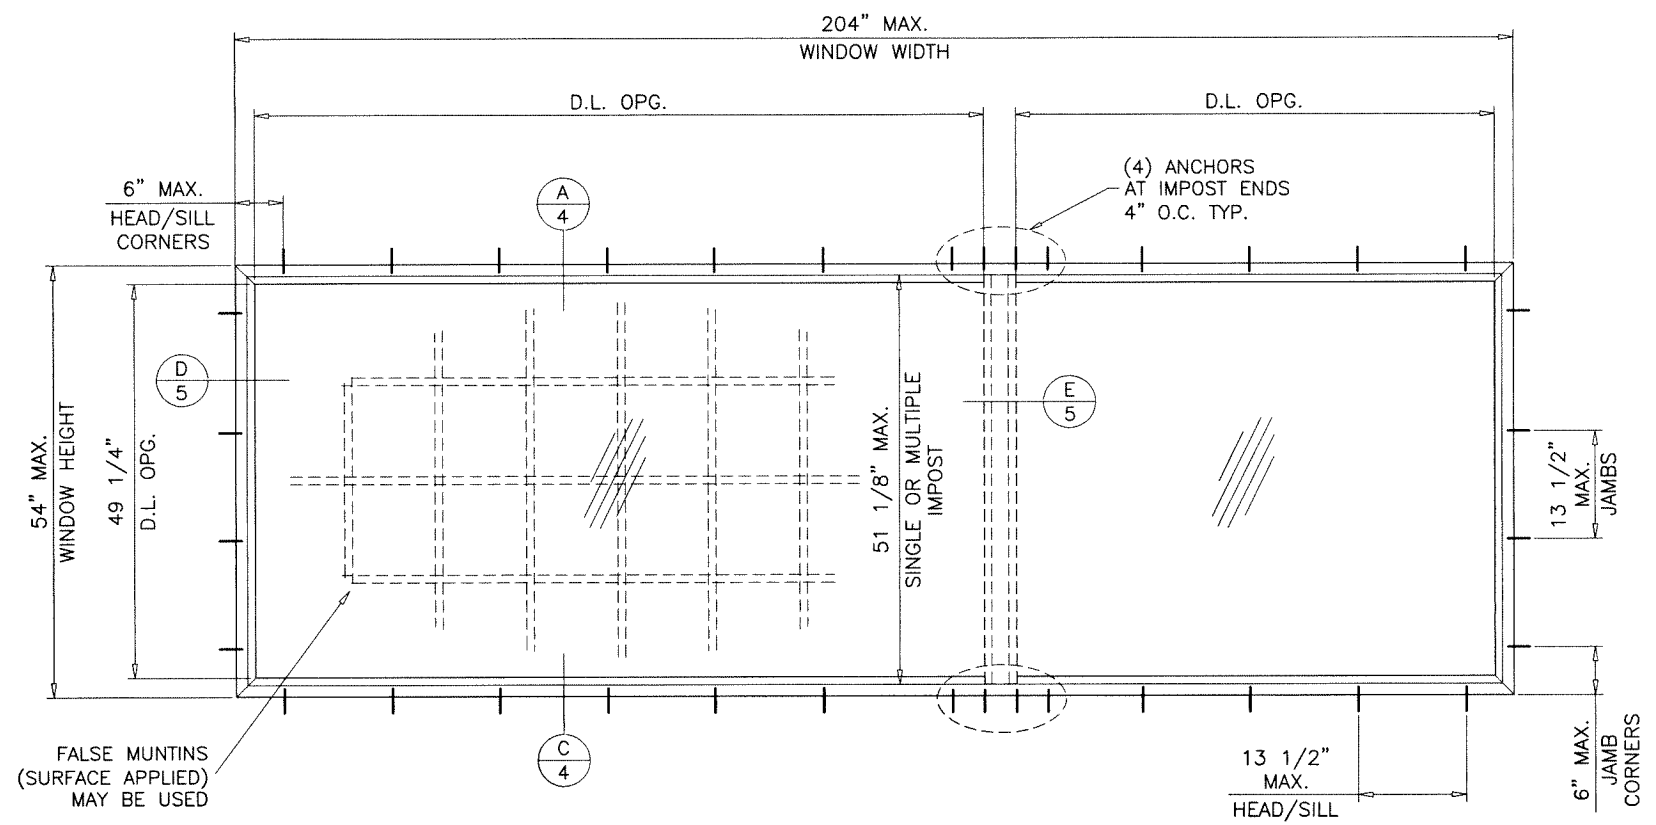

LIMIT MAX. DESIGN LOADS FOR WINDOWS WITH IMPOST AS FOLLOWS		
MAX. LENGTH	REINF.	LOADS - PSF
45-1/8"	W/O TUBE	80.0
48-1/8"		76.7
51-1/8"		60.2
51-1/8"	WITH TUBE	80.0

Sealed: 8/18/2026

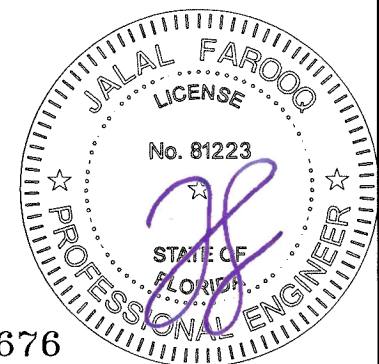


FL #40676

[illegible]

DESIGN LOAD CAPACITY – PSF					
MAX. FRAME DIMS.		GLASS TYPES 'A' & 'Ai'		GLASS TYPE 'B'	
WIDT (W)	LENGTH (L)	EXT.(+)	1NT.(–)	EXT.(+)	1NT.(–)
19–1/8"	26"	80.0	80.0	100.0	130.0
26–1/2"		80.0	80.0	100.0	130.0
37"		80.0	80.0	100.0	130.0
53–1/8"		80.0	80.0	100.0	130.0
19–1/8"	38–3/8"	80.0	80.0	100.0	130.0
26–1/2"		80.0	80.0	100.0	130.0
37"		80.0	80.0	100.0	130.0
53–1/8"		80.0	80.0	100.0	130.0
19–1/8"	50–5/8"	80.0	80.0	100.0	130.0
26–1/2"		80.0	80.0	100.0	130.0
37"		80.0	80.0	100.0	130.0
53–1/8"		80.0	80.0	100.0	130.0
19–1/8"	56"	80.0	80.0	100.0	130.0
26–1/2"		80.0	80.0	100.0	130.0
37"		80.0	80.0	100.0	130.0
53–1/8"		80.0	80.0	100.0	130.0
19–1/8"	63"	80.0	80.0	100.0	130.0
26–1/2"		80.0	80.0	100.0	130.0
37"		80.0	80.0	100.0	130.0
53–1/8"		80.0	80.0	100.0	130.0
19–1/8"	72"	80.0	80.0	100.0	130.0
26–1/2"		80.0	80.0	100.0	130.0
37"		80.0	80.0	100.0	130.0
53–1/8"		80.0	80.0	98.6	128.2
19–1/8"	76"	80.0	80.0	100.0	130.0
26–1/2"		80.0	80.0	100.0	130.0
37"		80.0	80.0	100.0	130.0
53–1/8"		80.0	80.0	95.7	124.4

NOTE:
GLASS CAPACITIES ON THIS SHEET ARE
BASED ON ASTM E1300–16 (3 SEC. GUSTS).

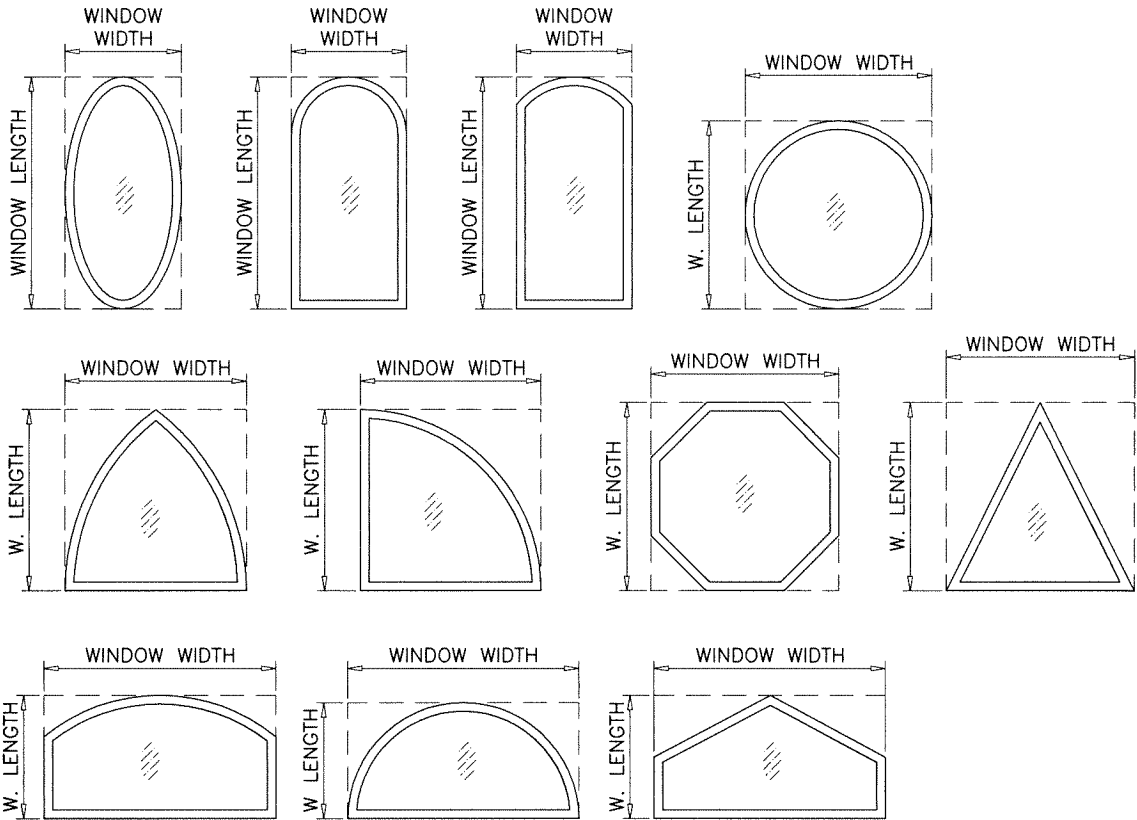

ALLOWABLE LOADS FOR ALTERNATE SHAPES AS SHOWN ABOVE OR SIMILAR CAN BE
VERIFIED BY INSCRIBING PICTURE WINDOW SHAPE WITHIN SQUARE OR RECTANGLE AS
SHOWN IN DOTTED LINES AND OBTAINING ALLOWABLE LOADS FROM THOSE SHAPES.
LIMIT MAX. DESIGN LOADS FOR ALTERNATE SHAPES TO ±80.0 PSF

Sealed: 8/18/2026



FL #40676

af c

AL-FAROOQ CORPORATION
ENGINEERS & PRODUCT DEVELOPMENT
9360 SUNSET DRIVE, SUITE 220
MIAMI, FLORIDA 33173
TEL. (305) 264-8100
WWW.AFCENG.COM
COMP-ANL\21-76F-MG

MG-450 ALUMINUM FIXED WDW. (L.M.I.)

MR-GLASS DOORS & WINDOWS MANUFACTURING, LLC
8051 N.W. 79th Place
Medley, FL. 33166
Tel. (305) 764-3963
www.mrglasswindows.com

revisions:

no	date	by	description

date: 12-23-21

scale: –

dr. by: TARIQ

chk. by:


drawing no.

21-76F

sheet 2 of 8




DESIGN LOAD CAPACITY - PSF			
MAX. FRAME DIMS.		GLASS TYPES 'A' & 'Ai'	
WIDT (W)	LENGTH (L)	EXT.(+)	1NT.(-)
30"	48"	80.0	80.0
36"		80.0	80.0
42"		80.0	80.0
48"		80.0	80.0
54"		80.0	80.0
60"		80.0	80.0
66"		80.0	80.0
72"		80.0	80.0
30"	60"	80.0	80.0
36"		80.0	80.0
42"		80.0	80.0
48"		80.0	80.0
54"		80.0	80.0
60"		72.0	72.0
66"		72.0	72.0
72"		72.0	72.0
30"	66-1/8"	80.0	80.0
36"		80.0	80.0
42"		80.0	80.0
48"		80.0	80.0
54"		80.0	80.0
60"		72.0	72.0
66"		65.5	65.5
66-1/8"		60.0	60.0
30"	72"	80.0	80.0
36"		80.0	80.0
42"		80.0	80.0
48"		80.0	80.0
54"		80.0	80.0
60"		72.0	72.0
66"		65.5	65.5
72"		60.0	60.0
30"	84"	80.0	80.0
36"		80.0	80.0
42"		80.0	80.0
48"		80.0	80.0
54"		80.0	80.0
60"		72.0	72.0
66"		72.0	72.0

DESIGN LOAD CAPACITY - PSF			
MAX. FRAME DIMS.		GLASS TYPES 'A' & 'Ai'	
WIDT (W)	LENGTH (L)	EXT.(+)	1NT.(-)
30"	96"	80.0	80.0
36"		80.0	80.0
42"		80.0	80.0
48"		80.0	80.0
54"		80.0	80.0
60"		80.0	80.0
66"		80.0	80.0
72"		80.0	80.0
30"	108"	80.0	80.0
36"		80.0	80.0
42"		80.0	80.0
48"		80.0	80.0
54"		80.0	80.0
60"		80.0	80.0
66"		80.0	80.0
72"		80.0	80.0
30"	120"	80.0	80.0
36"		80.0	80.0
42"		80.0	80.0
48"		80.0	80.0
54"		80.0	80.0
60"		80.0	80.0
66"		80.0	80.0
72"		80.0	80.0
30"	132"	80.0	80.0
36"		80.0	80.0
42"		80.0	80.0
48"		80.0	80.0
54"		80.0	80.0
60"		80.0	80.0
66"		80.0	80.0
72"		80.0	80.0
30"	144"	80.0	80.0
36"		80.0	80.0
42"		80.0	80.0
48"		80.0	80.0
54"		80.0	80.0
60"		80.0	80.0
66"		80.0	80.0
72"		80.0	80.0
30"	156"	80.0	80.0
36"		80.0	80.0
42"		80.0	80.0
48"		80.0	80.0
54"		80.0	80.0
60"		80.0	80.0
66"		80.0	80.0
72"		80.0	80.0
30"	168"	80.0	80.0
36"		80.0	80.0
42"		80.0	80.0
48"		80.0	80.0
54"		80.0	80.0
60"		80.0	80.0
66"		80.0	80.0
72"		80.0	80.0

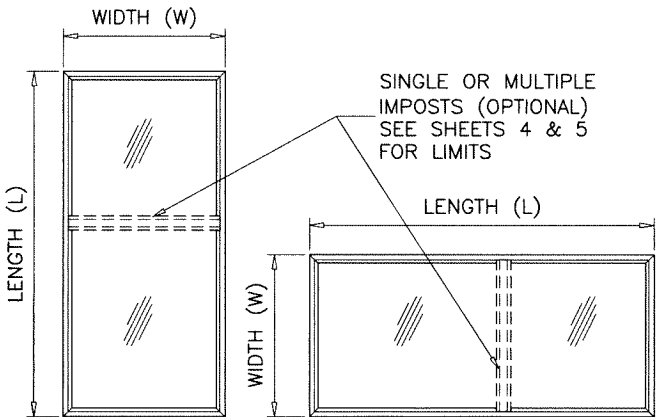

NOTE:
WIDTH AND LENGTH DIMENSIONS CAN BE
ORIENTED VERTICALLY OR HORIZONTALLY
AS SHOWN ABOVE.

DESIGN LOAD CAPACITY – PSF			
MAX. FRAME DIMS.		GLASS TYPE 'B'	
WIDT (W)	LENGTH (L)	EXT.(+)	INT.(–)
30"	54"	100.0	130.0
36"		100.0	130.0
42"		100.0	130.0
48"		100.0	130.0
54"		100.0	130.0
60"		100.0	130.0
66"		100.0	130.0
72"		100.0	130.0
76"		97.8	127.2
80"		94.5	122.8
30"	60"	100.0	130.0
36"		100.0	130.0
42"		100.0	130.0
48"		100.0	130.0
54"		100.0	130.0
60"		100.0	130.0
66"		100.0	130.0
72"		94.5	122.8
76"		91.2	118.4
80"	87.9	114.0	
30"	66–1/8"	100.0	130.0
36"		100.0	130.0
42"		100.0	130.0
48"		100.0	130.0
54"		100.0	130.0
60"		100.0	130.0
66"		100.0	130.0
66–1/8"		100.0	130.0
72"		94.5	122.8
76"	91.2	118.4	
80"	87.9	114.0	
30"	72"	100.0	130.0
36"		100.0	130.0
42"		100.0	130.0
48"		100.0	130.0
54"		98.0	127.4
60"		94.5	122.8
66"		70.0	87.3
72"		70.0	80.0
76"		67.0	83.5
80"	64.0	80.0	
30"	84"	100.0	130.0
36"		100.0	130.0
42"		100.0	130.0
48"		96.4	125.4
54"		80.0	106.7
60"		72.0	96.0
66"		70.0	87.3
72"		70.0	70.0
78"		70.0	70.0
84"		70.0	70.0
90"		70.0	70.0
96"		70.0	70.0
102"		70.0	70.0
108"		70.0	70.0
114"		67.0	83.5
120"		64.0	80.0
30"	96"	100.0	130.0
36"		100.0	130.0
42"		100.0	130.0
48"		96.4	125.4
54"		80.0	106.7
60"		72.0	96.0
66"		70.0	87.3
72"		70.0	70.0
78"		70.0	70.0
84"		70.0	70.0
90"		70.0	70.0
96"		70.0	70.0
102"		70.0	70.0
108"		70.0	70.0
114"		67.0	83.5
120"		64.0	80.0
30"	108"	100.0	130.0
36"		100.0	130.0
42"		100.0	130.0
48"		96.4	125.4
54"		80.0	106.7
60"		72.0	96.0
66"		70.0	87.3
72"		70.0	70.0
78"		70.0	70.0
84"		70.0	70.0
90"		70.0	70.0
96"		70.0	70.0
102"		70.0	70.0
108"		70.0	70.0
114"		67.0	83.5
120"		64.0	80.0
30"	972"	100.0	130.0
36"		100.0	130.0
42"		100.0	130.0
48"		96.4	125.4
54"		80.0	106.7
60"		72.0	96.0
66"		70.0	87.3
72"		70.0	70.0

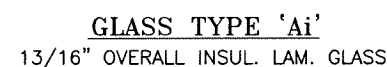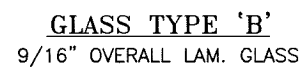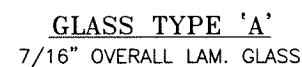


*
DOWSIL 795 SILICONE
LIMIT MAX. DESIGN LOAD TO ± 120.0 PSF

GE 2000 SILICONE
LIMIT MAX. DESIGN LOAD TO ± 80.0 PSF
FOR WDW. AREA MORE THAN 30.4 SQ. FT.

3/8" AIR SPACE CONSISTING OF:
SPACER:
'HELIMA' LOW PROFILE ALUMINUM SPACER
BY 'LINGERMANN GMBH'
AROUND THE PERIMETER OF THE GLASS.
PERIMETER SEALANT:
SILICONE
DOWSIL 791
GE 2000
OR
'DURASEAL' EDGE SEAL SYSTEM
BY 'QUANEX'

Sealed: 8/18/2026

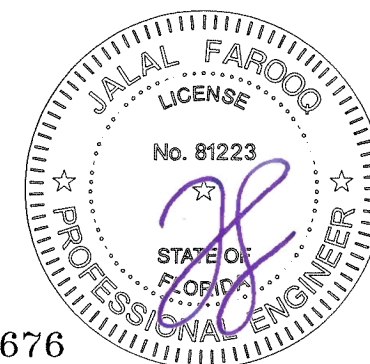

FL #40676

AL-FAROOQ CORPORATION
ENGINEERS & PRODUCT DEVELOPMENT
9360 SUNSET DRIVE, SUITE 220
MIAMI, FLORIDA 33173
TEL. (305) 264-8100
WWW.AFCENG.COM

a f c

COMP-ANL\21 76F-MG

FBPE #3538




MG-450 ALUMINUM FIXED WDW. (L.M.I.)

MIR-GLASS DOORS & WINDOWS MANUFACTURING, LLC
8051 N.W. 79th Place
Medley, FL 33166
Tel. (305) 764-3963
www.mrglasswindows.com


date: 12-23-21	revisions:	
scale: 1/2" = 1"	no	date by description
dr. by: TARIQ		
chk. by:		






drawing no. 21-76F

sheet 3 of 8

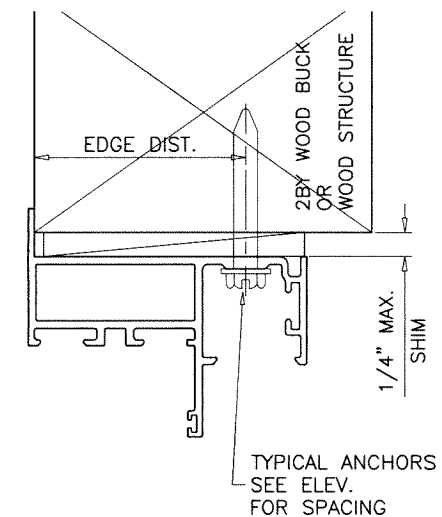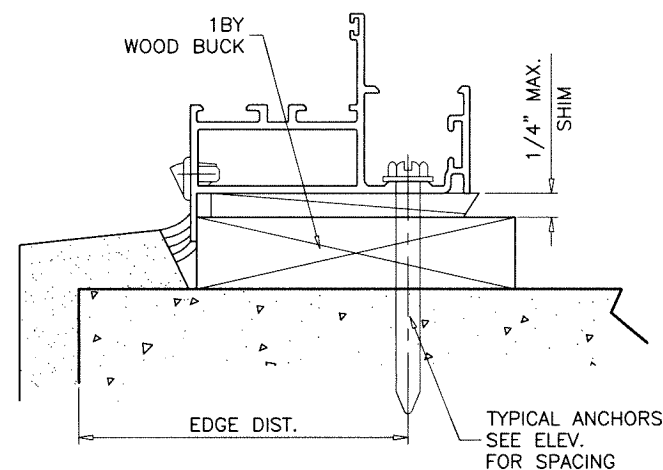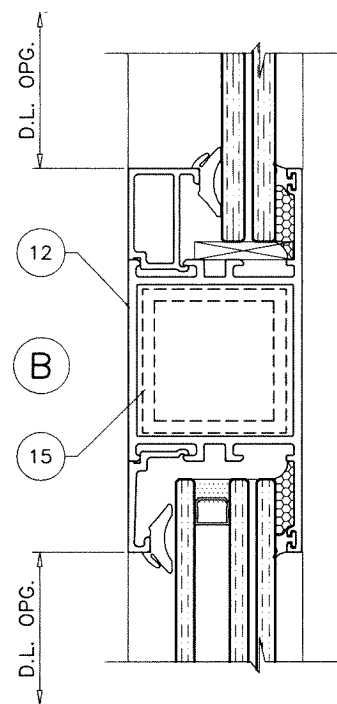


FL #40676

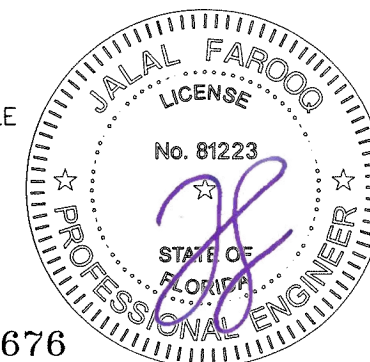[illegible]

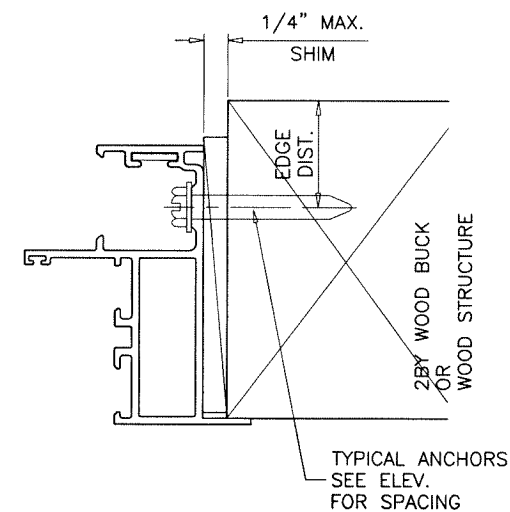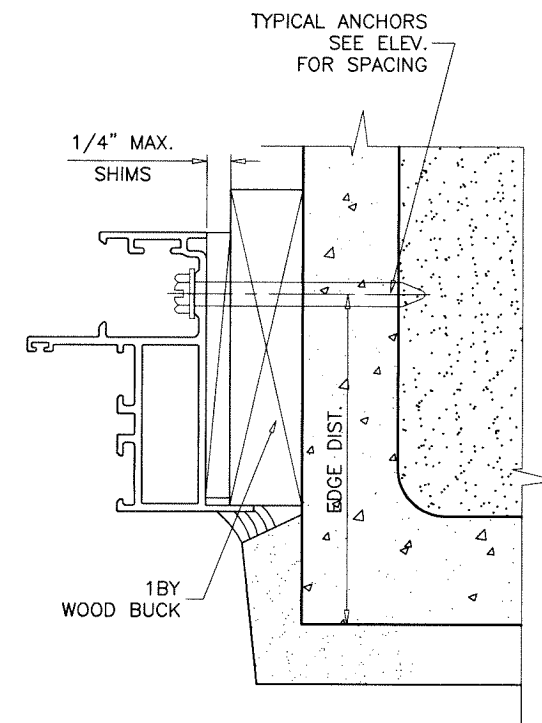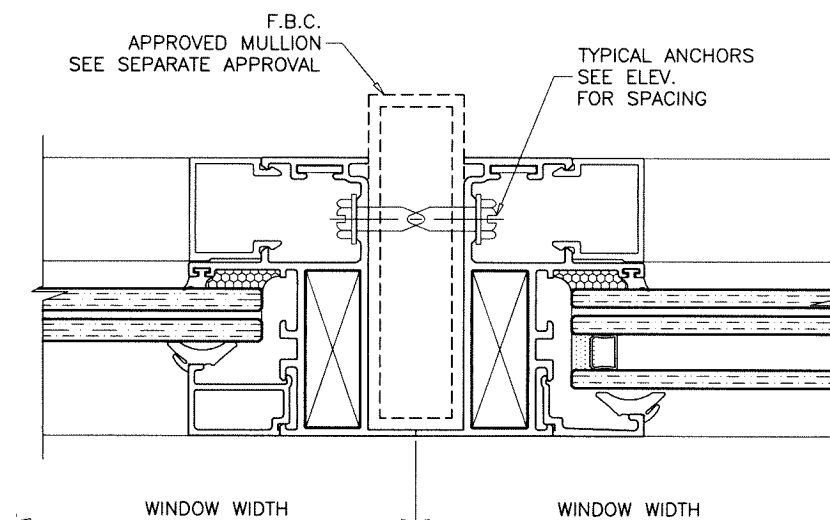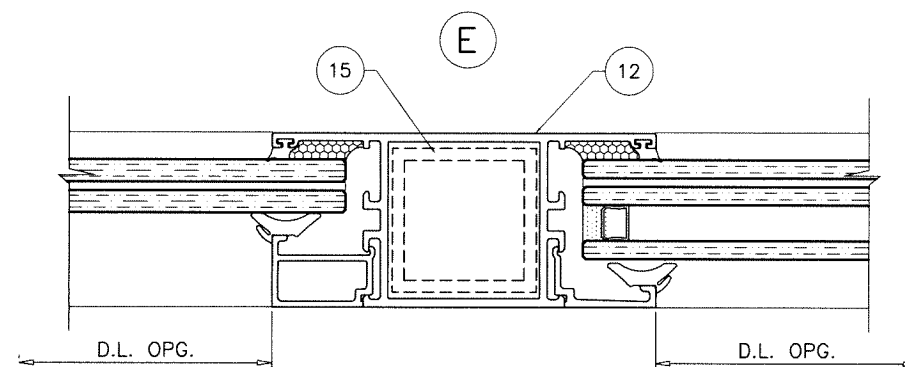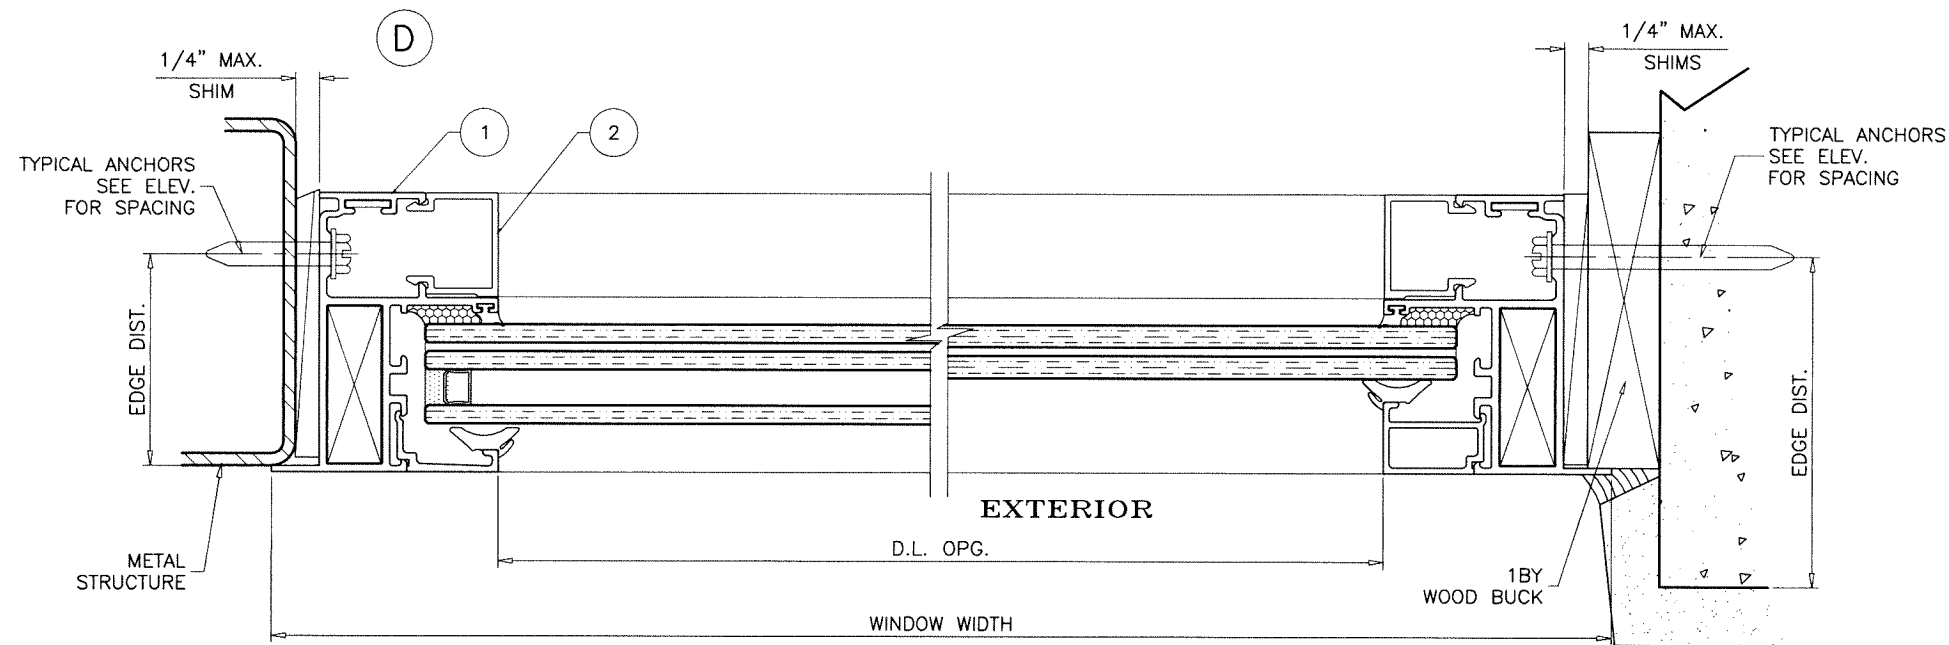

Sealed: 8/18/2026

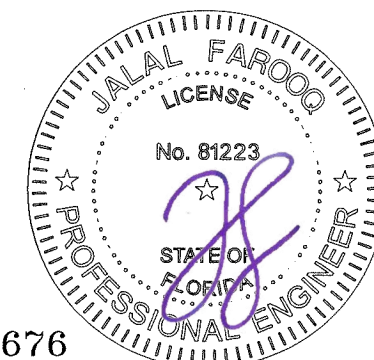

FL #40676

afc

AL-FAROOQ CORPORATION
ENGINEERS & PRODUCT DEVELOPMENT
9360 SUNSET DRIVE, SUITE 220
MIAMI, FLORIDA 33173
TEL. (305) 264-8100
WWW.AFCENG.COM
FBPE #3538

MG-450 ALUMINUM FIXED WDW. (L.M.I.)

MR-GLASS DOORS & WINDOWS MANUFACTURING, LLC
8051 N.W. 79th Place
Medley, FL. 33166
Tel. (305) 764-3963
www.mrglasswindows.com

revisions:	
no	by description

date: 12-23-21	scale: 1/2" = 1"	dr. by: TARIQ	chk. by:
----------------	------------------	---------------	----------





drawing no.
21-76F

sheet 5 of 8

COMP-ANL\21-76F-MG

WINDOW HEIGHT


EXTERIOR

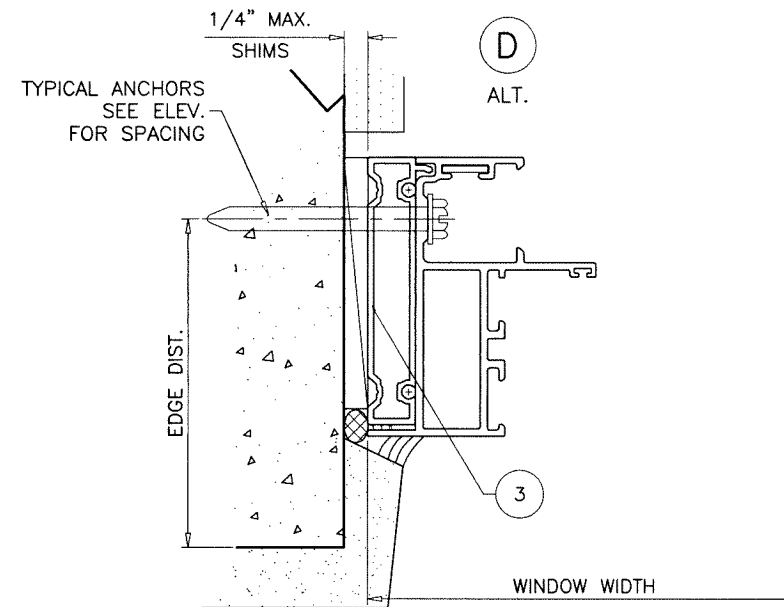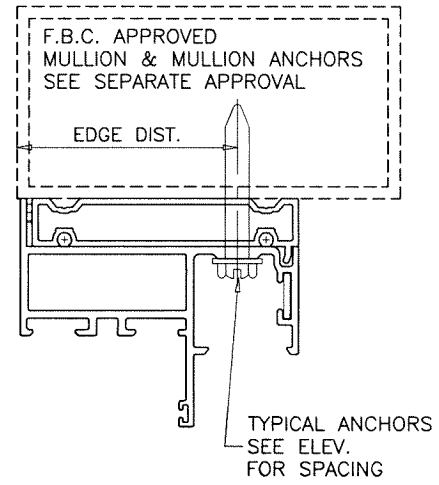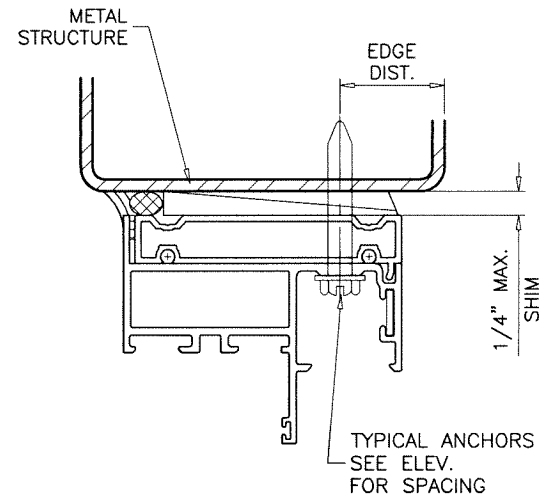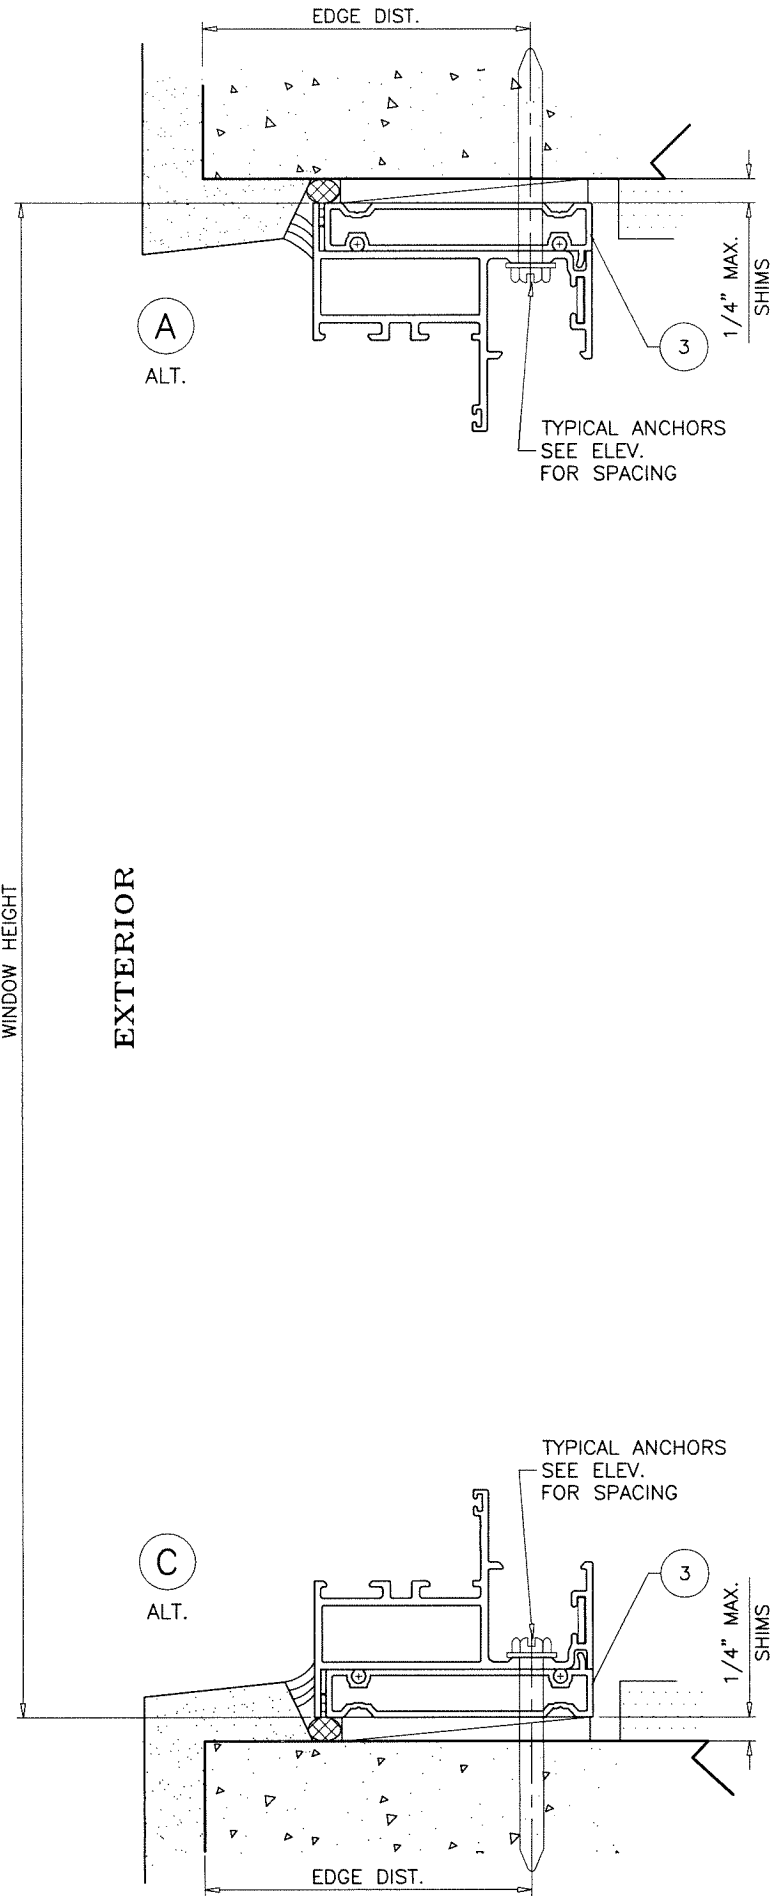

INSTALLATION DETAILS WITH FLUSH FRAME ADAPTERS
SEE SHEETS 4 & 5 FOR WINDOW DETAILS

Sealed: 8/18/2026





FL #40676

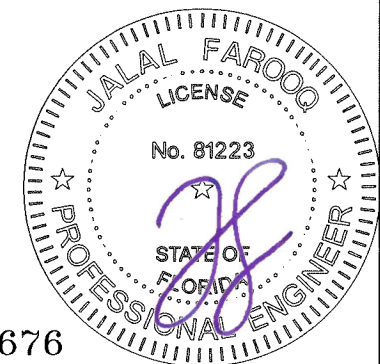

MC-450 ALUMINUM FIXED WDW. (L.M.I.)
MR-GLASS DOORS & WINDOWS MANUFACTURING, LLC
8051 N.W. 79th Place
Medley, FL. 33166
Tel. (305) 764-3963
www.mrglasswindows.com

AL-FAROOQ CORPORATION
ENGINEERS & PRODUCT DEVELOPMENT
9360 SUNSET DRIVE, SUITE 220
MIAMI, FLORIDA 33173
TEL. (305) 264-8100
WWW.AFCENG.COM
FBPE #3538
COMP-ANL\21-76F-MG

revisions:		no date by description	
date:	12-23-21	scale:	1/2" = 1"
dr. by:	TARIQ	chk. by:	
drawing no.	21-76F	sheet	6 of 8

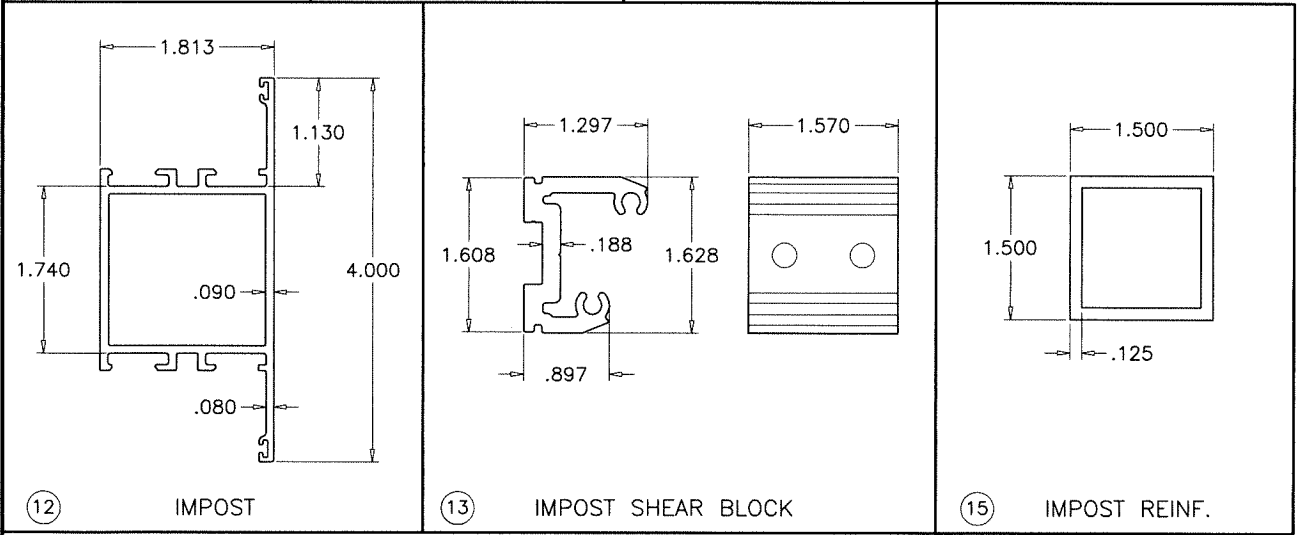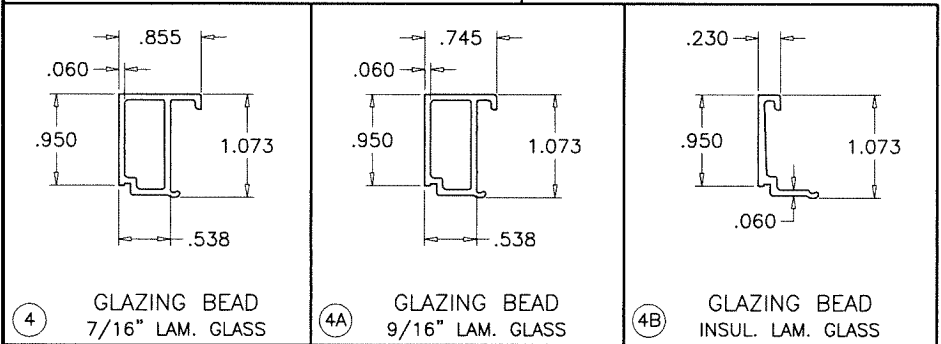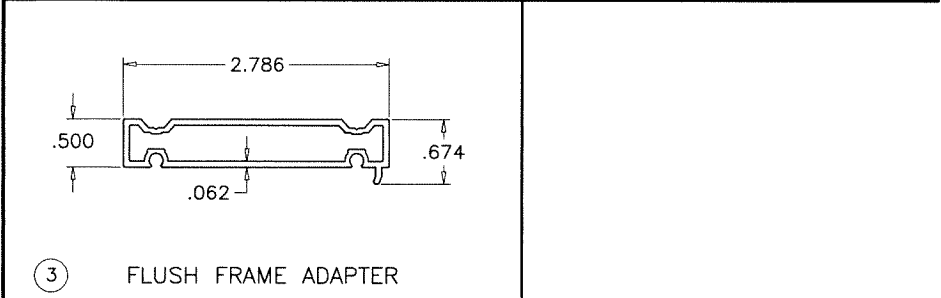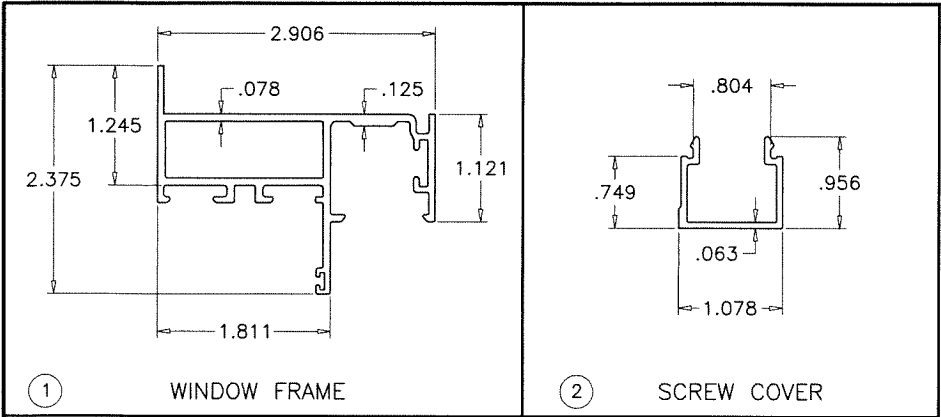

ITEM	PART #	QUANTITY	DESCRIPTION	MATERIAL	MANF./SUPPLIER/REMARKS
1	E-451	4	WINDOW FRAME	6063-T6	-
2	E-452	4	SCREW COVER	6063-T5	-
3	E-212	4	FLUSH FRAME ADAPTER	6063-T6	-
4	E-9001	4	GLAZING BEAD (7/16" LAM. GLASS)	6063-T6	-
4A	E-9004	4	GLAZING BEAD (9/16" LAM. GLASS)	6063-T6	-
4B	E-9002	4	GLAZING BEAD (INSUL. LAM. GLASS)	6063-T6	-
5	G30-01	AS REQD.	INTERIOR GLAZING GASKET	SANTOPRENE	-
6	G10-04	AS REQD.	EXTERIOR GLAZING GASKET	EPDM	-
7	G25-08	AS REQD.	SETTING BLOCKS AT 1/4 POINTS	EPDM	DUROMETER 80±5 SHORE A
8	1/4-20 X 9/16"	AS REQD.	FRAME ASSEMBLY FASTENERS	ST/ST	SOCKET HEAD MS
9	#10 X 1"	AS REQD.	ADAPTER ASSEMBLY FASTENERS	ST/ST	F.H. SMS
10	A45-01	1/ CORNER	FIXED CORNER KEY	6063-T5	-
10A	A45-02	1/ CORNER	ADJUSTABLE CORNER KEY	6063-T5	-
11	A45-11	1/ CORNER	FIXED ALIGNMENT KEY	ST. STEEL	-
11A	A45-12	1/ CORNER	ADJUSTABLE ALIGNMENT KEY	6063-T5	-
12	E-3012	AS REQD.	IMPOST	6063-T6	-
13	A30-02	AS REQD.	IMPOST SHEAR BLOCK	6063-T6	-
14	G2-01	2	DRAIN VALVE	PLASTIC	-
15	-	AS REQD.	TUBE REINF. AT IMPOST	6063-T6	-
16	-	-	-	-	-

SEALANT:

ALL JOINTS AND FRAME CONNECTIONS SEALED WITH SILICONE.

Sealed: 8/18/2026




FL #40676


AL-FAROOQ CORPORATION
ENGINEERS & PRODUCT DEVELOPMENT
9360 SUNSET DRIVE, SUITE 220
MIAMI, FLORIDA 33173
TEL. (305) 264-8100
WWW.AFCENG.COM
FBPE #9538
COMP-ANL\21-76F-MG

MG-450 ALUMINUM FIXED WDW. (L.M.I.)
MR-GLASS DOORS & WINDOWS MANUFACTURING, LLC
8051 N.W. 79th Place
Medley, FL. 33166
Tel. (305) 764-3963
www.mrglasswindows.com


revisions:	
no	date
by description	
date:	12-23-21
scale:	1/2" = 1"
dr. by:	TARIQ
chk. by:	
drawing no.	
21-76F	
sheet 7 of 8	

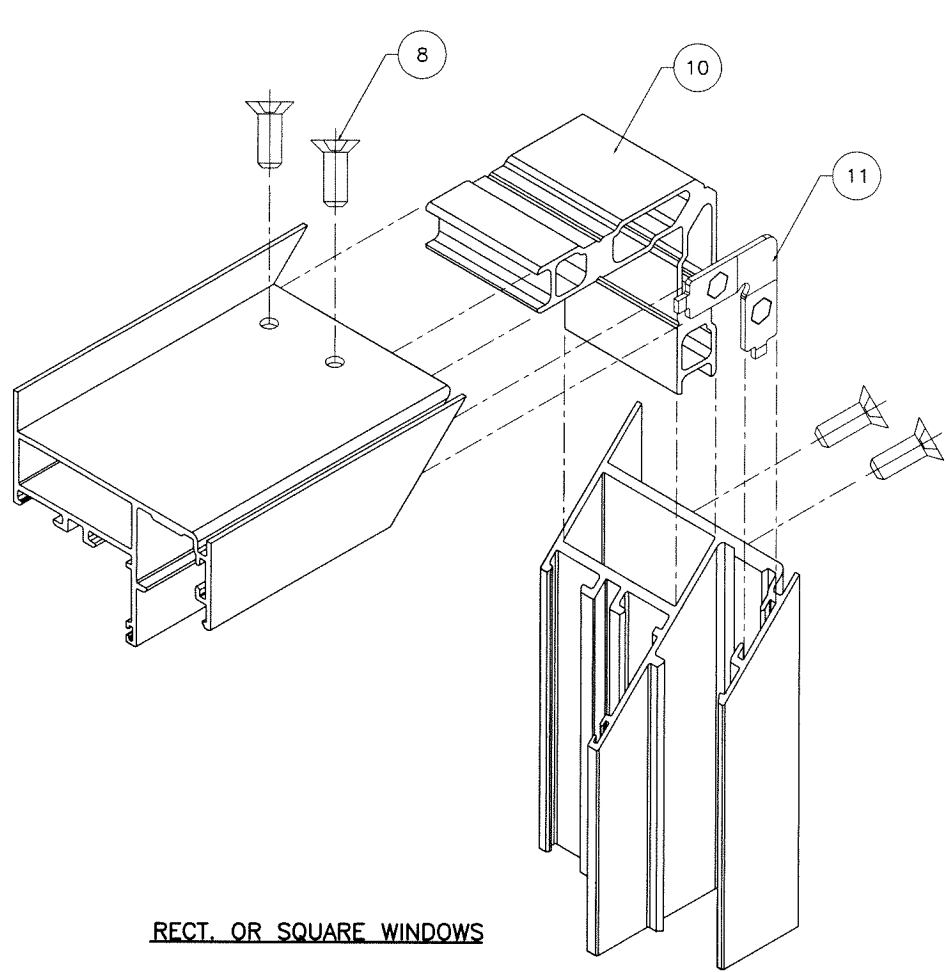


RECT. OR SQUARE WINDOWS

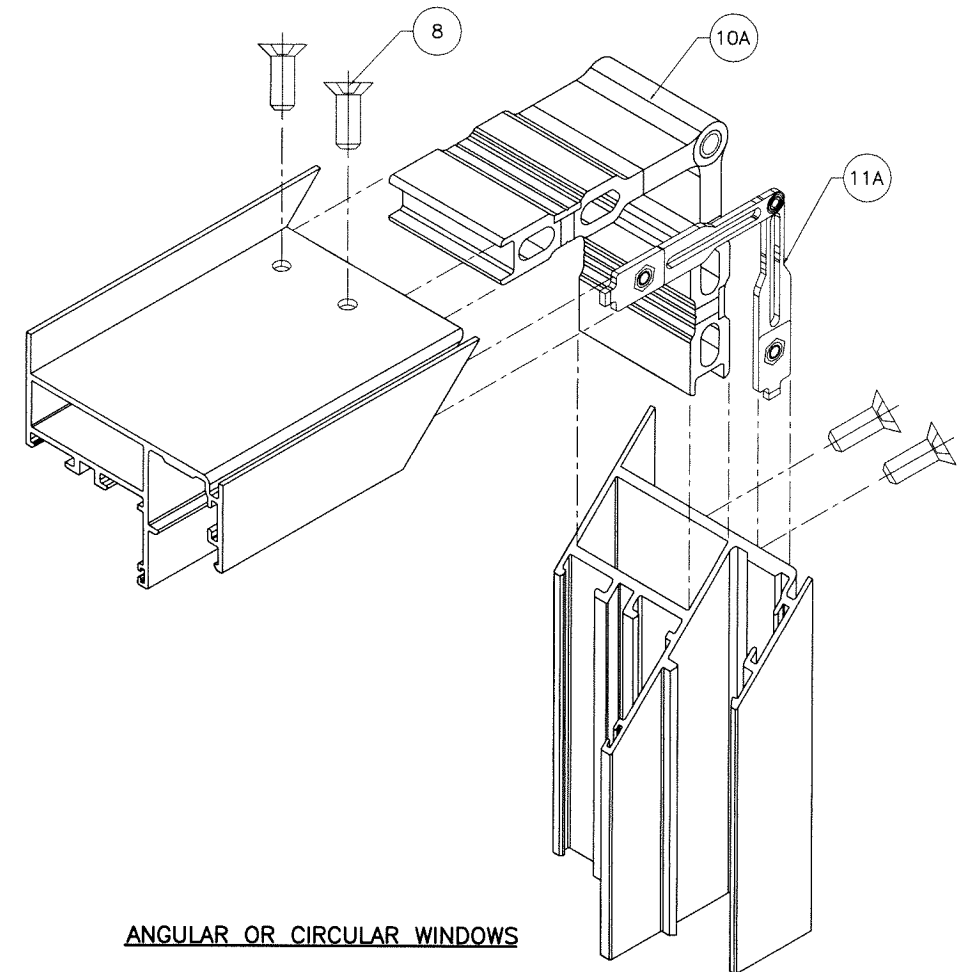

ANGULAR OR CIRCULAR WINDOWS

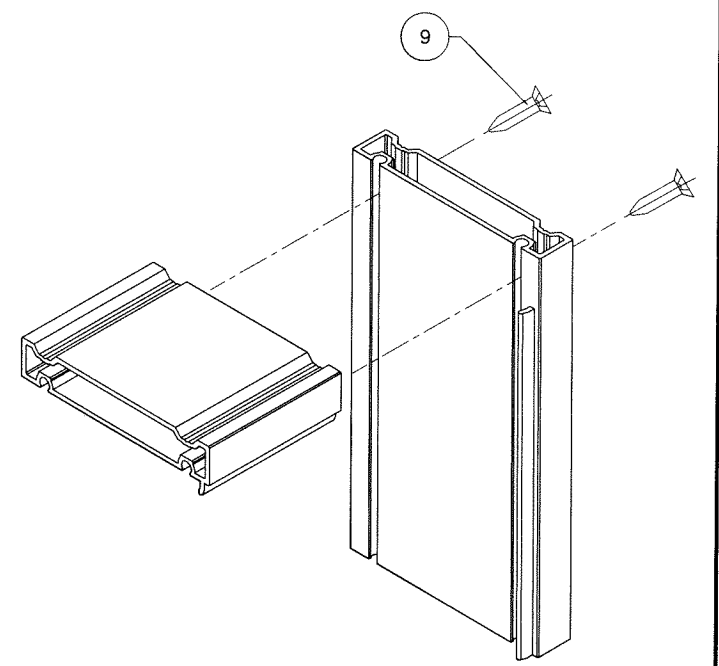


ADAPTER CORNERS

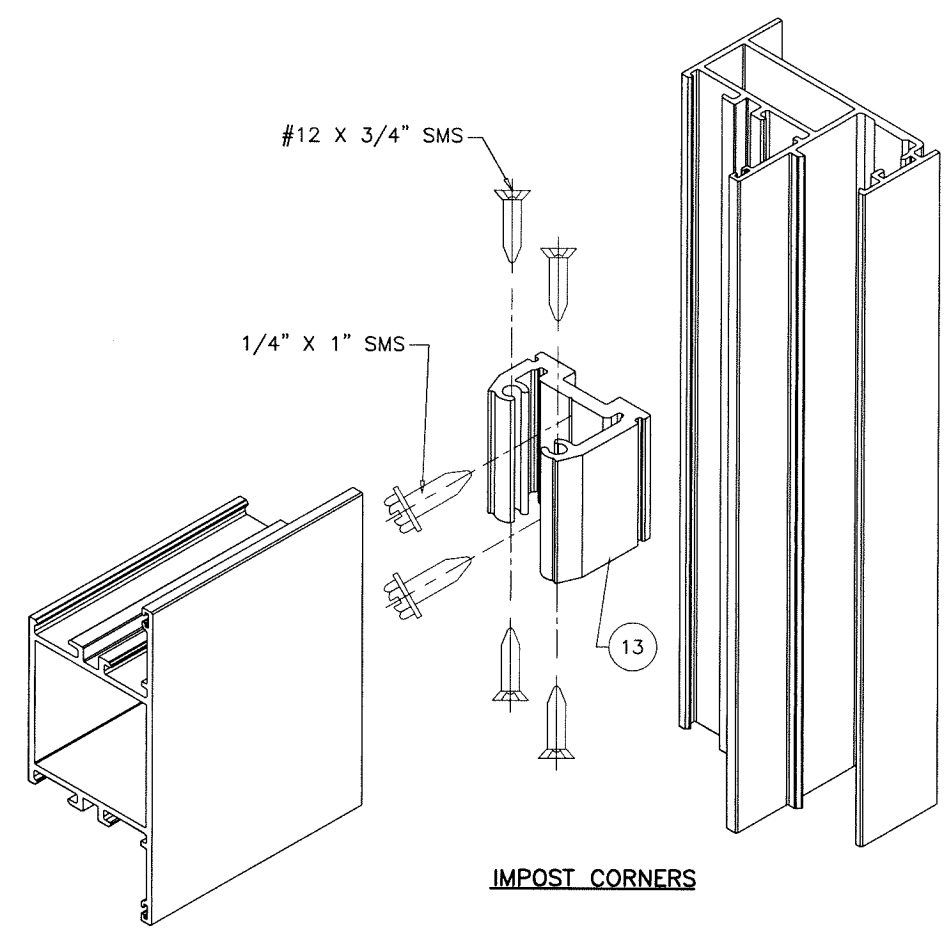

IMPOST CORNERS

Sealed: 8/18/2026

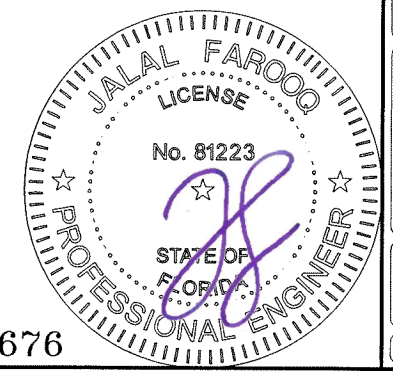

FL #40676

AL-FAROOQ CORPORATION
ENGINEERS & PRODUCT DEVELOPMENT
9360 SUNSET DRIVE, SUITE 220
MIAMI, FLORIDA 33173
TEL. (305) 264-8100
WWW.AFCENG.COM
FBPE #3538

COMP-ANL\21-76F-MG

MG-450 ALUMINUM FIXED WDW. (L.M.I.)

MR-GLASS DOORS & WINDOWS MANUFACTURING, LLC
8051 N.W. 79th Place
Medley, FL. 33166
Tel. (305) 764-3963
www.mrglasswindows.com

revisions:	
no	description

date: 12-23-21

scale: 1/2" = 1"

dr. by: TARIQ

chk. by:

drawing no.
21-76F

sheet 8 of 8