

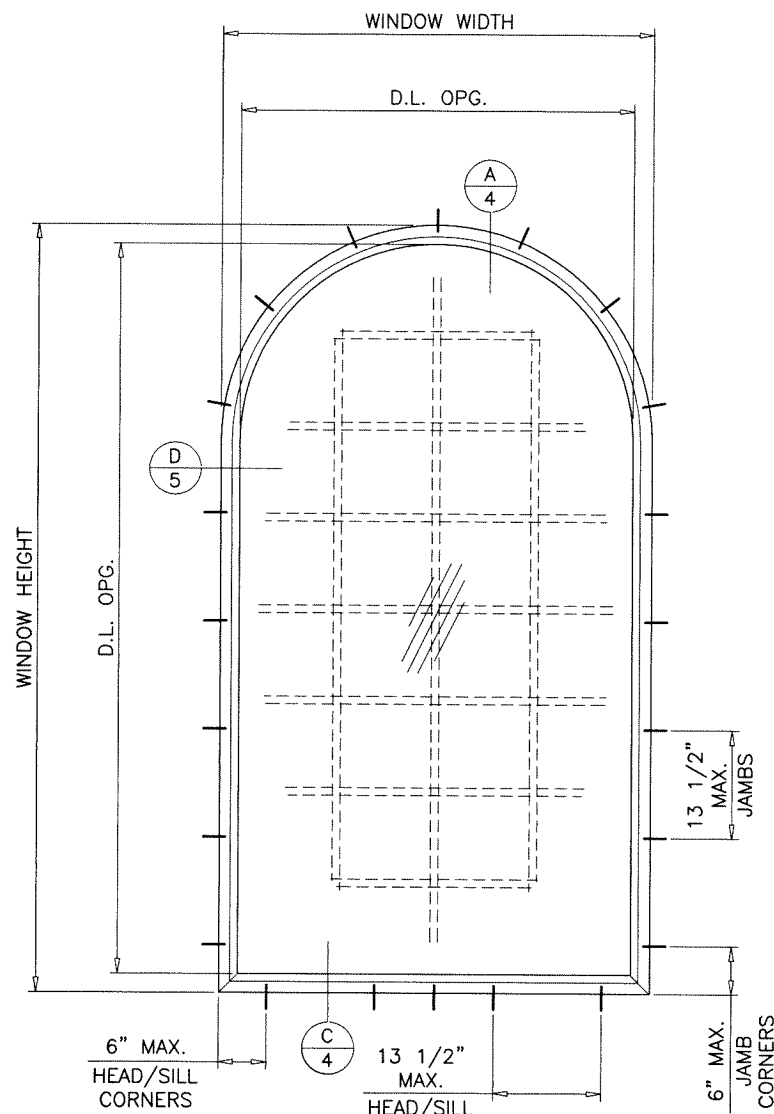


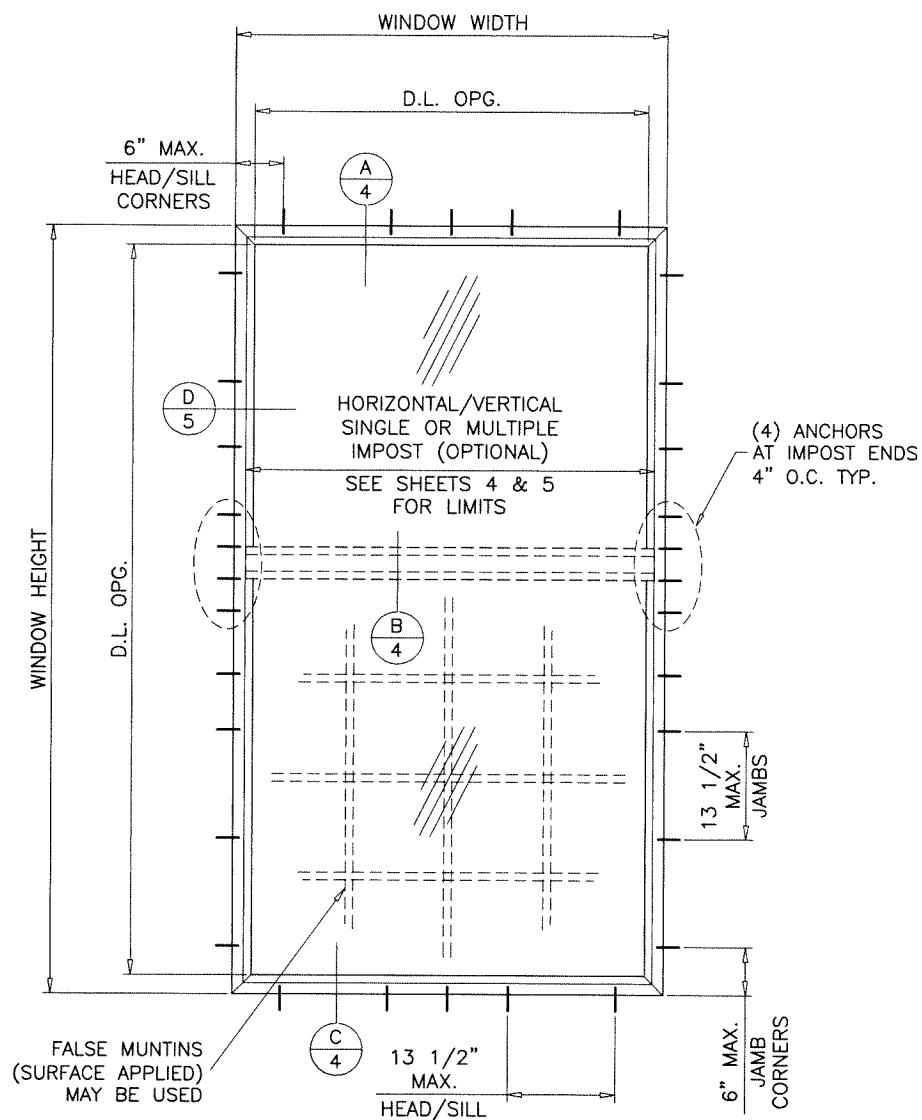

TYPICAL ELEVATIONS
(TESTED UNITS)

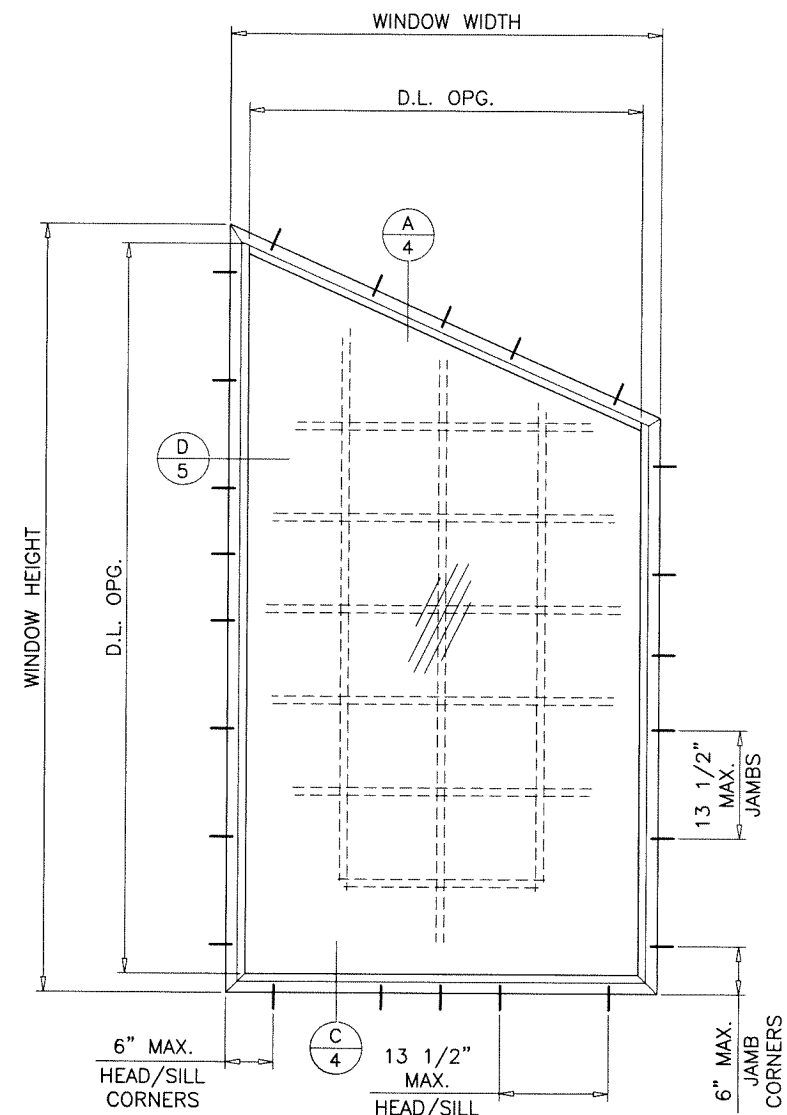

DAYLITE OPENINGS:

D.L.O. HEIGHT = WINDOW HEIGHT - 4.750"
D.L.O. WIDTH = WINDOW WIDTH - 4.750"

FASTENERS AND CONNECTORS (AS APPLICABLE) SHOWN IN THIS APPROVAL MAY NOT MEET CORROSION RESISTANCE REQUIREMENTS FOR COASTAL OR SALT WATER EXPOSURE ZONES. COMPLIANCE WITH THESE CONDITIONS TO BE CHECKED PER FBC 1711.


WINDOWS COMPLY WITH REQUIREMENTS OF ANSI Z97.1.

THESE WINDOWS ARE RATED FOR SMALL MISSILE IMPACT.
F.B.C. APPROVED IMPACT RESISTANT SHUTTERS
REQUIRED FOR INSTALLATIONS UP TO 30 FT. OF GRADE.
SHUTTERS NOT REQD. FOR INSTALLATIONS ABOVE 30 FT. OF GRADE.

Sealed: 8/18/2026

FL #40676

A- CONTRACTOR TO BE RESPONSIBLE FOR THE SELECTION, PURCHASE AND INSTALLATION OF THIS PRODUCT BASED ON THIS PRODUCT EVALUATION PROVIDED HE/SHE DOES NOT DEVIATE FROM THE CONDITIONS DETAILED ON THIS DOCUMENT.
B- THIS PRODUCT EVALUATION DOCUMENT WILL BE CONSIDERED INVALID IF ALTERED BY ANY MEANS.
C- SITE SPECIFIC PROJECTS SHALL BE PREPARED BY A FLORIDA REGISTERED ENGINEER OR ARCHITECT WHICH WILL BECOME THE ENGINEER OF RECORD (E.O.R.) FOR THE PROJECT AND WHO WILL BE RESPONSIBLE FOR THE PROPER USE OF THE P.E.D. ENGINEER OF RECORD, ACTING AS A DELEGATED ENGINEER TO THE P.E.D. ENGINEER SHALL SUBMIT TO THIS LATTER THE SITE SPECIFIC DRAWINGS FOR REVIEW.
D- THIS P.E.D. SHALL BEAR THE DATE AND ORIGINAL SEAL AND SIGNATURE OF THE PROFESSIONAL ENGINEER OF RECORD THAT PREPARED IT.

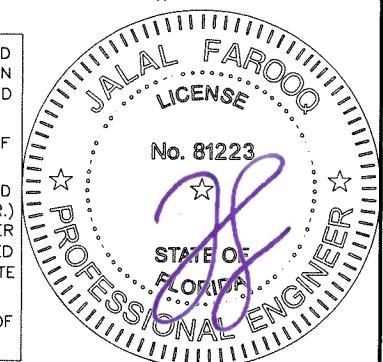

SERIES MG-450
ALUMINUM FIXED WINDOW (S.M.I.)

DESIGN LOAD RATINGS FOR THESE WINDOWS TO BE AS PER CHARTS SHOWN ON SHEET 3.

APPROVAL APPLIES TO SINGLE UNITS OR SIDE BY SIDE COMBINATIONS OF FIX./FIX. OR FIXED WITH OTHER WINDOW TYPES IN MODULES OF TWO OR MORE WINDOWS USING F.B.C. APPROVED MULLIONS IN BETWEEN.

LOWER DESIGN PRESSURE FROM WINDOWS OR MULLION APPROVAL WILL APPLY TO ENTIRE SYSTEM.

THIS PRODUCT HAS BEEN DESIGNED AND TESTED TO COMPLY WITH THE REQUIREMENTS OF THE 2023 (8TH EDITION)/2026 (9TH EDITION) FLORIDA BUILDING CODE INCLUDING HIGH VELOCITY HURRICANE ZONE (HVHZ).

1BY OR 2BY WOOD BUCKS & BUCK FASTENERS BY OTHERS, MUST BE DESIGNED AND INSTALLED ADEQUATELY TO TRANSFER APPLIED PRODUCT LOADS TO THE BUILDING STRUCTURE.

ANCHORS SHALL BE CORROSION RESISTANT, SPACED AS SHOWN ON DETAILS AND INSTALLED PER MANUF'S INSTRUCTIONS. SPECIFIED EMBEDMENT TO BASE MATERIAL SHALL BE BEYOND WALL DRESSING OR STUCCO.

A LOAD DURATION INCREASE IS USED IN DESIGN OF ANCHORS INTO WOOD ONLY.

ALL SHIMS TO BE LOAD-BEARING, (HIGH DENSITY PLASTIC/COMPOSITE, METAL OR OTHER RIGID MATERIALS).

MATERIALS INCLUDING BUT NOT LIMITED TO STEEL/METAL SCREWS, THAT COME INTO CONTACT WITH OTHER DISSIMILAR MATERIALS SHALL MEET THE REQUIREMENTS OF THE 2023/2026 FLORIDA BLDG. CODE & ADOPTED STANDARDS.

THIS PRODUCT APPROVAL IS GENERIC AND DOES NOT PROVIDE INFORMATION FOR A SITE SPECIFIC PROJECT, I.E. LIFE SAFETY OF THIS PRODUCT, ADEQUACY OF STRUCTURE RECEIVING THIS PRODUCT AND SEALING AROUND OPENING FOR WATER INFILTRATION RESISTANCE ETC. CONDITIONS NOT SHOWN IN THIS DRAWING ARE TO BE ANALYZED SEPARATELY, AND TO BE REVIEWED BY BUILDING OFFICIAL.

DESIGN LOADS SHOWN ARE BASED ON 'ALLOWABLE STRESS DESIGN (ASD)'.

MANUFACTURER'S LABEL SHALL BE LOCATED ON A READILY VISIBLE LOCATION IN ACCORDANCE WITH SECTION 1709.9.3 OF FLORIDA BUILDING CODE. LABELING TO COMPLY WITH SECTION 1709.9.2.



af c
AL-FAROOQ CORPORATION
ENGINEERS & PRODUCT DEVELOPMENT
9360 SUNSET DRIVE, SUITE 220
MIAMI, FLORIDA 33173
TEL. (305) 264-8100
WWW.AFCENG.COM
FBPE #3538
COMP-ANL\22-01F-MG

MG-450 ALUMINUM FIXED WDW. (S.M.I.)
MR-GLASS DOORS & WINDOWS MANUFACTURING, LLC
8051 N.W. 79th Place
Medley, FL. 33166
Tel. (305) 764-3963
www.mrglasswindows.com


no	date	by	description
A	07.18.23		UPDATED TO 2023 FBC
B	07.17.26		UPDATED TO 2026 FBC

revisions:
date: 01-06-22
scale: 1/2"=1'-0"
dr. by: TARIQ
chk. by:


drawing no.
22-01F
sheet 1 of 8

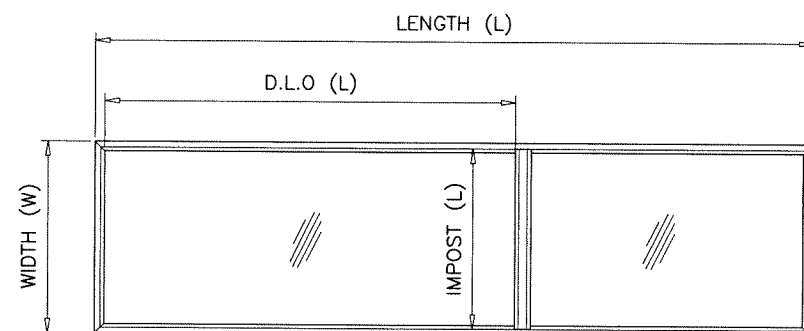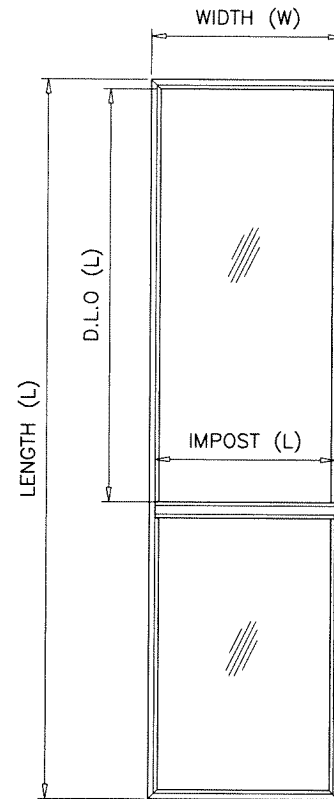

DESIGN LOAD CAPACITY - PSF FOR WINDOWS SHOWN ON THIS SHEET ONLY						
MAX. FRAME DIMS.				9/16" LAM. GLASS		
WIDTH (W)	LENGTH (L)	D.L.O. (L)	IMPOST (L)	IMPOST REINF.	EXT.(+)	INT.(-)
48"	180"	103-1/4"	45-1/8"	W/O TUBE	80.0	80.0
51"	169-3/8"	96-7/8"	48-1/8"		76.7	76.7
54"	160"	91-1/4"	51-1/8"		60.2	60.2
48"	180"	103-1/4"	45-1/8"	WITH TUBE	80.0	80.0
51"	169-3/8"	96-7/8"	48-1/8"		80.0	80.0
54"	160"	91-1/4"	51-1/8"		80.0	80.0

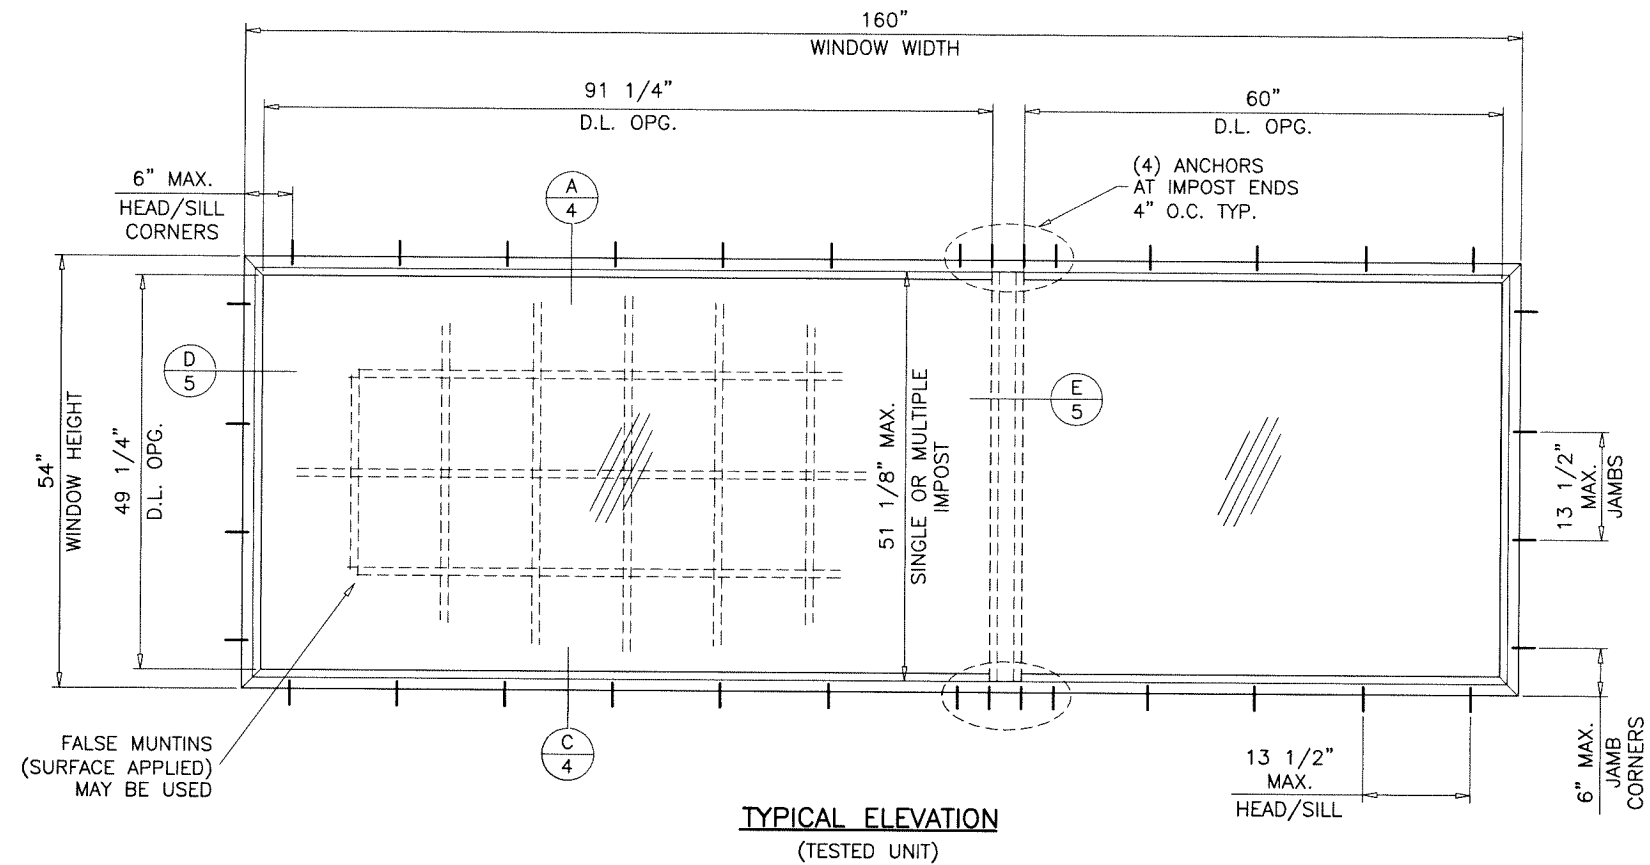

Sealed: 8/18/2026

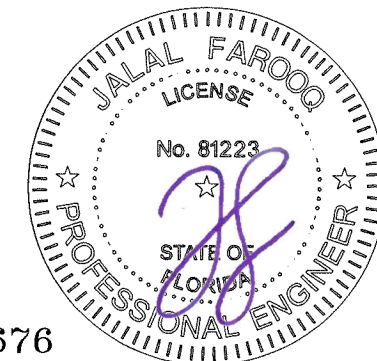

AL-FAROOQ CORPORATION
ENGINEERS & PRODUCT DEVELOPMENT
9360 SUNSET DRIVE, SUITE 220
MIAMI, FLORIDA 33173
TEL. (305) 264-8100
WWW.AFCENG.COM

COMP - ANL \ 22-01F - MG

FBPE #3538

MG-450 ALUMINUM FIXED WDW. (S.M.I.)

MR-GLASS DOORS & WINDOWS MANUFACTURING, LLC
8051 N.W. 79th Place
Medley, FL. 33166
Tel. (305) 764-3963
www.mrglasswindows.com

revisions:

no	date	by	description



date: 01-06-22
scale: 1/2"=1'-0"
dr. by: TARIQ
chk. by:

drawing no.
22-01F
sheet 2 of 8


DESIGN LOAD CAPACITY - PSF					
MAX. FRAME DIMS.		GLASS TYPE 'A'		GLASS TYPE 'B'	
WIDT (W)	LENGTH (L)	EXT.(+)	INT.(-)	EXT.(+)	INT.(-)
30"	48"	85.0	115.0	100.0	130.0
36"		85.0	115.0	100.0	130.0
42"		85.0	115.0	100.0	130.0
48"		85.0	115.0	100.0	130.0
54"		85.0	115.0	100.0	130.0
60"		85.0	115.0	100.0	130.0
66"		85.0	115.0	100.0	130.0
72"		85.0	115.0	100.0	130.0
30"	60"	85.0	115.0	100.0	130.0
36"		85.0	115.0	100.0	130.0
42"		85.0	115.0	100.0	130.0
48"		85.0	115.0	100.0	130.0
54"		75.6	102.2	100.0	130.0
60"		68.0	92.0	100.0	130.0
66"		68.0	92.0	100.0	130.0
72"		68.0	92.0	94.2	122.8
30"	66-1/8"	85.0	115.0	100.0	130.0
36"		85.0	115.0	100.0	130.0
42"		85.0	115.0	100.0	130.0
48"		85.0	115.0	100.0	130.0
54"		75.6	102.2	100.0	130.0
60"		68.0	92.0	100.0	130.0
66"		61.8	83.6	100.0	130.0
66-1/8"		56.7	76.7	100.0	130.0
30"	72"	85.0	115.0	100.0	130.0
36"		85.0	115.0	100.0	130.0
42"		85.0	115.0	100.0	130.0
48"		85.0	115.0	100.0	130.0
54"		75.6	102.2	98.0	127.4
60"		68.0	92.0	94.5	122.8
66"		61.8	83.6	-	-
72"		56.7	76.7	-	-
30"	84"	85.0	115.0	100.0	130.0
36"		85.0	115.0	100.0	130.0
42"		85.0	115.0	100.0	130.0
48"		85.0	115.0	96.4	125.4
54"		75.6	102.2	-	-
60"		68.0	92.0	-	-
66"		61.8	83.6	-	-
72"		56.7	76.7	-	-
30"	96"	85.0	115.0	100.0	130.0
36"		85.0	115.0	100.0	130.0
42"		85.0	115.0	100.0	130.0
48"		85.0	115.0	-	-
54"		75.6	102.2	-	-
60"		68.0	92.0	-	-
66"		61.8	83.6	-	-
72"		56.7	76.7	-	-
30"	108"	85.0	115.0	100.0	130.0
36"		85.0	115.0	100.0	130.0
42"		85.0	115.0	-	-
48"		85.0	115.0	-	-
54"		75.6	102.2	-	-
60"		68.0	92.0	-	-
66"		61.8	83.6	-	-
72"		56.7	76.7	-	-
30"	120"	85.0	115.0	100.0	130.0
36"		85.0	115.0	100.0	130.0
42"		85.0	115.0	-	-
48"		85.0	115.0	-	-
54"		75.6	102.2	-	-
60"		68.0	92.0	-	-
66"		61.8	83.6	-	-
72"		56.7	76.7	-	-

DESIGN LOAD CAPACITY - PSF					
MAX. FRAME DIMS.		GLASS TYPE 'A'		GLASS TYPE 'B'	
WIDT (W)	LENGTH (L)	EXT.(+)	INT.(-)	EXT.(+)	INT.(-)
30"	132"	85.0	115.0	100.0	130.0
36"		85.0	115.0	-	-
42"		85.0	115.0	-	-
30"	144"	85.0	115.0	100.0	130.0
36"		85.0	115.0	-	-
30"	156"	85.0	115.0	-	-
36"		85.0	115.0	-	-
30"	168"	85.0	115.0	-	-


DESIGN LOAD CAPACITY - PSF					
MAX. FRAME DIMS.		GLASS TYPE 'A'		GLASS TYPE 'B'	
WIDT (W)	LENGTH (L)	EXT.(+)	INT.(-)	EXT.(+)	INT.(-)
19-1/8"	26"	85.0	115.0	100.0	130.0
26-1/2"		85.0	115.0	100.0	130.0
37"		85.0	115.0	100.0	130.0
53-1/8"		85.0	115.0	100.0	130.0
19-1/8"	38-3/8"	85.0	115.0	100.0	130.0
26-1/2"		85.0	115.0	100.0	130.0
37"		85.0	115.0	100.0	130.0
53-1/8"		85.0	115.0	100.0	130.0
19-1/8"	50-5/8"	85.0	115.0	100.0	130.0
26-1/2"		85.0	115.0	100.0	130.0
37"		85.0	115.0	100.0	130.0
53-1/8"		80.6	109.0	100.0	130.0
19-1/8"	56"	85.0	115.0	100.0	130.0
26-1/2"		85.0	115.0	100.0	130.0
37"		85.0	115.0	100.0	130.0
53-1/8"		76.8	103.9	100.0	130.0
19-1/8"	63"	85.0	115.0	100.0	130.0
26-1/2"		85.0	115.0	100.0	130.0
37"		85.0	115.0	100.0	130.0
53-1/8"		76.8	103.9	100.0	130.0
19-1/8"	72"	85.0	115.0	100.0	130.0
26-1/2"		85.0	115.0	100.0	130.0
37"		85.0	115.0	100.0	130.0
53-1/8"		76.8	103.9	98.6	128.2
19-1/8"	76"	85.0	115.0	100.0	130.0
26-1/2"		85.0	115.0	100.0	130.0
37"		85.0	115.0	100.0	130.0
53-1/8"		76.8	103.9	95.7	124.4

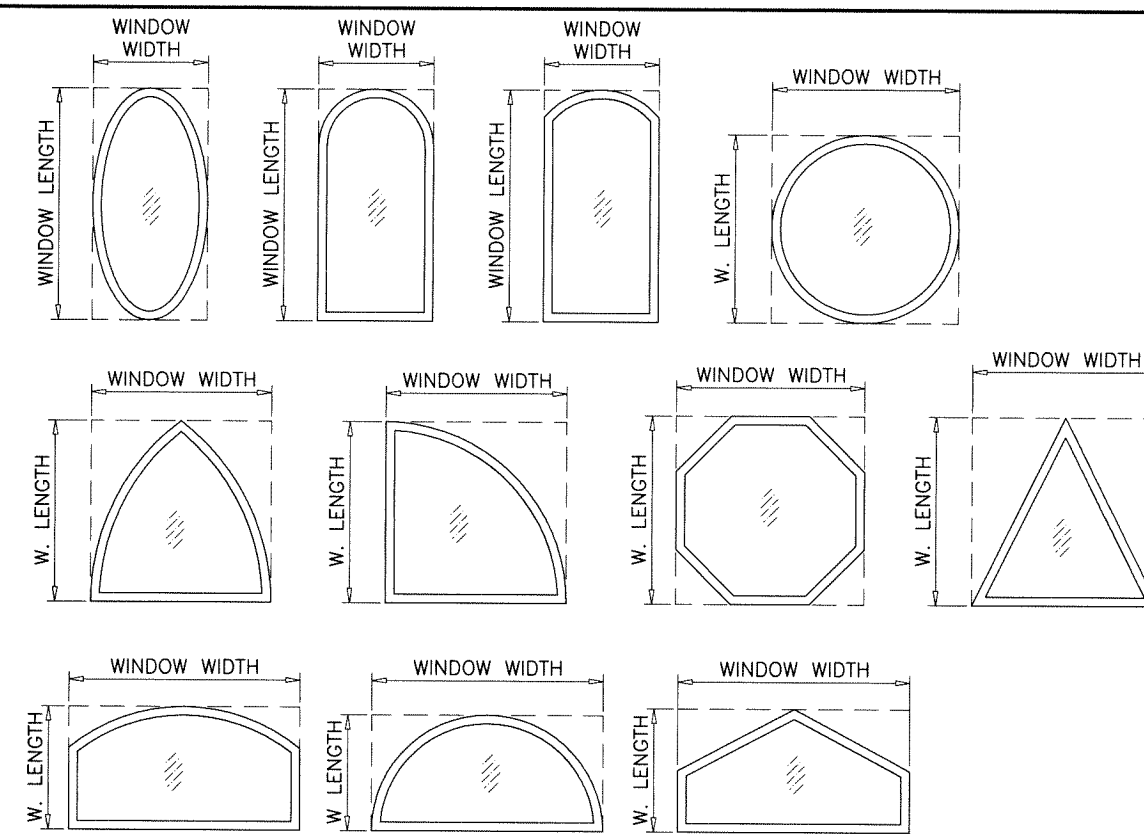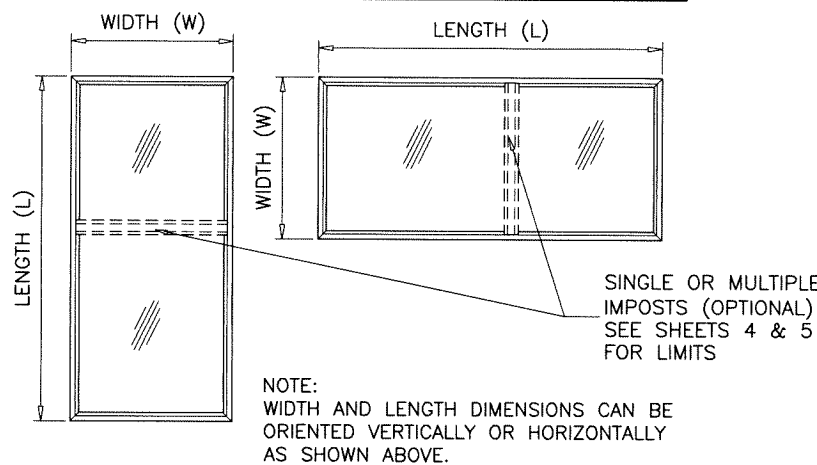

ALLOWABLE LOADS FOR ALTERNATE SHAPES AS SHOWN ABOVE OR SIMILAR CAN BE VERIFIED BY INSCRIBING PICTURE WINDOW SHAPE WITHIN SQUARE OR RECTANGLE AS SHOWN IN DOTTED LINES AND OBTAINING ALLOWABLE LOADS FROM THOSE SHAPES.
LIMIT MAX. DESIGN LOADS FOR ALTERNATE SHAPES TO ±80.0 PSF

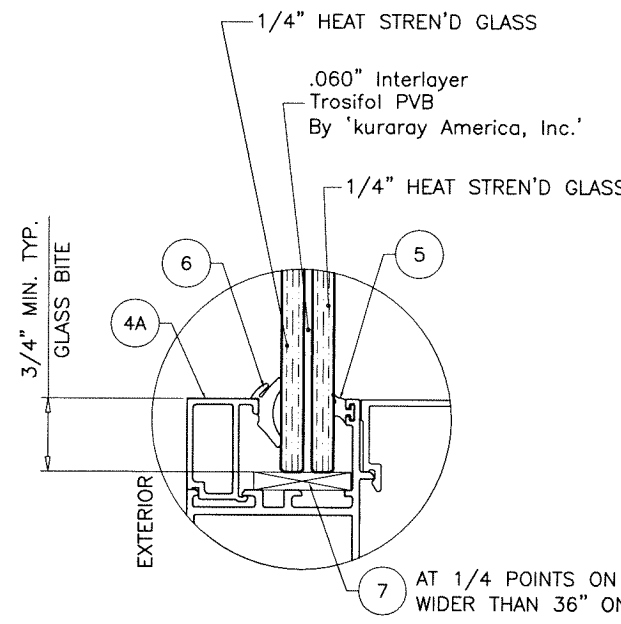

GLASS TYPE 'A'
9/16" OVERALL LAM. GLASS

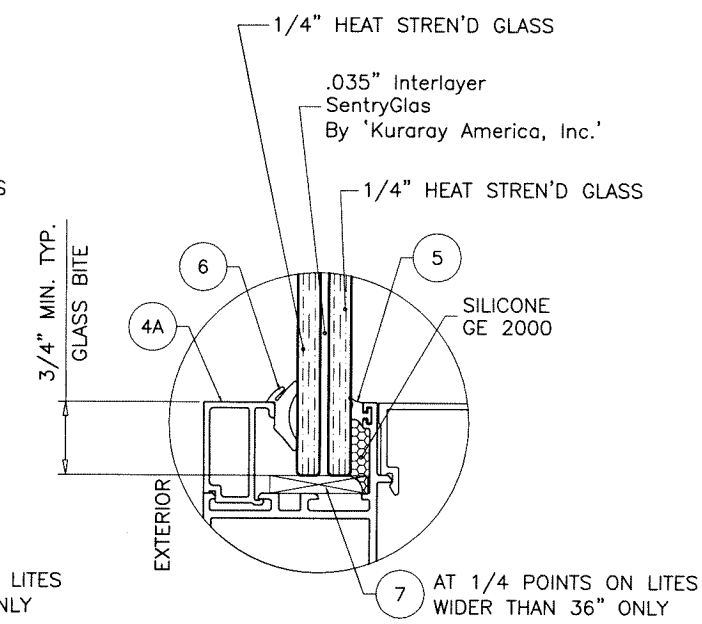


GLASS TYPE 'B'
1/2" OVERALL LAM. GLASS

NOTE: GLASS CAPACITIES ON THIS SHEET ARE BASED ON ASTM E1300-16 (3 SEC. GUSTS).

Sealed: 8/18/2026

FL #40676

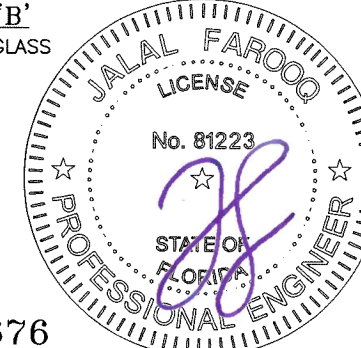

AL-FAROOQ CORPORATION
ENGINEERS & PRODUCT DEVELOPMENT
9360 SUNSET DRIVE, SUITE 220
MIAMI, FLORIDA 33173
TEL. (305) 264-8100
WWW.AFCENG.COM
FBPE #9538

MG-450 ALUMINUM FIXED WDW. (S.M.I.)


MR-GLASS DOORS & WINDOWS MANUFACTURING, LLC
8051 N.W. 79th Place
Medley, FL. 33166
Tel. (305) 764-3963
www.mrglasswindows.com

revisions:






no	date	description

date: 01-06-22
scale: -
dr. by: TARIO
chk. by: -

drawing no. **22-01F**
sheet 3 of 8

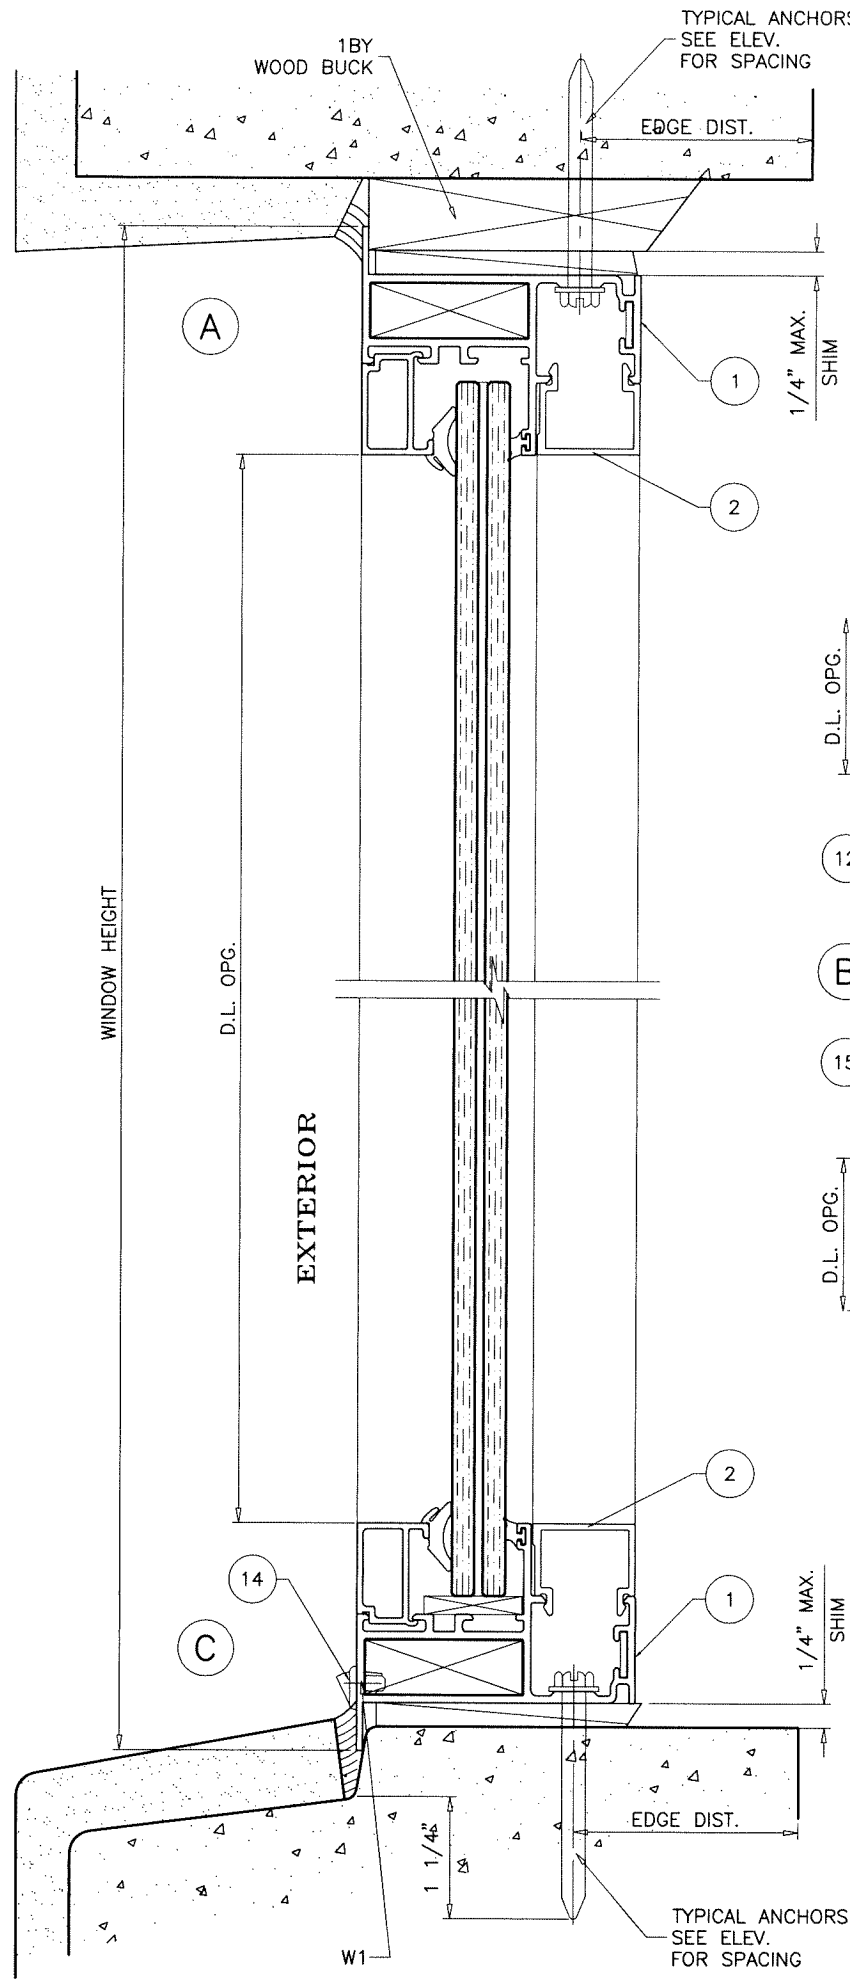

LIMIT MAX. DESIGN LOADS FOR WINDOWS WITH IMPOST AS FOLLOWS		
MAX. LENGTH	REINF.	LOADS - PSF
45-1/8"	W/O TUBE	80.0
48-1/8"		76.7
51-1/8"		60.2
51-1/8"		80.0
51-1/8"	WITH TUBE	80.0

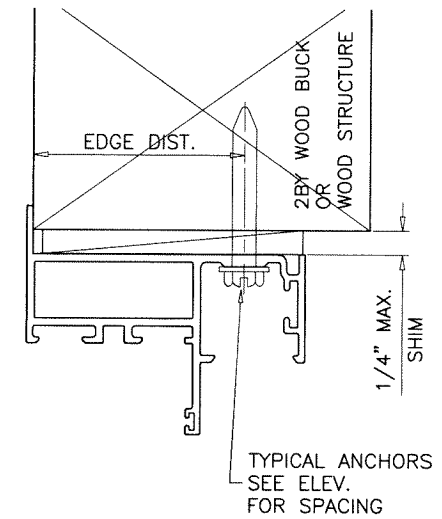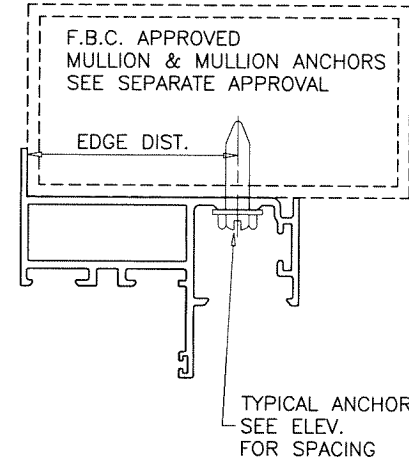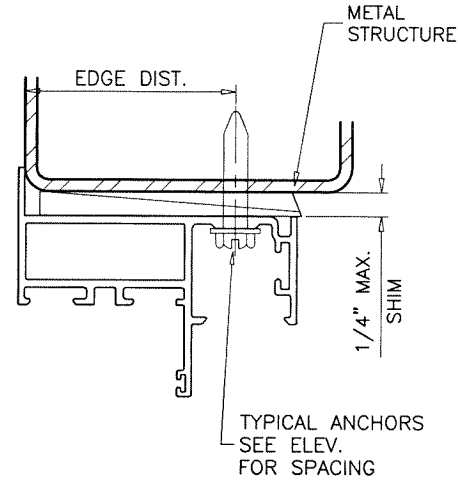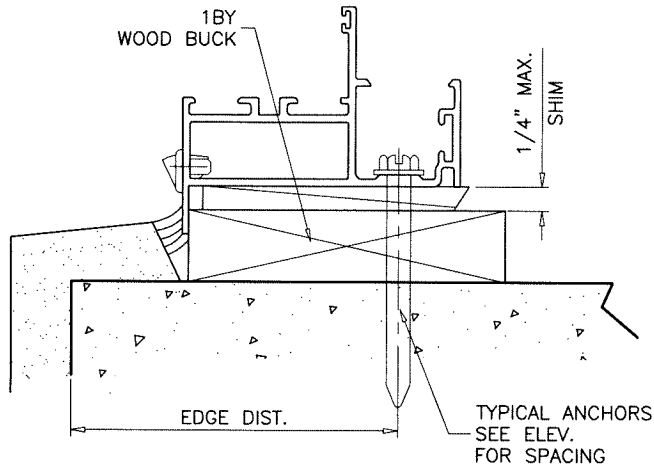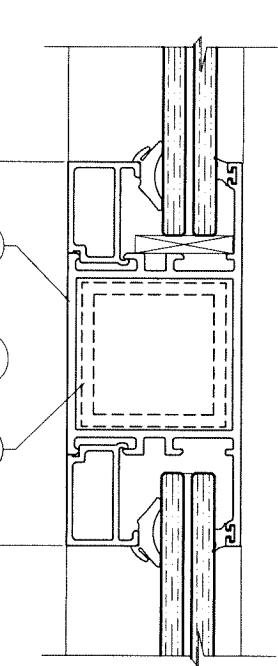

WOOD BUCKS AND METAL STRUCTURE NOT BY 'MR. GLASS' MUST SUSTAIN LOADS IMPOSED BY GLAZING SYSTEM AND TRANSFER THEM TO THE BUILDING STRUCTURE.


TYPICAL ANCHORS: SEE ELEV. FOR SPACING
1/4" DIA. ULTRACON+ BY 'DEWALT' (Fu=164 KSI, Fy=148 KSI)
 INTO 2BY WOOD BUCKS OR WOOD STRUCTURES
 1-1/2" MIN. PENETRATION INTO WOOD (HEAD/SILL/JAMBS)
 THRU 1BY BUCKS INTO CONC. OR BLOCKS
 1-1/4" MIN. EMBED INTO CONCRETE (HEAD/SILL/JAMBS)
 1-1/4" MIN. EMBED INTO BLOCKS (JAMBS)
 DIRECTLY INTO CONCRETE OR BLOCKS
 1-1/4" MIN. EMBED INTO CONCRETE (HEAD/SILL/JAMBS)
 1-1/4" MIN. EMBED INTO BLOCKS (JAMBS)
#14 SMS OR SELF DRILLING SCREWS (GRADE 2 CRS)
 INTO F.B.C. APPROVED MULLIONS
 OR
 INTO METAL STRUCTURES (HEAD/SILL/JAMBS)
 (3) THREADS MIN. TO EXTEND BEYOND METAL THICKNESS
 ALUMINUM: 1/8" THK. MIN. (6063-T5 MIN.)
 STEEL: 1/8" THK. MIN. (Fy = 36 KSI MIN.)
 (STEEL IN CONTACT WITH ALUMINUM TO BE PLATED OR PAINTED)

TYPICAL EDGE DISTANCE
 INTO CONCRETE AND BLOCKS = 2-1/2" MIN.
 INTO WOOD STRUCTURE = 1" MIN.
 INTO METAL STRUCTURE = 3/4" MIN.

WOOD AT HEAD, SILL OR JAMBS SG = 0.55 MIN.
 CONCRETE AT HEAD, SILL OR JAMBS f'c = 3000 PSI MIN.
 C-90 HOLLOW/FILLED BLOCK AT JAMBS f'm = 2000 PSI MIN.

WEEPHOLES:
 W1 = 5/16" X 1-3/4" WEEPHOLES WITH PLASTIC BAFFLE
 AT 5-1/2" FROM EACH END

Sealed: 8/18/2026

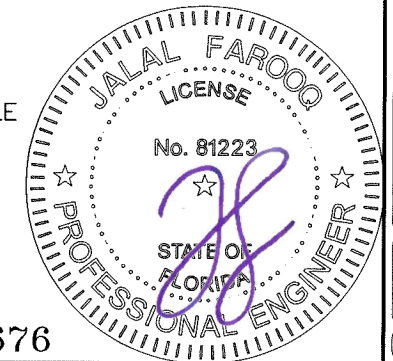

FL #40676

AL-FAROOQ CORPORATION
 ENGINEERS & PRODUCT DEVELOPMENT
 9360 SUNSET DRIVE, SUITE 220
 MIAMI, FLORIDA 33173
 TEL. (305) 264-8100
 WWW.AFCENG.COM
 FBPE #8538

COMP-ANL\22-01F-MG

MG-450 ALUMINUM FIXED WDW. (S.M.I.)

MR-GLASS DOORS & WINDOWS MANUFACTURING, LLC
 8051 N.W. 79th Place
 Medley, FL. 33166
 Tel. (305) 764-3963
 www.mrglasswindows.com

revisions:



no	date	by	description
1	01-06-22	1"	1/2" = 1"
2		dr. by: TARIQ	
3		chk. by:	

date: 01-06-22
 scale: 1/2" = 1"
 dr. by: TARIQ
 chk. by:




drawing no.
22-01F

sheet 4 of 8


FL #40676

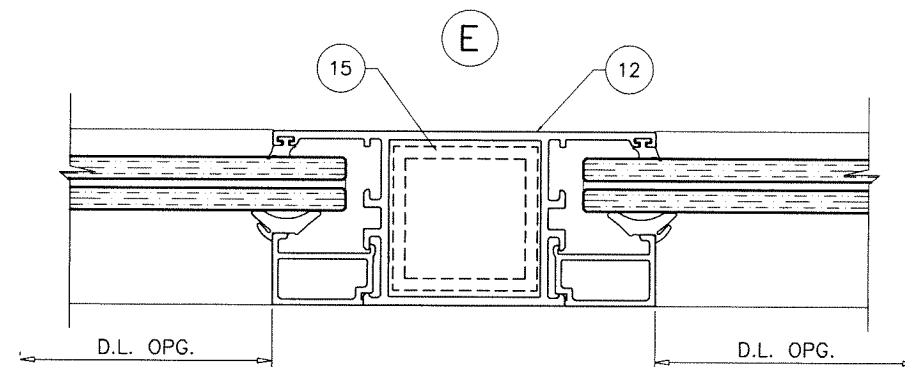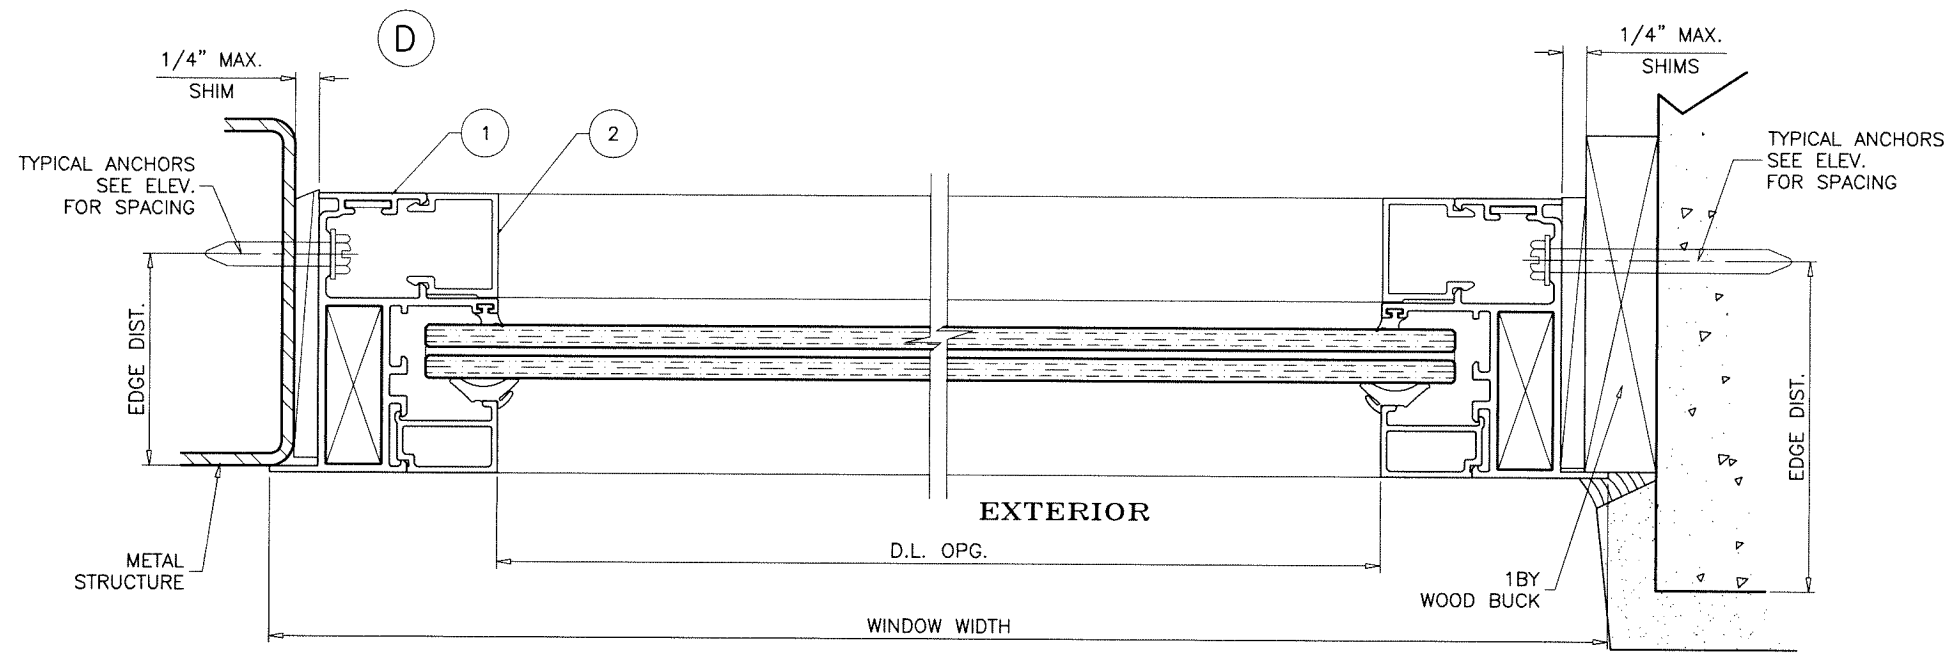

LIMIT MAX. DESIGN LOADS FOR WINDOWS WITH IMPOST AS FOLLOWS		
MAX. LENGTH	REINF.	LOADS - PSF
45-1/8"	W/O TUBE	80.0
48-1/8"		76.7
51-1/8"		60.2
51-1/8"	WITH TUBE	80.0

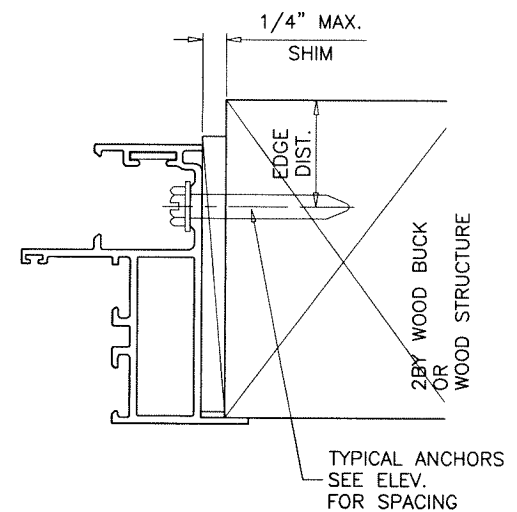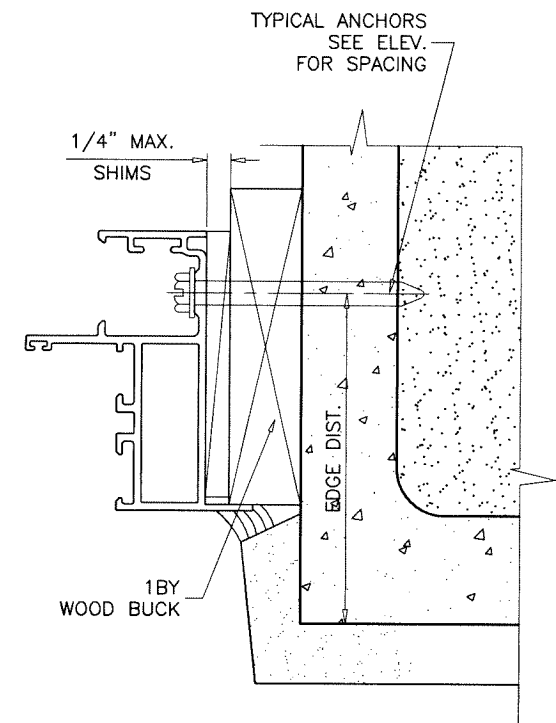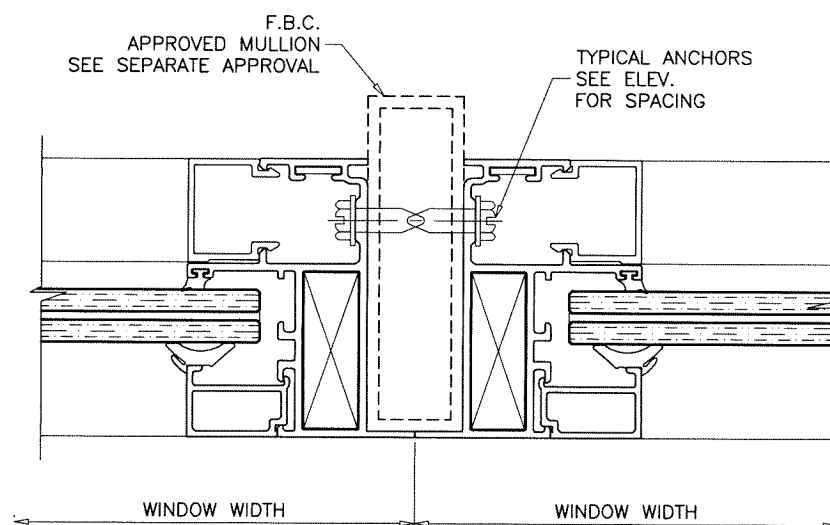

Sealed: 8/18/2026

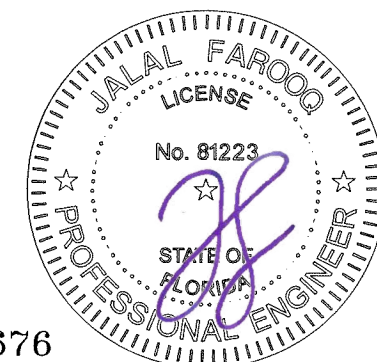

FL #40676





AL-FAROOQ CORPORATION
ENGINEERS & PRODUCT DEVELOPMENT
9360 SUNSET DRIVE, SUITE 220
MIAMI, FLORIDA 33173
TEL. (305) 264-8100
WWW.AFCENG.COM
FBPE #3538
COMP-ANL\22-01F-MG

MG-450 ALUMINUM FIXED WDW. (S.M.I.)
MR-GLASS DOORS & WINDOWS MANUFACTURING, LLC
8051 N.W. 79th Place
Medley, FL. 33166
Tel. (305) 764-3963
www.mrglasswindows.com

revisions:		no	date	by	description
date:	01-06-22				
scale:	1/2" = 1"				
dr. by:	TARIQ				
chk. by:					
drawing no.		22-01F			
sheet		5 of 8			

WINDOW HEIGHT

EXTERIOR

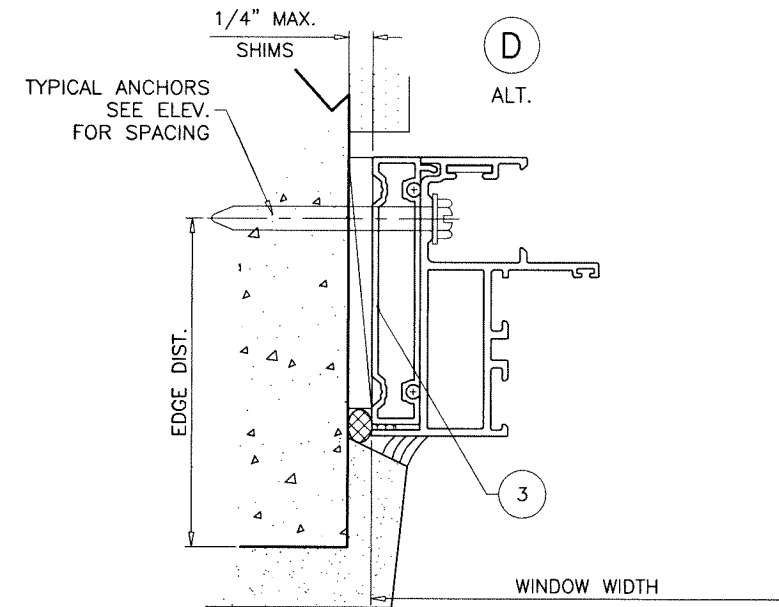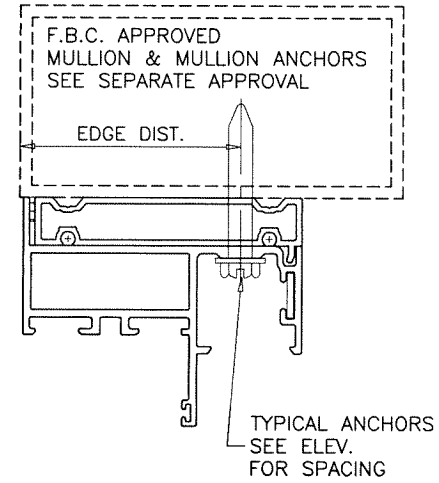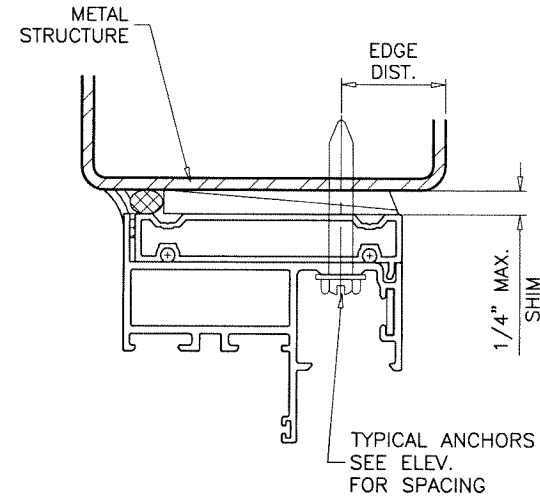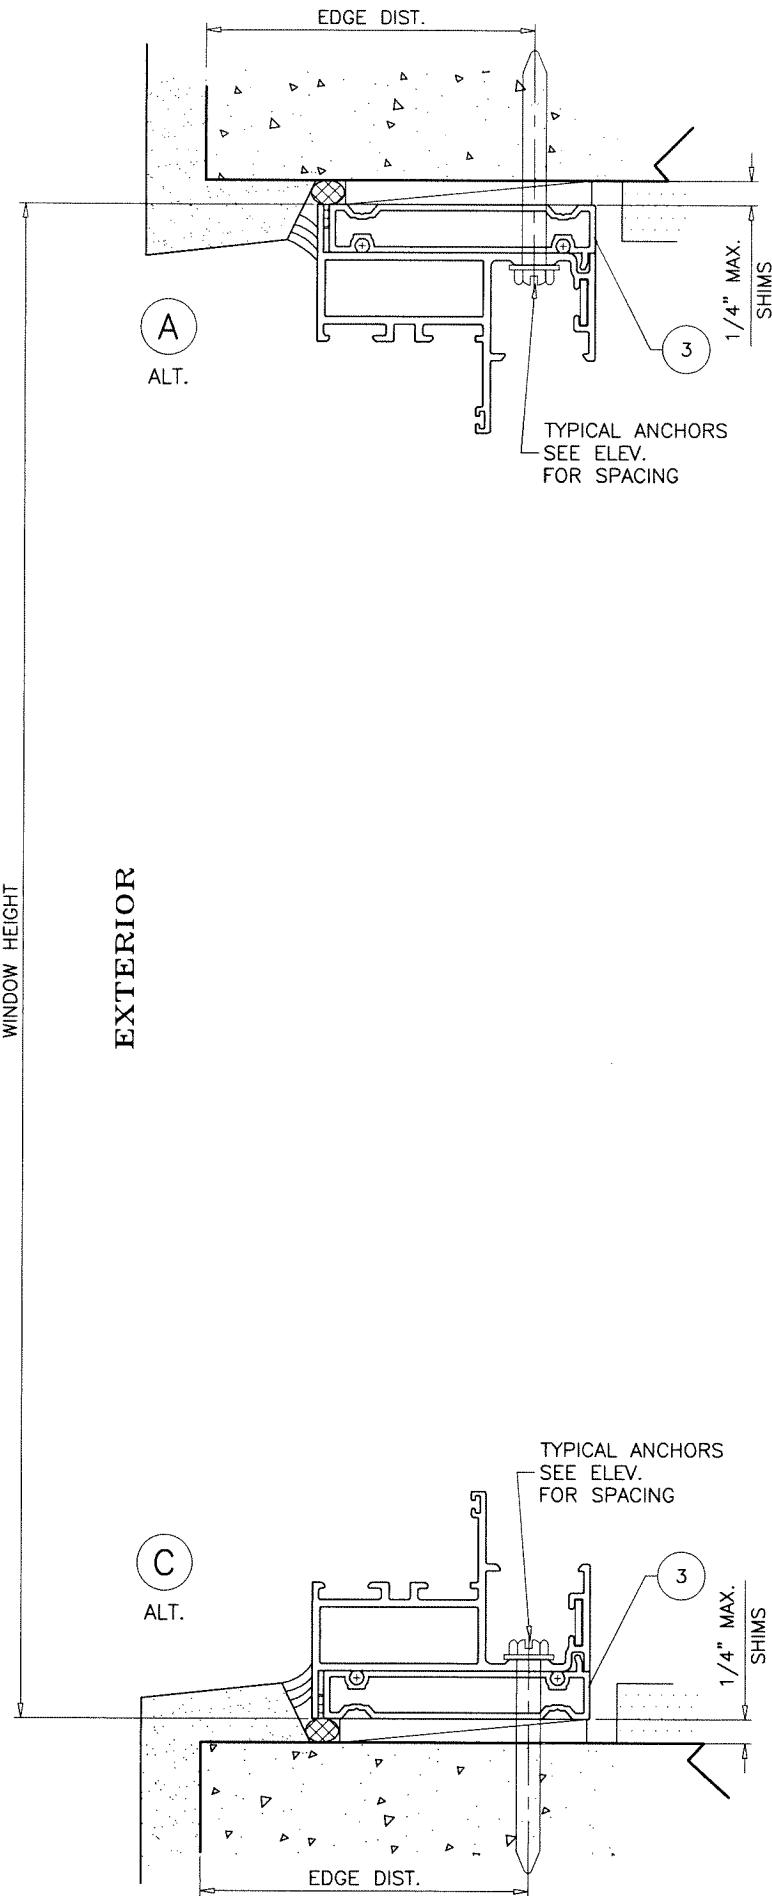

INSTALLATION DETAILS WITH FLUSH FRAME ADAPTERS

SEE SHEETS 4 & 5 FOR WINDOW DETAILS

Sealed: 8/18/2026








FL #40676



AL-FAROOQ CORPORATION
ENGINEERS & PRODUCT DEVELOPMENT
9360 SUNSET DRIVE, SUITE 220
MIAMI, FLORIDA 33173
TEL. (305) 264-8100
WWW.AFCENG.COM
FBPE #3538
COMP-ANL\22-01F-MG

MG-450 ALUMINUM FIXED WDW. (S.M.I.)
MR-GLASS DOORS & WINDOWS MANUFACTURING, LLC
8051 N.W. 79th Place
Medley, FL. 33166
Tel. (305) 764-3963
www.mrglasswindows.com

revisions:		no date by description	
date:	01-06-22	scale:	1/2" = 1"
dr:	TARIQ	chk:	
drawing no.		22-01F	
sheet		6 of 8	

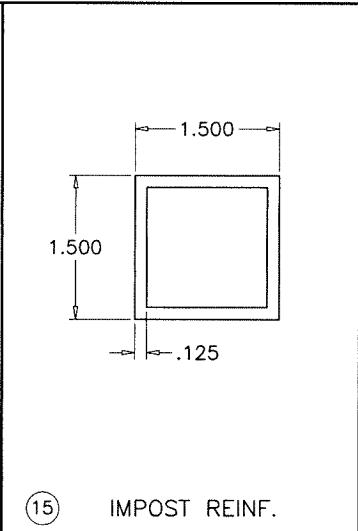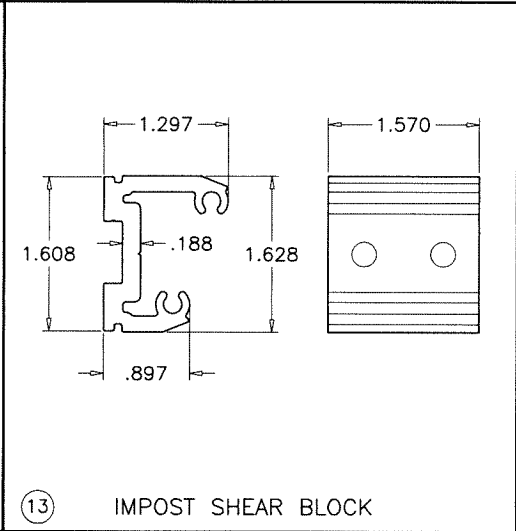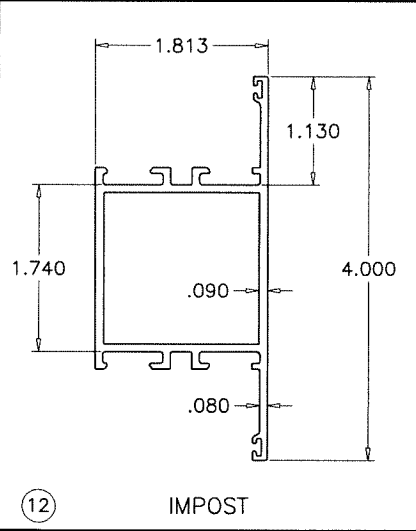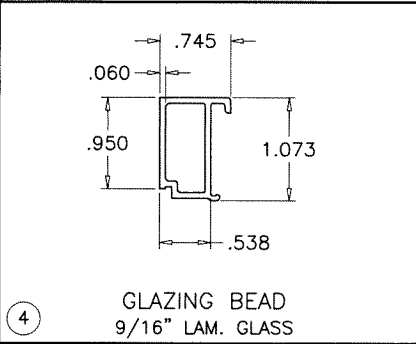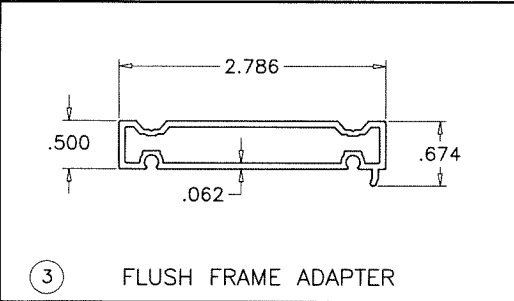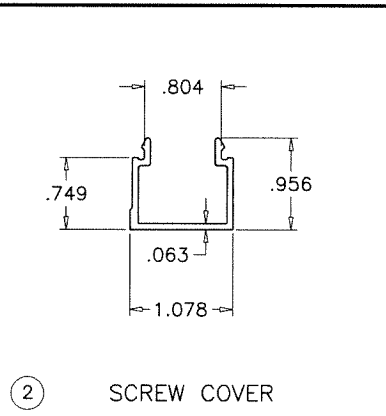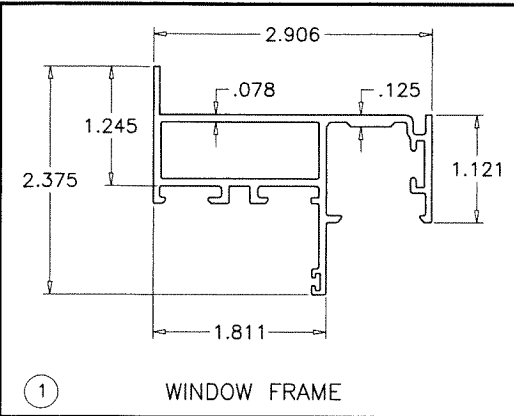


ITEM	PART #	QUANTITY	DESCRIPTION	MATERIAL	MANF./SUPPLIER/REMARKS
1	E-451	4	WINDOW FRAME	6063-T6	-
2	E-452	4	SCREW COVER	6063-T5	-
3	E-212	4	FLUSH FRAME ADAPTER	6063-T6	-
4	E-9004	4	GLAZING BEAD (9/16" LAM. GLASS)	6063-T6	-
5	G30-01	AS REQD.	INTERIOR GLAZING GASKET	SANTOPRENE	-
6	G10-04	AS REQD.	EXTERIOR GLAZING GASKET	EPDM	-
7	G25-08	AS REQD.	SETTING BLOCKS AT 1/4 POINTS	EPDM	DUROMETER 80±5 SHORE A
8	1/4-20 X 9/16"	AS REQD.	FRAME ASSEMBLY FASTENERS	ST/ST	SOCKET HEAD MS
9	#10 X 1"	AS REQD.	ADAPTER ASSEMBLY FASTENERS	ST/ST	F.H. SMS
10	A45-01	1/ CORNER	FIXED CORNER KEY	6063-T5	-
10A	A45-01	1/ CORNER	ADJUSTABLE CORNER KEY	6063-T5	-
11	A45-11	1/ CORNER	FIXED ALIGNMENT KEY	ST. STEEL	-
11A	A45-12	1/ CORNER	ADJUSTABLE ALIGNMENT KEY	6063-T5	-
12	E-3012	AS REQD.	IMPOST	6063-T6	-
13	A30-02	AS REQD.	IMPOST SHEAR BLOCK	6063-T6	-
14	G2-01	2	DRAIN VALVE	PLASTIC	-
15	-	AS REQD.	TUBE REINF. AT IMPOST	6063-T6	-
16	-	-	-	-	-

SEALANT:

ALL JOINTS AND FRAME CONNECTIONS SEALED WITH SILICONE.

Sealed: 8/18/2026

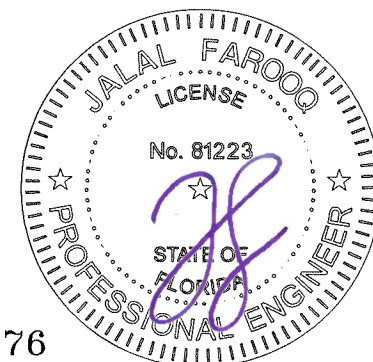


FL #40676

AL-FAROOQ CORPORATION
ENGINEERS & PRODUCT DEVELOPMENT
9360 SUNSET DRIVE, SUITE 220
MIAMI, FLORIDA 33173
TEL. (305) 264-8400
WWW.AFCENG.COM
FBPE #3538
COMP-ANL\22-01F-MG


MG-450 ALUMINUM FIXED WDW. (S.M.I.)
MR-GLASS DOORS & WINDOWS MANUFACTURING, LLC
8051 N.W. 79th Place
Medley, FL. 33166
Tel. (305) 764-3963
www.mrglasswindows.com

revisions:	no	date	by	description


date: 01-06-22
scale: 1/2" = 1"
dr. by: TARIQ
chk. by:
drawing no.
22-01F
sheet 7 of 8

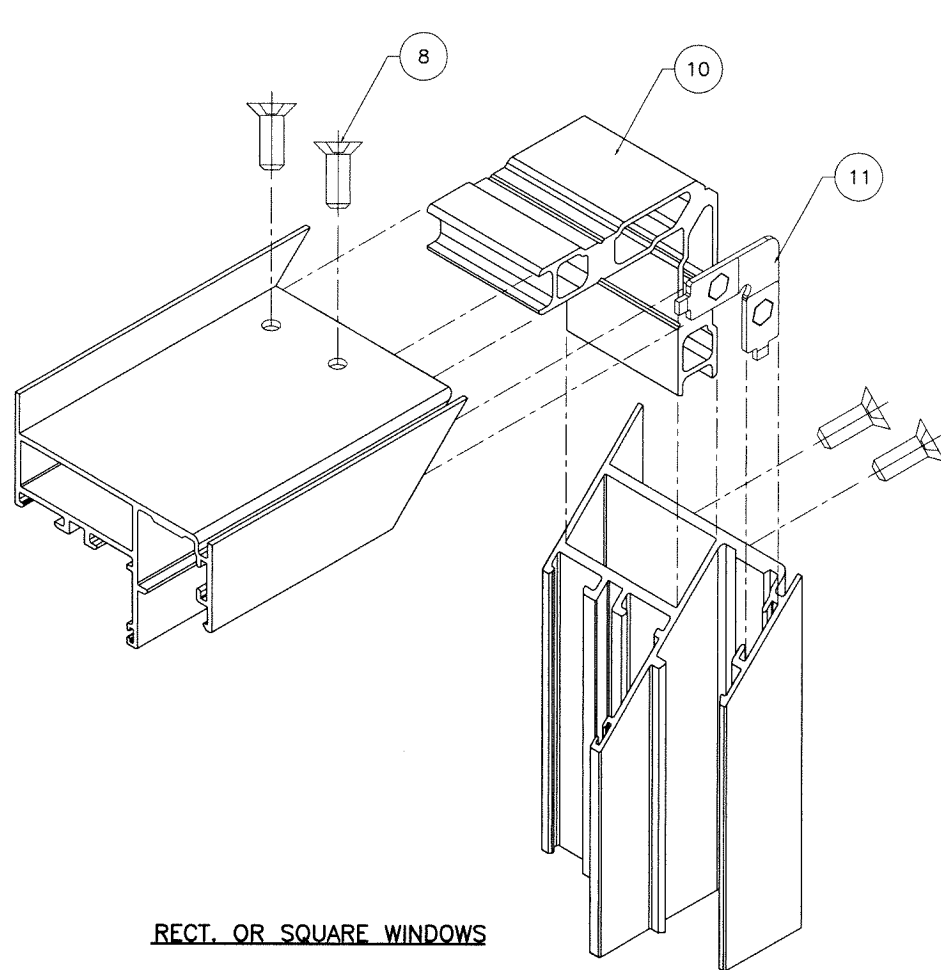


RECT. OR SQUARE WINDOWS

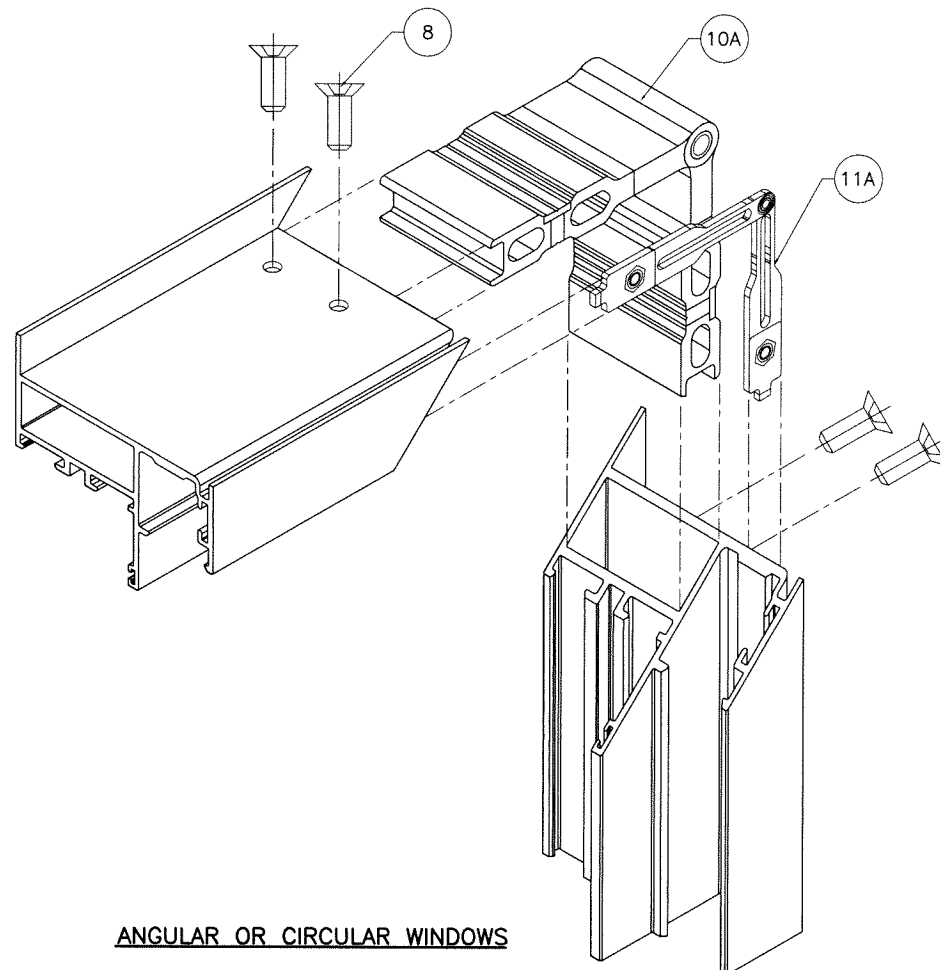

ANGULAR OR CIRCULAR WINDOWS

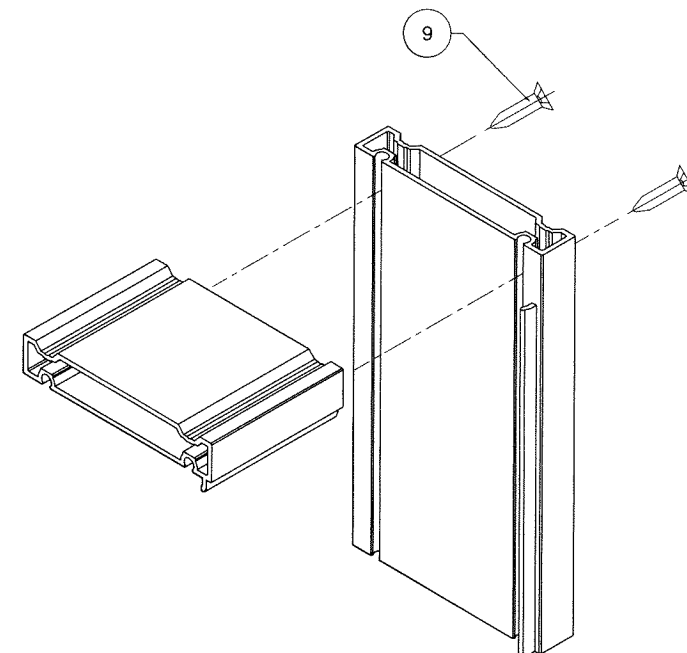


ADAPTER CORNERS

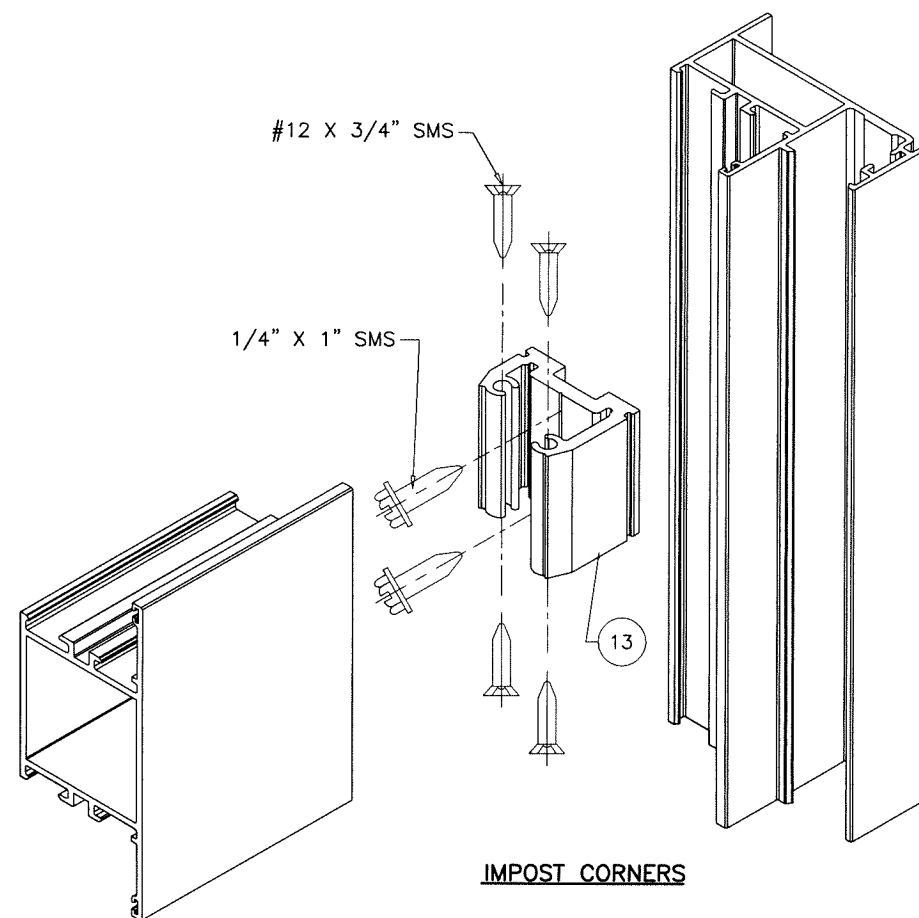

IMPOST CORNERS

Sealed: 8/18/2026

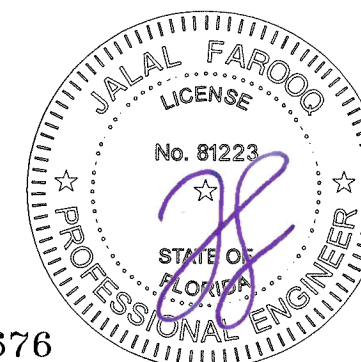

FL #40676

afC
AL-FAROOQ CORPORATION
 ENGINEERS & PRODUCT DEVELOPMENT
 9360 SUNSET DRIVE, SUITE 220
 MIAMI, FLORIDA 33173
 TEL. (305) 264-8100
 WWW.AFCENG.COM
 FBPE #9538
 COMP-ANL\22-01F-MG

MG-450 ALUMINUM FIXED WDW. (S.M.I.)
MR-GLASS DOORS & WINDOWS MANUFACTURING, LLC
 8051 N.W. 79th Place
 Medley, FL. 33166
 Tel. (305) 764-3963
 www.mrglasswindows.com

revisions:		no date by description	
date:	01-06-22	scale:	1/2" = 1"
dr. by:	TARIQ	chk. by:	
drawing no.	22-01F		
sheet	8 of 8		