





WALLABA HARDWOOD SHINGLES
INSTALLED OVER 1/2" PLYWOOD (min)

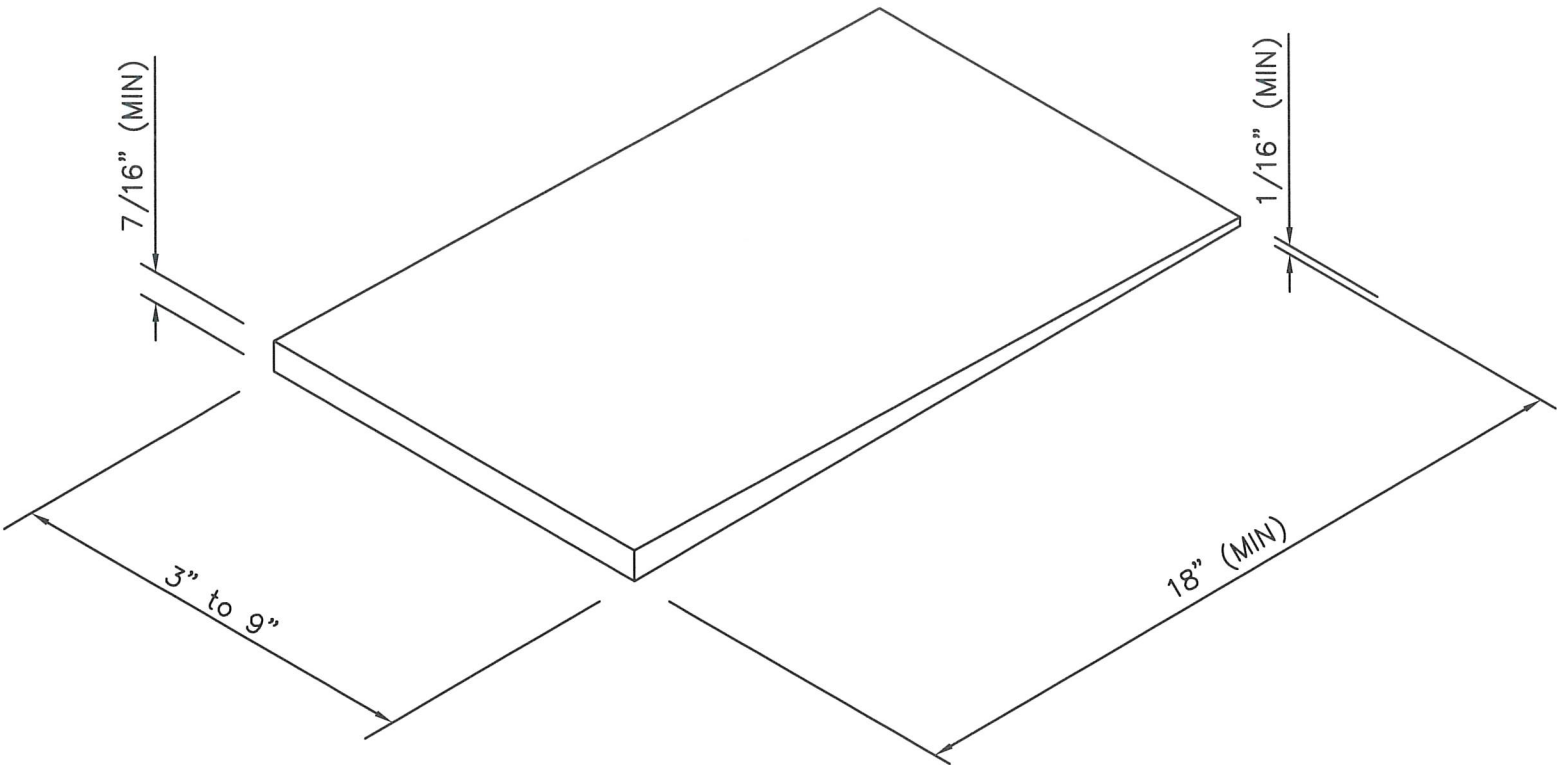

#1 GRADE WALLABA
(S.G. = 0.88 min)

ROOF SLOPE	MAXIMUM EXPOSURE TO WEATHER
3 1/2":12" to 4":12"	4 1/4"
4":12"	5 1/2"

TWO 5d x 1 1/2" RING SHANK NAILS
(304SS TYPICALLY, 316SS COASTAL)
FOR EACH SHINGLE 3/4" FROM EDGE
AND 1-1/2" ABOVE BUTT LINE OF NEXT
COURSE.

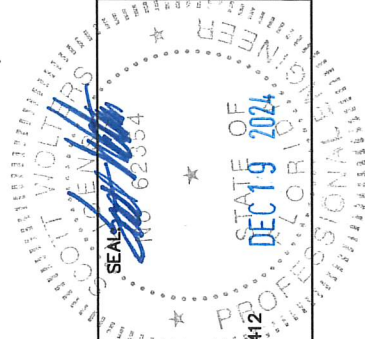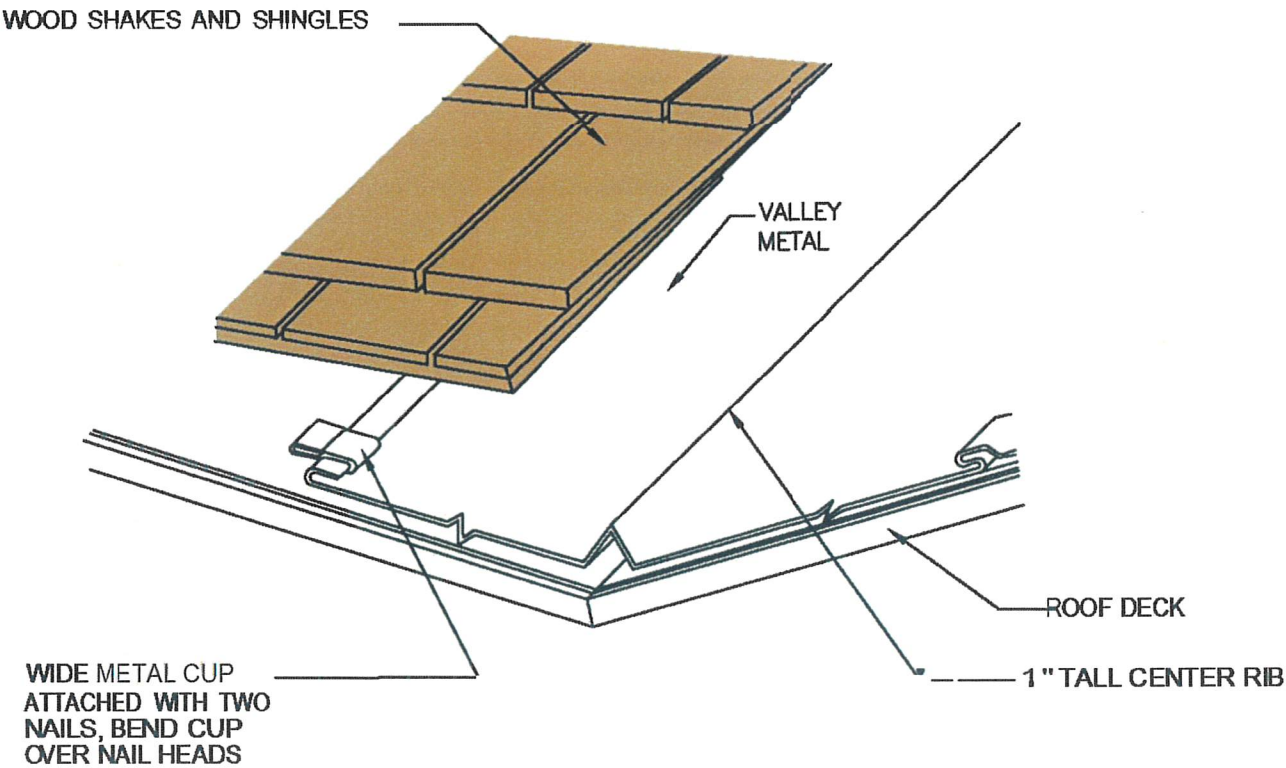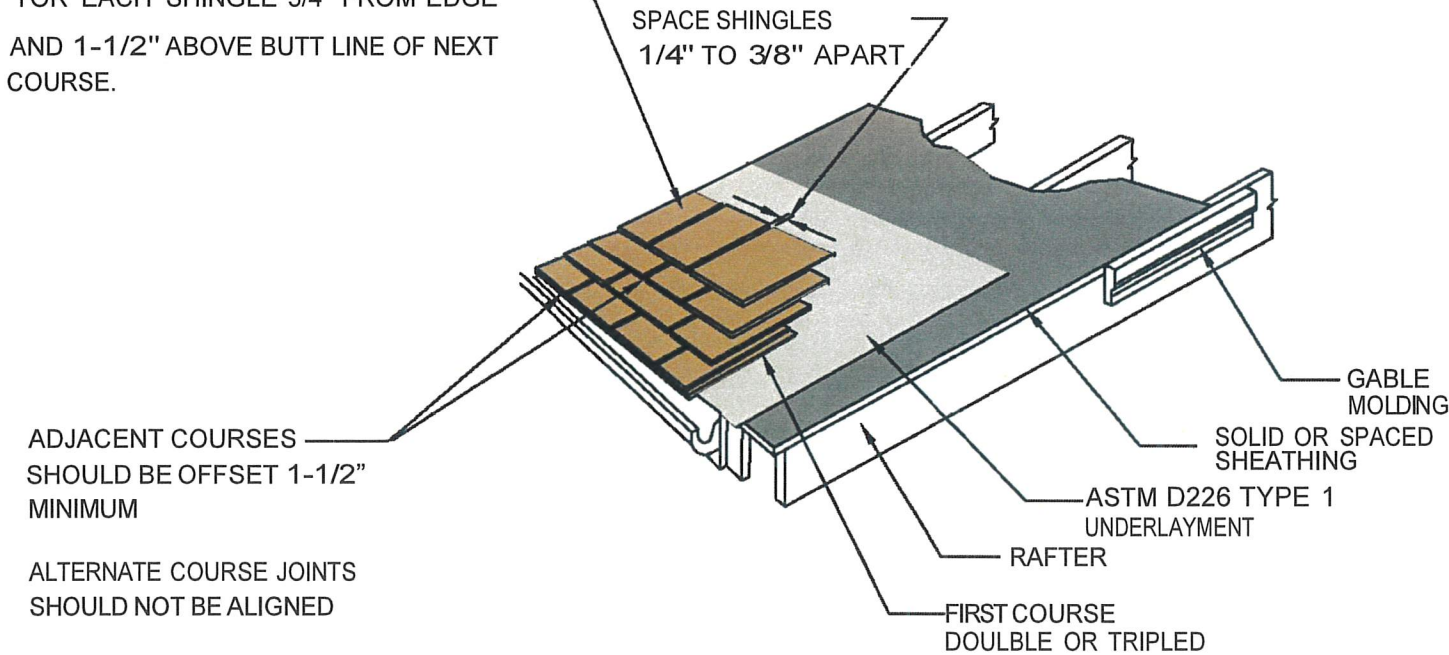

BASILICATO NORTH AMERICA

1001 S. MYRTLE AVE, SUITE 2
CLEARWATER, FL 33756
PH: (860) 415-3767
www.royalshingles.com
info@royalshingles.com

DWG: BNA-W1-HZ
SHEET: 1/1

REV#	DATE	DESCRIPTION
1	12/19/24	CODE UPDATE
2	2/14/22	1ST SUBMITTAL
3		PRINTS ISSUED FOR REV#