




STEEL DOOR & FRAME SYSTEMS, INC.


DKS SERIES 1800
STEEL COMMERCIAL DOOR
OUTSWING
"IMPACT"

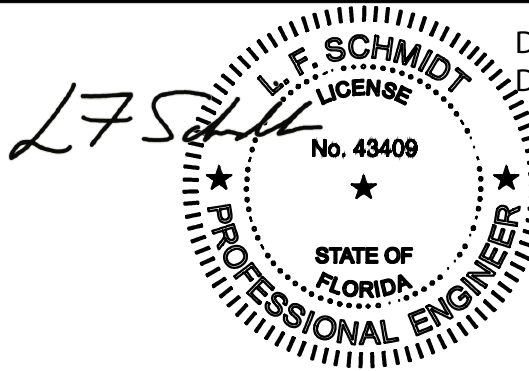

Digitally signed by Lyndon F Schmidt
Date: 2026.07.20 10:31:17 -04'00'

This item has been digitally signed and sealed by
L. F. Schmidt, P.E. on the date adjacent to the seal.
Printed copies of this document are not
considered signed and sealed and the signature
must be verified on any electronic copies.

THIS PRODUCT APPROVAL IS VALID
ONLY FOR THE STATE OF FLORIDA

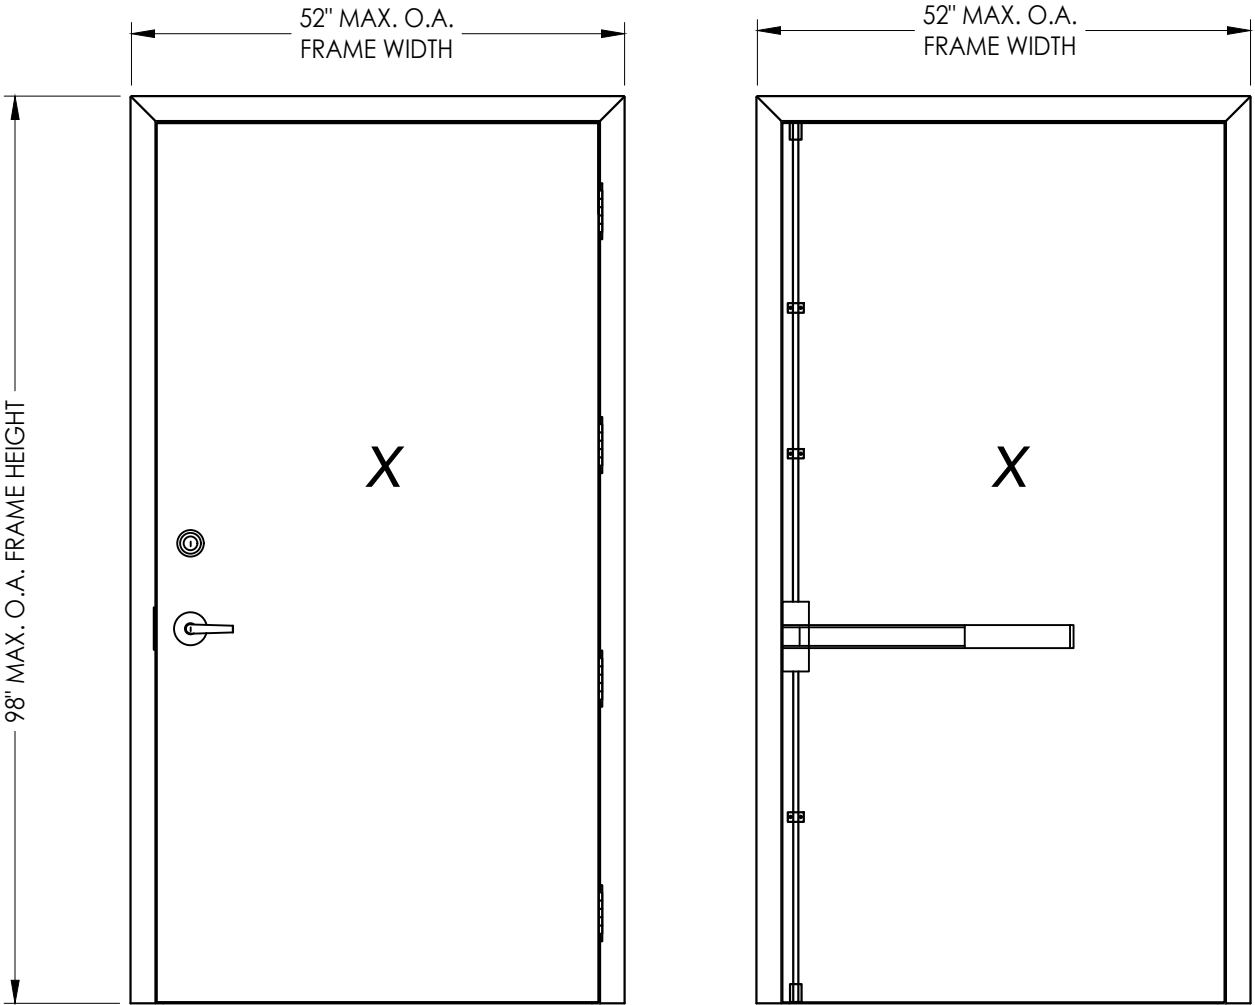

161 Latch & Deadbolt
"Pioneer SL/CSL Series" Latch
"T300 Series" Deadbolt

Panic Bar Exit Device w/ Vertical Rods
"7700-V Series"

GENERAL NOTES

- This product has been evaluated and is in compliance with the 9th Edition (2026) Florida Building Code (FBC) structural requirements excluding the "High Velocity Hurricane Zone" (HVHZ).
- Product anchors shall be as listed and spaced as shown on details. Anchor embedment to base material shall be beyond wall dressing or stucco.
- When used in areas requiring wind borne debris protection this product complies with FBC Sections 1609.1.2 & R301.2.1.2 and does not require an impact resistant covering. This product meets missile level "D" and includes Wind Zone 4 as defined in ASTM E1996.
- Site conditions that deviate from the details of this drawing require further engineering analysis by a licensed engineer or registered architect.

TABLE OF CONTENTS	
SHEET#	DESCRIPTION
1	Typical elevation, design pressures & general notes
2	Door panel details
3	Horizontal and vertical cross sections
4	Frame anchoring
5	Bill of materials and components

OVERALL FRAME DIMENSION	LOCK TYPE	DESIGN PRESSURE (PSF)	
		POSITIVE	NEGATIVE
52.0" x 98.0"	161 LATCH & DEADBOLT "PIONEER SL/CSL & T300 Series"	+80.0	-80.0
40.0" x 98.0"	PANIC BAR EXIT DEVICE w/ VERTICAL RODS "7700-V Series"	+70.0	-70.0
52.0" x 98.0"	PANIC BAR EXIT DEVICE w/ VERTICAL RODS "7700-V Series"	+50.0	-50.0

Documents Prepared By:
Lyndon F. Schmidt
P.E. No. 43409

RW BUILDING CONSULTANTS, INC.
P.O. Box 230, Valrico, FL 33595
Phone No.: 813.659.9197
FBPE Registry No. 9813

PRODUCT: DKS STEEL COMMERCIAL DOOR
PART OR ASSEMBLY:
TYPICAL ELEVATION, DESIGN
PRESSURES & GENERAL NOTES

REVISIONS			
NO.	DATE	BY	
2	7/01/26	LFS	UPDATE TO 9TH ED. (2026) FBC
1	7/01/23	LFS	UPDATE TO 8TH ED. (2023) FBC

DATE: 3/21/22

SCALE: N.T.S.

DWG. BY: LFS


CHK. BY: RW

DRAWING NO.:
FL-41130.1


SHEET 1 OF 5

Z:\2023 FBC Drawings\DKS Steel Door & Frames Systems\FL-41130 R2\FL-41130.1-2.dwg


STEEL DOOR SKIN (18 GA.): MIN. 0.045" THK.
STEEL GRADE: ASTM A1008 GALV. STEEL (Fy = 33,000 PSI MIN.)
CORE MATERIAL: EPS FOAM (POLYSTYRENE - 1.0 PCF MIN. DENSITY)

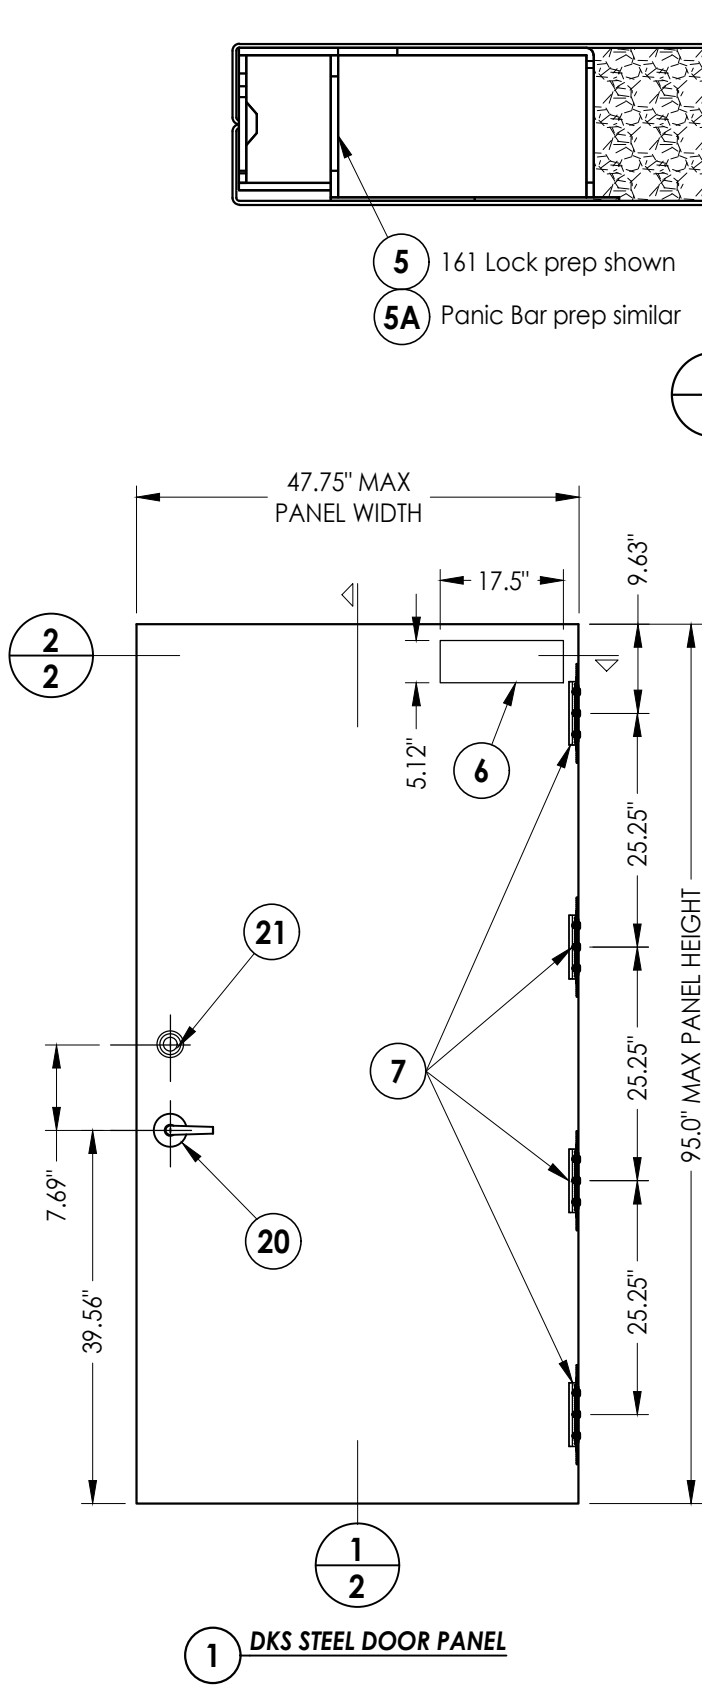

2 HORIZONTAL CROSS SECTION
2 Door panel

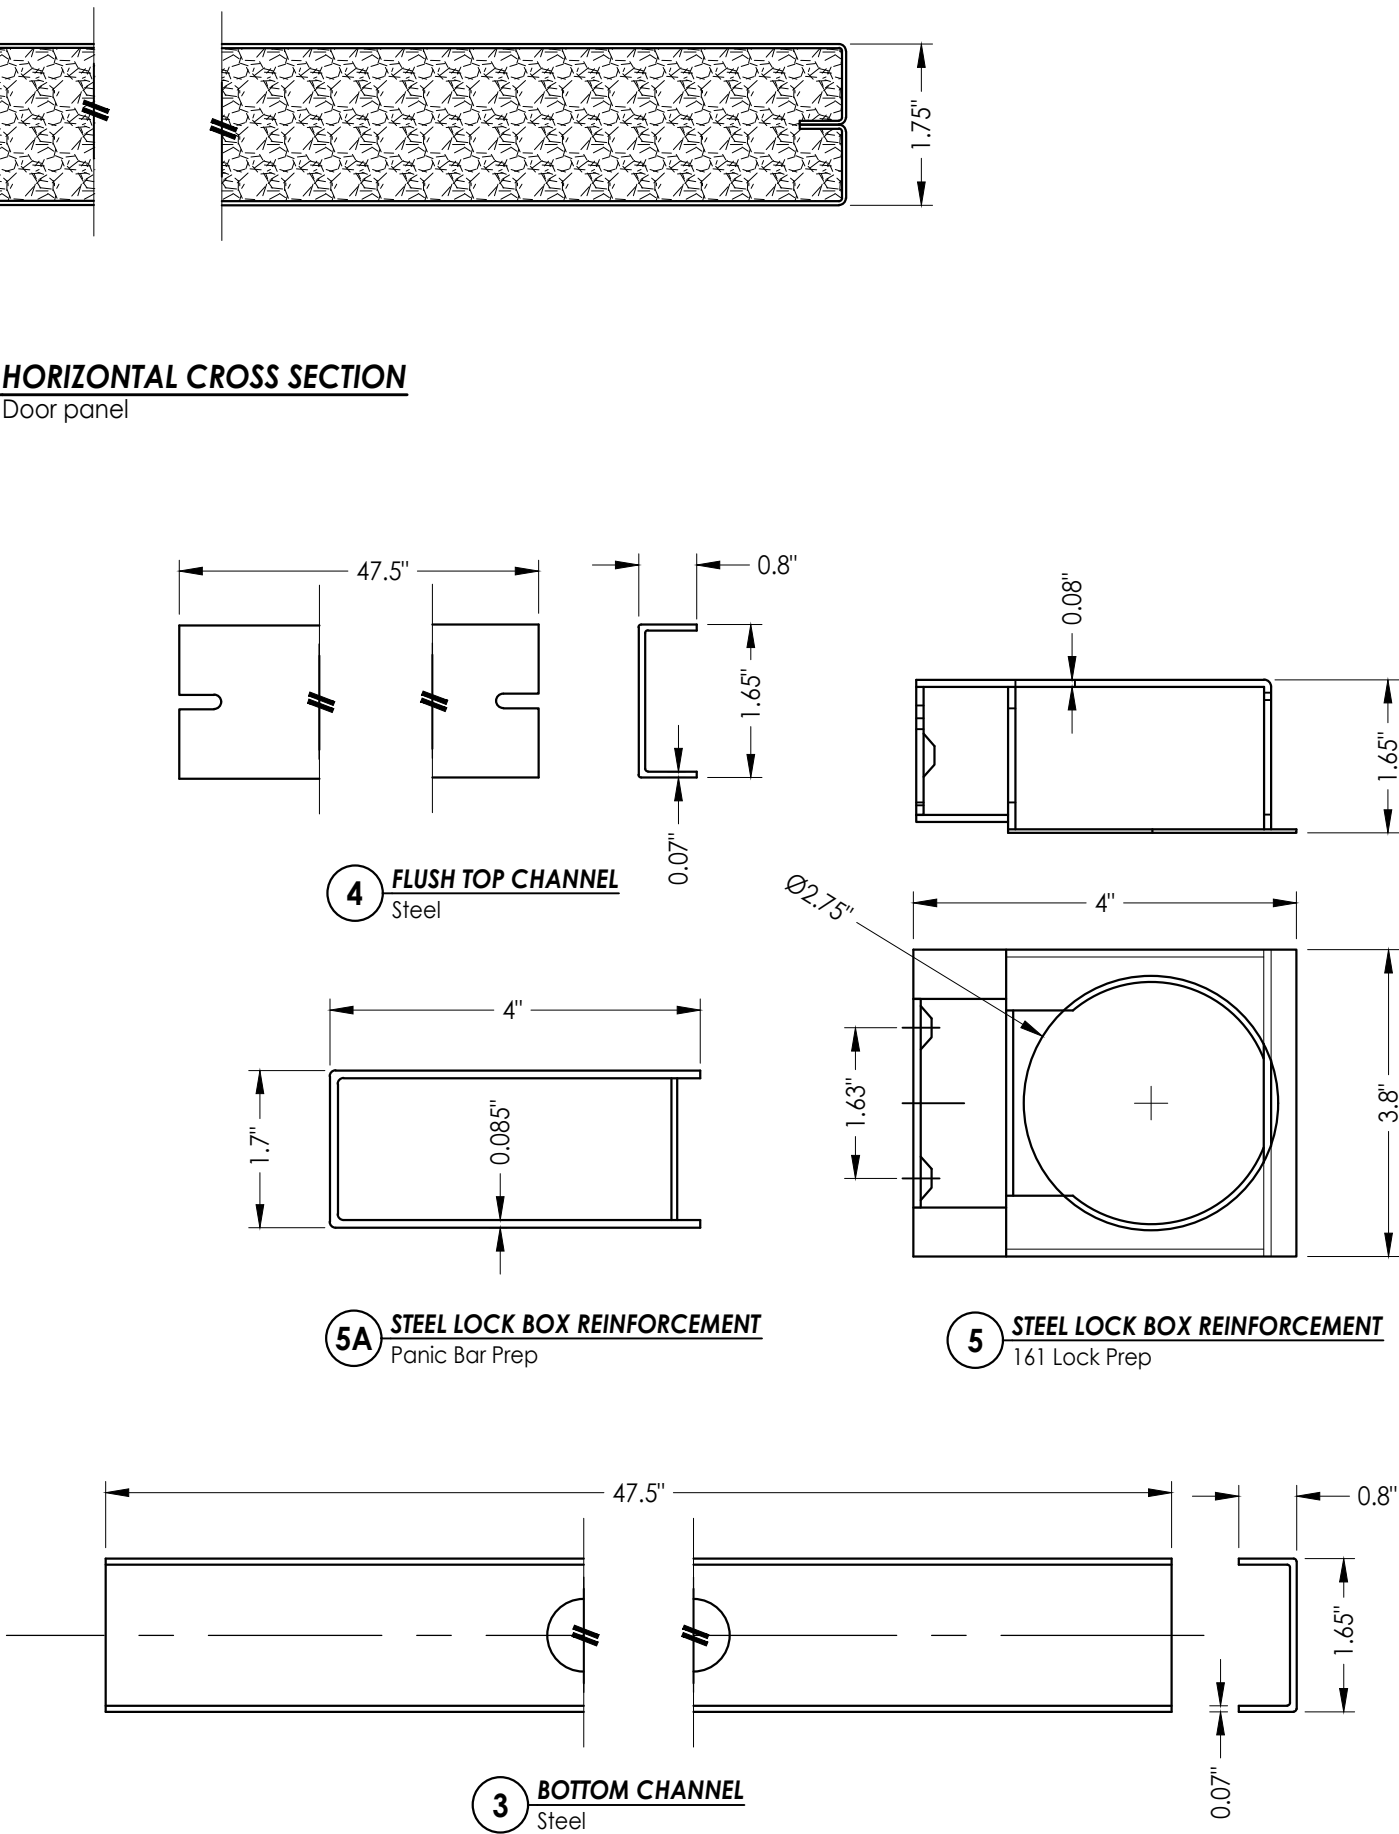

1 VERTICAL CROSS SECTION
2 Door panel

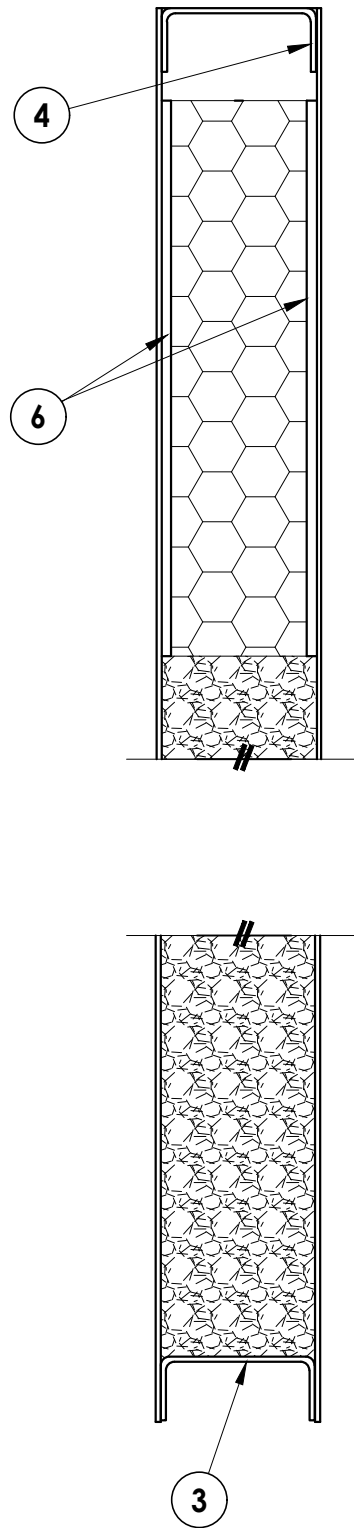


PRODUCT:		PART OR ASSEMBLY:	
DKS		STEEL COMMERCIAL DOOR	
		DOOR PANEL DETAILS	
NO.	DATE	BY	REVISIONS
2	7/01/26	UPDATE TO 9TH ED. (2026) FBC LFS	
1	7/01/23	UPDATE TO 8TH ED. (2023) FBC LFS	

DATE: 3/21/22
SCALE: N.T.S.
DWG. BY: LFS
CHK. BY: RW
DRAWING NO.: FL-41130.1
SHEET 2 OF 5


Documents Prepared By:
Lyndon F. Schmidt
P.E. No. 43409

RW BUILDING CONSULTANTS, INC.
P.O. Box 230, Vairico, FL 33595
Phone No.: 813.659.9197
FBPE Registry No. 9813


Z:\2023 FBC Drawings\DKS Steel Door & Frames Systems\FL-41130 R2\FL-41130.1-2.dwg

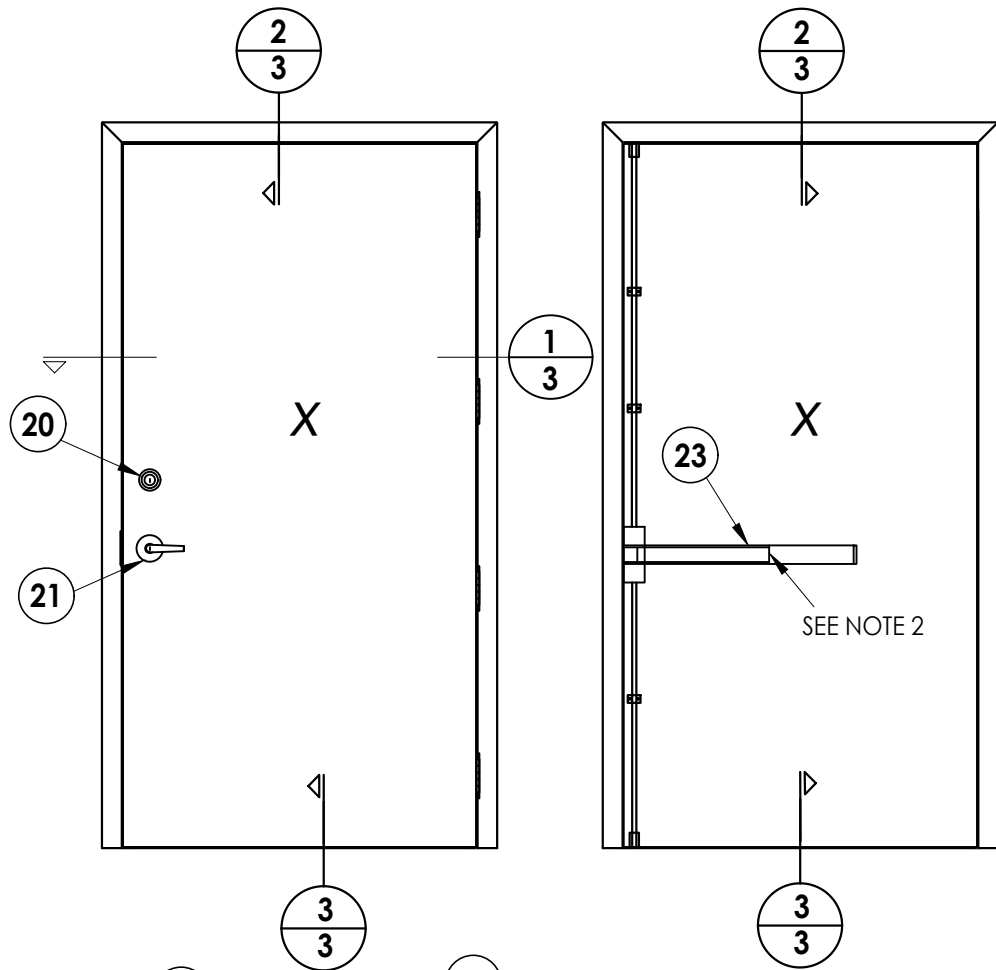



- NOTES:
1. Anchor strap (3/4" wide, 18 gauge steel) or Tube Anchor tack welded to frame along each end.
 2. Panic Bar set screws (#12-24 x 5/16") must be activated to achieve impact rating. Locate one screw at top and bottom at center of push rail or locate one screw at each end of bar.

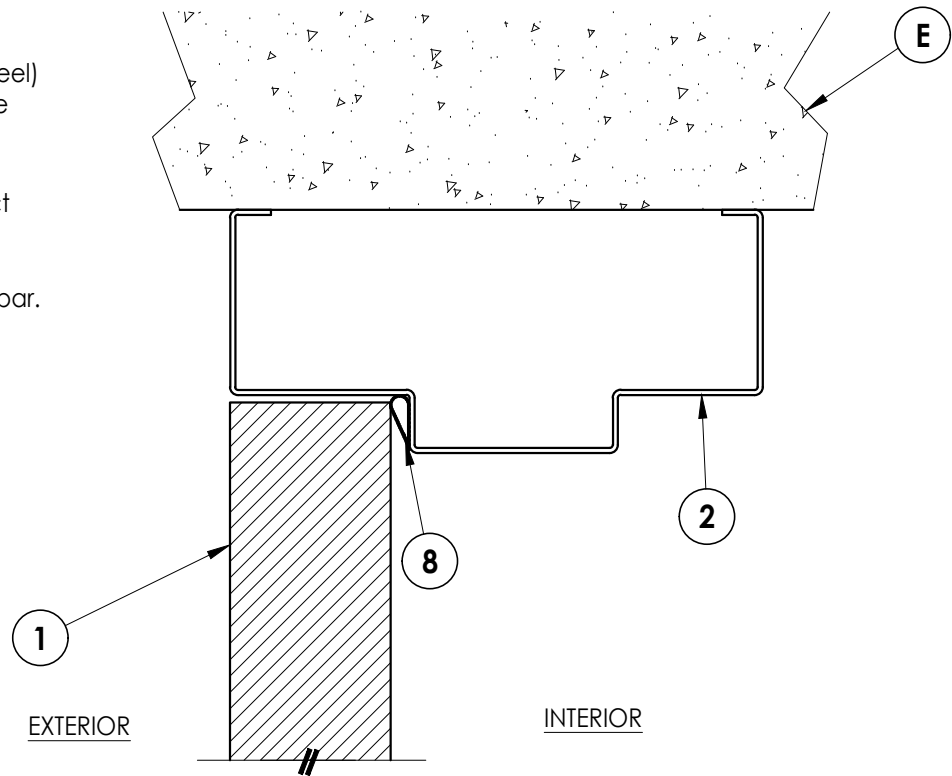

2/3 VERTICAL CROSS SECTION
Outswing configuration

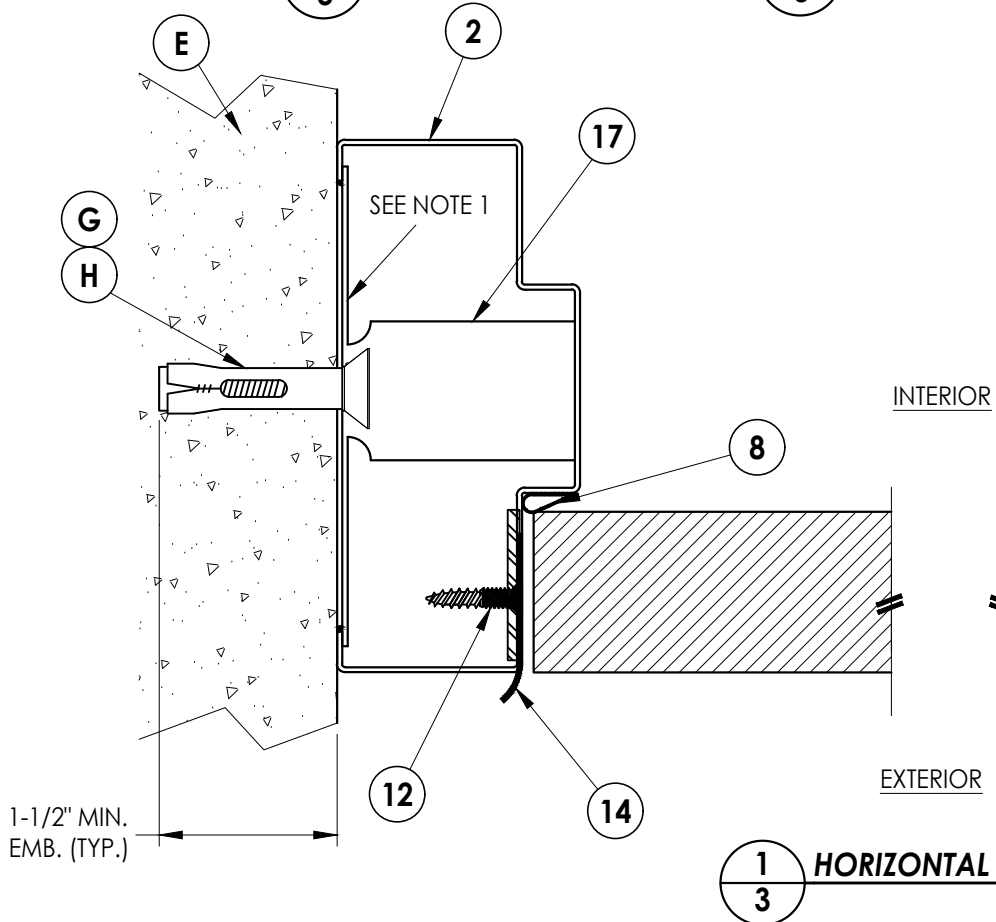

1/3 HORIZONTAL CROSS SECTION

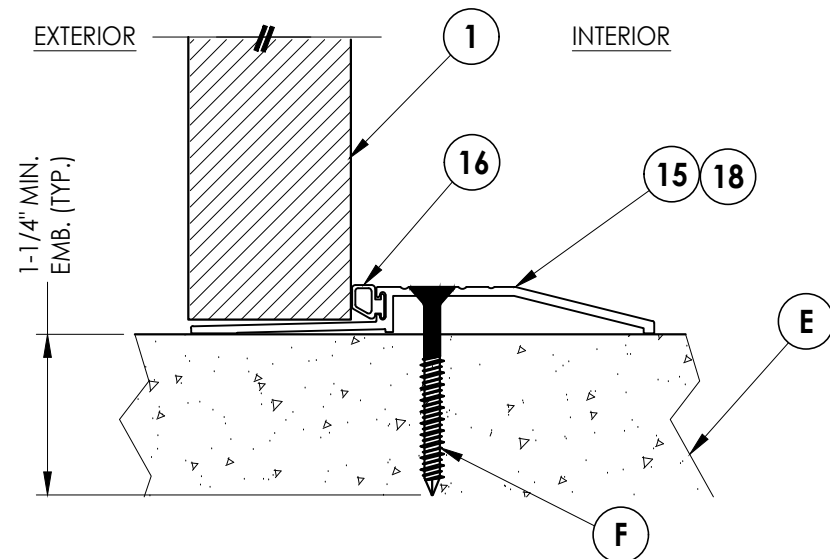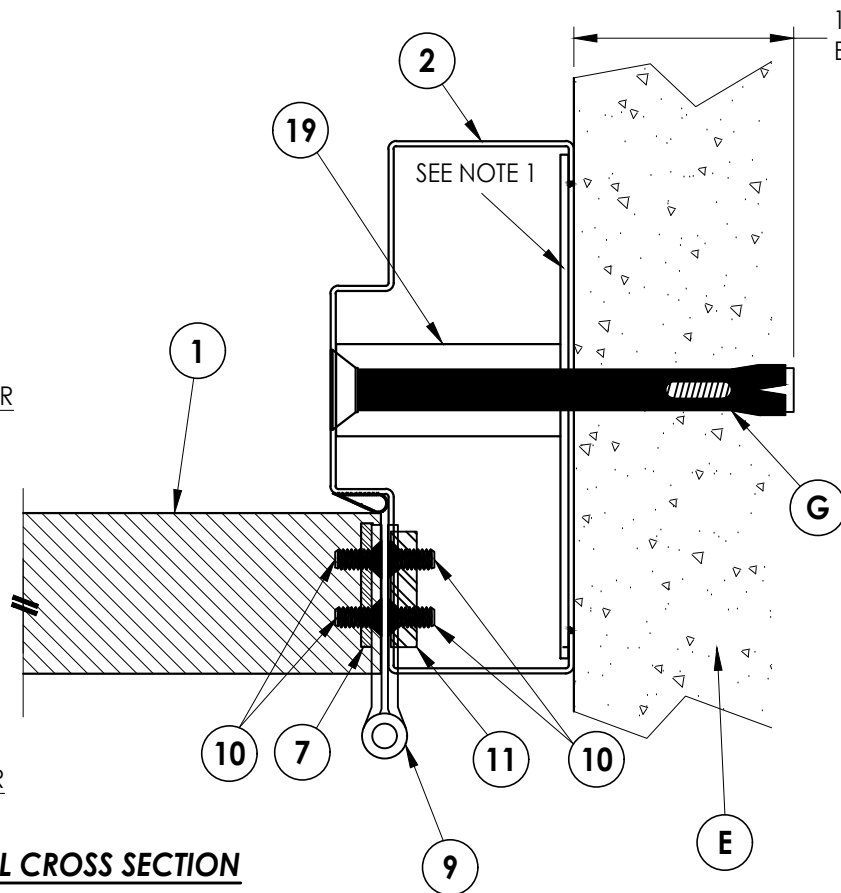

3/3 VERTICAL CROSS SECTION
Outswing configuration

Documents Prepared By:
Lyndon F. Schmidt
P.E. No. 43409

RW BUILDING CONSULTANTS, INC.
P.O. Box 230, Valrico, FL 33595
Phone No.: 813.659.9197
FBPE Registry No. 9813

PRODUCT:
DKS
STEEL COMMERCIAL DOOR

PART OR ASSEMBLY:
HORIZONTAL AND VERTICAL
CROSS SECTIONS

REVISIONS		NO.	DATE	BY
2	7/01/26	UPDATE TO 9TH ED. (2026)	FBC	LFS
1	7/01/23	UPDATE TO 8TH ED. (2023)	FBC	LFS

DATE: 3/21/22

SCALE: N.T.S.


DWG. BY: LFS

CHK. BY: RW

DRAWING NO.: FL-41130.1

SHEET 3 OF 5

Z:\2023 FBC Drawings\DKS Steel Door & Frames Systems\FL-41130 R2\FL-41130.1-2.dwg

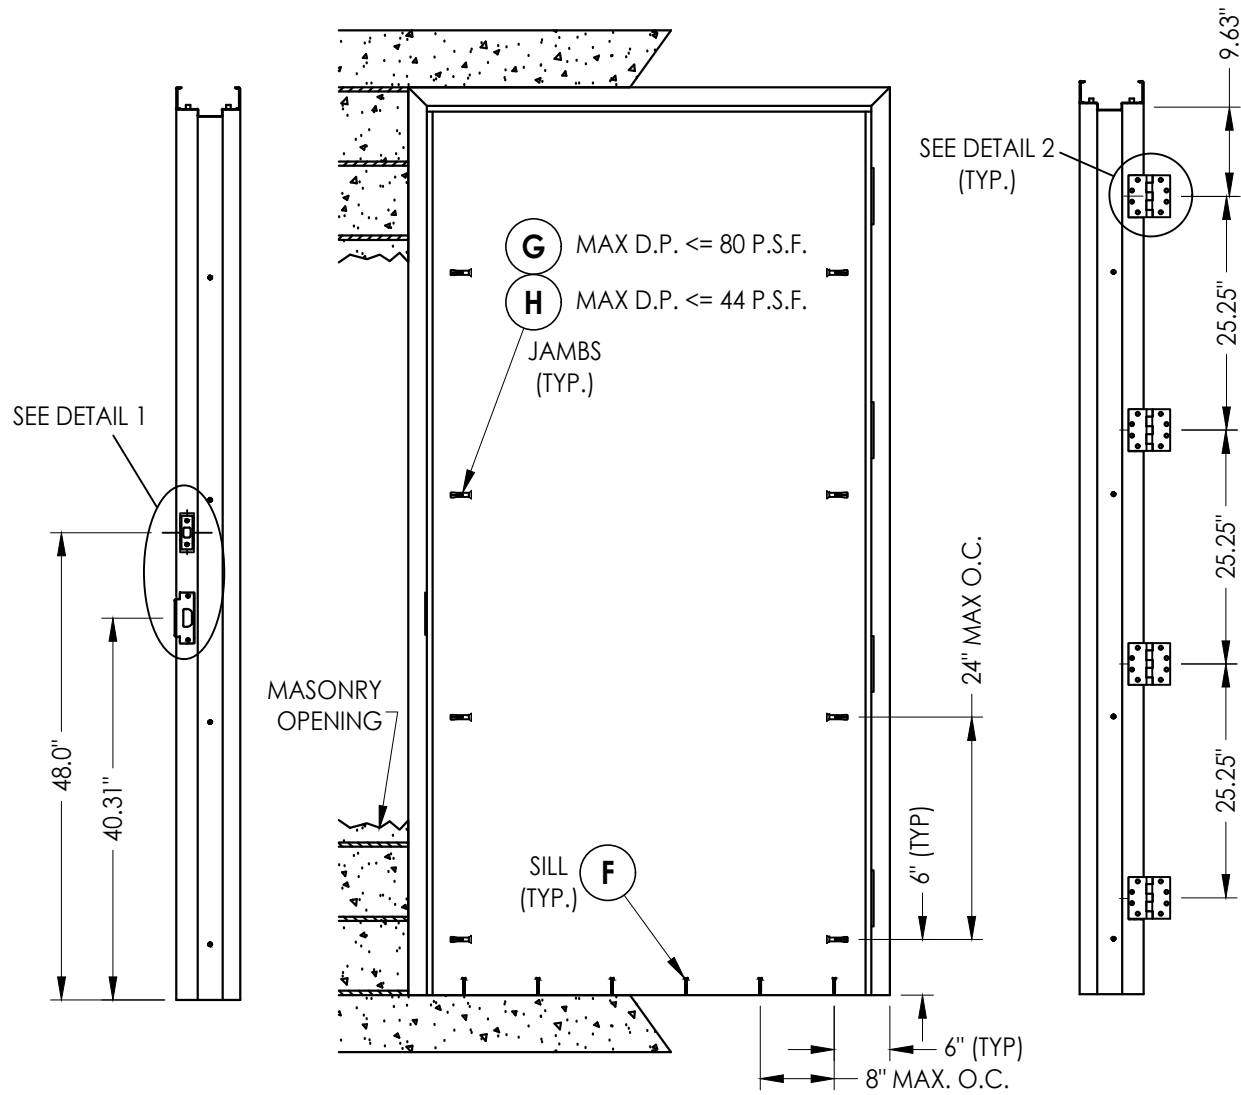

FRAME ANCHORING
161 Latch & Deadbolt


CORROSION RESISTANCE - SALTWATER ENVIRONMENTS
Fasteners & connectors in areas within 3000 ft (914 m) of a saltwater coastline shall comply with FBC Sections 1711.1 or R332.1.

CONCRETE ANCHOR NOTES:


1. Substitution of equal concrete screws from a different supplier may have different edge distance and center distance requirements.
2. Concrete screw locations at the corners may be adjusted to maintain the minimum edge distance to mortar joints. If concrete screw locations noted as "MAX. ON CENTER" must be adjusted to maintain the minimum edge distance to mortar joints, additional concrete screws may be required to ensure the maximum on center dimension is not exceeded.
3. Concrete anchor table:

ANCHOR TYPE	ANCHOR SIZE	MIN. EMBEDMENT	MIN. CLEARANCE TO MASONRY EDGE	MIN. CLEARANCE TO ADJACENT ANCHOR
ITW TAPCON®	1/4"	1-1/4"	4"	2"
TAPPER	3/8"	1-1/2"	4-1/4"	3-3/4"
DYNABOLT SLEEVE ANCHOR	3/8"	1-1/2"	2-1/4"	4-1/2"

4. Embedment may be through 1-1/4" face shell of hollow block.






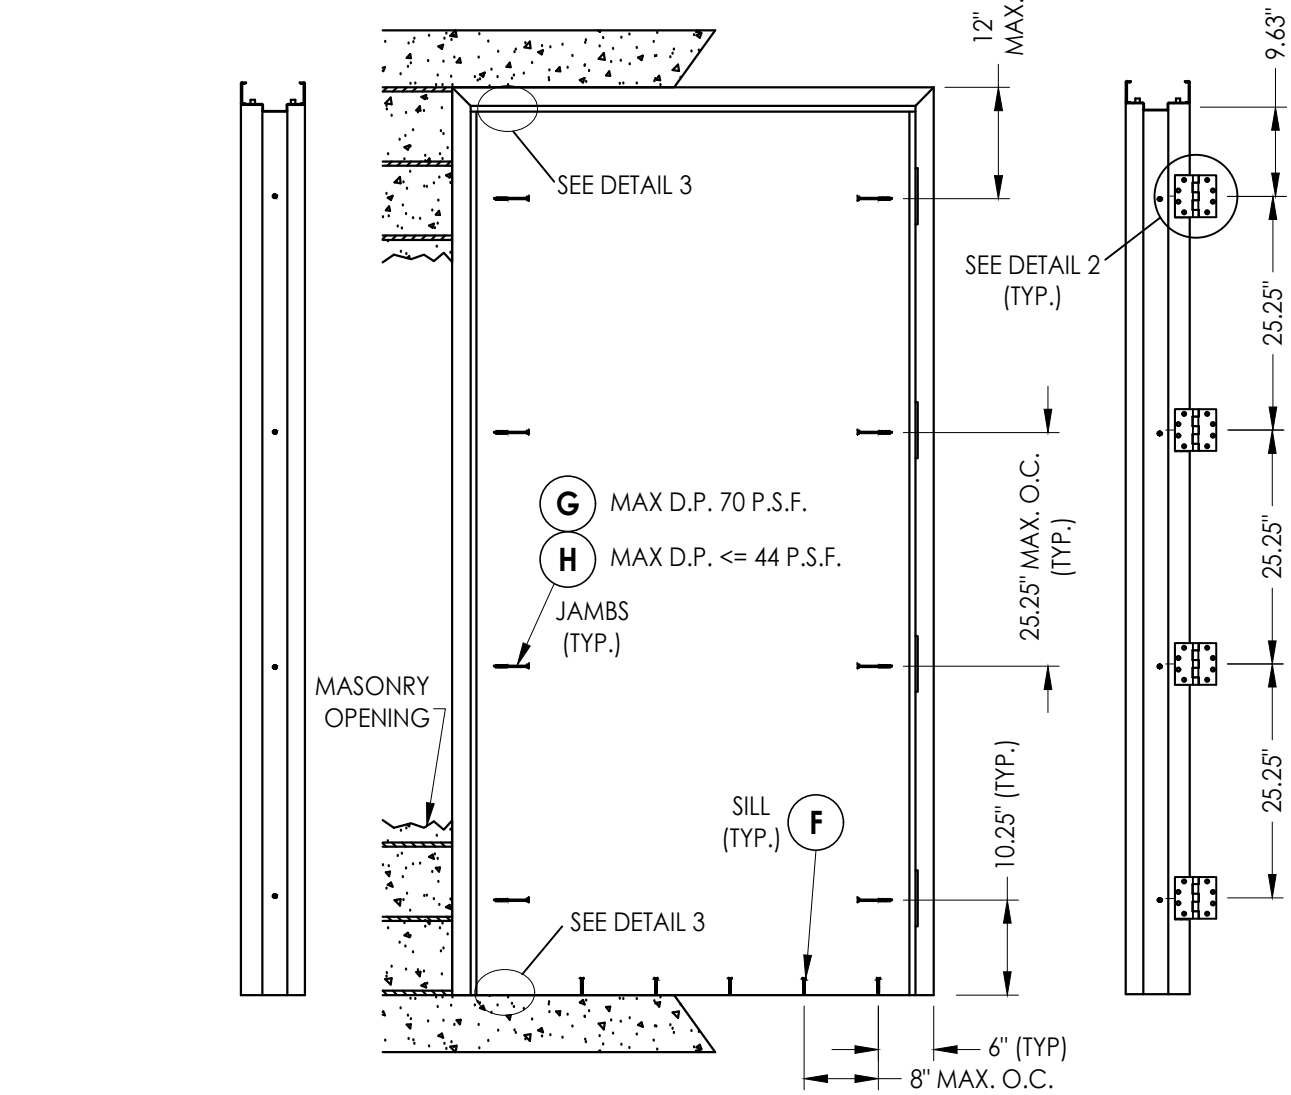


FRAME ANCHORING
Panic Bar Exit Device
w/ Vertical Rods

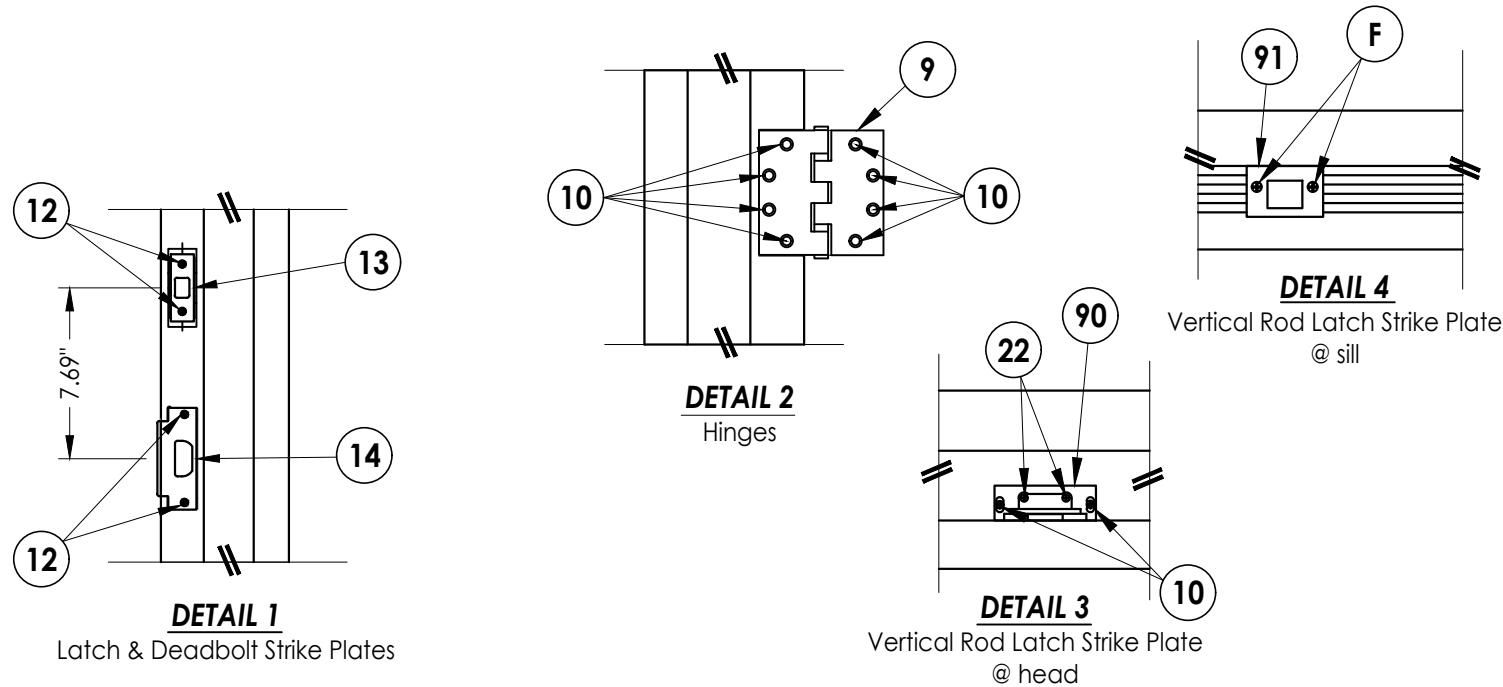

Documents Prepared By: Lyndon F. Schmidt P.E. No. 43409		BUILDING CONSULTANTS, INC. P.O. Box 230, Valrico, FL 33595 Phone No.: 813.659.9197 FBPE Registry No. 9813	
PRODUCT: DKS STEEL COMMERCIAL DOOR		PART OR ASSEMBLY: FRAME ANCHORING	
			LFS
			FBC
			(2026)
			FBC
			(2023)
			LFS
			FBC
			(2023)
			FBC
			(2023)
			FBC

BILL OF MATERIALS		
ITEM #	DESCRIPTION	MATERIAL
E	MASONRY - 3,000 PSI MIN. CONCRETE CONFORMING TO ACI 301 OR HOLLOW BLOCK CONFORMING TO ASTM C90	CONCRETE
F	1/4" X 2-1/4" ITW PFH CONCRETE SCREW	STEEL
G	3/8" PFH ITW DYNABOLT SLEEVE ANCHOR	STEEL
H	3/8" PFH TAPPER CONCRETE SCREW BY POWERS FASTENERS	STEEL
1	DKS DOOR PANEL	STEEL
2	HOLLOW FRAME 2"	STEEL
3	BOTTOM CHANNEL	STEEL
4	FLUSH TOP CHANNEL	STEEL
5	LOCK BOX REINFORCEMENT	STEEL
5A	LOCK BOX REINFORCEMENT	STEEL
6	DOOR CLOSER REINFORCEMENT (11 GA.)	STEEL
7	DOOR HINGE REINFORCEMENT	STEEL
8	WEATHERSTRIP - COMPRESSION BULB 1/4" X 1/2" (PEMKO S88)	NEOPRENE
9	4-1/2" X 4-1/2" X 0.125" TEMPLATE HINGE	STEEL
10	#12-24 X 1/2" PFH MACHINE SCREW	STEEL
11	FRAME HINGE REINFORCEMENT	STEEL
12	#12-24 X 1" COMBINATION MACHINE / WOOD SCREW	STEEL
13	DEAD BOLT STRIKE	STEEL
14	ANSI LATCH STRIKE	STEEL
15	THRESHOLD (PEMKO #181_T)	ALUM
16	WEATHERSTRIP (THERMOSEAL™)	NEOPRENE
17	UNIVERSAL WALL ANCHOR REINFORCEMENT	STEEL
18	THRESHOLD (PEMKO 2001P)	ALUM
19	TUBE ANCHOR REINFORCEMENT	STEEL
20	CAL-ROYAL PIONEER SL/CSL SERIES GRADE 2 CYLINDRICAL LOCK	-
21	CAL-ROYAL T300 MAX. SECURITY HEAVY-DUTY DEAD BOLT GRADE 2 LOCK	-
22	#8-24 X 3/4" COMB. MACHINE / WOOD SCREW	STEEL
23	CAL-ROYAL 7700-V SERIES VERTICAL ROD EXIT DEVICE	-
90	VERTICAL ROD LATCH STRIKE PLATE @ HEAD	STEEL
91	VERTICAL ROD LATCH STRIKE PLATE @ SILL	STEEL

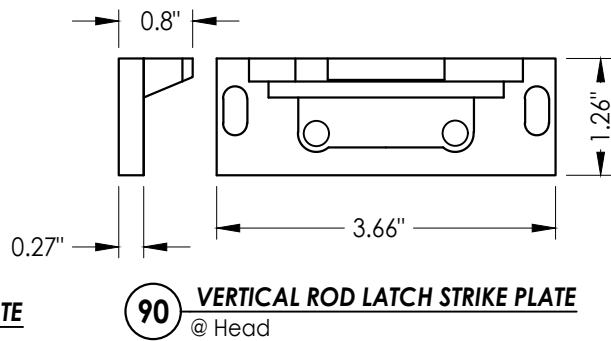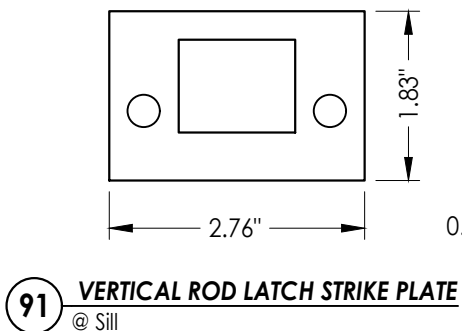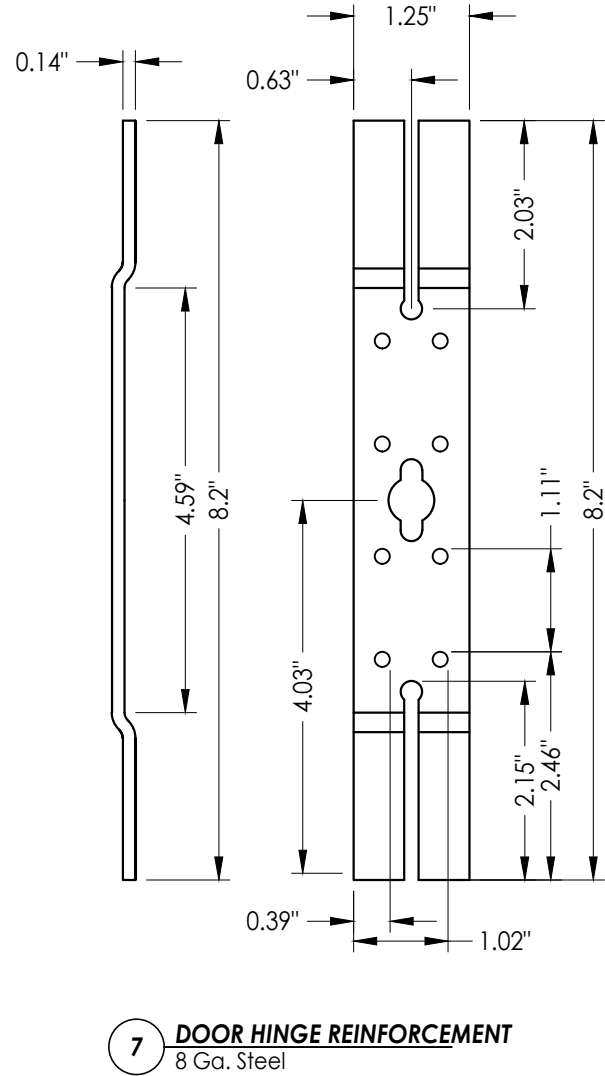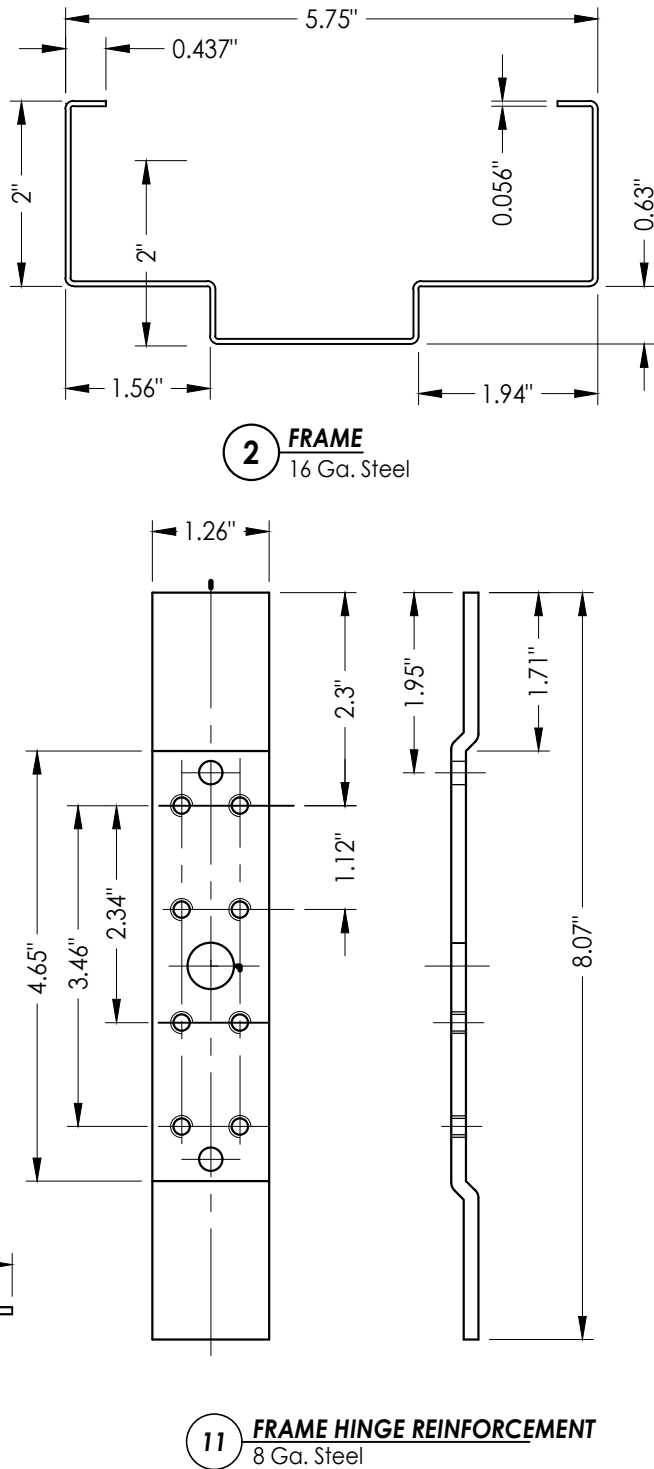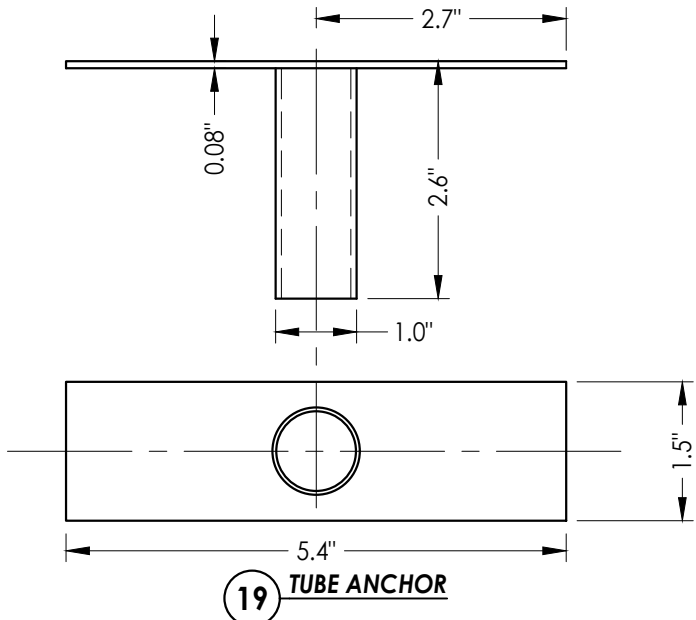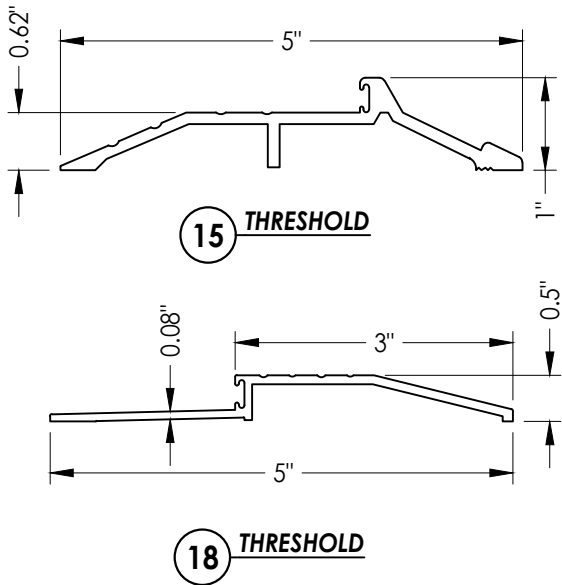[illegible]