




STEEL DOOR & FRAME SYSTEMS, INC.

DKS SERIES 1800
STEEL COMMERCIAL DOUBLE DOOR
OUTSWING
"IMPACT"

GENERAL NOTES

1. This product has been evaluated and is in compliance with the 9th Edition (2026) Florida Building Code (FBC) structural requirements including the "High Velocity Hurricane Zone" (HVHZ).
2. Product anchors shall be as listed and spaced as shown on details. Anchor embedment to base material shall be beyond wall dressing or stucco.
3. When used in the "HVHZ" this product complies with Section 1626 of the Florida Building Code and does not require an impact resistant covering.
4. When used in areas outside of the "HVHZ" requiring wind borne debris protection, this product complies with FBC Sections 1609.1.2 & R301.2.1.2 and does not require an impact resistant covering. This product meets missile level "D" and includes Wind Zone 4 as defined in ASTM E 1996.
5. Site conditions that deviate from the details of this drawing require further engineering analysis by a licensed engineer or registered architect.
6. This product does not meet the water infiltration requirements for the "HVHZ" and shall be installed only in non-habitable areas or at habitable locations protected by an overhang or canopy such that the angle between the edge of canopy or overhang to sill is less than 45 degrees.
7. When used in the "HVHZ", steel must be protected as specified in FBC Section 2222.6


TABLE OF CONTENTS	
SHEET#	DESCRIPTION
1	Typical elevation, design pressures & general notes
2	Door panel details
3	Horizontal cross sections
4	Vertical cross sections
5	Frame anchoring
6	Frame anchoring
7	Bill of materials and components

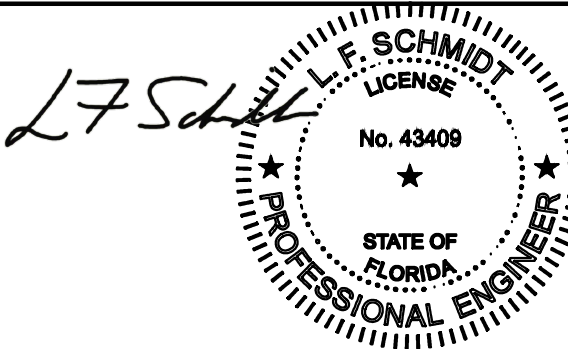

Digitally signed by Lyndon F Schmidt
Date: 2026.07.20 10:34:14 -04'00'

This item has been digitally signed and sealed by L. F. Schmidt, P.E. on the date adjacent to the seal.
Printed copies of this document are not considered signed and sealed and the signature must be verified on any electronic copies.

THIS PRODUCT APPROVAL IS VALID ONLY FOR THE STATE OF FLORIDA

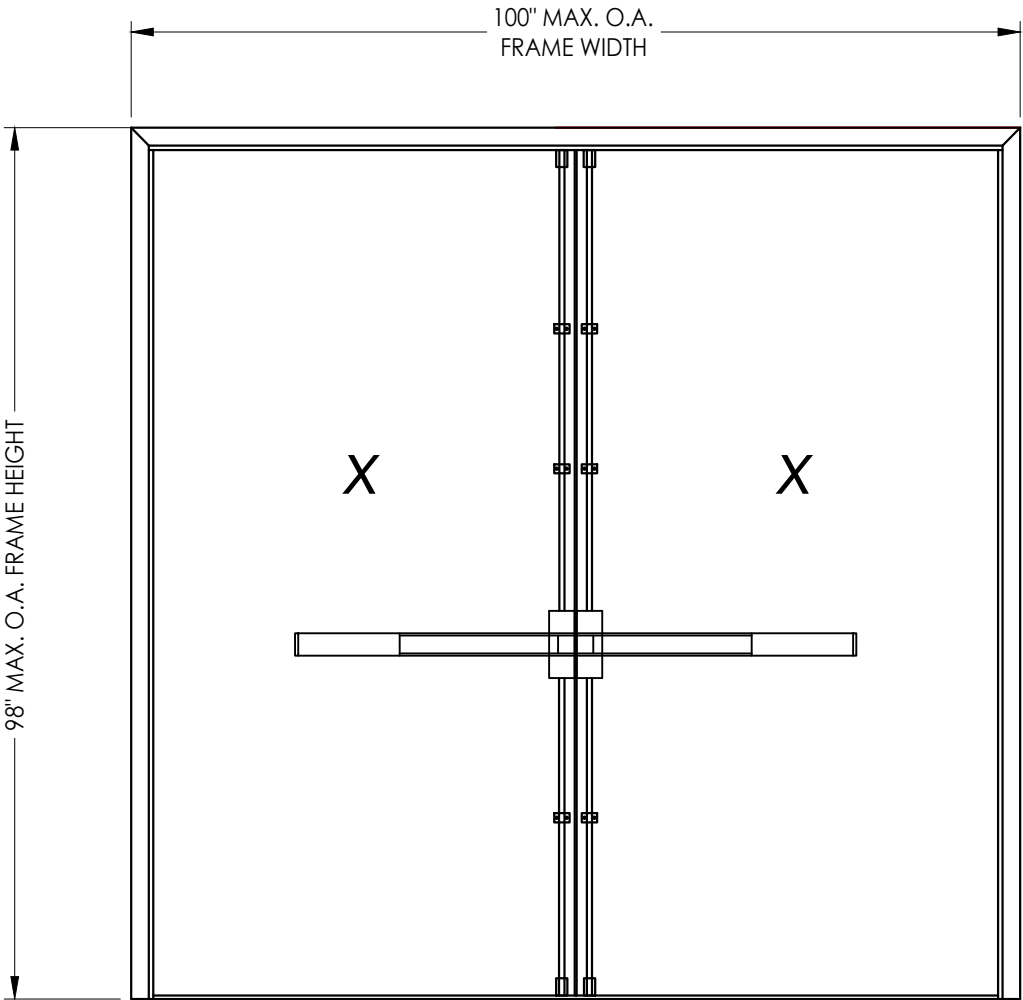

Panic Bar Exit Device w/ Vertical Rods
"7700-V Series"

MAX FRAME DIMENSION	LOCK TYPE	DESIGN PRESSURE (PSF) OUTSWING	
		POSITIVE	NEGATIVE
100.0" x 98.0"	PANIC BAR EXIT DEVICE w/ VERTICAL RODS "7700-V Series"	+50.0	-50.0

Documents Prepared By:
Lyndon F. Schmidt
P.E. No. 43409


BUILDING CONSULTANTS, INC.
P.O. Box 230, Valrico, FL 33595
Phone No.: 813.659.9197
FBPE Registry No. 9813

PRODUCT:	DKS STEEL COMMERCIAL DOOR
PART OR ASSEMBLY:	TYPICAL ELEVATION, DESIGN PRESSURES & GENERAL NOTES


REVISIONS			
NO.	DATE	BY	
2	7/01/26	LFS	UPDATE TO 9TH ED. (2026) FBC
1	7/01/23	LFS	UPDATE TO 8TH ED. (2023) FBC

DATE:	3/21/22
SCALE:	N.T.S.
DWG. BY:	LFS
CHK. BY:	RW
DRAWING NO.:	FL-41130.8
SHEET	1 OF 7

Z:\2023 FBC Drawings\DKS Steel Door & Frames Systems\FL-41130 R2\FL-41130.7-8.dwg

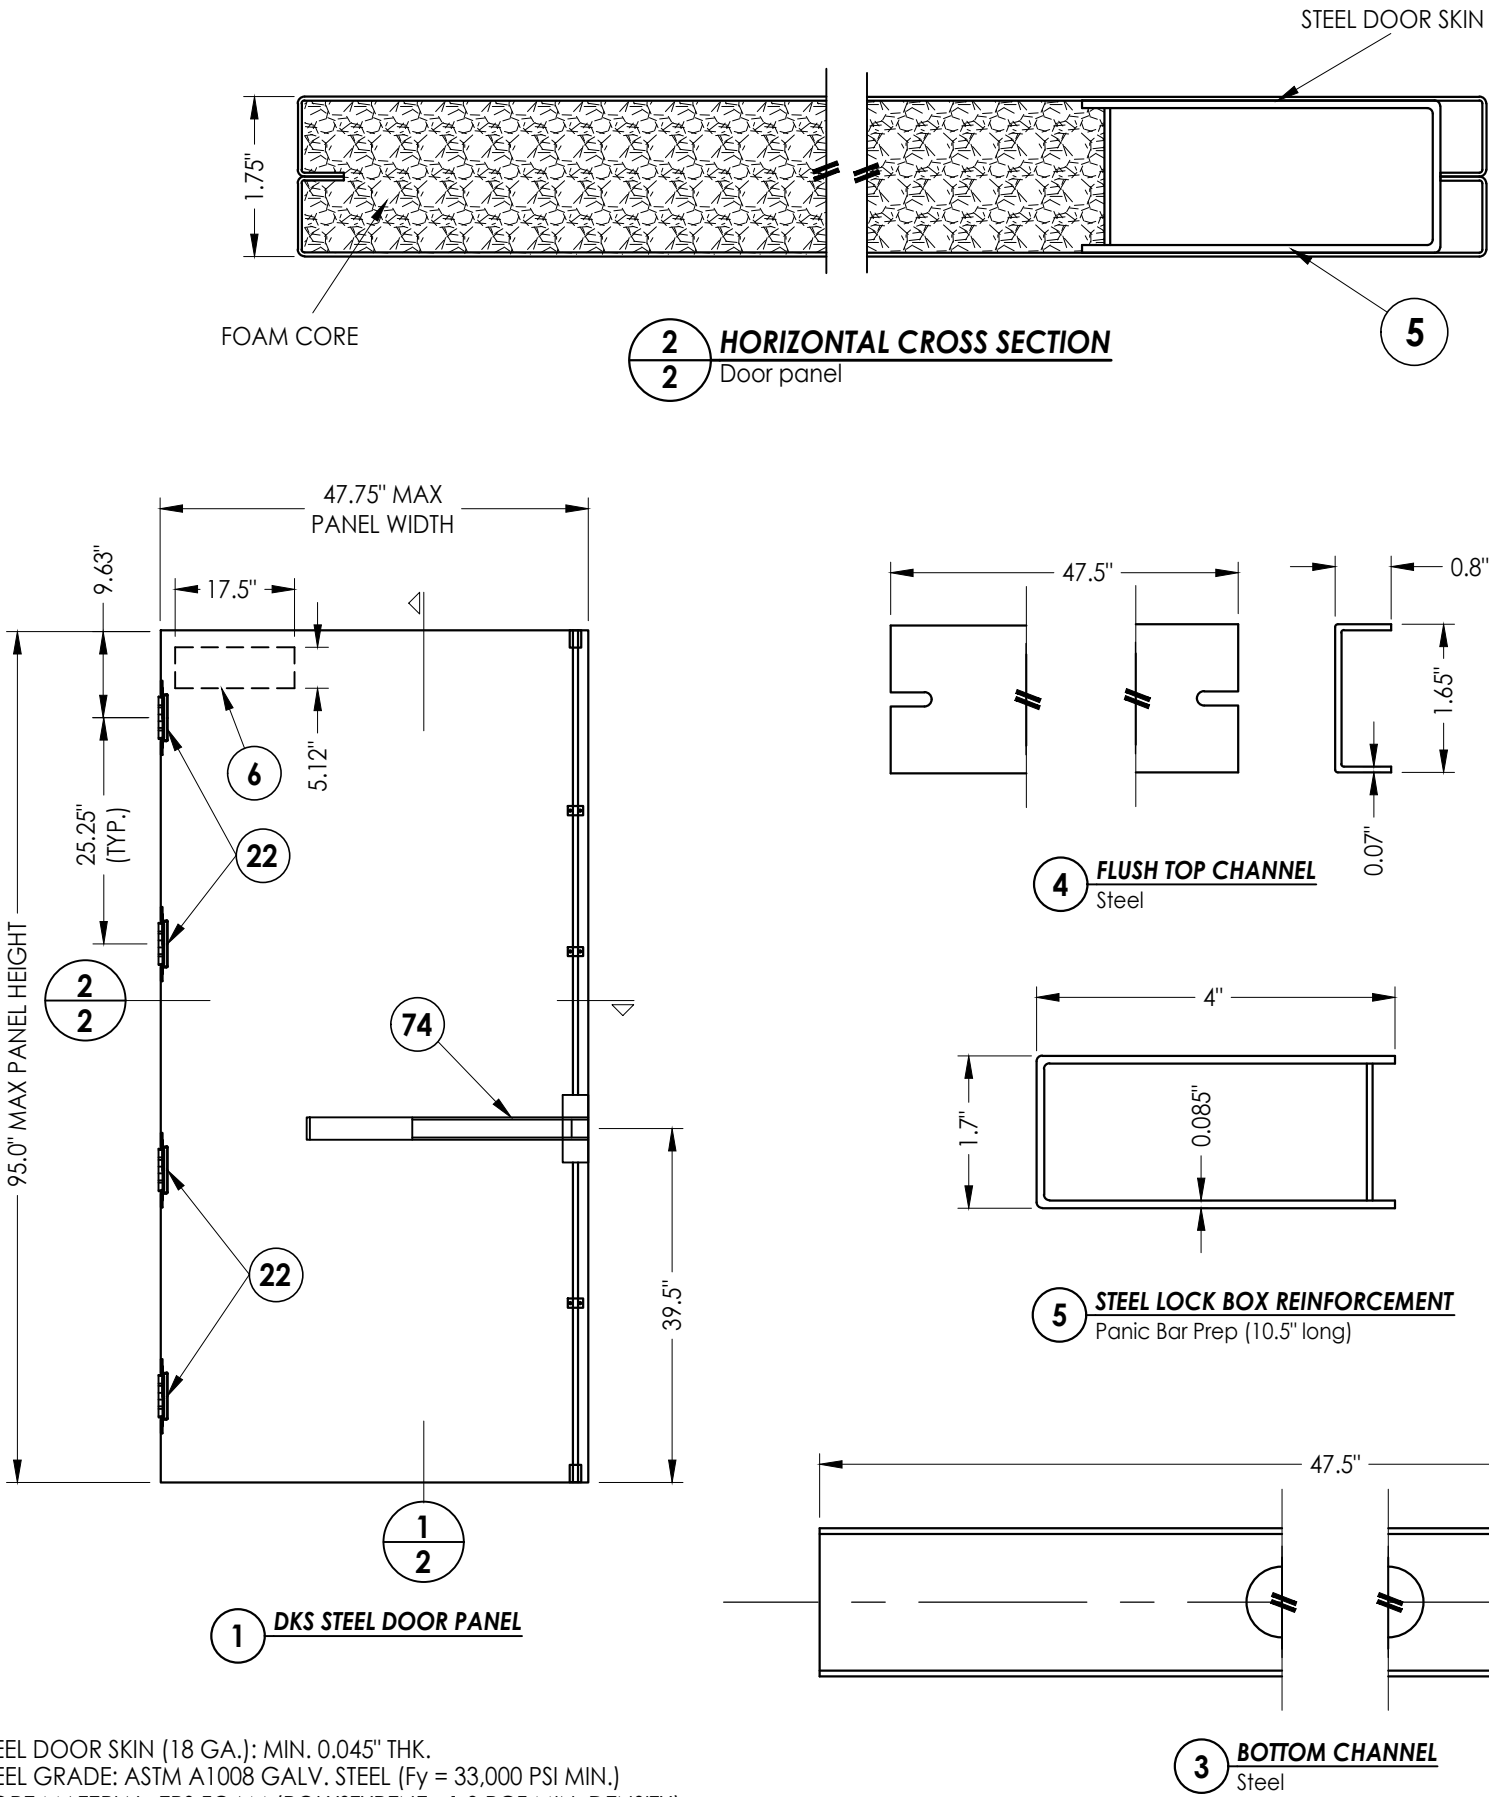


STEEL DOOR SKIN (18 GA.): MIN. 0.045" THK.
STEEL GRADE: ASTM A1008 GALV. STEEL (F_y = 33,000 PSI MIN.)
CORE MATERIAL: EPS FOAM (POLYSTYRENE - 1.0 PCF MIN. DENSITY)

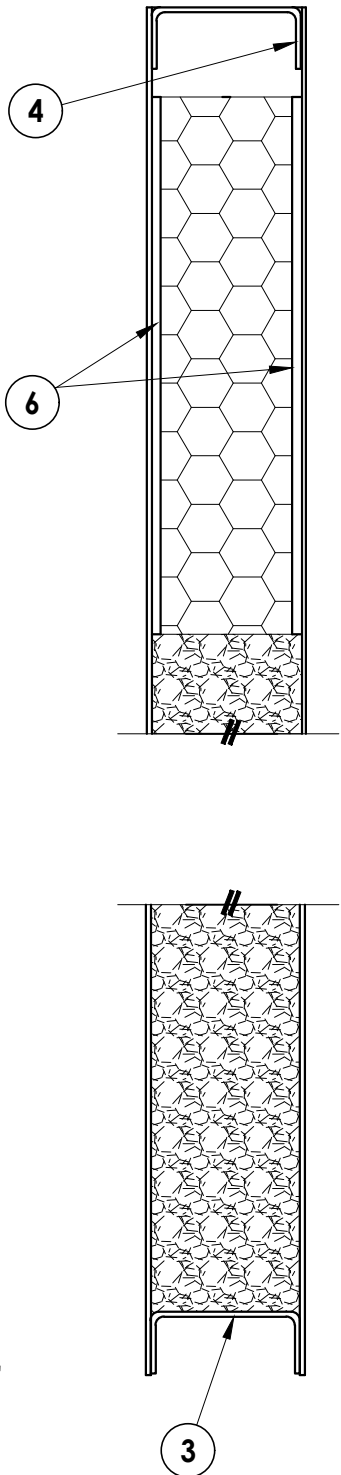


1
2 **VERTICAL CROSS SECTION**
Door panel

Documents Prepared By: Lyndon F. Schmidt P.E. No. 43409				BUILDING CONSULTANTS, INC. P.O. Box 230, Valrico, FL 33595 Phone No.: 813.659.9197 FBPE Registry No. 9813			
PRODUCT:		DKS STEEL COMMERCIAL DOOR		PART OR ASSEMBLY:		DOOR PANEL DETAILS	
				2	7/01/26	UPDATE TO 9TH ED. (2026)	FBC LFS
				1	7/01/23	UPDATE TO 8TH ED. (2023)	FBC LFS
				NO.	DATE		BY
				REVISIONS			
DATE: 3/21/22							
SCALE: N.T.S.							
DWG. BY: LFS							
CHK. BY: RW							
DRAWING NO.: FL-41130.8							
SHEET 2 OF 7							


Z:\2023 FBC Drawings\DKS Steel Door & Frames Systems\FL-41130 R2\FL-41130.7-8.dwg

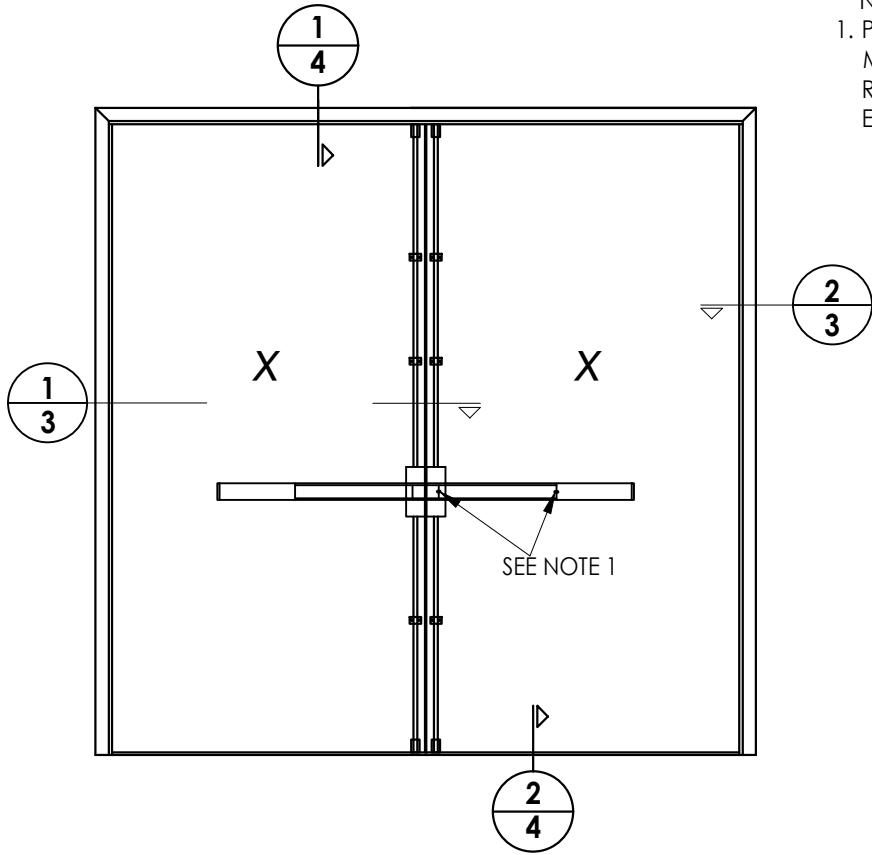

NOTE:
1. PANIC BAR SET SCREWS (#12-24 x 5/16")
MUST BE ACTIVATED TO ACHIEVE IMPACT
RATING. LOCATE ONE SCREW AT THE
END OF EACH PUSH BAR.

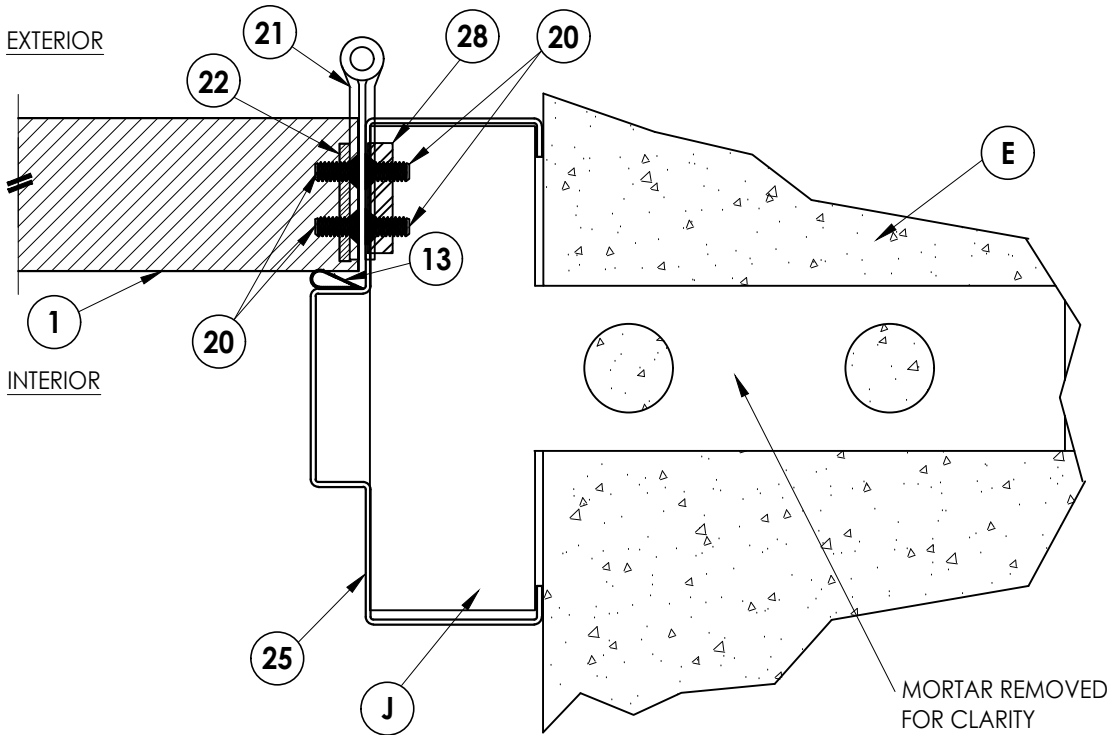


2 **HORIZONTAL CROSS SECTION**
3 Masonry Construction
Masonry "Tee" Anchor

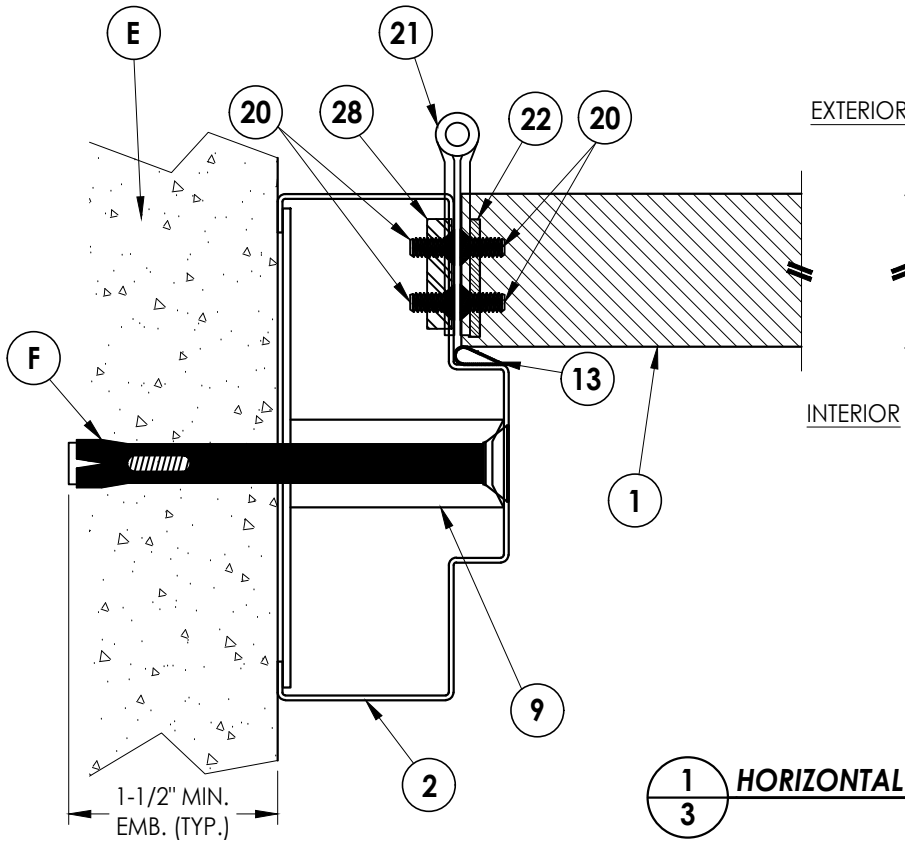


1 **HORIZONTAL CROSS SECTION**
3

Documents Prepared By: Lyndon F. Schmidt P.E. No. 43409				BUILDING CONSULTANTS, INC. P.O. Box 230, Valrico, FL 33595 Phone No.: 813.659.9197 FBPE Registry No. 9813			
PRODUCT: DKS STEEL COMMERCIAL DOOR				PART OR ASSEMBLY: HORIZONTAL CROSS SECTIONS			
				2	7/01/26	UPDATE TO 9TH ED. (2026)	FBC
				1	7/01/23	UPDATE TO 8TH ED. (2023)	FBC
				NO.	DATE		BY
				REVISIONS			
DATE: 3/21/22							
SCALE: N.T.S.							
DWG. BY: LFS							
CHK. BY: RW							
DRAWING NO.: FL-41130.8							
SHEET 3 OF 7							

Z:\2023 FBC Drawings\DKS Steel Door & Frames Systems\FL-41130 R2\FL-41130.7-8.dwg

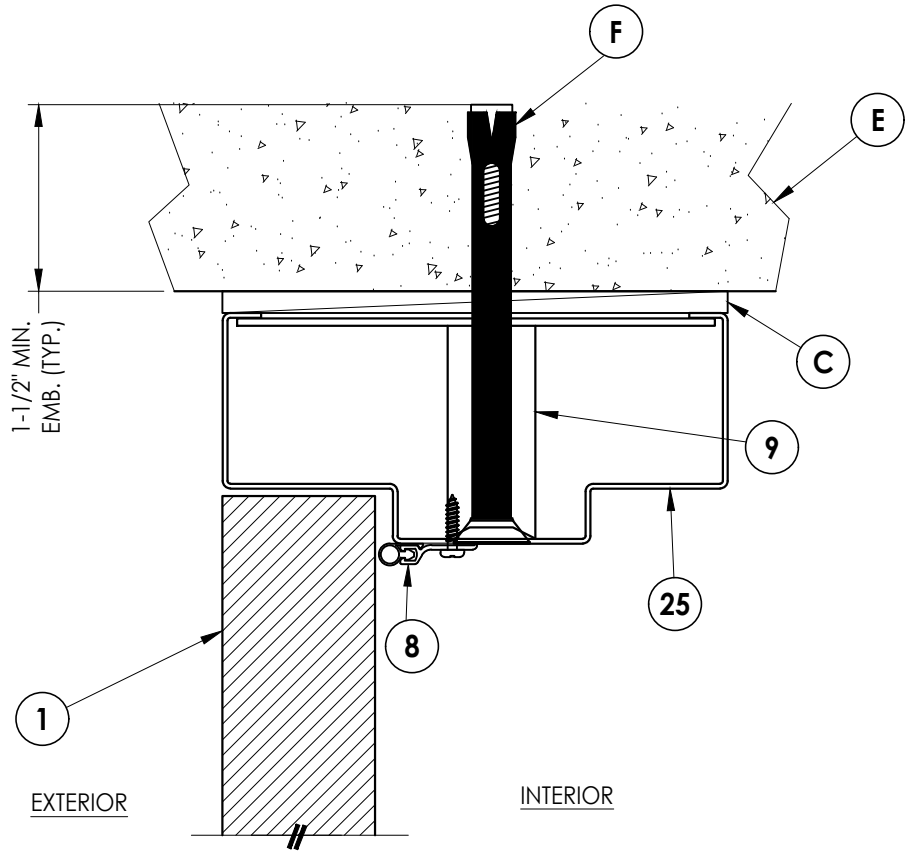

1
4 VERTICAL CROSS SECTION

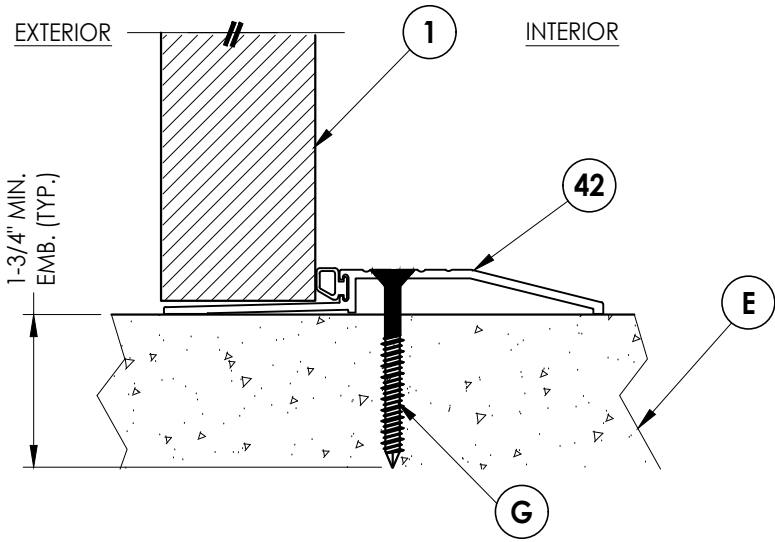






2
4 VERTICAL CROSS SECTION
Outswing configuration

DATE:	3/21/22
SCALE:	N.T.S.
DWG. BY:	LFS
CHK. BY:	RW
DRAWING NO.:	FL-41130.8
SHEET	4 OF 7

PRODUCT:	DKS	REVISIONS
	STEEL COMMERCIAL DOOR	
PART OR ASSEMBLY:	STEEL COMMERCIAL DOOR	BY
	VERTICAL CROSS SECTIONS	
NO.	DATE	BY
	DATE	
2	7/01/26	UPDATE TO 9TH ED. (2026)
1	7/01/23	UPDATE TO 8TH ED. (2023)

Documents Prepared By:	Lyndon F. Schmidt P.E. No. 43409	RW	BUILDING CONSULTANTS, INC. P.O. Box 230, Valrico, FL 33595 Phone No.: 813.659.9197 FBPE Registry No. 9813

Z:\2023 FBC Drawings\DKS Steel Door & Frames Systems\FL-41130 R2\FL-41130.7-8.dwg

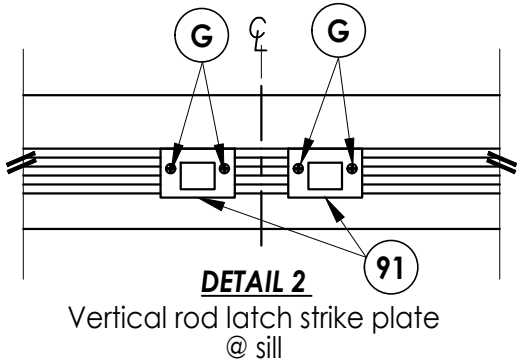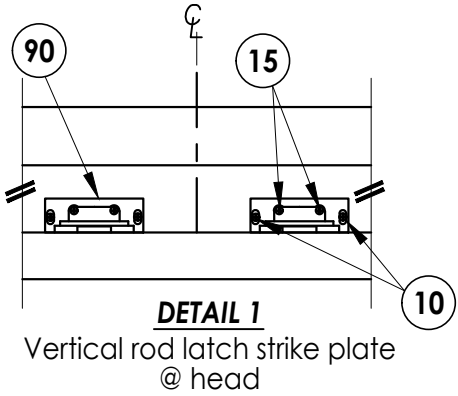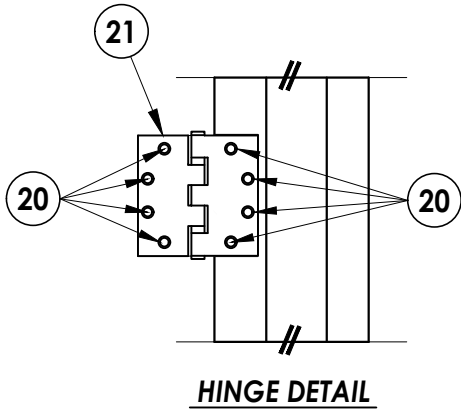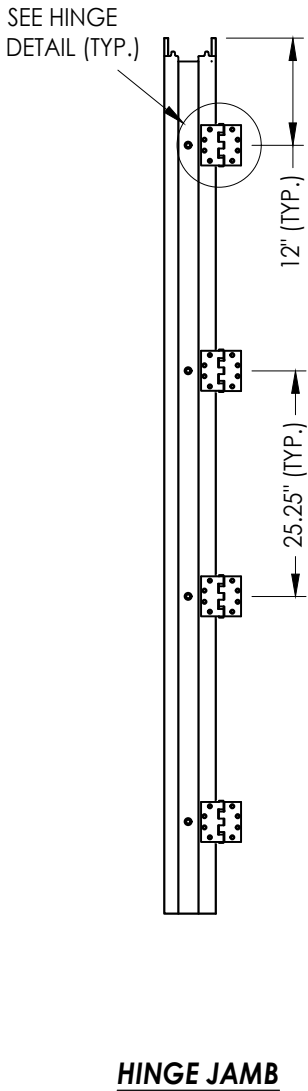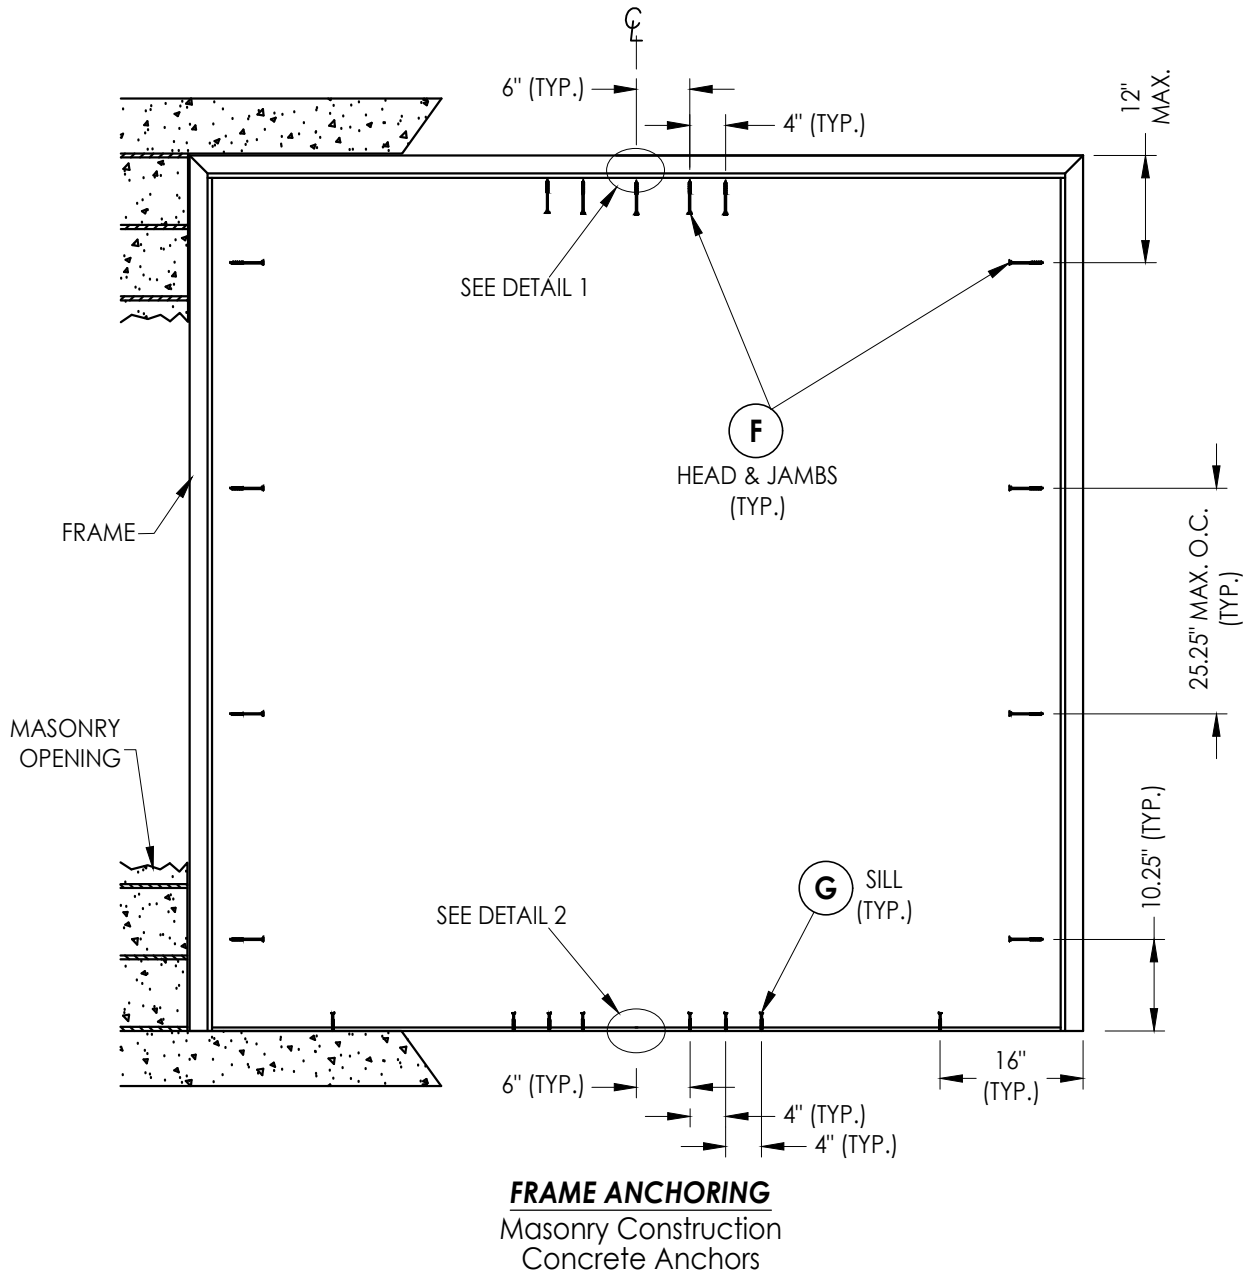

- CONCRETE ANCHOR NOTES:**
1. Substitution of equal concrete screws from a different supplier may have different edge distance and center distance requirements.
 2. Concrete screw locations at the corners may be adjusted to maintain the minimum edge distance to mortar joints. If concrete screw locations noted as "MAX. ON CENTER" must be adjusted to maintain the minimum edge distance to mortar joints, additional concrete screws may be required to ensure the maximum on center dimension is not exceeded.
 3. Concrete anchor table:

ANCHOR TYPE	ANCHOR SIZE	MIN. EMBEDMENT	MIN. CLEARANCE TO MASONRY EDGE	MIN. CLEARANCE TO ADJACENT ANCHOR
ITW TAPCON®	1/4"	1-3/4"	2-1/2"	2"
DYNABOLT SLEEVE ANCHOR	3/8"	1-1/2"	2-1/4"	4-1/2"

4. Embedment may be through 1-1/4" face shell of hollow block.

Documents Prepared By:
Lyndon F. Schmidt
P.E. No. 43409

RW BUILDING CONSULTANTS, INC.
P.O. Box 230, Valrico, FL 33595
Phone No.: 813.659.9197
FBPE Registry No. 9813




PRODUCT:
DKS
STEEL COMMERCIAL DOOR

PART OR ASSEMBLY:
FRAME ANCHORING

REVISIONS	
NO.	DATE
2	7/01/26 UPDATE TO 9TH ED. (2026) FBC
1	7/01/23 UPDATE TO 8TH ED. (2023) FBC
	LFS
	BY

DATE: 3/21/22
SCALE: N.T.S.
DWG. BY: LFS
CHK. BY: RW
DRAWING NO.: FL-41130.8
SHEET 5 OF 7

Z:\2023 FBC Drawings\DKS Steel Door & Frames Systems\FL-41130 R2\FL-41130.7-8.dwg

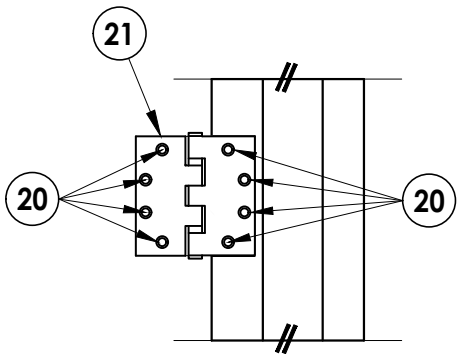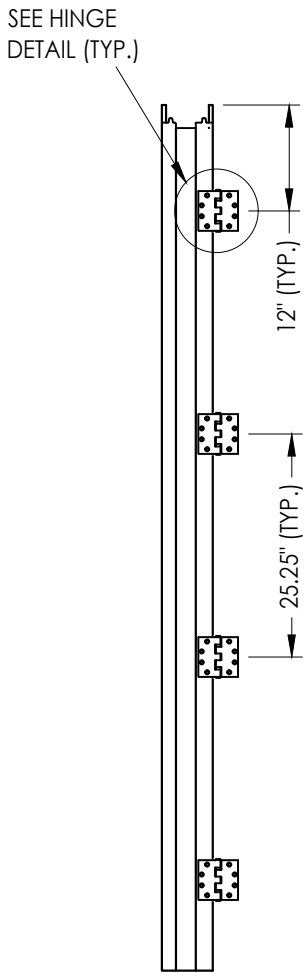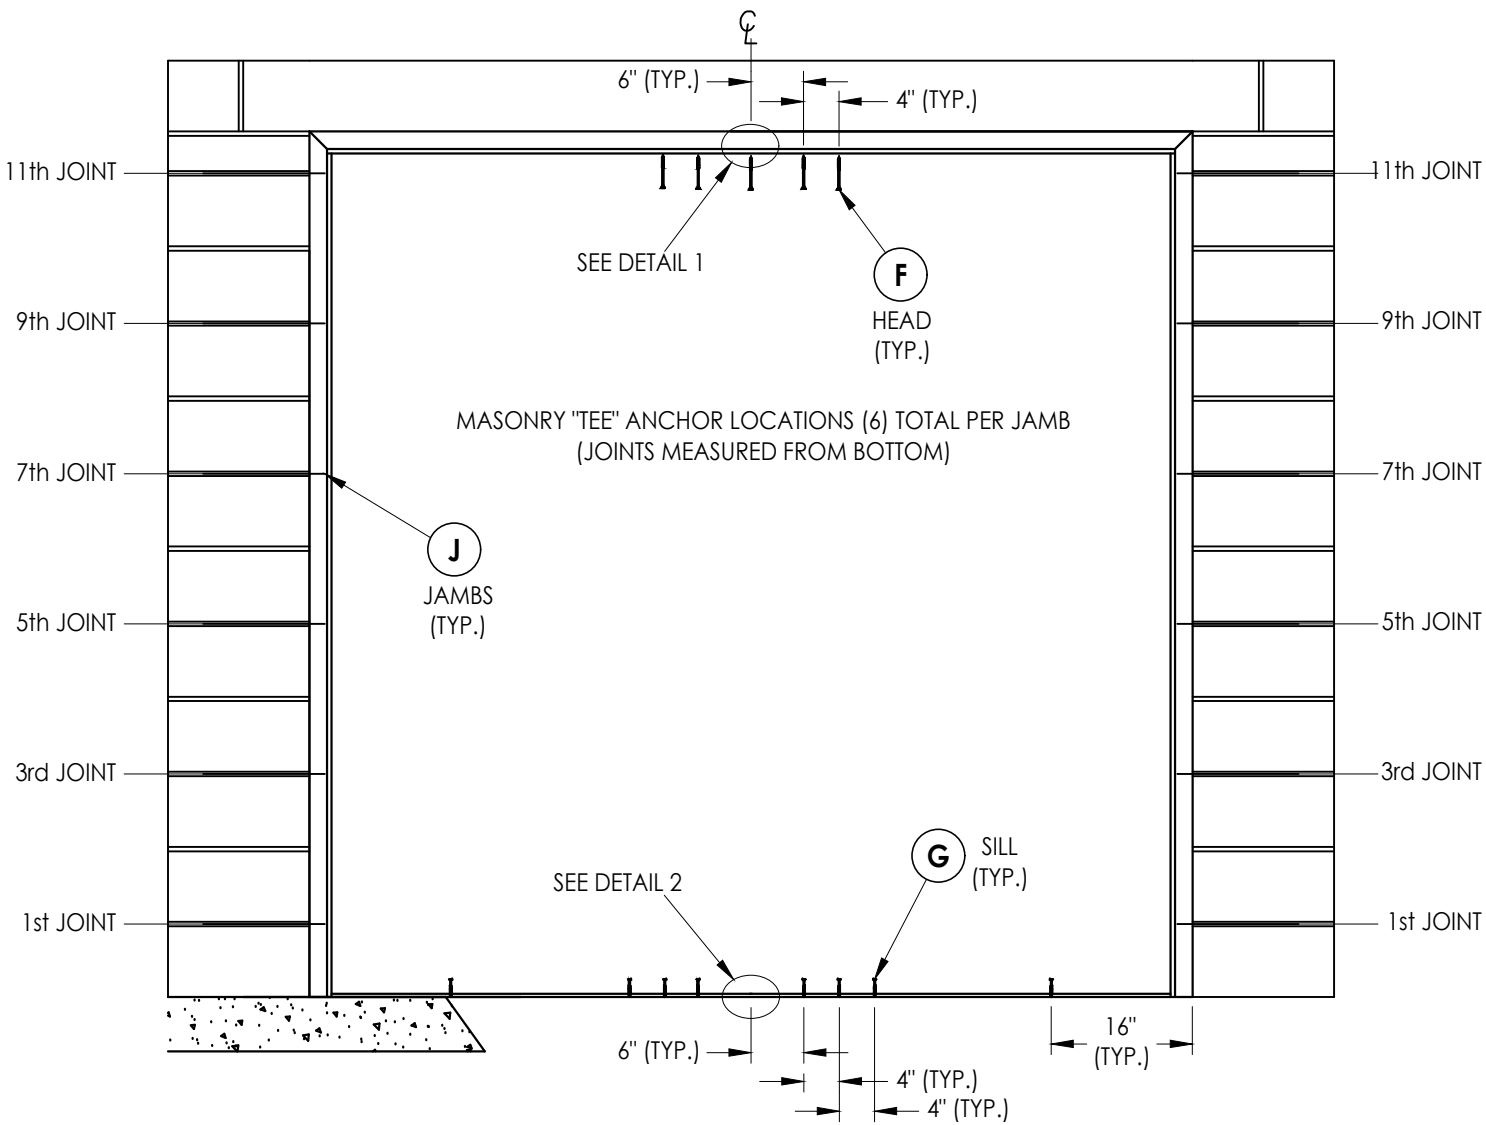



CORROSION RESISTANCE - SALTWATER ENVIRONMENTS
Fasteners & connectors in areas within 3000 ft (914 m) of a saltwater coastline shall comply with FBC Sections 1711.1 or R332.1.

CONCRETE ANCHOR NOTES:

1. Substitution of equal concrete screws from a different supplier may have different edge distance and center distance requirements.
2. Concrete screw locations at the corners may be adjusted to maintain the minimum edge distance to mortar joints. If concrete screw locations noted as "MAX. ON CENTER" must be adjusted to maintain the minimum edge distance to mortar joints, additional concrete screws may be required to ensure the maximum on center dimension is not exceeded.
3. Concrete anchor table:

ANCHOR TYPE	ANCHOR SIZE	MIN. EMBEDMENT	MIN. CLEARANCE TO MASONRY EDGE	MIN. CLEARANCE TO ADJACENT ANCHOR
ITW TAPCON®	1/4"	1-3/4"	2-1/2"	2"
DYNABOLT SLEEVE ANCHOR	3/8"	1-1/2"	2-1/4"	4-1/2"

FRAME ANCHORING
Masonry Construction
Masonry "Tee" Anchors

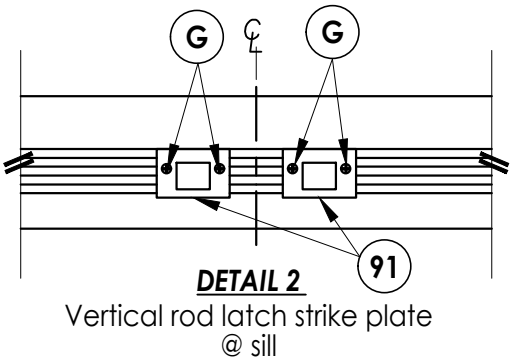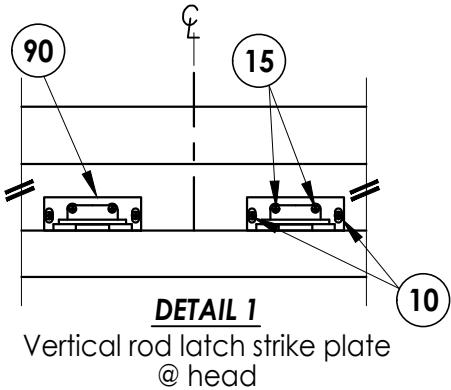




Documents Prepared By:
Lyndon F. Schmidt
P.E. No. 43409

RW BUILDING CONSULTANTS, INC.
P.O. Box 230, Valrico, FL 33595
Phone No.: 813.659.9197
FBPE Registry No. 9813

PRODUCT:		DKS STEEL COMMERCIAL DOOR		PART OR ASSEMBLY:		FRAME ANCHORING	
					LFS		
					LFS		
						BY	
						REVISIONS	
					2	7/01/26	UPDATE TO 9TH ED. (2026) FBC
					1	7/01/23	UPDATE TO 8TH ED. (2023) FBC
					NO.	DATE	
DATE: 3/21/22							
SCALE: N.T.S.							
DWG. BY: LFS							
CHK. BY: RW							
DRAWING NO.: FL-41130.8							
SHEET 6 OF 7							

Z:\2023 FBC Drawings\DKS Steel Door & Frames Systems\FL-41130 R2\FL-41130.7-8.dwg

BILL OF MATERIALS		
ITEM #	DESCRIPTION	MATERIAL
C	1/4" MAX. SHIM SPACE	-
E	MASONRY - 3,000 PSI MIN. CONCRETE CONFORMING TO ACI 301 OR HOLLOW BLOCK CONFORMING TO ASTM C90	CONCRETE
F	3/8" PFH ITW DYNABOLT SLEEVE ANCHOR	STEEL
G	1/4" X 2-1/4" ITW PFH CONCRETE SCREW	STEEL
J	MASONRY "TEE" ANCHOR	STEEL
1	DKS DOOR PANEL	-
3	DOOR BOTTOM CHANNEL	STEEL
4	DOOR TOP CHANNEL	STEEL
5	LOCK BOX REINFORCEMENT	STEEL
6	CLOSER REINFORCEMENT (11 GA.)	STEEL
8	WEATHERSTRIP - PEMKO 303A	NEOPRENE
9	TUBE ANCHOR	STEEL
10	#12-24 X 1" COMBINATION MACHINE / WOOD SCREW	STEEL
11	DOOR SWEEP- PEMKO 3151	PVC
13	WEATHERSTRIP - COMPRESSION BULB 1/4" X 1/2" (PEMKO S88)	NEOPRENE
15	#8-24 X 3/4" COMBINATION MACHINE / WOOD SCREW	STEEL
20	#12-24 X 1/2" PFH MACHINE SCREW	STEEL
21	4-1/2" X 4-1/2" X 0.125" TEMPLATE HINGE	STEEL
22	DOOR HINGE REINFORCEMENT	STEEL
25	HOLLOW FRAME 2"	STEEL
28	FRAME HINGE REINFORCEMENT	STEEL
29	DOOR BOTTOM REINFORCEMENT w/ STRIKE PLATE	STEEL
42	OUTSWING THRESHOLD - PEMKO 2001P	ALUM
74	CAL-ROYAL 7700-V SERIES VERTICAL ROD EXIT DEVICE	-
90	VERTICAL ROD LATCH STRIKE PLATE @ HEAD	STEEL
91	VERTICAL ROD LATCH STRIKE PLATE @ SILL	STEEL

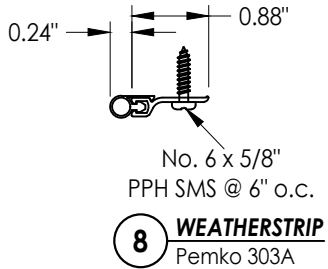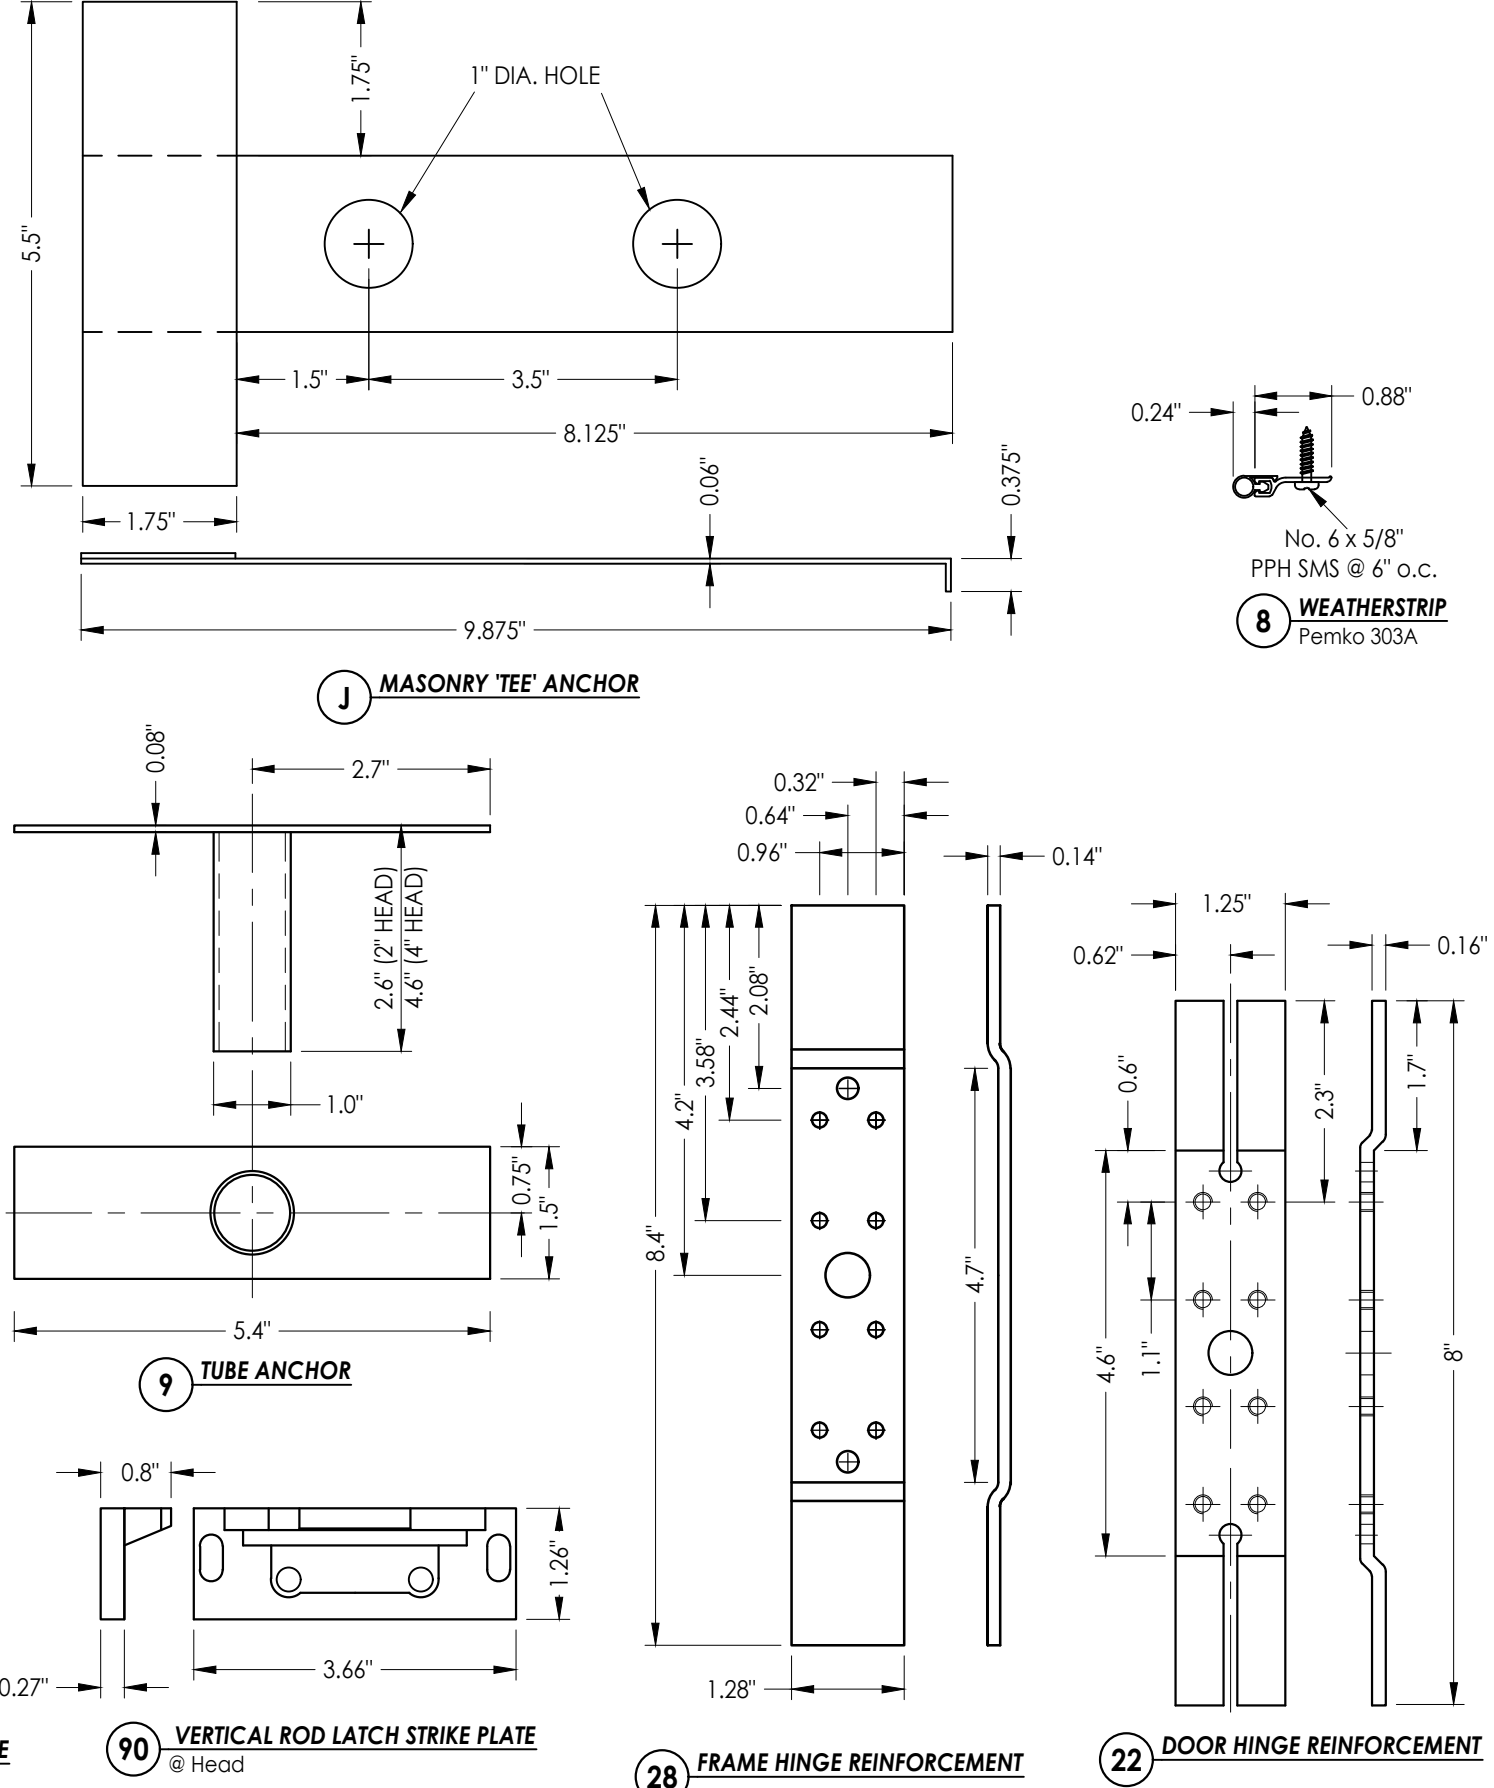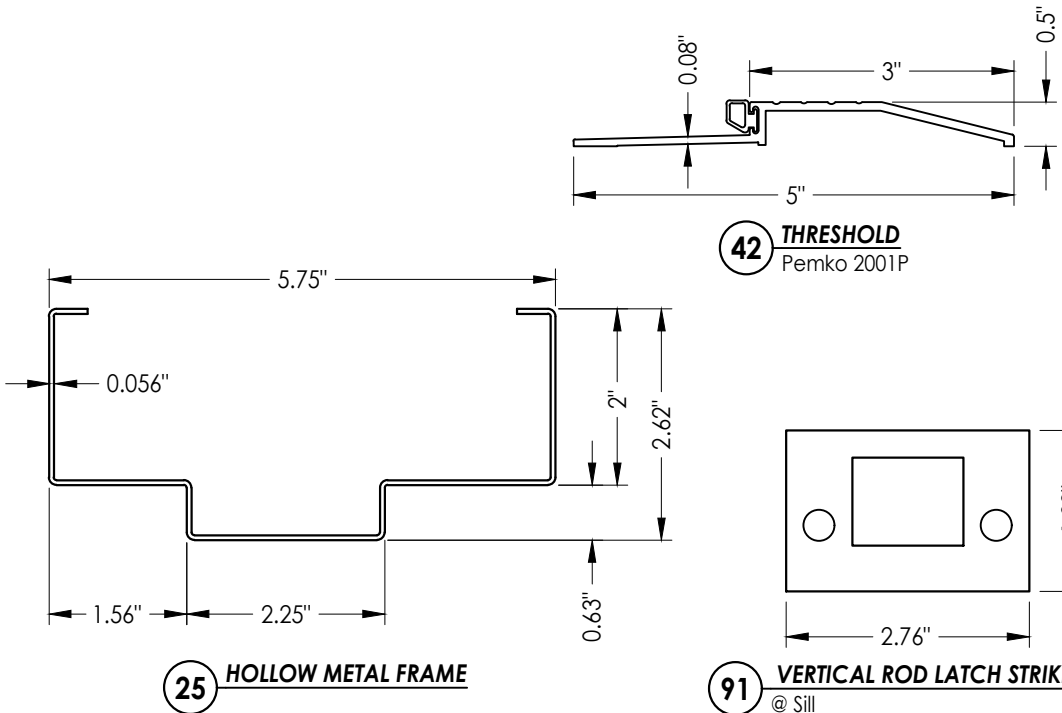

Documents Prepared By: Lyndon F. Schmidt P.E. No. 43409				BUILDING CONSULTANTS, INC. P.O. Box 230, Valrico, FL 33595 Phone No.: 813.659.9197 FBPE Registry No. 9813			
PRODUCT: DKS STEEL COMMERCIAL DOOR				PART OR ASSEMBLY: BILL OF MATERIALS AND COMPONENTS			
DATE: 3/21/22		SCALE: N.T.S.		DWG. BY: LFS		CHK. BY: RW	
DRAWING NO.: FL-41130.8							
SHEET 7 OF 7							