

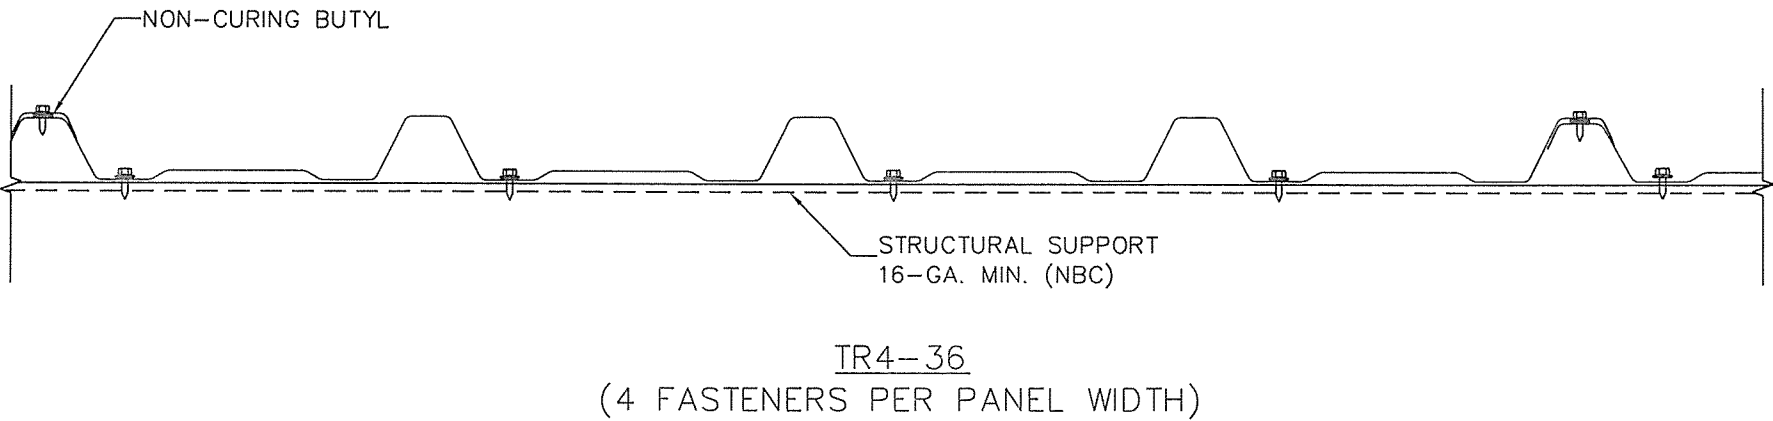


EXPOSED FASTENER METAL
ROOF PANELS

FASTENING SCHEDULE
ALL FASTENERS ARE 1/4-14 HEX HEAD W/ 5/8" DIA.
(NOMINAL) COMBINATION WASHERS

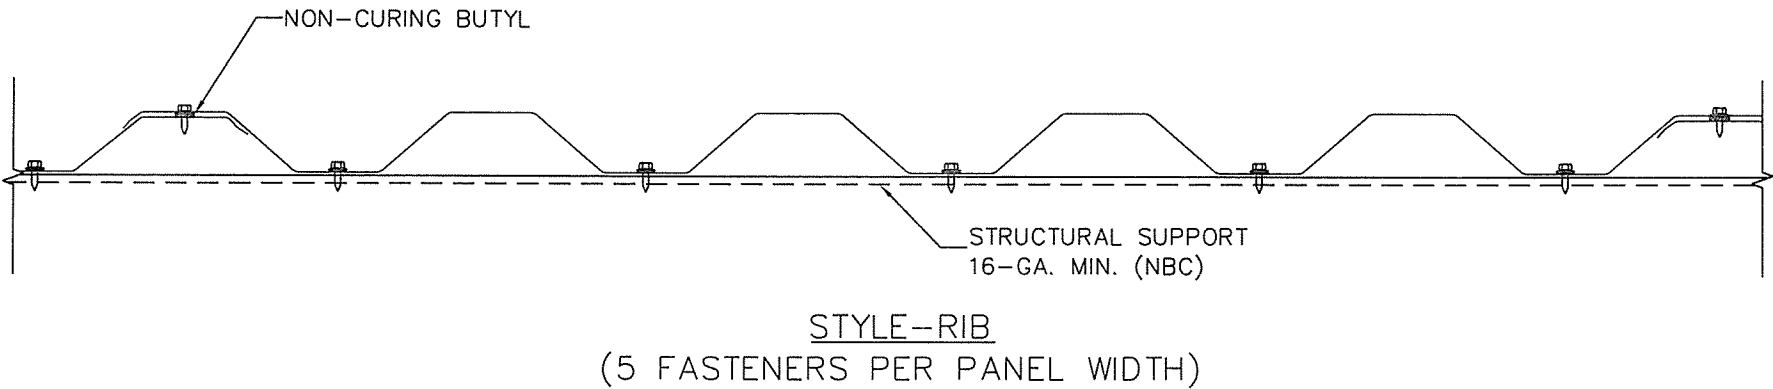


Amoruso Consulting Engineering, LLC, FL Registration No. 38327
Robert J. Amoruso, FL P.E. No. 49752, rjaengpe@gmail.com
226 N. Nova Rd., #142, Ormond Beach, FL 32174-5124

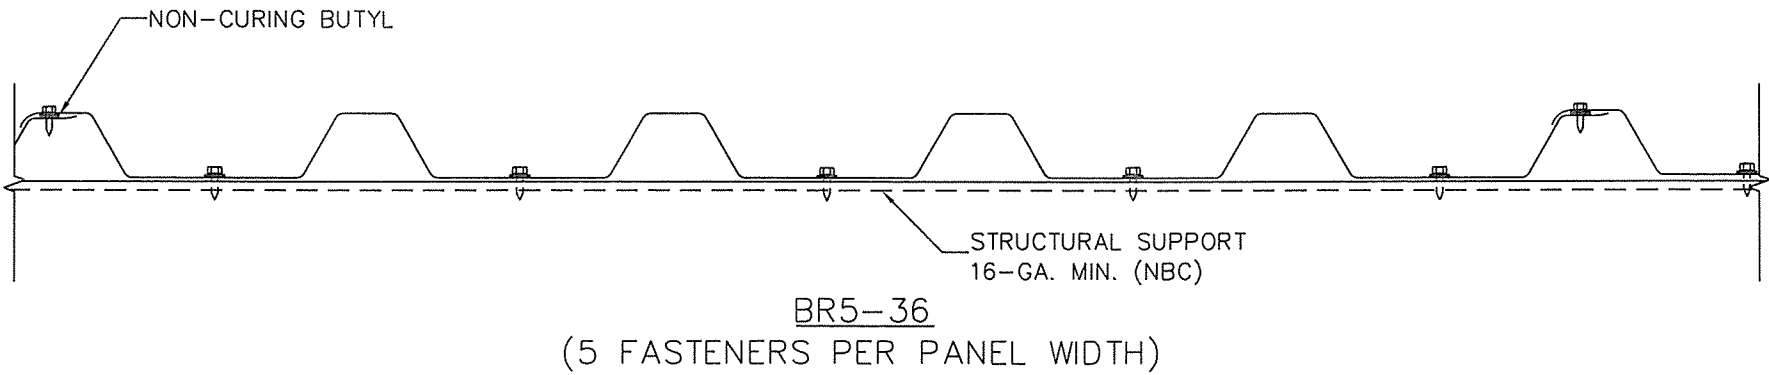

Digitally signed
by Robert J
Amoruso
Date: 2025.08.18
16:57:46 -04'00'

This item has been digitally signed and sealed by Robert J. Amoruso, PE on the date adjacent to the seal. Signature must be verified on any electronic copies.

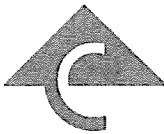


CENTRIA

700 State Highway 121 Bypass, Suite 200, Lewisville, TX 75067
972-221-6656

NBC= NOT BY CENTRIA

EXPOSED FASTENER METAL ROOF PANELS			
			CUSTOMER:
			OWNER:
			PROJECT:
			LOCATION:
0	EXPOSED FASTENER METAL ROOF PANELS	AK	02/08/13
ISSUE	DESCRIPTION	BY	DATE

	BY	DATE	CONTRACT No.	
	A.K.	04/04/13	N/A	
DRAWN			DRAWING No.	ISSUE
CHECKED				
SECTION MANAGER				
			1 OF 4	0

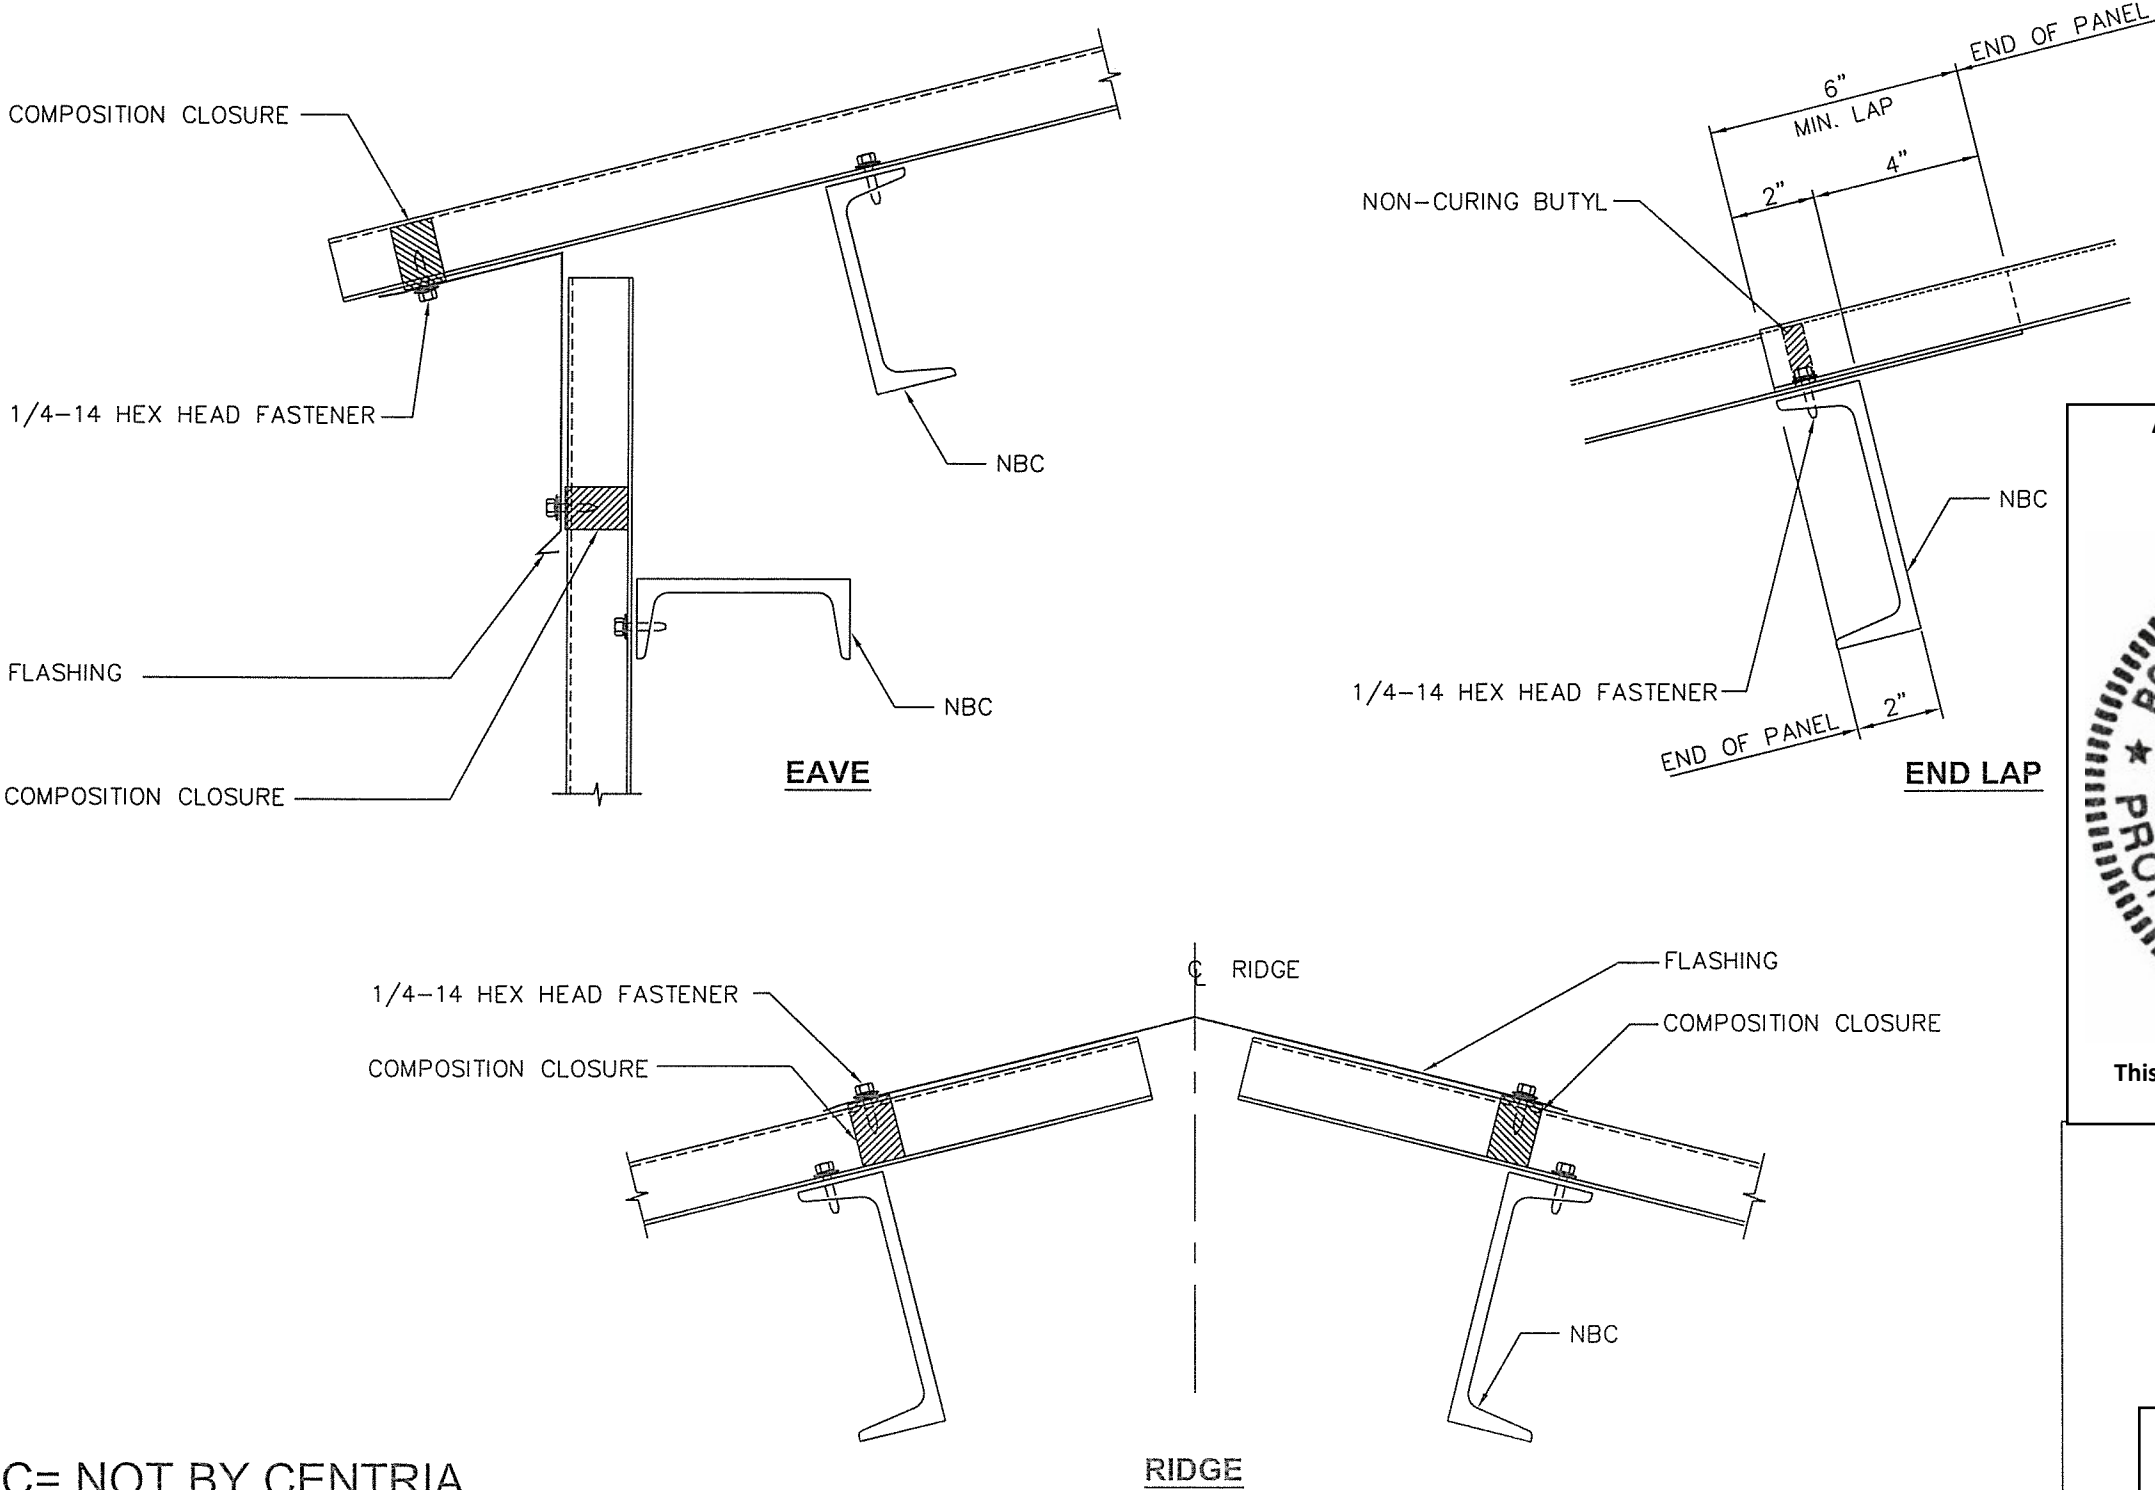

NBC= NOT BY CENTRIA

Amoruso Consulting Engineering, LLC, FL Registration No. 38327
 Robert J. Amoruso, FL P.E. No. 49752, rjaengpe@gmail.com
 226 N. Nova Rd., #142, Ormond Beach, FL 32174-5124

Digitally signed
 by Robert J Amoruso
 Date: 2025.08.18 16:58:29 -04'00'


This item has been digitally signed and sealed by Robert J. Amoruso, PE on the date adjacent to the seal. Signature must be verified on any electronic copies.

CENTRIA


700 State Highway 121 Bypass, Suite 200, Lewisville, TX 75067
 972-221-6656

EXPOSED FASTENER METAL ROOF DETAILS			
			CUSTOMER:
			OWNER:
			PROJECT:
			LOCATION:
0	EXPOSED FASTENER METAL ROOF PANELS	AK	02/08/13
ISSUE	DESCRIPTION	BY	DATE

	BY	DATE	CONTRACT No.	
	A.K.	04/04/13	N/A	
	CHECKED		DRAWING No.	ISSUE
	SECTION MANAGER		2 OF 4	0

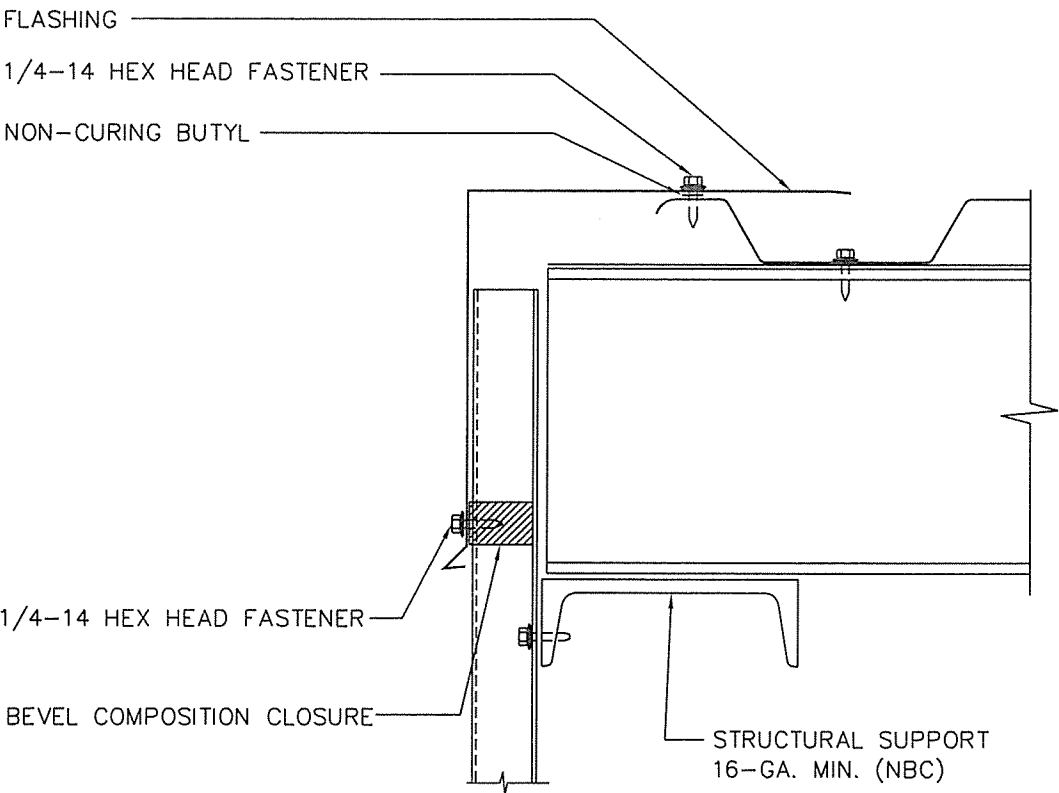

BR5-36 GABLE

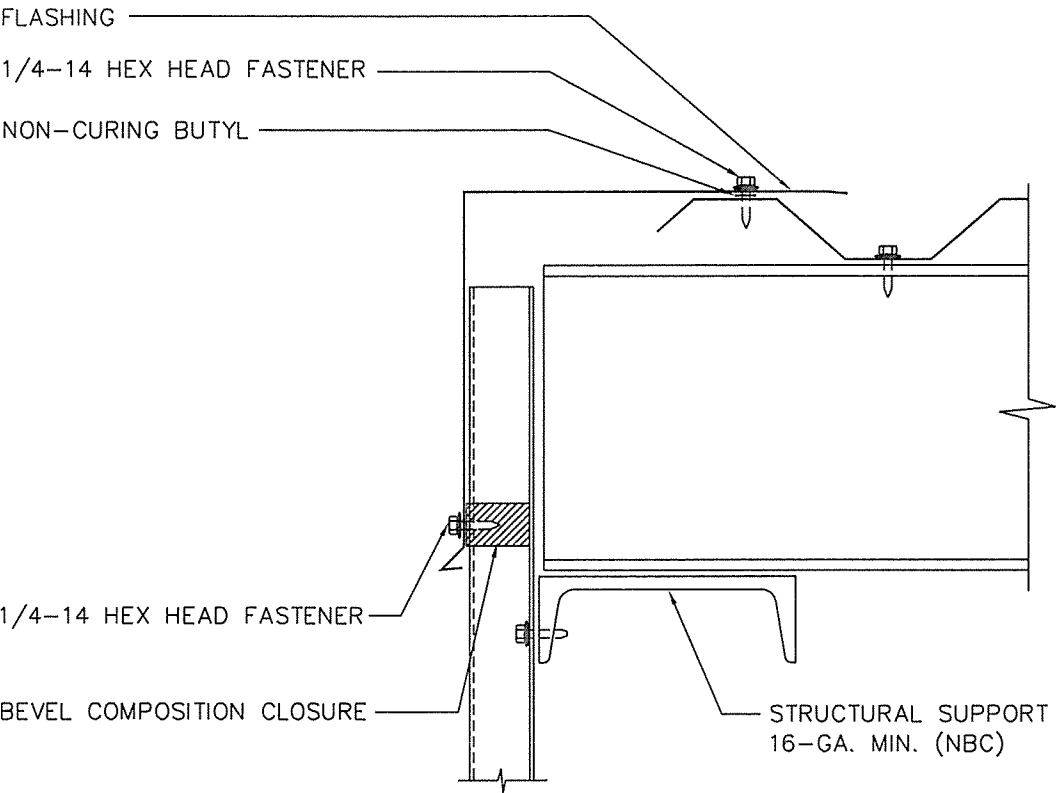

STYLE-RIB GABLE

Amoruso Consulting Engineering, LLC
FL Registration No. 38327
Robert J. Amoruso, FL P.E. No. 49752,
226 N. Nova Rd., #142, Ormond Beach, FL 32174-5124
rjaengpe@gmail.com

Digitally signed by Robert J Amoruso
Date: 2025.08.18 17:00:32 -04'00'


This item has been digitally signed and sealed by Robert J. Amoruso, PE on the date adjacent to the seal. Signature must be verified on any electronic copies.

NBC= NOT BY CENTRIA

EXPOSED FASTENER METAL ROOF DETAILS			
0	EXPOSED FASTENER METAL ROOF PANEL DETAILS	AK	02/08/13
ISSUE	DESCRIPTION	BY	DATE

700 State Highway 121 Bypass, Suite 200, Lewisville, TX 75067
972-221-6656

	BY	DATE	CONTRACT No.	
	A.K.	04/04/13	N/A	
DRAWN			DRAWING No.	ISSUE
CHECKED				
SECTION MANAGER				
			3 OF 4	0

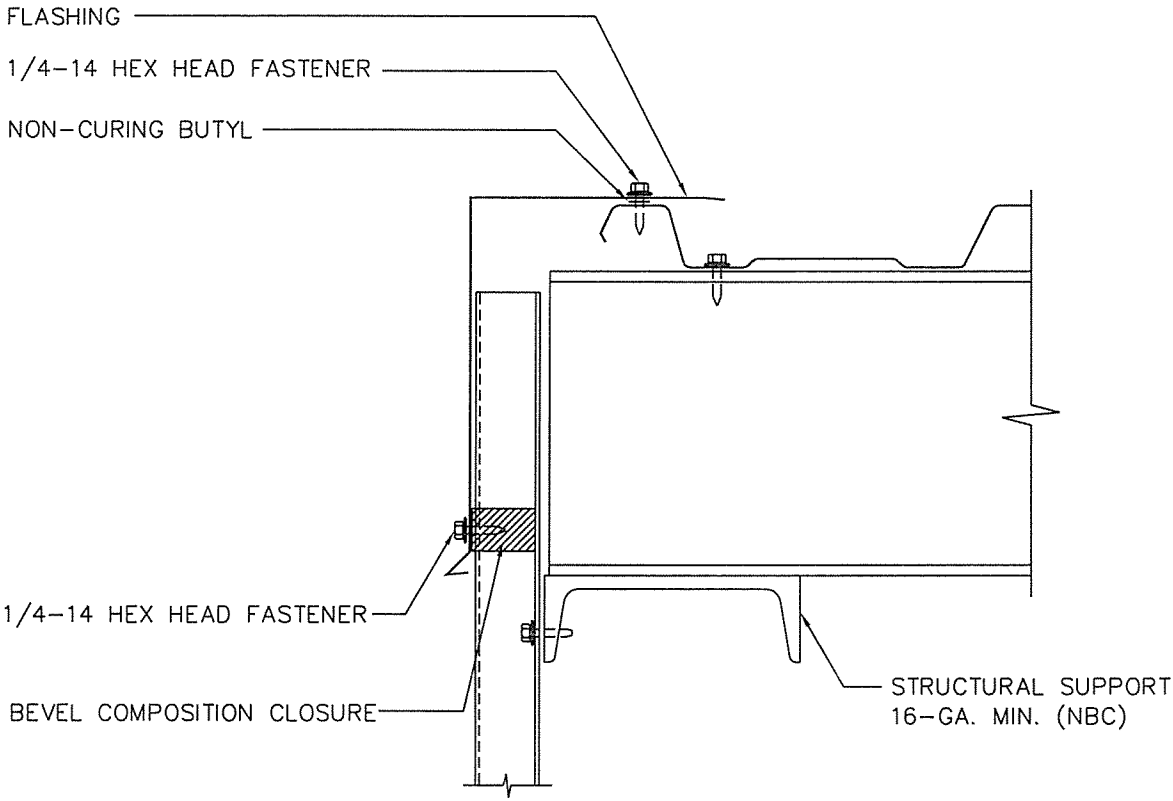

TR4-36 GABLE

Amoruso Consulting Engineering, LLC
FL Registration No. 38327
Robert J. Amoruso, FL P.E. No. 49752,
226 N. Nova Rd., #142, Ormond Beach, FL 32174-5124
rjaengpe@gmail.com



Digitally
signed by
Robert J
Amoruso
Date:
2025.08.18
17:00:49
-04'00'

This item has been digitally signed and sealed by Robert J. Amoruso, PE on the date adjacent to the seal. Signature must be verified on any electronic copies.

NBC= NOT BY CENTRIA

EXPOSED FASTENER METAL ROOF DETAILS			
			CUSTOMER:
			OWNER:
			PROJECT:
			LOCATION:
0	EXPOSED FASTENER METAL ROOF PANEL DETAILS	AK	02/08/13
ISSUE	DESCRIPTION	BY	DATE



CENTRIA

700 State Highway 121 Bypass, Suite 200, Lewisville, TX 75067
972-221-6656

	BY	DATE	CONTRACT No.	
	A.K.	04/04/13	N/A	
DRAWN				
CHECKED				
SECTION MANAGER				
			DRAWING No.	ISSUE
			4 OF 4	0