




1. EVALUATED FOR USE IN LOCATIONS ADHERING TO THE FLORIDA BUILDING CODE AND WHERE PRESSURE REQUIREMENTS AS DETERMINED BY ASCE 7, MINIMUM DESIGN LOADS FOR BUILDINGS AND OTHER STRUCTURES, DOES NOT EXCEED THE DESIGN PRESSURES LISTED.
2. WHEN INSTALLED IN THE HIGH VELOCITY HURRICANE ZONE (HVHZ), HURRICANE PROTECTIVE SYSTEM (SHUTTERS) IS REQUIRED.
3. WHEN INSTALLED IN THE WIND-BORNE DEBRIS REGION, EXCLUDING THE HIGH VELOCITY HURRICANE ZONE (HVHZ), HURRICANE PROTECTIVE SYSTEM IS REQUIRED.
4. POLYURETHANE CORE FLAME SPREAD INDEX OF 50 AND SMOKE DEVELOPED INDEX OF 60 PER ASTM E84.
5. PLASTICS TESTING OF FIBERGLASS FACING:

6. PLASTICS TESTING OF ENDURA FUSION FRAME:

* COMPARATIVE TENSILE STRENGTH AFTER WEATHERING
4500 HOURS XENON ARC METHOD 1

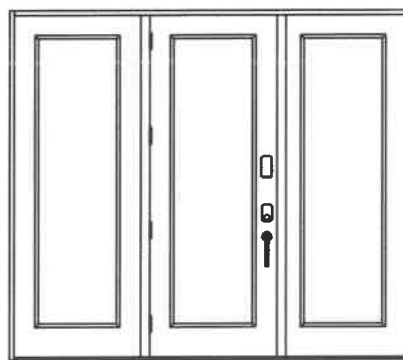

SINGLE DOOR UNIT W/SIDELITES





		DESIGN PRESSURE RATING	
CONFIG	MAX WIDTH	INSWING	OUTSWING
X	37.5"	+40.0 / -40.0	NA
OX or XO	75"	+40.0 / -40.0	NA
OXO	111"	+40.0 / -40.0	NA

* WHERE WATER INFILTRATION PERFORMANCE IS REQUIRED,
THIS PRODUCT REQUIRES A 1:1 OVERHANG.



KURT BALTHAZOR
FLORIDA P.E.
#56533

DATE:	3/28/22
SCALE:	N.T.S.
DWG. BY:	SWS
CHK. BY:	
DRAWING NO.:	
DWG-MA-FL0254-2	
SHEET	1 OF 3

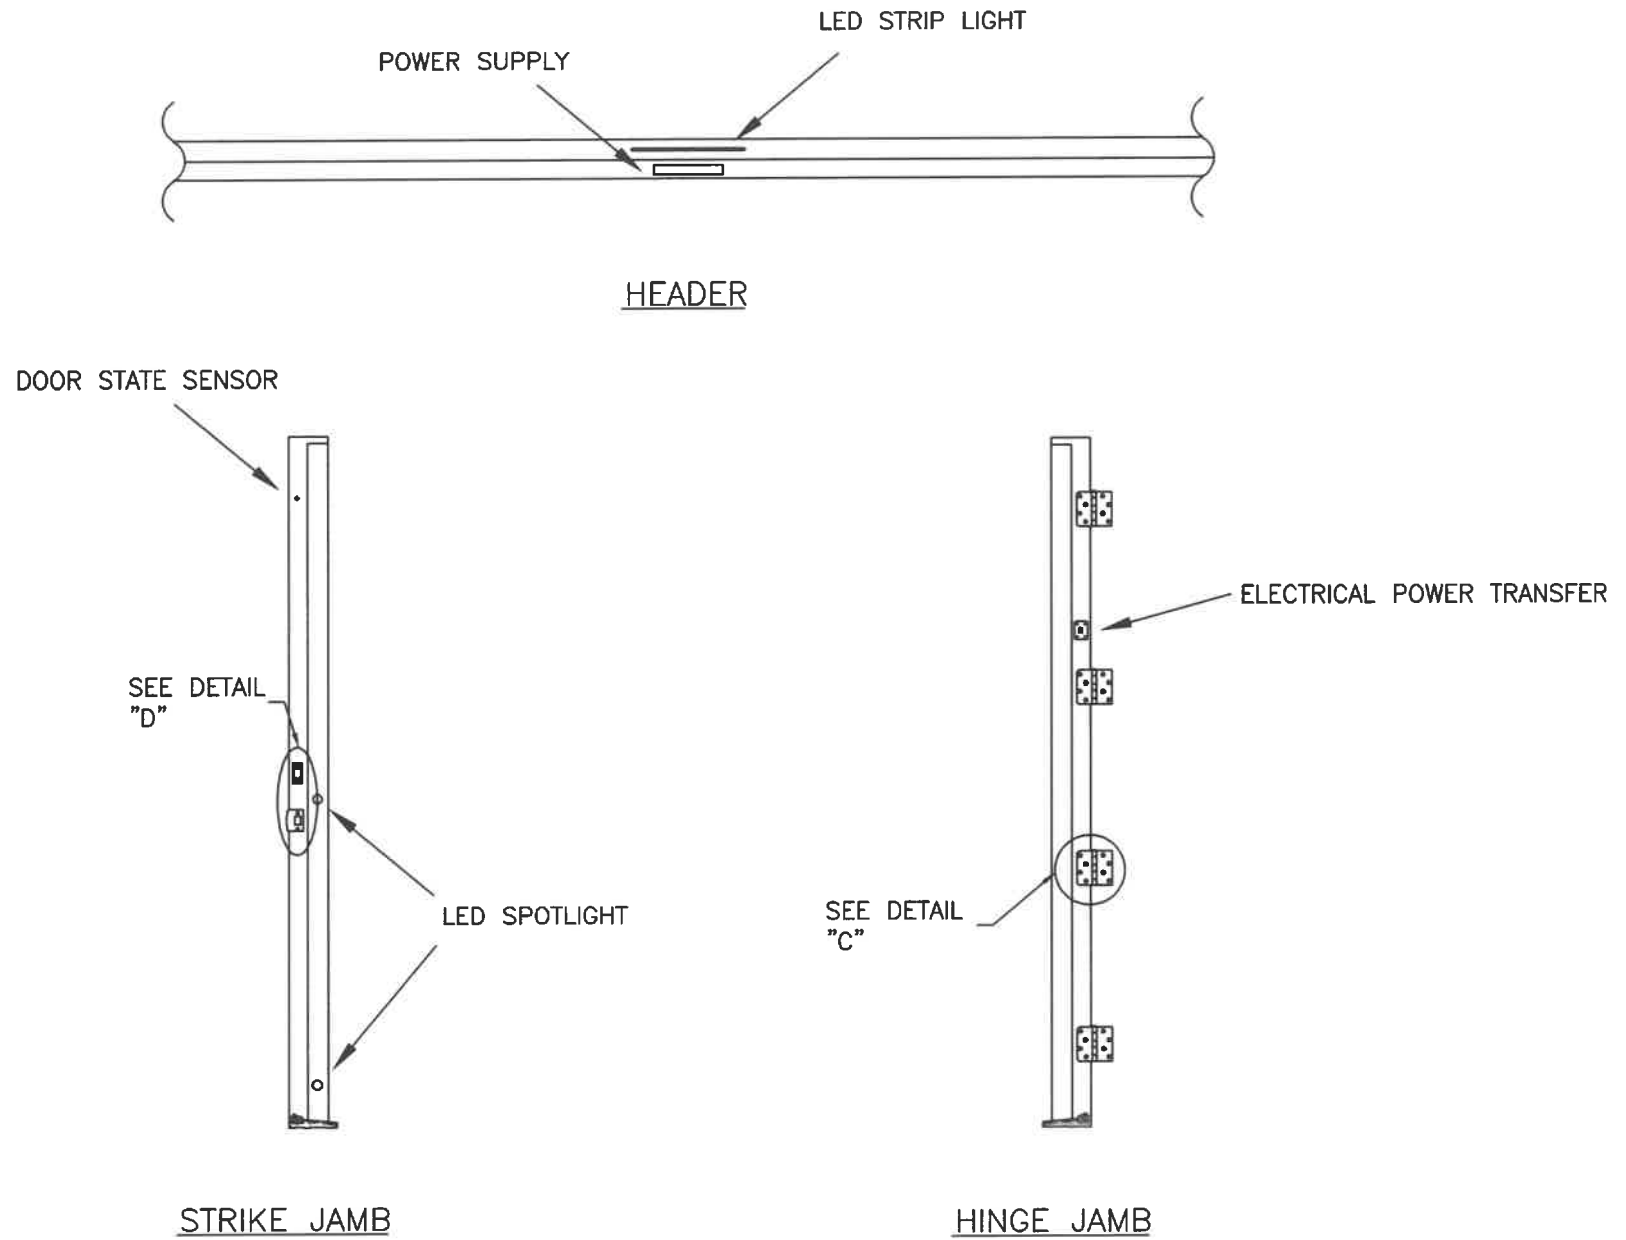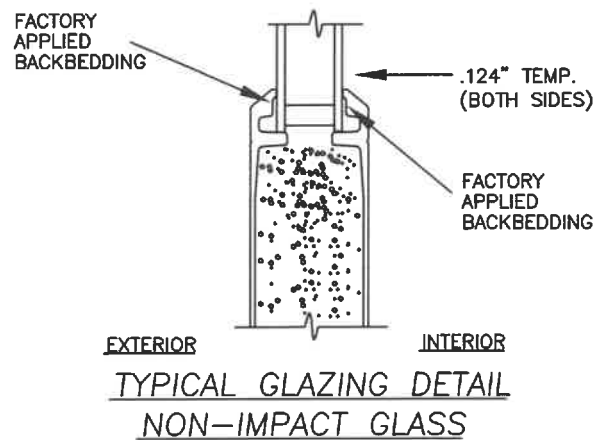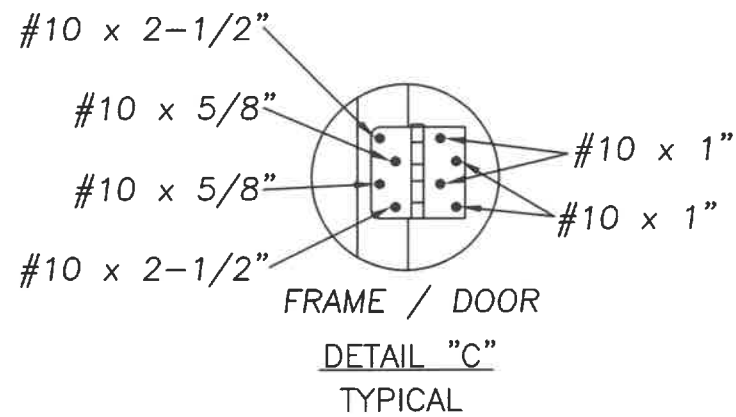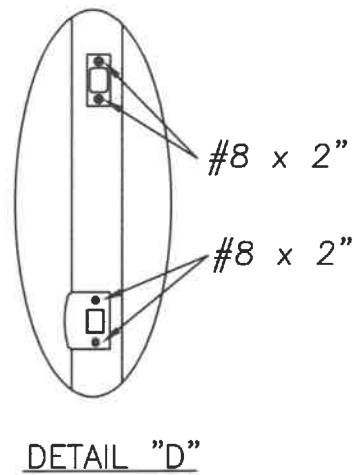

HARDWARE SCHEDULE

1a.	YALE ASSURE YRD SMART DEADBOLT WITH YALE RIDGEFIELD OR CAMBRIDGE HANDLESET AT 5-1/2" CENTERLINE.
1b.	KWIKSET SMARTCODE 916 SMART DEADBOLT WITH KWIKSET PRESCOTT HANDLESET AT 5-1/2" CENTERLINE.
1c.	KWIKSET HALO TOUCH 939 SMART DEADBOLT WITH KWIKSET SAN CLEMENTE HANDLESET AT 5-1/2" CENTERLINE.
2.	4" X 4" FULL MORTISE BUTT HINGES.

MASONITE INTERNATIONAL CORP.
1955 POWIS ROAD
WEST CHICAGO, IL 60185

PRODUCT:
POWERED AND CONNECTED
8'-0" GLAZED
FIBERGLASS DOOR

PART OR ASSEMBLY:
ANCHORING LOCATIONS
& DETAILS

DATE	BY	REVISIONS
10/31/22	SWS	MISC UPDATE
A	NO.	

DATE: 3/28/22
SCALE: N.T.S.
DWG. BY: SWS
CHK. BY:
DRAWING NO.:
DWG-MA-FL0254-22
SHEET 2 OF 3

