





STEVE'S AND SONS


203 Humble Ave.
San Antonio, TX 78225

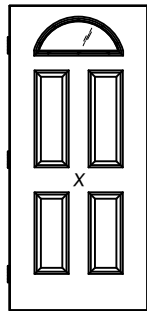


FAN LITE

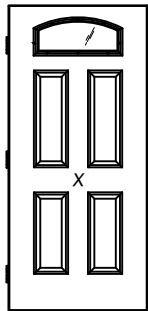


CAMBER TOP

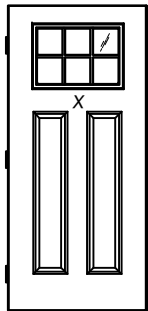


1/4 LITE

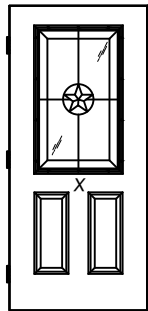


1/2 LITE

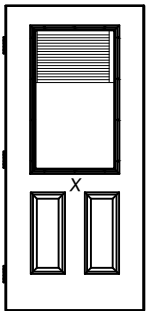

1/2 LITE
w/ MICROBLINDS

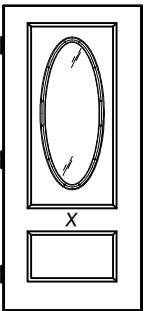

3/4 OVAL

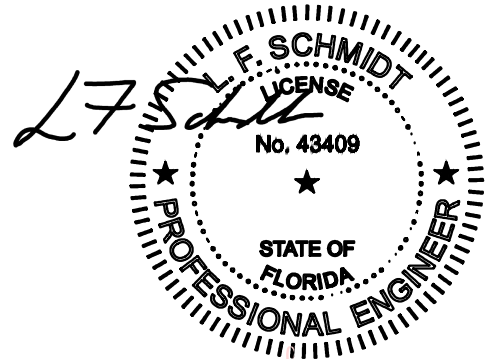

Digitally signed by Lyndon F Schmidt
Date: 2026.07.07 14:07:17 -04'00'

This item has been digitally signed and sealed by
L. F. Schmidt, P.E. on the date adjacent to the seal.
Printed copies of this document are not
considered signed and sealed and the signature
must be verified on any electronic copies.

THIS PRODUCT APPROVAL IS VALID
ONLY FOR THE STATE OF FLORIDA

Documents Prepared By:
Lyndon F. Schmidt
P.E. No. 43409

BUILDING CONSULTANTS, INC.
P.O. Box 230, Valrico, FL 33595
Phone No.: 813.659.9197
FBPE Registry No. 9813


RW

GLAZED STEEL DOOR
SINGLE
w/ or w/out SIDELITE(S)
INSWING/OUTSWING
"NON-IMPACT"

ELEMENT COLLECTION

GENERAL NOTES

1. This product has been evaluated and is in compliance with the 9th Edition (2026) Florida Building Code (FBC) structural requirements excluding the "High Velocity Hurricane Zone" (HVHZ).
2. Product anchors shall be as listed and spaced as shown on details. Anchor embedment to base material shall be beyond wall dressing or stucco.
3. When used in areas requiring wind borne debris protection this product is required to be protected with an impact resistant covering that complies with FBC Sections 1609.1.2 & R301.2.1.2 of the FBC.
4. For 2x stud framing construction, anchoring of these units shall be the same as that shown for 2x buck masonry construction.
5. Site conditions that deviate from the details of this drawing require further engineering analysis by a licensed engineer or registered architect.

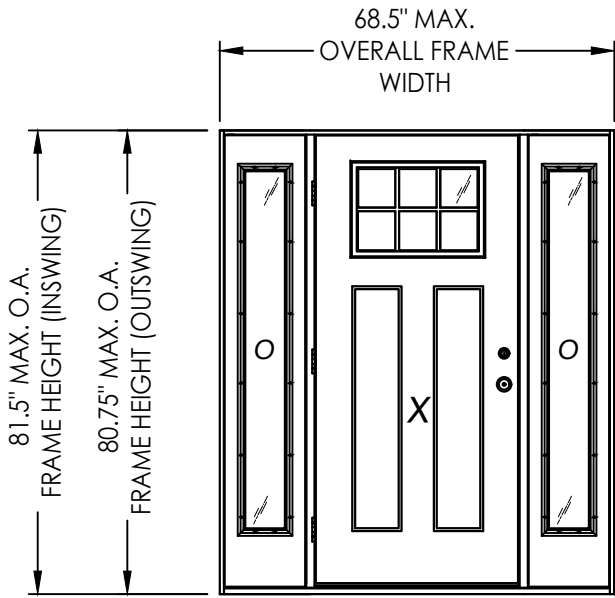

CONTINUOUS HEAD & SILL



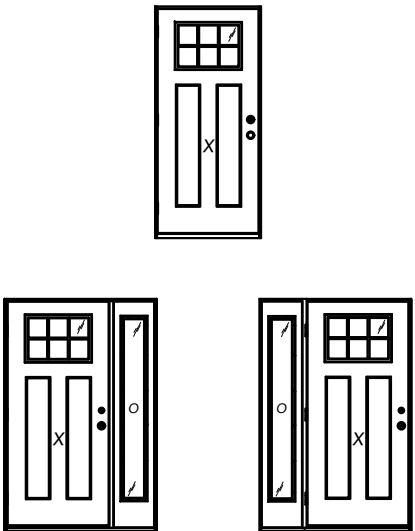


TABLE OF CONTENTS			
SHEET #	DESCRIPTION	SHEET #	
1	Typical Elevations, Design Pressures & General Notes	8	Horizontal & Vertical Cross Sections (1X Buck)
2	Door Panel Details	9	Horizontal & Vertical Cross Sections (Direct to Masonry)
3	Sidelite Panel Details	10	Vertical Cross Sections
4	Panel Options	11	Buck Anchoring
5	Elevations	12	Frame Anchoring & Hardware Details
6	Horizontal Cross Sections	13	Door Lite Frame & Glazing Details
7	Horizontal & Vertical Cross Sections (2X Buck)	14	Bill of Materials & Components

CONFIGURATION	MAX. FRAME DIMENSION	DESIGN PRESSURE (PSF) INSWING		DESIGN PRESSURE (PSF) OUTSWING	
		POSITIVE	NEGATIVE	POSITIVE	NEGATIVE
X	37.5" x 81.5"	+50.0	-50.0	+50.0	-50.0
XO, OX, OXO	68.5" x 81.5"	+50.0	-50.0	+50.0	-50.0

PRODUCT:		STEVES & SONS		STEEL DOOR	
PART OR ASSEMBLY:		TYPICAL ELEVATION, DESIGN		PRESSURES & GENERAL NOTES	
NO.	DATE	REVISIONS		BY	
2	7/02/26	UPDATE TO 9TH ED. (2026)	FBC	LFS	
1	8/02/23	UPDATE TO 8TH ED. (2023)	FBC	LFS	
DATE: 4/26/22					
SCALE: N.T.S.					
DWG. BY: RW					
CHK. BY: LFS					
DRAWING NO.: FL-41471.1					
SHEET 1 OF 14					


Z:\2023 FBC Drawings\Steves & Sons\FL-41471 R4\FL-41471.1.dwg

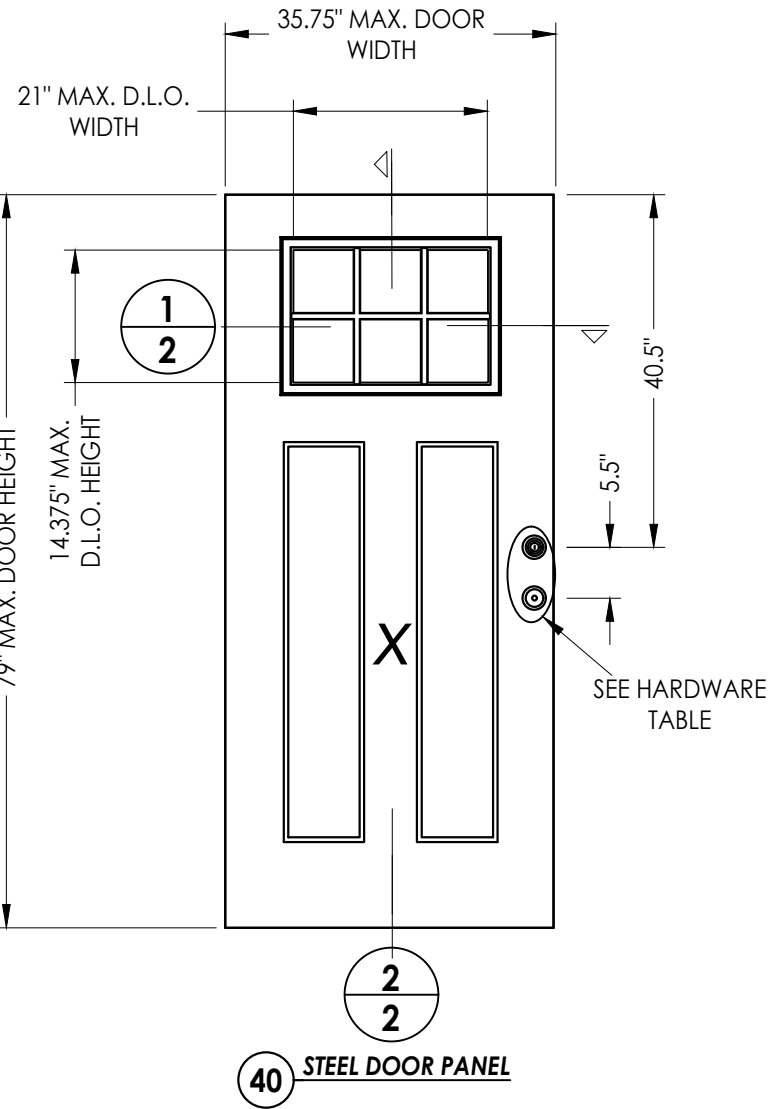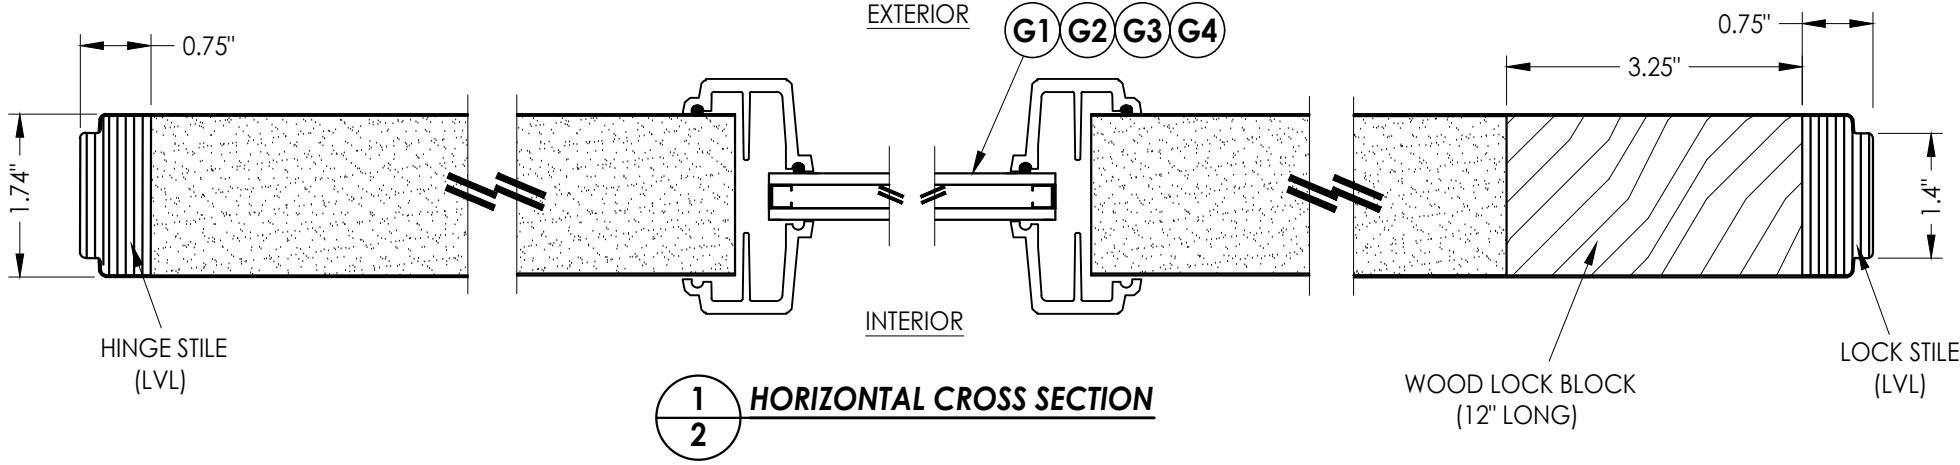

STEEL DOOR SKIN: MIN. 0.020" THK.
CORE MATERIAL: POLYSTYRENE FOAM


HARDWARE TABLE		
MANUFACTURER	MODEL	
KWIKSET	LATCH:	SIGNATURE SERIES
	DEADBOLT:	SIGNATURE SERIES (980)
SCHLAGE	LATCH:	F51
	DEADBOLT:	B60N
ROCKWELL	LATCH:	PREMIUM HANDLESET
	DEADBOLT:	PREMIUM DEADBOLT

SEE SHEET 13 FOR ADDITIONAL DOOR
LITE FRAMES & GLAZING OPTIONS:
G1 G2 G3 G4

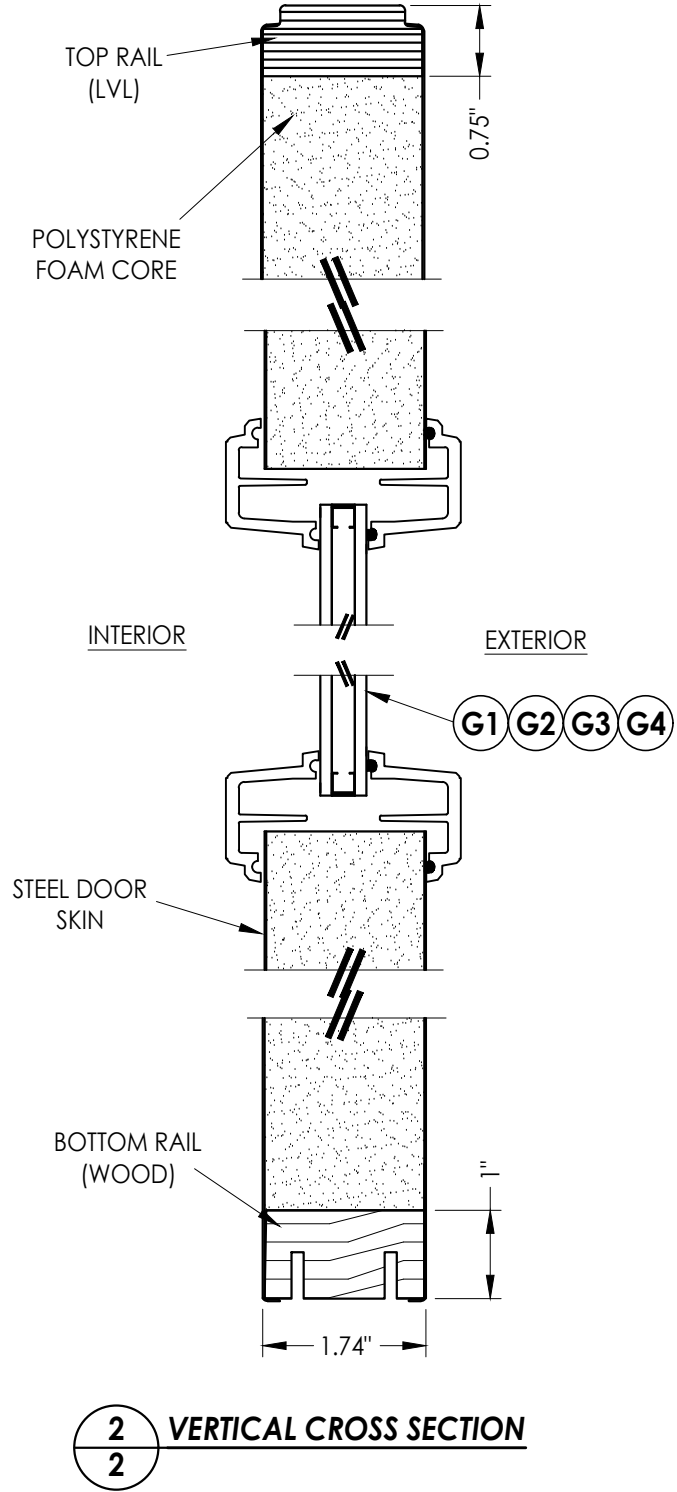


Documents Prepared By: Lyndon F. Schmidt P.E. No. 43409		BUILDING CONSULTANTS, INC. P.O. Box 230, Valrico, FL 33595 Phone No.: 813.659.9197 FBPE Registry No. 9813				
PRODUCT: STEVE'S & SONS STEEL DOOR		PART OR ASSEMBLY: DOOR PANEL DETAILS				
		2	7/02/26	UPDATE TO 9TH ED. (2026)	FBC	LFS
		1	8/02/23	UPDATE TO 8TH ED. (2023)	FBC	LFS
		NO.	DATE			BY
						REVISIONS
DATE: 4/26/22						
SCALE: N.T.S.						
DWG. BY: RW						
CHK. BY: LFS						
DRAWING NO.: FL-41471.1						
SHEET 2 OF 14						

Z:\2023 FBC Drawings\Steves & Sons\FL-41471 R4\FL-41471.1.dwg

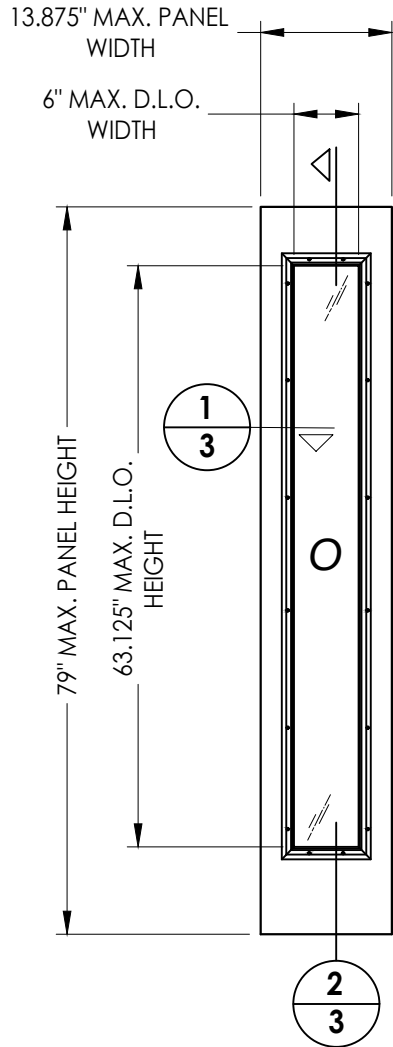


50 FIBERGLASS SIDELITE PANEL


FIBERGLASS SKIN: 0.07" MIN. THK.
FOAM CORE: POLYURETHANE - 1.9 PCF MIN.)

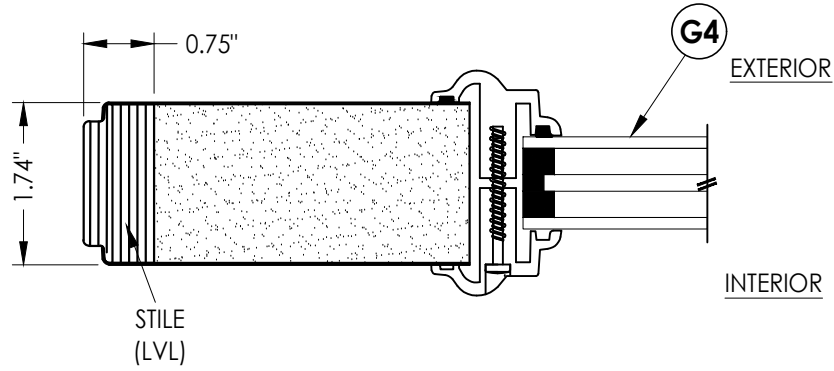

1
3 HORIZONTAL CROSS SECTION

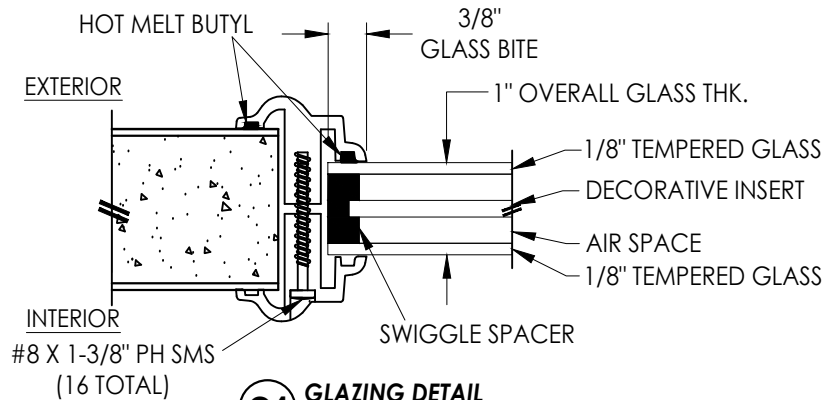

G4 GLAZING DETAIL
TKI PRODUCTS LITE FRAME

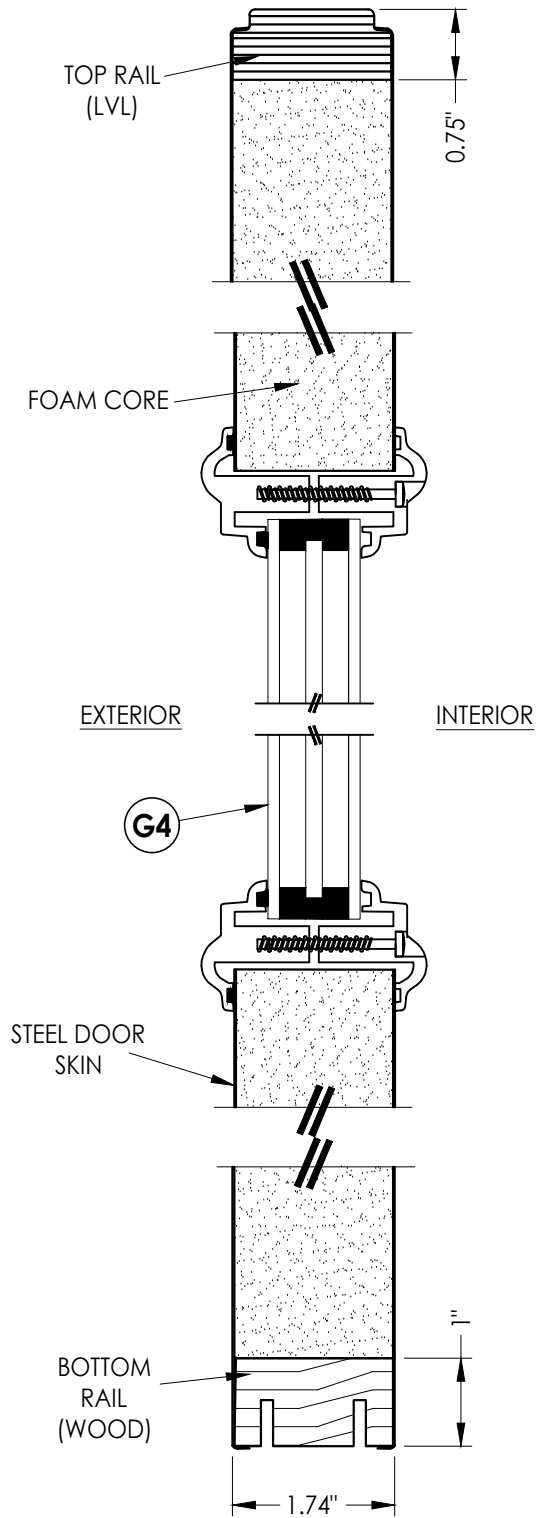

2
3 VERTICAL CROSS SECTION

Documents Prepared By:
Lyndon F. Schmidt
P.E. No. 43409

RW BUILDING CONSULTANTS, INC.
P.O. Box 230, Valrico, FL 33595
Phone No.: 813.659.9197
FBPE Registry No. 9813

PRODUCT:	STEVE'S & SONS STEEL DOOR		
	PART OR ASSEMBLY: SIDELITE PANEL DETAILS		

NO.	DATE	REVISIONS		
		DATE	BY	
2	7/02/26	UPDATE TO 9TH ED. (2026)	FBC	LFS
1	8/02/23	UPDATE TO 8TH ED. (2023)	FBC	LFS

DATE: 4/26/22

SCALE: N.T.S.

DWG. BY: RW


CHK. BY: LFS

DRAWING NO.:


FL-41471.1

SHEET 3 OF 14


Z:\2023 FBC Drawings\Steves & Sons\FL-41471 R4\FL-41471.1.dwg

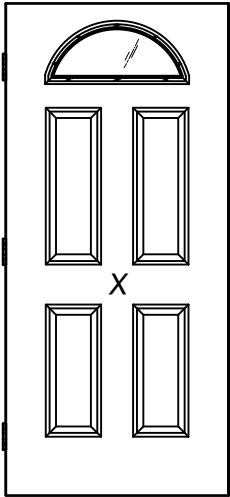


FAN LITE

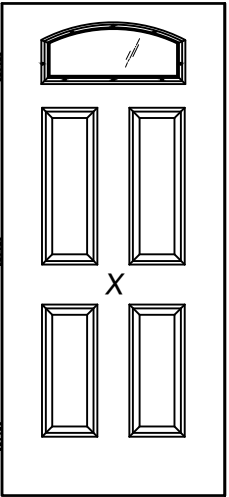


CAMBER TOP

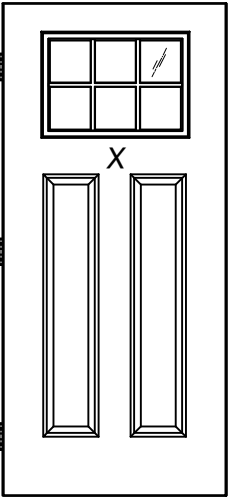


1/4 LITE

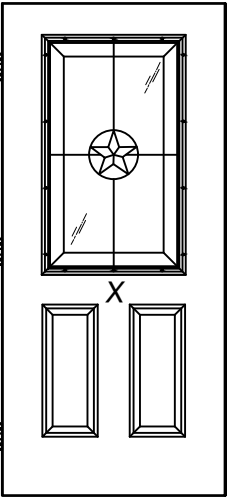

1/2 LITE

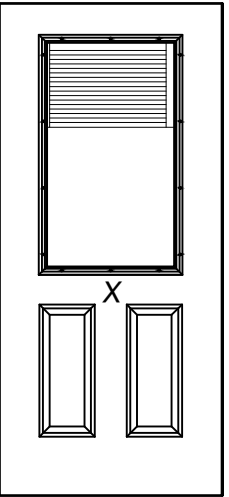


1/2 LITE
w/ MICROBLINDS

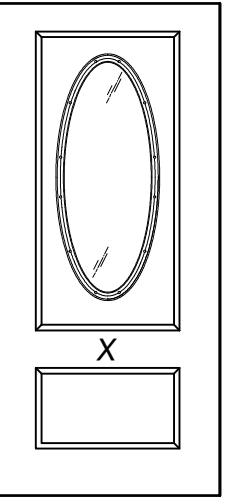


3/4 OVAL


ELEMENT COLLECTION

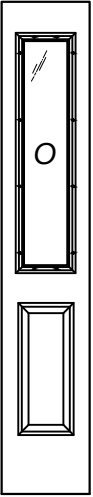

1/2 LITE

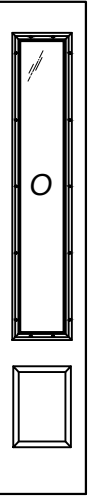

3/4 LITE

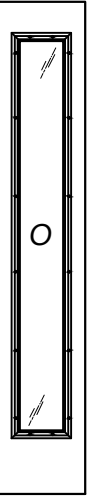

FULL LITE

ELEMENT SIDELITE

DATE: 4/26/22				PRODUCT:				Documents Prepared By: Lyndon F. Schmidt P.E. No. 43409			
SCALE: N.T.S.				PART OR ASSEMBLY:				RW BUILDING CONSULTANTS, INC. P.O. Box 230, Valrico, FL 33595 Phone No.: 813.659.9197 FBPE Registry No. 9813			
DWG. BY: RW				DOOR PANLE OPTIONS							
CHK. BY: LFS				NO.				DATE			
DRAWING NO.: FL-41471.1				2				7/02/26			
SHEET 4 OF 14				1				8/02/23			

The diagram shows a door with a handle on the left and a lock on the right. The door has a large oval window and a rectangular window below it. The handle is labeled 'O' and the lock is labeled 'X'. The door is surrounded by a frame. The diagram includes several numbered circles and a mirrored image.

Numbered circles (top row):

- Circle 1: 5/9
- Circle 2: 5/8
- Circle 3: 5/7
- Circle 4: 4/7
- Circle 5: 4/8
- Circle 6: 4/9

Numbered circles (left side, vertical stack):

- Circle 7: 3/7
- Circle 8: 3/8
- Circle 9: 3/9

Numbered circles (right side, vertical stack):

- Circle 10: 2/7
- Circle 11: 2/8
- Circle 12: 2/9

Numbered circles (bottom row):

- Circle 13: 2/10
- Circle 14: 4/10
- Circle 15: 1/10
- Circle 16: 3/10

A label "MIRRORED IMAGE" is positioned to the left of the door, with a line pointing to the handle area.

The diagram shows a door with a large oval window and a smaller rectangular window. Various measurement points are indicated by lines pointing to circles containing numbers. The measurements are as follows:

- Top left: 4/7, 4/8, 4/9
- Top right: 5/7, 5/8, 5/9
- Left side (vertical): 1/7, 1/8, 1/9
- Right side (vertical): 3/7, 3/8, 3/9
- Bottom left: 1/10, 3/10
- Bottom right: 2/10, 4/10
- Center of the door: 2/6

The diagram shows a door assembly with the following components labeled in circles:

- Top Left:** 4/7, 4/8, 4/9
- Top Right:** 5/7, 5/8, 5/9
- Left Panel:** 1/6
- Right Panel:** 2/6
- Bottom Left:** 1/10, 3/10
- Bottom Right:** 2/10, 4/10
- Right Side (Vertical):** 3/7, 3/8, 3/9

The door features a central panel with a large 'X' and a small window divided into six panes. The window is flanked by two vertical panels, each with a handle and a lock. The diagram includes labels for the door, window, handles, locks, and various hardware components.

DATE:	4/26/22
SCALE:	N.T.S.
DWG. BY:	RW
CHK. BY:	LFS
DRAWING NO.:	FL-41471.1
SHEET	5 OF 14

[illegible]

PRODUCT:	STEVES & SONS STEEL DOOR
PART OR ASSEMBLY:	ELEVATIONS

Documents Prepared By:
Lyndon F. Schmidt
P.E. No. 43409

R^{qW} BUILDING CONSULTANTS, INC.
P.O. Box 230, Valrico, FL 33595
Phone No.: 813.659.9197
FBPE Registry No. 9813

1. Sidelite assembly screws located @ 3" & 19" from each end of mullion (4 total).
2. Moulding secured w/ 16 GA. X 1" brad nails located 1" from ends & 6" o.c. max.



EXTERIOR




RW BUILDING CONSULTANTS, INC.
P.O. Box 230, Valrico, FL 33487
Phone No.: 813.659.9197
FBPE Registry No. 9813

PART OR ASSEMBLY:
**HORIZONTAL
CROSS SECTIONS**


[illegible]

DATE:	4/26/22
SCALE:	N.T.S.
DWG. BY:	RW
CHK. BY:	LFS
DRAWING NO.:	FL-41471.1
SHEET	6 OF 14


Z:\2023 FBC Drawings\Steves & Sons\FL-41471 R4\FL-41471.1.dwg

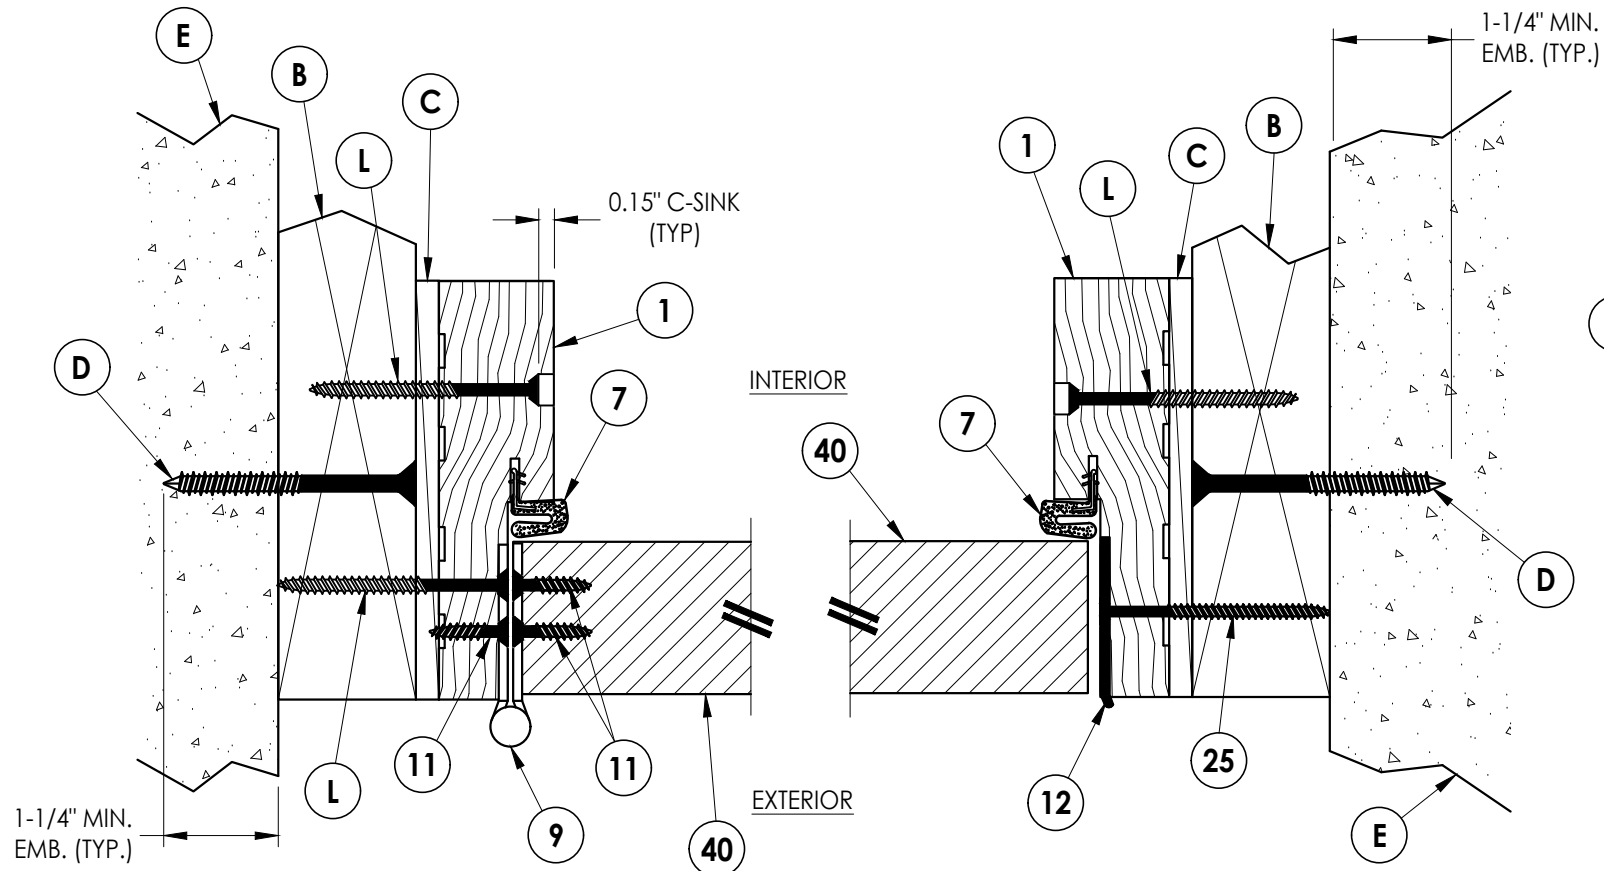


1
7 **HORIZONTAL CROSS SECTION**
Shown w/ 2X Buck
Outswing shown (Inswing similar)

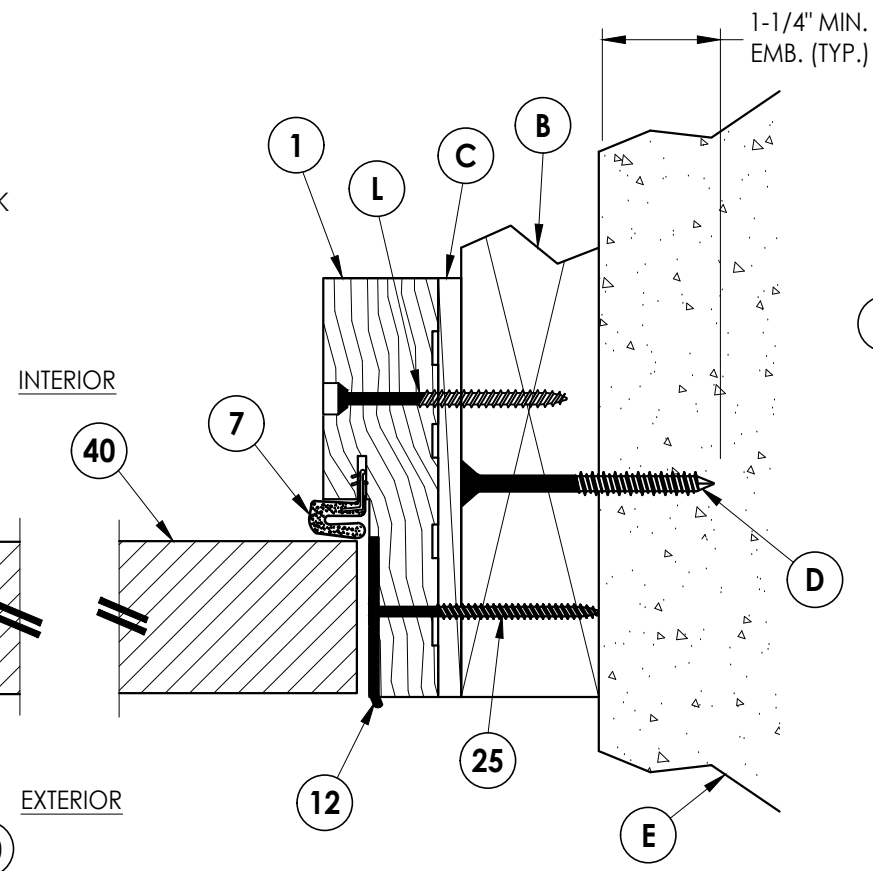


2
7 **HORIZONTAL CROSS SECTION**
Shown w/ 2X Buck
Outswing shown (Inswing similar)

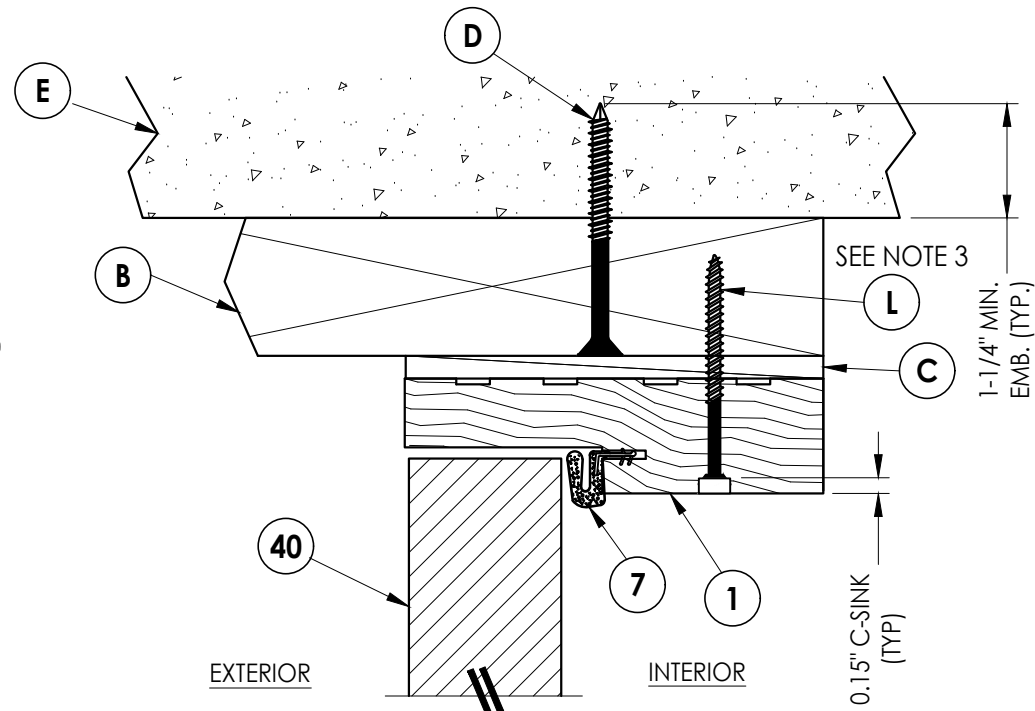

4
7 **VERTICAL CROSS SECTION**
Shown w/ 2X Buck
Outswing shown (Inswing similar)

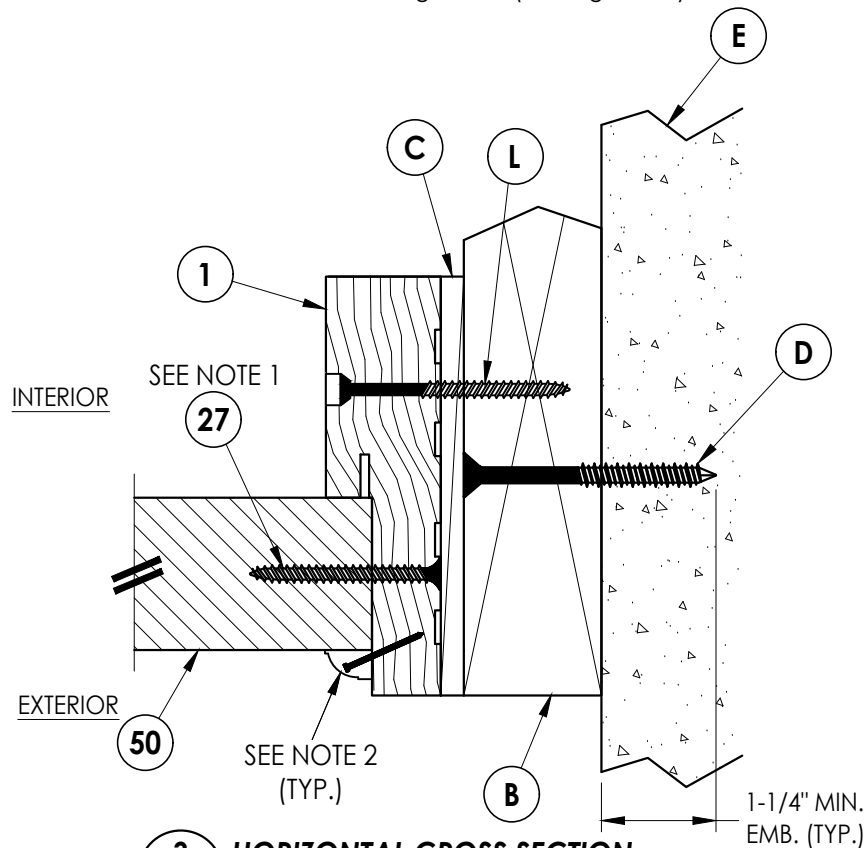

3
7 **HORIZONTAL CROSS SECTION**
Shown w/ 2X Buck
Outswing shown (Inswing similar)

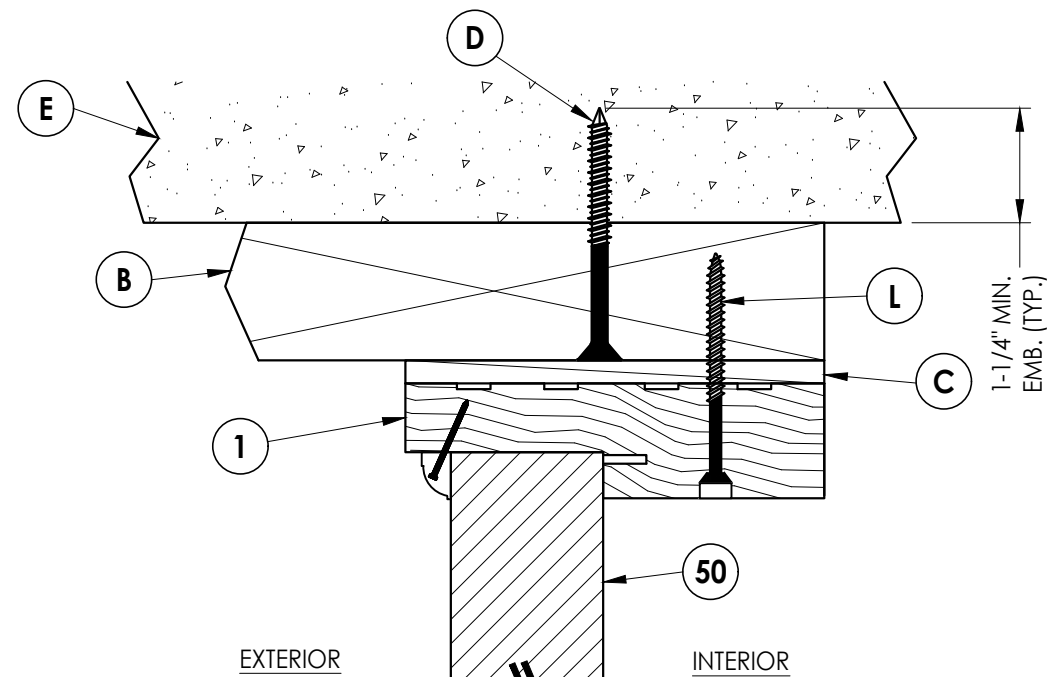

5
7 **VERTICAL CROSS SECTION**
Shown w/ 2X Buck
Outswing shown (Inswing similar)

NOTES:

1. Sidelite assembly screws located 4" from each end plus 4 more equally spaced along jamb (6 total).
2. Moulding secured w/ 16 GA. X 1" brad nails located 1" from ends & 6" o.c. max.
3. Anchor @ head is not required for single door (X) only.

Documents Prepared By:
Lyndon F. Schmidt
P.E. No. 43409

RW BUILDING CONSULTANTS, INC.
P.O. Box 230, Valrico, FL 33595
Phone No.: 813.659.9197
FBPE Registry No. 9813

PRODUCT:
STEVE'S & SONS
STEEL DOOR

PART OR ASSEMBLY:
HORIZONTAL & VERTICAL
CROSS SECTIONS (2X BUCK)

NO.	DATE	REVISIONS
2	7/02/26	UPDATE TO 9TH ED. (2026) FBC
1	8/02/23	UPDATE TO 8TH ED. (2023) FBC

DATE: 4/26/22

SCALE: N.T.S.

DWG. BY: RW


CHK. BY: LFS

DRAWING NO.:


FL-41471.1

SHEET 7 OF 14


Z:\2023 FBC Drawings\Steves & Sons\FL-41471 R4\FL-41471.1.dwg

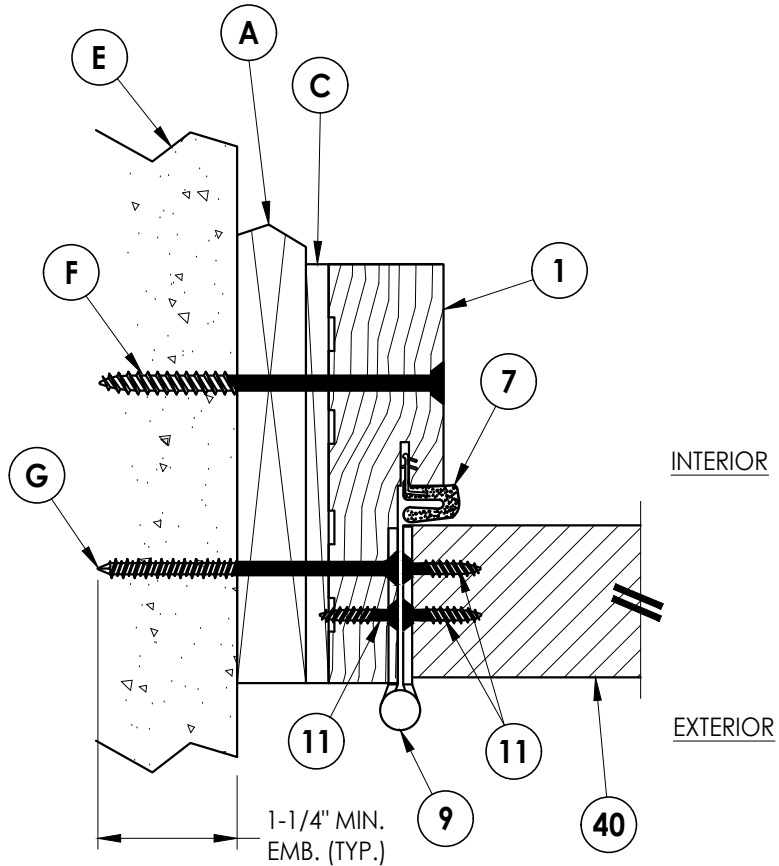


1
8 **HORIZONTAL CROSS SECTION**
Shown w/ 1X Buck
Outswing shown (Inswing similar)

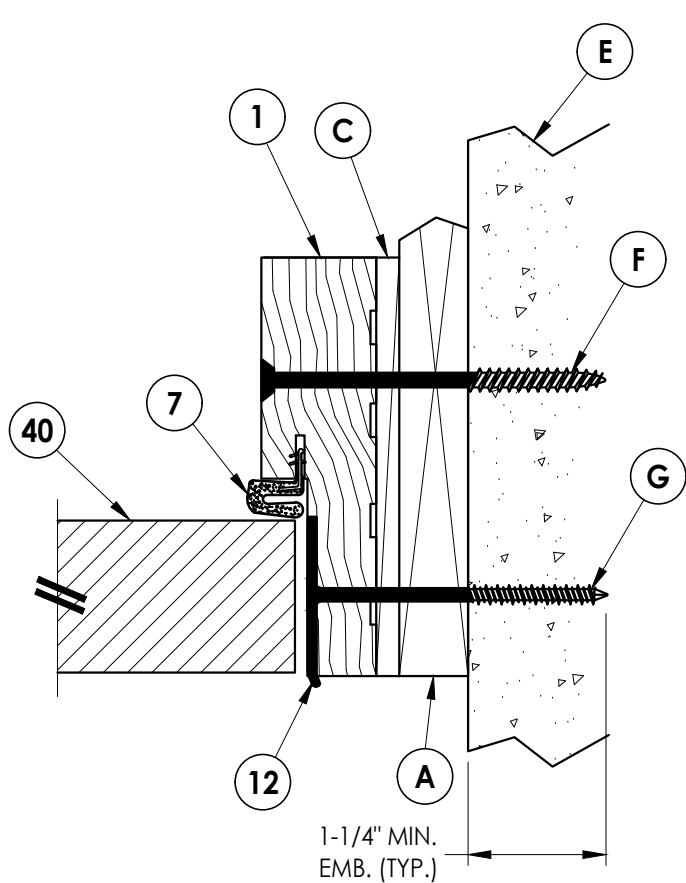


2
8 **HORIZONTAL CROSS SECTION**
Shown w/ 1X Buck
Outswing shown (Inswing similar)

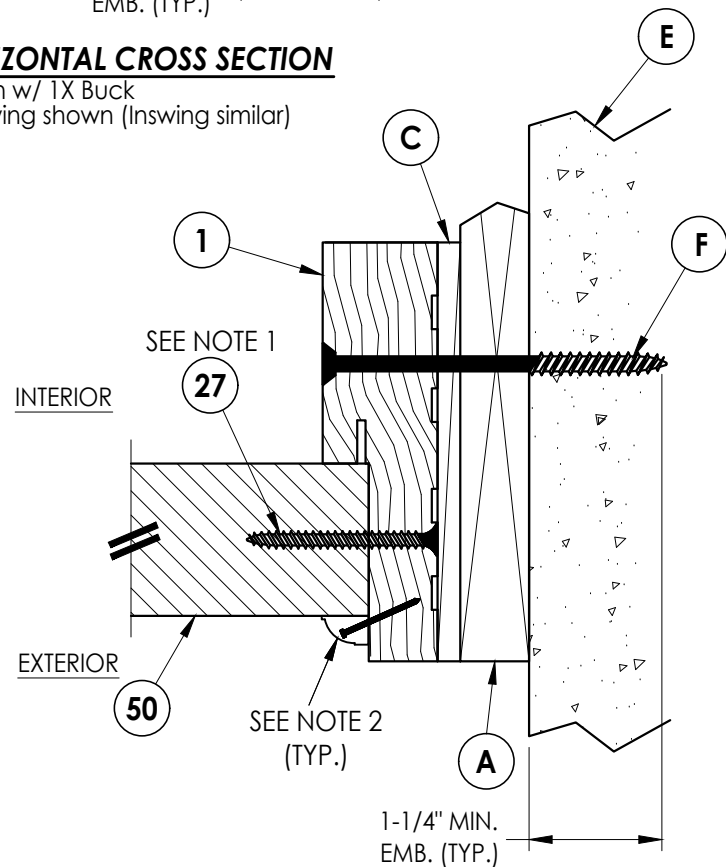

3
8 **HORIZONTAL CROSS SECTION**
Shown w/ 1X Buck
Outswing shown (Inswing similar)

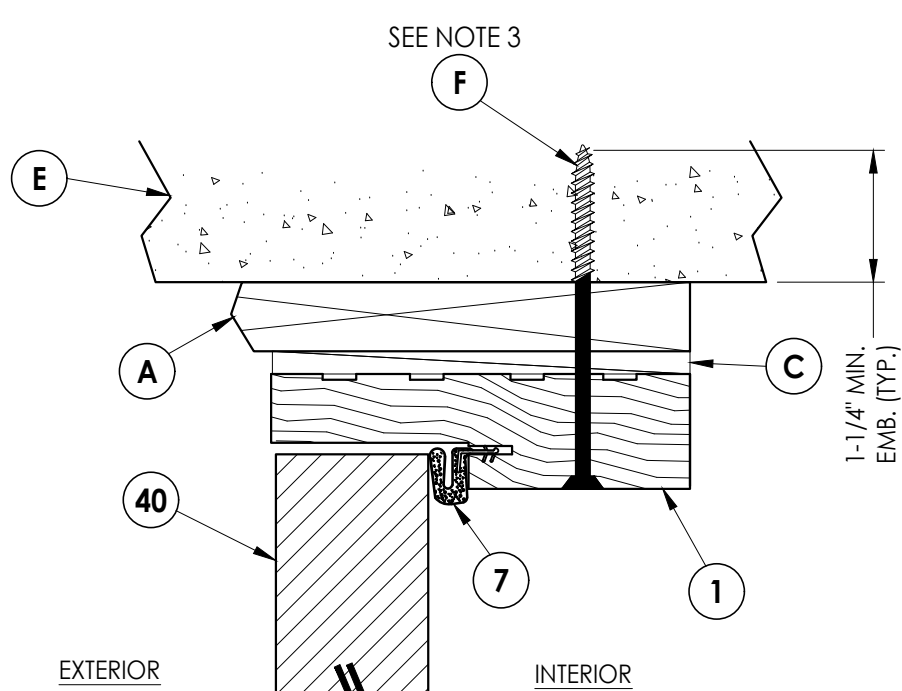

4
8 **VERTICAL CROSS SECTION**
Shown w/ 1X Buck
Outswing shown (Inswing similar)

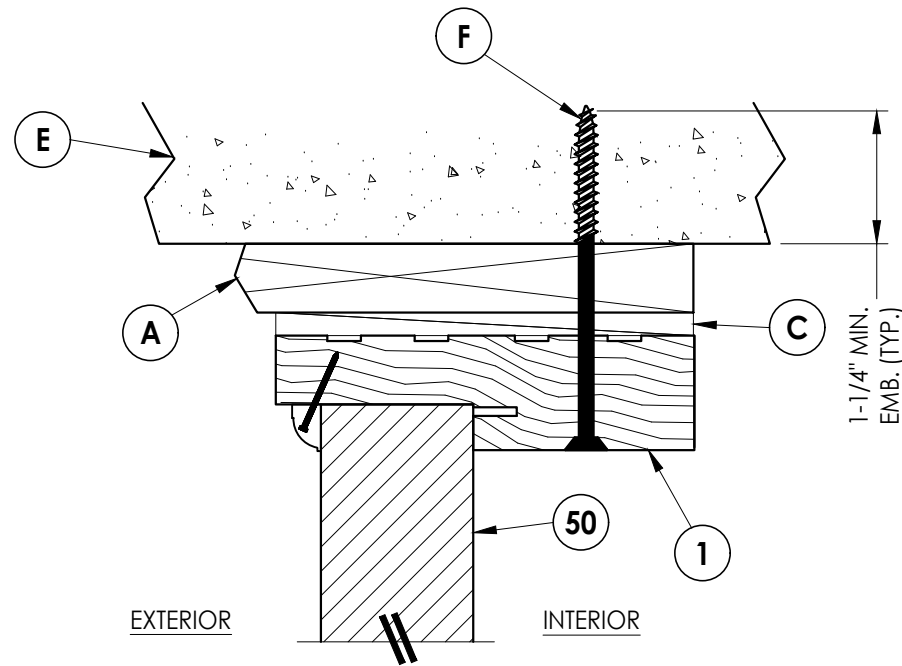

5
8 **VERTICAL CROSS SECTION**
Shown w/ 1X Buck
Outswing shown (Inswing similar)

- NOTES:
1. Sidelite assembly screws located 4" from each end plus 4 more equally spaced along jamb (6 total).
 2. Moulding secured w/ 16 GA. X 1" brad nails located 1" from ends & 6" o.c. max.
 3. Anchor @ head is not required for single door (X) only.

Documents Prepared By:
Lyndon F. Schmidt
P.E. No. 43409

RW BUILDING CONSULTANTS, INC.
P.O. Box 230, Valrico, FL 33595
Phone No.: 813.659.9197
FBPE Registry No. 9813

PRODUCT: STEVES & SONS
STEEL DOOR

PART OR ASSEMBLY:
HORIZONTAL & VERTICAL
CROSS SECTIONS (1X BUCK)

NO.	DATE	REVISIONS
2	7/02/26	UPDATE TO 9TH ED. (2026) FBC
1	8/02/23	UPDATE TO 8TH ED. (2023) FBC
LFS		BY

DATE: 4/26/22

SCALE: N.T.S.






DWG. BY: RW

CHK. BY: LFS

DRAWING NO.:

FL-41471.1

SHEET 8 OF 14

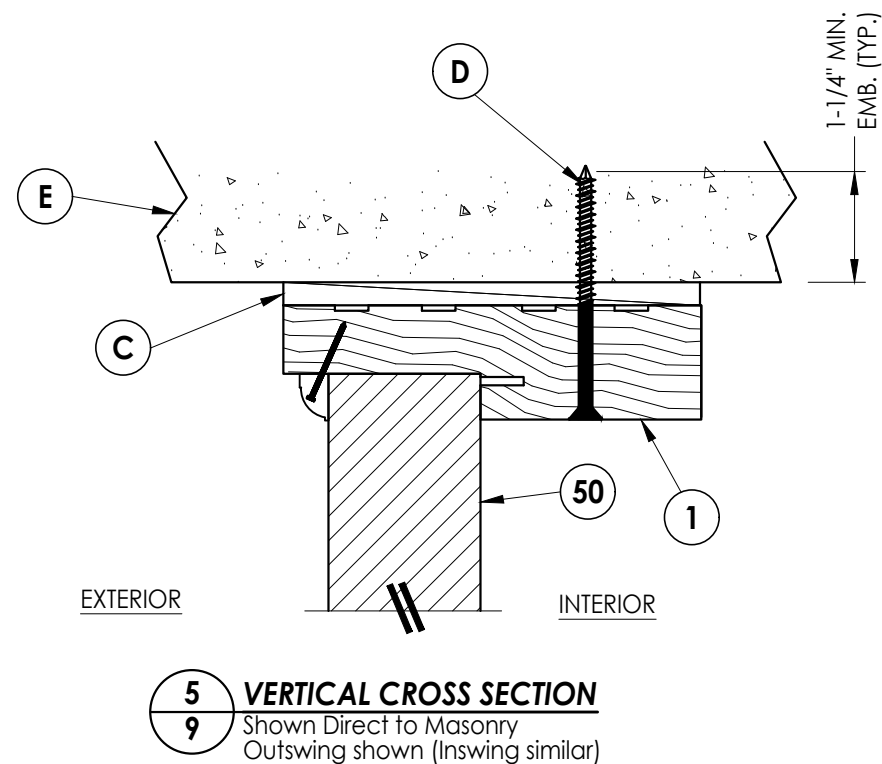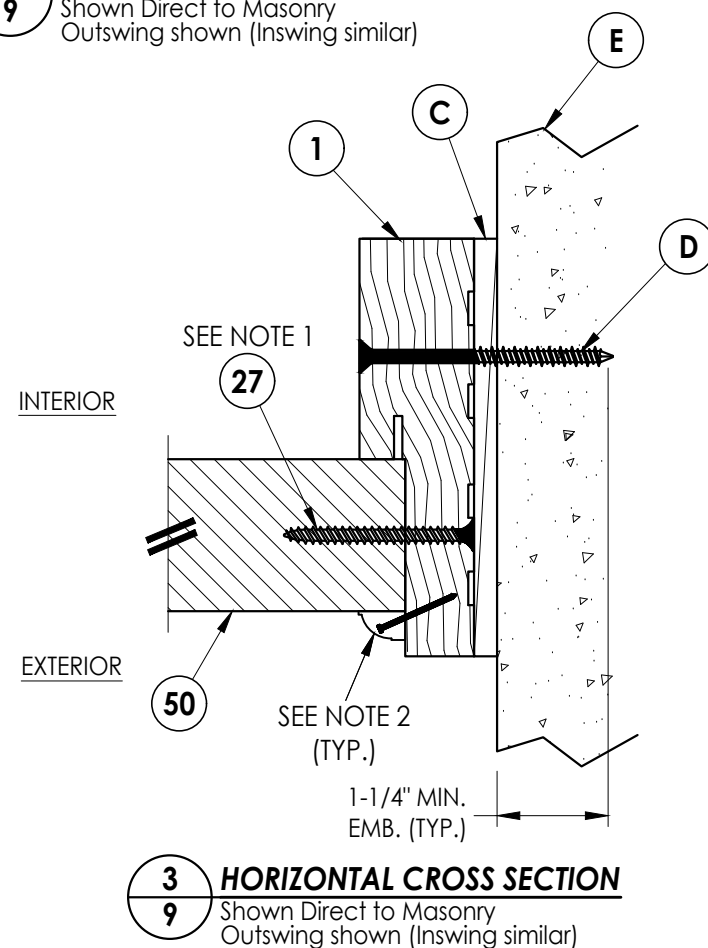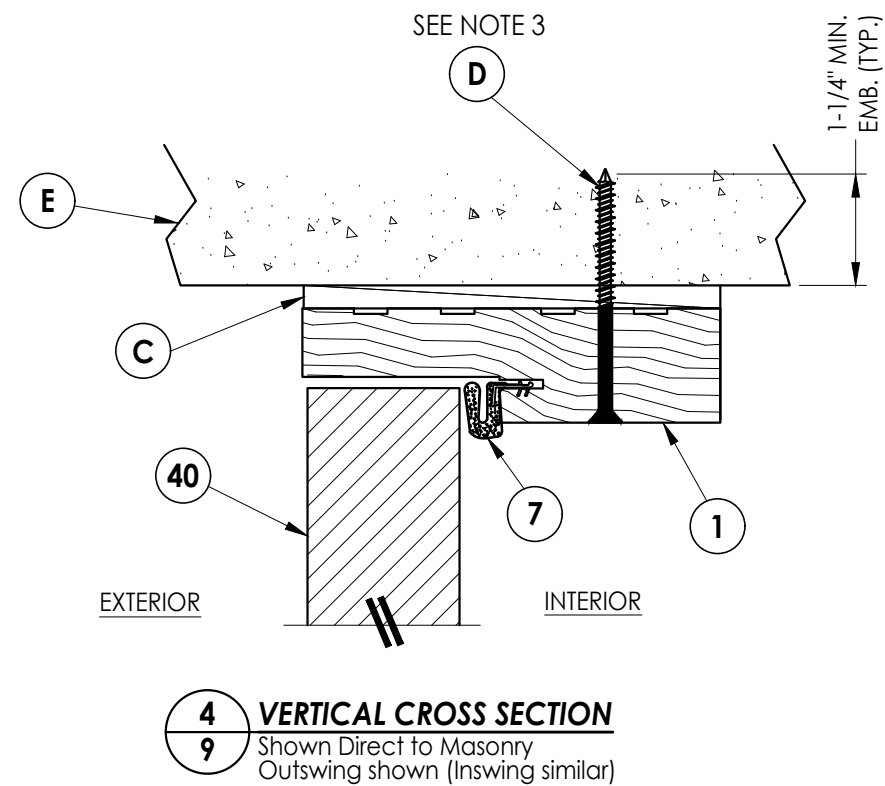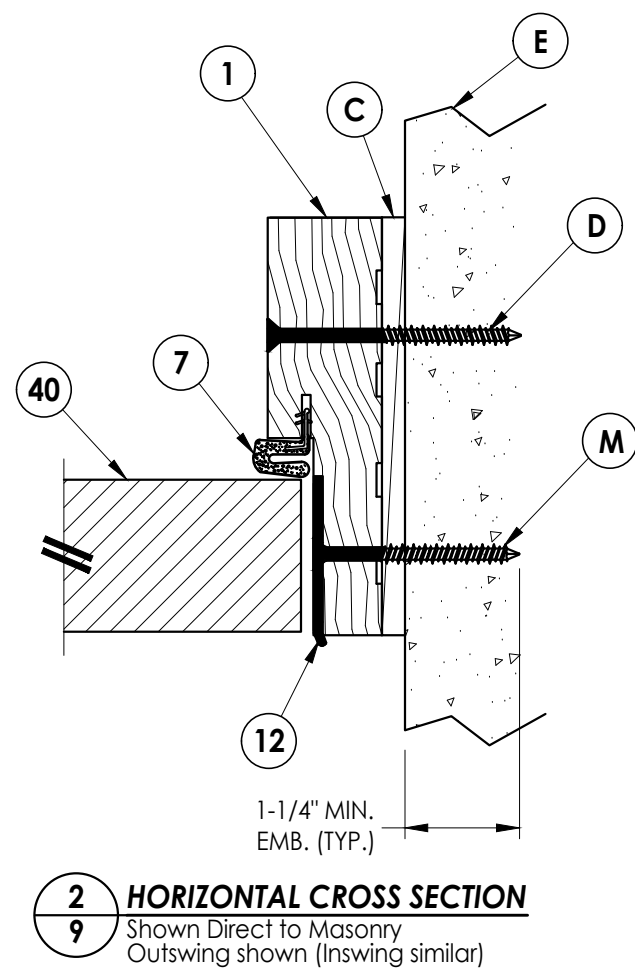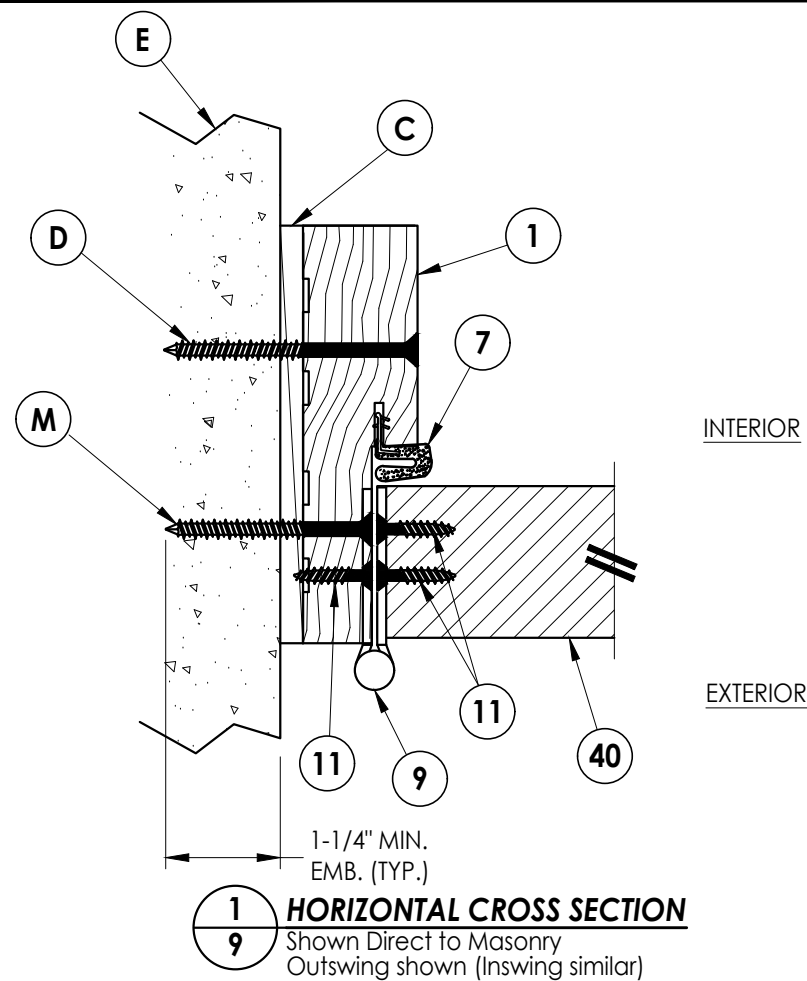


- NOTES:**
1. Sidelite assembly screws located 4" from each end plus 4 more equally spaced along jamb (6 total).
 2. Moulding secured w/ 16 GA. X 1" brad nails located 1" from ends & 6" o.c. max.
 3. Anchor @ head is not required for single door (X) only.


DATE: 4/26/22												Documents Prepared By: Lyndon F. Schmidt P.E. No. 43409 RW BUILDING CONSULTANTS, INC. P.O. Box 230, Valrico, FL 33595 Phone No.: 813.659.9197 FBPE Registry No. 9813	
SCALE: N.T.S.										PRODUCT: STEVES & SONS STEEL DOOR			
DWG. BY: RW													
CHK. BY: LFS													
DRAWING NO.:													
FL-41471.1													
SHEET 9 OF 14													

Z:\2023 FBC Drawings\Steves & Sons\FL-41471 R4\FL-41471.1.dwg


Note:
1. Anchor @ sill is not required for single door (X) only.

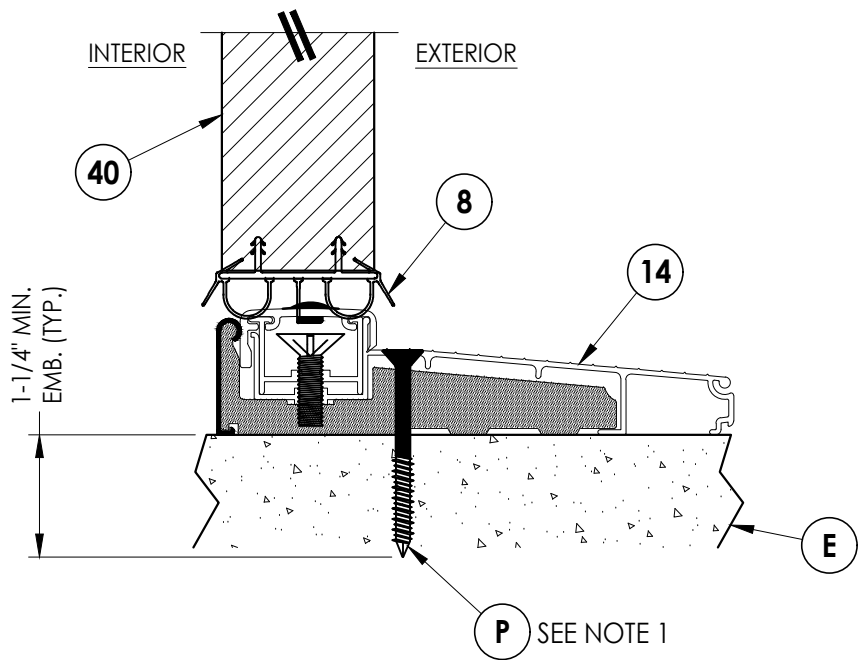


1
10 **VERTICAL CROSS SECTION**
Inswing Threshold

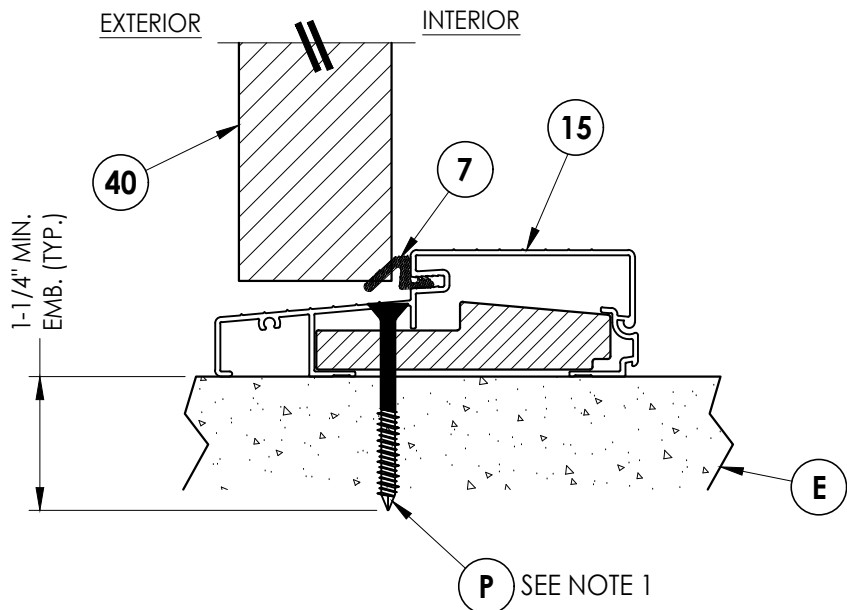

2
10 **VERTICAL CROSS SECTION**
Outswing Threshold

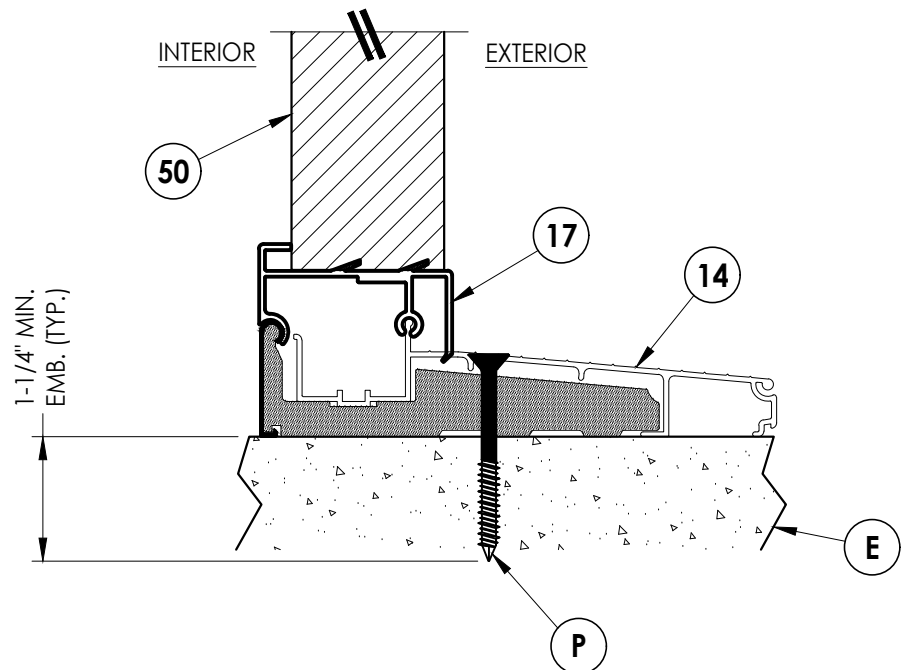

3
10 **VERTICAL CROSS SECTION**
Inswing Threshold

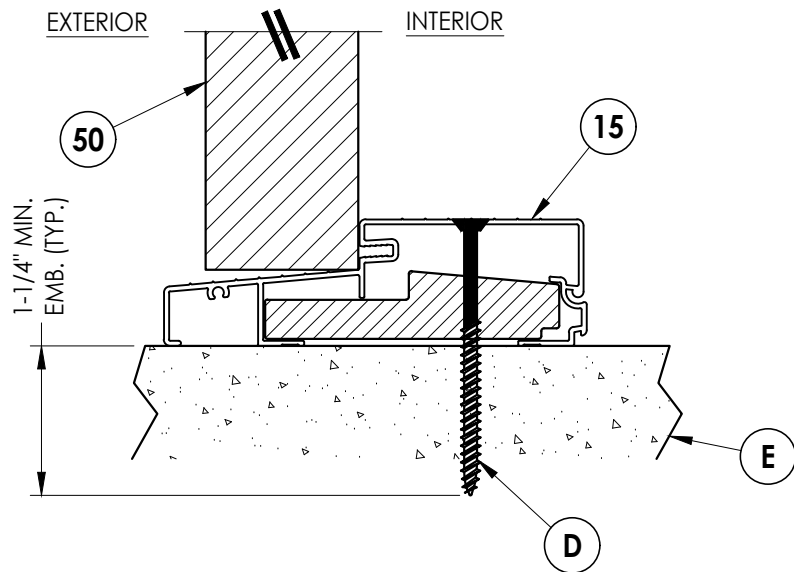

4
10 **VERTICAL CROSS SECTION**
Outswing Threshold

Documents Prepared By:
Lyndon F. Schmidt
P.E. No. 43409

RW BUILDING CONSULTANTS, INC.
P.O. Box 230, Valrico, FL 33595
Phone No.: 813.659.9197
FBPE Registry No. 9813

PRODUCT:
STEVE'S & SONS
STEEL DOOR

PART OR ASSEMBLY:
VERTICAL CROSS
SECTIONS

NO.	DATE	REVISIONS		
		NO.	DATE	BY
2	7/02/26	UPDATE TO 9TH ED. (2026)	FBC	LFS
1	8/02/23	UPDATE TO 8TH ED. (2023)	FBC	LFS

DATE: 4/26/22

SCALE: N.T.S.


DWG. BY: RW

CHK. BY: LFS


DRAWING NO.:
FL-41471.1

SHEET 10 OF 14

Z:\2023 FBC Drawings\Steves & Sons\FL-41471 R4\FL-41471.1.dwg

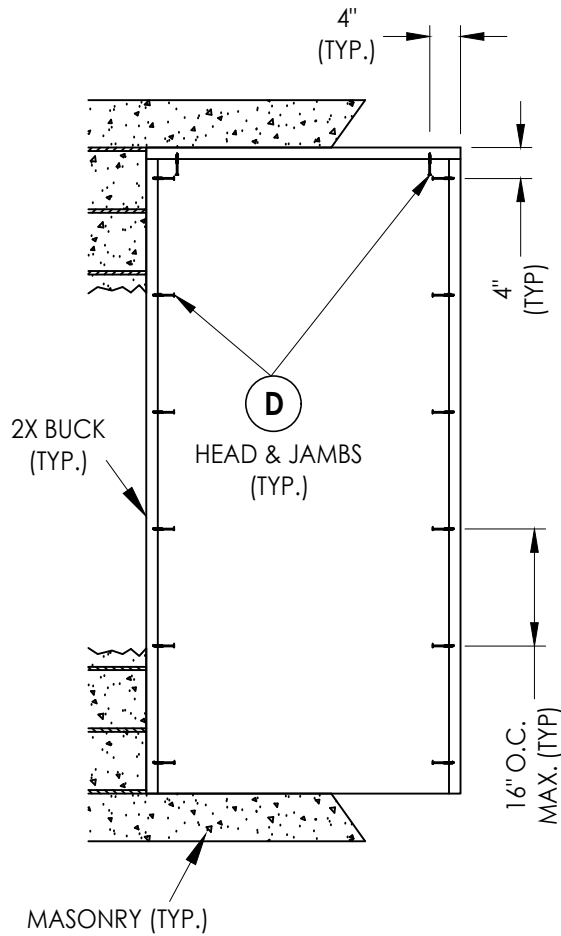


X

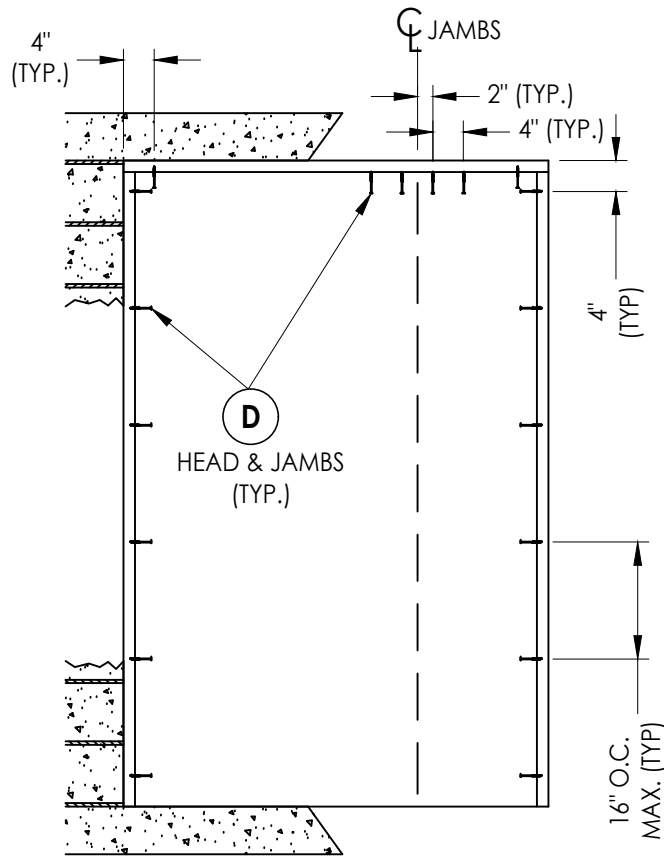

XO, OX

2X BUCK ANCHORING

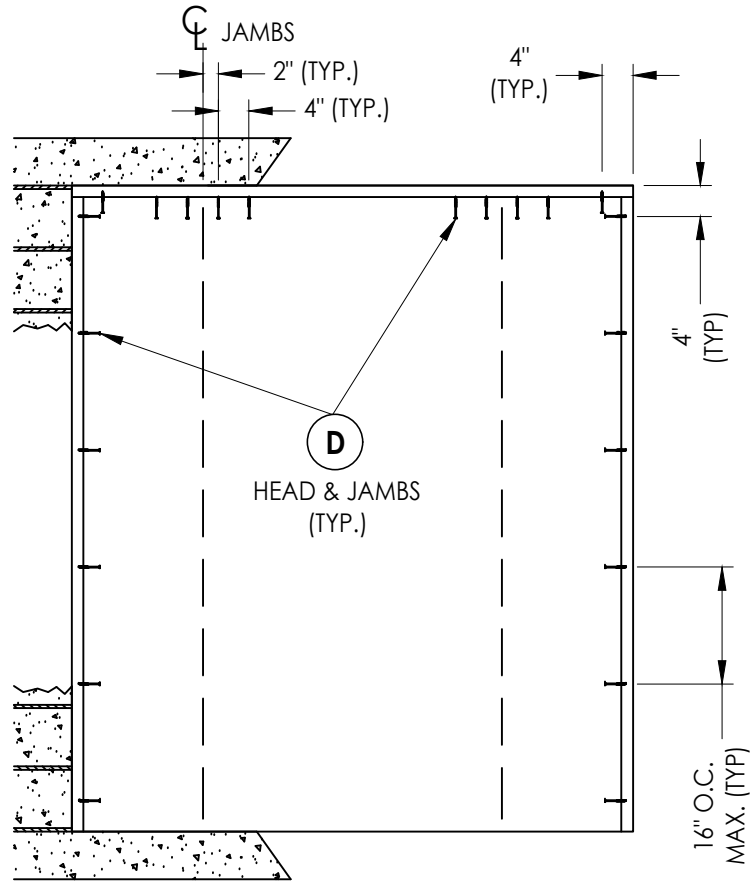

OXO

DATE: 4/26/22

SCALE: N.T.S.

DWG. BY: RW

CHK. BY: LFS

DRAWING NO.:
FL-41471.1

SHEET 11 OF 14

PRODUCT:
STEVES & SONS
STEEL DOOR

PART OR ASSEMBLY:
BUCK ANCHORING



NO.	DATE	REVISIONS
2	7/02/26	UPDATE TO 9TH ED. (2026) FBC
1	8/02/23	UPDATE TO 8TH ED. (2023) FBC
		BY

Documents Prepared By:
Lyndon F. Schmidt
P.E. No. 43409


RW

BUILDING CONSULTANTS, INC.
P.O. Box 230, Valrico, FL 33595
Phone No.: 813.659.9197
FBPE Registry No. 9813


FRAME CORNERS ATTACHED w/ (3) 7/16"
CROWN X 1-1/2" LONG 16 GA. STAPLES & (2)
#7 X 2" DRYWALL SCREWS @ HEAD & SILL (TYP.)

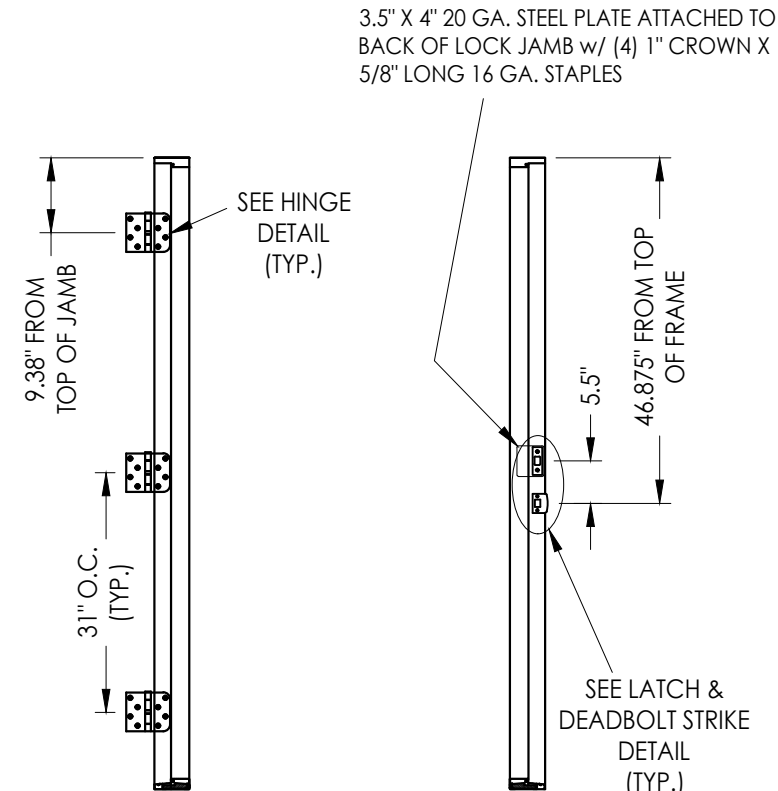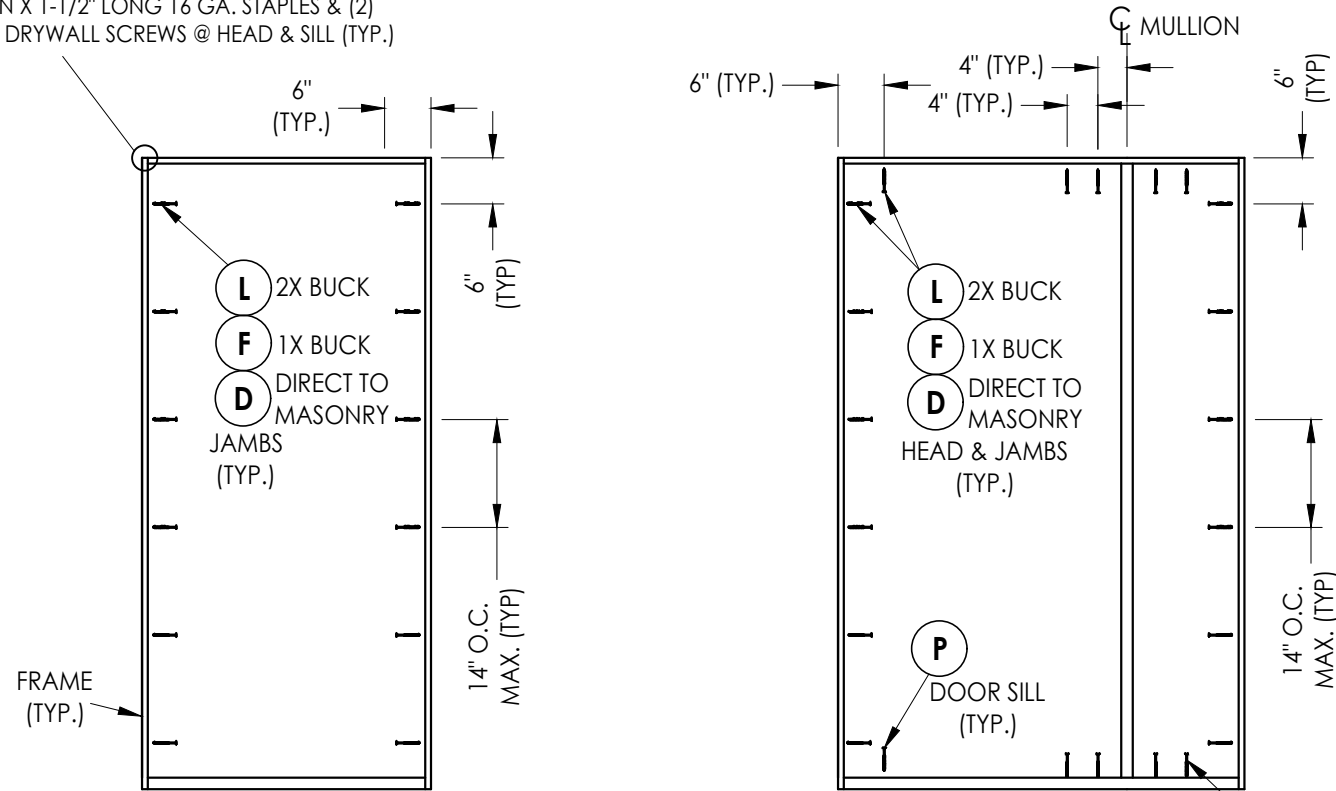

INTEGRAL MULLION ATTACHED TO
HEAD & SILL w/ (3) #10 X 3" FH
COMPOSITE DECK SCREWS (TYP.)

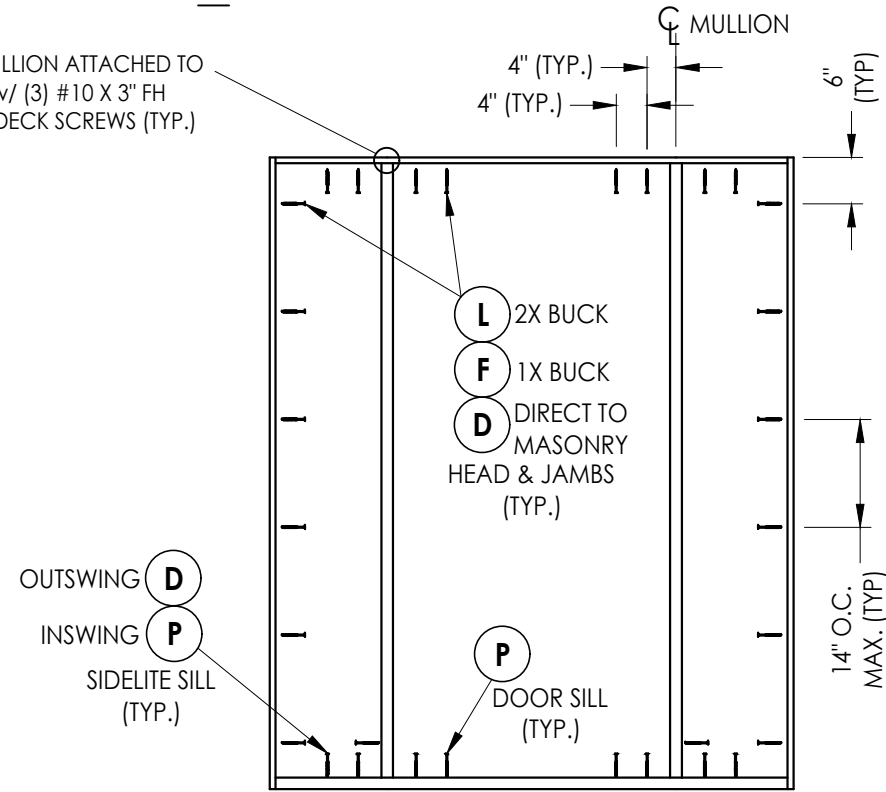


D OUTSWING
P INSWING
SIDELITE SILL
(TYP.)


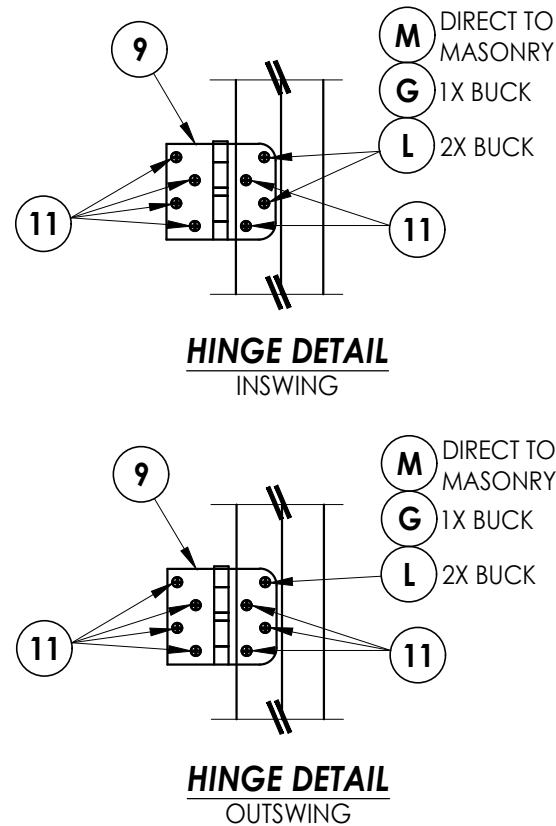


FRAME ANCHORING

HINGE JAMB/MULLION **STRIKE JAMB/MULLION**

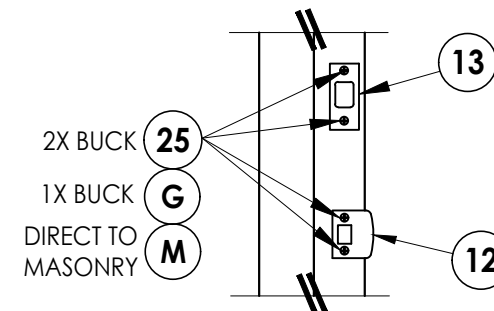

ROCKWELL HARDWARE

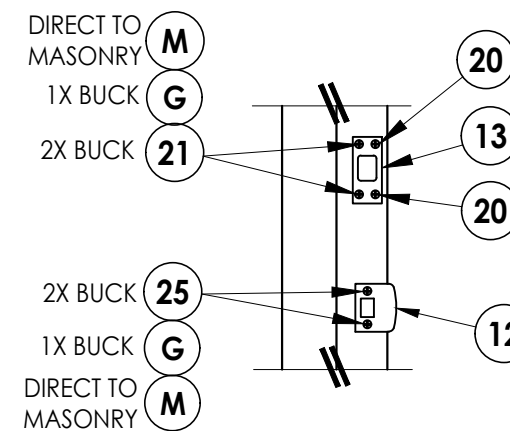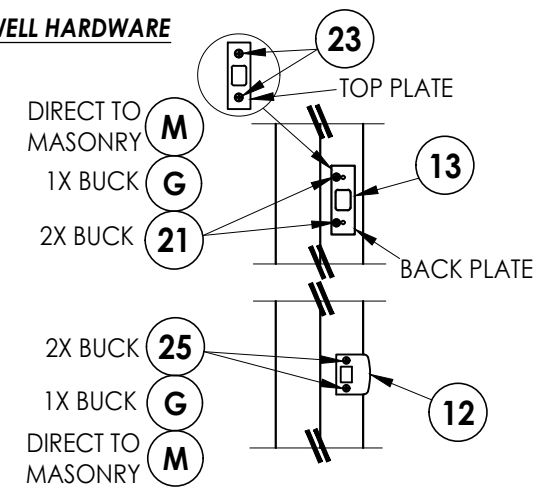**KWIKSET HARDWARE**

SCHLAGE HARDWARE


HARDWARE DETAILS

[illegible]


Documents Prepared By:
Lyndon F. Schmidt
P.E. No. 43409

R^W BUILDING CONSULTANTS, INC.
P.O. Box 230, Valrico, FL 33486
Phone No.: 813.659.9197
FBPE Registry No. 9813


Z:\2023 FBC Drawings\Steves & Sons\FL-41471 R4\FL-41471.1.dwg

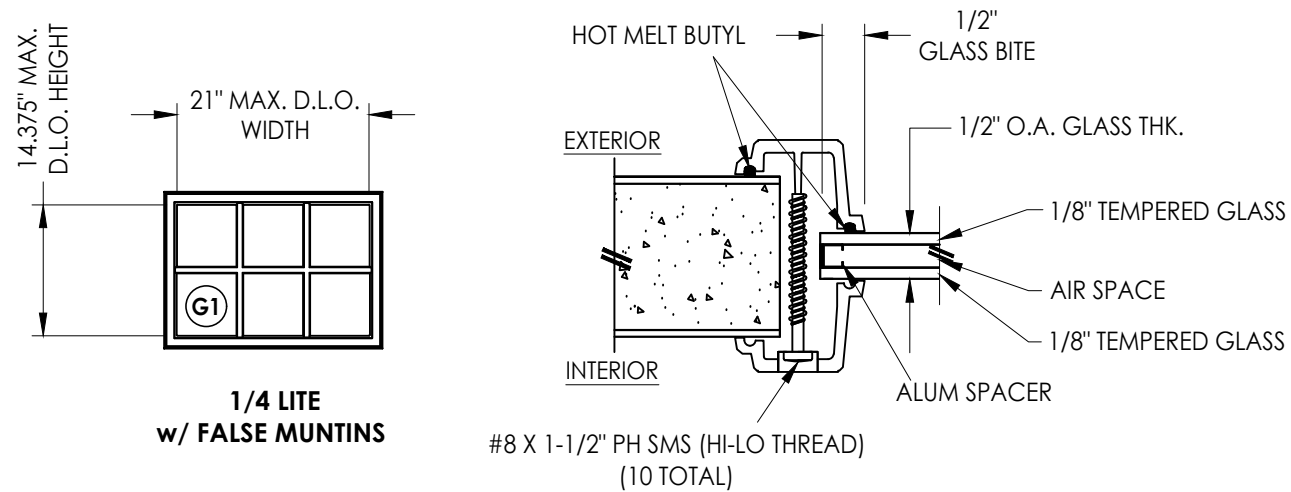


G1 GLAZING DETAIL
ODL CRAFTSMAN LITE FRAME
HP POLYPROPYLENE

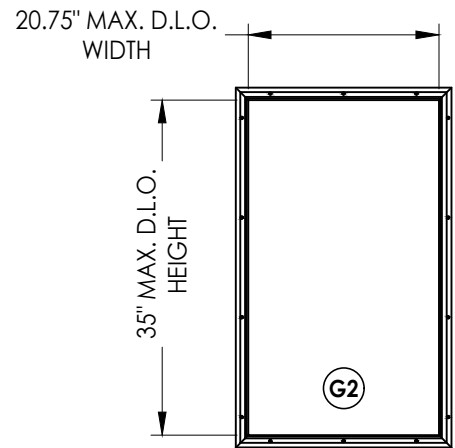


1/2 LITE

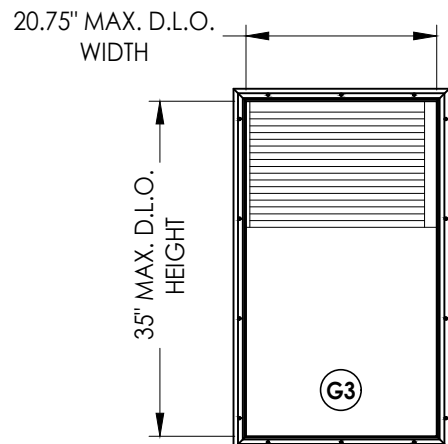


**1/2 LITE
w/ MICROBLINDS**

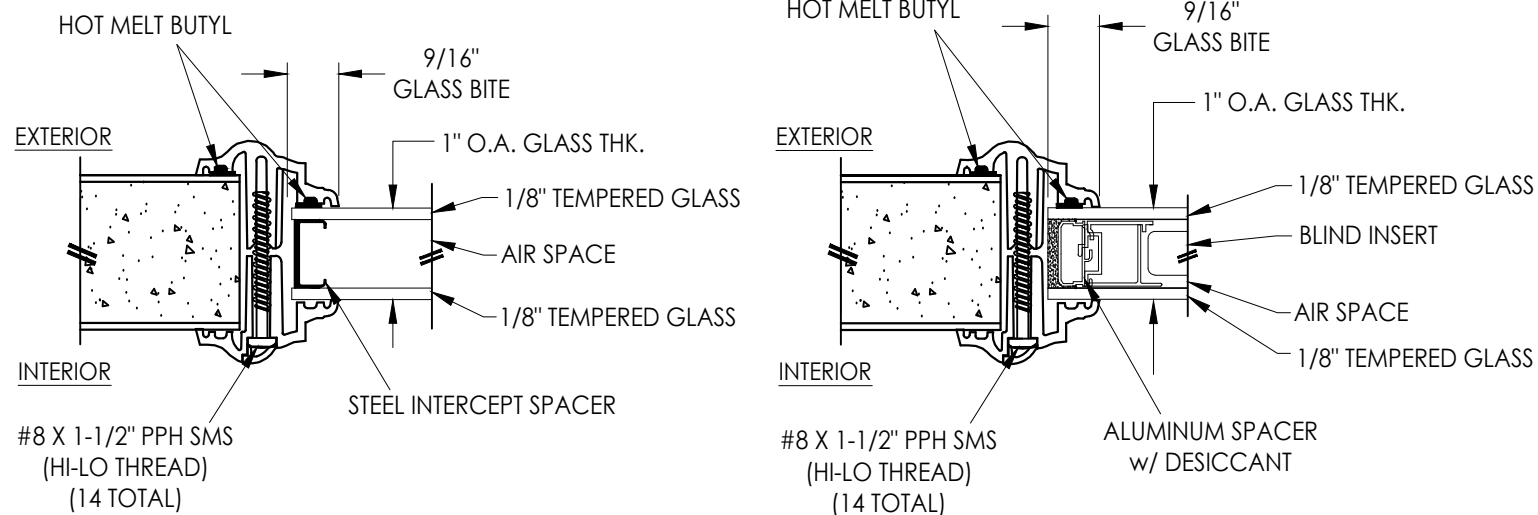


G2 GLAZING DETAIL
ODL LITE FRAME
EVOLVE (CLEAR)

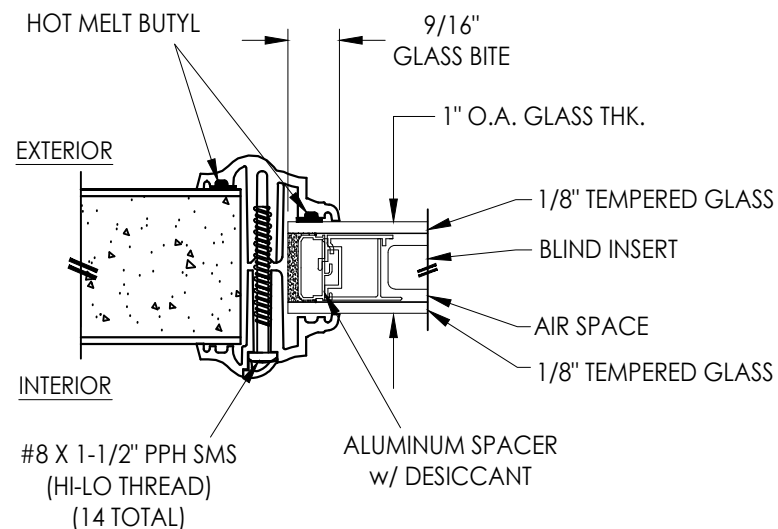


G3 GLAZING DETAIL
ODL LITE FRAME
EVOLVE (w/ BLINDS)

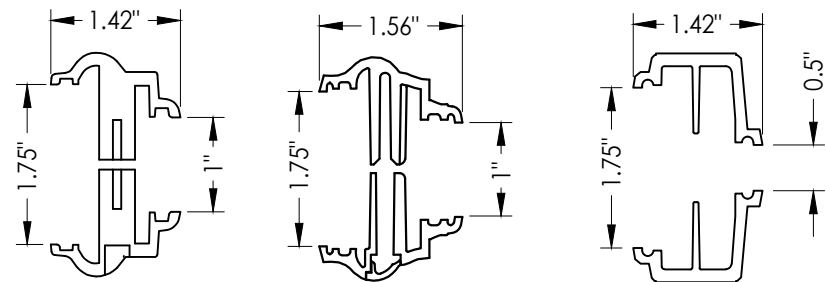


TKI PRODUCTS LITE FRAME ODL LITE FRAME (EVOLVE) ODL LITE FRAME (CRAFTSMAN)

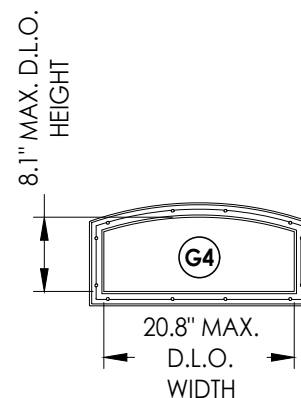


CAMBER TOP

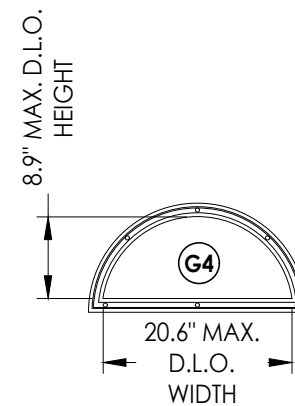

FAN LITE

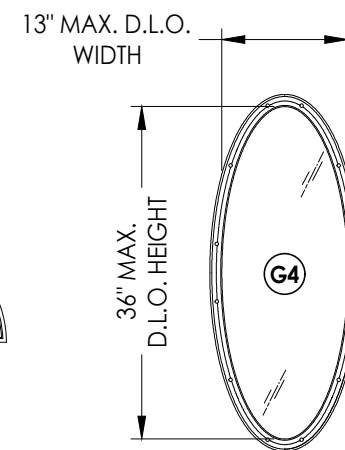

3/4 OVAL

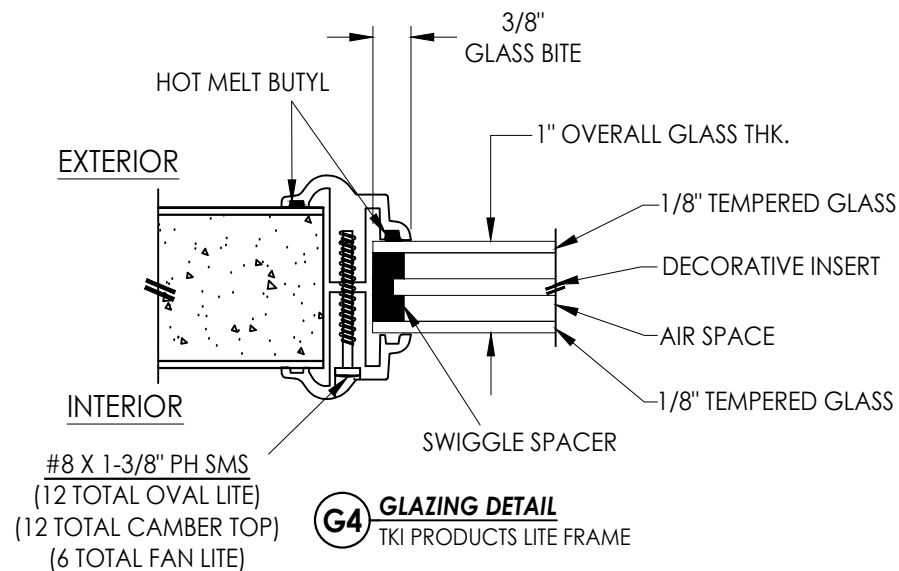

G4 GLAZING DETAIL
TKI PRODUCTS LITE FRAME

Documents Prepared By:
Lyndon F. Schmidt
P.E. No. 43409

RW BUILDING CONSULTANTS, INC.
P.O. Box 230, Valrico, FL 33595
Phone No.: 813.659.9197
FBPE Registry No. 9813

PRODUCT:
STEVES & SONS
STEEL DOOR

PART OR ASSEMBLY:
DOOR LITE FRAME &
GLAZING DETAILS

NO.	DATE	REVISIONS
2	7/02/26	UPDATE TO 9TH ED. (2026) FBC
1	8/02/23	UPDATE TO 8TH ED. (2023) FBC
		LFS
		BY

DATE: 4/26/22

SCALE: N.T.S.

DWG. BY: RW

CHK. BY: LFS

DRAWING NO.:
FL-41471.1

SHEET 13 OF 14

Z:\2023 FBC Drawings\Steves & Sons\FL-41471 R4\FL-41471.1.dwg

BILL OF MATERIALS		
ITEM #	DESCRIPTION	MATERIAL
A	1X BUCK (G >= 0.42)	WOOD
B	2X BUCK (G >= 0.42)	WOOD
C	1/4" MAX. SHIM SPACE	-
D	1/4" X 2-3/4" PFH DeWALT OR ITW CONCRETE SCREW	STEEL
E	MASONRY - 3,000 PSI MIN. CONCRETE CONFORMING TO ACI 301 OR HOLLOW BLOCK CONFORMING TO ASTM C90	CONCRETE
F	1/4" X 3-3/4" PFH DeWALT OR ITW CONCRETE SCREW	STEEL
G	3/16" X 3-1/4" PFH ITW CONCRETE SCREW	STEEL
L	#10 X 2-1/2" PFH WOOD SCREW (1.15" MIN. EMB.)	STEEL
M	3/16" X 2-1/4" PFH ITW CONCRETE SCREW	STEEL
P	1/4" X 2-1/4" PFH DeWALT OR ITW CONCRETE SCREW	STEEL
1	WOOD JAMB	WOOD
3	WOOD MULLION	WOOD
7	WEATHERSTRIP	FOAM
8	SWEEP	VINYL
9	4" X 4" HINGE	STEEL
11	#9 X 3/4" PFH WOOD SCREW	STEEL
12	LATCH STRIKE PLATE	STEEL
13	DEADBOLT STRIKE PLATE	STEEL
14	INSWING THRESHOLD	ALUM/COMP
15	OUTSWING THRESHOLD	ALUM/COMP
17	INSWING SIDELITE ADAPTER	PVC
18	#8 X 3" SD TRIM SCREW	STEEL
20	#9 X 1/2" PFH WOOD SCREW	STEEL
21	#12 X 2-1/2" PFH WOOD SCREW	STEEL
23	#8 X 3/4" PFH WOOD SCREW	STEEL
25	#8 X 2-1/2" PFH WOOD SCREW	STEEL
27	#7 X 1-5/8" DRYWALL SCREW	STEEL
40	DOOR PANEL	-
50	SIDELITE PANEL	-


CONCRETE ANCHOR NOTES:

- Concrete anchor locations at the corners may be adjusted to maintain the min. edge distance to mortar joints.
- Concrete anchor locations noted as "MAX. ON CENTER" must be adjusted to maintain the min. edge distance to mortar joints, additional concrete anchors may be required to ensure the "MAX. ON CENTER" dimension are not exceeded.
- Concrete anchor table:


ANCHOR TYPE	ANCHOR SIZE	MIN. EMBEDMENT	MIN. CLEARANCE TO MASONRY EDGE	MIN. CLEARANCE TO ADJACENT ANCHOR
ITW BUILDEX TAPCON®	3/16"	1-1/4"	3"	1-1/2"
	1/4"	1-1/4"	2"	4"
DeWALT ULTRACON®	1/4"	1-1/4"	1"	4"

WOOD SCREW INSTALLATION NOTES:


- Maintain a minimum 5/8" edge distance, 1" end distance, & 1" o.c. spacing of wood screws to prevent the splitting of wood.

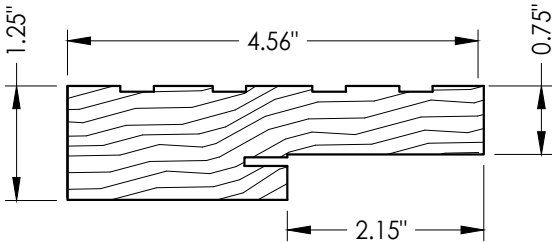


1 WOOD JAMB
FINGER JOINT PINE

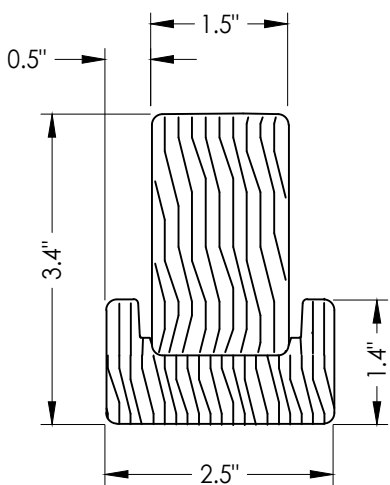


3 WOOD MULLION
CLEAR POPLAR

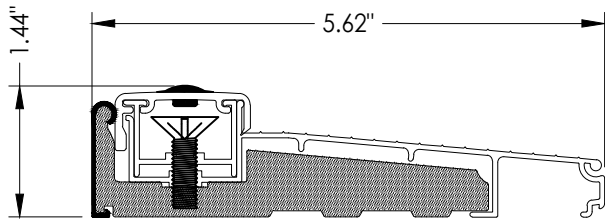

14 INSWING THRESHOLD
Columbia

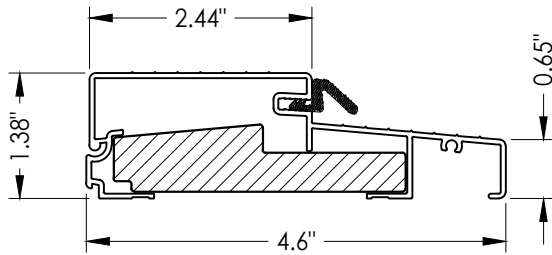

15 OUTSWING THRESHOLD
Columbia

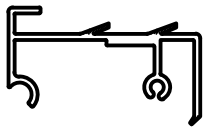

17 INSWING SIDELITE SPACER
Columbia

Documents Prepared By:
Lyndon F. Schmidt
P.E. No. 43409

RW BUILDING CONSULTANTS, INC.
P.O. Box 230, Vairico, FL 33595
Phone No.: 813.659.9197
FBPE Registry No. 9813

PRODUCT:
ALL SEASONS, INC.
STEEL DOOR

PART OR ASSEMBLY:
BILL OF MATERIALS
& COMPONENTS

NO	DATE	BY	REVISIONS
2	7/02/26	UPDATE TO 9TH ED.	(2026) FBC LFS
1	8/02/23	UPDATE TO 8TH ED.	(2023) FBC LFS

DATE: 4/26/22

SCALE: N.T.S.

DWG. BY: RW

CHK. BY: LFS

DRAWING NO.: FL-41471.1

SHEET 14 OF 14