





STEVES AND SONS


203 Humble Ave.  
San Antonio, TX 78225

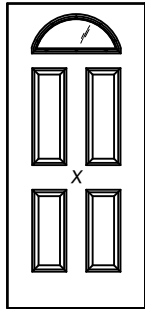


FAN LITE

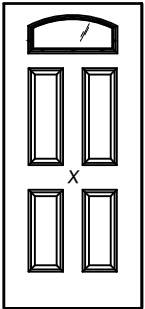


CAMBER TOP

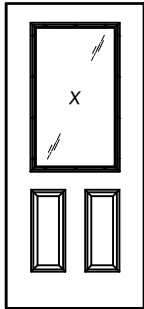


1/2 LITE

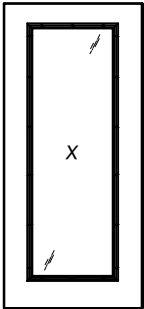

FULL LITE

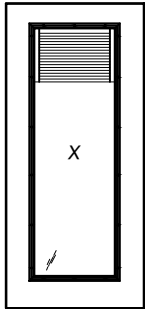

FULL LITE w/  
MICROBLINDS

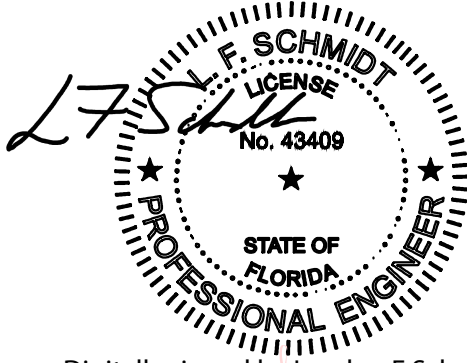

Digitally signed by Lyndon F Schmidt  
Date: 2026.07.07 14:11:28 -04'00'


This item has been digitally signed and sealed by  
L. F. Schmidt, P.E. on the date adjacent to the seal.  
Printed copies of this document are not  
considered signed and sealed and the signature  
must be verified on any electronic copies.

THIS PRODUCT APPROVAL IS VALID  
ONLY FOR THE STATE OF FLORIDA

GLAZED FIBERGLASS DOOR  
DOUBLE

INSWING/OUTSWING  
"NON-IMPACT"

RELIANT CLEAR GLASS COLLECTION

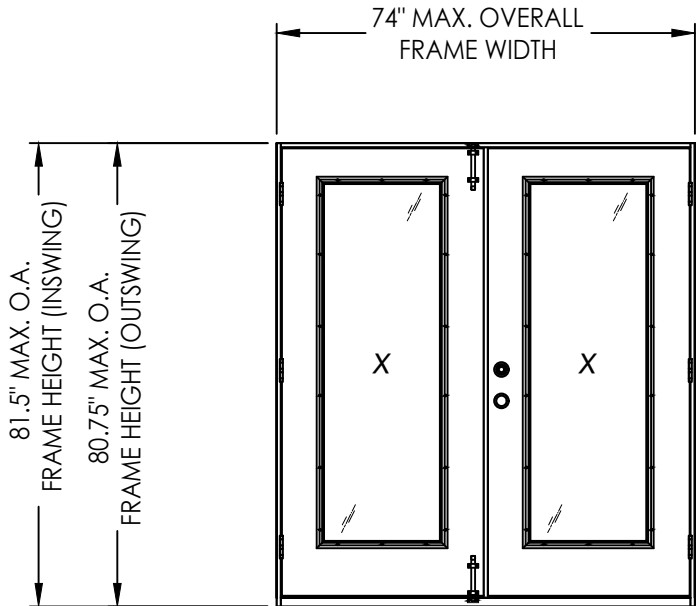

GENERAL NOTES


1. This product has been evaluated and is in compliance with the 9th Edition (2026) Florida Building Code (FBC) structural requirements excluding the "High Velocity Hurricane Zone" (HVHZ).
2. Product anchors shall be as listed and spaced as shown on details. Anchor embedment to base material shall be beyond wall dressing or stucco.
3. When used in areas requiring wind borne debris protection this product is required to be protected with an impact resistant covering that complies with FBC Sections 1609.1.2 & R301.2.1.2 of the FBC.
4. For 2x stud framing construction, anchoring of these units shall be the same as that shown for 2x buck masonry construction.
5. Site conditions that deviate from the details of this drawing require further engineering analysis by a licensed engineer or registered architect.

| TABLE OF CONTENTS |                                                      |         |                                                          |
|-------------------|------------------------------------------------------|---------|----------------------------------------------------------|
| SHEET #           | DESCRIPTION                                          | SHEET # |                                                          |
| 1                 | Typical Elevations, Design Pressures & General Notes | 6       | Horizontal & Vertical Cross Sections (1X Buck)           |
| 2                 | Door Panel Details                                   | 7       | Horizontal & Vertical Cross Sections (Direct to Masonry) |
| 3                 | Panel Options                                        | 8       | Vertical Cross Sections                                  |
| 4                 | Elevations                                           | 9       | Buck & Frame Anchoring & Hardware Details                |
| 5                 | Horizontal & Vertical Cross Sections (2X Buck)       | 10      | Bill of Materials & Components                           |

| CONFIGURATION | MAX. FRAME DIMENSION | SURFACE BOLTS REQUIRED | DESIGN PRESSURE (PSF) INSWING |          | DESIGN PRESSURE (PSF) OUTSWING |          |
|---------------|----------------------|------------------------|-------------------------------|----------|--------------------------------|----------|
|               |                      |                        | POSITIVE                      | NEGATIVE | POSITIVE                       | NEGATIVE |
| XX            | 74.0" x 81.5"        | NO                     | +20.0                         | -20.0    | +25.0                          | -25.0    |
|               |                      | YES                    | +25.0                         | -30.0    | +35.0                          | -35.0    |

|                                                               |                                                                             |   |           |
|---------------------------------------------------------------|-----------------------------------------------------------------------------|---|-----------|
| Documents Prepared By:<br>Lyndon F. Schmidt<br>P.E. No. 43409 |                                                                             | BUILDING CONSULTANTS, INC.<br>P.O. Box 230, Valrico, FL 33595<br>Phone No.: 813.659.9197<br>FBPE Registry No. 9813 |           |
| PRODUCT:<br>STEVES & SONS<br>FIBERGLASS DOOR                  | PART OR ASSEMBLY:<br>TYPICAL ELEVATION, DESIGN<br>PRESSURES & GENERAL NOTES | LFS   | BY        |
|                                                               |                                                                             | DATE   | REVISIONS |
|                                                               |                                                                             | 2   | 7/02/26   |
|                                                               |                                                                             | 1   | 8/02/23   |
| DATE: 4/26/22                                                 |                                                                             |   |           |
| SCALE: N.T.S.                                                 |                                                                             |   |           |
| DWG. BY: RW                                                   |                                                                             |   |           |
| CHK. BY: LFS                                                  |                                                                             |   |           |
| DRAWING NO.: FL-41477.4                                       |                                                                             |   |           |
| SHEET 1 OF 10                                                 |                                                                             |   |           |

Z:\2023 FBC Drawings\Steves & Sons\FL-41477 R3\FL-41477 4.dwg

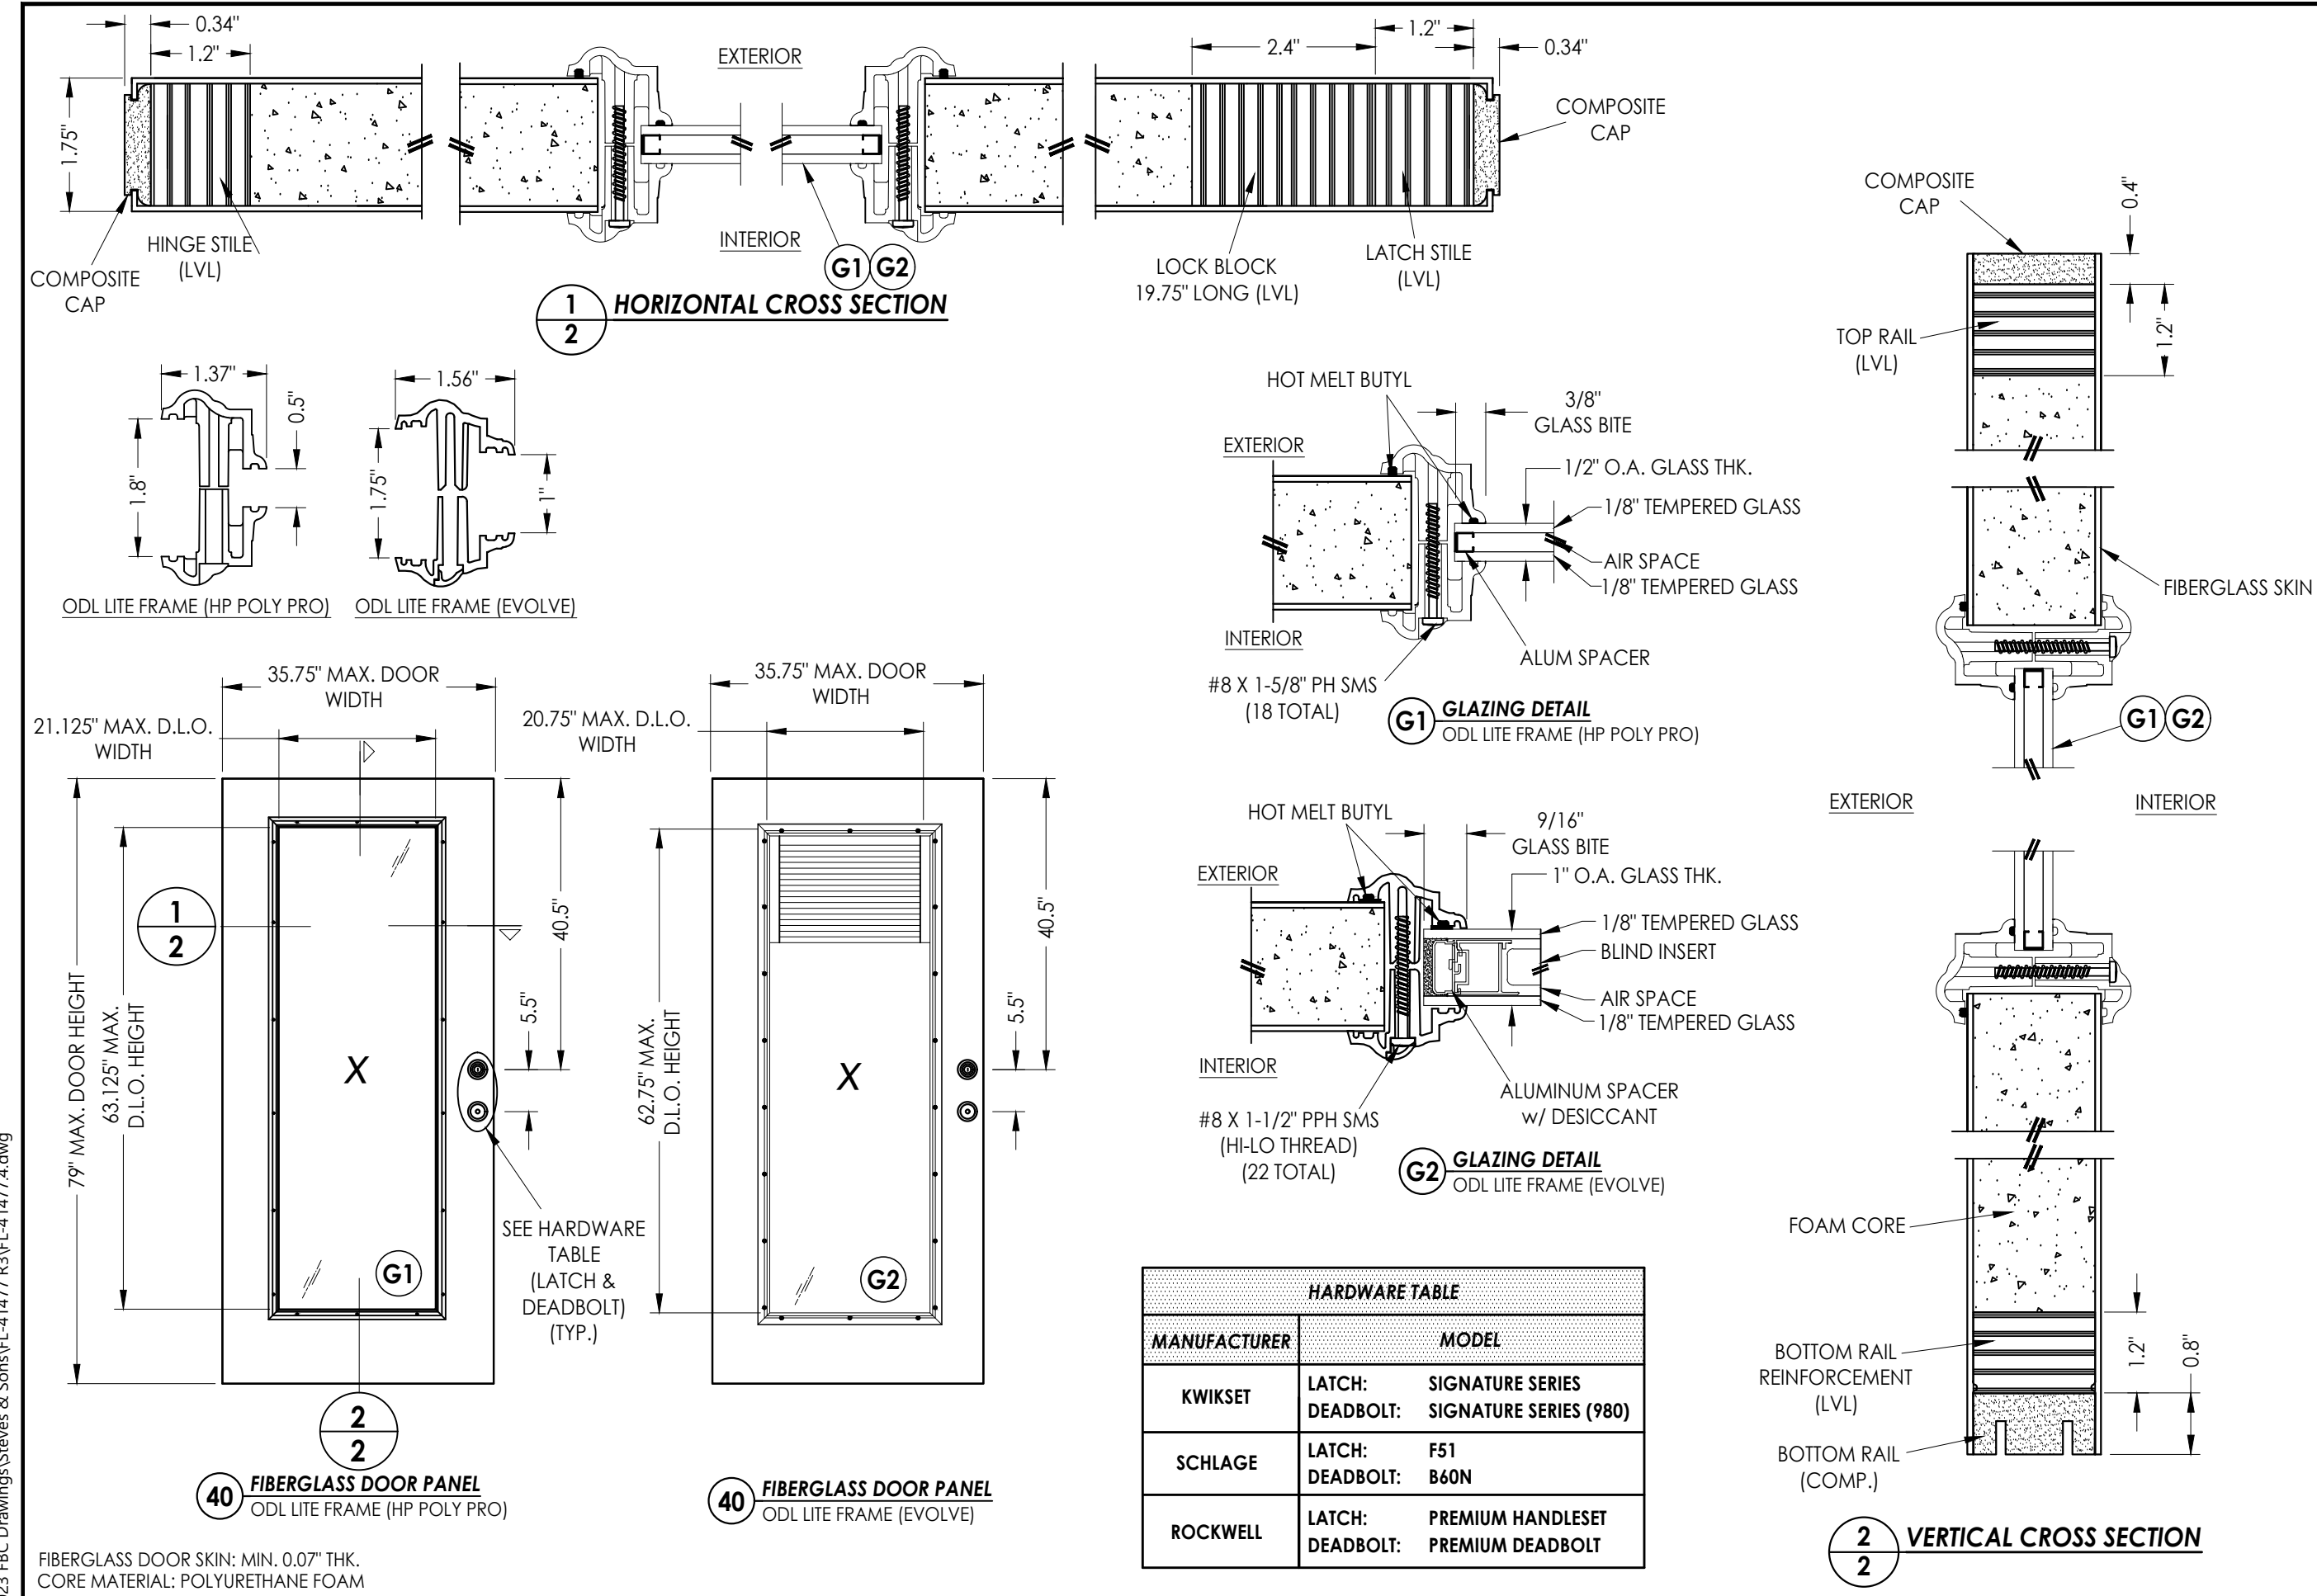

| HARDWARE TABLE |           |                        |
|----------------|-----------|------------------------|
| MANUFACTURER   | MODEL     |                        |
| KWIKSET        | LATCH:    | SIGNATURE SERIES       |
|                | DEADBOLT: | SIGNATURE SERIES (980) |
| SCHLAGE        | LATCH:    | F51                    |
|                | DEADBOLT: | B60N                   |
| ROCKWELL       | LATCH:    | PREMIUM HANDLESET      |
|                | DEADBOLT: | PREMIUM DEADBOLT       |

Documents Prepared By:  
Lyndon F. Schmidt  
P.E. No. 43409

STEVES & SONS  
FIBERGLASS DOOR

PART OR ASSEMBLY:  
DOOR  
PANEL DETAILS

DATE: 4/26/22

SCALE: N.T.S.

DWG. BY: RW

CHK. BY: LFS

DRAWING NO.: FL-41477.4

SHEET 2 OF 10


REVISIONS

| NO. | DATE    | BY  |
|-----|---------|-----|
| 2   | 7/02/26 | LFS |
| 1   | 8/02/23 | LFS |

© 2022 R.W. BUILDING CONSULTANTS INC.

Building Consultants, Inc.  
P.O. Box 230, Valrico, FL 33595  
Phone No.: 813.659.9197  
FBPE Registry No. 9813



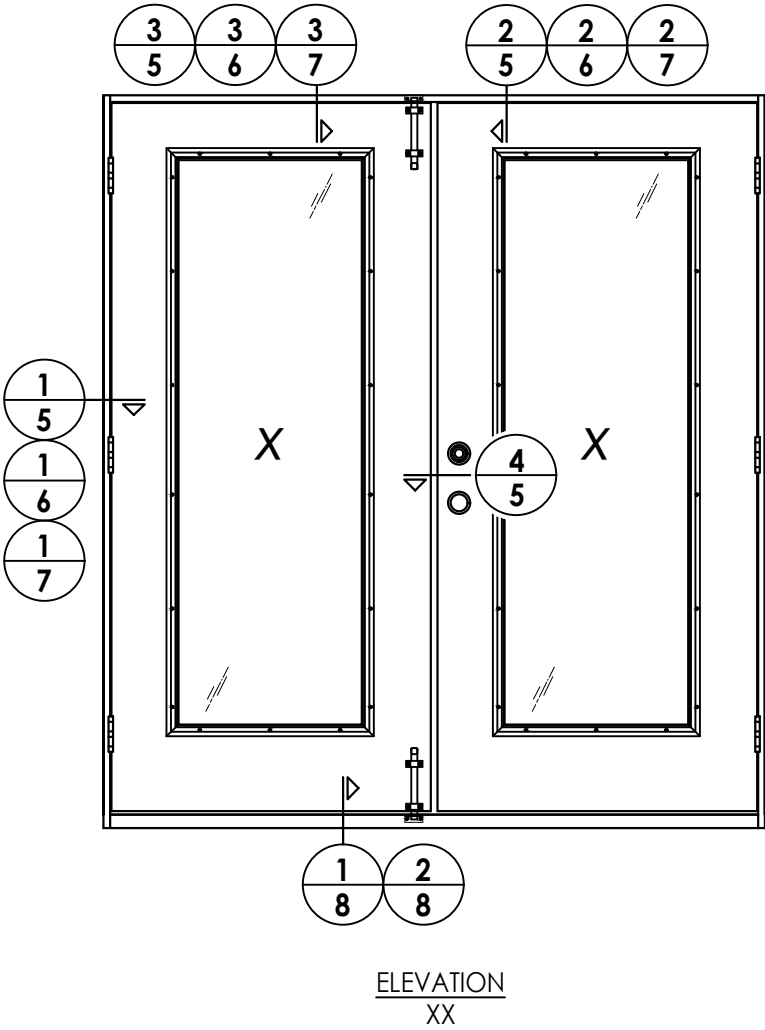

DATE: 4/26/22  
SCALE: N.T.S.  
DWG. BY: RW  
CHK. BY: LFS  
DRAWING NO.: FL-41477.4  
SHEET 4 OF 10


|           |         |                          |     |     |  |
|-----------|---------|--------------------------|-----|-----|--|
|           |         |                          |     |     |  |
|           |         |                          |     |     |  |
|           |         |                          |     |     |  |
| 2         | 7/02/26 | UPDATE TO 9TH ED. (2026) | FBC | LFS |  |
| 1         | 8/02/23 | UPDATE TO 8TH ED. (2023) | FBC | LFS |  |
| NO        | DATE    |                          |     | BY  |  |
| REVISIONS |         |                          |     |     |  |

|          |                                  |
|----------|----------------------------------|
| PRODUCT: | STEVES & SONS<br>FIBERGLASS DOOR |
|          | PART OR ASSEMBLY:<br>ELEVATIONS  |


Documents Prepared By:  
Lyndon F. Schmidt  
P.E. No. 43409

*RW* BUILDING CONSULTANTS, INC.  
P.O. Box 230, Valrico, FL 33595  
Phone No.: 813.659.9197  
FBPE Registry No. 9813


Z:\2023 FBC Drawings\Steves & Sons\FL-41477 R3\FL-41477 4.dwg

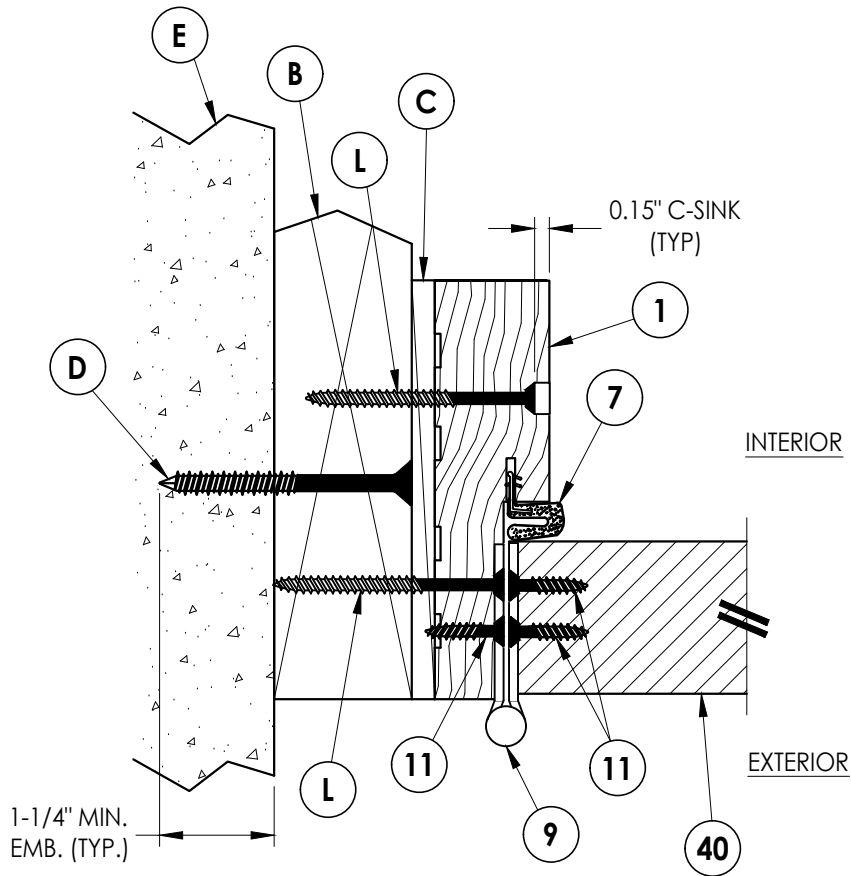


**1**  
**5** **HORIZONTAL CROSS SECTION**  
Shown w/ 2X Buck  
Outswing shown (Inswing similar)

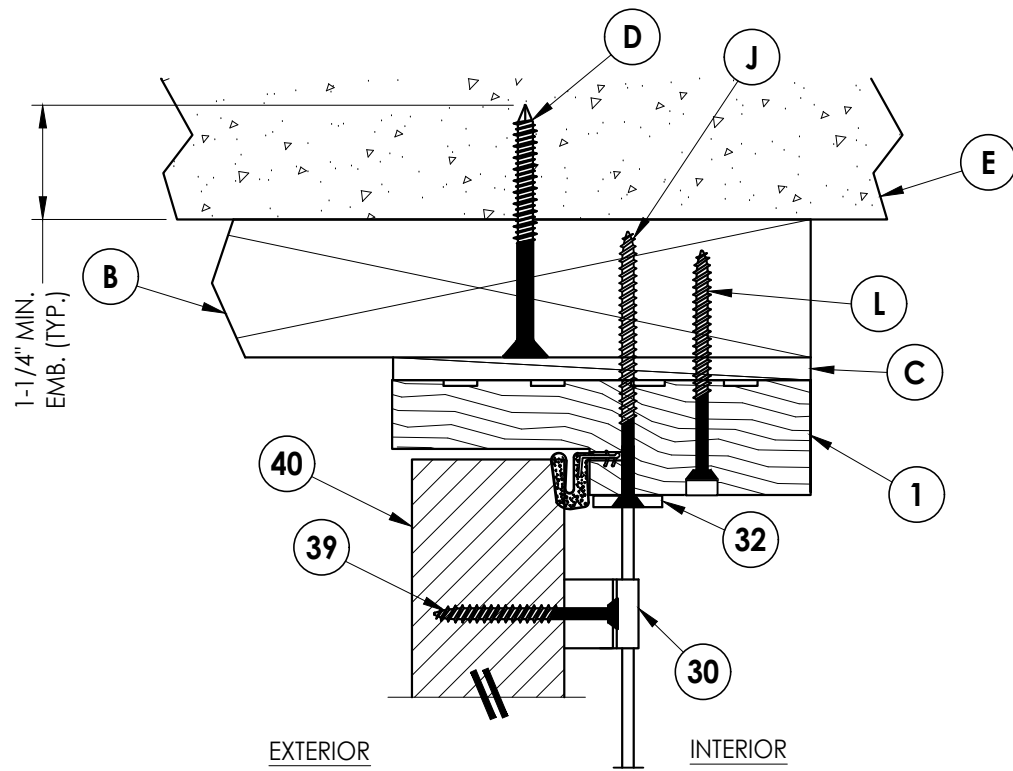

**2**  
**5** **VERTICAL CROSS SECTION**  
Shown w/ 2X Buck  
Outswing shown

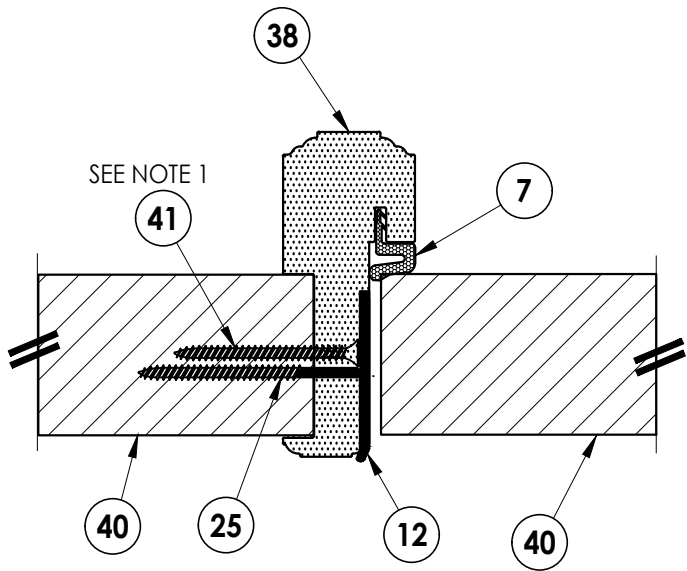


**4**  
**5** **HORIZONTAL CROSS SECTION**  
Outswing shown (Inswing similar)

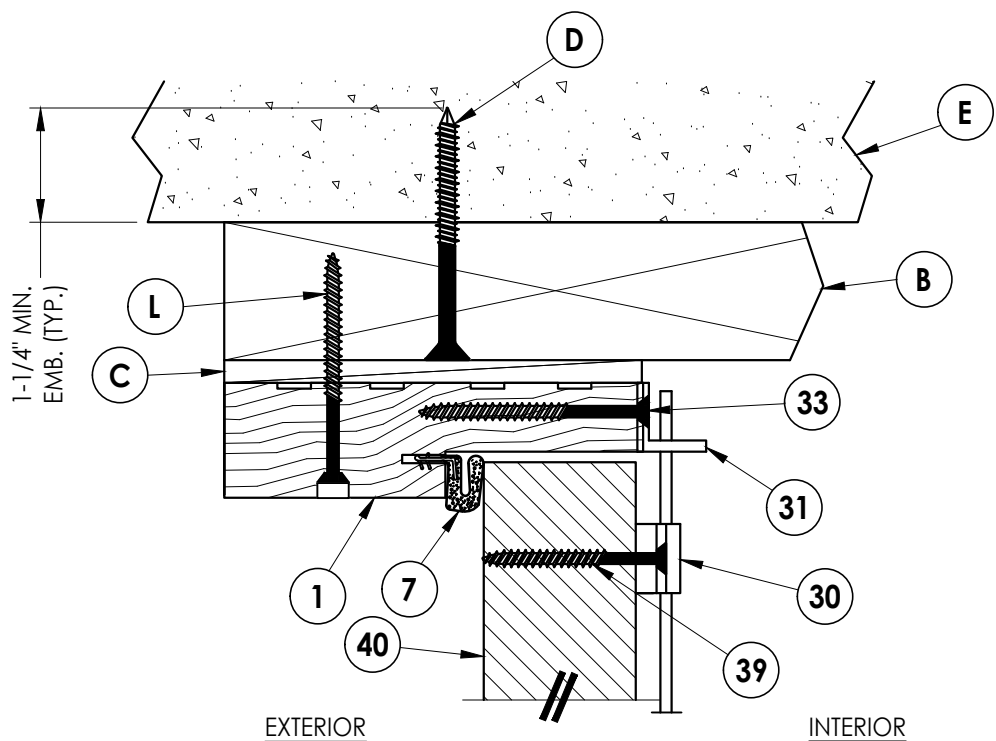

**3**  
**5** **VERTICAL CROSS SECTION**  
Shown w/ 2X Buck  
Inswing shown


Note:  
1. Screws located 8" from each end of astragal plus four (3) more located @ 23", 37" & 48" down from the top of the astragal (5 screws total - countersink 3/16").

|                                                               |            |                                  |         |                                                                        |     |   |  |
|---------------------------------------------------------------|------------|----------------------------------|---------|------------------------------------------------------------------------|-----|---|--|
| Documents Prepared By:<br>Lyndon F. Schmidt<br>P.E. No. 43409 |            | STEVES & SONS<br>FIBERGLASS DOOR |         | PART OR ASSEMBLY:<br>HORIZONTAL & VERTICAL<br>CROSS SECTIONS (2X BUCK) |     | RW BUILDING CONSULTANTS, INC.<br>P.O. Box 230, Valrico, FL 33595<br>Phone No.: 813.659.9197<br>FBPE Registry No. 9813 |  |
| DATE:                                                         | 4/26/22    | NO.                              | DATE    | REVISIONS                                                              | BY  |   |  |
| SCALE:                                                        | N.T.S.     | 2                                | 7/02/26 | UPDATE TO 9TH ED. (2026)                                               | FBC | LFS   |  |
| DWG. BY:                                                      | RW         | 1                                | 8/02/23 | UPDATE TO 8TH ED. (2023)                                               | FBC | LFS   |  |
| CHK. BY:                                                      | LFS        |                                  |         |                                                                        |     |   |  |
| DRAWING NO.:                                                  | FL-41477.4 |                                  |         |                                                                        |     |   |  |
| SHEET                                                         | 5          | OF 10                            |         |                                                                        |     |   |  |

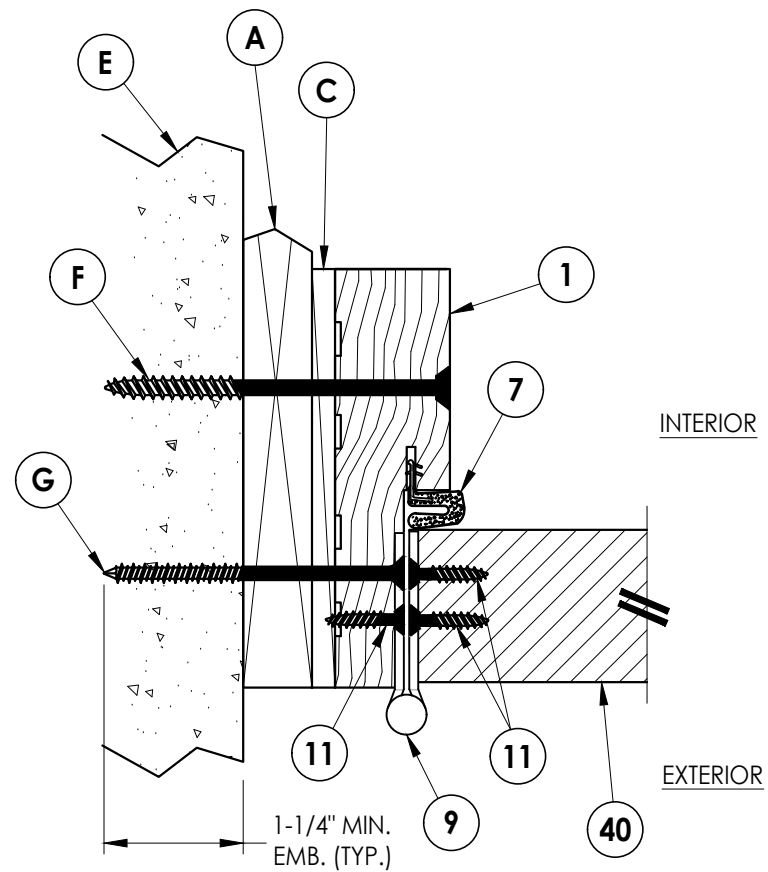


## 1 **HORIZONTAL CROSS SECTION**

6 Shown w/ 1X Buck  
Outswing shown (Inswing similar)

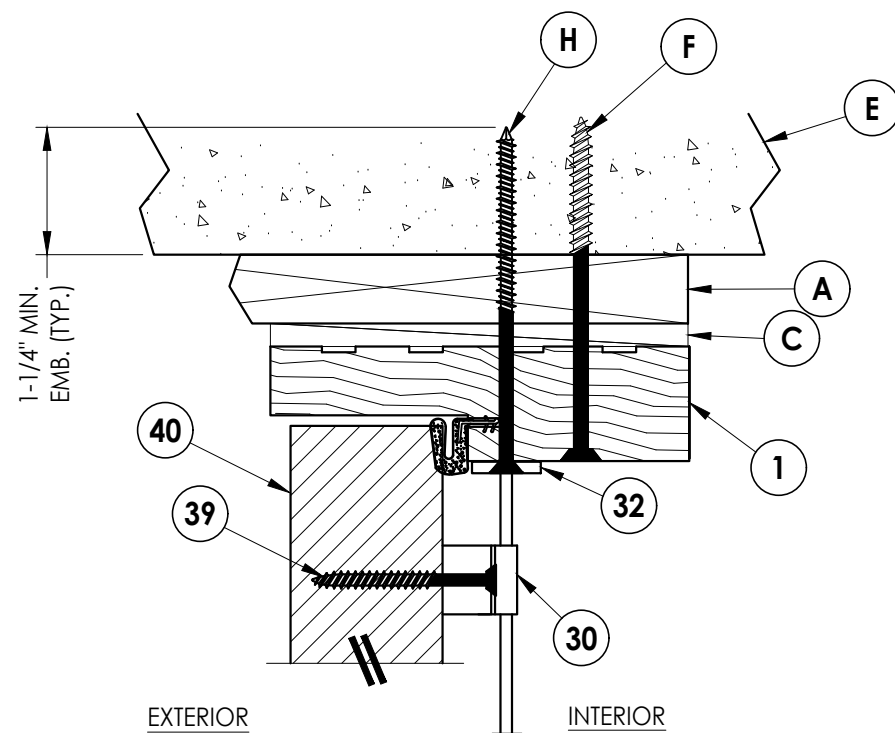

**2** **VERTICAL CROSS SECTION**  
**6** Shown w/ 1X Buck  
Outswing shown

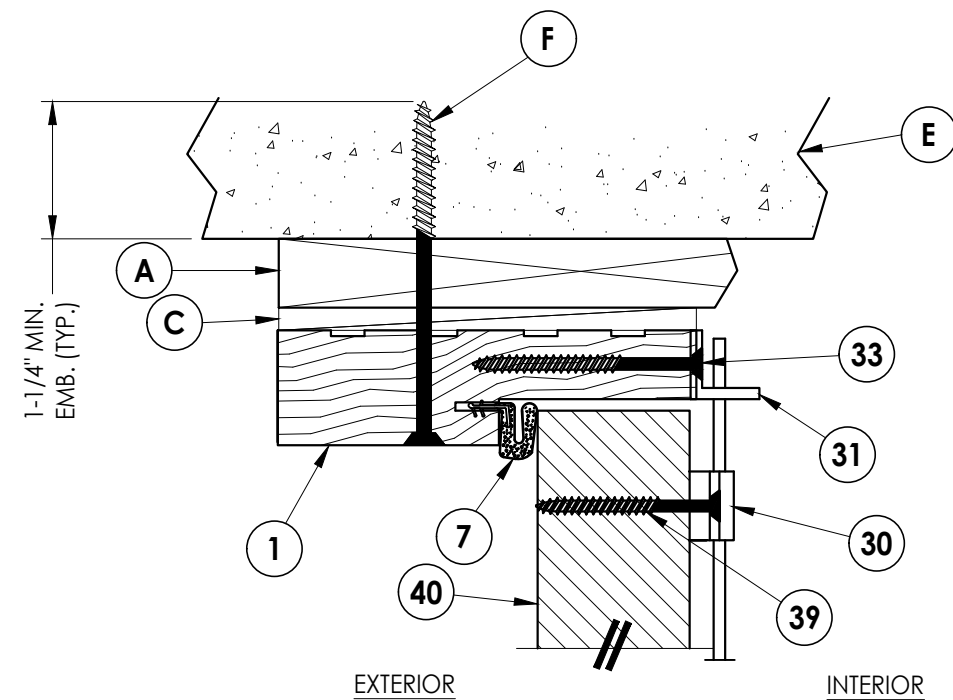

**3** **VERTICAL CROSS SECTION**  
**6** Shown w/ 1X Buck  
 Inswing shown

|   |         |   |         |
|---|---------|---|---------|
| <b>PRODUCT:</b><br><div style="border: 1px solid black; padding: 5px; margin: 5px auto; width: 80%;"> <b>STEVES &amp; SONS</b><br/> <b>FIBERGLASS DOOR</b> </div> |         | <b>PART OR ASSEMBLY:</b><br><div style="border: 1px solid black; padding: 5px; margin: 5px auto; width: 80%;"> <b>HORIZONTAL &amp; VERTICAL</b><br/> <b>CROSS SECTIONS (1X BUCK)</b> </div> |         |
|   |         |   |         |
|   |         |   |         |
|   |         |   |         |
|   |         |   |         |
| 2   | 7/02/26 | UPDATE TO 9TH ED. (2026)   | FBC LFS |
| 1   | 8/02/23 | UPDATE TO 8TH ED. (2023)   | FBC LFS |
| NO.   | DATE    |   |         |
|   |         | REVISIONS   |         |

DATE: 4/26/22

SCALE: N.T.S.

DWG. BY: RW


CHK. BY: LFS

DRAWING NO.: FL-41477.4

Documents Prepared By:  
 Lyndon F. Schmidt  
 P.E. No. 43409


*RW* BUILDING CONSULTANTS, INC.  
 P.O. Box 230, Valrico, FL 33595  
 Phone No.: 813.659.9197  
 FBPE Registry No. 9813

SHEET
6 OF 10

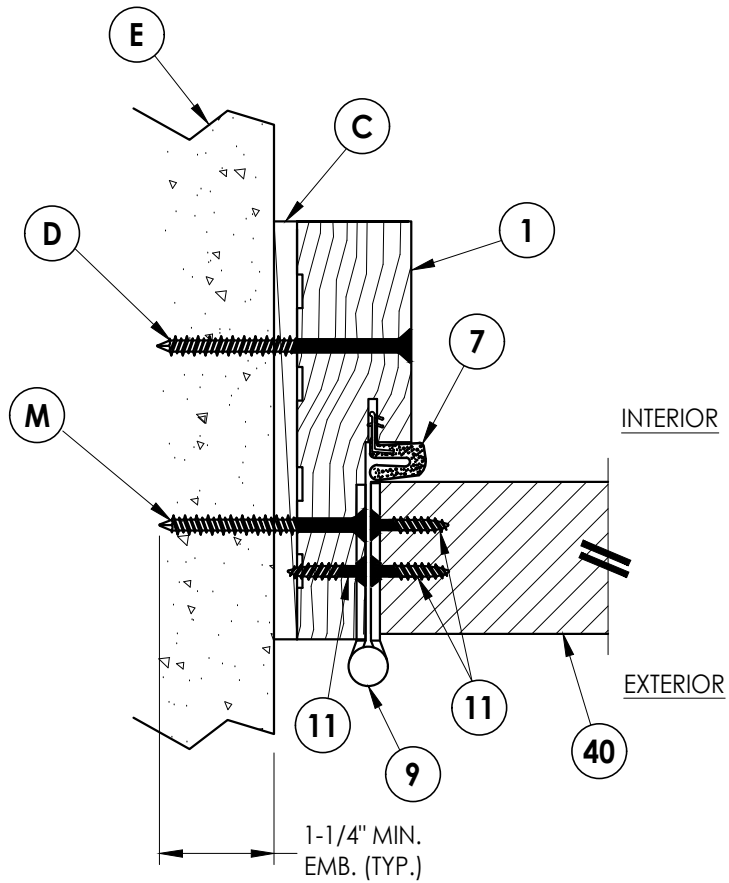


### 1 7 **HORIZONTAL CROSS SECTION**

Shown Direct to Masonry  
Outswing shown (Inswing similar)

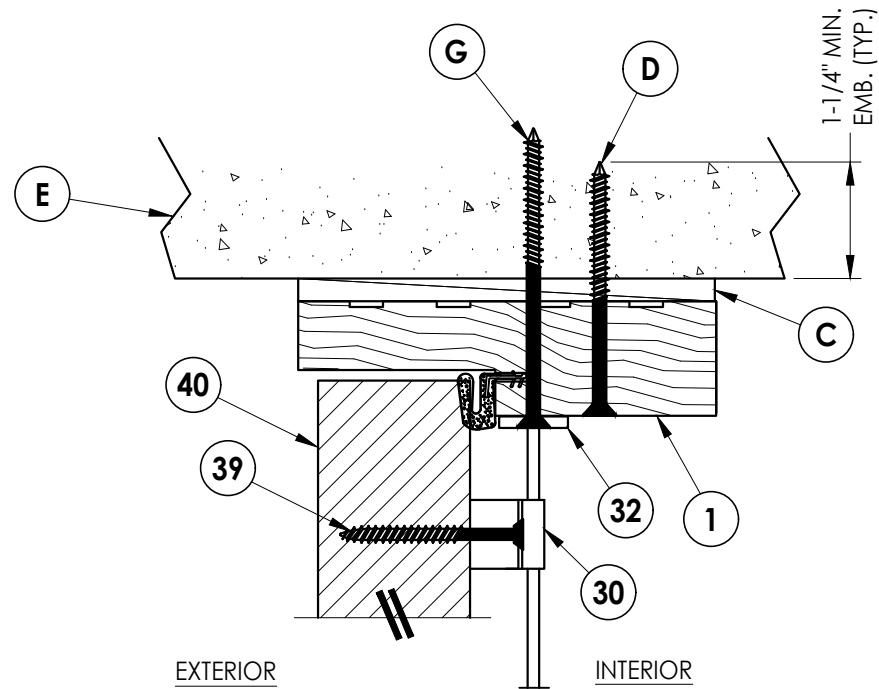



## 2 VERTICAL CROSS SECTION

7 Shown Direct to Masonry  
Outswing shown

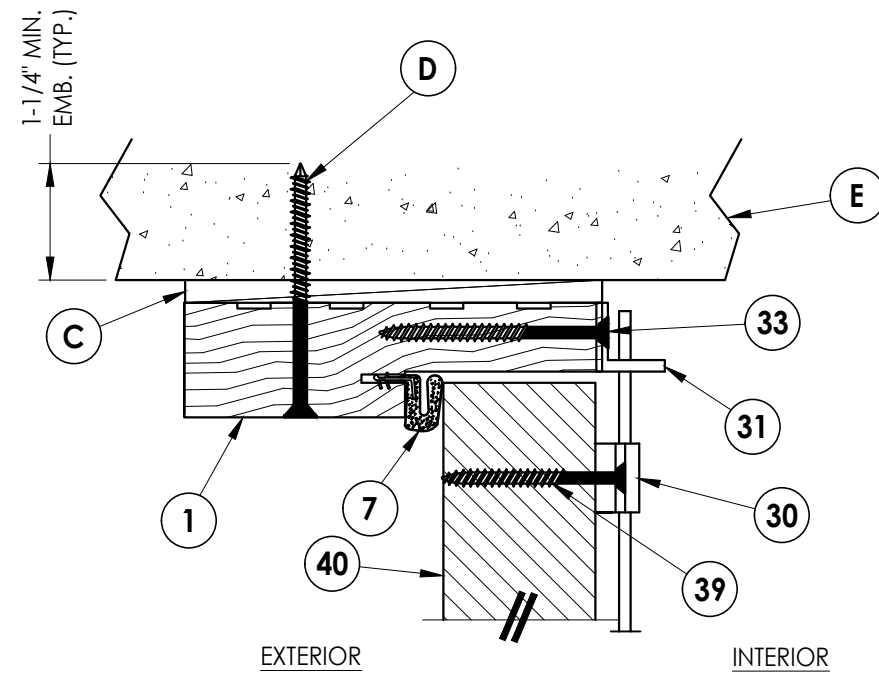


**3** **VERTICAL CROSS SECTION**  
**7** Shown Direct to Masonry  
 Inswing shown

| |
|---|
| DATE: 4/26/22                                                                    |  |  |  |  |  |  |  |  |  | <div>Documents Prepared By:<br/>Lyndon F. Schmidt<br/>P.E. No. 43409</div> <div><div>RW</div><div>BUILDING CONSULTANTS, INC.<br/>P.O. Box 230, Valrico, FL 33595<br/>Phone No.: 813.659.9197<br/>FBPE Registry No. 9813</div></div> | |
| SCALE: N.T.S.                                                                    | |
| DWG. BY: RW                                                                      | |
| CHK. BY: LFS                                                                     | |
| DRAWING NO.:<br>FL-41477.4                                                       | |
| SHEET 7 OF 10                                                                    | |
| PRODUCT: STEVES & SONS<br>FIBERGLASS DOOR                                        | |
| PART OR ASSEMBLY:<br>HORIZONTAL & VERTICAL CROSS<br>SECTIONS (DIRECT TO MASONRY) | |
| REVISIONS                                                                        | |
| |

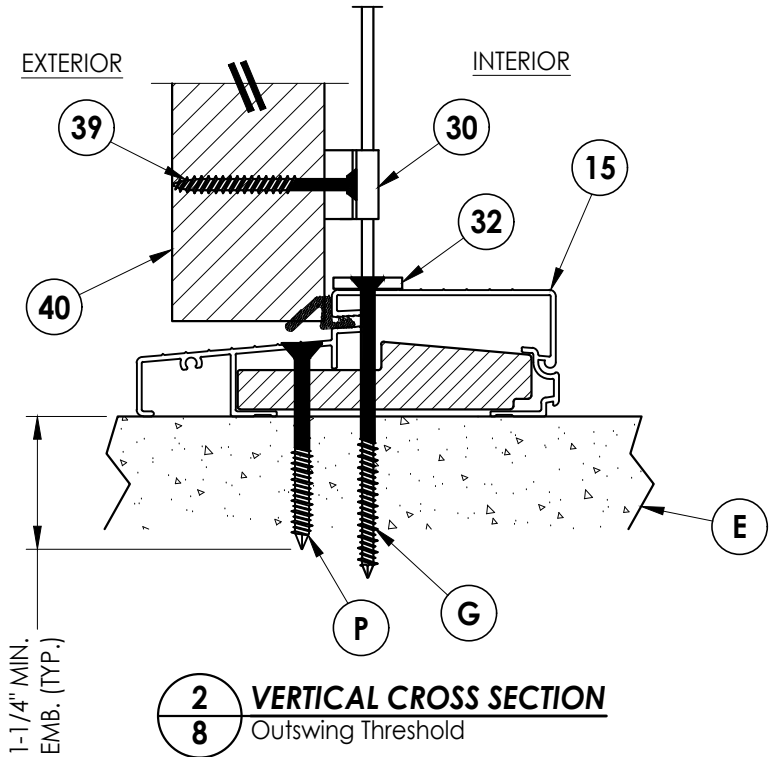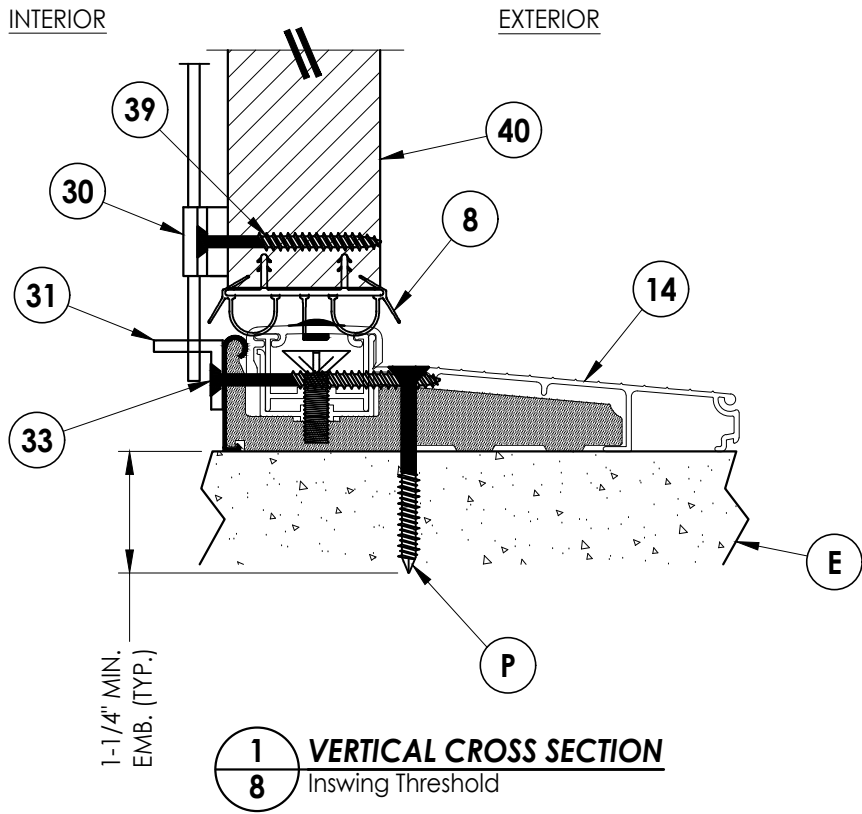


|                         |  |   |                                      |
|-------------------------|--|---|--------------------------------------|
| DATE: 4/26/22           |  | DOCUMENTS PREPARED BY:   |                                      |
| SCALE: N.T.S.           |  | Lyndon F. Schmidt   |                                      |
| DWG. BY: RW             |  | P.E. No. 43409   |                                      |
| CHK. BY: LFS            |  | <div><div>RW</div><div>BUILDING CONSULTANTS, INC.</div><div>P.O. Box 230, Valrico, FL 33595</div><div>Phone No.: 813.659.9197</div><div>FBPE Registry No. 9813</div></div> |                                      |
| DRAWING NO.: FL-41477.4 |  |   |                                      |
| SHEET 8 OF 10           |  | PRODUCT: STEVES & SONS<br>FIBERGLASS DOOR   |                                      |
|                         |  | PART OR ASSEMBLY: VERTICAL CROSS SECTIONS   |                                      |
|                         |  | LFS   | LFS                                  |
|                         |  | BY   | BY                                   |
|                         |  | REVISIONS   |                                      |
|                         |  | 2   | 7/02/26 UPDATE TO 9TH ED. (2026) FBC |
|                         |  | 1   | 8/02/23 UPDATE TO 8TH ED. (2023) FBC |
|                         |  | NO.   | DATE                                 |


Z:\2023 FBC Drawings\Steves & Sons\FL-41477 R3\FL-41477 4.dwg

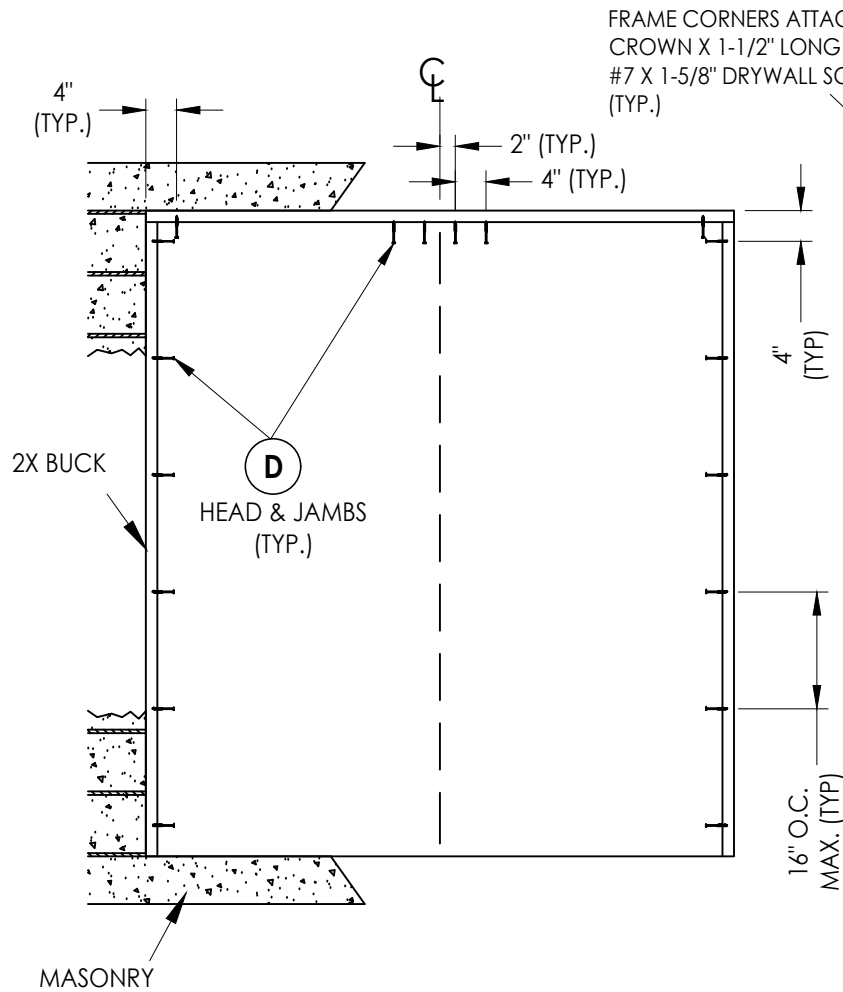


**2X BUCK ANCHORING**

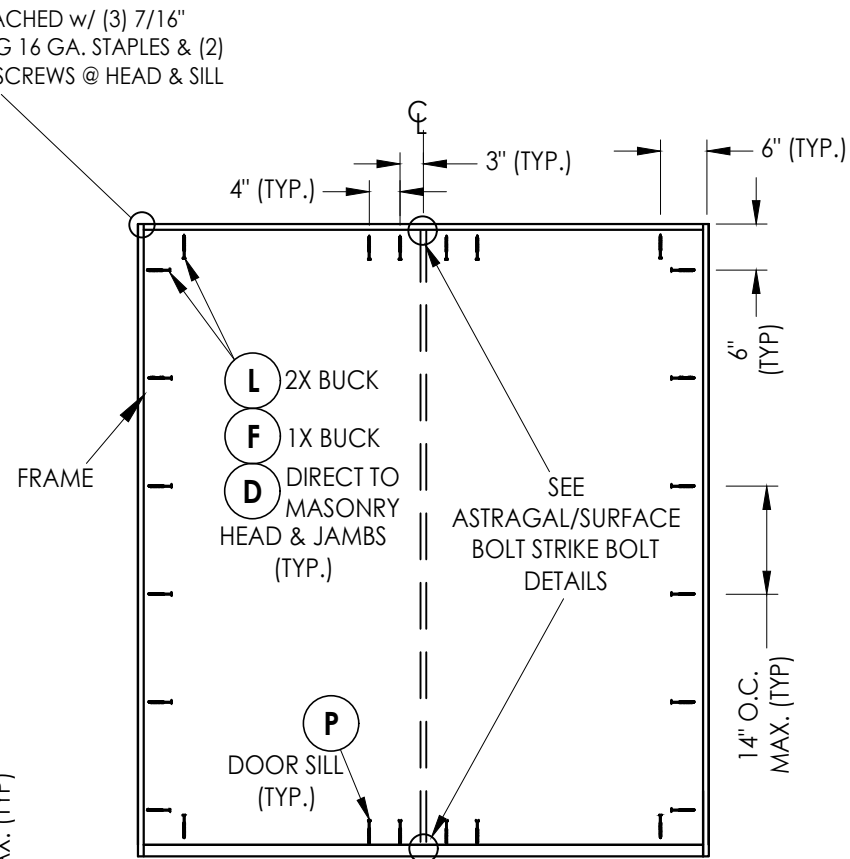






**FRAME ANCHORING**

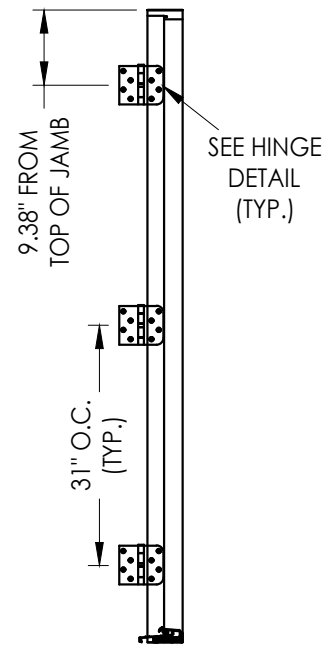

**HINGE JAMB**

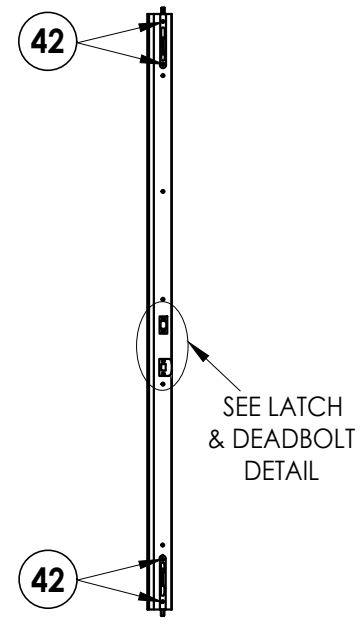

**COMPOSITE ASTRAGAL**  
7" STEEL FLIP LOCK FLUSHBOLT (5/16" Ø)  
@ EACH END OF ASTRAGAL

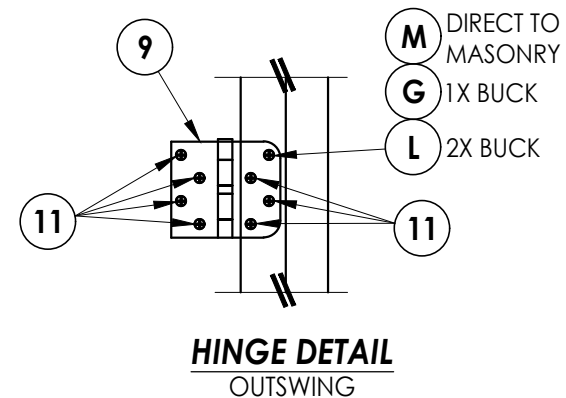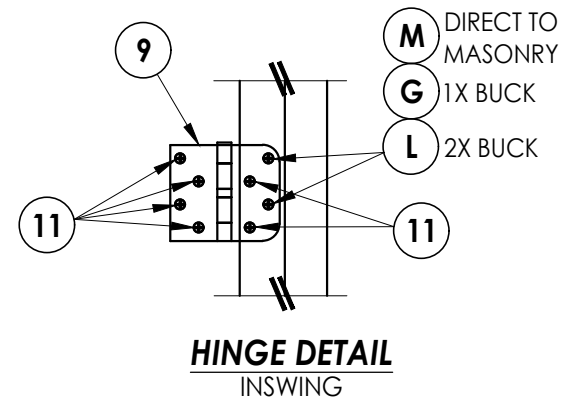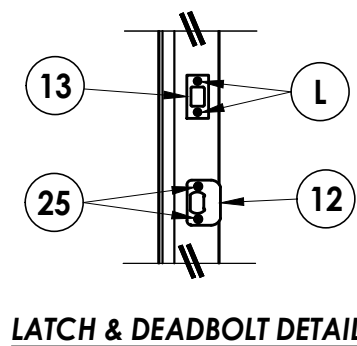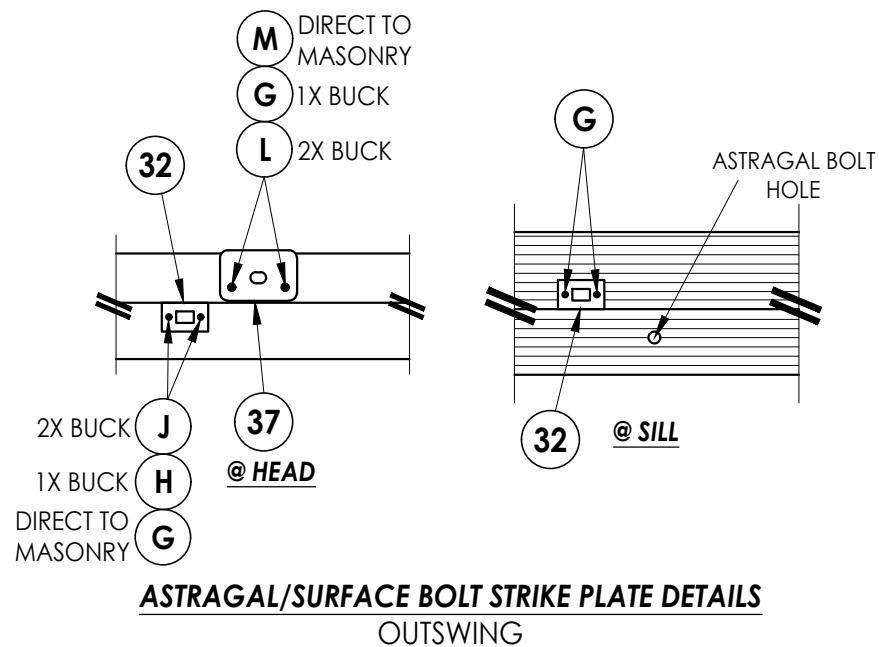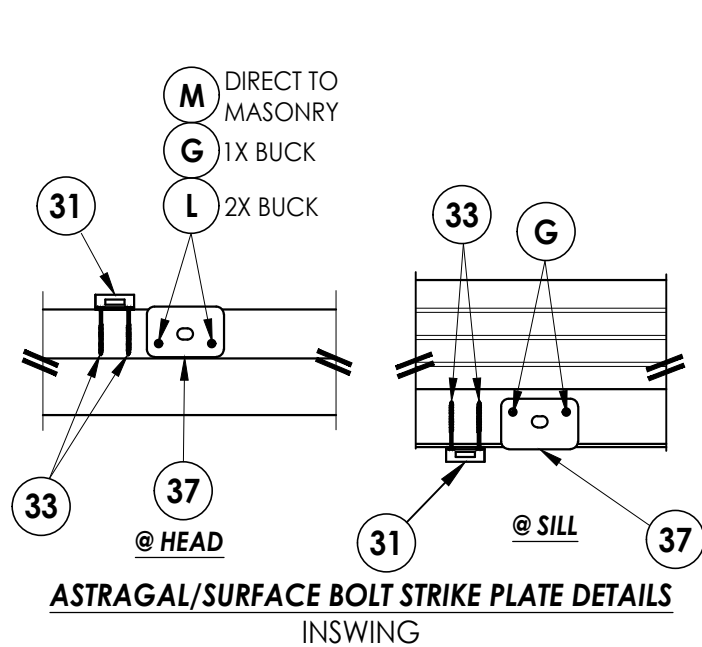

**HARDWARE DETAILS**

Documents Prepared By:  
Lyndon F. Schmidt  
P.E. No. 43409

**RW** BUILDING CONSULTANTS, INC.  
P.O. Box 230, Valrico, FL 33595  
Phone No.: 813.659.9197  
FBPE Registry No. 9813

PRODUCT: STEVES & SONS  
FIBERGLASS DOOR

PART OR ASSEMBLY:  
BUCK & FRAME ANCHORING  
& HARDWARE DETAILS

| NO. | DATE    | REVISIONS                    |
|-----|---------|------------------------------|
| 2   | 7/02/26 | UPDATE TO 9TH ED. (2026) FBC |
| 1   | 8/02/23 | UPDATE TO 8TH ED. (2023) FBC |
|     |         | BY                           |

DATE: 4/26/22

SCALE: N.T.S.

DWG. BY: RW



CHK. BY: LFS

DRAWING NO.:

FL-41477.4

SHEET 9 OF 10

| BILL OF MATERIALS |                                                                                                |           |
|-------------------|------------------------------------------------------------------------------------------------|-----------|
| ITEM #            | DESCRIPTION                                                                                    | MATERIAL  |
| A                 | 1X BUCK (G >= 0.42)                                                                            | WOOD      |
| B                 | 2X BUCK (G >= 0.42)                                                                            | WOOD      |
| C                 | 1/4" MAX. SHIM SPACE                                                                           | -         |
| D                 | 1/4" X 2-3/4" PFH DeWALT OR ITW CONCRETE SCREW                                                 | STEEL     |
| E                 | MASONRY - 3,000 PSI MIN. CONCRETE CONFORMING TO ACI 301 OR HOLLOW BLOCK CONFORMING TO ASTM C90 | CONCRETE  |
| F                 | 1/4" X 3-3/4" PFH DeWALT OR ITW CONCRETE SCREW                                                 | STEEL     |
| G                 | 3/16" X 3-1/4" PFH ITW CONCRETE SCREW                                                          | STEEL     |
| H                 | 3/16" X 3-3/4" PFH ITW CONCRETE SCREW                                                          | STEEL     |
| J                 | #10 X 3" PFH WOOD SCREW                                                                        | STEEL     |
| L                 | #10 X 2-1/2" PFH WOOD SCREW (1.15" MIN. EMB.)                                                  | STEEL     |
| M                 | 3/16" X 2-1/4" PFH ITW CONCRETE SCREW                                                          | STEEL     |
| P                 | 1/4" X 2-1/4" PFH DeWALT OR ITW CONCRETE SCREW                                                 | STEEL     |
| 1                 | WOOD JAMB                                                                                      | WOOD      |
| 7                 | WEATHERSTRIP                                                                                   | FOAM      |
| 8                 | SWEEP                                                                                          | VINYL     |
| 9                 | 4" X 4" HINGE                                                                                  | STEEL     |
| 11                | #9 X 3/4" PFH WOOD SCREW                                                                       | STEEL     |
| 12                | LATCH STRIKE PLATE                                                                             | STEEL     |
| 13                | DEADBOLT STRIKE PLATE                                                                          | STEEL     |
| 14                | INSWING THRESHOLD                                                                              | ALUM/COMP |
| 15                | OUTSWING THRESHOLD                                                                             | ALUM/COMP |
| 25                | #8 X 2-1/2" PFH WOOD SCREW                                                                     | STEEL     |
| 30                | 8" SURFACE BOLT (HAGER 275D)                                                                   | STEEL     |
| 31                | SURFACE BOLT GUIDE PLATE                                                                       | STEEL     |
| 32                | SURFACE BOLT STRIKE PLATE                                                                      | STEEL     |
| 33                | #10 X 2-1/2" PFH WOOD SCREW                                                                    | STEEL     |
| 37                | ASTRAGAL STRIKE PLATE                                                                          | STEEL     |
| 38                | ASTRAGAL (COMPOSITE)                                                                           | COMP      |
| 39                | #10 X 2" FH SMS                                                                                | STEEL     |
| 40                | DOOR PANEL                                                                                     | -         |
| 41                | #7 X 1-5/8" DRYWALL SCREW                                                                      | STEEL     |
| 42                | #8 X 2-1/2" FH SMS                                                                             | STEEL     |

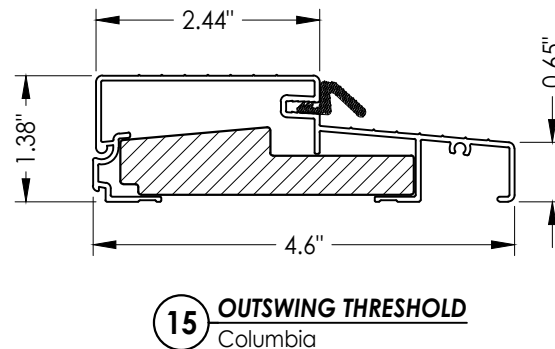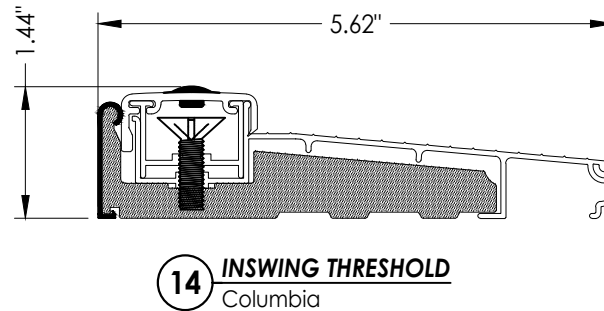

- | ANCHOR TYPE          | ANCHOR SIZE | MIN. EMBEDMENT | MIN. CLEARANCE TO MASONRY EDGE | MIN. CLEARANCE TO ADJACENT ANCHOR |
|----------------------|-------------|----------------|--------------------------------|-----------------------------------|
| ITW BUILDDEX TAPCON® | 3/16"       | 1-1/4"         | 3"                             | 1-1/2"                            |
|                      | 1/4"        | 1-1/4"         | 2"                             | 4"                                |
| DeWALT ULTRACON®     | 1/4"        | 1-1/4"         | 1"                             | 4"                                |

- |              |            |
|--------------|------------|
| DATE:        | 4/26/22    |
| SCALE:       | N.T.S.     |
| DWG. BY:     | RW         |
| CHK. BY:     | LFS        |
| DRAWING NO.: | FL-41477.4 |
| SHEET        | 10 OF 10   |

**PRODUCT:** STEVES & SONS  
FIBERGLASS DOOR

**PART OR ASSEMBLY:** BILL OF MATERIALS  
& COMPONENTS

## REVISIONS

© 2022 R.W. BUILDING CONSULTANTS INC.