

REVISIONS			
REV	DESCRIPTION	DATE	APPROVED
A	REVISED TO UPDATE CHART #3	05/17/2023	R.L.

- NOTES:
- 1. THE PRODUCT SHOWN HEREIN IS DESIGNED AND MANUFACTURED TO COMPLY WITH REQUIREMENTS OF THE FLORIDA BUILDING CODE.
 - 2. WOOD FRAMING, METAL FRAMING AND MASONRY OPENING TO BE DESIGNED AND ANCHORED TO PROPERLY TRANSFER ALL LOADS TO STRUCTURE. FRAMING AND MASONRY OPENING IS THE RESPONSIBILITY OF THE ARCHITECT OR ENGINEER OF RECORD.
 - 3. WIND LOAD DURATION FACTOR Cd=1.6 WAS USED FOR WOOD ANCHOR CALCULATIONS.
 - 4. DOOR PANEL MADE OUT OF 25GA GALVANIZED SHEET STEEL.
 - 5. PANELS TO BE INSULATED USING 1” MOLDED POLYSTYRENE FOAM INSULATION
 - 6. UNITS MUST BE GLAZED PER ASTM E1300.
 - 7. APPROVED IMPACT PROTECTIVE SYSTEM IS REQUIRED FOR THIS PRODUCT IN WIND BORNE DEBRIS REGIONS.
 - 8. FOR ANCHORING BRACKETS INTO WOOD FRAMING OR 2X BUCK USE #5/16 LAG SCREW SCREWS WITH SUFFICIENT LENGTH TO ACHIEVE A 1 1/2” MINIMUM EMBEDMENT INTO SUBSTRATE. LOCATE ANCHORS AS SHOWN IN ELEVATIONS AND INSTALLATION DETAILS.
 - 9. FOR ANCHORING BRACKETS INTO MASONRY/CONCRETE USE 5/16” ELCO ULTRACON WITH SUFFICIENT LENGTH TO ACHIEVE A 1 3/4” MINIMUM EMBEDMENT INTO SUBSTRATE WITH 3 1/8” MINIMUM EDGE DISTANCE. LOCATE ANCHORS AS SHOWN IN ELEVATIONS AND INSTALLATION DETAILS.
 - 10. FOR ANCHORING BRACKETS INTO METAL STRUCTURE USE #1/4 SMS OR SELF DRILLING SCREWS WITH SUFFICIENT LENGTH TO ACHIEVE 3 THREADS MINIMUM BEYOND STRUCTURE INTERIOR WALL. LOCATE ANCHORS AS SHOWN IN ELEVATIONS AND INSTALLATION DETAILS.
 - 11. ALL FASTENERS TO BE CORROSION RESISTANT.
 - 12. INSTALLATION ANCHORS SHALL BE INSTALLED IN ACCORDANCE WITH ANCHOR MANUFACTURER’S INSTALLATION INSTRUCTIONS AND ANCHORS SHALL NOT BE USED IN SUBSTRATES WITH STRENGTHS LESS THAN THE MINIMUM STRENGTH SPECIFIED BELOW:
 - A. WOOD: MINIMUM SPECIFIC GRAVITY OF G=0.42
 - B. CONCRETE: MINIMUM COMPRESSIVE STRENGTH OF 2,000 PSI.
 - C. MASONRY: GROUT/FILLED BLOCK PER ASTM C90 WITH Fm=2,000PSI MINIMUM.
 - D. METAL STRUCTURE: STEEL 14GA (.075”) FY=33KSI/FU=52KSI

TABLE OF CONTENTS	
SHEET NO.	DESCRIPTION
1	NOTES
2 – 6	ELEVATIONS AND CHARTS
7 – 9	INSTALLATION DETAILS
10	COMPONENTS

SAFE-WAY DOORS
3814 E. US 30
WARSAW, IN. 46580

CHOICE SERIES INSULATED, RAISED PANEL
SECTIONAL GARAGE DOOR, NON-IMPACT
NOTES

DRAWN:
R.L.

DWG NO.
08-03850

REV
A


SCALE NTS

DATE 10/06/2022

SHEET 1 OF 10


L. ROBERTO LOMAS P.E.
400 S. PALM AVE, INDIALANTIC, FL 32903
434-688-0609 rllomas@lrlomaspe.com

SIGNED: 05/17/2023

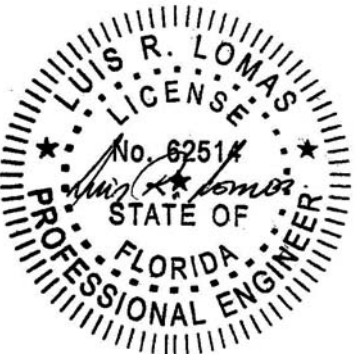


Luis R. Lomas P.E.
FL No.: 62514


REVISIONS			
REV	DESCRIPTION	DATE	APPROVED
A	REVISED TO UPDATE CHART #3	05/17/2023	R.L.

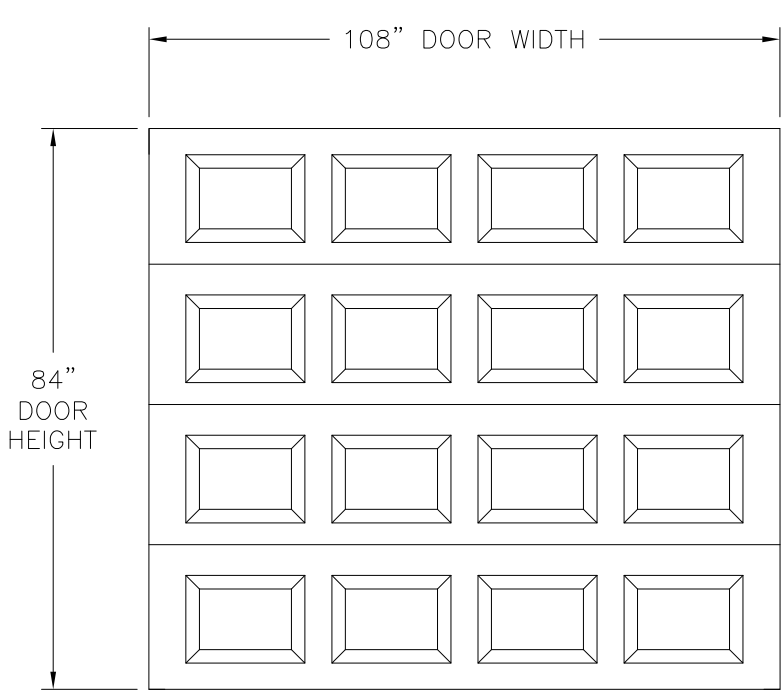

CHOICE SERIES INSULATED GARAGE DOOR
OPAQUE EXTERIOR DOOR

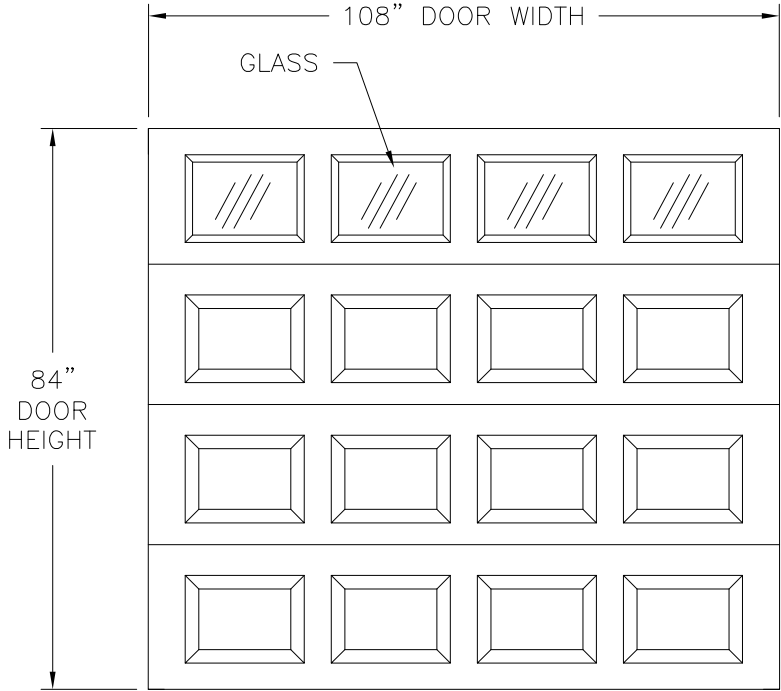

CHOICE SERIES INSULATED GARAGE DOOR
GLAZED EXTERIOR DOOR

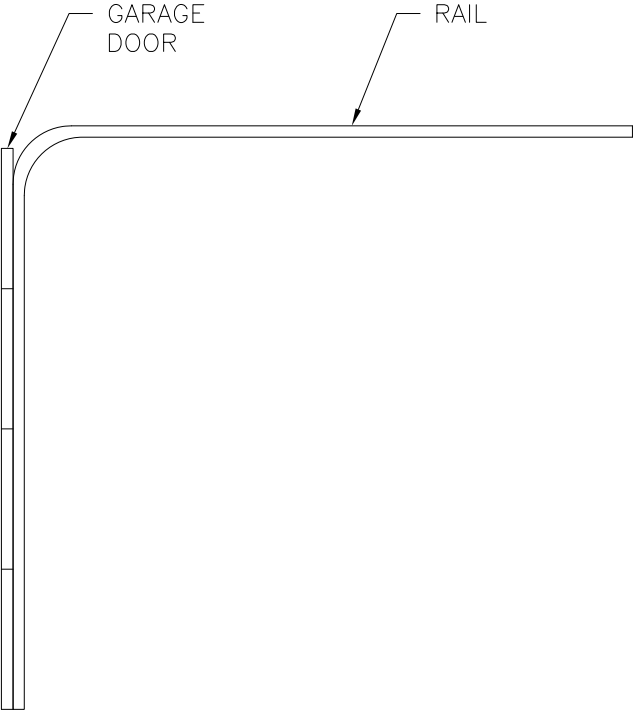

DESIGN PRESSURE RATING	IMPACT RATING
+25.4/-31.8PSF	NONE

FOR OTHER SIZES RATINGS SEE CHART #1

HARDWARE SCHEDULE	
A.	(2 PER PANEL JOINT) 14-GAUGE END HINGE W/ROLLERS, ONE AT EACH END OF ALL PANEL JOINTS
B.	(1 PER PANEL JOINT) 14-GAUGE CENTER HINGE AT MIDSPAN OF ALL PANEL TO PANEL JOINTS
C.	(2) 13-GAUGE BOTTOM FIXTURE AT BOTTOM RAIL, ONE AT EACH BOTOM CORNER
D.	(2) ADJUSTABLE TOP FIXTURE AT TOP PANEL, ONE AT EACH TOP CORNER
E.	2 1/4" 20-GAUGE STRUT AT BOTTOM PANEL, 2" FROM TOP AND BOTTOM EDGES OF PANEL
F.	2 1/4" 20-GAUGE STRUT AT ALL OTHER PANELS, 2" FROM TOP EDGE OF PANEL

SAFE-WAY DOORS
3814 E. US 30
WARSAW, IN. 46580

CHOICE SERIES INSULATED, RAISED PANEL
SECTIONAL GARAGE DOOR, NON-IMPACT
EXTERIOR VIEW ELEVATIONS

DRAWN:
R.L.

DWG NO.
08-03850

REV
A

SCALE NTS

DATE 10/06/2022


SHEET 2 OF 10

L. ROBERTO LOMAS P.E.
400 S. PALM AVE, INDIALANTIC, FL 32903
434-688-0609 rllomas@lrlomaspe.com


SIGNED: 05/17/2023

Luis R. Lomas P.E.
FL No.: 62514

REVISIONS			
REV	DESCRIPTION	DATE	APPROVED
A	REVISED TO UPDATE CHART #3	05/17/2023	R.L.

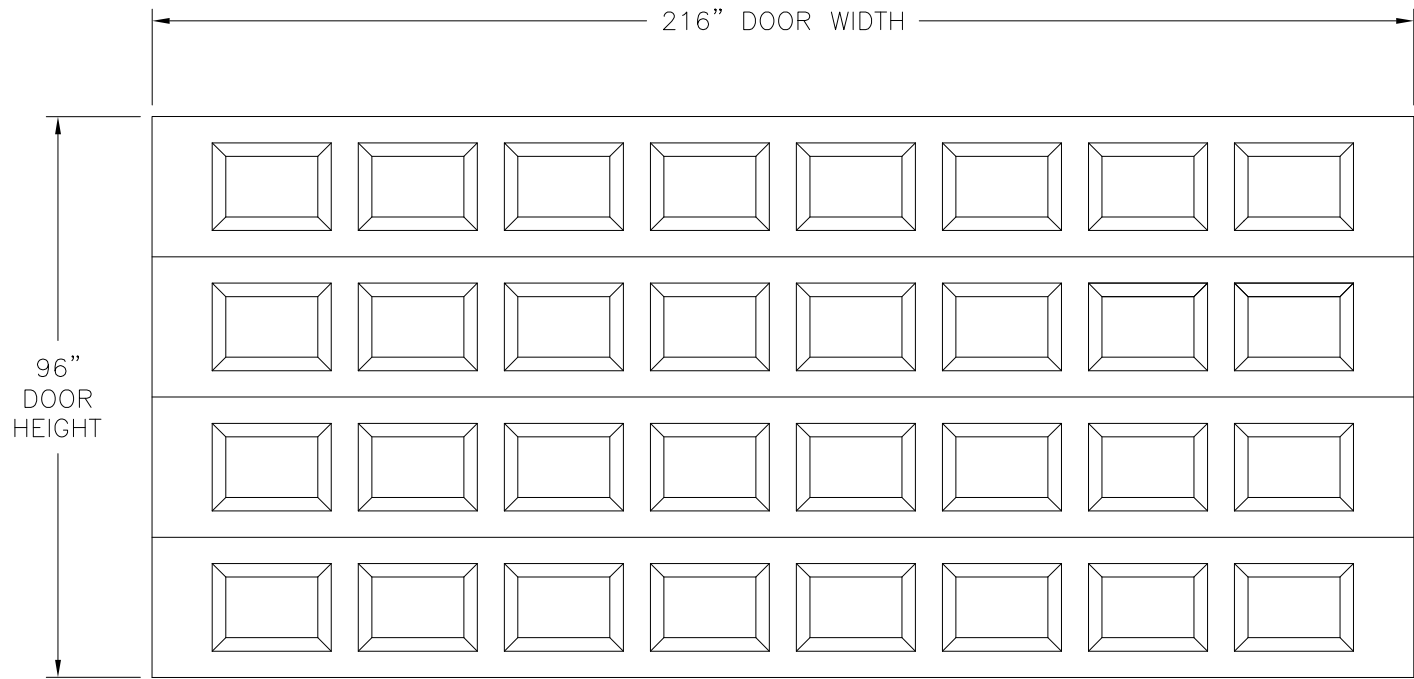

CHOICE SERIES INSULATED GARAGE DOOR
OPAQUE EXTERIOR DOOR

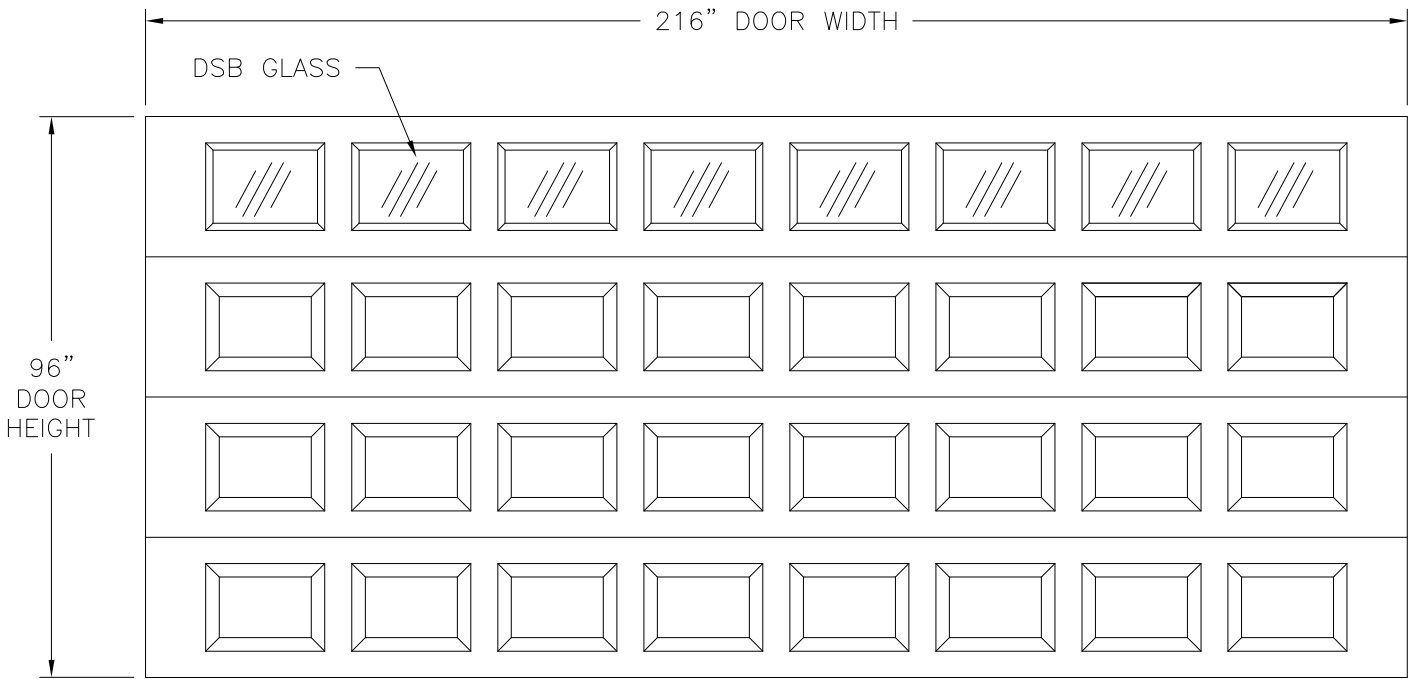

CHOICE SERIES INSULATED GARAGE DOOR
GLAZED EXTERIOR DOOR

DESIGN PRESSURE RATING	IMPACT RATING
+23.6/-28.3PSF	NONE

FOR OTHER SIZES RATINGS SEE CHART #1 SHEET 2

HARDWARE SCHEDULE

A.	(2 PER PANEL JOINT) 14-GAUGE END HINGE W/ROLLER, ONE AT EACH END OF ALL PANEL JOINTS
B.	(3 PER PANEL JOINT) 14-GAUGE CENTER HINGE, 56" FROM EACH END AND MIDSPAN OF ALL PANEL TO PANEL JOINTS
C.	(2) 13-GAUGE BOTTOM FIXTURE AT BOTTOM RAIL, ONE AT EACH BOTTOM CORNER
D.	(2) ADJUSTABLE TOP FIXTURE AT TOP PANEL, ONE AT EACH TOP CORNER
E.	(4) 2 1/4" 20-GAUGE STRUT AT BOTTOM PANEL AND 3RD PANEL FROM THE BOTTOM, 2" FROM TOP AND BOTTOM EDGES OF PANEL
F.	(4) 2 1/4" 20-GAUGE STRUT AT TOP PANEL AND 2ND PANEL FROM BOTTOM, 2" FROM TOP AND BOTTOM EDGES OF PANEL AND ONE MIDSPAN

SAFE-WAY DOORS

3814 E. US 30
WARSAW, IN. 46580

CHOICE SERIES INSULATED, RAISED PANEL
SECTIONAL GARAGE DOOR, NON-IMPACT
EXTERIOR VIEW ELEVATIONS

DRAWN:
R.L.

DWG NO.
08-03850

REV
A

SCALE NTS

DATE 10/06/2022

SHEET 3 OF 10

L. ROBERTO LOMAS P.E.
400 S. PALM AVE, INDIALANTIC, FL 32903
434-688-0609 rllomas@lrlomaspe.com

SIGNED: 05/17/2023

Luis R. Lomas P.E.
FL No.: 62514

REVISIONS			
REV	DESCRIPTION	DATE	APPROVED
A	REVISED TO UPDATE CHART #3	05/17/2023	R.L.

CHART #1
Design pressure rating (psf)

Door Height (in)	Door width (in)	
	108.0		114.0		120.0		126.0		132.0		138.0		144.0		150.0		156.0		162.0		168.0		174.0		180.0		186.0		192.0		198.0		204.0		210.0		216.0		218.0							
	Pos	Neg	Pos	Neg	Pos	Neg	Pos	Neg	Pos	Neg	Pos	Neg	Pos	Neg	Pos	Neg	Pos	Neg	Pos	Neg	Pos	Neg	Pos	Neg	Pos	Neg	Pos	Neg	Pos	Neg	Pos	Neg	Pos	Neg	Pos	Neg	Pos	Neg	Pos	Neg						
84.0	25.4	31.8	25.3	31.6	25.2	31.5	25.2	31.3	25.1	31.2	25.0	31.0	24.9	30.9	24.9	30.7	24.8	30.6	24.7	30.4	24.6	30.3	24.5	30.1	24.5	30.0	24.4	29.8	24.3	29.7	24.2	29.5	24.2	29.4	24.1	29.2	24.0	29.1	24.0	29.0	23.9	28.9	23.8	28.7	23.8	28.6
90.0	25.3	31.6	25.2	31.4	25.1	31.3	25.1	31.1	25.0	31.0	24.9	30.8	24.8	30.6	24.7	30.5	24.6	30.3	24.6	30.1	24.5	30.0	24.4	29.8	24.3	29.7	24.2	29.5	24.1	29.3	24.0	29.2	24.0	29.0	23.9	28.8	23.8	28.6	23.7	28.5	23.6	28.3	23.8	28.7	23.8	28.6
96.0	25.2	31.4	25.1	31.2	25.0	31.1	24.9	30.9	24.8	30.7	24.8	30.5	24.7	30.4	24.6	30.2	24.5	30.0	24.4	29.9	24.3	29.7	24.2	29.5	24.1	29.3	24.0	29.2	24.0	29.0	23.9	28.8	23.8	28.6	23.7	28.5	23.6	28.3	23.5	28.1	23.4	27.9	23.4	27.8	23.8	28.2
102.0	25.1	31.2	25.0	31.0	24.9	30.8	24.8	30.7	24.7	30.5	24.6	30.3	24.5	30.1	24.4	29.9	24.3	29.7	24.3	29.6	24.2	29.4	24.1	29.2	24.0	29.0	23.9	28.8	23.8	28.6	23.7	28.5	23.6	28.3	23.5	28.1	23.4	27.9	23.4	27.8	23.8	28.2	23.8	28.6		
108.0	25.0	31.0	24.9	30.8	24.8	30.6	24.7	30.4	24.6	30.2	24.5	30.1	24.4	29.9	24.3	29.7	24.2	29.5	24.1	29.3	24.0	29.1	23.9	28.9	23.8	28.7	23.7	28.5	23.6	28.3	23.5	28.1	23.4	27.9	23.3	27.7	23.2	27.5	23.2	27.5	23.2	27.5	23.2	27.5		
114.0	24.9	30.8	24.8	30.6	24.7	30.4	24.6	30.2	24.5	30.0	24.4	29.8	24.3	29.6	24.2	29.4	24.1	29.2	24.0	29.0	23.8	28.8	23.7	28.6	23.6	28.4	23.5	28.2	23.4	28.0	23.3	27.7	23.2	27.5	23.1	27.3	23.0	27.1	23.0	27.1	23.0	27.1	23.0	27.1		
120.0	24.8	30.6	24.7	30.4	24.6	30.2	24.5	30.0	24.4	29.8	24.2	29.6	24.1	29.3	24.0	29.1	23.9	28.9	23.8	28.7	23.7	28.5	23.6	28.3	23.5	28.0	23.4	27.8	23.2	27.6	23.1	27.4	23.0	27.2	22.9	27.0	22.8	26.7	22.8	26.7	22.8	26.7	22.8	26.7		
126.0	24.7	30.4	24.6	30.2	24.5	30.0	24.4	29.8	24.2	29.5	24.1	29.3	24.0	29.1	23.9	28.9	23.8	28.6	23.7	28.4	23.5	28.2	23.4	27.9	23.3	27.7	23.2	27.5	23.1	27.3	23.0	27.0	22.8	26.8	22.7	26.6	22.6	26.4	22.6	26.4	22.6	26.3	22.6	26.3		
132.0	24.6	30.2	24.5	30.0	24.4	29.8	24.2	29.5	24.1	29.3	24.0	29.1	23.9	28.8	23.7	28.6	23.6	28.3	23.5	28.1	23.4	27.9	23.3	27.6	23.1	27.4	23.0	27.2	22.9	26.9	22.8	26.7	22.6	26.4	22.5	26.2	22.4	26.0	22.4	25.9	22.4	25.9	22.4	25.9		
138.0	24.5	30.1	24.4	29.8	24.2	29.6	24.1	29.3	24.0	29.1	23.9	28.8	23.7	28.6	23.6	28.3	23.5	28.0	23.3	27.8	23.2	27.5	23.1	27.3	23.0	27.1	22.8	26.8	22.7	26.6	22.6	26.3	22.5	26.1	22.3	25.8	22.2	25.6	22.2	25.5	22.2	25.5	22.2	25.5		
144.0	24.4	29.9	24.3	29.6	24.1	29.3	24.0	29.1	23.9	28.8	23.7	28.6	23.6	28.3	23.5	28.0	23.3	27.8	23.2	27.5	23.1	27.3	22.9	27.0	22.8	26.7	22.7	26.5	22.5	26.2	22.4	26.0	22.3	25.7	22.1	25.4	22.0	25.2	22.0	25.1	22.0	25.1	22.0	25.1		
150.0	24.3	29.7	24.2	29.4	24.0	29.1	23.9	28.9	23.7	28.6	23.6	28.3	23.5	28.0	23.3	27.8	23.2	27.5	23.1	27.2	22.9	27.0	22.8	26.7	22.6	26.4	22.5	26.2	22.4	25.9	22.2	25.6	22.1	25.3	21.9	25.1	21.8	24.8	21.8	24.7	21.8	24.7	21.8	24.7		
156.0	24.2	29.5	24.1	29.2	23.9	28.9	23.8	28.6	23.6	28.3	23.5	28.1	23.3	27.8	23.2	27.5	23.0	27.2	22.9	26.9	22.8	26.7	22.6	26.4	22.5	26.1	22.3	25.8	22.2	25.5	22.0	25.3	21.9	25.0	21.7	24.7	21.6	24.4	21.6	24.3	21.6	24.3	21.6	24.3		
162.0	24.1	29.3	24.0	29.0	23.8	28.7	23.7	28.4	23.5	28.1	23.4	27.8	23.2	27.5	23.1	27.2	22.9	26.9	22.8	26.6	22.6	26.4	22.5	26.1	22.3	25.8	22.2	25.5	22.0	25.2	21.9	24.9	21.7	24.6	21.6	24.3	21.4	24.0	21.4	23.9	21.4	23.9	21.4	23.9		
168.0	24.0	29.1	23.8	28.8	23.7	28.5	23.5	28.2	23.4	27.9	23.2	27.6	23.1	27.3	22.9	27.0	22.8	26.7	22.6	26.4	22.4	26.1	22.3	25.8	22.1	25.4	22.0	25.1	21.8	24.8	21.7	24.5	21.5	24.2	21.4	23.9	21.2	23.6	21.1	23.5	21.1	23.5	21.1	23.5		

Chart #2
Required number of struts (2 1/4" struts 50ksi)

Door Height (in)	Door width (in)																			
	108.0	114.0	120.0	126.0	132.0	138.0	144.0	150.0	156.0	162.0	168.0	174.0	180.0	186.0	192.0	198.0	204.0	210.0	216.0	218.0
84.0	5	6	6	7	7	7	8	8	9	9	9	10	10	11	11	11	12	12	12	13
90.0	6	6	7	7	8	8	8	9	9	10	10	11	11	11	12	12	13	13	13	14
96.0	6	7	7	8	8	9	9	10	10	10	11	11	12	12	13	13	14	14	14	15
102.0	7	7	8	8	9	9	10	10	11	11	12	12	13	13	14	14	15	15	15	16
108.0	7	8	8	9	9	10	10	11	11	12	12	13	13	14	14	15	15	16	16	17
114.0	8	9	9	10	10	11	11	12	12	13	13	14	14	15	15	16	16	17	17	18
120.0	8	9	10	10	11	11	12	12	13	13	14	15	15	16	16	17	17	18	18	19
126.0	9	10	10	11	11	12	12	13	14	14	15	15	16	17	17	18	18	19	19	20
132.0	9	10	11	11	12	13	13	14	14	15	16	16	17	17	18	19	19	20	20	21
138.0	10	11	11	12	13	13	14	14	15	16	16	17	18	18	19	20	20	21	21	22
144.0	10	11	12	12	13	14	14	15	16	16	17	18	18	19	20	20	21	22	22	23
150.0	11	12	12	13	14	14	15	16	17	17	18	19	19	20	21	21	22	23	23	24
156.0	11	12	13	14	14	15	16	17	17	18	19	19	20	21	22	22	23	24	24	25
162.0	12	13	13	14	15	16	16	17	18	19	19	20	21	22	22	23	24	25	25	26
168.0	12	13	14	15	16	16	17	18	19	19	20	21	22	23	23	24	25	26	26	27


Locate struts as follows: (1) at top of door 3" max from top. (1) at bottom of door 3" max from bottom. The rest of struts to be located equally throughout the door.

Chart #3
Required number of struts (3" struts 50ksi)

Door Height (in)	Door width (in)																			
	108.0	114.0	120.0	126.0	132.0	138.0	144.0	150.0	156.0	162.0	168.0	174.0	180.0	186.0	192.0	198.0	204.0	210.0	216.0	218.0
84.0	4	4	4	4	5	5	5	5	6	6	6	7	7	7	8	8	9	9	9	9
90.0	4	4	4	5	5	5	5	6	6	6	7	7	7	8	8	9	9	9	10	10
96.0	4	4	4	5	5	5	6	6	6	7	7	7	8	8	9	9	9	10	10	10
102.0	4	4	5	5	5	6	6	6	7	7	7	8	8	8	9	9	10	10	11	11
108.0	4	5	5	5	5	6	6	6	7	7	8	8	8	9	9	10	10	11	11	11
114.0	5	5	5	5	6	6	6	7	7	7	8	8	9	9	10	10	10	11	11	12
120.0	5	5	5	6	6	6	6	7	7	8	8	9	9	9	10	10	11	11	12	12
126.0	5	5	6	6	6	6	7	7	8	8	8	9	9	10	10	11	11	12	12	12
132.0	5	6	6	6	6	7	7	7	8	8	9	9	10	10	10	11	11	12	12	13
138.0	5	6	6	6	7	7	7	8	8	8	9	9	10	10	11	11	12	12	13	13
144.0	6	6	6	7	7	7	7	8	8	9	9	10	10	11	11	12	12	13	13	13
150.0	6	6	7	7	7	7	8	8	8	9	9	10	10	11	11	12	12	13	13	14
156.0	6	6	7	7	7	8	8	8	9	9	10	10	11	11	12	12	13	13	14	14
162.0	6	7	7	7	8	8	8	9	9	9	10	10	11	11	12	12	13	13	14	14
168.0	7	7	7	8	8	8	9	9	9	10	10	10	11	11	12	13	13	14	14	14

Locate struts as follows: (1) at top of

REVISIONS			
REV	DESCRIPTION	DATE	APPROVED
A	REVISED TO UPDATE CHART #3	05/17/2023	R.L.

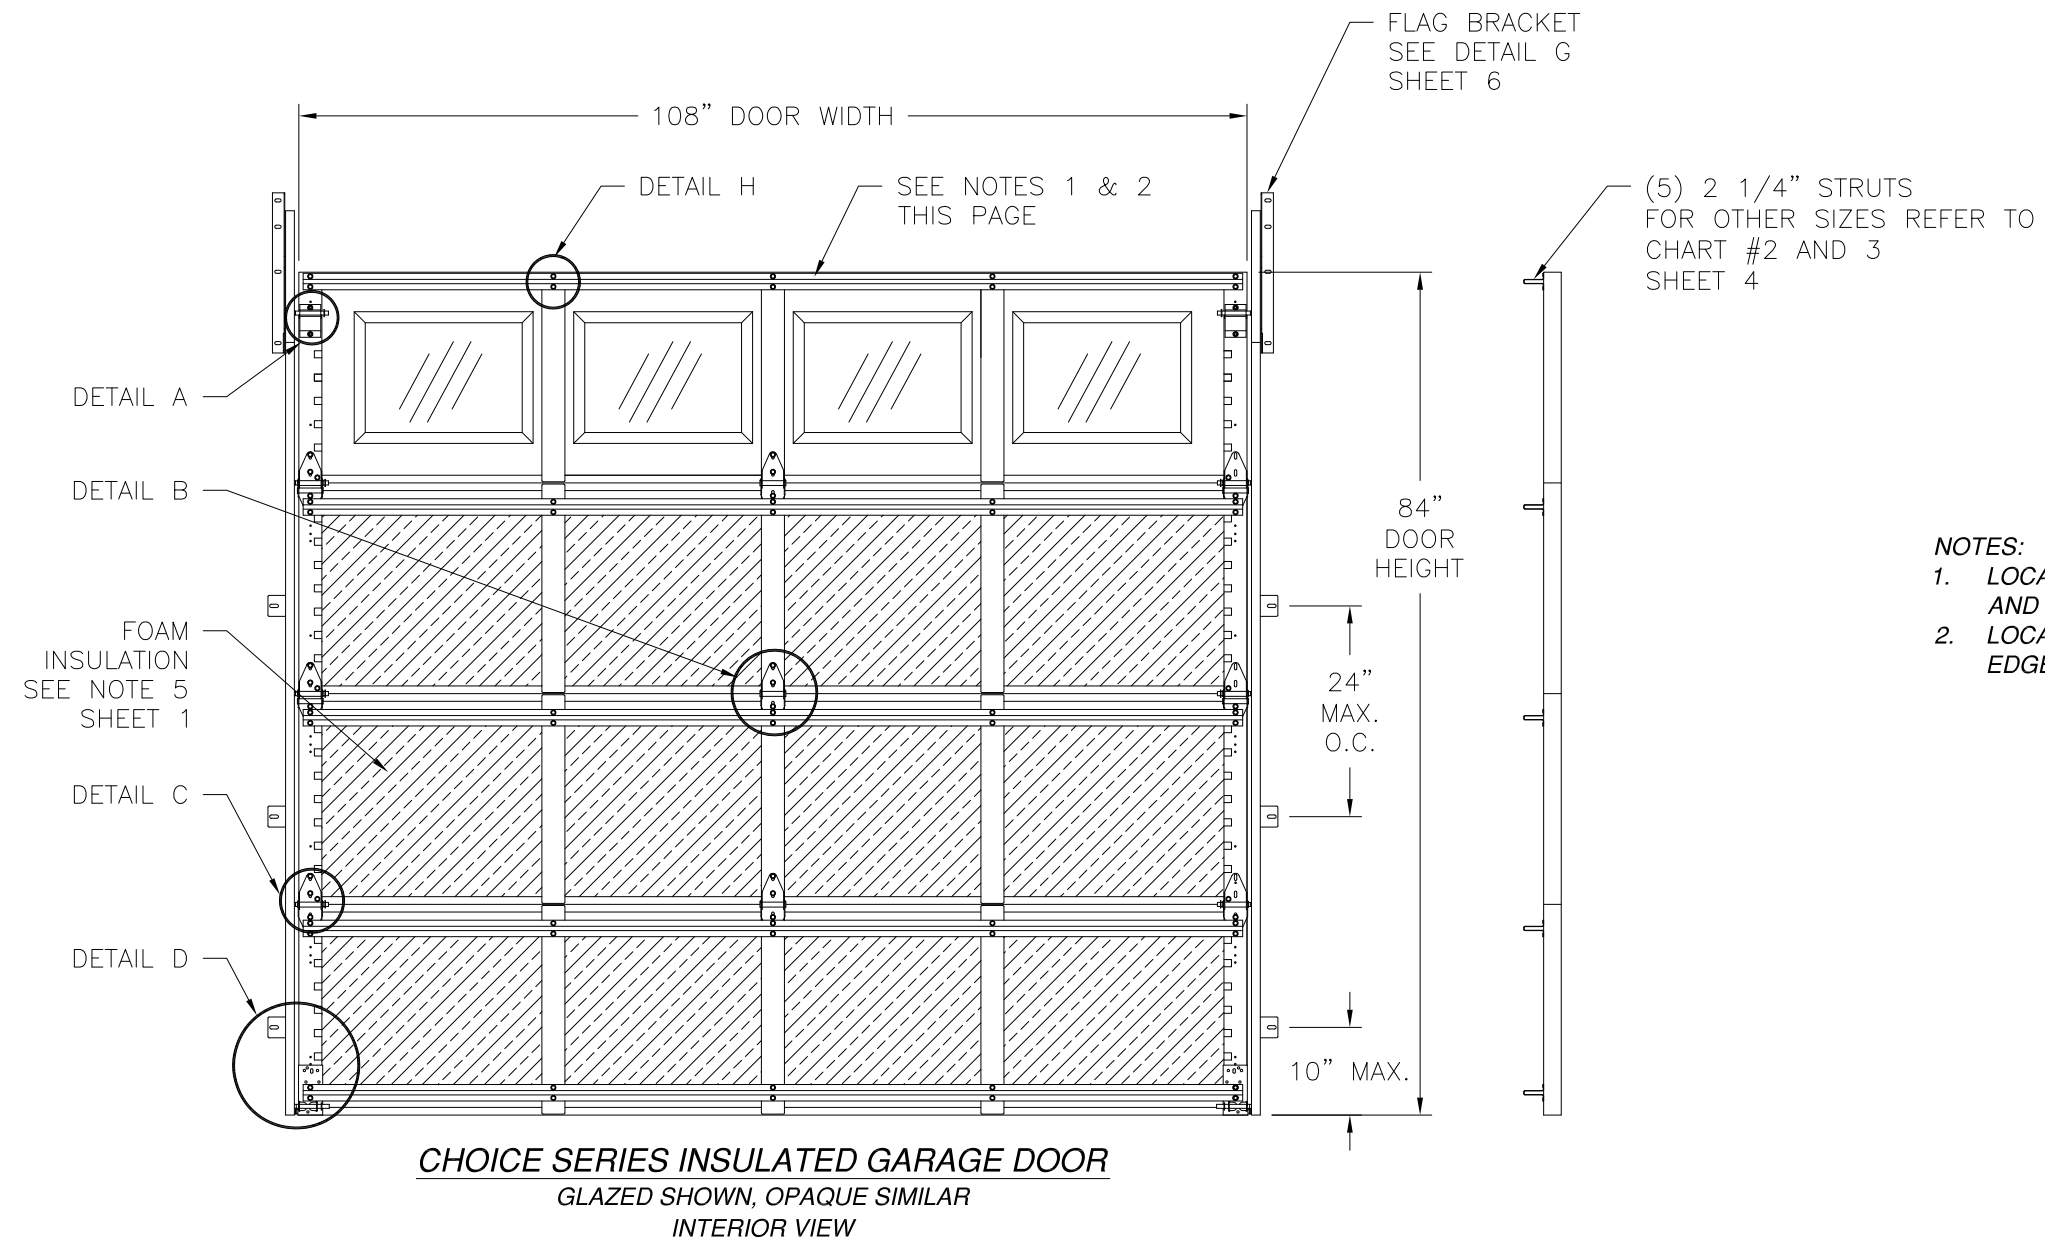

- NOTES:
1. LOCATE STRUTS AT BOTTOM PANEL 2" FROM PANEL TOP AND BOTTOM EDGES.
 2. LOCATE STRUTS AT OTHER PANELS 2" FROM PANEL TOP EDGE.


SIGNED: 05/17/2023

SAFE-WAY DOORS 3814 E. US 30 WARSAW, IN. 46580		
CHOICE SERIES INSULATED, RAISED PANEL SECTIONAL GARAGE DOOR, NON-IMPACT INTERIOR VIEW ELEVATION		
DRAWN: R.L.	DWG NO. 08-03850	REV A
SCALE NTS	DATE 10/06/2022	SHEET 5 OF 10
L. ROBERTO LOMAS P.E. 400 S. PALM AVE, INDIALANTIC, FL 32903 434-688-0609 rllomas@lrlomaspe.com		



Luis R. Lomas P.E.
FL No.: 62514

REVISIONS			
REV	DESCRIPTION	DATE	APPROVED
A	REVISED TO UPDATE CHART #3	05/17/2023	R.L.

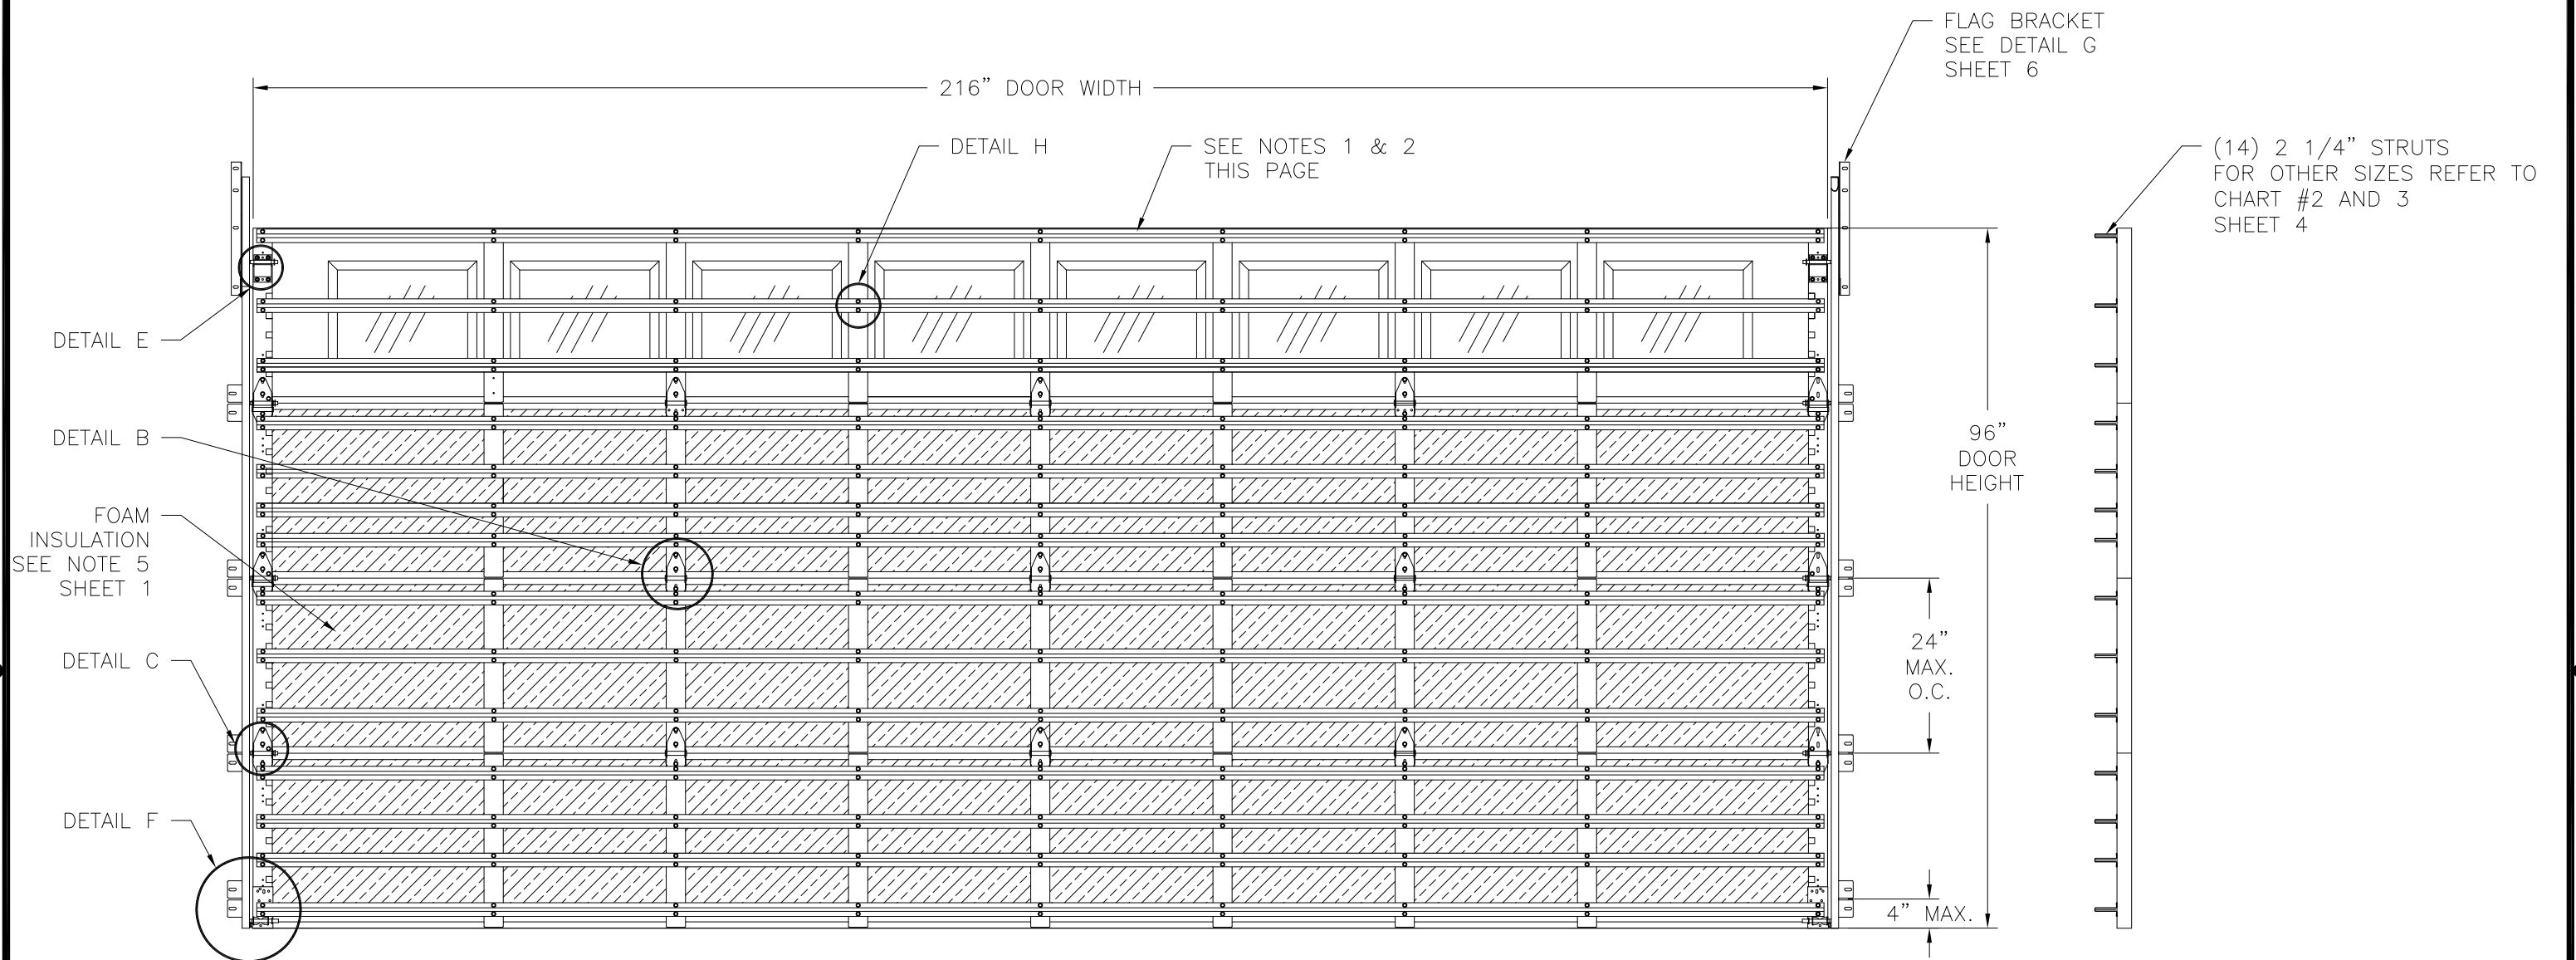

CHOICE SERIES INSULATED GARAGE DOOR
GLAZED SHOWN, OPAQUE SIMILAR
INTERIOR VIEW

- NOTES:
- LOCATE STRUTS AT BOTTOM PANEL AND 3RD PANEL FROM THE BOTTOM 2" FROM PANEL TOP AND BOTTOM EDGES AND 2 MORE EVENLY SPACED.
 - LOCATE STRUTS AT TOP PANEL AND 2ND PANEL FROM THE BOTTOM 2" FROM PANEL TOP AND BOTTOM EDGES AND ONE AT MIDSPAN.


SAFE-WAY DOORS
3814 E. US 30
WARSAW, IN. 46580

CHOICE SERIES INSULATED, RAISED PANEL
SECTIONAL GARAGE DOOR, NON-IMPACT
INTERIOR VIEW ELEVATION


DRAWN: R.L.	DWG NO. 08-03850	REV A
SCALE NTS	DATE 10/06/2022	SHEET 6 OF 10

L. ROBERTO LOMAS P.E.
400 S. PALM AVE, INDIALANTIC, FL 32903
434-688-0609 rllomas@rlomaspe.com

SIGNED: 05/17/2023

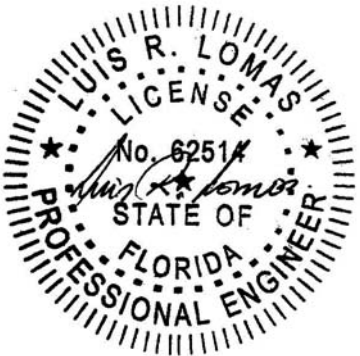

Luis R. Lomas P.E.
FL No.: 62514

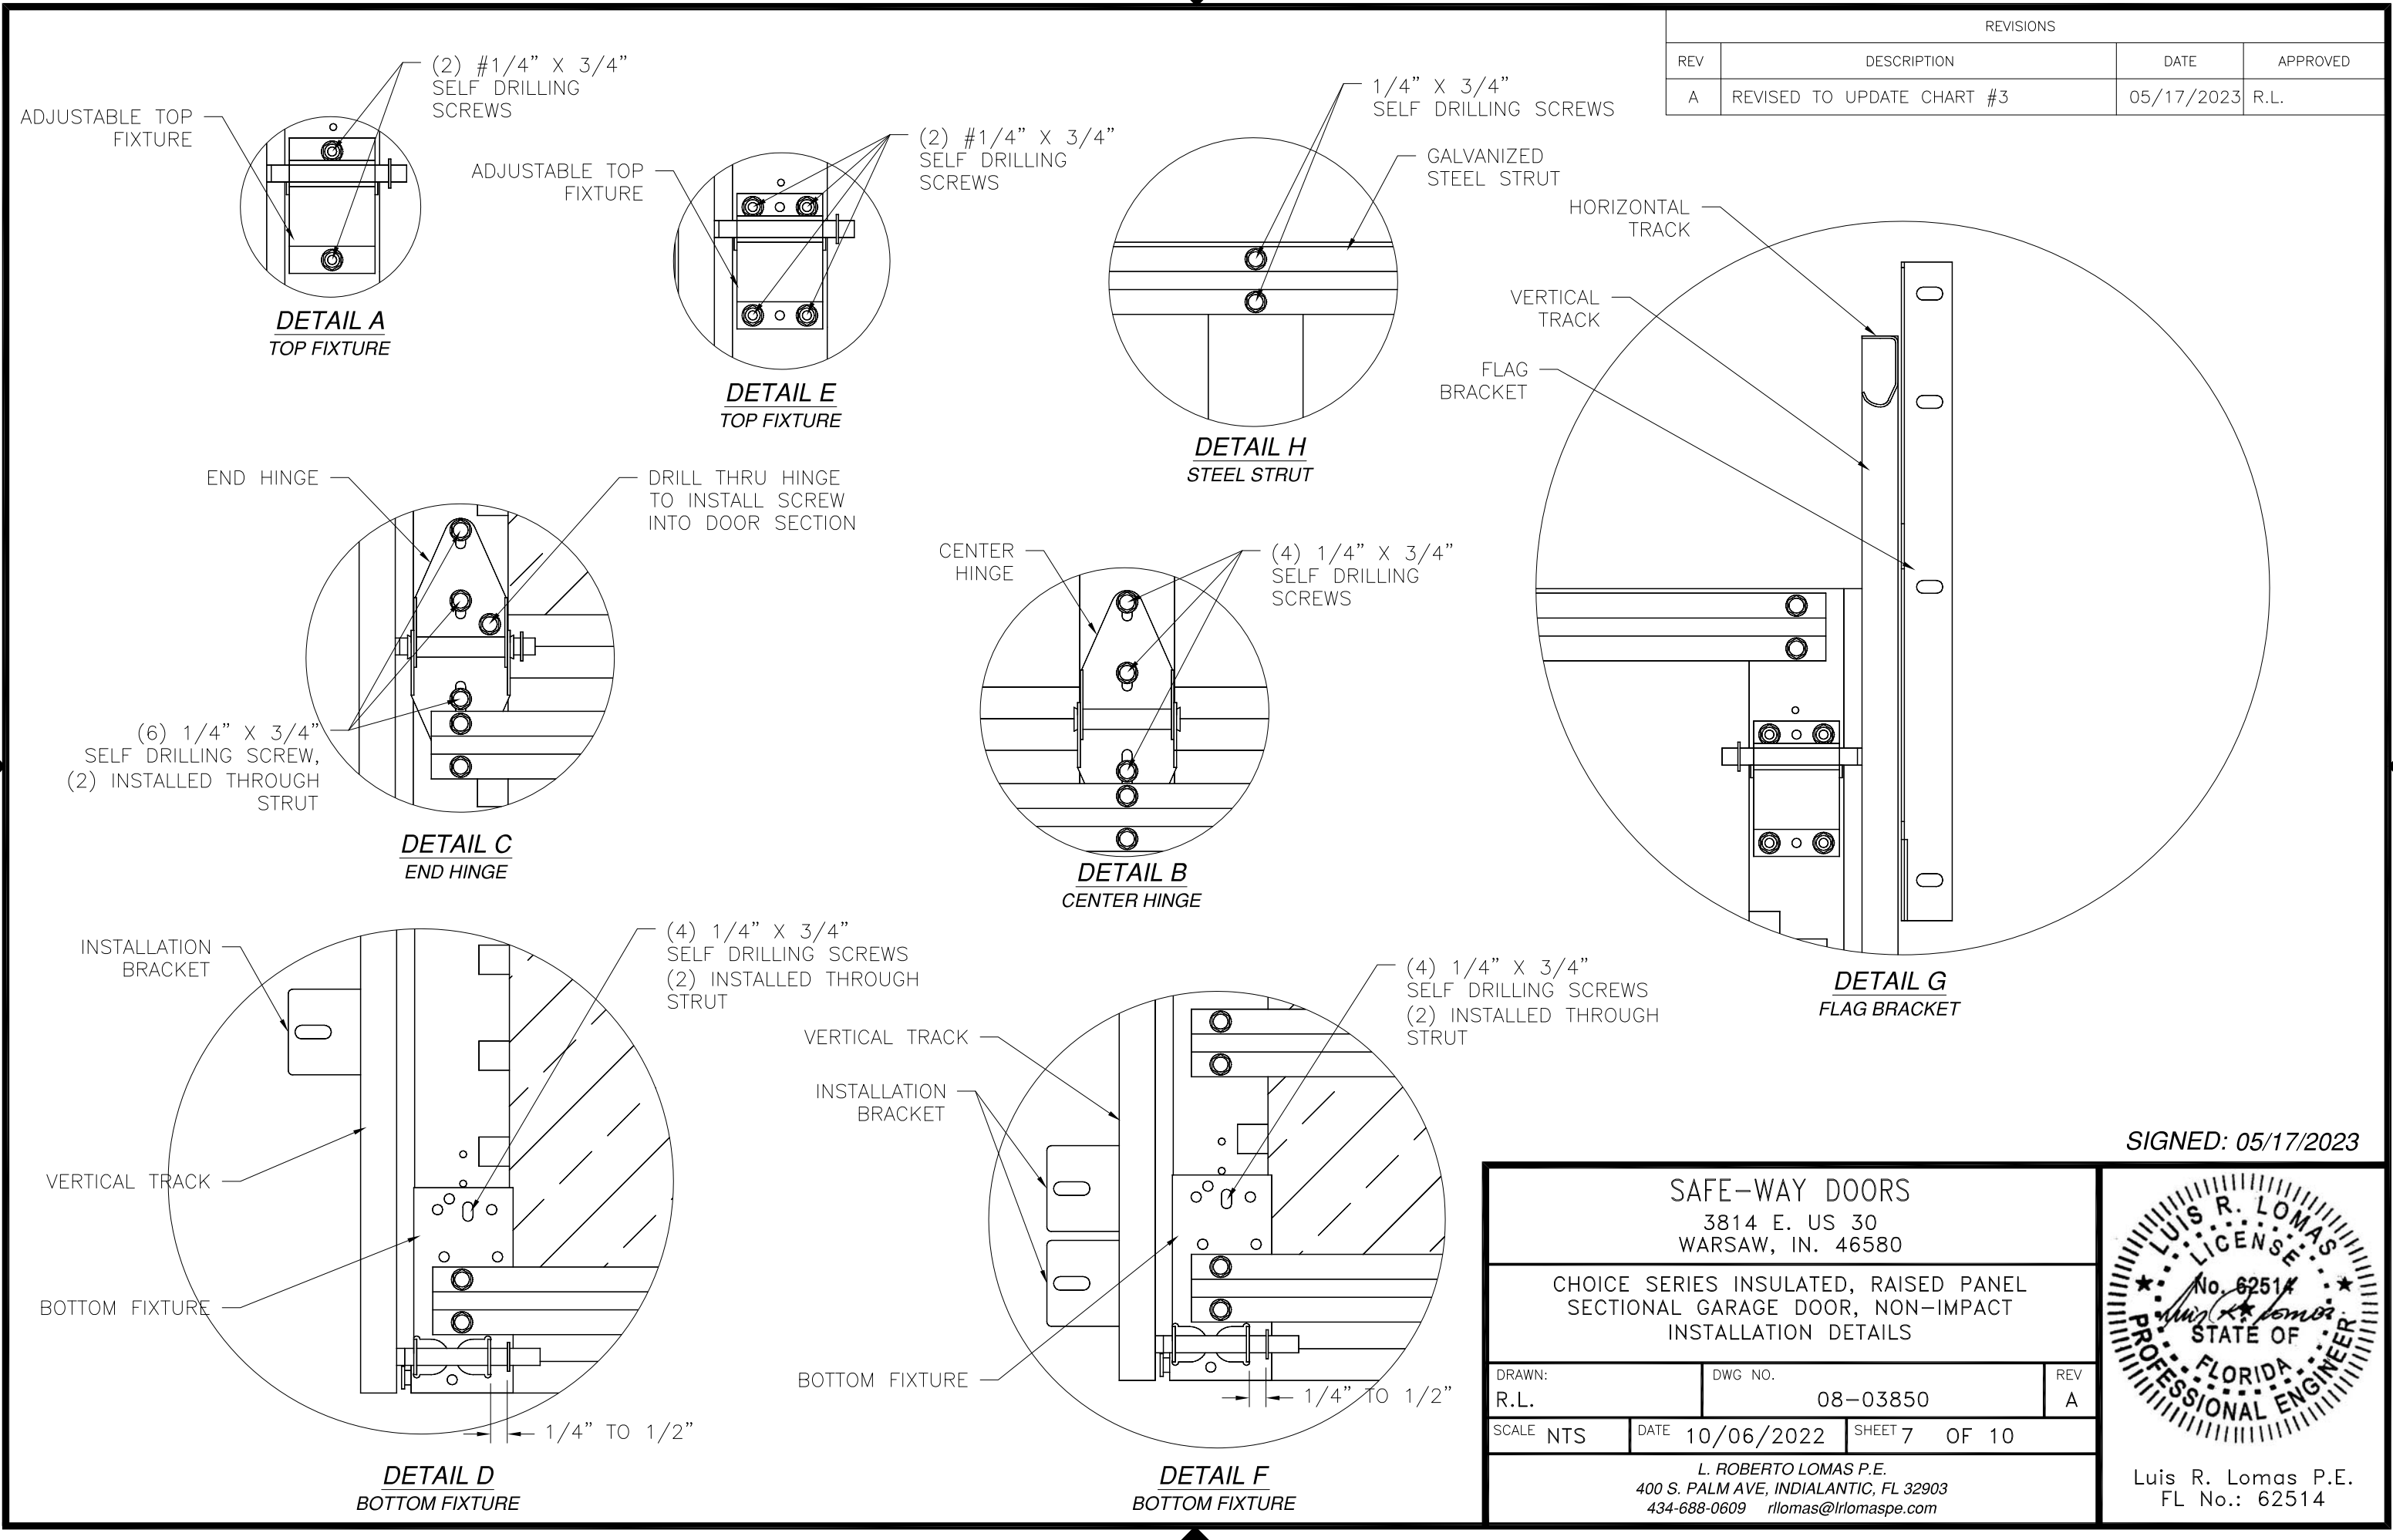

REVISIONS			
REV	DESCRIPTION	DATE	APPROVED
A	REVISED TO UPDATE CHART #3	05/17/2023	R.L.

SAFE-WAY DOORS
3814 E. US 30
WARSAW, IN. 46580

CHOICE SERIES INSULATED, RAISED PANEL
SECTIONAL GARAGE DOOR, NON-IMPACT
INSTALLATION DETAILS


DRAWN: R.L.	DWG NO. 08-03850	REV A
SCALE NTS	DATE 10/06/2022	SHEET 7 OF 10

L. ROBERTO LOMAS P.E.
400 S. PALM AVE, INDIALANTIC, FL 32903
434-688-0609 rllomas@lrlomaspe.com


SIGNED: 05/17/2023

Luis R. Lomas P.E.
FL No.: 62514


REVISIONS			
REV	DESCRIPTION	DATE	APPROVED
A	REVISED TO UPDATE CHART #3	05/17/2023	R.L.

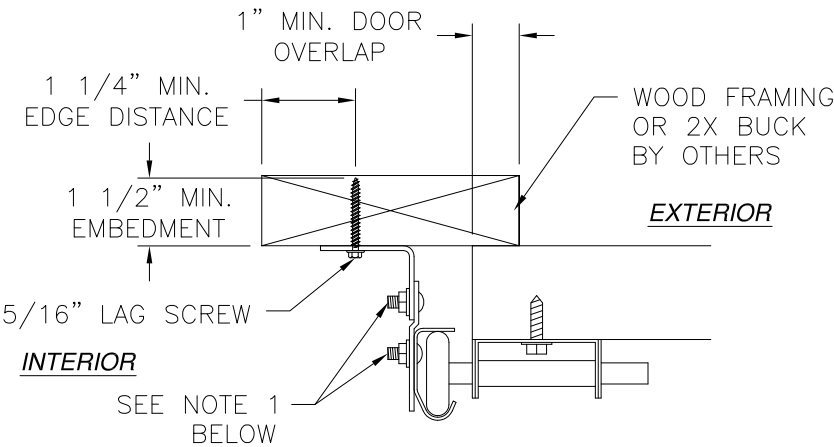


ANGLE MOUNT INSTALLATION
WOOD FRAMING OR 2X BUCK INSTALLATION

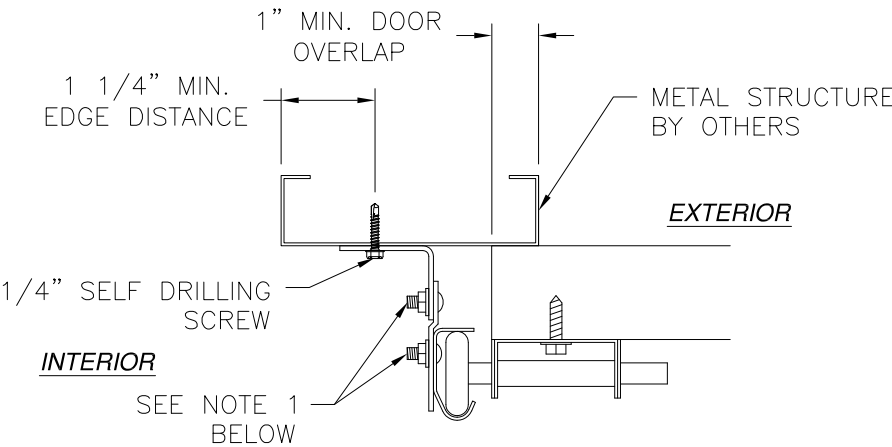


ANGLE MOUNT INSTALLATION
METAL STRUCTURE INSTALLATION

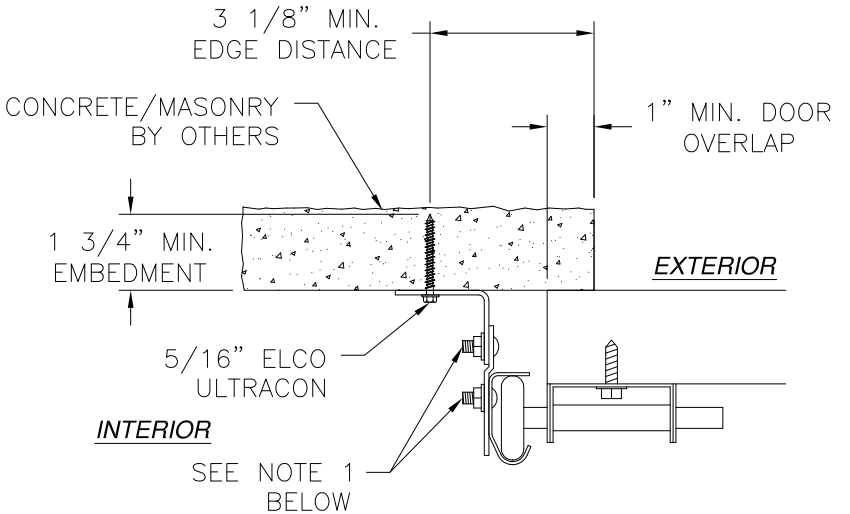


ANGLE MOUNT INSTALLATION
CONCRETE/MASONRY INSTALLATION

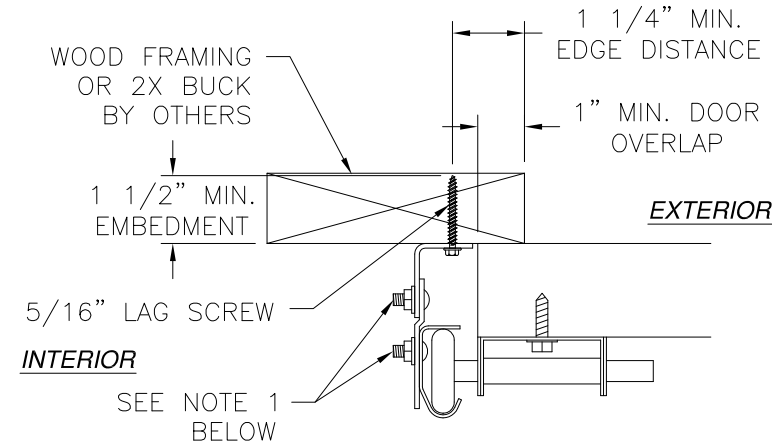

REVERSE ANGLE MOUNT INSTALLATION
WOOD FRAMING OR 2X BUCK INSTALLATION

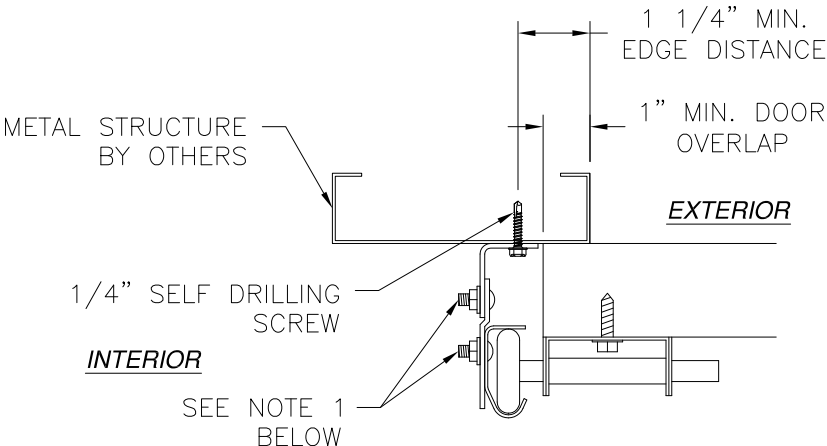

REVERSE ANGLE MOUNT INSTALLATION
METAL STRUCTURE INSTALLATION

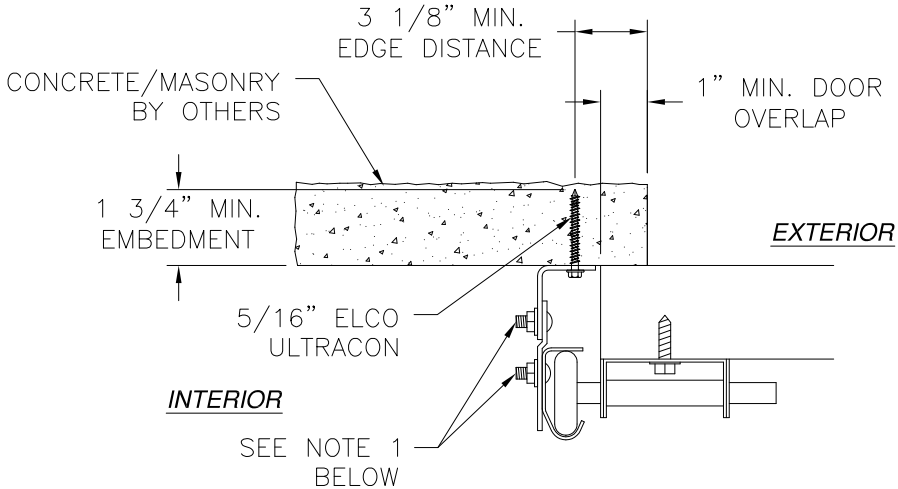

REVERSE ANGLE MOUNT INSTALLATION
CONCRETE/MASONRY INSTALLATION


- NOTES:
1. ATACH ANGLE MOUNT TO TRACK USING
(2) 1/4" BOLT WITH WASHER AND NUT

SIGNED: 05/17/2023


SAFE-WAY DOORS 3814 E. US 30 WARSAW, IN. 46580		
CHOICE SERIES INSULATED, RAISED PANEL SECTIONAL GARAGE DOOR, NON-IMPACT INSTALLATION DETAILS		
DRAWN: R.L.	DWG NO. 08-03850	REV A
SCALE NTS	DATE 10/06/2022	SHEET 8 OF 10
L. ROBERTO LOMAS P.E. 400 S. PALM AVE, INDIALANTIC, FL 32903 434-688-0609 rllomas@lrlomaspe.com		

Luis R. Lomas P.E.
FL No.: 62514


REVISIONS			
REV	DESCRIPTION	DATE	APPROVED
A	REVISED TO UPDATE CHART #3	05/17/2023	R.L.

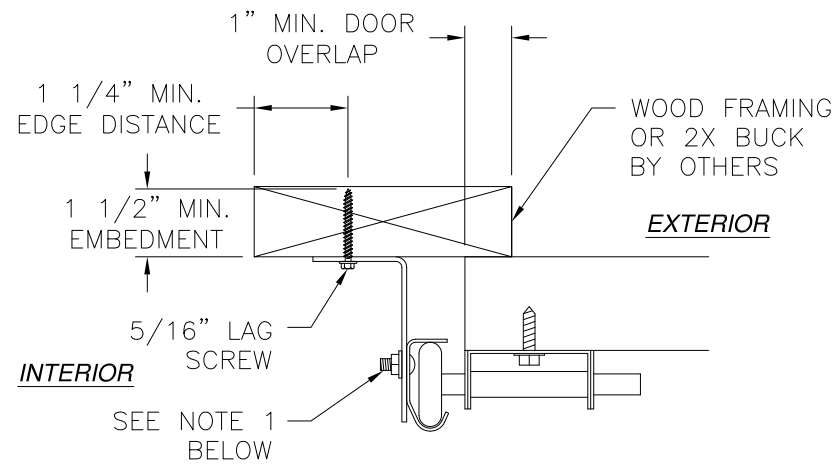

BRACKET MOUNT INSTALLATION
WOOD FRAMING OR 2X BUCK INSTALLATION

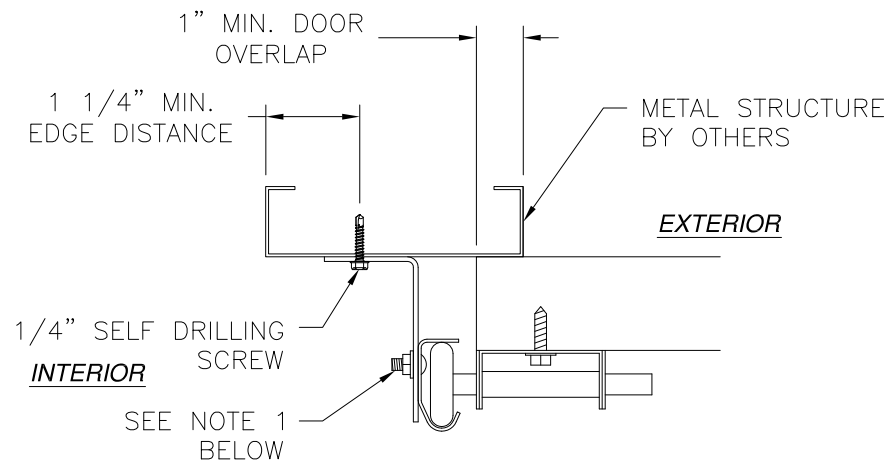

BRACKET MOUNT INSTALLATION
METAL STRUCTURE INSTALLATION

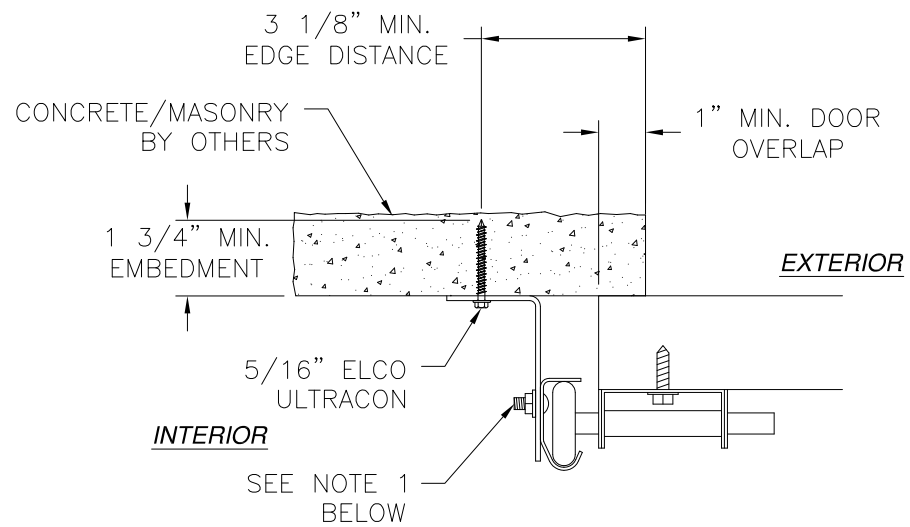










BRACKET MOUNT INSTALLATION
CONCRETE/MASONRY INSTALLATION

- NOTES:**
1. ATACH BRACKET MOUNT TO TRACK USING
(1) 1/4" BOLT WITH WASHER AND NUT



SIGNED: 05/17/2023

SAFE-WAY DOORS 3814 E. US 30 WARSAW, IN. 46580		
CHOICE SERIES INSULATED, RAISED PANEL SECTIONAL GARAGE DOOR, NON-IMPACT INSTALLATION DETAILS		
DRAWN: R.L.	DWG NO. 08-03850	REV A
SCALE NTS	DATE 10/06/2022	SHEET 9 OF 10
L. ROBERTO LOMAS P.E. 400 S. PALM AVE, INDIALANTIC, FL 32903 434-688-0609 rllomas@lrlomaspe.com		

Luis R. Lomas P.E.
FL No.: 62514

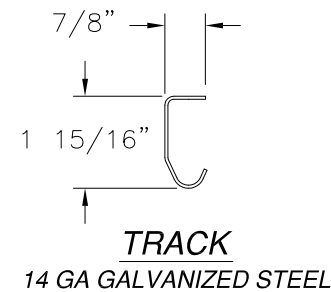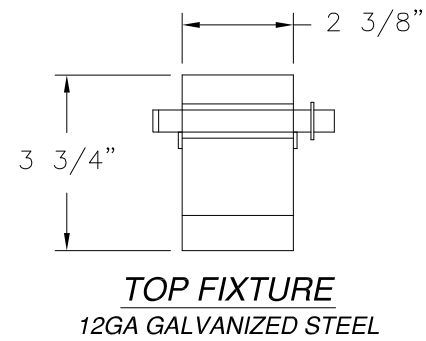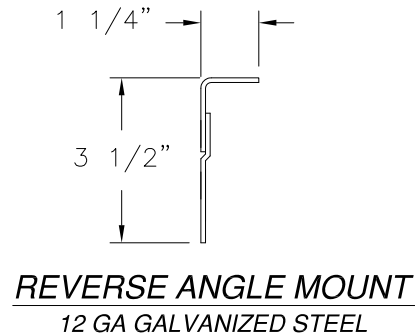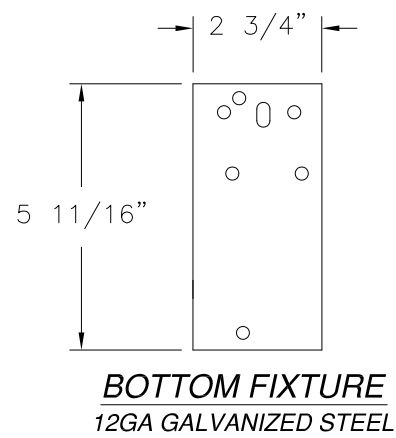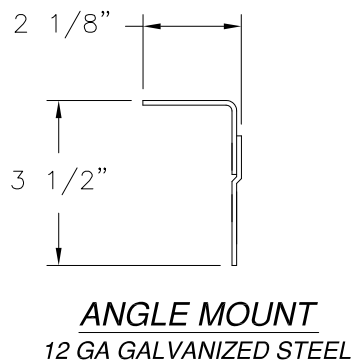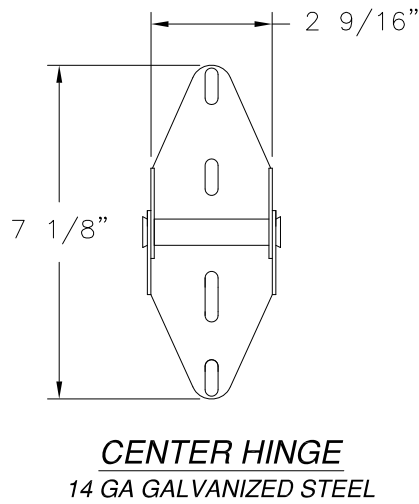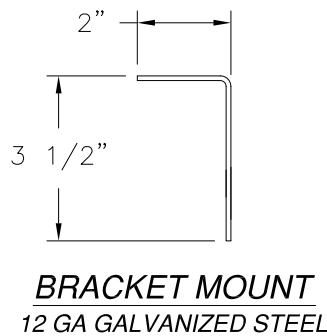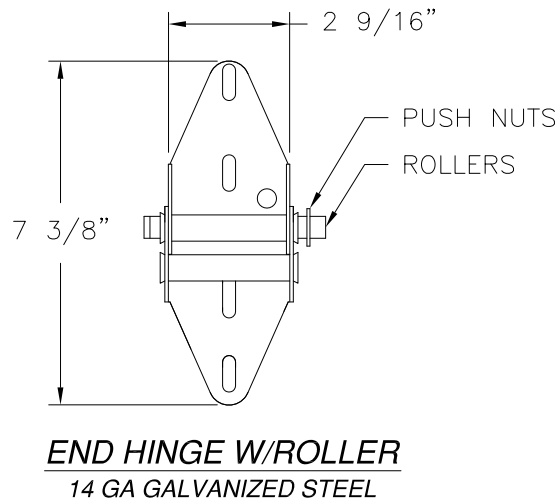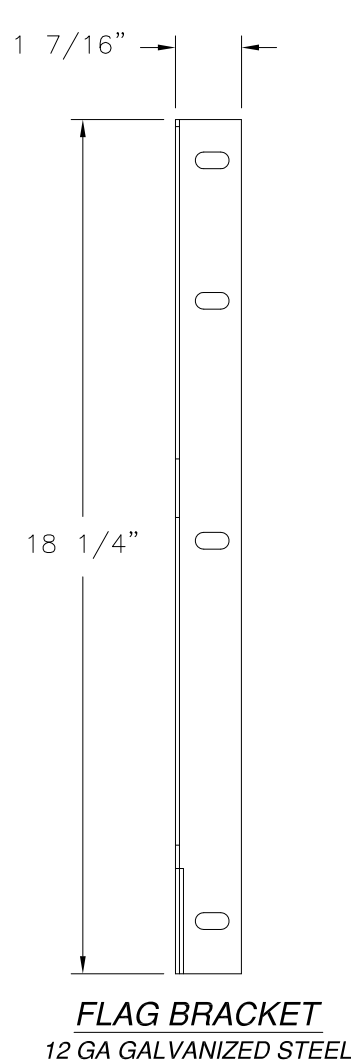

REVISIONS			
REV	DESCRIPTION	DATE	APPROVED
A	REVISED TO UPDATE CHART #3	05/17/2023	R.L.

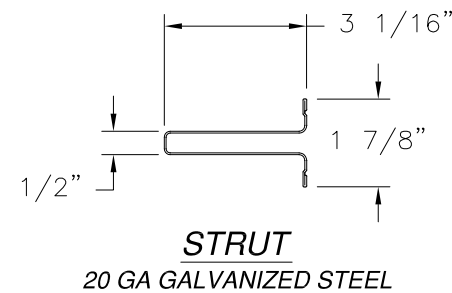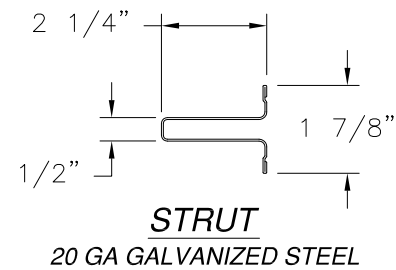

SIGNED: 05/17/2023

SAFE-WAY DOORS
3814 E. US 30
WARSAW, IN. 46580

CHOICE SERIES INSULATED, RAISED PANEL
SECTIONAL GARAGE DOOR, NON-IMPACT
COMPONENTS

DRAWN:
R.L.

DWG NO.
08-03850

REV
A

SCALE NTS

DATE 10/06/2022

SHEET 10 OF 10

L. ROBERTO LOMAS P.E.
400 S. PALM AVE, INDIALANTIC, FL 32903
434-688-0609 rllomas@lrlomaspe.com

Luis R. Lomas P.E.
FL No.: 62514