



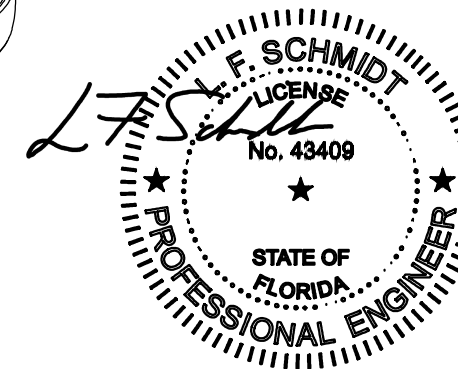


"m-Genius" SERIES
INTERCONNECTED LOCK
in a
STEEL COMMERCIAL DOOR
INSWING / OUTSWING
"IMPACT"

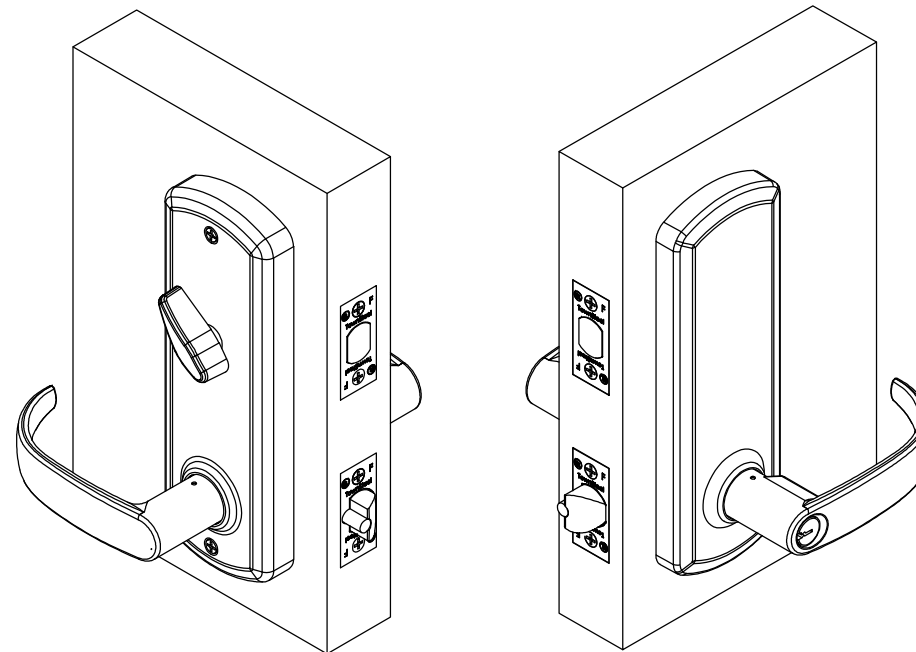

Digitally signed by Lyndon F Schmidt
Date: 2023.08.29 16:30:31 -04'00'

This item has been digitally signed and sealed by
L. F. Schmidt, P.E. on the date adjacent to the seal.
Printed copies of this document are not
considered signed and sealed and the signature
must be verified on any electronic copies.

THIS PRODUCT APPROVAL IS VALID
ONLY FOR THE STATE OF FLORIDA

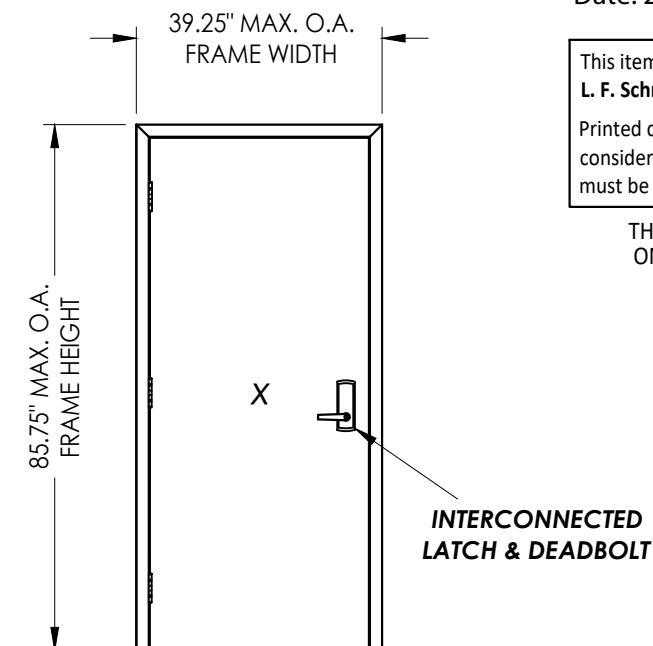

- GENERAL NOTES**
1. This product has been evaluated and is in compliance with the 8th Edition (2023) Florida Building Code (FBC) structural requirements including the "High Velocity Hurricane Zone" (HVHZ).
 2. When used in the "HVHZ" this product complies with Section 1626 of the FBC and does not require an impact resistant covering.
 3. When used in areas outside of the "HVHZ" requiring wind borne debris protection, this product complies with FBC Sections 1609.1.2 & R301.2.1.2 and does not require an impact resistant covering. This product meets missile level "D" and includes Wind Zone 4 as defined in ASTM E 1996 and FBC Sections 1609.1.2.2 & R301.2.1.2.1.
 4. This product has been tested in the door panels as specified in this approval. Substitution into a similar product may be approved for use by the local Authority Having Jurisdiction. In all cases, the steel door used must possess a comparable current Florida Statewide product approval. The door panel size and design pressure (DP) rating shall not exceed the sizes and DP ratings shown in this approval or the steel side hinged swing door approval being used.
 5. Refer to the separate Florida Product Approval for the swing door used in conjunction with this component approval to determine the ability of the system to meet the water infiltration requirements for the "HVHZ".
 6. Site conditions that deviate from the details of this drawing require further engineering analysis by a licensed engineer or registered architect.
 7. Air and water infiltration qualifications to be reviewed by the Building Official.
 8. All steel shall be protected as specified in Section 2222.6 of the FBC.

TABLE OF CONTENTS	
SHEET#	DESCRIPTION
1	Typical elevation, design pressures & general notes
2	Lock details
3	Door panel details

CONFIGURATION	DOOR	LOCK TYPE	DESIGN PRESSURE (PSF) OUTSWING	
			POSITIVE	NEGATIVE
SINGLE	24 GA.	"m-Genius" SERIES INTERCONNECTED LOCK	+65.0	-65.0

Documents Prepared By:
Lyndon F. Schmidt
P.E. No. 43409

RW BUILDING CONSULTANTS, INC.
P.O. Box 230, Valrico, FL 33595
Phone No.: 813.659.9197
FBPE Registry No. 9813

PRODUCT:	TOWNSTEEL INTERCONNECTED LOCK
PART OR ASSEMBLY:	TYPICAL ELEVATION, DESIGN PRESSURES & GENERAL NOTES
NO.	1
DATE	8/29/23
UPDATE TO	8TH ED. (2023)
FBC	
BY	LFS
REVISIONS	

DATE: 3/24/22

SCALE: N.T.S.


DWG. BY: LFS

CHK. BY: RW

DRAWING NO.: FL-41494.4

SHEET 1 OF 3

G:\2023 FBC DRAWINGS\Townsteel\FL-41494 R1\FL-41494.4.dwg

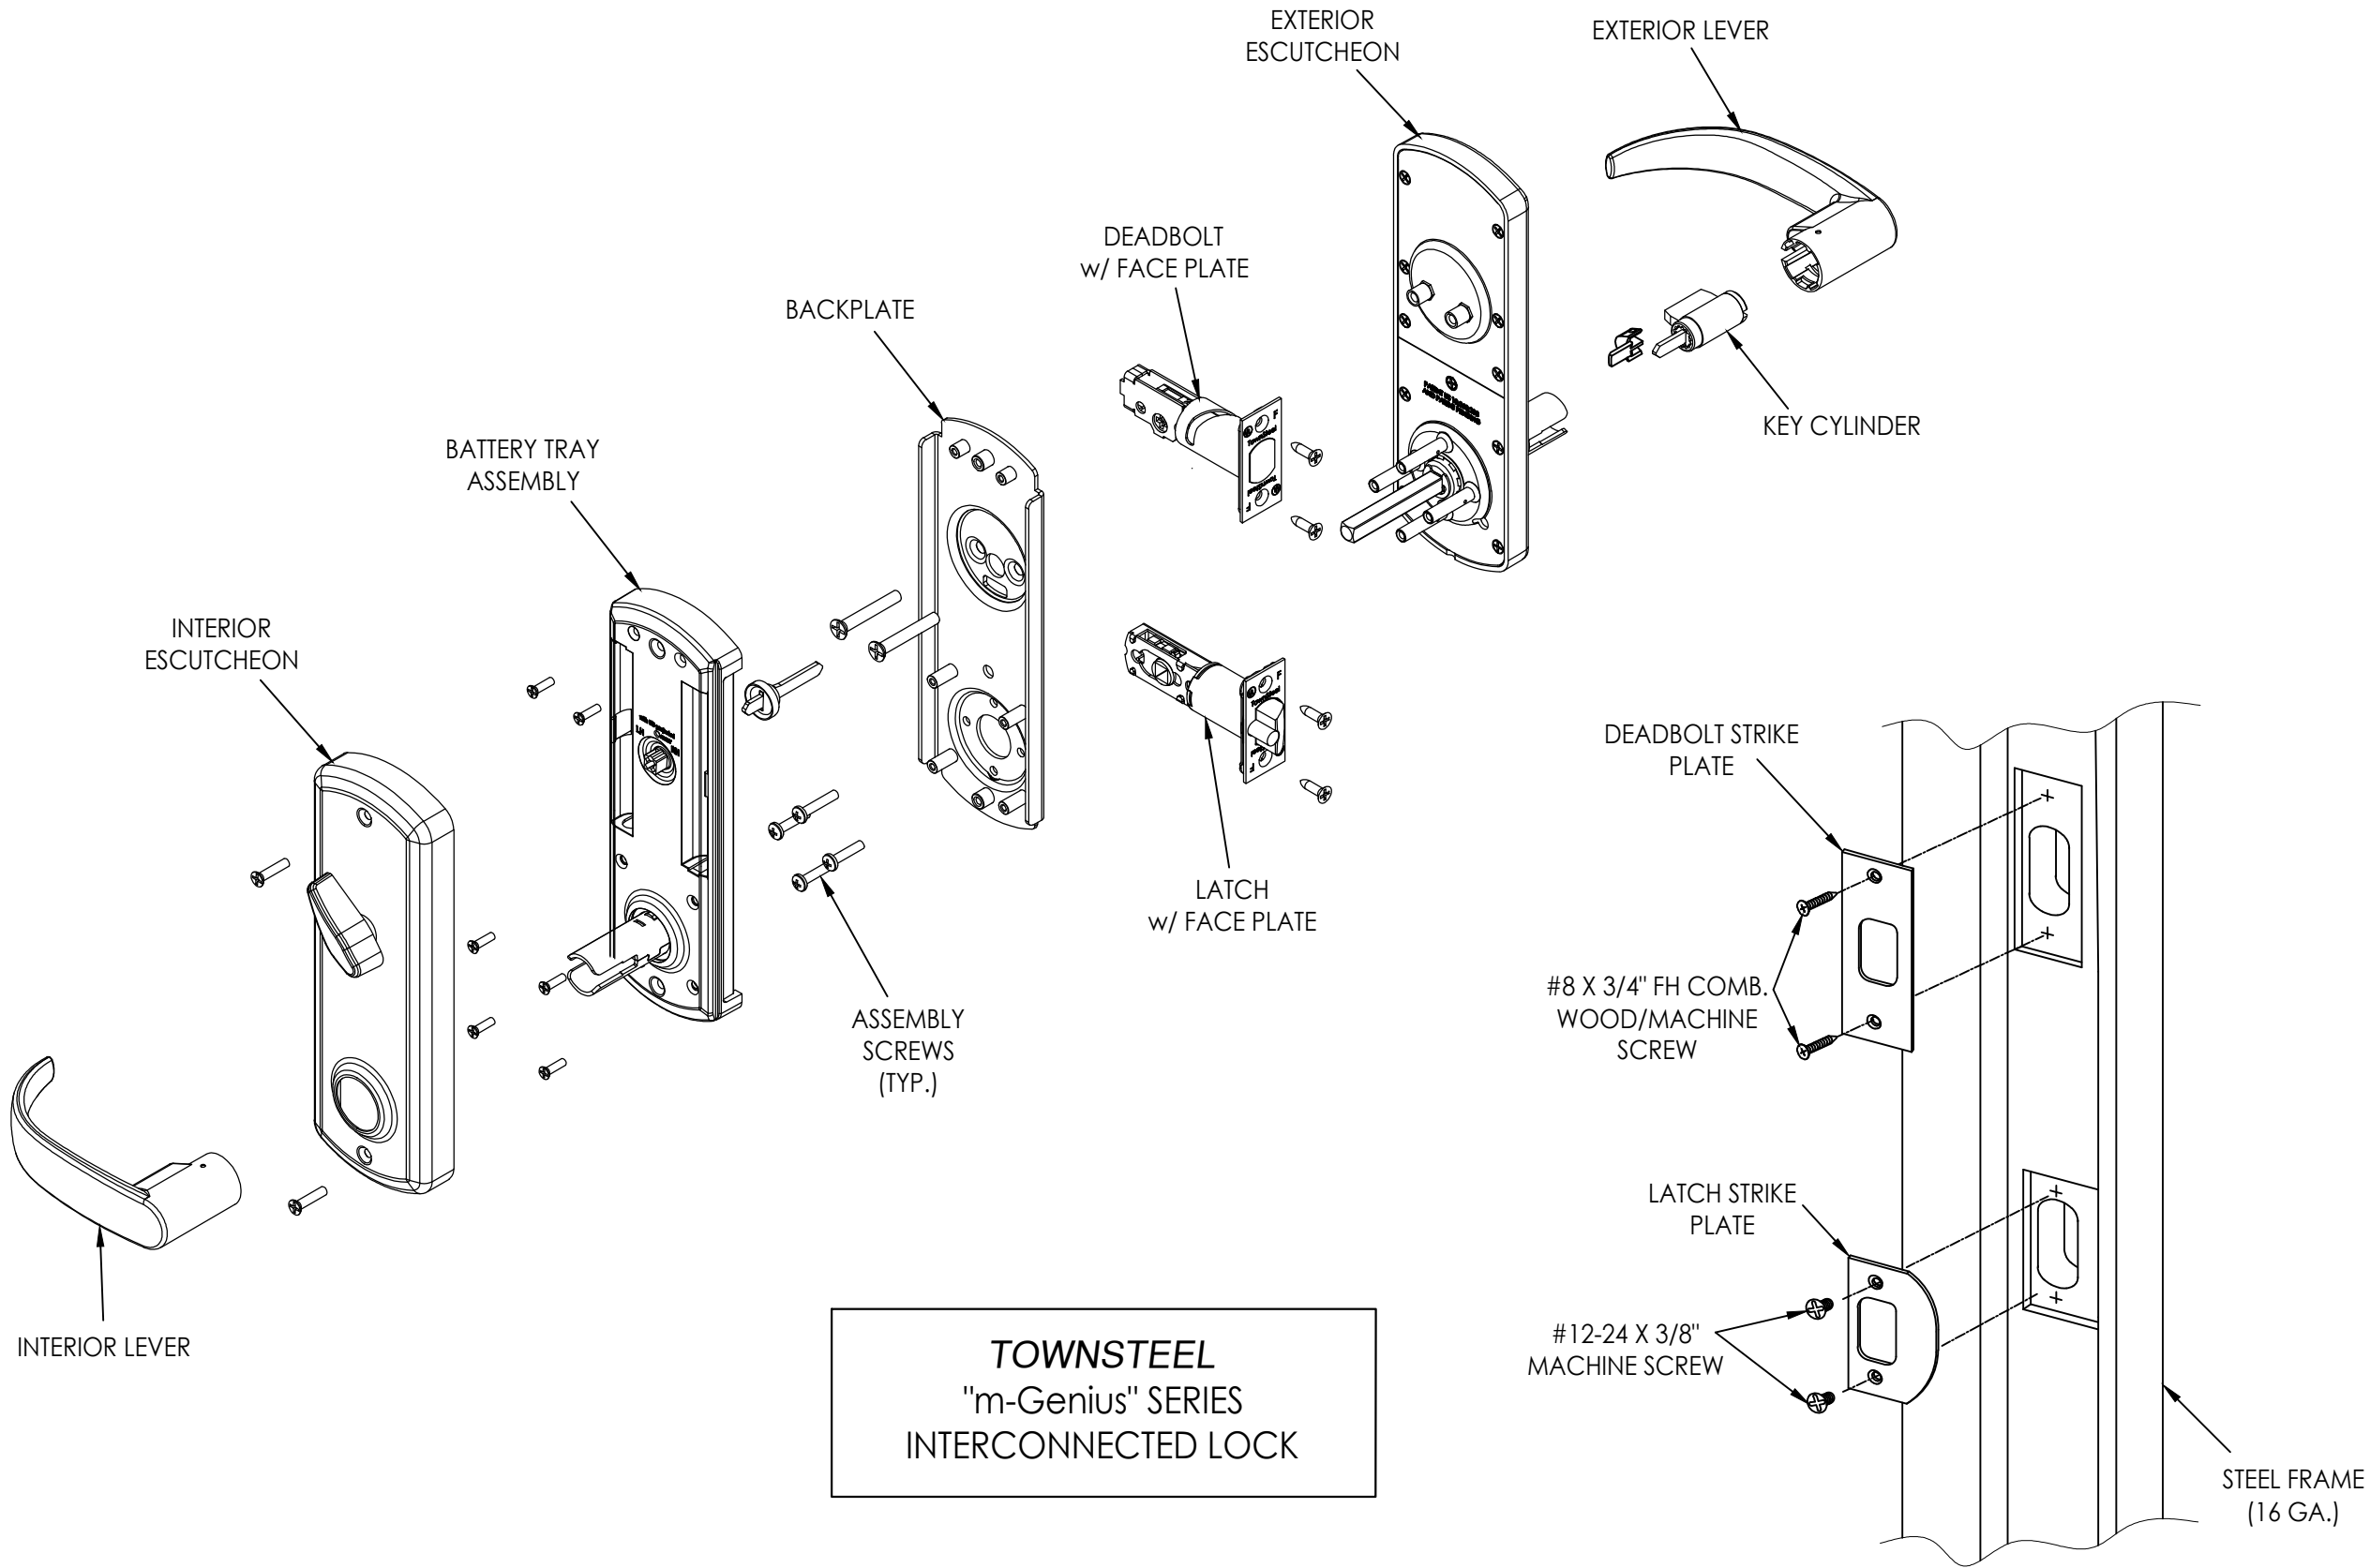

Documents Prepared By: Lyndon F. Schmidt P.E. No. 43409				RW BUILDING CONSULTANTS, INC. P.O. Box 230, Valrico, FL 33595 Phone No.: 813.659.9197 FBPE Registry No. 9813			
PRODUCT: TOWNSTEEL INTERCONNECTED LOCK				PART OR ASSEMBLY: LOCK DETAILS			
				NO.	DATE	BY	REVISIONS
				1	8/29/23	DATE	BY
DATE: 3/24/22				UPDATE TO 8TH ED. (2023) FBC			
SCALE: N.T.S.							
DWG. BY: LFS							
CHK. BY: RW							
DRAWING NO.: FL-41494.4							
SHEET 2 OF 3							

