





LOCKLY SECURE LATCH
"PGD628" SERIES SMARTLOCK
in a Steel Door
INSWING / OUTSWING
"IMPACT"


GENERAL NOTES

- 1. This product has been evaluated and is in compliance with the 9th Edition (2026) Florida Building Code (FBC) structural requirements excluding the "High Velocity Hurricane Zone" (HVHZ).
- 2. When used in areas requiring wind borne debris protection, this product complies with FBC Sections 1609.1.2 & R301.2.1.2. and does not require an impact resistant covering. This product meets missile level "D" and includes Wind Zone 4 as defined in ASTM E 1996.
- 3. This product has been tested in the door panels as specified in this approval. Substitution into a similar product may be approved for use by the local Authority Having Jurisdiction. In all cases, the steel door used must possess a comparable current Florida Statewide product approval. The door panel size and design pressure (DP) rating shall not exceed the sizes and DP ratings shown in this approval or the side hinged swing door approval being used.
- 4. Site conditions that deviate from the details of this drawing require further engineering analysis by a licensed engineer or registered architect.

TABLE OF CONTENTS	
SHEET#	DESCRIPTION
1	Typical elevation, design pressures & general notes
2	Secure Pro Latch Details
3	Door Panel Details

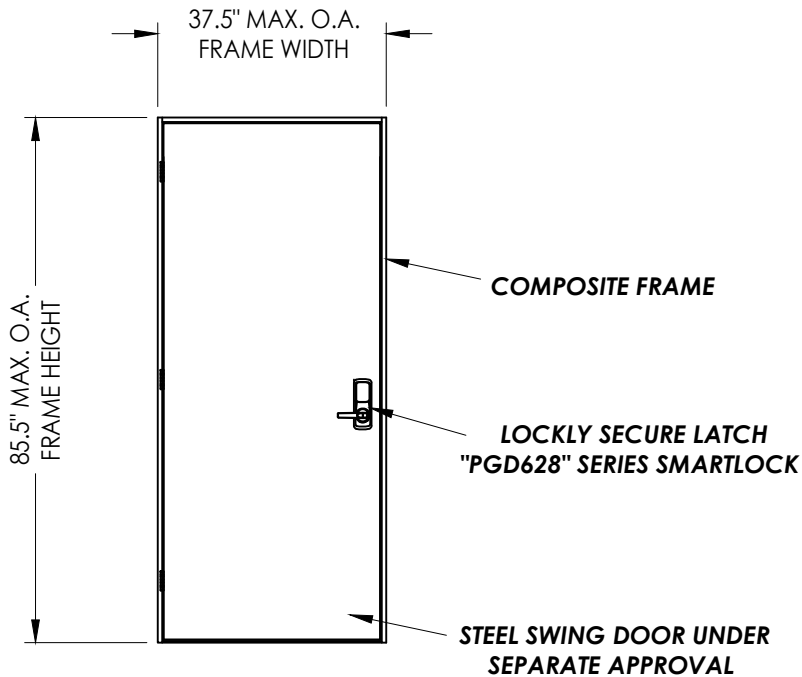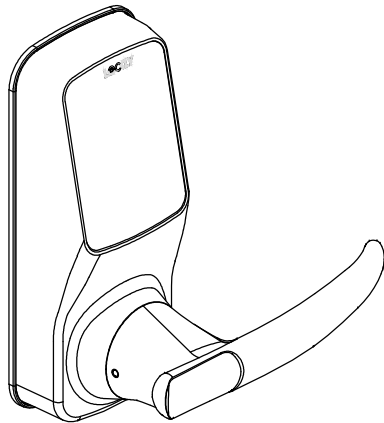

MAX FRAME DIMENSION	LOCK TYPE	DOOR MATERIAL	DESIGN PRESSURE (PSF)			
			INSWING		OUTSWING	
			POSITIVE	NEGATIVE	POSITIVE	NEGATIVE
37.5" x 85.5"	"PGD628" SERIES SECURE LATCH	STEEL (STEEL EDGE)	+45.0	-50.0	+45.0	-45.0

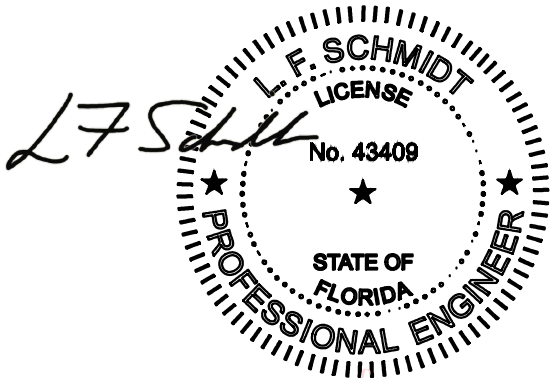

Digitally signed by Lyndon F Schmidt
Date: 2026.07.20 12:09:09 -04'00'

This item has been digitally signed and sealed by
L. F. Schmidt, P.E. on the date adjacent to the seal.
Printed copies of this document are not
considered signed and sealed and the signature
must be verified on any electronic copies.

THIS PRODUCT APPROVAL IS VALID
ONLY FOR THE STATE OF FLORIDA

Documents Prepared By:
Lyndon F. Schmidt
P.E. No. 43409

LOCKLY
SECURE LATCH

PART OR ASSEMBLY:
TYPICAL ELEVATION, DESIGN
PRESSURES & GENERAL NOTES

2

7/07/26

UPDATE TO 9TH ED. (2026)

FBC

1

8/29/23

UPDATE TO 8TH ED. (2023)

FBC

NO.

DATE

REVISIONS

DATE: 5/04/22

SCALE: N.T.S.

DWG. BY: LFS

CHK. BY: RW


DRAWING NO.: FL-41521.3

SHEET 1 OF 3

© 2022 R.W. BUILDING CONSULTANTS INC.

Building Consultants, Inc.
P.O. Box 230, Valrico, FL 33595
Phone No.: 813.659.9197
FBPE Registry No. 9813

Z:\2023 FBC Drawings\Lockly\FL-41521 R1\FL-41521.1-3.dwg

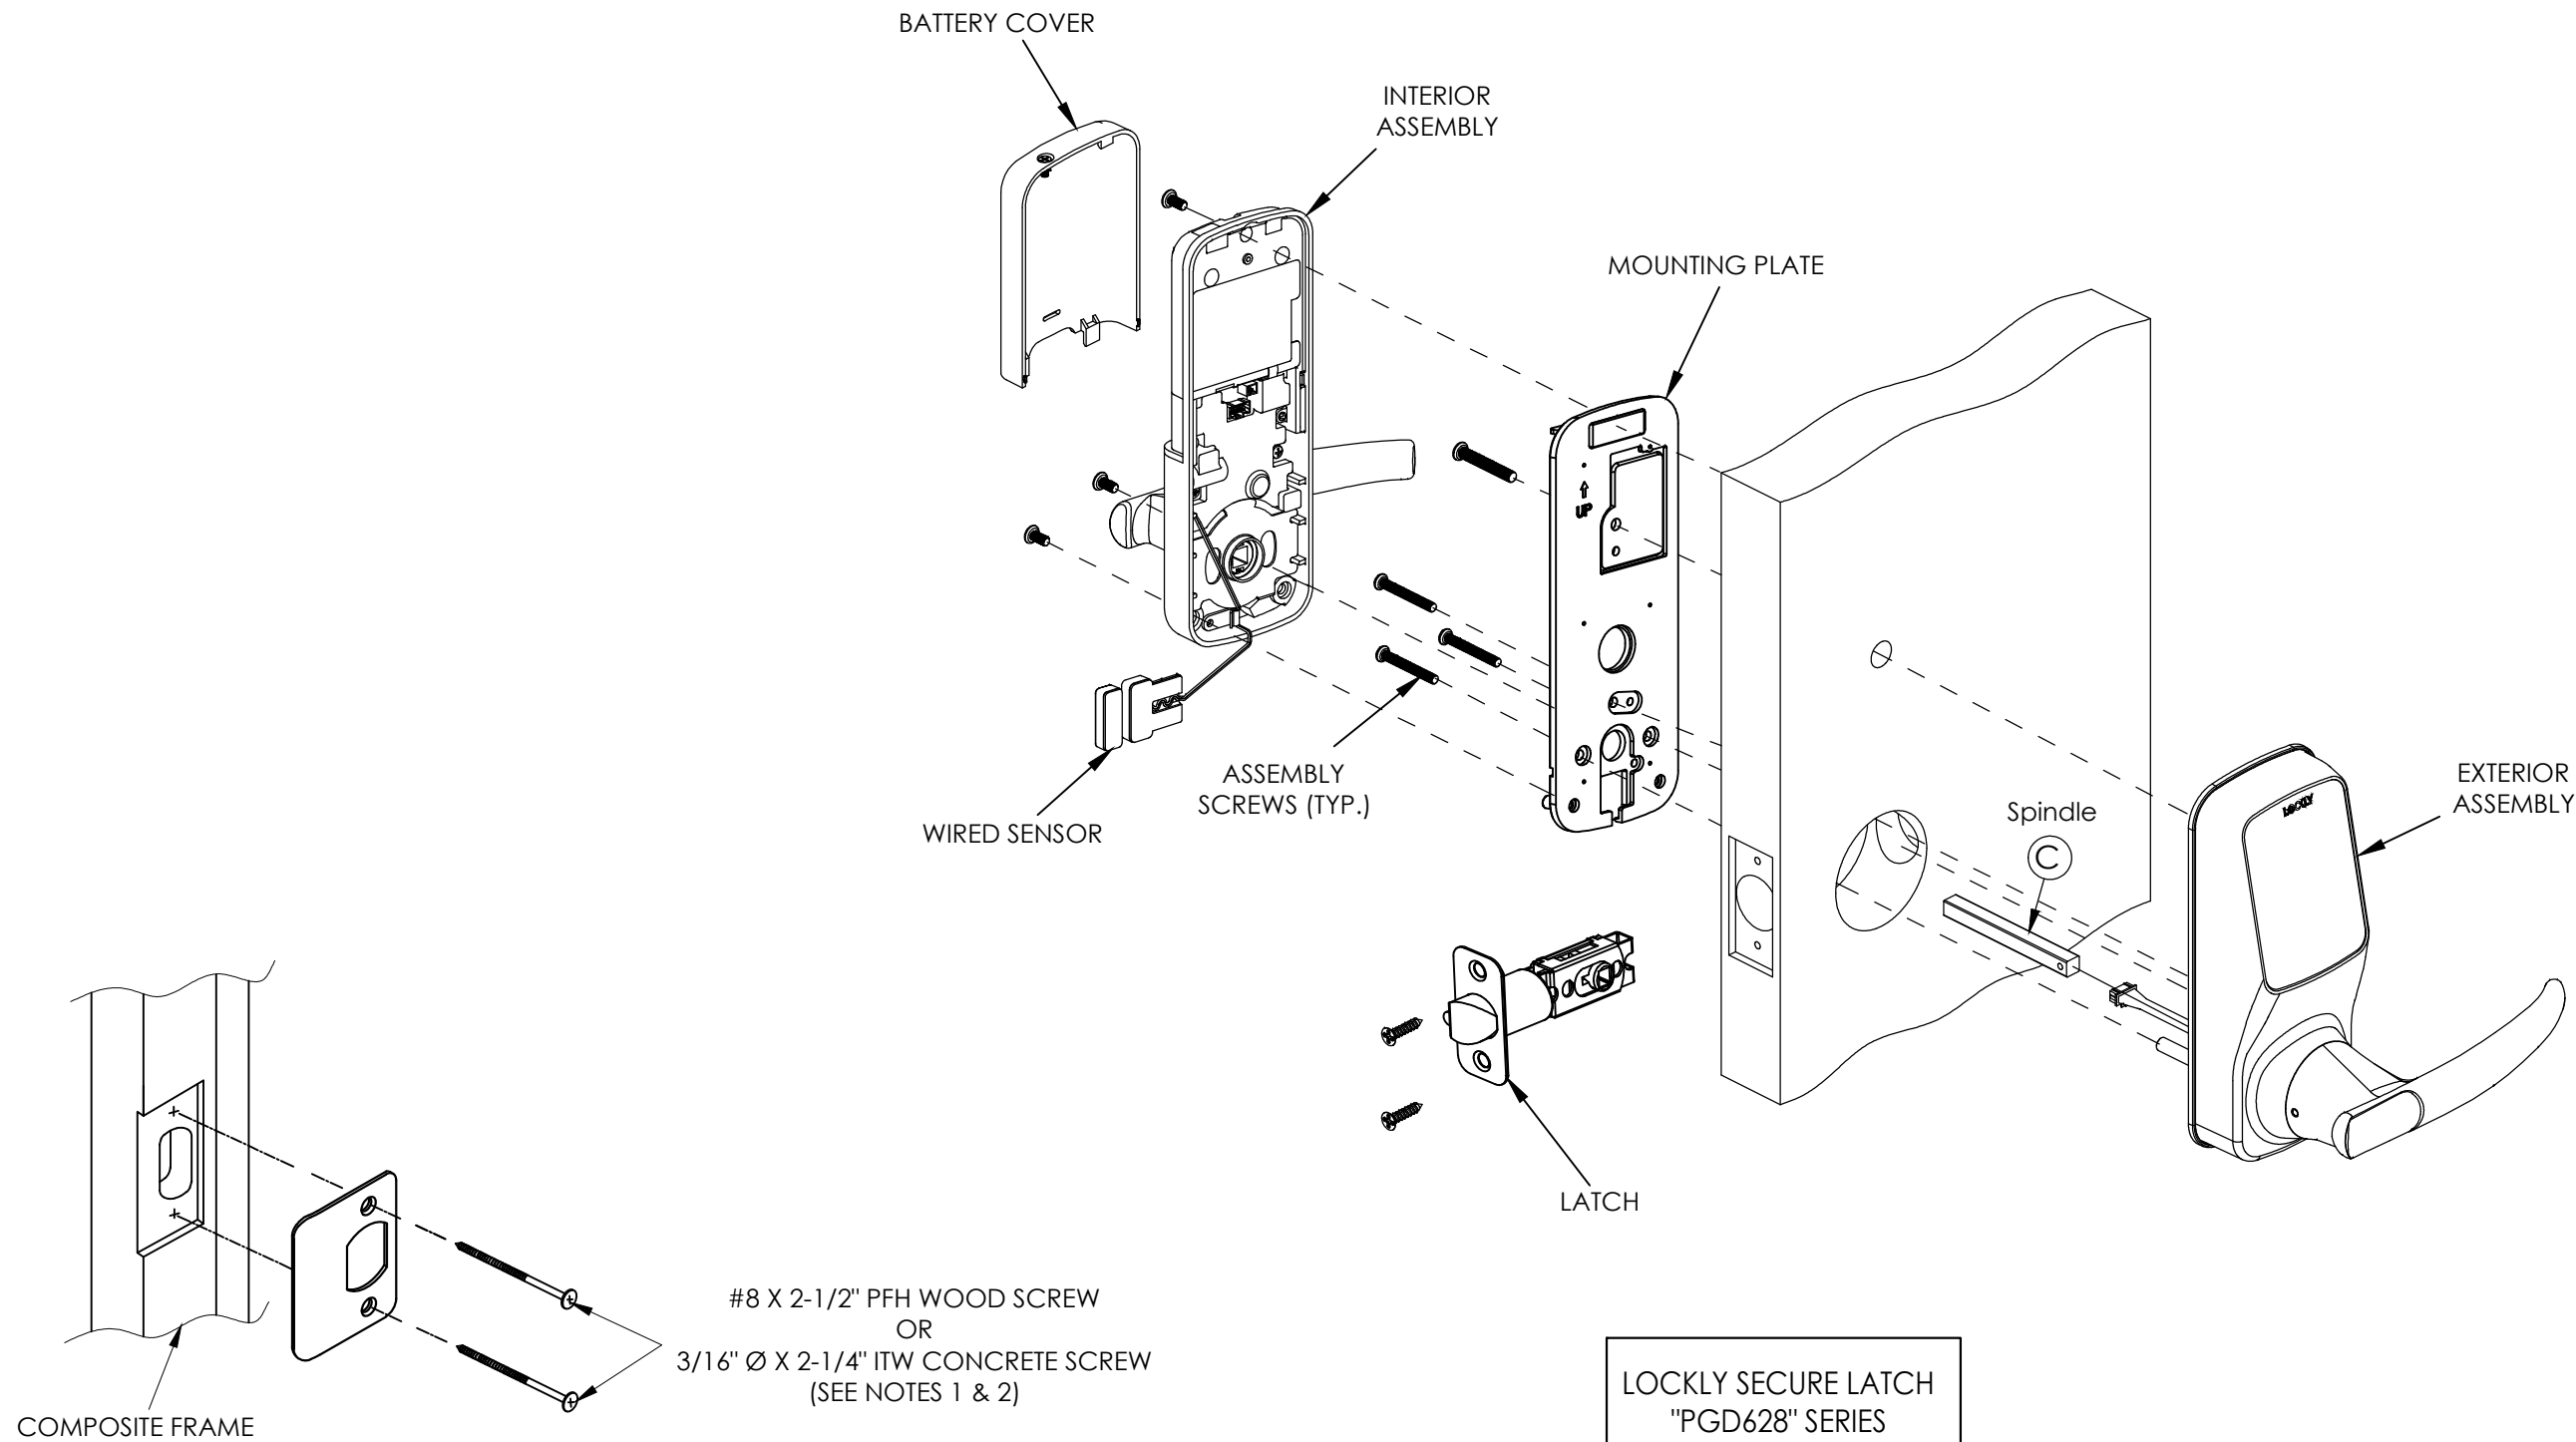


SINGLE DOOR COMPOSITE FRAME INSTALLATION DETAILS


- NOTES :
1. Wood screw installation requires 1.5" min. embedment into 2X wood substrate ($G \geq 0.42$).
 2. Concrete screw installation requires 1.25" min. embedment into concrete (conforming to ACI 301, 3000 psi min.) or hollow block (conforming to ASTM C-90) and maintaining a min. 3" edge distance and 1-1/2" min. center-to-center spacing of anchors.

Documents Prepared By: Lyndon F. Schmidt P.E. No. 43409				<i>RW</i> BUILDING CONSULTANTS, INC. P.O. Box 230, Valrico, FL 33595 Phone No.: 813.659.9197 FBPE Registry No. 9813			
PRODUCT:		LOCKLY SECURE LATCH		PART OR ASSEMBLY:		SECURE PRO LATCH DETAILS	
				LFS	FBC	LFS	BY
				2	7/07/26	UPDATE TO 9TH ED. (2026)	
				1	8/29/23	UPDATE TO 8TH ED. (2023)	
				NO.	DATE		
REVISIONS							
DATE: 5/04/22							
SCALE: N.T.S.							
DWG. BY: LFS							
CHK. BY: RW							
DRAWING NO.: FL-41521.3							
SHEET 2 OF 3							

NOTE: Door panels shown as tested. Refer to current Florida Statewide Product Approval for actual specifications and installation instructions (See General Note 3, Sheet 1).

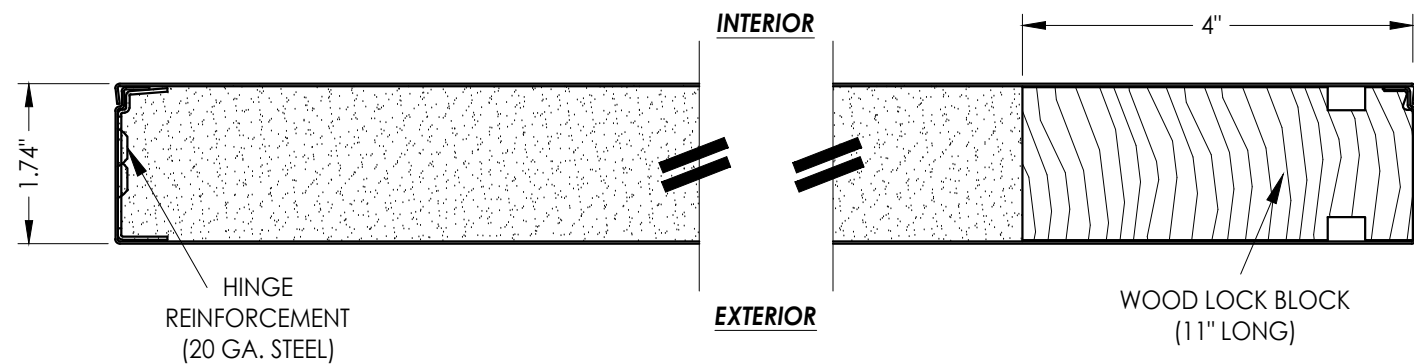

1 **HORIZONTAL CROSS SECTION**
3

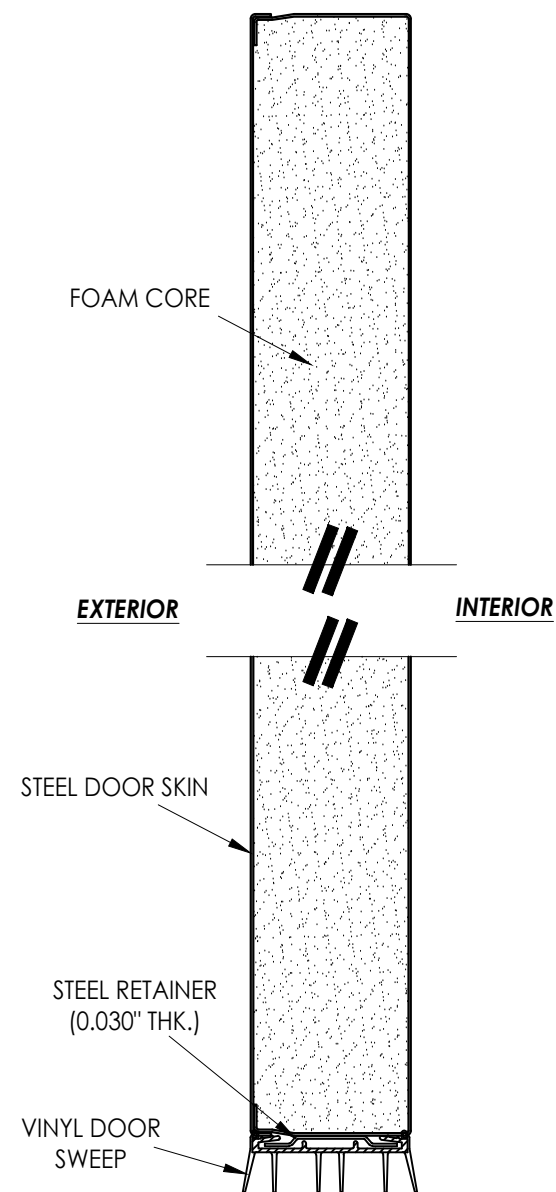

2 VERTICAL CROSS SECTION

[illegible]

Documents Prepared By:
Lyndon F. Schmidt
P.E. No. 43409

R^{qW} BUILDING CONSULTANTS, INC.
P.O. Box 230, Valrico, FL 33595
Phone No.: 813.659.9197
FBPE Registry No. 9813