


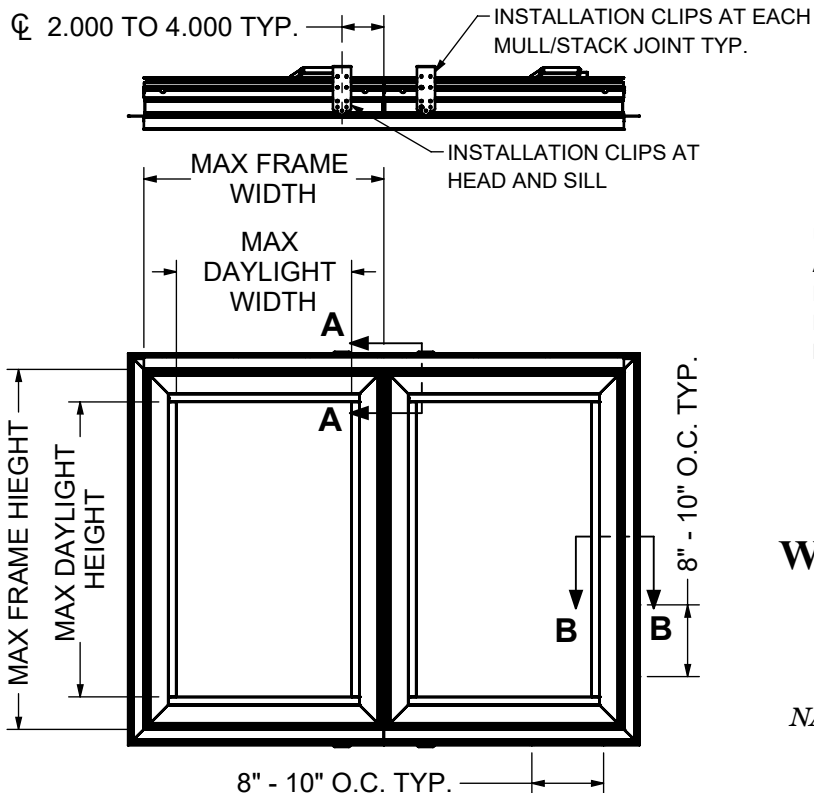

#6 X (1-5/8") NON-CORROSIVE SCREW 1-1/2" MIN PENETRATION INTO FRAMING MEMBER 8-10" ON CENTER THRU NAILING FIN AROUND THE UNIT'S ENTIRE PERIMETER TYP.


USE SILICONE SEALANT AROUND ENTIRE PERIMETER BETWEEN NAILING FIN & WOOD BUCK BY OTHERS TYP.

3/4" MIN EDGE DISTANCE TYP


WEATHER SHIELD WINDOWS & DOORS

4201 CA-CA MULL
NAILING FIN INSTALLATION

HEAD/SILL ANCHORAGE

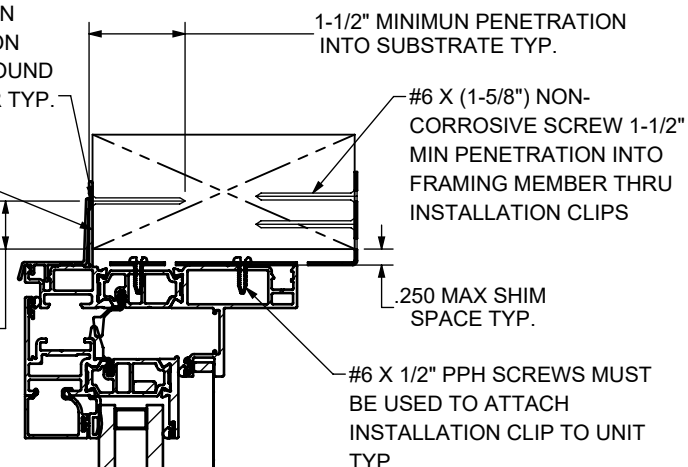

SECTION A-A
SCALE 1 : 3

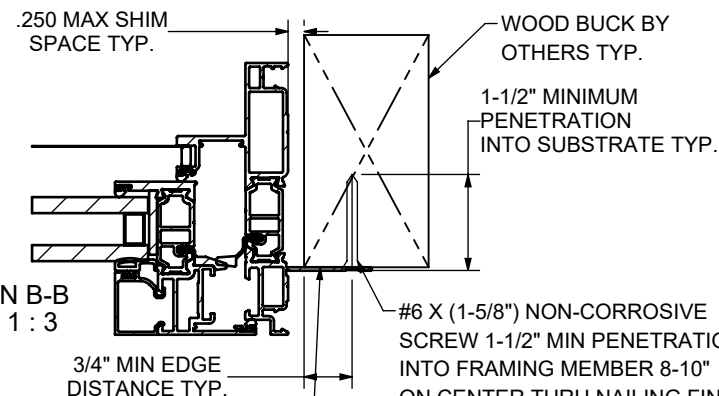

SECTION B-B
SCALE 1 : 3

USE SILICONE SEALANT AROUND ENTIRE PERIMETER BETWEEN NAILING FIN & WOOD BUCK BY OTHERS TYP.

SIDE ANCHORAGE

Product I.D.	Description	Conf.	Frame Size		Daylight Size		DP Rating (psf)
			Width	Height	Width	Height	
4201	Casement	2-wide	36	84	30.591	78.591	+/-50

NOTE(S):

1. INSTALLATION QUALIFIES SINGLE AND MULLED CONFIGURATIONS.
2. THESE UNITS HAVE BEEN TESTED, ANALYZED, HALMARK CERTIFIED AND FBC APPROVED.
3. THE PRODUCT HAS BEEN EVALUATED TO THE FOLLOWING:
 - AAMA/WDMA/CSA 101/I.S.2/A440-11
 - AAMA/WDMA/CSA 101/I.S.2/A440-17
4. THIS SCHEDULE ADDRESSES ONLY THE FASTENERS REQUIRED TO ANCHOR THE WINDOW(S) TO ACHIEVE THE RATED DESIGN PRESSURE. THOROUGHLY READ AND FOLLOW MANUFACTURERS INSTALLATION INSTRUCTIONS RECEIVED WITH UNIT. THIS GUIDE DOES NOT ADDRESS THE SEALING CONSIDERATIONS THAT MAY ARISE IN DIFFERENT WALL CONDITIONS.

TOLERANCES UNLESS SPECIFIED:	
INCHES	ANGLE
.x ± .1"	xx ± 1°
.xx ± .03"	xx.x ± .5° (1/2°)
.xxx ± .015"	xx.xx ± .25° (1/4°)

WEATHER SHIELD.
WINDOWS & DOORS

			TYP. WALL THICKNESS:		PRODUCTS: 4201	
			WT/FT:	AREA:	DRAWN BY: HR	DATE: 10/4/2021
			MAT:	FINISH:	TITLE: CA-CA MULLING INSTALLATION INSTRUCTIONS	
			DIE TOOL:	CUT STOCK:	DWG NO.: 45-33477	
REV	DATE	DESCRIPTION	PCR NO.	ENG	PDR #: 2020-16769	PROFILE #45-33460
					SCALE: 1:16	SHEET NAME: Sheet1
					SHEET 1 OF 1	

DO NOT SCALE DRAWING