



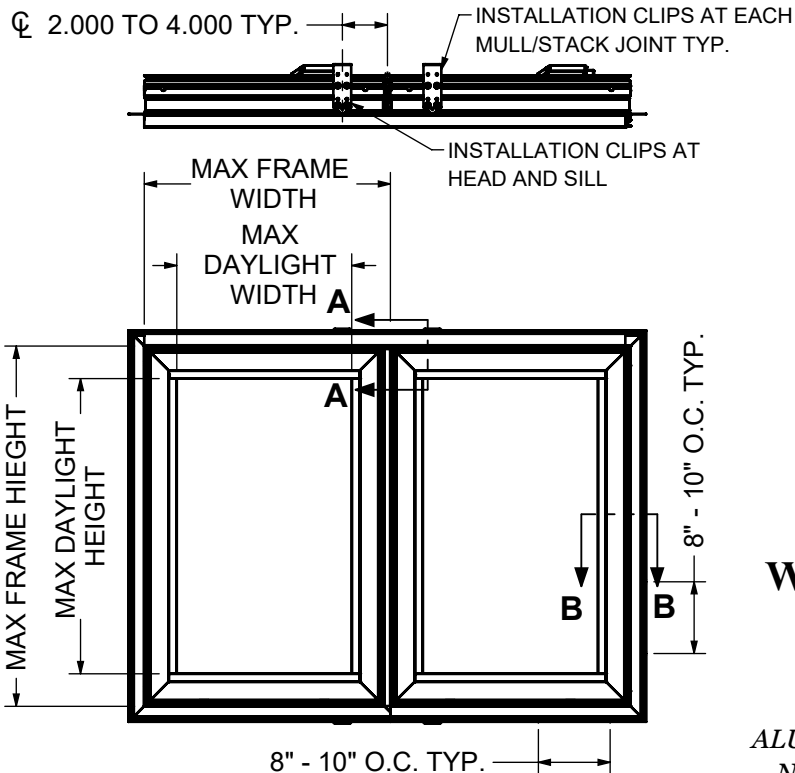

#6 X (1-5/8") NON-CORROSIVE SCREW 1-1/2" MIN PENETRATION INTO FRAMING MEMBER 8-10" ON CENTER THRU NAILING FIN AROUND THE UNIT'S ENTIRE PERIMETER TYP.

USE SILICONE SEALANT AROUND ENTIRE PERIMETER BETWEEN NAILING FIN & WOOD BUCK BY OTHERS TYP.

HEAD/SILL ANCHORAGE

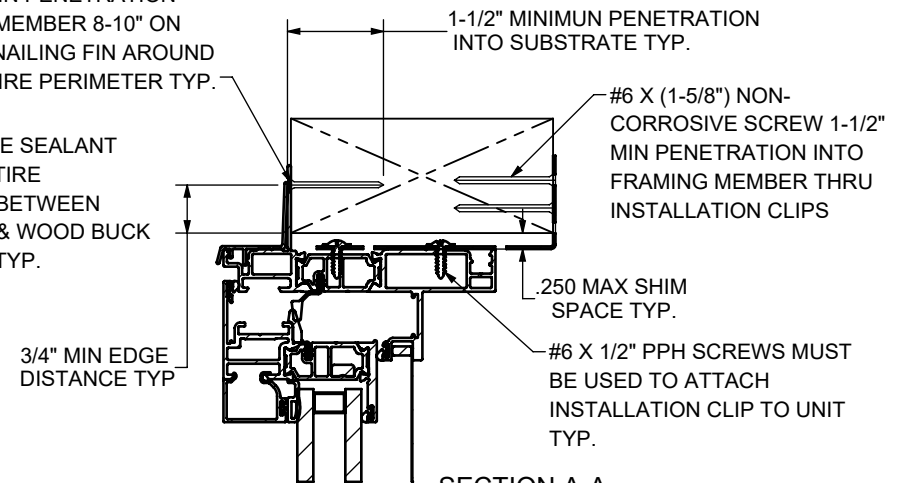


WEATHER SHIELD WINDOWS & DOORS

4201 CA-CA
ALUMINUM REINFORCED MULL
NAILING FIN INSTALLATION

Product I.D.	Description	Conf.	Frame Size		Daylight Size		DP Rating (psf)
			Width	Height	Width	Height	
4201	Casement	2-wide	41.25	119.3	35.841	113.84	+/-35

NOTE(S):

- INSTALLATION QUALIFIES SINGLE AND MULLED CONFIGURATIONS.
- THESE UNITS HAVE BEEN TESTED, ANALYZED, HALMARK CERTIFIED AND FBC APPROVED.
- THE PRODUCT HAS BEEN EVALUATED TO THE FOLLOWING:
 - AAMA/WDMA/CSA 101/I.S.2/A440-11
 - AAMA/WDMA/CSA 101/I.S.2/A440-17
- THIS SCHEDULE ADDRESSES ONLY THE FASTENERS REQUIRED TO ANCHOR THE WINDOW(S) TO ACHIEVE THE RATED DESIGN PRESSURE. THOROUGHLY READ AND FOLLOW MANUFACTURERS INSTALLATION INSTRUCTIONS RECEIVED WITH UNIT. THIS GUIDES DOES NOT ADDRESS THE SEALING CONSIDERATIONS THAT MAY ARISE IN DIFFERENT WALL CONDITIONS.

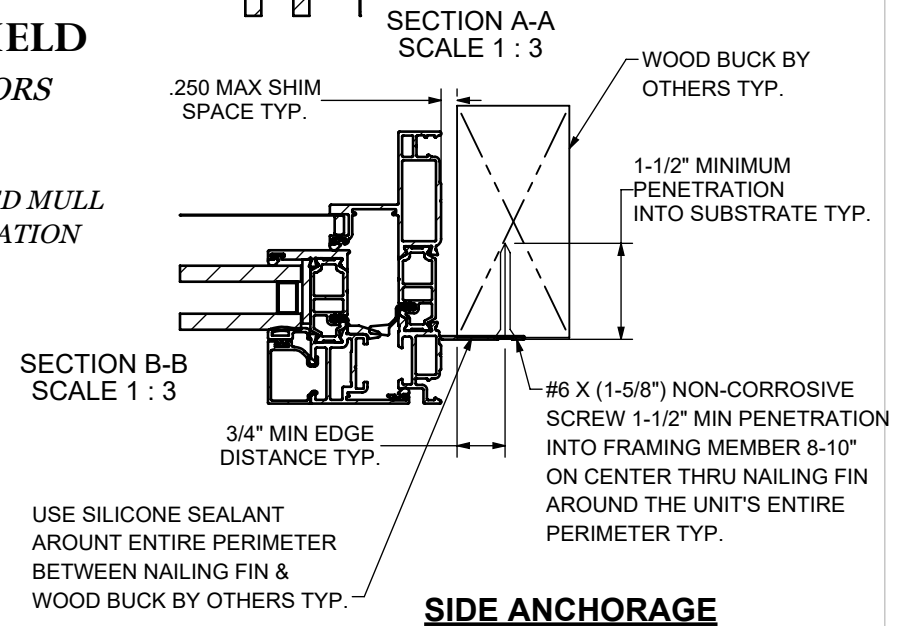

SIDE ANCHORAGE

TOLERANCES UNLESS SPECIFIED:	
INCHES	ANGLE
.x ± .1"	xx ± 1°
.xx ± .03"	xx.x ± .5° (1/2°)
.xxx ± .015"	xx.xx ± .25° (1/4°)

WEATHER SHIELD®
WINDOWS & DOORS

				TYP. WALL THICKNESS:		PRODUCTS: 4201	
				WT/FT:	AREA:	DRAWN BY: HR	DATE: 4/20/2022
				MAT:	FINISH:	TITLE: CA-CA AL REINFORCED MULL FBC INSTALLATION INSTRUCTIONS	
				DIE TOOL:	CUT STOCK:	DWS NO.: 45-35222	
REV	DATE	DESCRIPTION	PCR NO.	ENG	PDR #: 2020-16769	PROFILE #45-33460	SCALE: 1:16 SHEET NAME: Sheet1 SHEET 1 OF 1

DO NOT SCALE DRAWING