
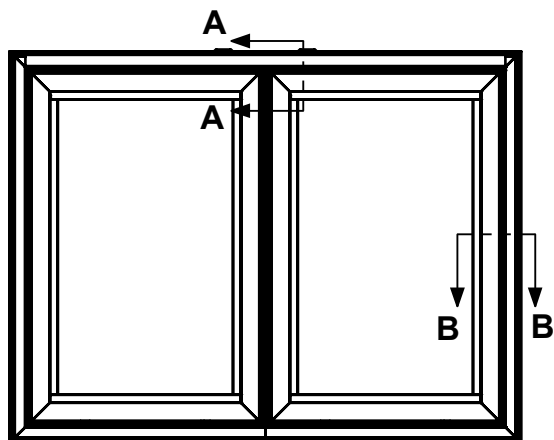


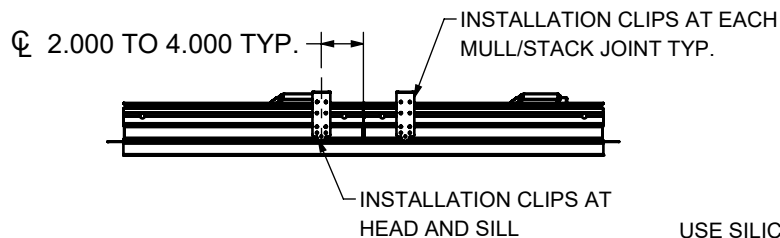

WEATHER SHIELD WINDOWS & DOORS

4201/ACM03 CA-CA MULL
NAILING FIN INSTALLATION

#6 X (1-5/8") NON-CORROSIVE SCREW 1-1/2" MIN PENETRATION INTO FRAMING MEMBER 8-10" ON CENTER THRU NAILING FIN AROUND THE UNIT'S ENTIRE PERIMETER TYP.

USE SILICONE SEALANT AROUND ENTIRE PERIMETER BETWEEN NAILING FIN & WOOD BUCK BY OTHERS TYP.

3/4" MIN EDGE DISTANCE TYP

SECTION A-A
SCALE 1 : 3

HEAD/SILL ANCHORAGE

1-1/2" MINIMUM PENETRATION INTO SUBSTRATE TYP.

#6 X (1-5/8") NON-CORROSIVE SCREW 1-1/2" MIN PENETRATION INTO FRAMING MEMBER THRU INSTALLATION CLIPS


.250 MAX SHIM SPACE TYP.

#6 X 1/2" PPH SCREWS MUST BE USED TO ATTACH INSTALLATION CLIP TO UNIT TYP.

Product I.D.	Description	Conf.	Frame Size		DP Rating (psf)	Frame Material
			Width	Height		
4201/ACM03	Casement	2-wide	36	84	+/-50	Aluminum

NOTE(S):

1. INSTALLATION QUALIFIES SINGLE AND MULLED CONFIGURATIONS.
2. THESE UNITS HAVE BEEN TESTED, ANALYZED, HALLMARK CERTIFIED AND FBC APPROVED.
3. THE PRODUCT HAS BEEN EVALUATED TO THE FOLLOWING:
 1. AAMA/WDMA/CSA 101/I.S.2/A440-11
 2. AAMA/WDMA/CSA 101/I.S.2/A440-17
4. THIS SCHEDULE ADDRESSES ONLY THE FASTENERS REQUIRED TO ANCHOR THE WINDOW(S) TO ACHIEVE THE RATED DESIGN PRESSURE. THOROUGHLY READ AND FOLLOW MANUFACTURERS INSTALLATION INSTRUCTIONS RECEIVED WITH UNIT. THIS GUIDES DOES NOT ADDRESS THE SEALING CONSIDERATIONS THAT MAY ARISE IN DIFFERENT WALL CONDITIONS.
5. FASTENERS, ANCHORS, AND CONNECTORS SHALL COMPLY WITH THE CORROSION RESISTANCE REQUIREMENTS OF THE 2026 FLORIDA BUILDING CODE, SECTION 1711, BASED ON EXPOSURE CONDITIONS AND PROXIMITY TO A SALTWATER SHORELINE AND NOT ALL THE ONES SHOWN HERE NECESSARILY APPLY.

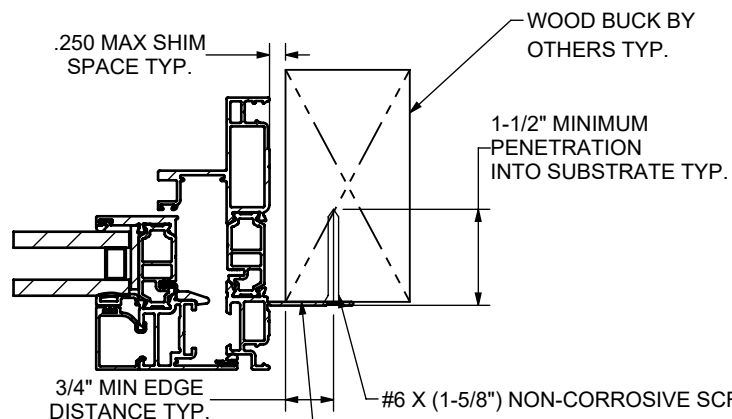

SECTION B-B
SCALE 1 : 3

USE SILICONE SEALANT AROUND ENTIRE PERIMETER BETWEEN NAILING FIN & WOOD BUCK BY OTHERS TYP.

#6 X (1-5/8") NON-CORROSIVE SCREW 1-1/2" MIN PENETRATION INTO FRAMING MEMBER 8-10" ON CENTER THRU NAILING FIN AROUND THE UNIT'S ENTIRE PERIMETER TYP.

SIDE ANCHORAGE

TOLERANCES UNLESS SPECIFIED:	
INCHES	ANGLE
.x ± .1"	xx ± 1°
.xx ± .03"	xx.x ± .5° (1/2°)
.xxx ± .015"	xx.xx ± .25° (1/4°)

WEATHER SHIELD®
WINDOWS & DOORS

ONES SHOWN HERE NECESSARILY APPLY.						TYP. WALL THICKNESS:		PRODUCTS: 4201/ACM03														
						WT/FT:	AREA:	DRAWN BY: HR		DATE: 10/4/2021	TITLE: CA-CA MULLING INSTALLATION INSTRUCTIONS											
						MAT:	FINISH:															
						DIE TOOL:	CUT STOCK:															
REV	DATE	DESCRIPTION			PCR NO.	ENG	PDR #: 2020-16769		PROFILE #45-33460		PROPERTY OF WEATHER SHIELD MFG., INC. DRAWING IS NOT TO BE REPRINTED OR SUBMITTED FOR USE OUTSIDE OF WEATHER SHIELD MFG., INC. ALL RIGHTS RESERVED.					DWG NO.: 45-33477	REV					
SCALE : 1:16																	SHEET NAME: Sheet1		SHEET 1		OF 1	

DO NOT SCALE DRAWING