



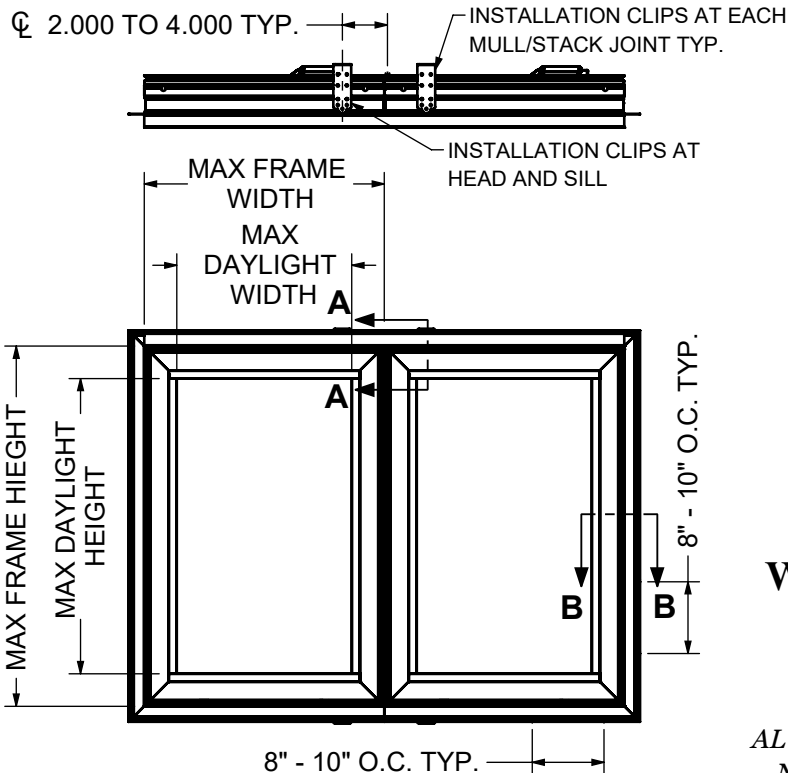

#6 X (1-5/8") NON-CORROSIVE SCREW 1-1/2" MIN PENETRATION INTO FRAMING MEMBER 8-10" ON CENTER THRU NAILING FIN AROUND THE UNIT'S ENTIRE PERIMETER TYP.


USE SILICONE SEALANT AROUND ENTIRE PERIMETER BETWEEN NAILING FIN & WOOD BUCK BY OTHERS TYP.

HEAD/SILL ANCHORAGE

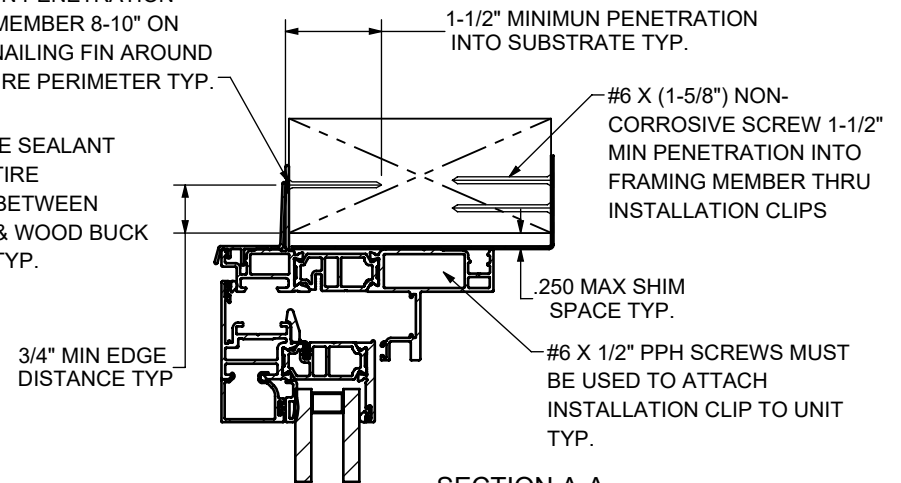

WEATHER SHIELD WINDOWS & DOORS

4201/ACM03 CA-CA
ALUMINUM REINFORCED MULL
NAILING FIN INSTALLATION

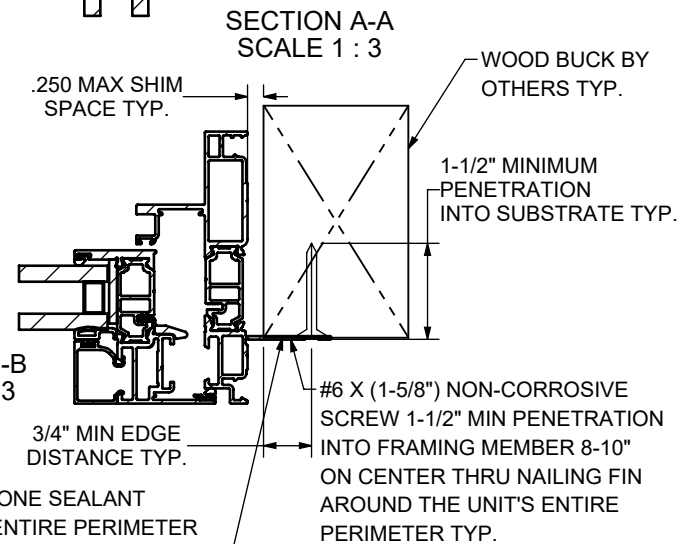

SIDE ANCHORAGE

Product I.D.	Description	Conf.	Frame Size		Daylight Size		DP Rating (psf)
			Width	Height	Width	Height	
4201/ACM03	Casement	2-wide	41.25	119.3	35.841	113.84	+/-35

NOTE(S):

1. INSTALLATION QUALIFIES SINGLE AND MULLED CONFIGURATIONS.
2. THESE UNITS HAVE BEEN TESTED, ANALYZED, HALLMARK CERTIFIED AND FBC APPROVED.
3. THE PRODUCT HAS BEEN EVALUATED TO THE FOLLOWING:
 1. AAMA/WDMA/CSA 101/I.S.2/A440-11
 2. AAMA/WDMA/CSA 101/I.S.2/A440-17
4. THIS SCHEDULE ADDRESSES ONLY THE FASTENERS REQUIRED TO ANCHOR THE WINDOW(S) TO ACHIEVE THE RATED DESIGN PRESSURE. THOROUGHLY READ AND FOLLOW MANUFACTURERS INSTALLATION INSTRUCTIONS RECEIVED WITH UNIT. THIS GUIDES DOES NOT ADDRESS THE SEALING CONSIDERATIONS THAT MAY ARISE IN DIFFERENT WALL CONDITIONS.
5. FASTENERS, ANCHORS, AND CONNECTORS SHALL COMPLY WITH THE CORROSION RESISTANCE REQUIREMENTS OF THE 2026 FLORIDA BUILDING CODE, SECTION 1711, BASED ON EXPOSURE CONDITIONS AND PROXIMITY TO A SALTWATER SHORELINE AND NOT ALL THE ONES SHOWN HERE NECESSARILY APPLY.

TOLERANCES UNLESS SPECIFIED:	
INCHES	ANGLE
.X ± .1"	XX ± 1°
.XX ± .03"	XX.X ± .5° (1/2°)
.XXX ± .015"	XX.XX ± .25° (1/4°)

WEATHER SHIELD.
WINDOWS & DOORS

			TYP. WALL THICKNESS:		PRODUCTS: 4201/ACM03	
			WT/FT:	AREA:	DRAWN BY: HR	DATE: 4/20/2022
			MAT:	FINISH:	TITLE: CA-CA AL REINFORCED MULL FBC INSTALLATION INSTRUCTIONS	
			DIE TOOL:	CUT STOCK:	DWG NO.: 45-35222	
			PDR #: 2020-16769	PROFILE #45-33460	PROPERTY OF WEATHER SHIELD MFG., INC. DRAWING IS NOT TO BE REPRINTED OR SUBMITTED FOR USE OUTSIDE OF WEATHER SHIELD MFG., INC. ALL RIGHTS RESERVED.	
REV	DATE	DESCRIPTION	PCR NO.	ENG	SCALE: 1:16 SHEET NAME: Sheet1	
					SHEET 1 OF 1	

DO NOT SCALE DRAWING