





Z:\2023 FBC Drawings\Masonite International\FL-41718 R2\FL-41718.3.dwg

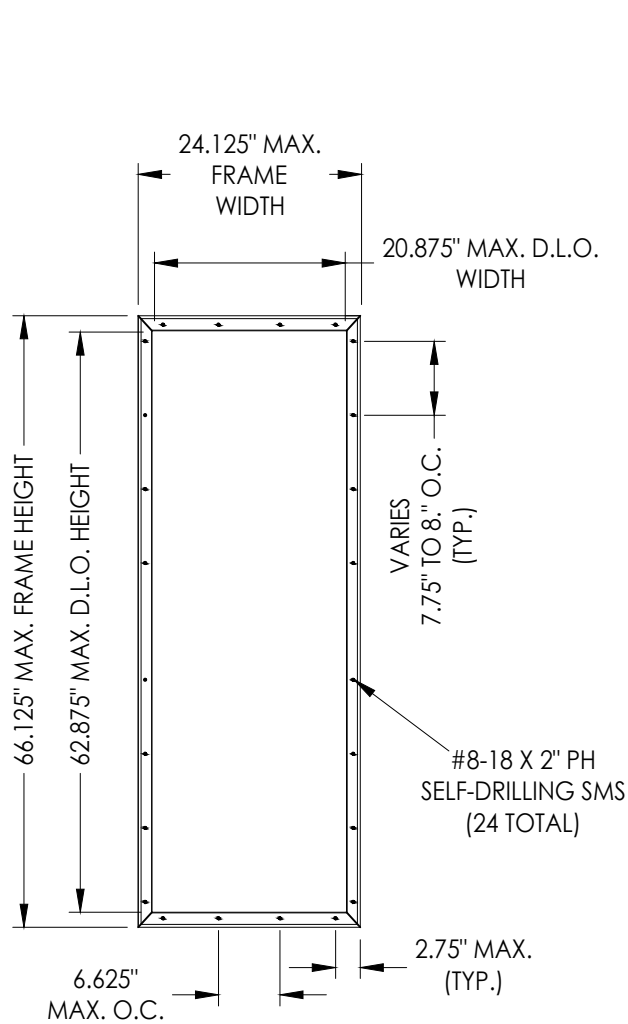

ALUMINUM IMPACT LITE FRAME
6'-8" DOOR/SIDELITE

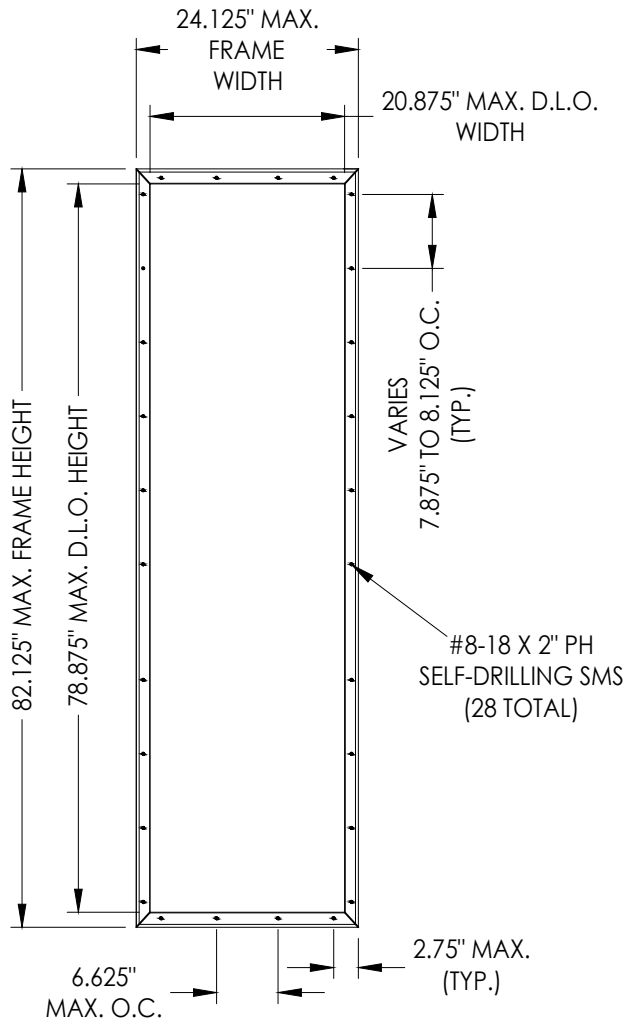





ALUMINUM IMPACT LITE FRAME
8'-0" DOOR/SIDELITE

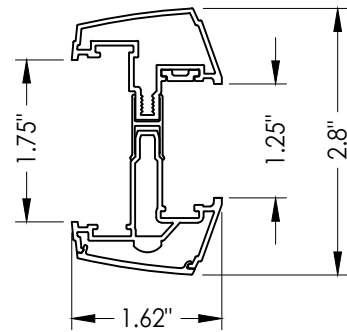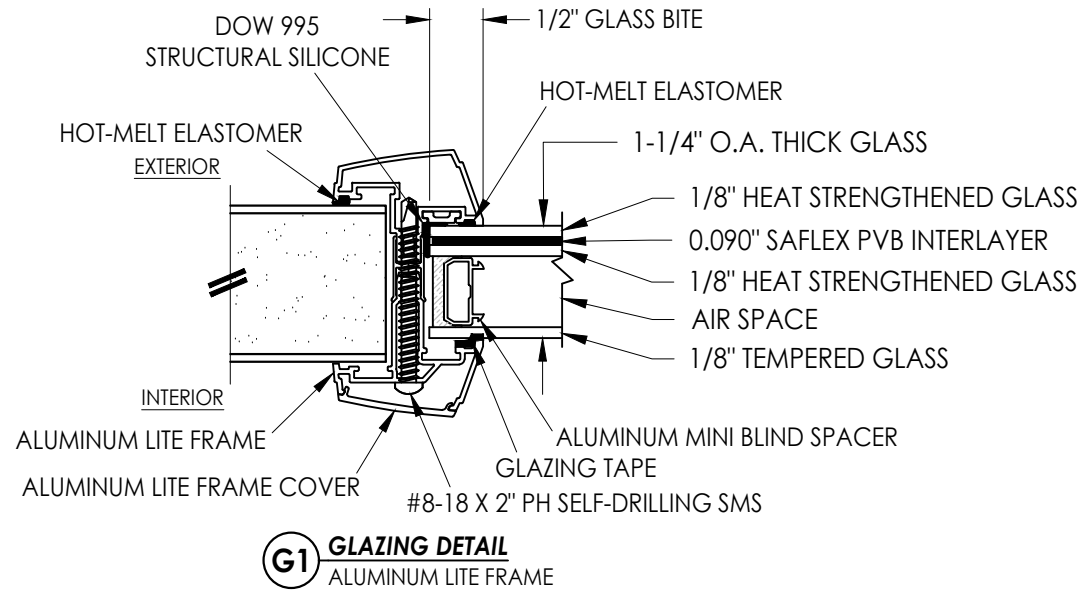



IMPACT LITE FRAME
ALUMINUM

CORROSION RESISTANCE - SALTWATER ENVIRONMENTS
Fasteners & connectors in areas within 3000 ft (914 m) of a saltwater coastline shall comply with FBC Sections 1711.1 or R332.1.


Documents Prepared By: Lyndon F. Schmidt P.E. No. 43409				BUILDING CONSULTANTS, INC. P.O. Box 230, Valrico, FL 33595 Phone No.: 813.659.9197 FBPE Registry License No. 9813			
PRODUCT: MASONITE FRAME ALUMINUM LITE FRAME		PART OR ASSEMBLY: LITE FRAME & GLAZING DETAILS					
				LFS			
				FBC			
		2	9/01/26	UPDATE TO 9TH ED. (2026)			
		1	8/21/23	UPDATE TO 8TH ED. (2023)			
		NO.	DATE				
DATE: 10/05/22				REVISIONS			
SCALE: N.T.S.							
DWG. BY: LFS							
CHK. BY: RW							
DRAWING NO.: FL-41718.3							
SHEET 2 OF 4							

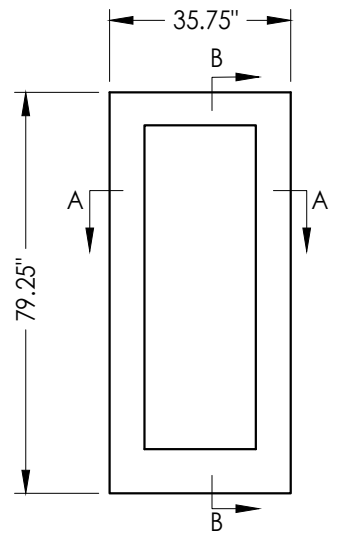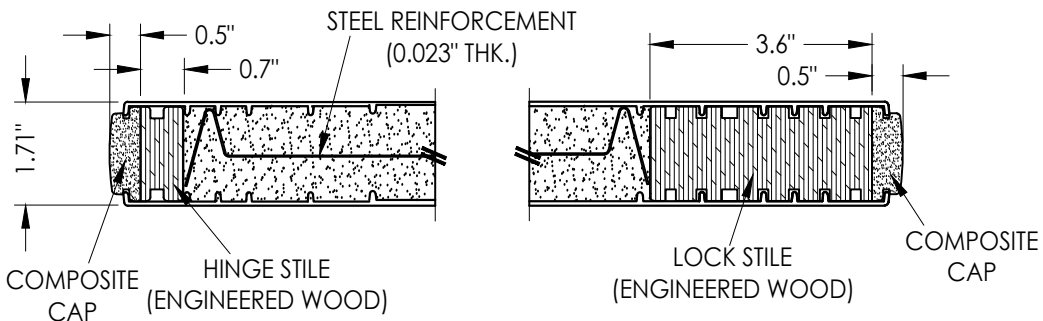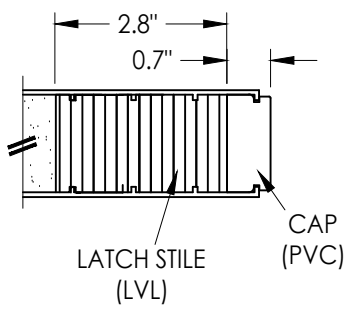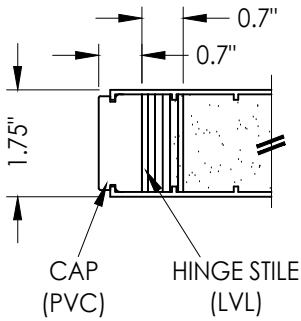


FIBERGLASS DOOR PANEL
Plastpro 6'-8"

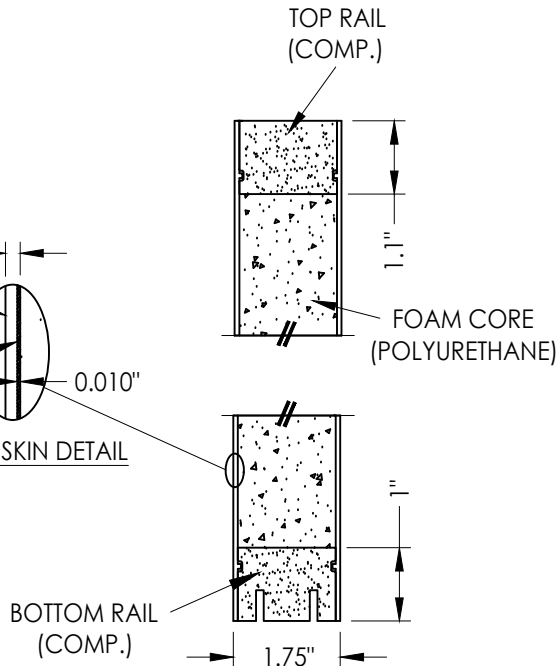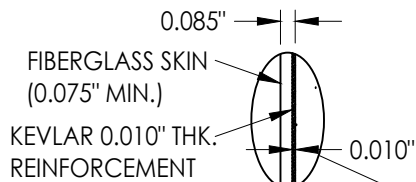

SECTION B-B

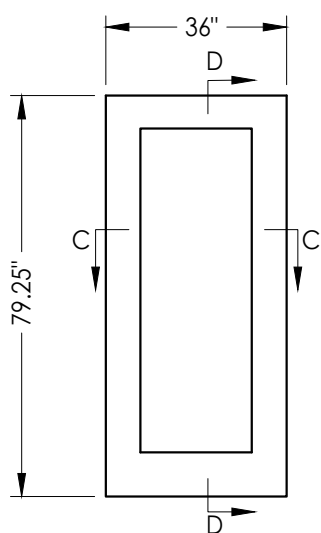

FIBERGLASS DOOR PANEL
Therma-Tru 6'-8"

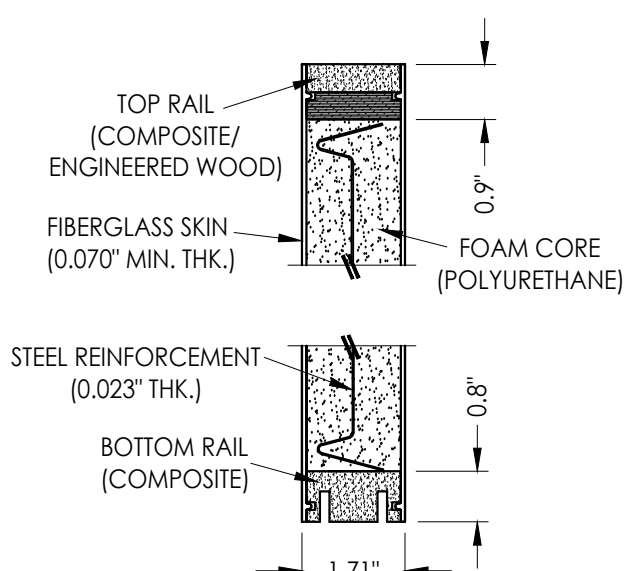

SECTION D-D

Documents Prepared By:
Lyndon F. Schmidt
P.E. No. 43409

RW BUILDING CONSULTANTS, INC.
P.O. Box 230, Valrico, FL 33595
Phone No.: 813.659.9197
FBPE Registry License No. 9813

PRODUCT: MASONITE
ALUMINUM LITE FRAME

PART OR ASSEMBLY:
FIBERGLASS DOOR PANELS
(6'-8")

NO.	DATE	BY
2	9/01/26	UPDATE TO 9TH ED. (2026) FBC LFS
1	8/21/23	UPDATE TO 8TH ED. (2023) FBC LFS

DATE: 10/05/22





SCALE: N.T.S.

DWG. BY: LFS

CHK. BY: RW

DRAWING NO.:
FL-41718.3

SHEET 3 OF 4

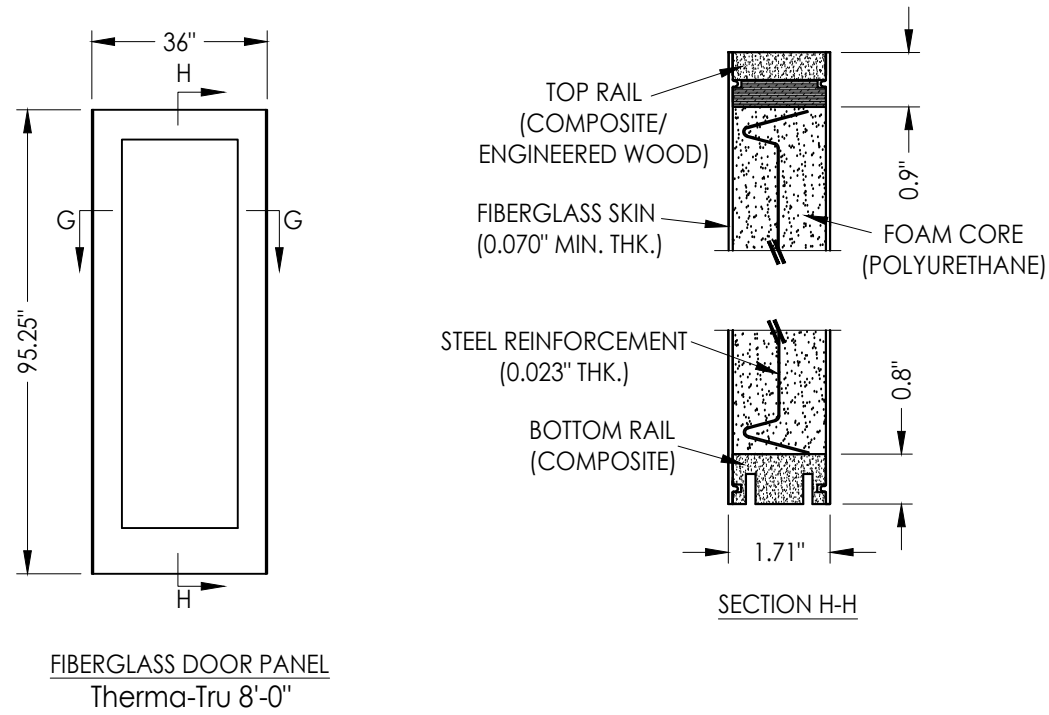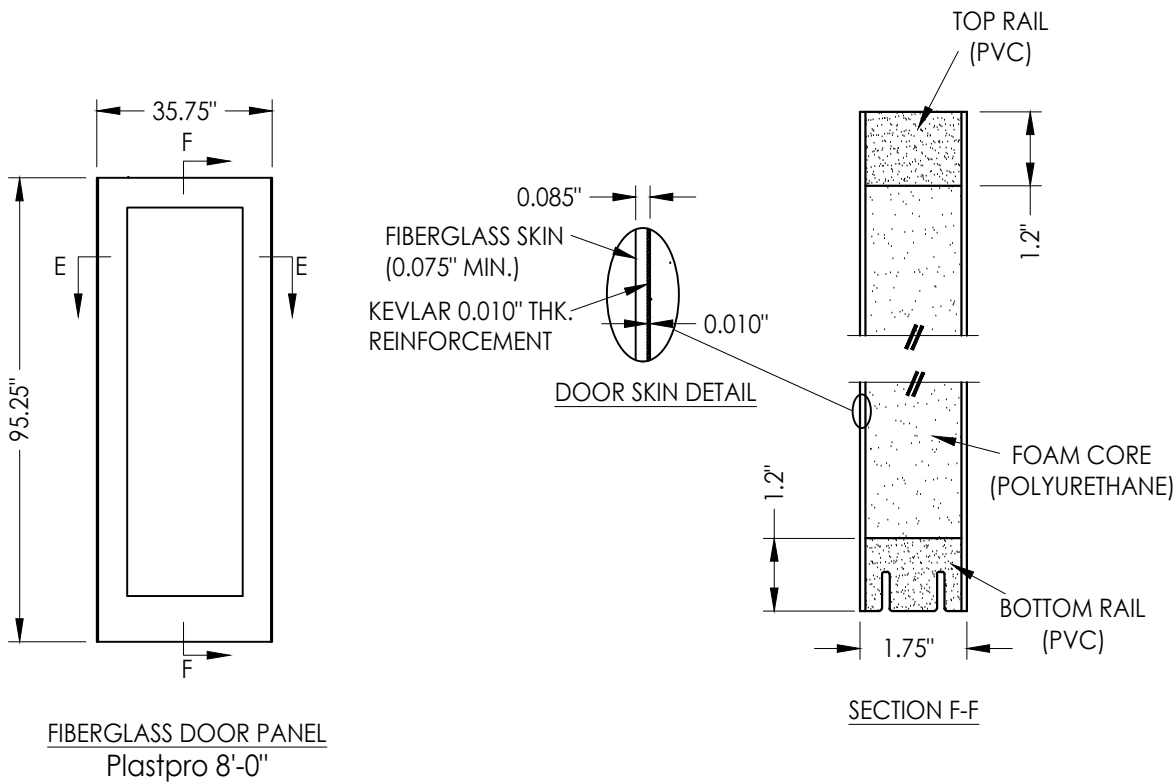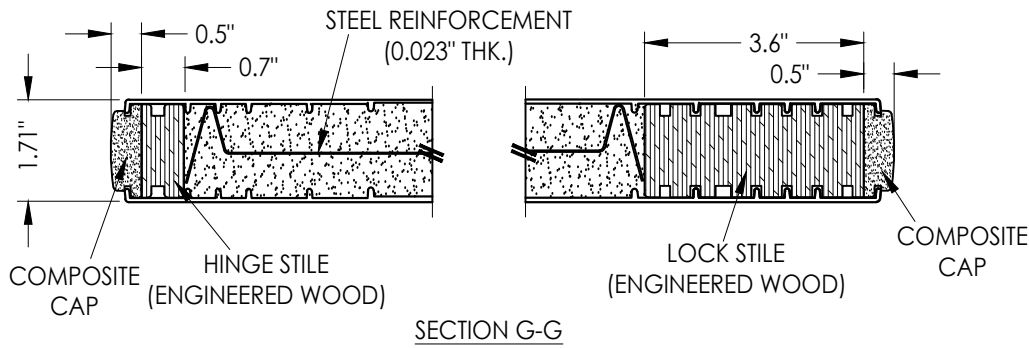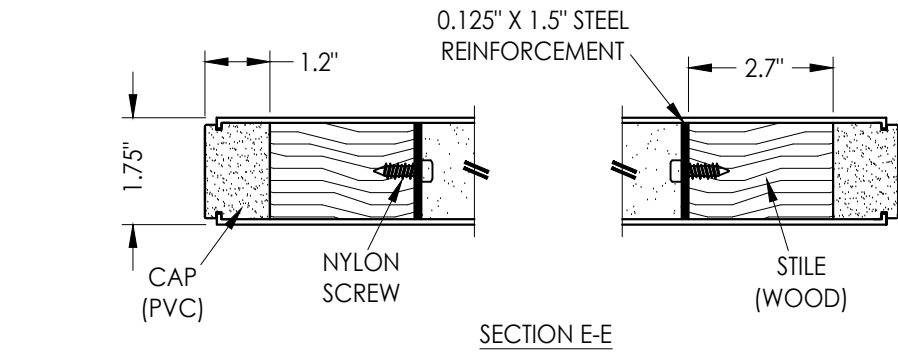

Documents Prepared By: Lyndon F. Schmidt P.E. No. 43409				RW BUILDING CONSULTANTS, INC. P.O. Box 230, Valrico, FL 33595 Phone No.: 813.659.9197 FBPE Registry License No. 9813			
PRODUCT:		MASONITE ALUMINUM LITE FRAME		PART OR ASSEMBLY:		FIBERGLASS DOOR PANELS (8'-0")	
				LFS			
				FBC			
		2	9/01/26	UPDATE TO 9TH ED. (2026)			
		1	8/21/23	UPDATE TO 8TH ED. (2023)			
		NO.	DATE				
							REVISIONS
DATE: 10/05/22							
SCALE: N.T.S.							
DWG. BY: LFS							
CHK. BY: RW							
DRAWING NO.: FL-41718.3							
SHEET 4 OF 4							