


DYNAMIC CLASS 1500 26 Ga, 24 Ga, or 22 Ga. GALVALUME
1 1/2" MECHANICAL SEAM x 12" or 16" WIDE ROOF PANEL
OVER 1/2" PLYWOOD

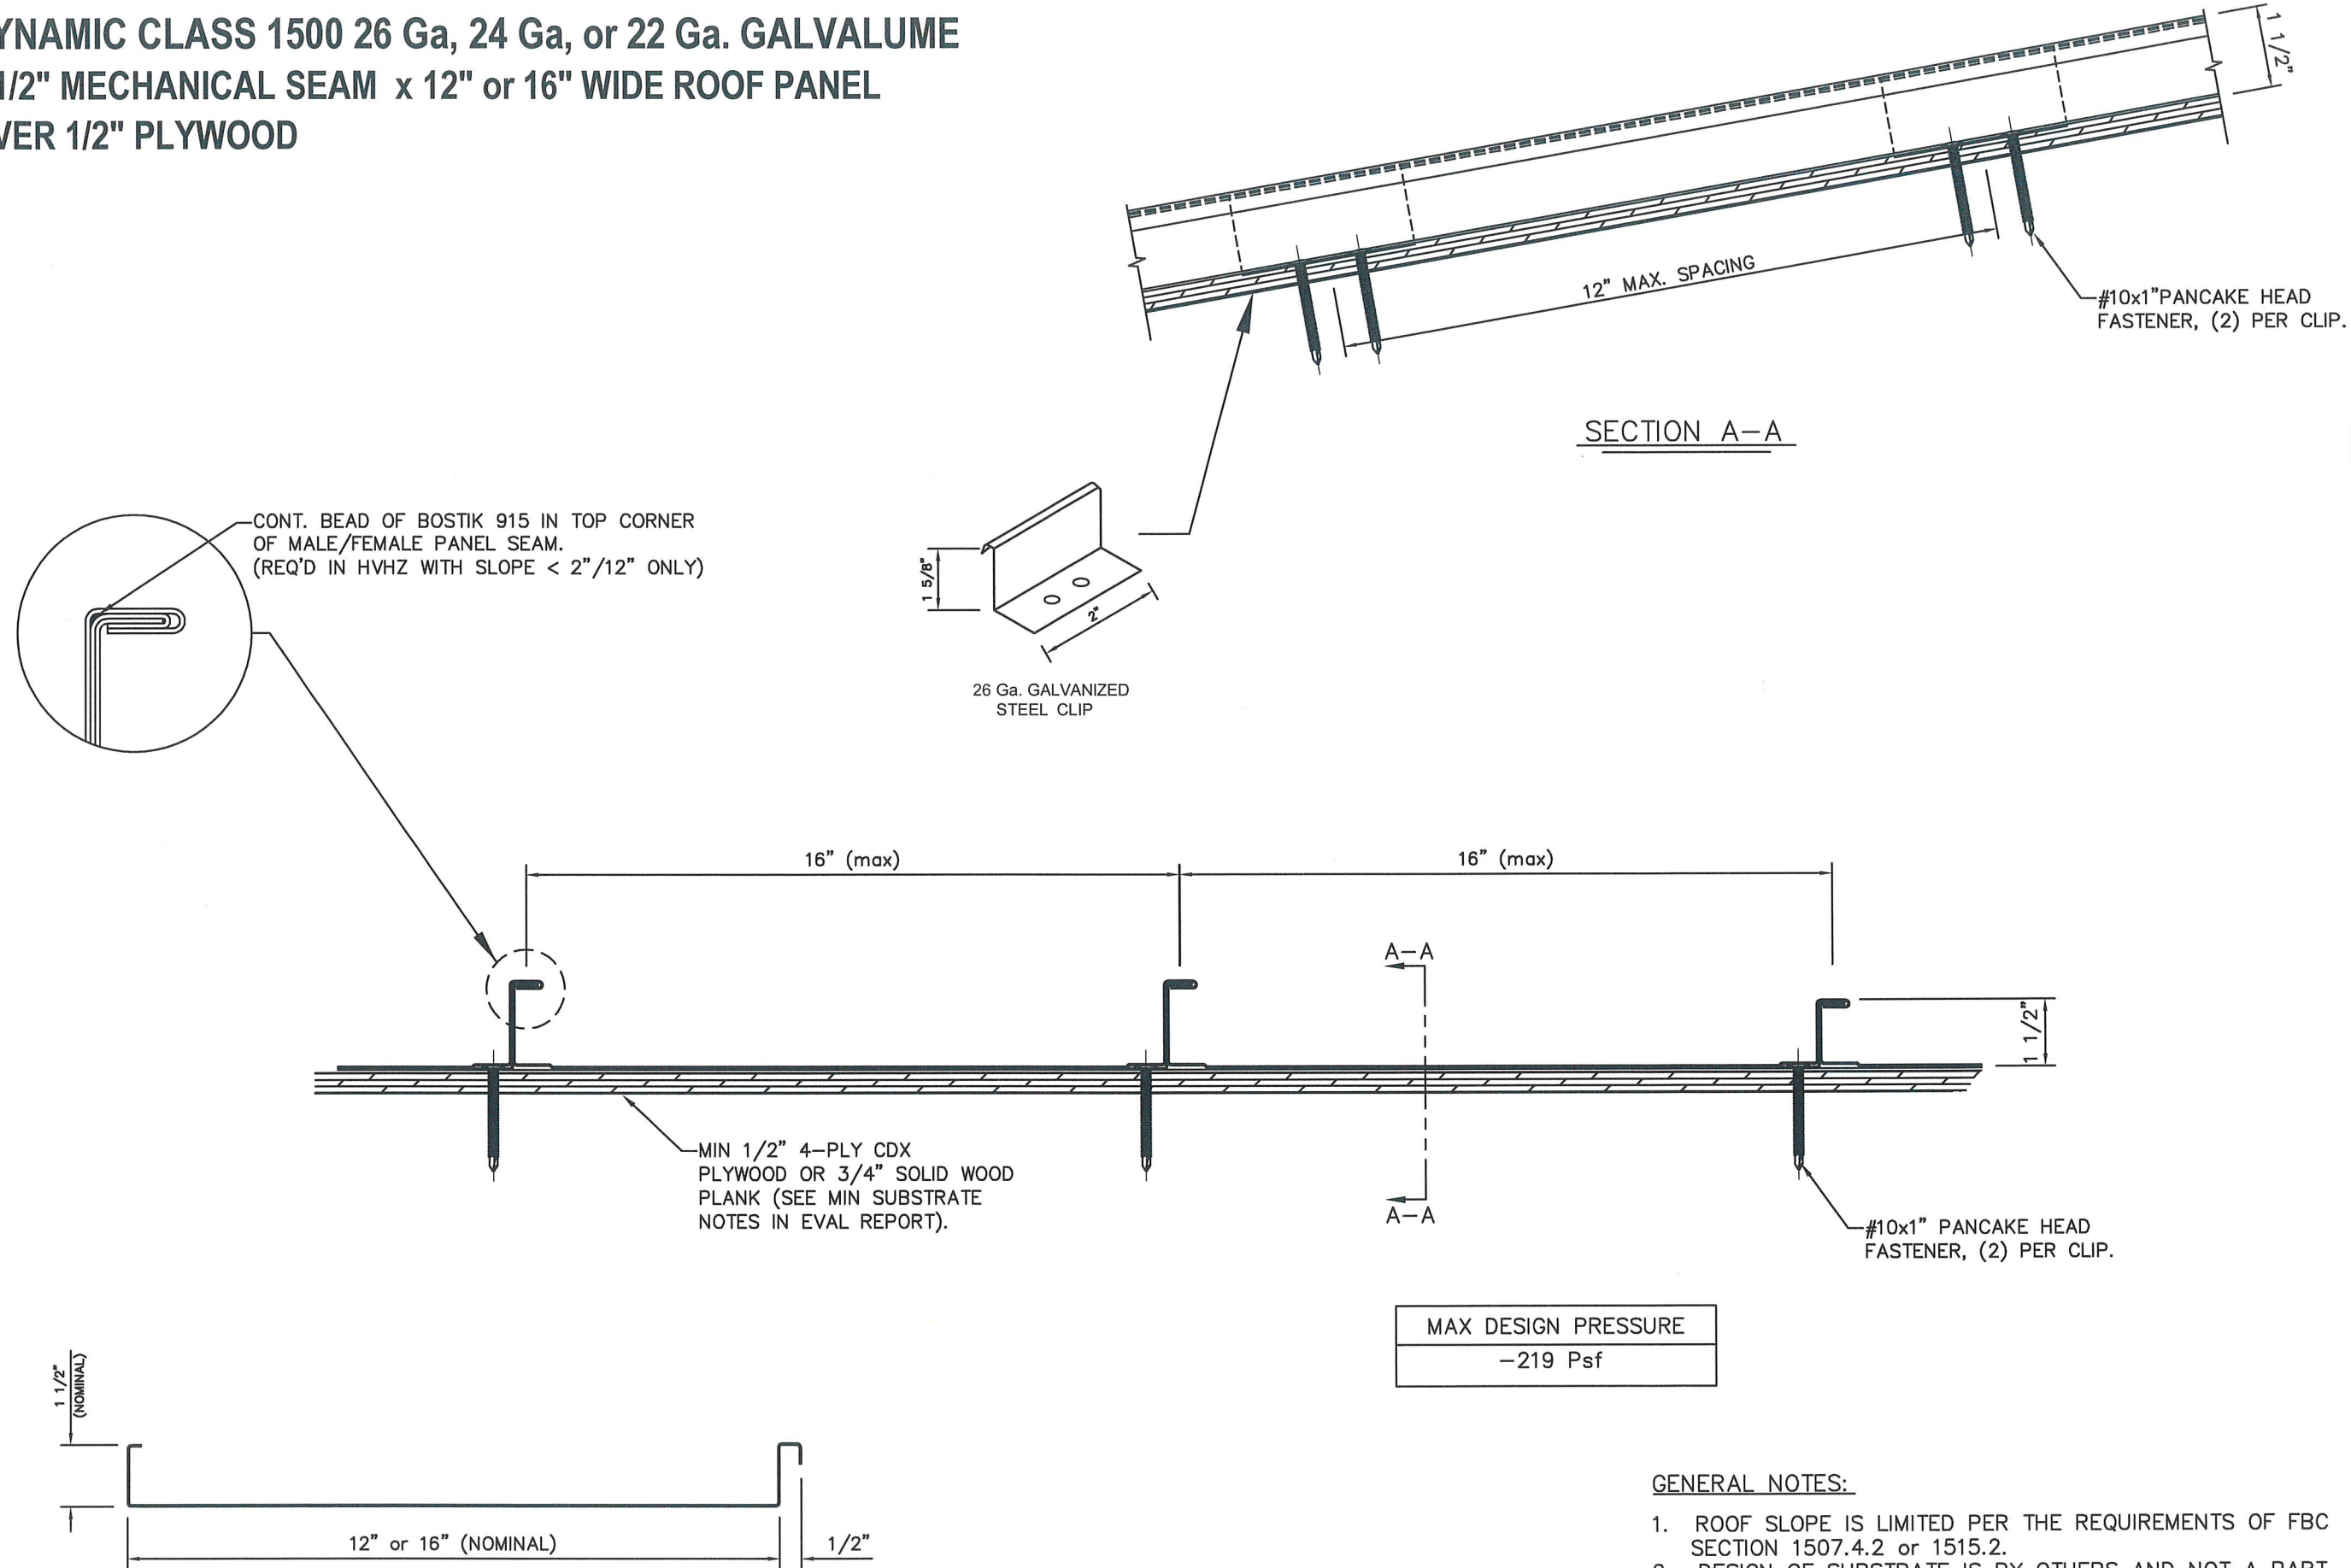

- GENERAL NOTES:
- 1. ROOF SLOPE IS LIMITED PER THE REQUIREMENTS OF FBC SECTION 1507.4.2 or 1515.2.
 - 2. DESIGN OF SUBSTRATE IS BY OTHERS AND NOT A PART OF THIS APPROVAL.
 - 3. ALL PANEL SYSTEM PERIMETERS, PENETRATIONS, AND TRANSITIONS TO BE FLASHED AND SEALED PER THE REQUIREMENTS OF RAS 133.

SCOTT WOLTERS FL PE# 62354	WOLTERS ENGINEERING (COA# 27194) 15211 97TH ROAD N WEST PALM BEACH, FL 33412 (561) 225-1982	PH: (772) 247-2465 FAX: (772) 247-2466 PH: (239) 265-1638 EMAIL: info@dynamicmetal.net	2951 SE DOMINICA TERRACE STUART, FL 34997 2177 ANDREA LANE FORT MYERS, FL 33912 www.dynamicmetal.net
DYNAMIC METALS		15SMS16-HZ	
SCOTT WOLTERS SEAL: No 62354 STATE OF FLORIDA FEB 17 2024 PROFESSIONAL ENGINEER		DWG: 15SMS16-HZ SHEET: 1/1	
2023 CODE UPDATE 1ST SUBMITTAL		DATE 2/17/24 10/14/22	
PRINTS ISSUED FOR REV.#			