
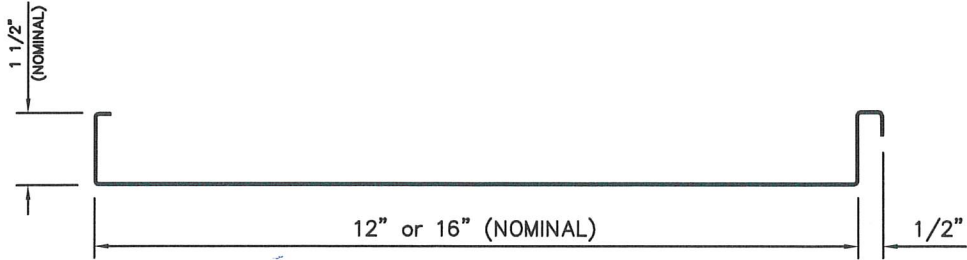
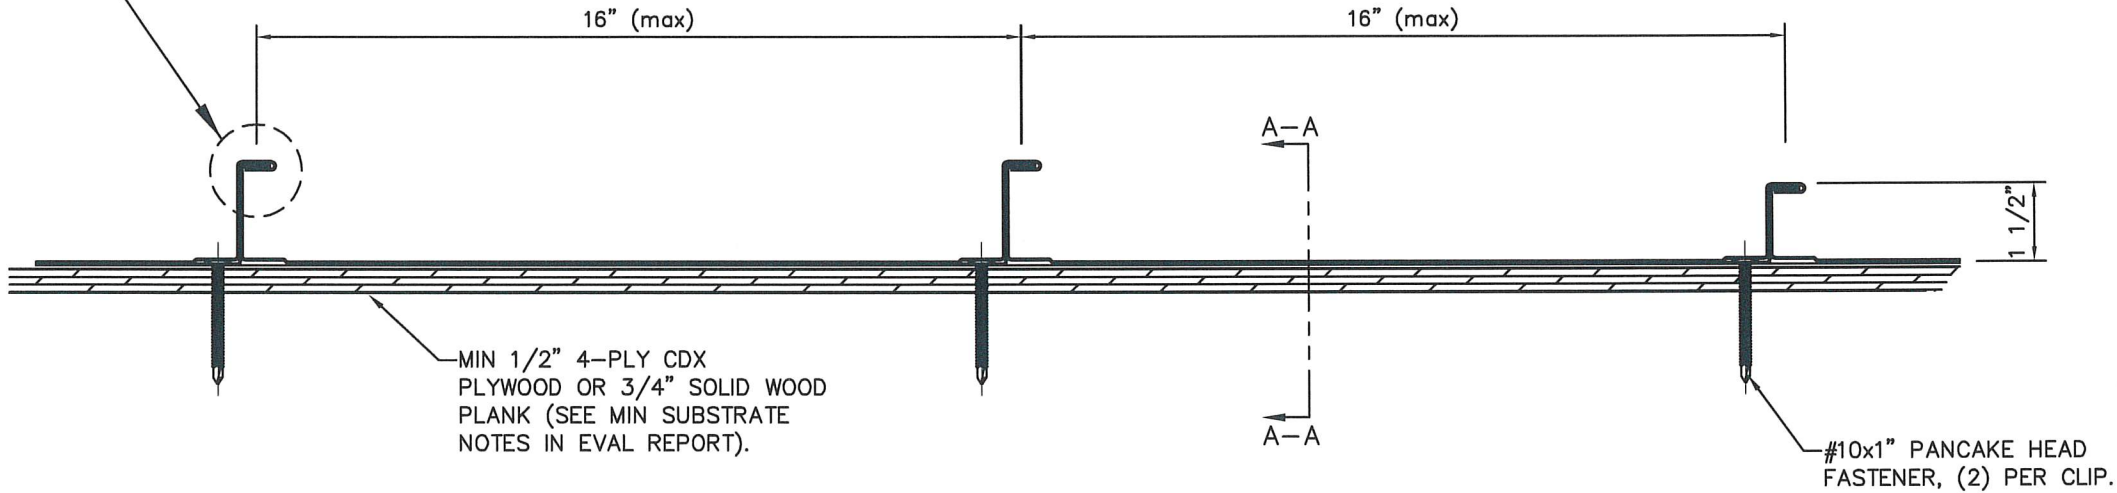
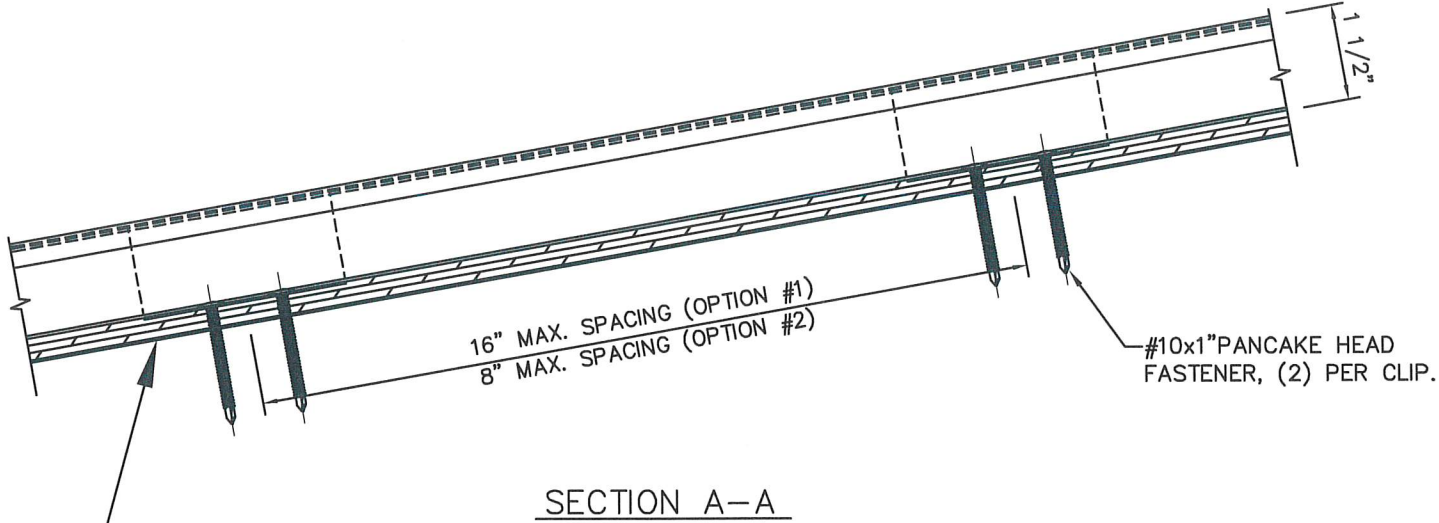
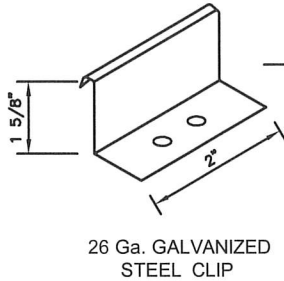


DYNAMIC CLASS 1500 24 Ga. or 22 Ga. GALVALUME
1 1/2" MECHANICAL SEAM x 12" or 16" WIDE ROOF PANEL
OVER 1/2" PLYWOOD

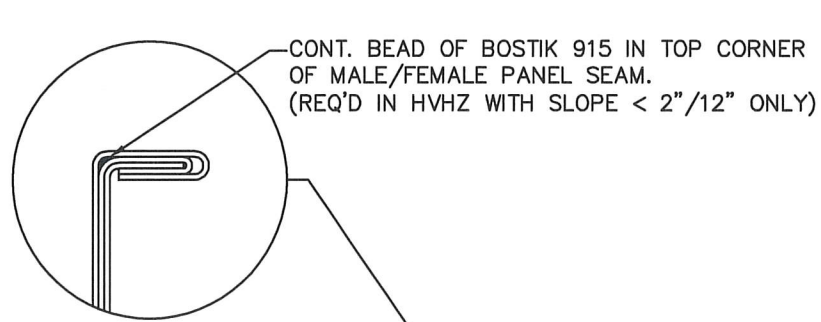

PANEL PROFILE

MAX DESIGN PRESSURE
-166 Psf (OPTION #1)
-198.5 Psf (OPTION #2)

- GENERAL NOTES:
1. ROOF SLOPE IS LIMITED PER THE REQUIREMENTS OF FBC SECTION 1507.4.2 or 1515.2.
 2. DESIGN OF SUBSTRATE IS BY OTHERS AND NOT A PART OF THIS APPROVAL.
 3. ALL PANEL SYSTEM PERIMETERS, PENETRATIONS, AND TRANSITIONS TO BE FLASHED AND SEALED PER THE REQUIREMENTS OF RAS 133.

DYNAMIC METALS		PH: (772) 247-2465 FAX: (772) 247-2466 PH: (239) 265-1638		2951 SE DOMINICA TERRACE STUART, FL 34997		2177 ANDREA LANE FORT MYERS, FL 33912		www.dynamicmetal.net			
SCOTT WOLTERS FL PE# 62354		WOLTERS ENGINEERING (COA# 27194) 15211 97TH ROAD N WEST PALM BEACH, FL 33412 (561) 225-1982		PH: (772) 247-2465 FAX: (772) 247-2466 PH: (239) 265-1638		2951 SE DOMINICA TERRACE STUART, FL 34997		2177 ANDREA LANE FORT MYERS, FL 33912		www.dynamicmetal.net	
SEAL: SCOTT WOLTERS No. 62354		STATE OF FLORIDA FEB 17 2024 PROFESSIONAL ENGINEER		2023 CODE UPDATE 1ST SUBMITTAL		2/17/24		10/14/22		DATE	

DWG: 1524MS16-HZ
SHEET: 1/1