


DYNAMIC CLASS 1050 24 Ga. or 22 Ga. GALVALUME
1 1/2" NAILSTRIP x 11", 15", or 19" WIDE ROOF PANEL
OVER 1/2" PLYWOOD

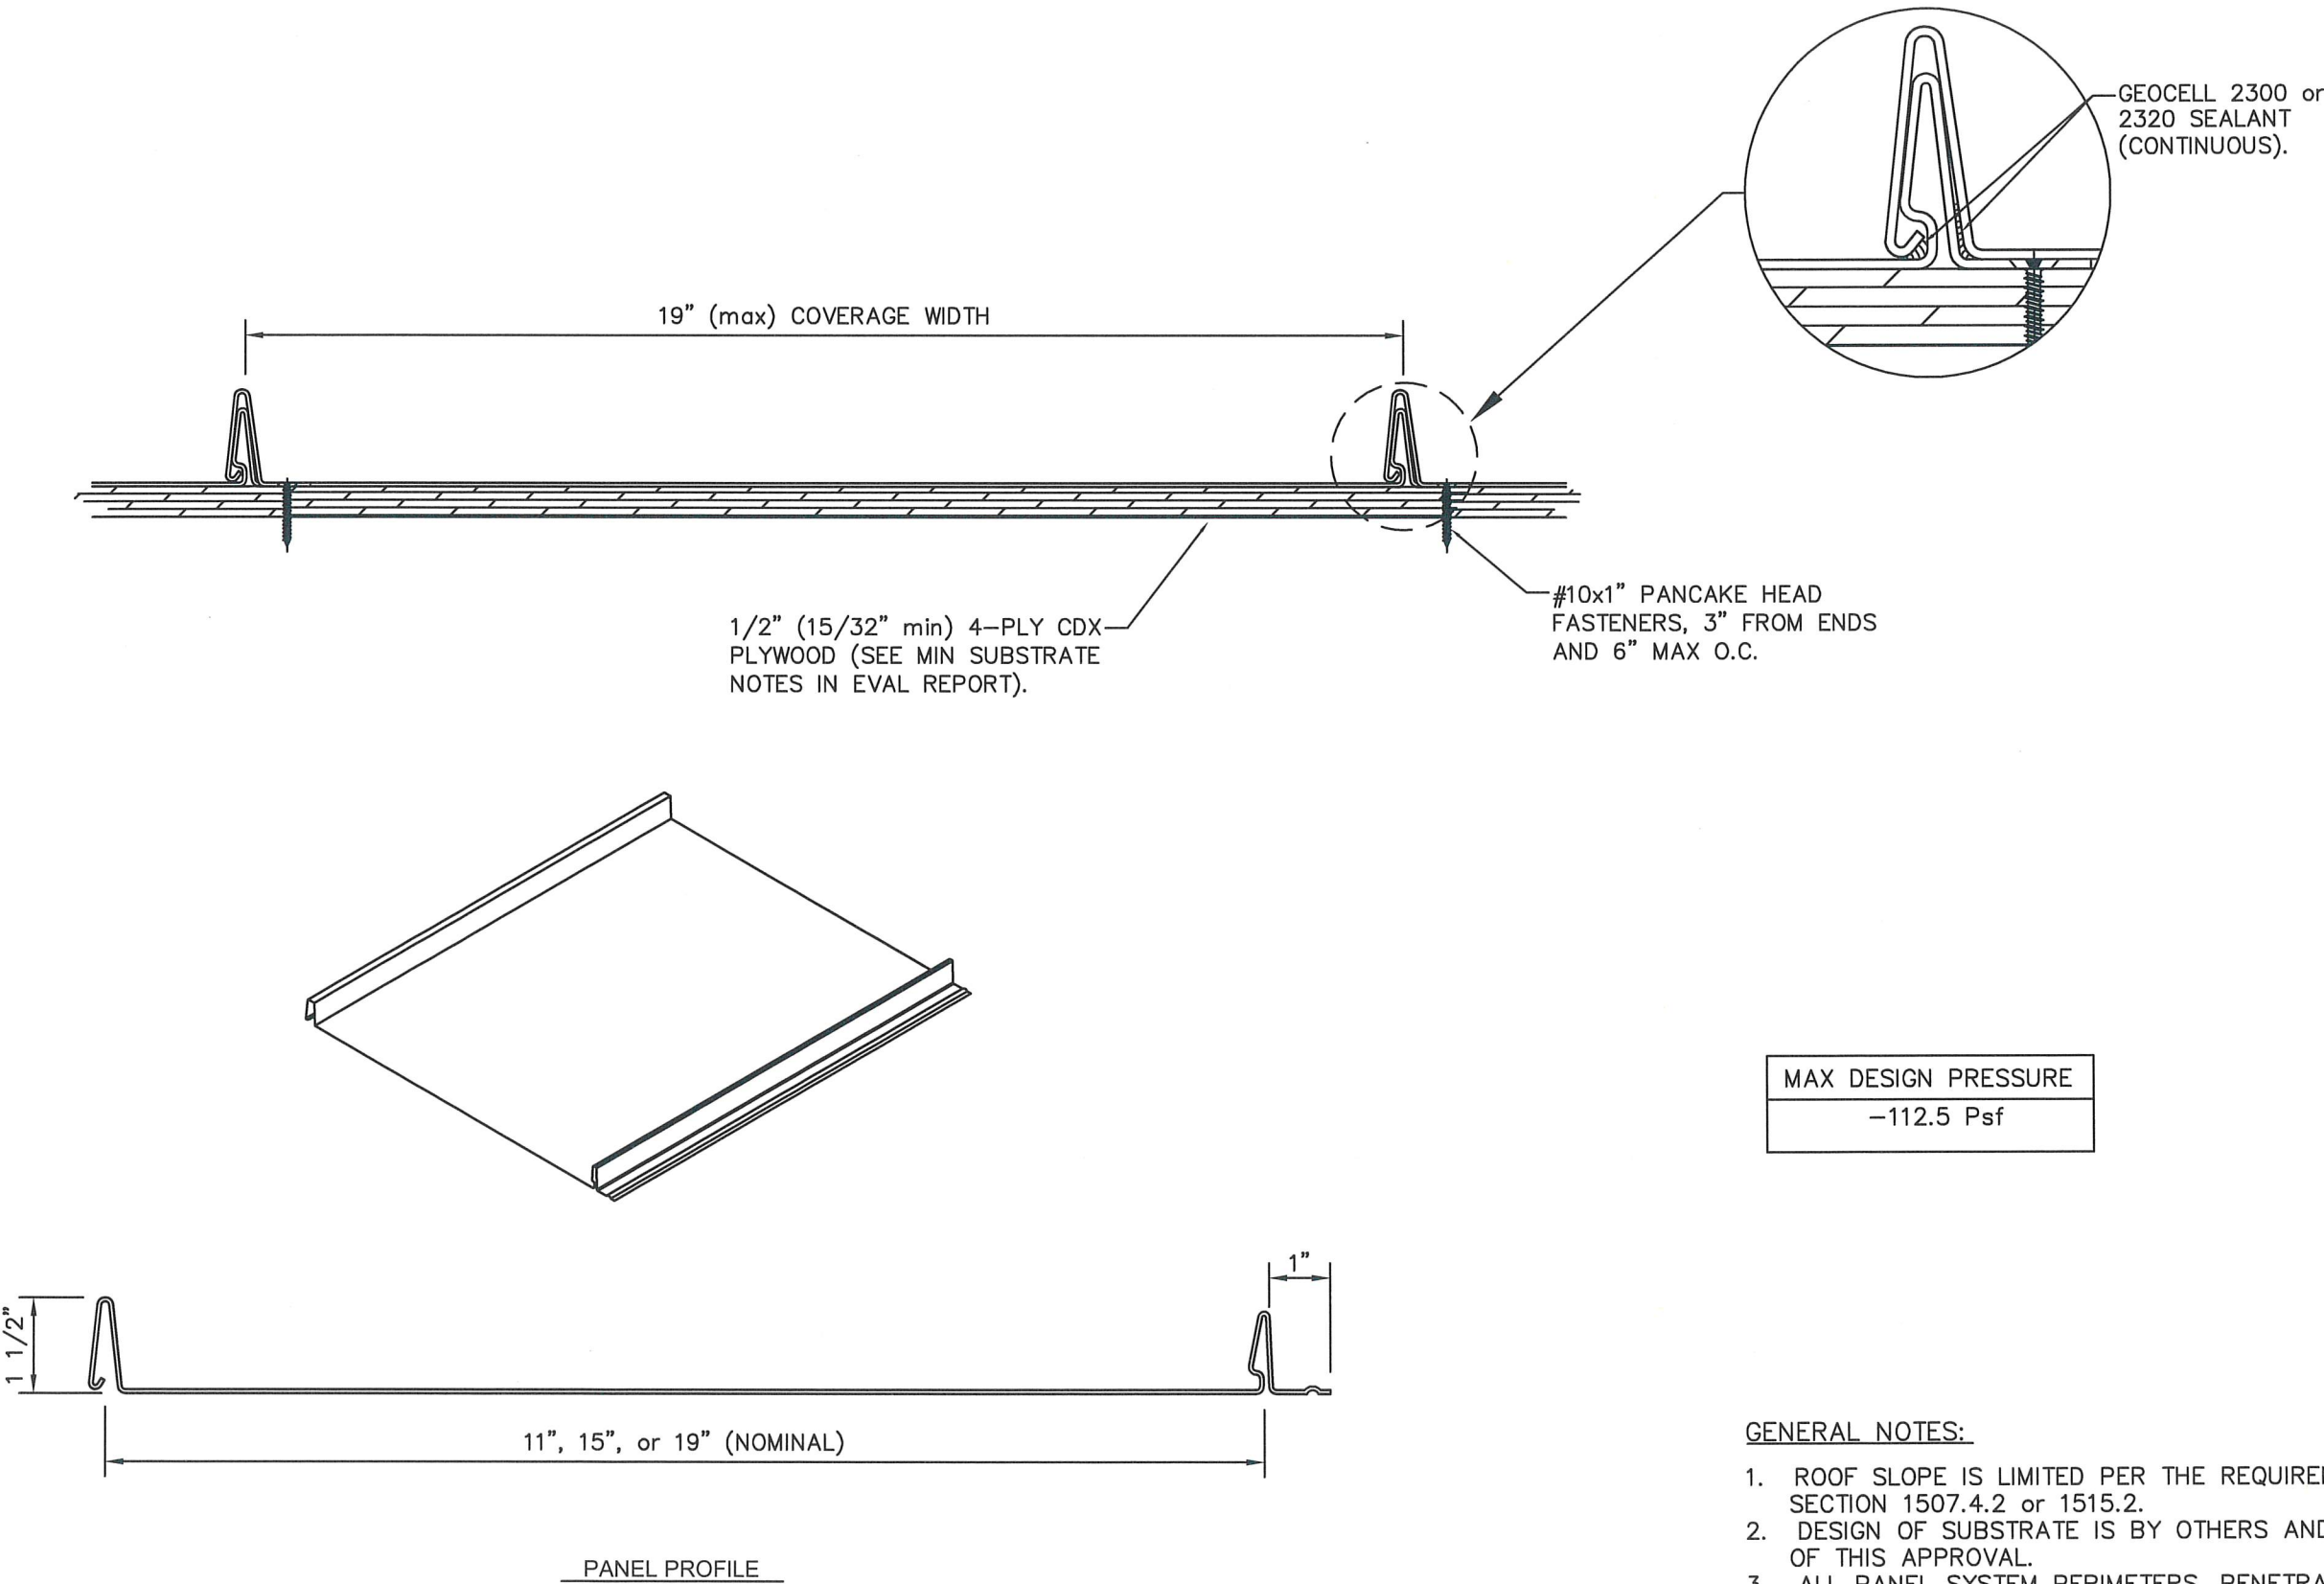

- GENERAL NOTES:
1. ROOF SLOPE IS LIMITED PER THE REQUIREMENTS OF FBC SECTION 1507.4.2 or 1515.2.
 2. DESIGN OF SUBSTRATE IS BY OTHERS AND NOT A PART OF THIS APPROVAL.
 3. ALL PANEL SYSTEM PERIMETERS, PENETRATIONS, AND TRANSITIONS TO BE FLASHED AND SEALED PER THE REQUIREMENTS OF RAS 133.

DYNAMIC METALS		SCOTT WOLTERS FL PE# 62354		2023 CODE UPDATE 1ST SUBMITTAL		2/17/24 10/14/22		DATE	
2951 SE DOMINICA TERRACE STUART, FL 34997		WOLTERS ENGINEERING (COA# 27194) 15211 97TH ROAD N WEST PALM BEACH, FL 33412 (561) 225-1982		PRINTS ISSUED FOR REV#		REV#		DATE	
PH: (772) 247-2465 FAX: (772) 247-2466		PH: (772) 247-2465 FAX: (772) 247-2466		FEB 17 2024		FEB 17 2024		FEB 17 2024	
2177 ANDREA LANE FORT MYERS, FL 33912		2177 ANDREA LANE FORT MYERS, FL 33912		FEB 17 2024		FEB 17 2024		FEB 17 2024	
www.dynamicmetal.net		www.dynamicmetal.net		FEB 17 2024		FEB 17 2024		FEB 17 2024	
EMAIL: info@dynamicmetal.net		EMAIL: info@dynamicmetal.net		FEB 17 2024		FEB 17 2024		FEB 17 2024	

DWG: 15SNS19-HZ
SHEET: 1/1