

THESE DOORS ARE RATED FOR LARGE & SMALL MISSILE IMPACT.
SHUTTERS ARE NOT REQUIRED.

SERIES 'SYNUA-12'
INSWING PIVOT DOOR

DOORS NOT APPROVED FOR INSTALLATIONS WHERE WATER INFILTRATION
RESISTANCE IS REQUIRED.

THIS PRODUCT HAS BEEN DESIGNED AND TESTED TO COMPLY WITH THE
REQUIREMENTS OF THE 2020 (7TH EDITION)/2023 (8TH EDITION) FLORIDA
BUILDING CODE INCLUDING HIGH VELOCITY HURRICANE ZONE (HVHZ).

1BY OR 2BY WOOD BUCKS & BUCK FASTENERS BY OTHERS, MUST BE
DESIGNED AND INSTALLED ADEQUATELY TO TRANSFER APPLIED PRODUCT
LOADS TO THE BUILDING STRUCTURE.

ANCHORS SHALL BE CORROSION RESISTANT, SPACED AS SHOWN ON DETAILS
AND INSTALLED PER MANUF'S INSTRUCTIONS. SPECIFIED EMBEDMENT TO BASE
MATERIAL SHALL BE BEYOND WALL DRESSING OR STUCCO.

A LOAD DURATION INCREASE IS USED IN DESIGN OF ANCHORS INTO WOOD ONLY.

ALL SHIMS TO BE HIGH IMPACT, NON-METALLIC AND NON-COMPRESSIBLE.

MATERIALS INCLUDING BUT NOT LIMITED TO STEEL/METAL SCREWS, THAT
COME INTO CONTACT WITH OTHER DISSIMILAR MATERIALS SHALL MEET THE
REQUIREMENTS OF THE 2020/2023 FLORIDA BLDG. CODE & ADOPTED STANDARDS.

THIS PRODUCT APPROVAL IS GENERIC AND DOES NOT PROVIDE INFORMATION
FOR A SITE SPECIFIC PROJECT, i.e. LIFE SAFETY OF THIS PRODUCT, ADEQUACY
OF STRUCTURE RECEIVING THIS PRODUCT AND SEALING AROUND OPENING FOR
WATER INFILTRATION RESISTANCE ETC.
CONDITIONS NOT SHOWN IN THIS DRAWING ARE TO BE ANALYZED SEPARATELY,
AND TO BE REVIEWED BY BUILDING OFFICIAL.

DESIGN LOADS SHOWN ARE BASED ON 'ALLOWABLE STRESS DESIGN (ASD)'.
MANUFACTURER'S LABEL SHALL BE LOCATED ON A READILY VISIBLE LOCATION
IN ACCORDANCE WITH SECTION 1709.9.3 OF FLORIDA BUILDING CODE.
LABELING TO COMPLY WITH SECTION 1709.9.2.

NOTE:
GLASS CAPACITIES ARE BASED ON
ASTM E1300-09 (3 SEC. GUSTS)
AND FLORIDA BUILDING COMMISSION
DECLARATORY STATEMENT DCA05-DEC-219

A- CONTRACTOR TO BE RESPONSIBLE FOR THE SELECTION, PURCHASE AND
INSTALLATION OF THIS PRODUCT BASED ON THIS PRODUCT EVALUATION
PROVIDED HE/SHE DOES NOT DEVIATE FROM THE CONDITIONS DETAILED
ON THIS DOCUMENT.
B- THIS PRODUCT EVALUATION DOCUMENT WILL BE CONSIDERED INVALID IF
ALTERED BY ANY MEANS.
C- SITE SPECIFIC PROJECTS SHALL BE PREPARED BY A FLORIDA REGISTERED
ENGINEER OR ARCHITECT WHICH WILL BECOME THE ENGINEER OF RECORD (E.O.R.)
FOR THE PROJECT AND WHO WILL BE RESPONSIBLE FOR THE PROPER
USE OF THE P.E.D. ENGINEER OF RECORD, ACTING AS A DELEGATED
ENGINEER TO THE P.E.D. ENGINEER SHALL SUBMIT TO THIS LATTER THE SITE
SPECIFIC DRAWINGS FOR REVIEW.
D- THIS P.E.D. SHALL BEAR THE DATE AND ORIGINAL SEAL AND SIGNATURE OF
THE PROFESSIONAL ENGINEER OF RECORD THAT PREPARED IT.



Sealed: 9/29/2023

FL #41748

afcc

AL-FAROOQ CORPORATION
ENGINEERS & PRODUCT DEVELOPMENT
9360 SUNSET DRIVE, SUITE 220
MIAMI, FLORIDA 33173
TEL. (305) 264-8100
WWW.AFCENG.COM
FBPE #9588


SERIES 'SYNUA-12' INSWING PIVOT DOOR (L.M.I.)

OIKOS VENEZIA SRL
VIA DELLA TECNICA NO. 6
30020 GRUARO - ITALY
TEL. 0039 0421 7671 FAX 0039 0421 767 222

revisions:	no.	date	by	description
	A	09.25.23		UPDATED TO 2023 FBC

date:	09-23-22
scale:	-
dr. by:	TARIQ
chk. by:	

drawing no.	22-37F
sheet	1 of 15

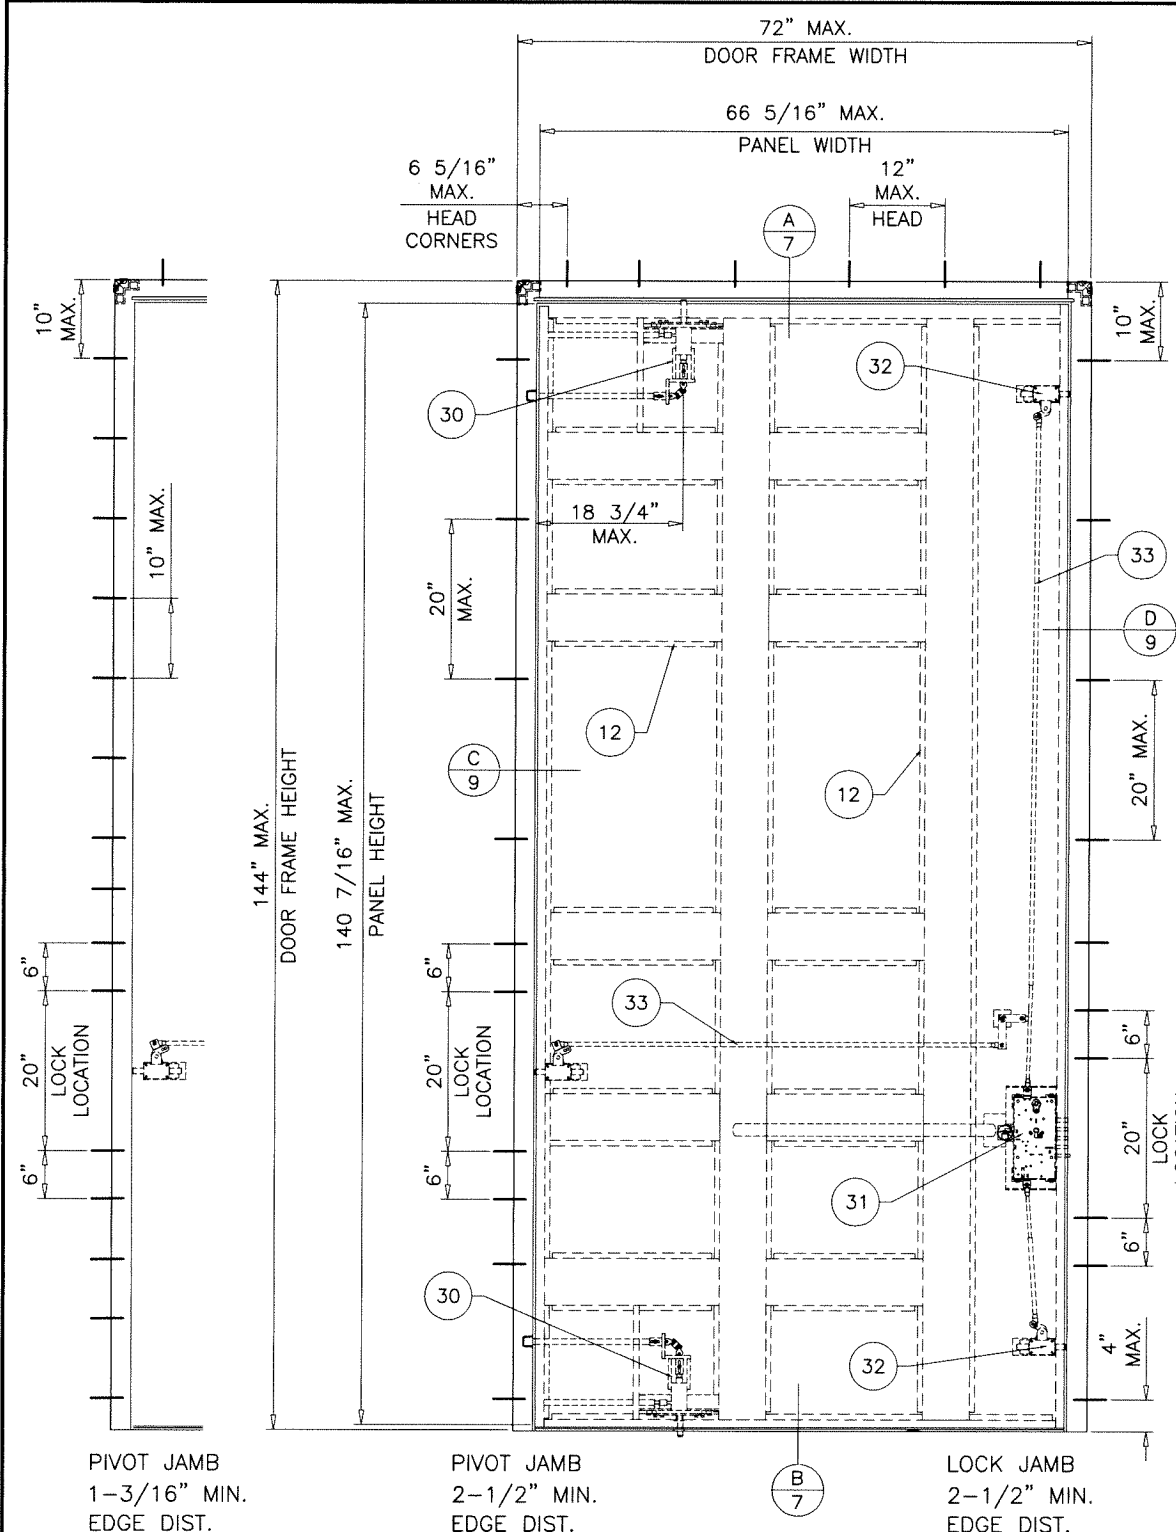


PIVOT JAMB
1-3/16" MIN.
EDGE DIST.

PIVOT JAMB
2-1/2" MIN.
EDGE DIST.

LOCK JAMB
2-1/2" MIN.
EDGE DIST.



LOCK JAMB
1-3/16" MIN.
EDGE DIST.

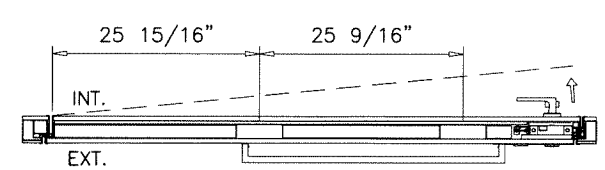

TYPICAL ELEVATION
(INSWING PIVOT DOOR)

MAXIMUM DESIGN LOAD RATING = + 65.0 PSF
(FOR MAX. SIZE SHOWN ABOVE OR SMALLER) - 65.0 PSF
AS PERMITTED BY FBC REQUIREMENTS

NOTE:
APPLICABLE EGRESS REQUIREMENTS TO BE REVIEWED BY AHJ.

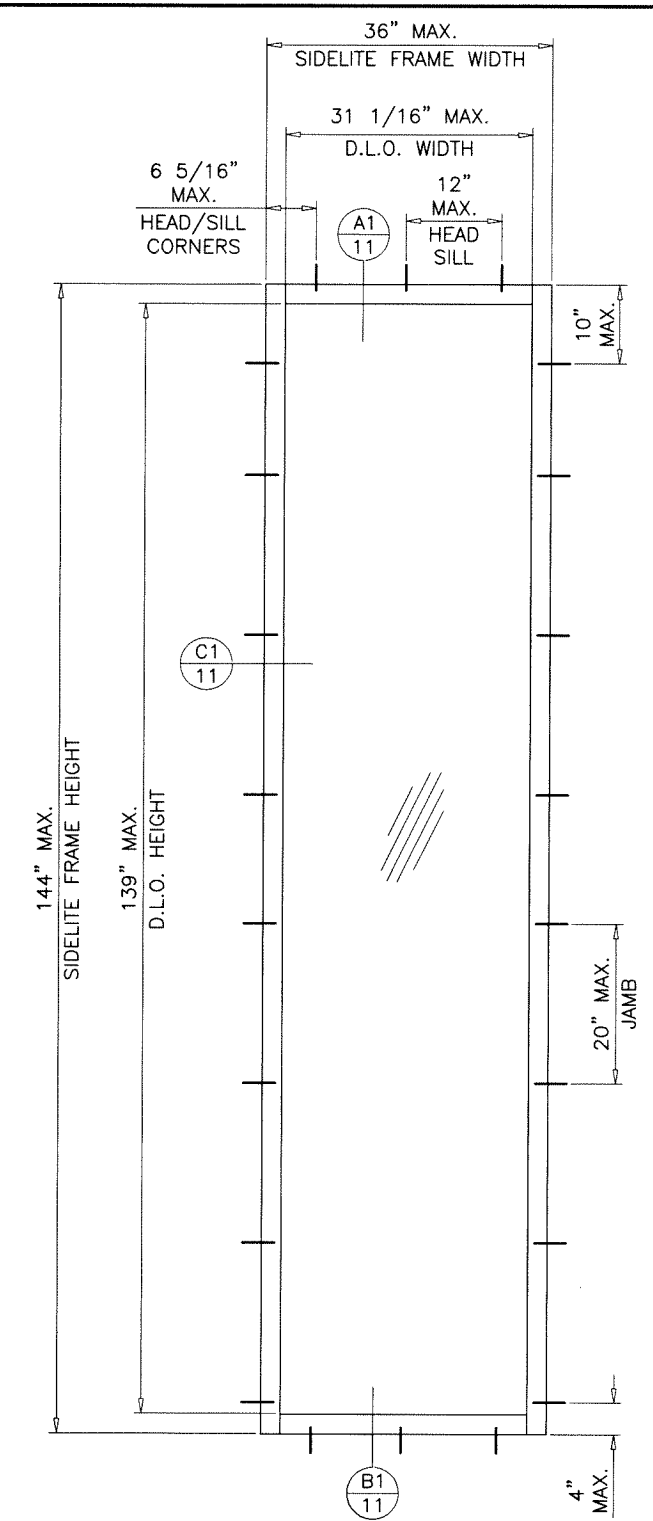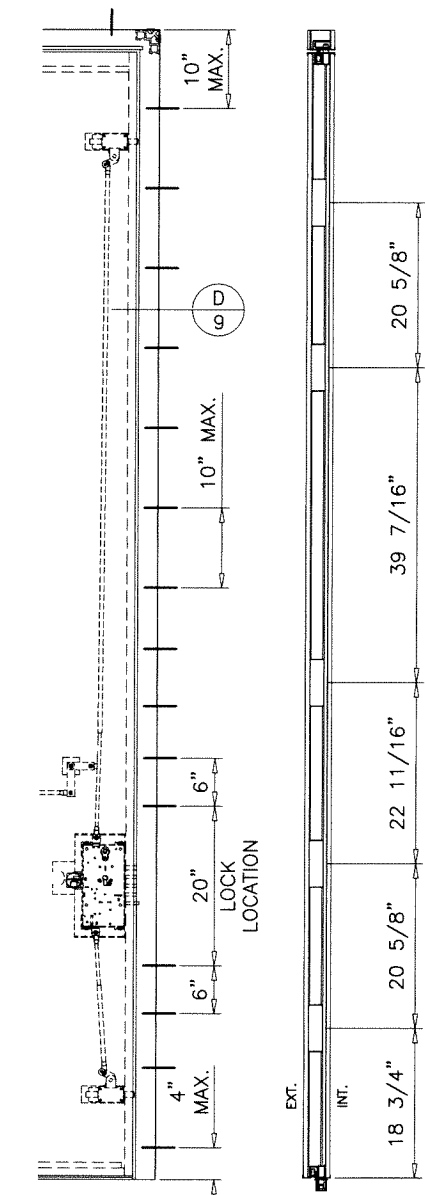

TYPICAL ELEVATION
(STAND ALONE SIDELITE)



Sealed: 9/29/2023

FL #41748



AL-FAROOQ CORPORATION
ENGINEERS & PRODUCT DEVELOPMENT
9360 SUNSET DRIVE, SUITE 220
MIAMI, FLORIDA 33173
TEL. (305) 264-8100
FDP# #3538

COMP-ANL\22-37F-OVS



SERIES 'SYNUA-12' INSWING PIVOT DOOR (L.M.I.)

OIKOS VENEZIA SRL
VIA DELLA TECNICA NO. 6
30020 GRUARO - ITALY
TEL. 0039 0421 7671 FAX 0039 0421 767 222

www.afceng.com

Revisions:	
no	description

date: 09-23-22	scale: 1/2"=1'-0"	dr. by: TARIQ	chk. by:	drawing no. 22-37F
sheet				2 of 15

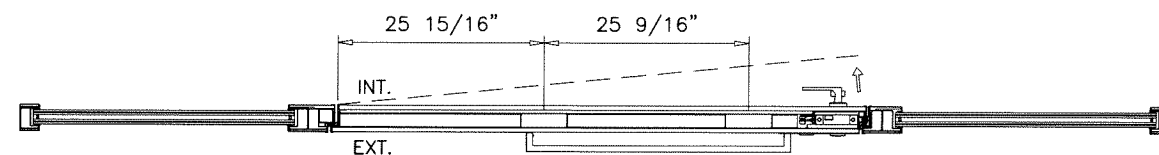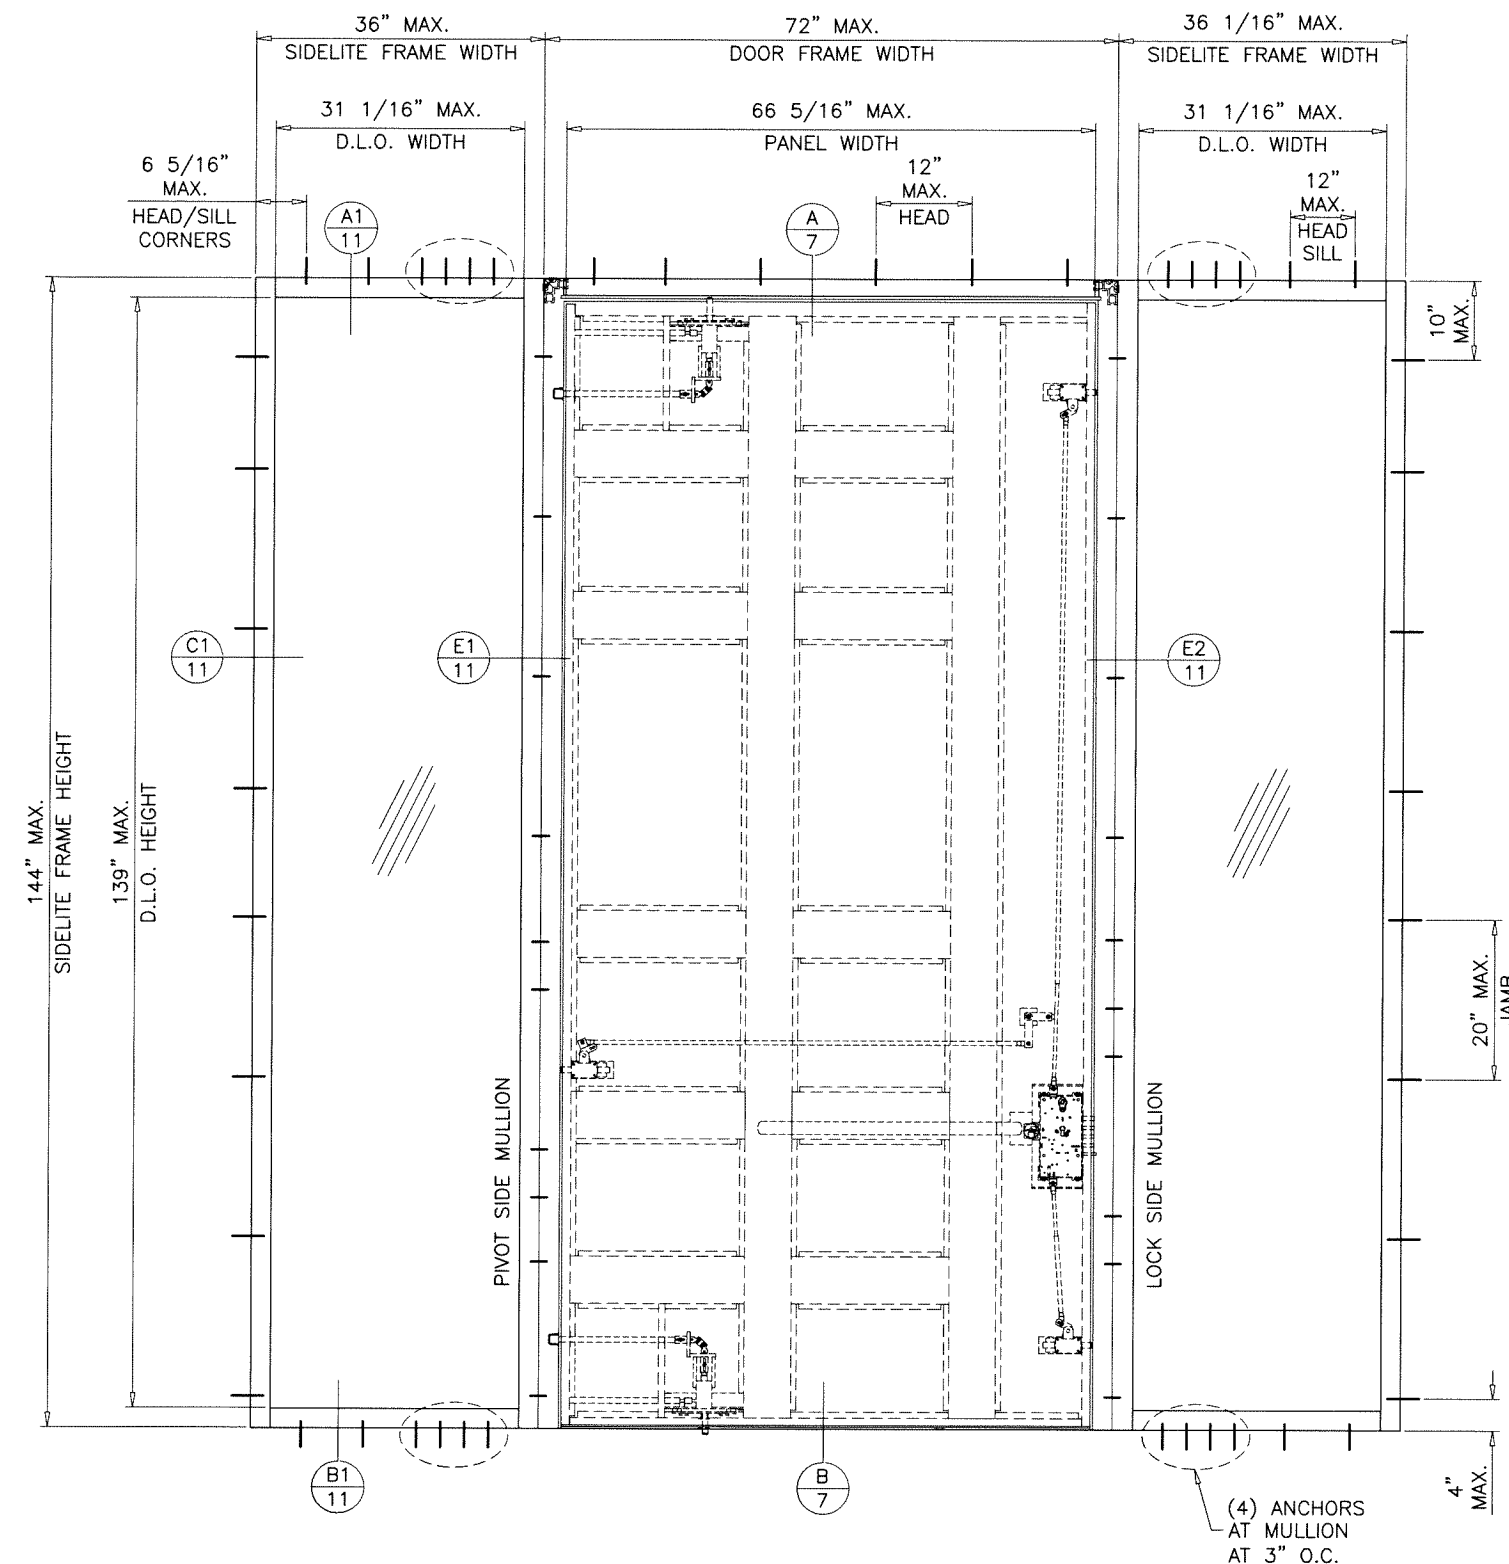

TYPICAL ELEVATION
(0-X-0)

MULLION LOAD CAPACITY - PSF										
FRAME HEIGHT INCHES	DOOR FRAME WIDTH INCHES	SIDELITE FRAME WIDTH INCHES	PIVOT SIDE MULLION				LOCK SIDE MULLION			
			TUBE REINF.		BAR REINF.		TUBE REINF.		BAR REINF.	
			EXT.(+)	INT.(−)	EXT.(+)	INT.(−)	EXT.(+)	INT.(−)	EXT.(+)	INT.(−)
120"	72"	36"	65.0	65.0	65.0	65.0	65.0	65.0	65.0	65.0
132"			52.3	52.3	65.0	65.0	62.5	62.5	65.0	65.0
144"			41.6	41.6	56.3	56.3	49.6	49.6	65.0	65.0

SEE SHEET 2 FOR DOOR AND SIDELITE LOAD CAPACITY.
SEE CHART ABOVE FOR SIDELITE MULLION CAPACITY.
LOWER VALUE FROM DOOR, SIDELITE OR MULLION CAPACITY CHART SHALL APPLY.
SEE SHEET 11 FOR MULLION REINF. DETAILS.

FL #41748



Sealed: 9/29/2023

AL-FAROOQ CORPORATION
ENGINEERS & PRODUCT DEVELOPMENT
9360 SUNSET DRIVE, SUITE 220
MIAMI, FLORIDA 33173
TEL. (305) 264-8100
WWW.AFCENG.COM
FBPE #3538
COMP-ANL\22-37F-OVS


SERIES 'SYNUA-12' INSWING PIVOT DOOR (L.M.I.)

OIKOS VENEZIA SRL
VIA DELLA TECNICA NO. 6
30020 GRUARO - ITALY
TEL. 0039 0421 7671 FAX 0039 0421 767 222

revisions:	no	date	by	description
date:	09-23-22			
scale:	1/2"=1'-0"			
dr. by:	TARIO			
chk. by:				

drawing no.
22-37F
sheet 3 of 15


.354" PLYWOOD
WITH OR WITHOUT 'V' GROVES
(EXTERIOR FINISHES
LACQUERED, WOOD VENEER OR MELAMINE)

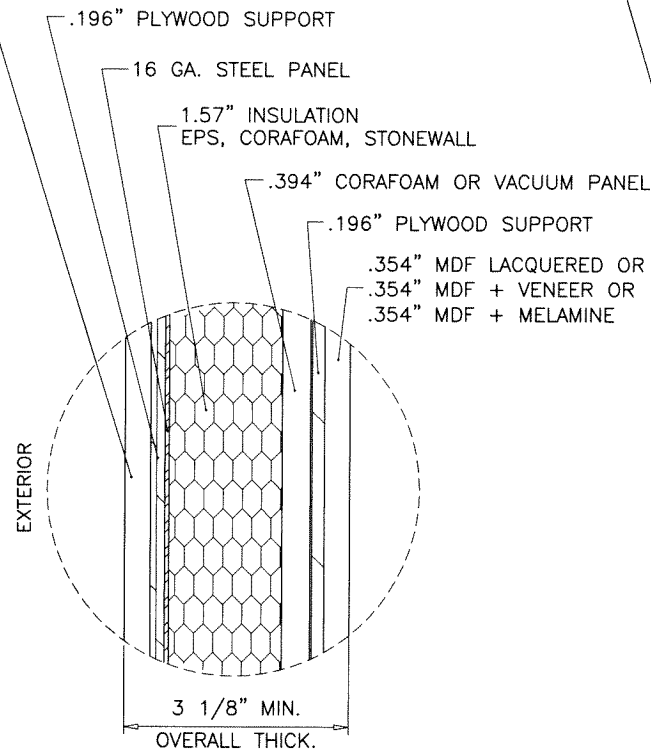

OPTION #1

MDF/OKUME PANEL WITH OR WITHOUT GROVES


.047" ALUMINUM PANEL
GLUED TO CORAFOAM SUPPORT

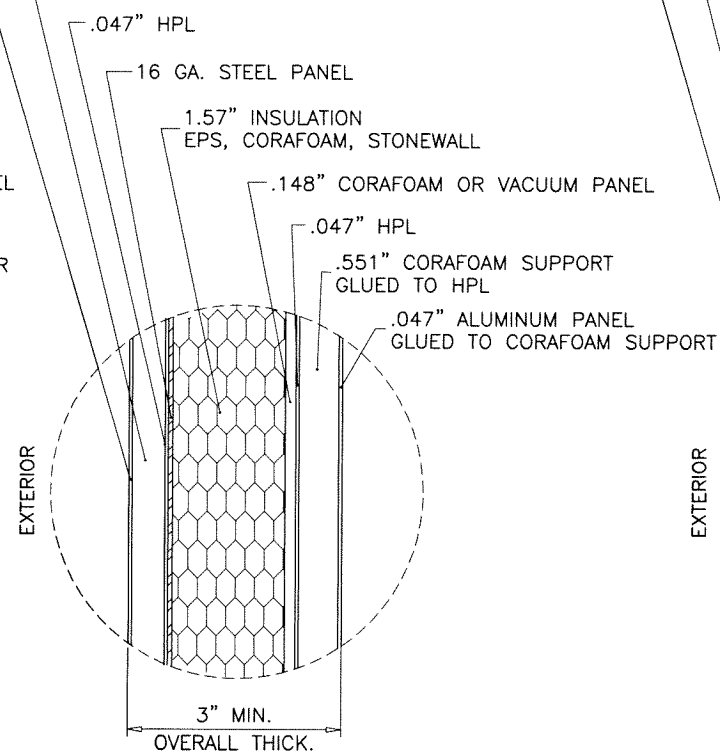

OPTION #2

ALLOY PANEL


.157" GLASS COVER
GLUED TO CORAFOAM SUPPORT

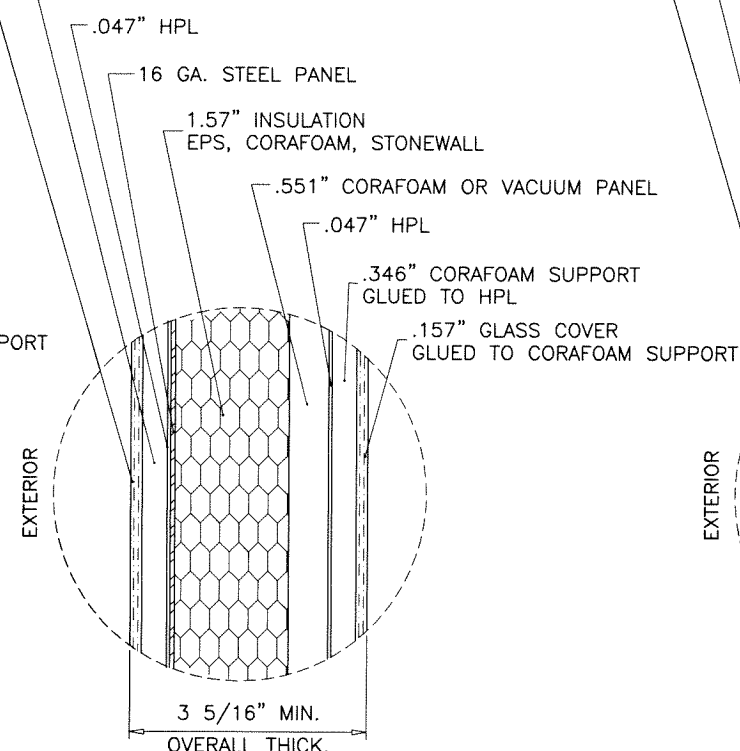

OPTION #3

GLASS PANEL


.118" GRES PANEL
GLUED TO CORAFOAM SUPPORT

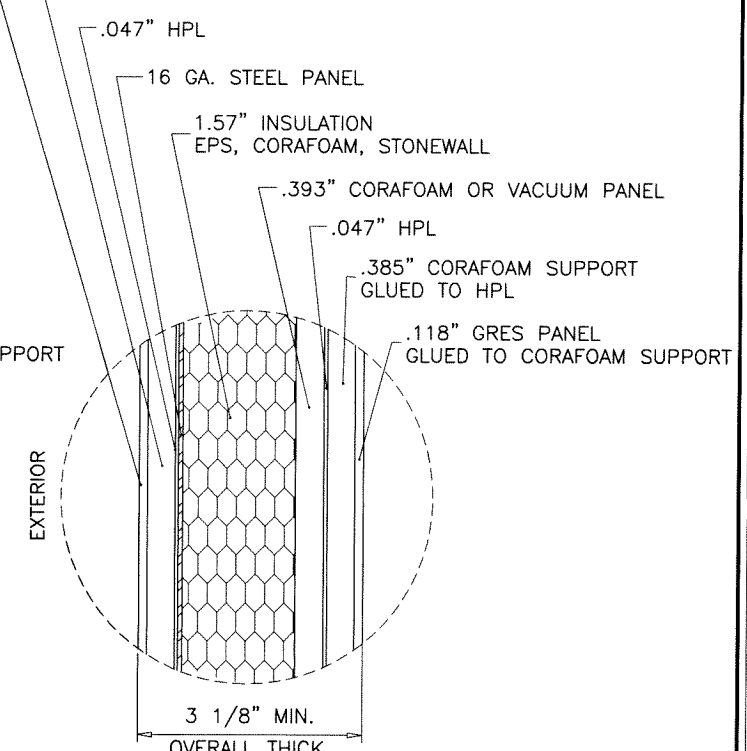

OPTION #4

3mm THK. GRES PANEL


.236" GRES PANEL
GLUED TO CORAFOAM SUPPORT

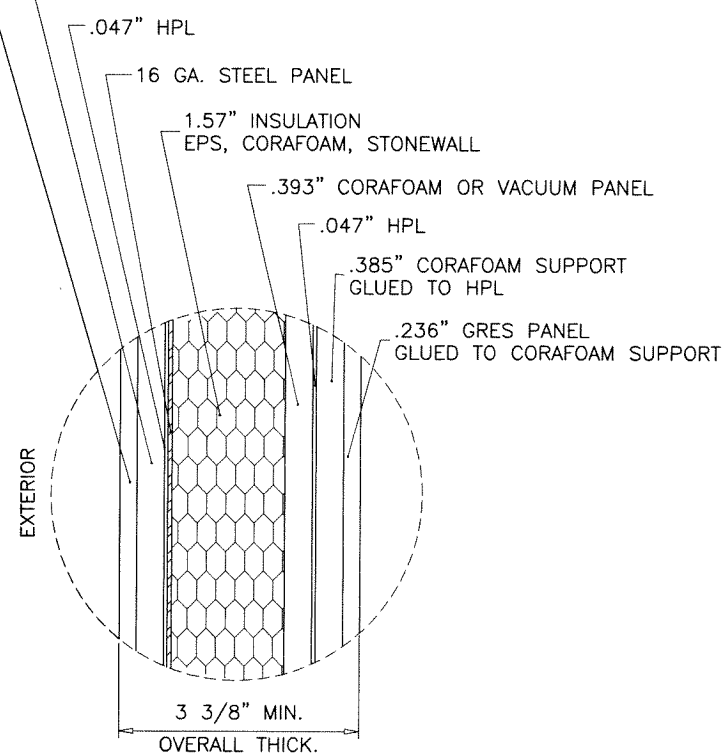

OPTION #4A

6mm THK. GRES PANEL

.196" NATURAL STONE PANEL
GLUED TO CORAFOAM SUPPORT

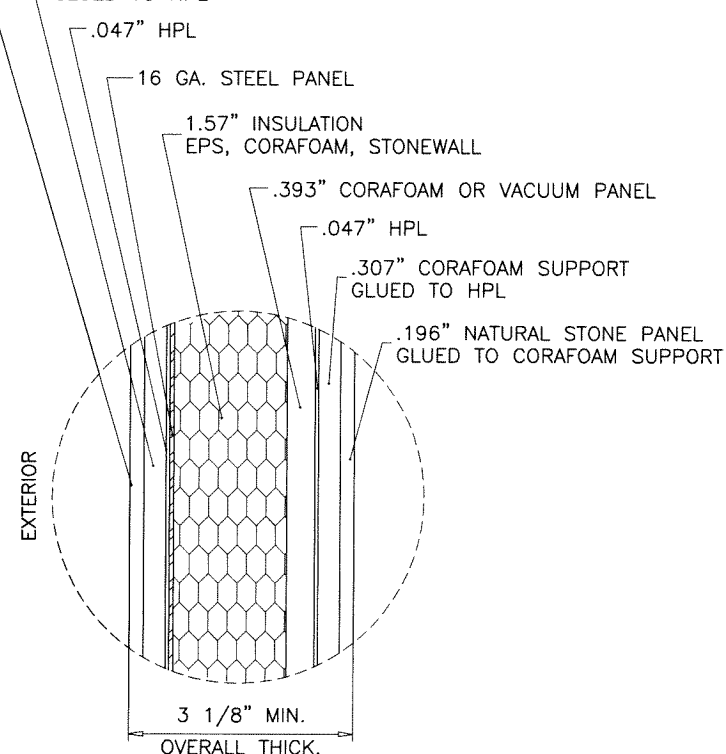

OPTION #5


NATURAL STONE

GLUED CLADDING OPTIONS

INTERIOR AND EXTERIOR CLADDING WITH SINGLE PANELS

Sealed: 9/29/2023


FL #41748

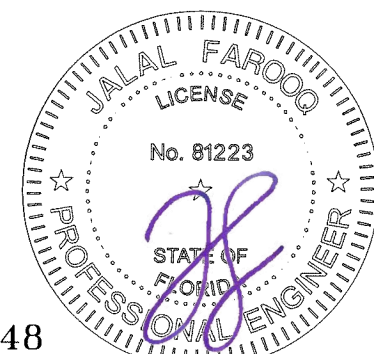


AL-FAROOQ CORPORATION
ENGINEERS & PRODUCT DEVELOPMENT
9360 SUNSET DRIVE, SUITE 220
MIAMI, FLORIDA 33173
TEL. (305) 264-8100
FDP# #3538

SERIES 'SYNUA-12' INSWING PIVOT DOOR (L.M.I.)
OIKOS VENEZIA SRL
VIA DELLA TECNICA NO. 6
30020 GRUARO - ITALY
TEL. 0039 0421 7671 FAX 0039 0421 767 222


revisions:	no	date	by	description
date:	09-23-22	scale:	3/8" = 1"	
dr. by:	TARIQ	chk. by:		
drawing no.	22-37F	sheet	4 of 15	

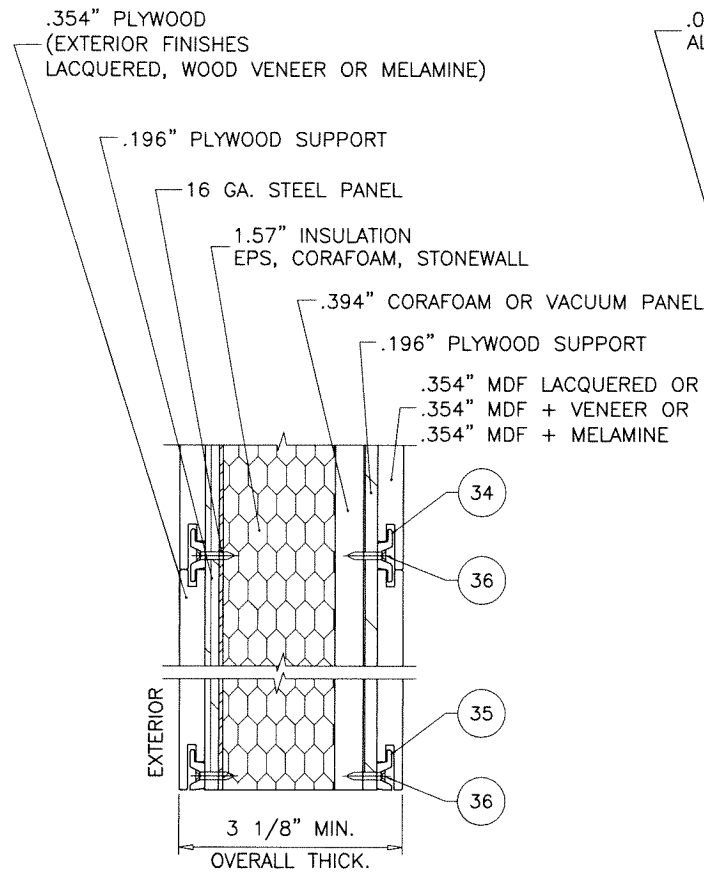


OPTION #1
MDF/PLYWOOD SECTOR

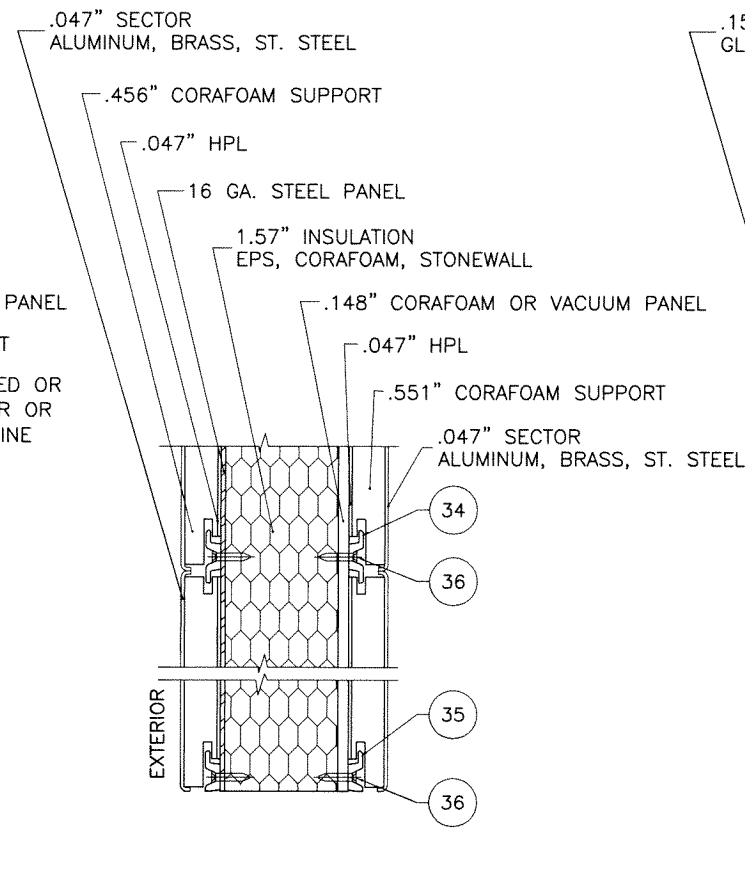


OPTION #2
ALLOY SECTOR

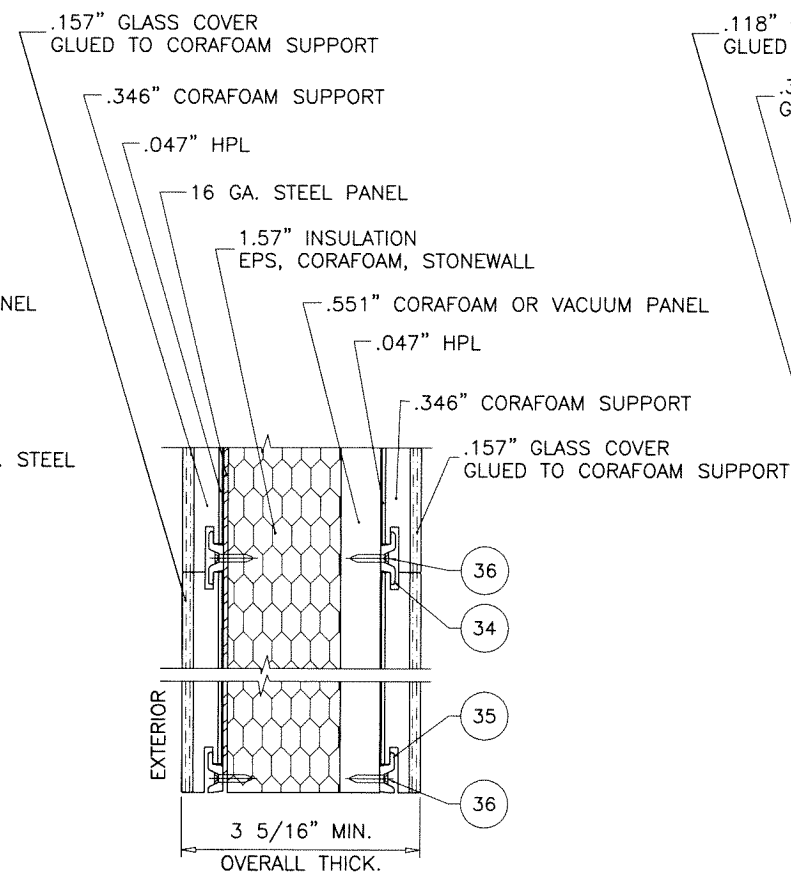


OPTION #3
GLASS SECTOR

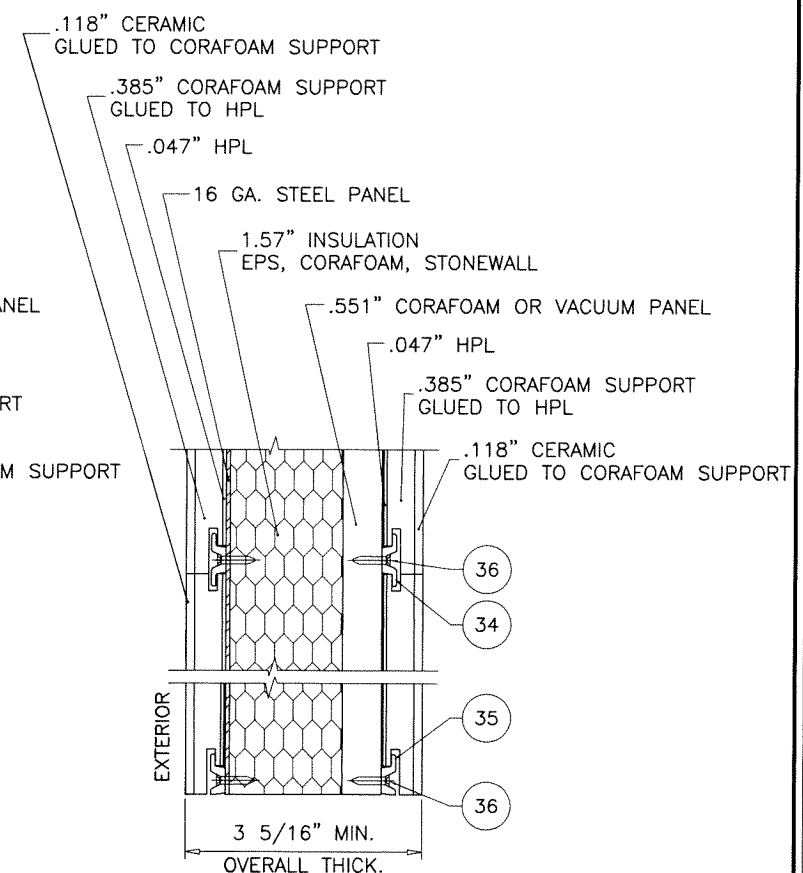

OPTION #4
3mm THK. CERAMIC SECTOR

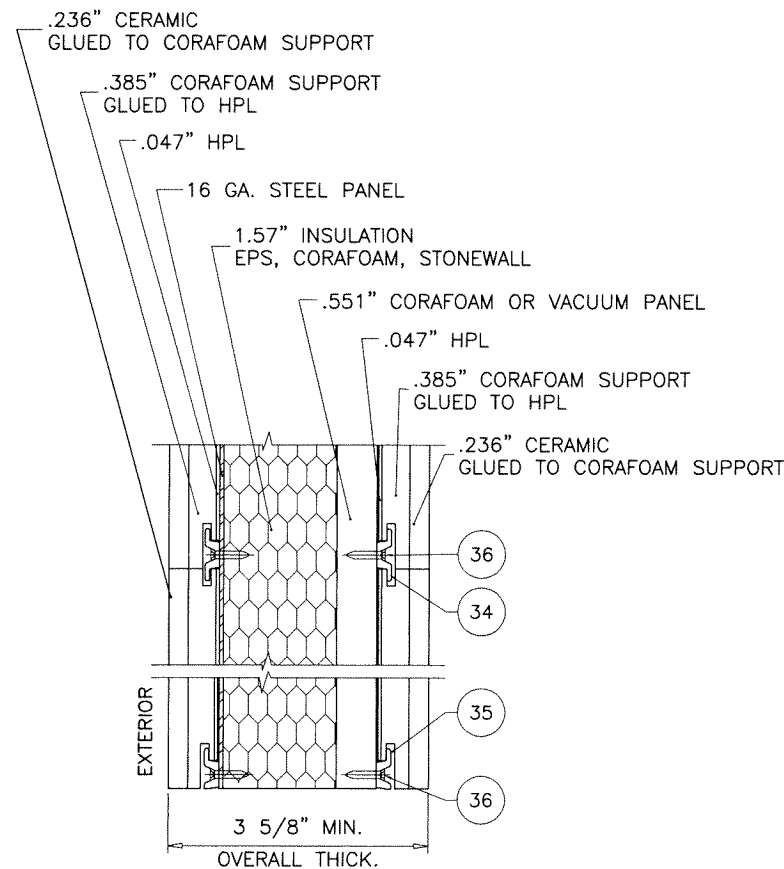

OPTION #4A
6mm THK. CERAMIC SECTOR

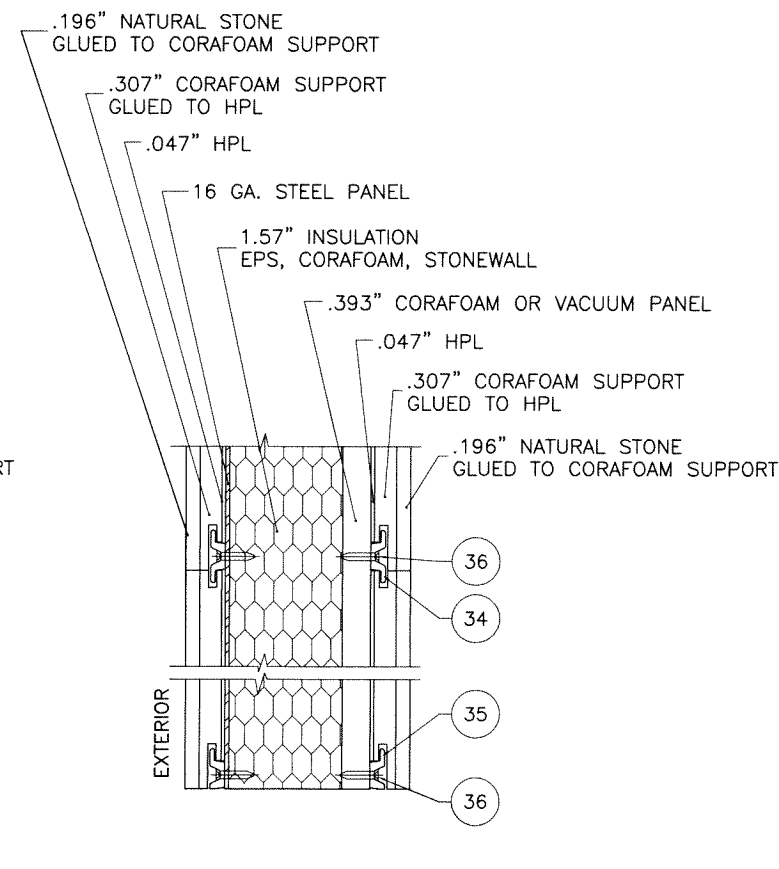


OPTION #5
NATURAL STONE SECTOR

MECHANICAL FASTENED CLADDING OPTIONS

INTERIOR AND EXTERIOR CLADDING WITH SECTORS
SECTOR WIDTH = LEAF WIDTH
SECTOR HEIGHT = (VARIES) 12" MAX.

Sealed: 9/29/2023




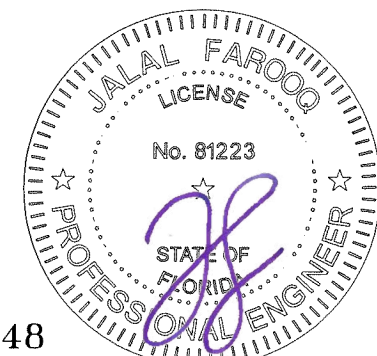


FL #41748

afC
AL-FAROOQ CORPORATION
ENGINEERS & PRODUCT DEVELOPMENT
9360 SUNSET DRIVE, SUITE 220
MIAMI, FLORIDA 33173
TEL. (305) 264-8100
FAX (305) 264-8100
WWW.AFCENG.COM
FBPE #3538


SERIES 'SYNUA-12' INSWING PIVOT DOOR (L.M.I.)
OIKOS VENEZIA SRL
VIA DELLA TECNICA NO. 6
30020 GRUARO - ITALY
TEL. 0039 0421 7671 FAX 0039 0421 767 222

revisions:		date		by description	
no	date	no	date	no	date
09-23-22		09-23-22		09-23-22	
scale: 3/8" = 1"		scale: 3/8" = 1"		scale: 3/8" = 1"	
dr. by: TARIQ		dr. by: TARIQ		dr. by: TARIQ	
chk. by:		chk. by:		chk. by:	
drawing no.		drawing no.		drawing no.	
22-37F		22-37F		22-37F	
sheet 5 of 15		sheet 5 of 15		sheet 5 of 15	

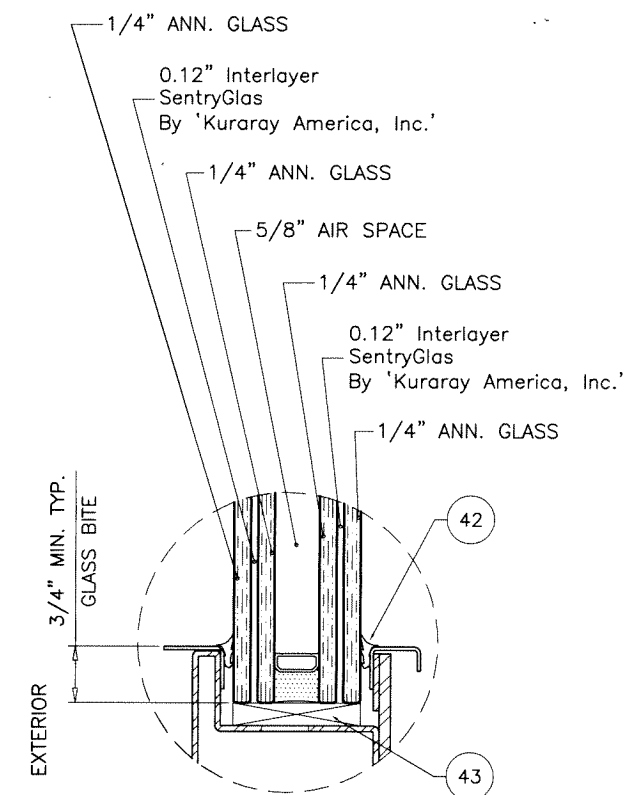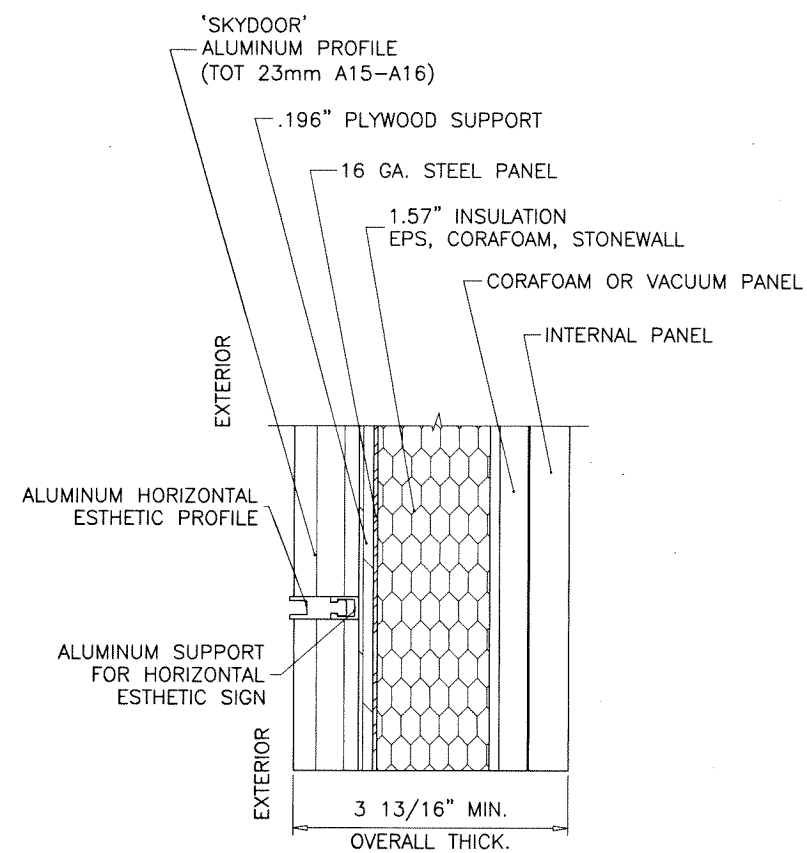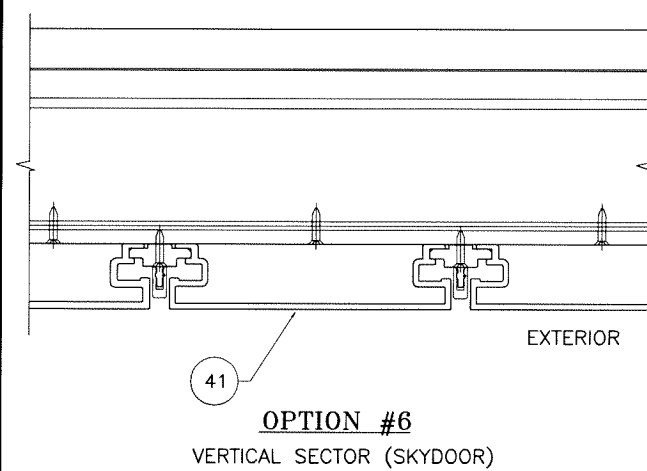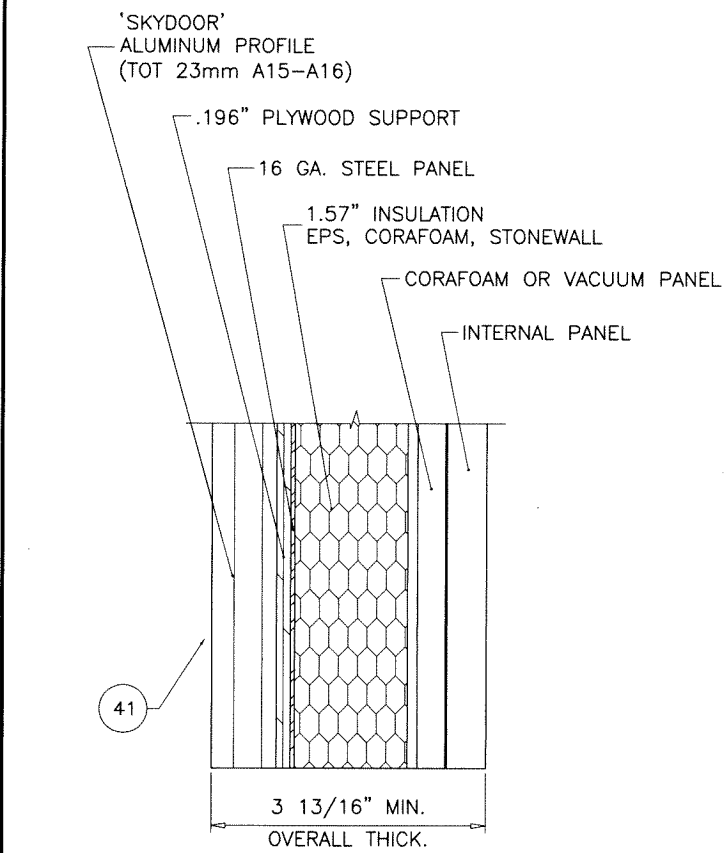

Sealed: 9/29/2023

FL #41748


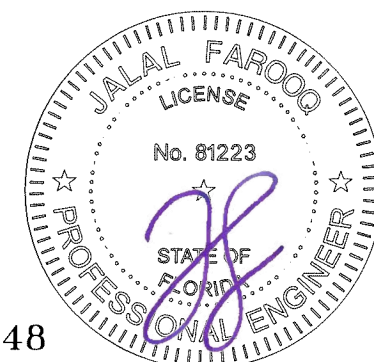


AL-FAROOQ CORPORATION
ENGINEERS & PRODUCT DEVELOPMENT
9360 SUNSET DRIVE, SUITE 220
MIAMI, FLORIDA 33173
TEL. (305) 264-8100
WWW.AFCENG.COM
FBPE #3538
COMP-ANL\22-37F-OVS

SERIES 'SYNUA-12' INSWING PIVOT DOOR (L.M.I.)

OIKOS VENEZIA SRL
VIA DELLA TECNICA NO. 6
30020 GRUARO - ITALY
TEL. 0039 0421 7671 FAX 0039 0421 767 222

date: 09-23-22		revisions:	
drawing no. 22-37F		no	by description
sheet 6 of 15			
scale: 3/8" = 1"			
dr. by: TARIQ			
chk. by:			

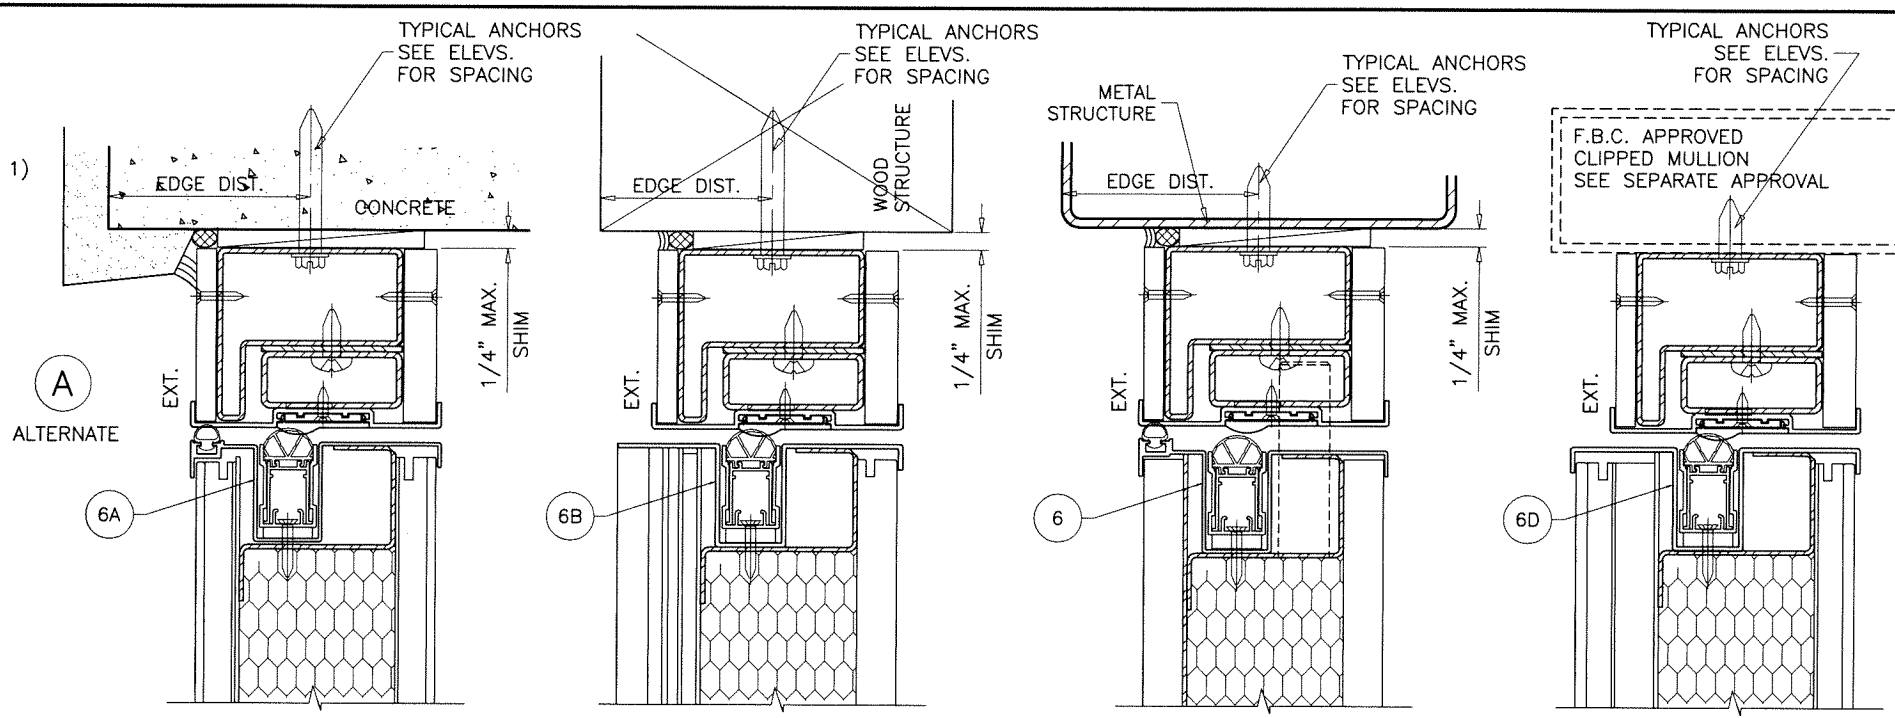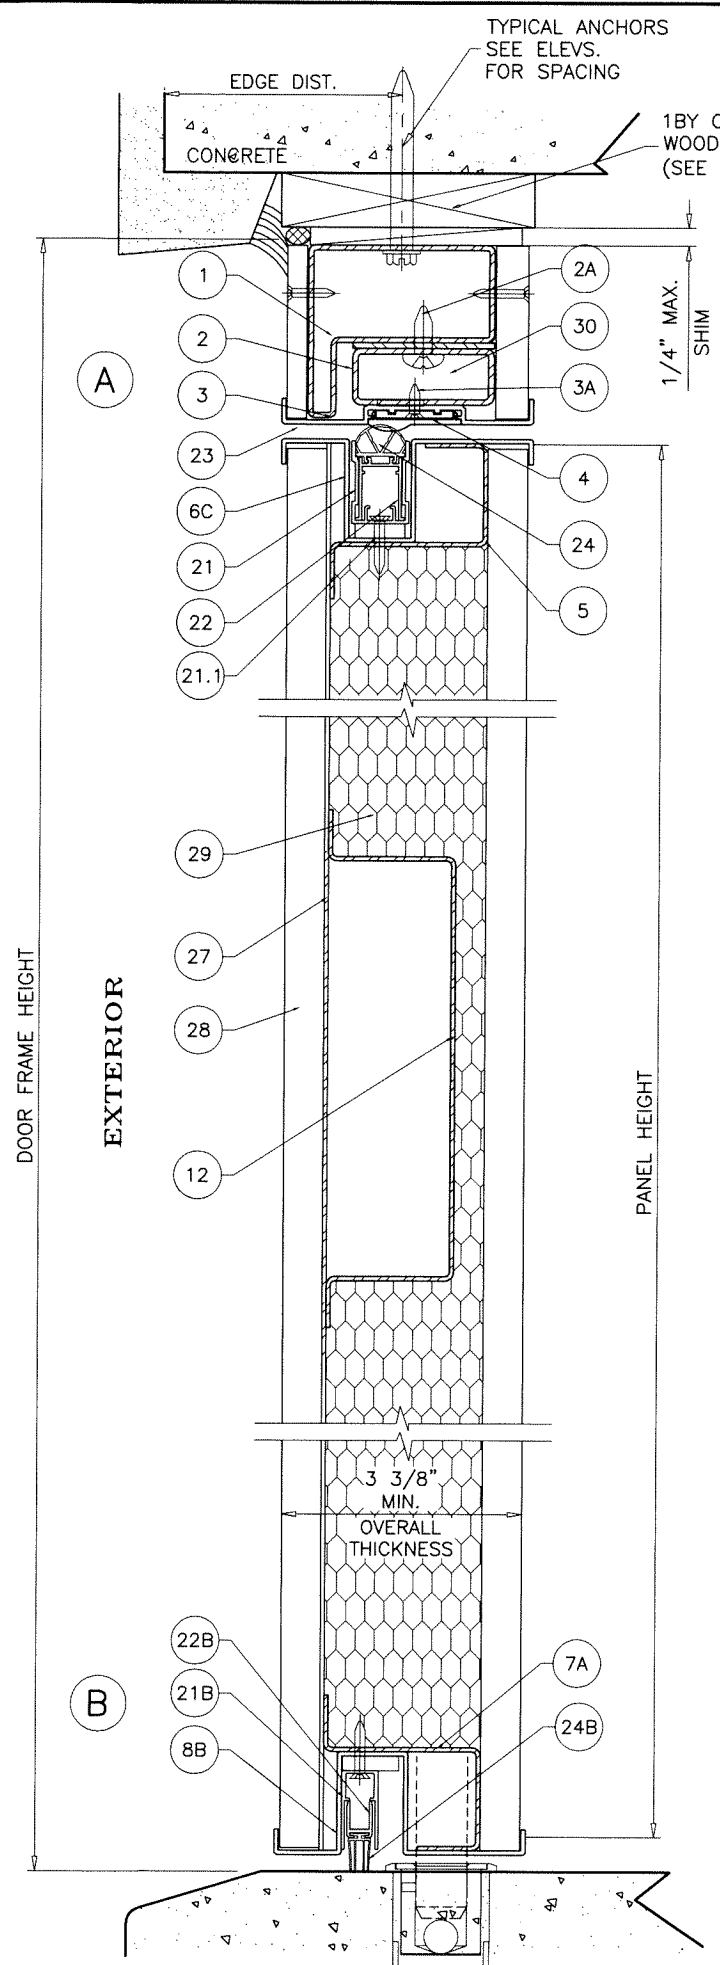

TYPICAL ANCHORS AT HEAD/JAMBS: SEE ELEV. FOR SPACING

5/16" DIA. ULTRACON BY 'DEWALT' (Fu=177 KSI, Fy=155 KSI)

INTO WOOD STRUCTURES
1-7/8" MIN. PENETRATION INTO WOOD (HEAD/JAMBS)

THRU 1BY OR 2BY BUCKS INTO CONC. OR FILLED BLOCK
1-3/4" MIN. EMBED INTO CONCRETE (HEAD/JAMBS)
1-3/4" MIN. EMBED INTO FILLED BLOCK (JAMBS)

DIRECTLY INTO CONCRETE OR FILLED BLOCK
1-3/4" MIN. EMBED INTO CONCRETE (HEAD/JAMBS/SILL)
1-3/4" MIN. EMBED INTO FILLED BLOCK (JAMBS)

5/16" DIA. SMS OR SELF DRILLING SCREWS (GRADE 2 CRS)

INTO F.B.C. APPROVED MULLIONS
OR
INTO METAL STRUCTURES (HEAD/JAMBS)
ALUMINUM: 1/8" THK. MIN. (6063-T5 MIN.)
STEEL: 1/8" THK. MIN. (Fy = 36 KSI MIN.)
(STEEL IN CONTACT WITH ALUMINUM TO BE PLATED OR PAINTED)

TYPICAL EDGE DISTANCE

INTO CONCRETE = 2-1/2" MIN. (HEAD/SILL/JAMB)
INTO CONCRETE OR FILLED BLOCK = 1-3/16" OR 2-1/2" MIN.
(JAMBS ONLY SEE ELEV.)

INTO WOOD STRUCTURE = 1-1/4" MIN.
INTO METAL STRUCTURE = 1/2" MIN.


WOOD AT HEAD OR JAMBS SG = 0.55 MIN.
CONCRETE AT HEAD, SILL OR JAMBS f'c = 3000 PSI MIN.
C-90 GROUT FILLED BLOCK AT JAMBS f'm = 2000 PSI MIN.

TYPICAL ANCHORS AT DOOR SILL: SEE ELEV. FOR SPACING

3/16" DIA. ULTRACON+ BY 'DEWALT' (Fu=164 KSI, Fy=117 KSI)

DIRECTLY INTO CONCRETE, 3000 PSI MIN.
1-1/2" MIN. EMBEDMENT
2-1/2" MIN. EDGE DISTANCE

WOOD BUCKS AND METAL STRUCTURE NOT BY 'OIKOS'
MUST SUSTAIN LOADS IMPOSED BY GLAZING SYSTEM
AND TRANSFER THEM TO THE BUILDING STRUCTURE.

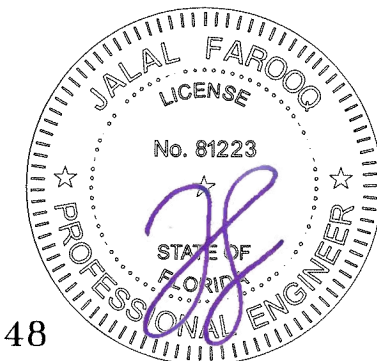




Sealed: 9/29/2023

FL #41748

AL-FAROOQ CORPORATION
ENGINEERS & PRODUCT DEVELOPMENT
9360 SUNSET DRIVE, SUITE 220
MIAMI, FLORIDA 33173
TEL. (305) 264-8100
FAX (305) 264-8100
WWW.AFCENG.COM
FBPE #3538
COMP-ANL \22-37F-OVS


SERIES 'SYNUA-12' INSWING PIVOT DOOR (L.M.I.)
OIKOS VENEZIA SRL
VIA DELLA TECNICA NO. 6
30020 GRUARO - ITALY
TEL. 0039 0421 7671 FAX 0039 0421 767 222

revisions:	no	date	by	description
date:	09-23-22	scale:	3/8" = 1"	
dr. by:	TARIO	chk. by:		
drawing no.	22-37F	sheet	7 of 15	

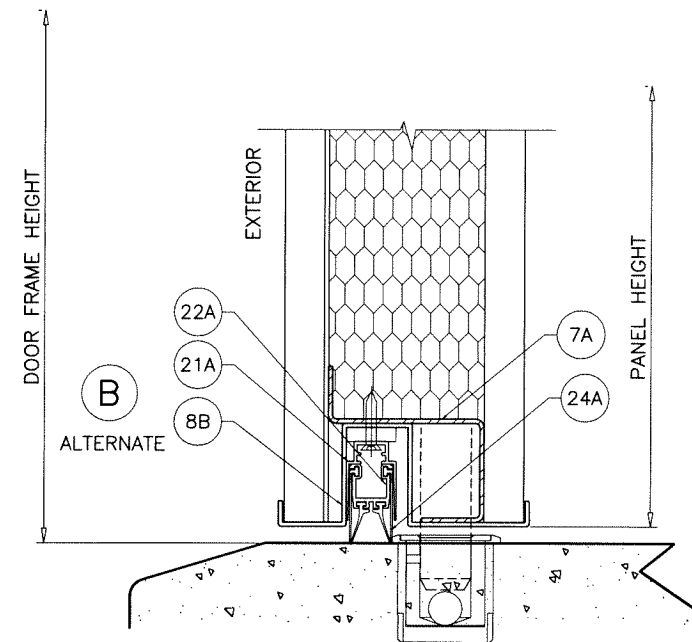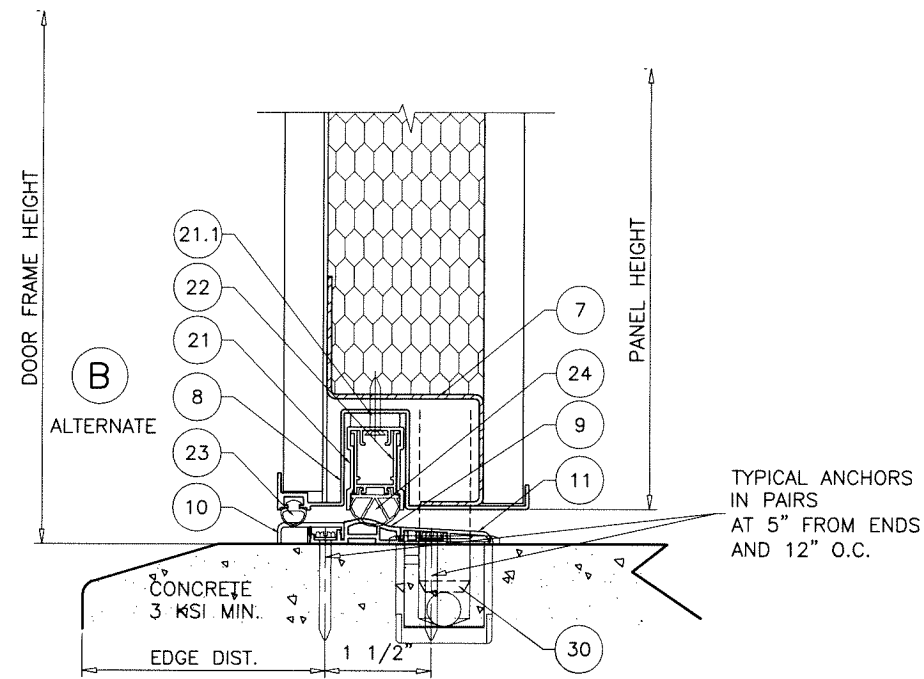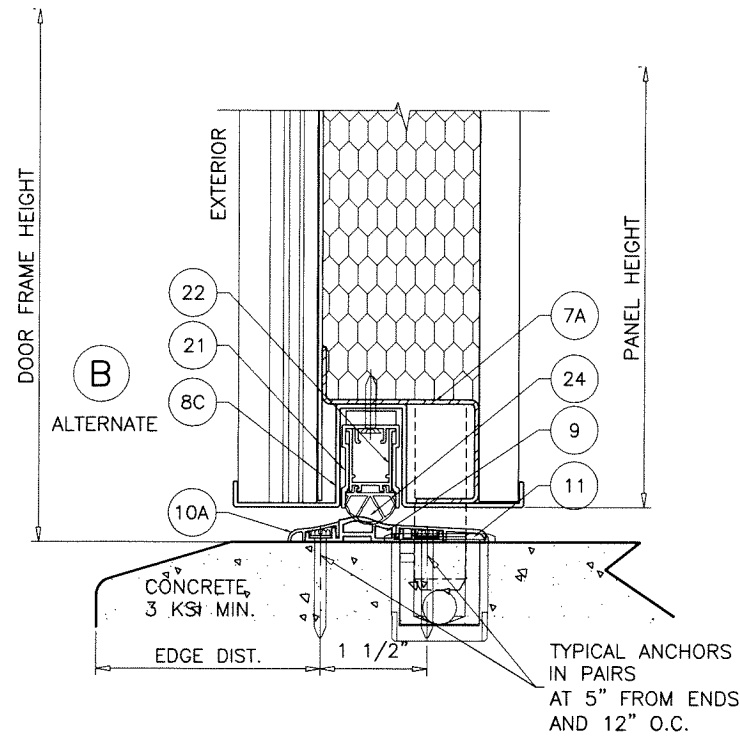

Sealed: 9/29/2023



FL #41748

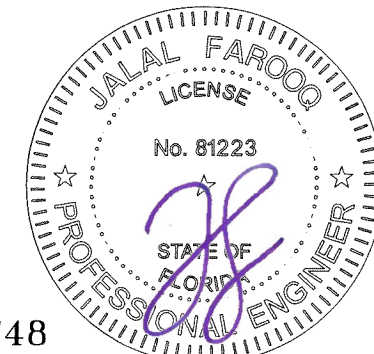


AL-FAROOQ CORPORATION
ENGINEERS & PRODUCT DEVELOPMENT
9360 SUNSET DRIVE, SUITE 220
MIAMI, FLORIDA 33173
TEL. (305) 264-8100
WWW.AFCENG.COM
FBPE #3538
COMP-ANL\22-37F-OVS

SERIES 'SYNUA-12' INSWING PIVOT DOOR (L.M.I.)
OIKOS VENEZIA SRL
VIA DELLA TECNICA NO. 6
30020 GRUARO - ITALY
TEL. 0039 0421 7671 FAX 0039 0421 767 222

revisions:		no	date	by	description
date:	09-23-22				
scale:	3/8" = 1"				
dr. by:	TARIO				
chk. by:					
drawing no.	22-37F				
sheet	8 of 15				



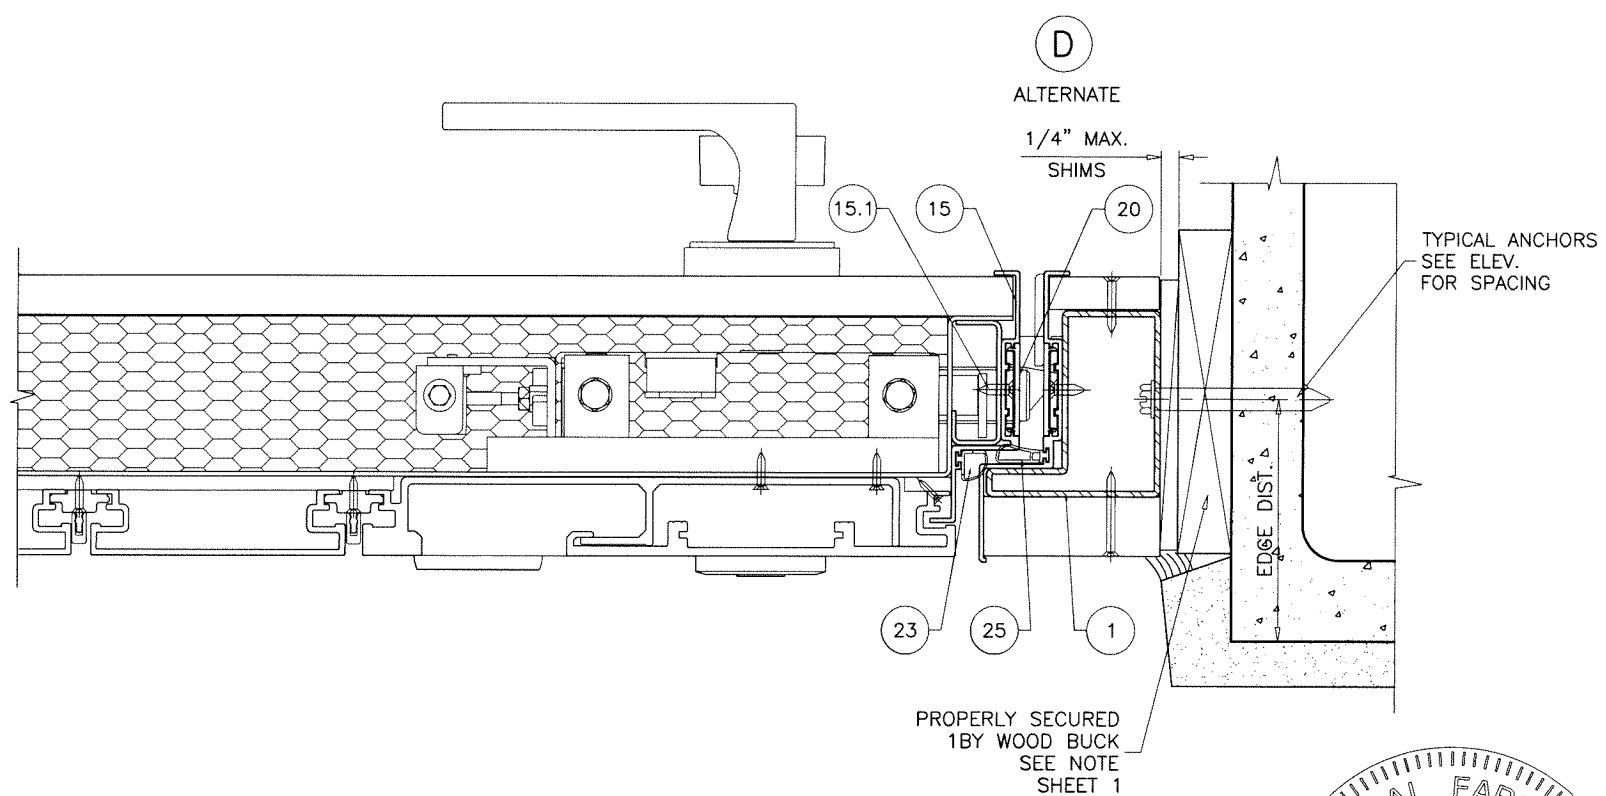
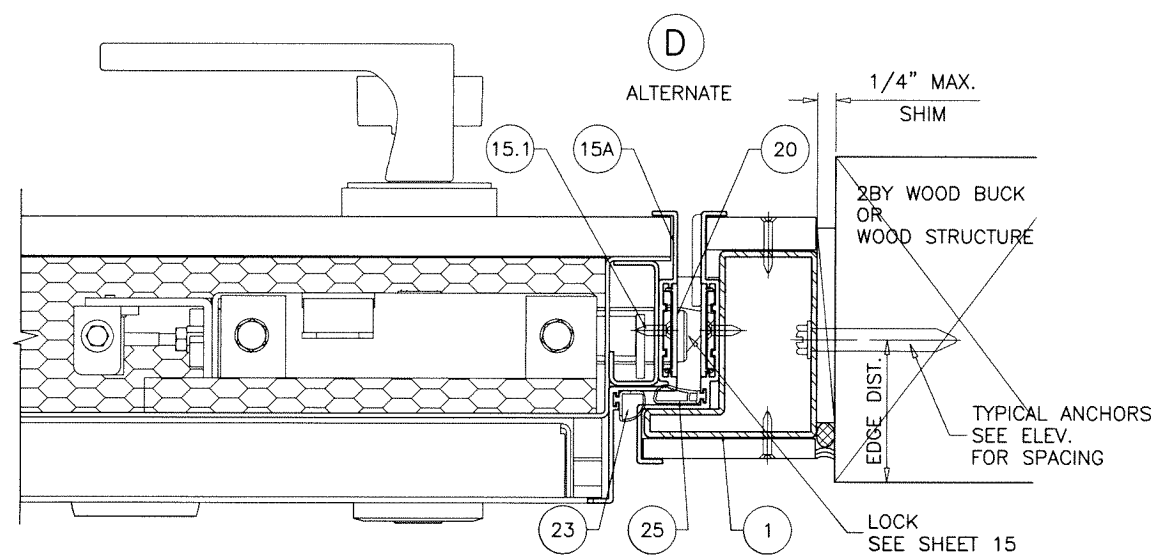


FL #41748

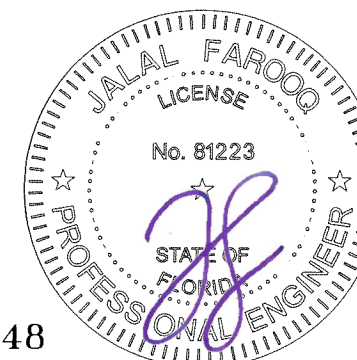


drawing no.
22-37F

sheet 10 of 15

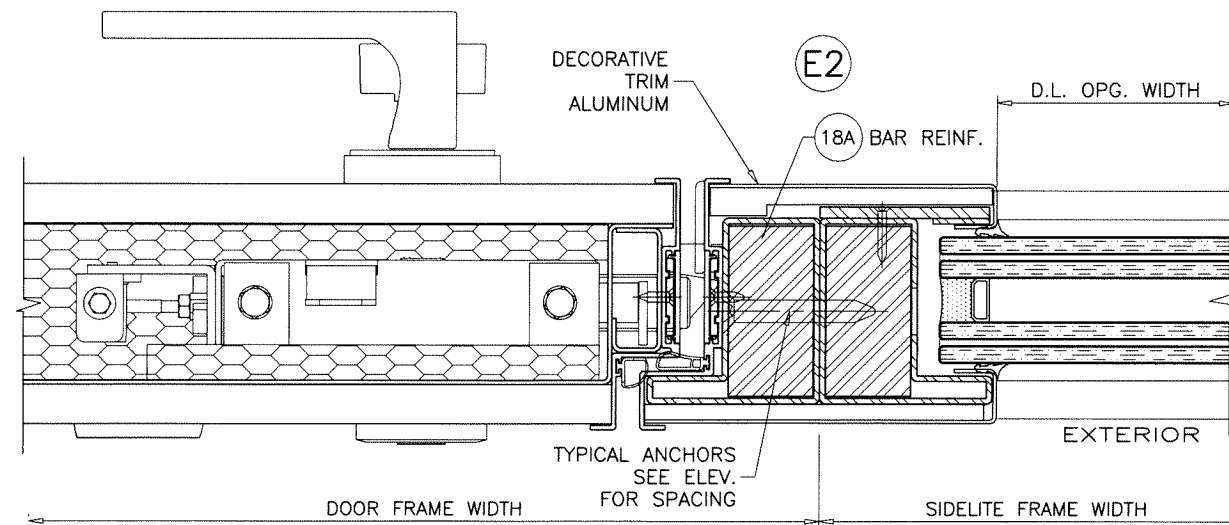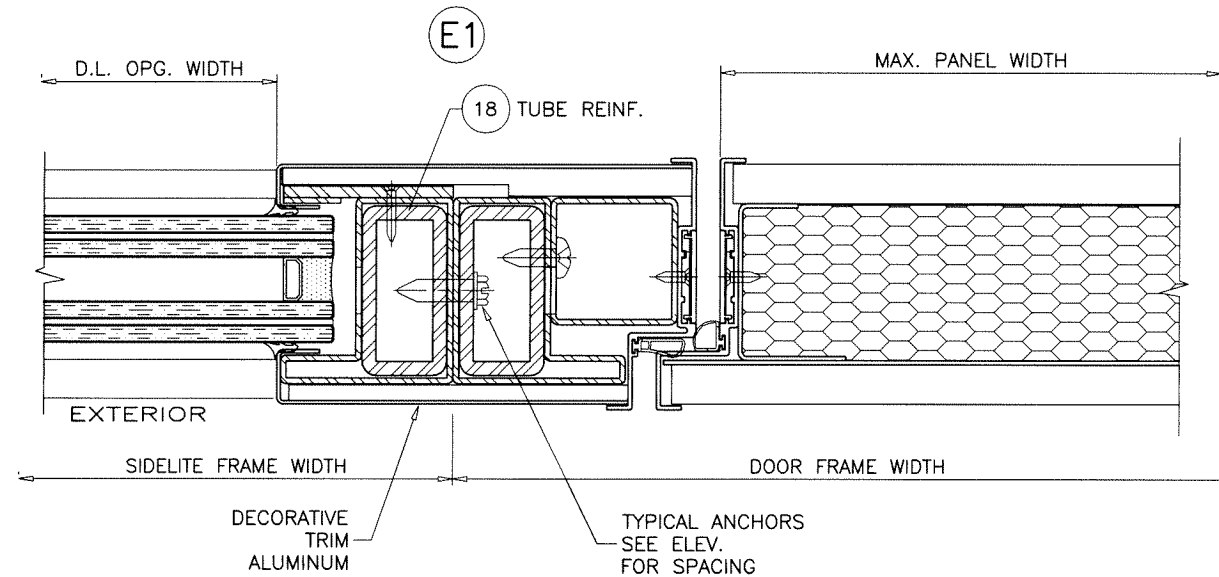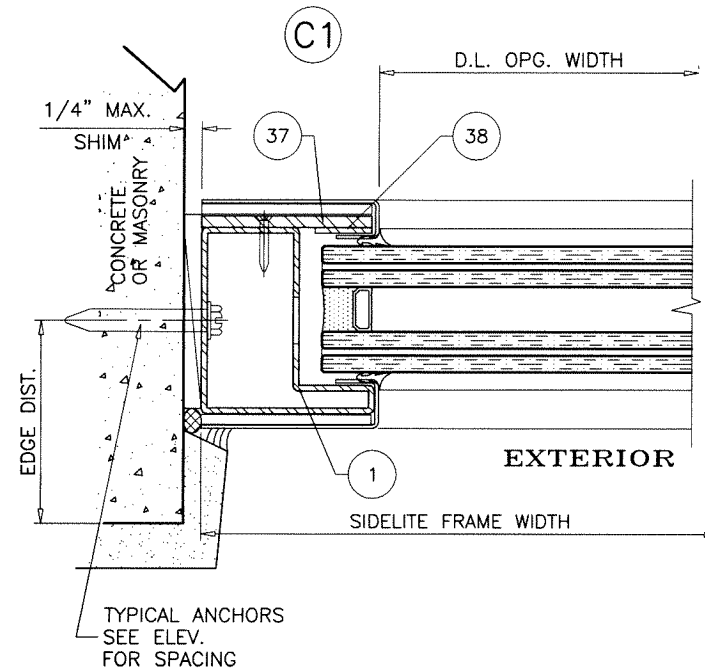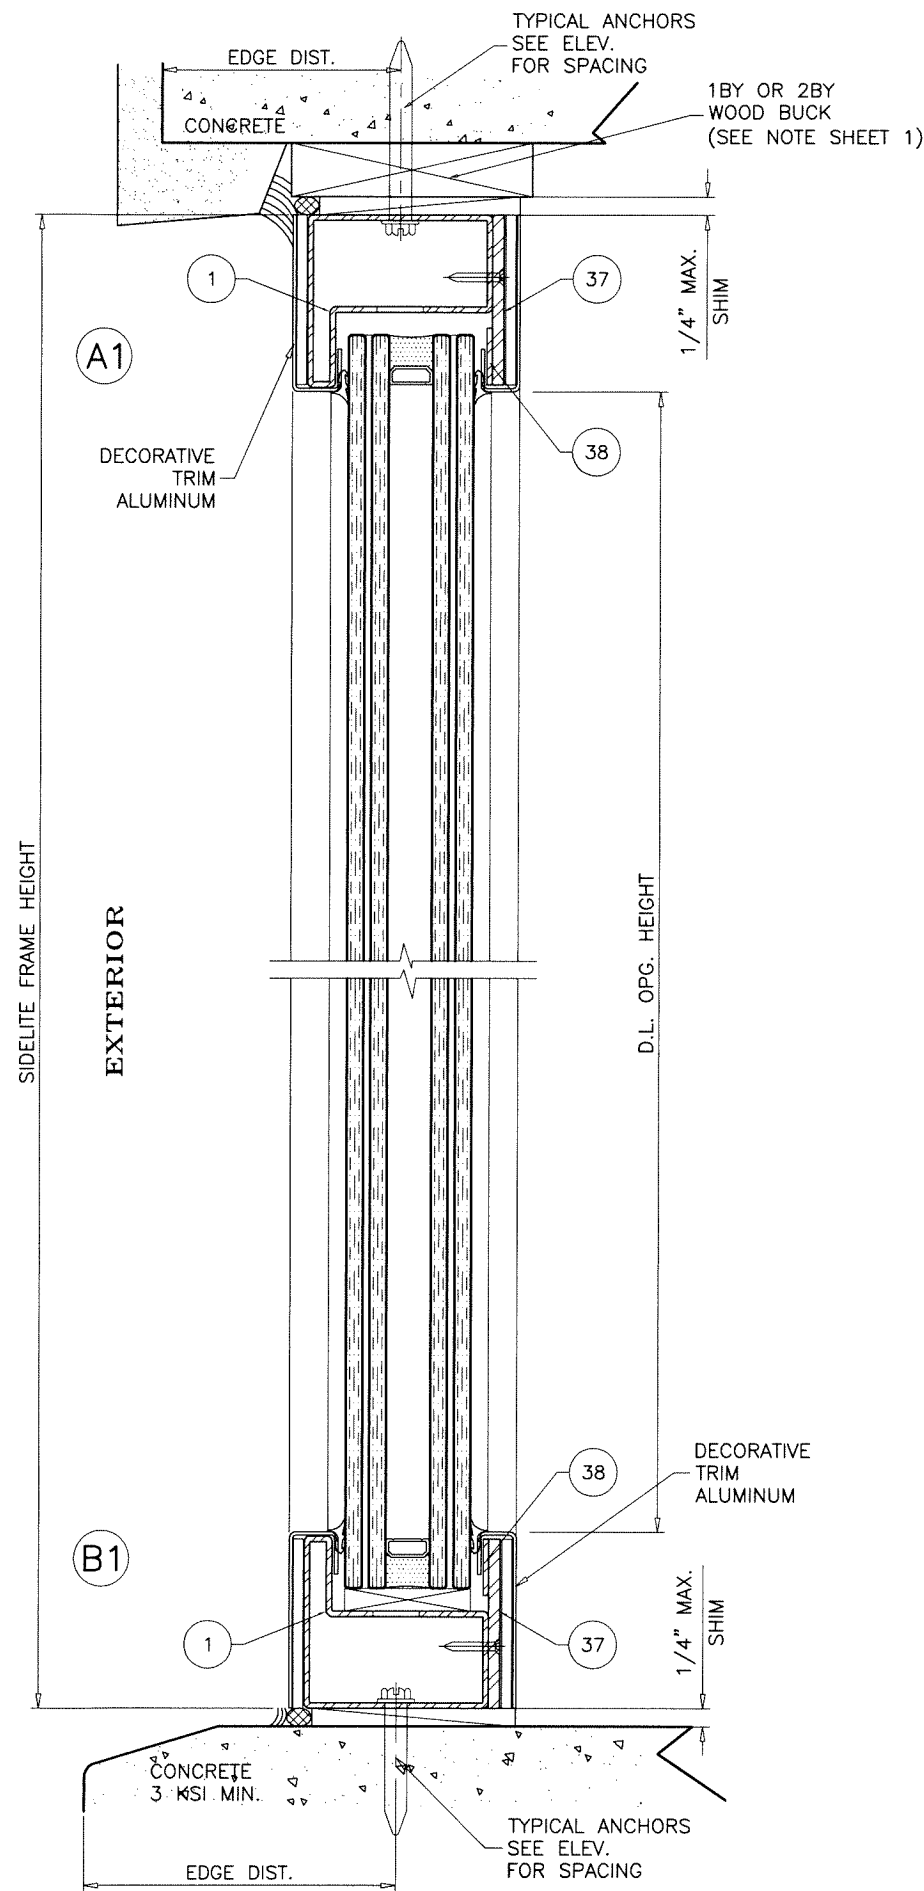

Sealed: 9/29/2023

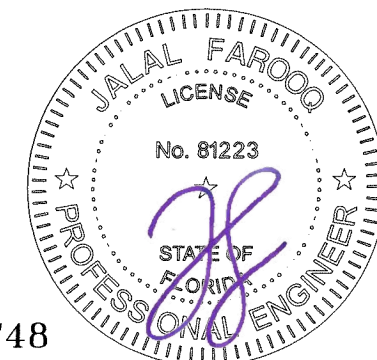

FL #41748




af c

AL-FAROOQ CORPORATION
ENGINEERS & PRODUCT DEVELOPMENT
9360 SUNSET DRIVE, SUITE 220
MIAMI, FLORIDA 33173
TEL. (305) 264-8100
FAX (305) 264-8100
WWW.AFCENG.COM
FBPE #5538

SERIES 'SYNUA-12' INSWING PIVOT DOOR (L.M.I.)


OIKOS VENEZIA SRL
VIA DELLA TECNICA NO. 6
30020 GRUARO - ITALY
TEL. 0039 0421 7671 FAX 0039 0421 767 222

revisions:		no	date	by	description
date:	09-23-22				
scale:	3/8" = 1"				
dr. by:	TARIQ				
chk. by:					
drawing no.					
22-37F					
sheet 11 of 15					

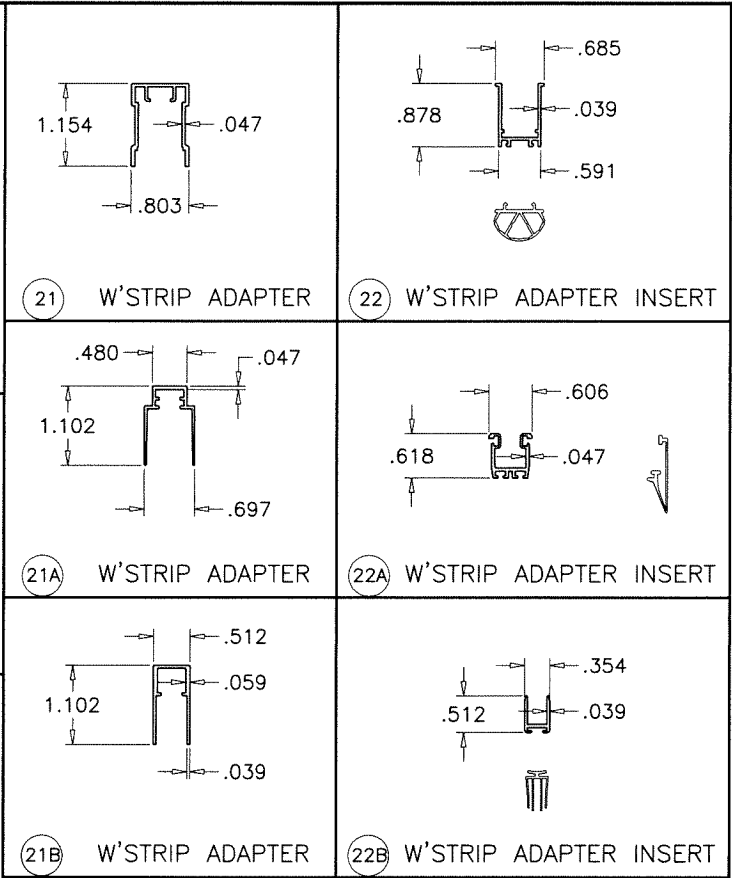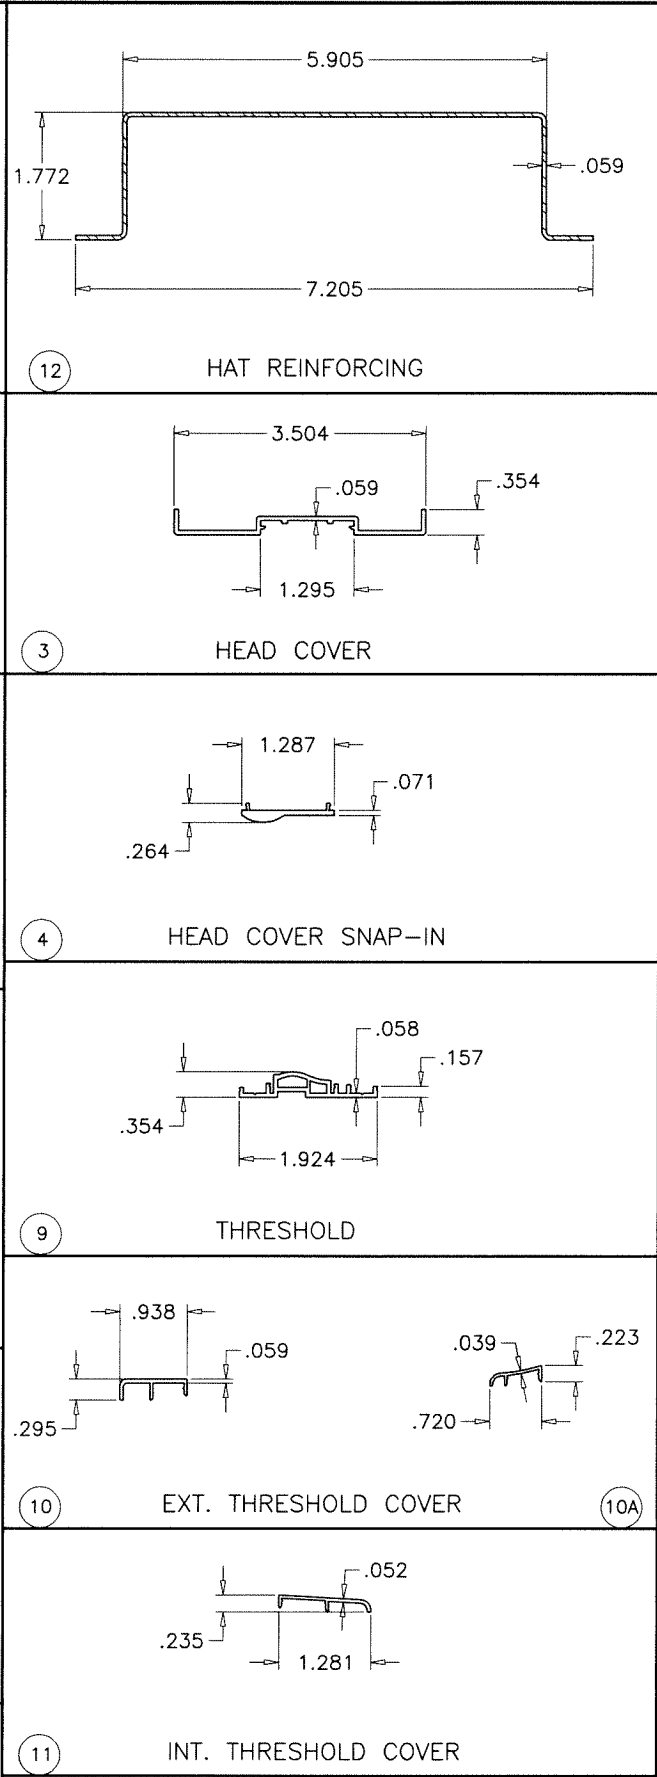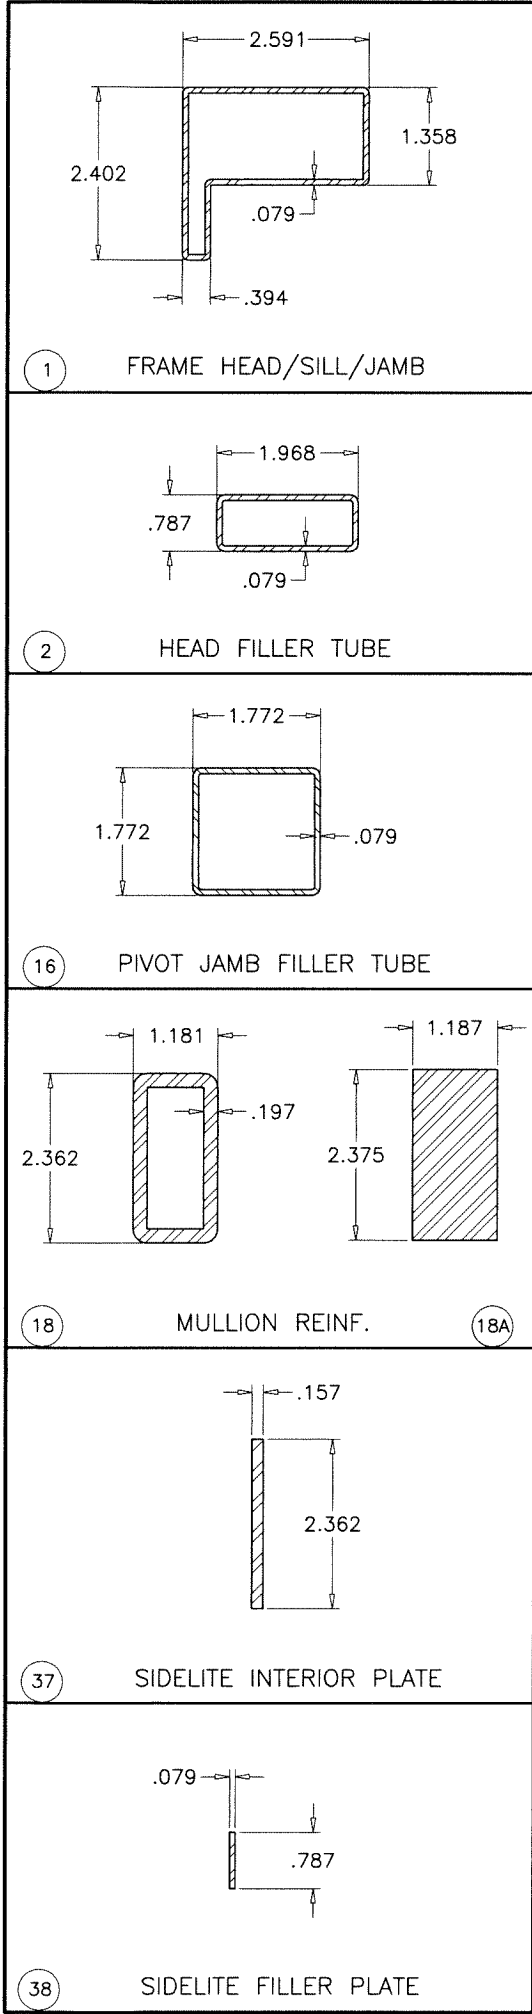

Sealed: 9/29/2023

FL #41748

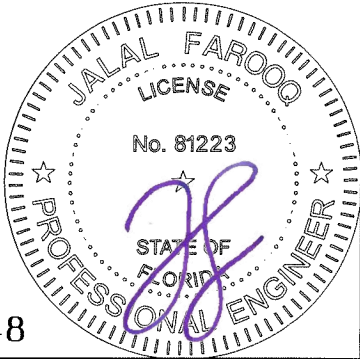

AL-FAROOQ CORPORATION
ENGINEERS & PRODUCT DEVELOPMENT
9360 SUNSET DRIVE, SUITE 220
MIAMI, FLORIDA 33173
TEL. (305) 264-8100
WWW.AFCENG.COM
FBPE #5538

SERIES 'SYNUA-12' INSWING PIVOT DOOR (L.M.I.)

OIKOS VENEZIA SRL
VIA DELLA TECNICA NO. 6
30020 GRUARO - ITALY
TEL. 0039 0421 7671 FAX 0039 0421 767 222

revisions:	
no	description

date: 09-23-22

scale: 3/8" = 1"


dr. by: TARIQ

chk. by:

drawing no.

22-37F

sheet 12 of 15

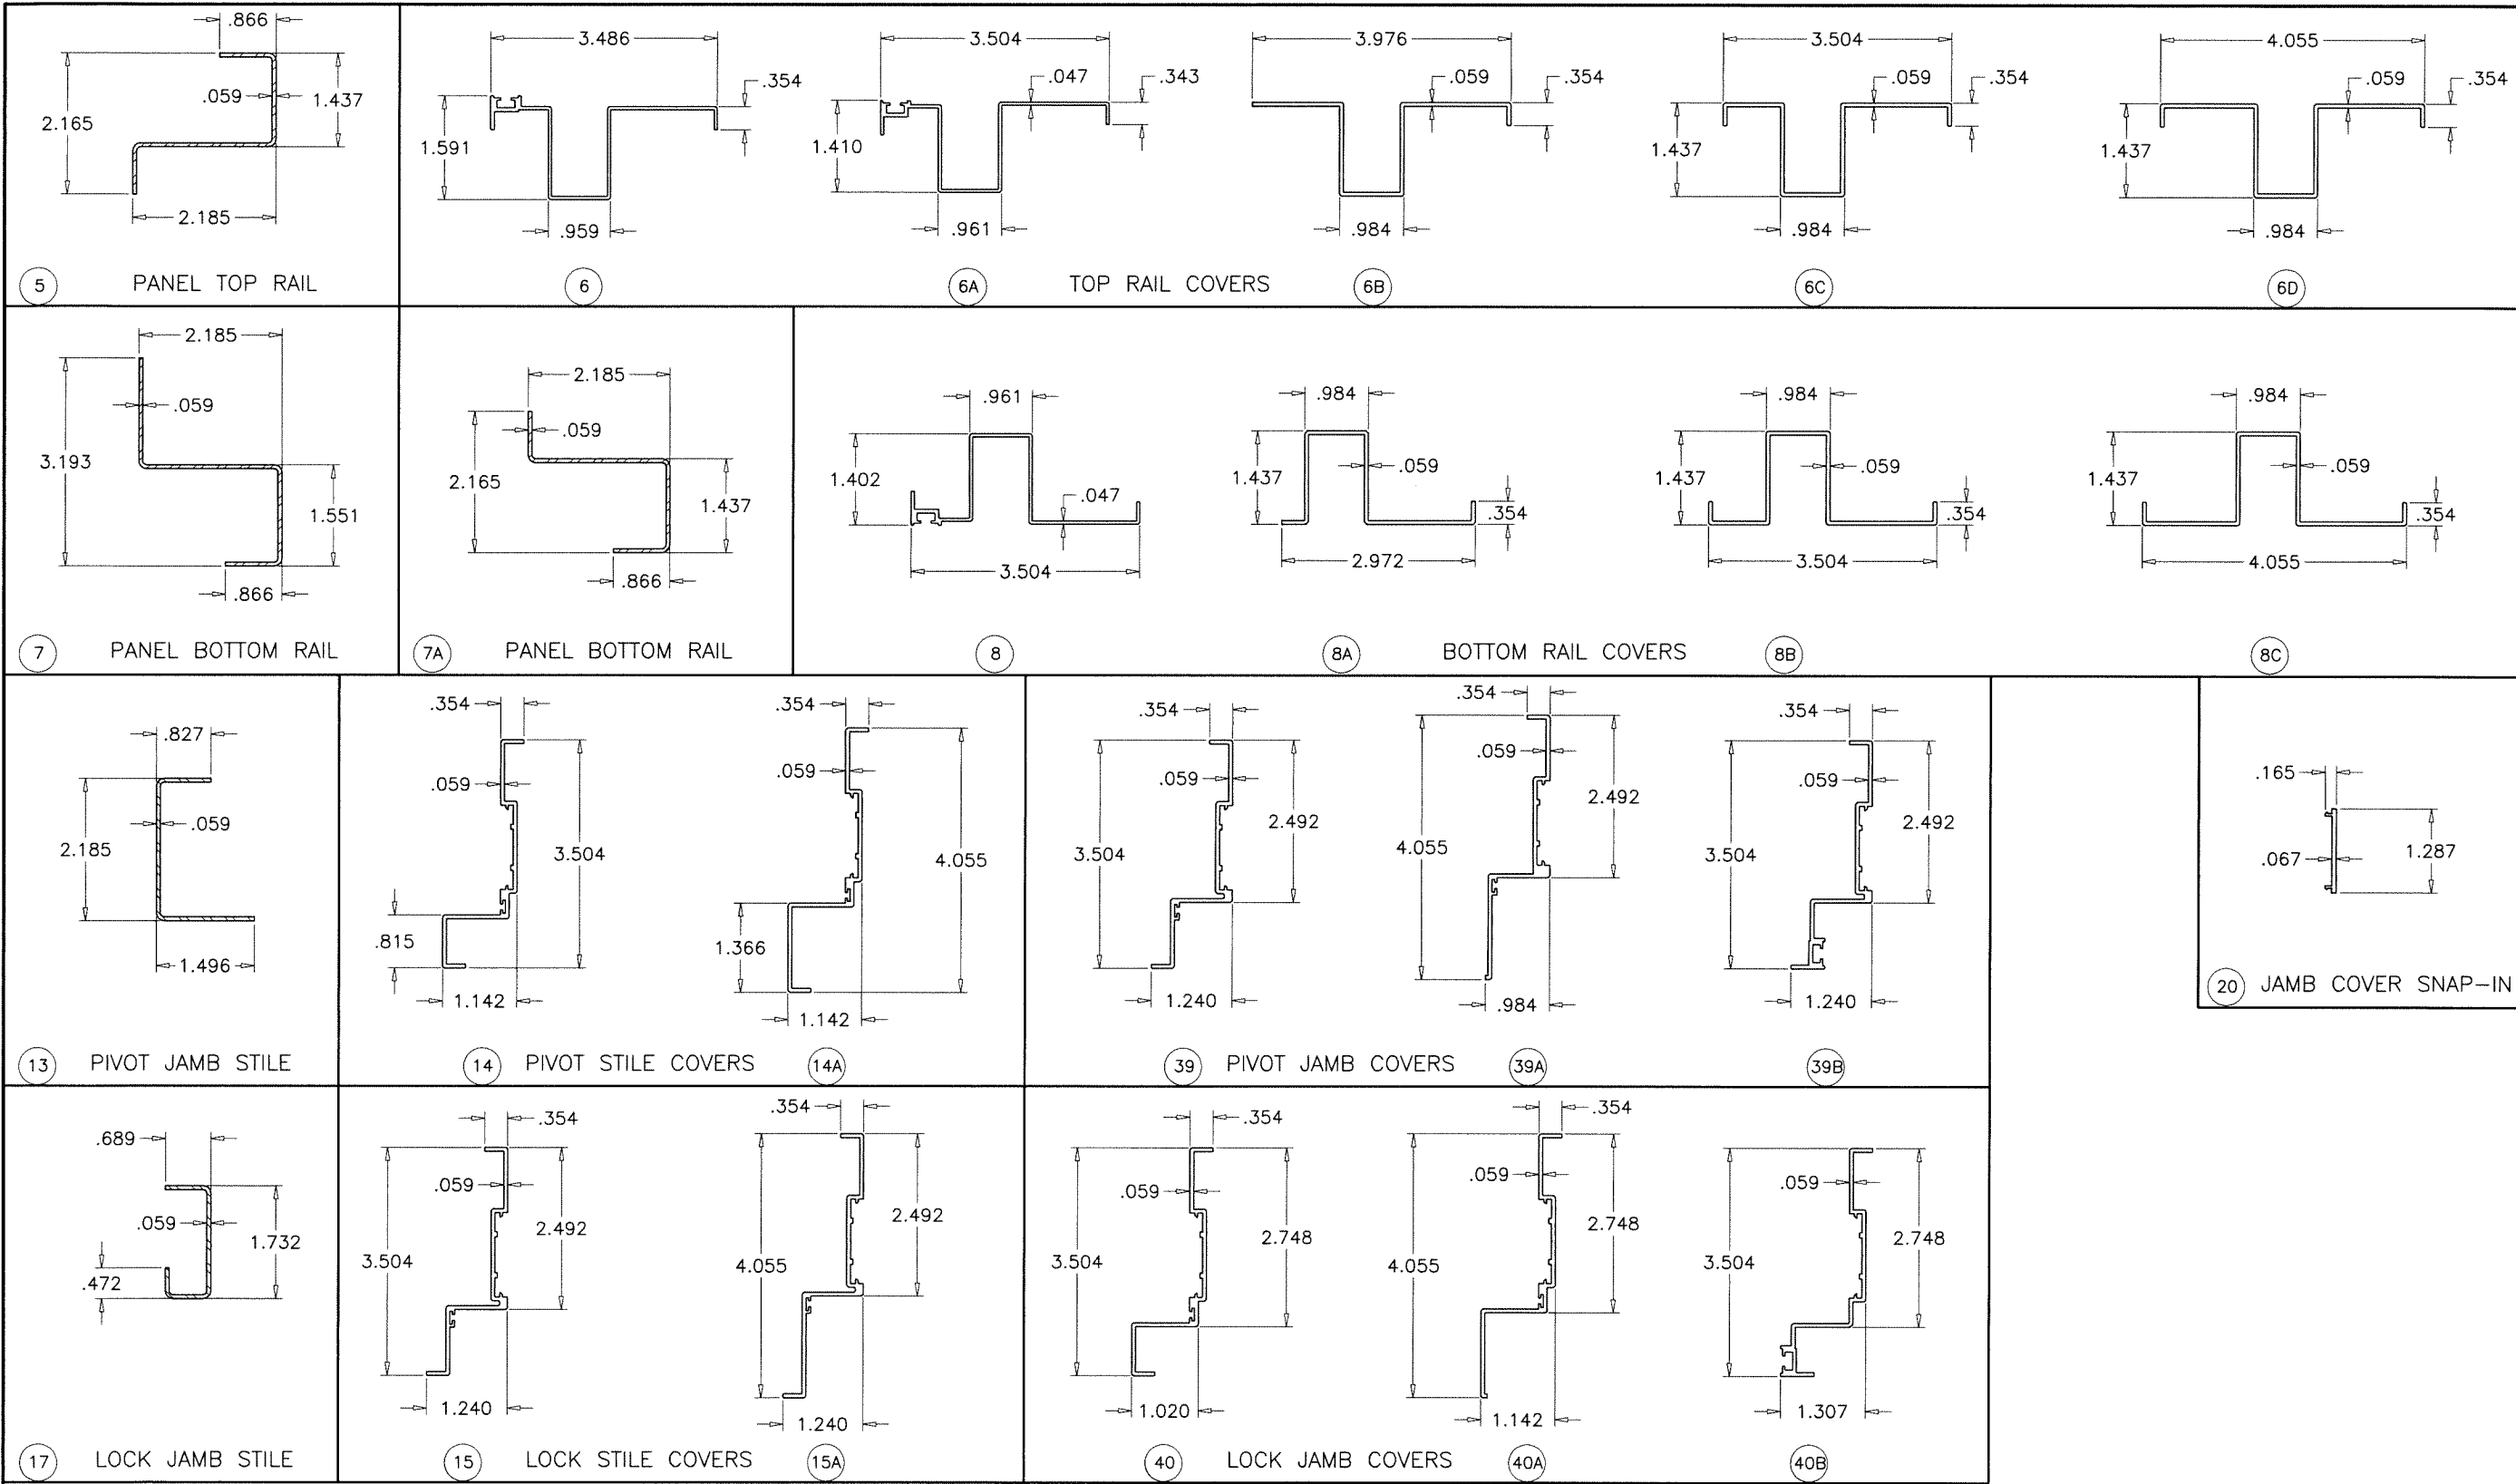

AL-FAROOQ CORPORATION
 ENGINEERS & PRODUCT DEVELOPMENT
 9360 SUNSET DRIVE, SUITE 220
 MIAMI, FLORIDA 33173
 TEL. (305) 264-8100
 WWW.AFCENG.COM
 FBPE #3538
 COMP-ANL\22-37F-OVS

SERIES 'SYNUA-12' INSWING PIVOT DOOR (L.M.I.)

OIKOS VENEZIA SRL
 VIA DELLA TECNICA NO. 6
 30020 GRUARO - ITALY
 TEL. 0039 0421 7671 FAX 0039 0421 767 222

revisions:		no		date		by		description	



date: 09-23-22
 scale: 3/8" = 1"
 dr. by: TARIO
 chk. by:

drawing no.
22-37F
 sheet 13 of 15

Sealed: 9/29/2023



FL #41748



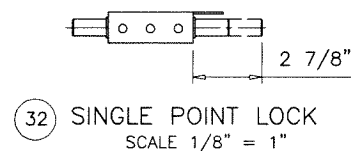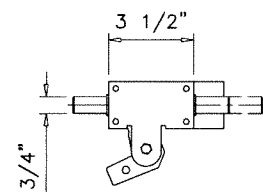

31 5 POINT CENTER LOCK
SCALE 1/8" = 1"

5 POINT CENTER LOCK (#31) CONNECTED TO TOP, BOTTOM & SIDE
SINGLE POINT LOCKS (#32) WITH CONNECTING RODS (#33)

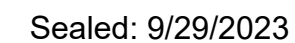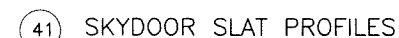

FL #41748

SERIES 'SYNUA-12' INSWING PIVOT DOOR (L.M.I.)

OIKOS VENEZIA SRL

VIA DELLA TECNICA NO. 6

30020 GRUARO - ITALY

TEL: 0039 0421 7671 FAX 0039 0421 7671

TEL. 0039 0421 7671 FAX 0039 0421 767 222

TEL. 0039 0421 7671 FAX 0039 0421 767 222

AL-FAROOQ CORPORATION

REL-1 AIRBOQ CONTRACTORS ENGINEERS & PRODUCT DEVELOPMENT

ENGINEERS & PRODUCT DEVELOPMENT
9360 SUNSET DRIVE, SUITE 220

9360 SUNSET DRIVE, SU
MIAMI, FLORIDA 33173

MIAMI, FLORIDA 33101
TEL. (305) 264-8100

WWW.AFCENG.COM

FBPE #3538

COMP-ANL\22-37F-OVS

date: 09-23-22

scale: 3/8" = 1"

dr. by: TARIQ

chk. by:

revisions:

no	date	by	description

drawing no.

22-37F

sheet 14 of 15

